

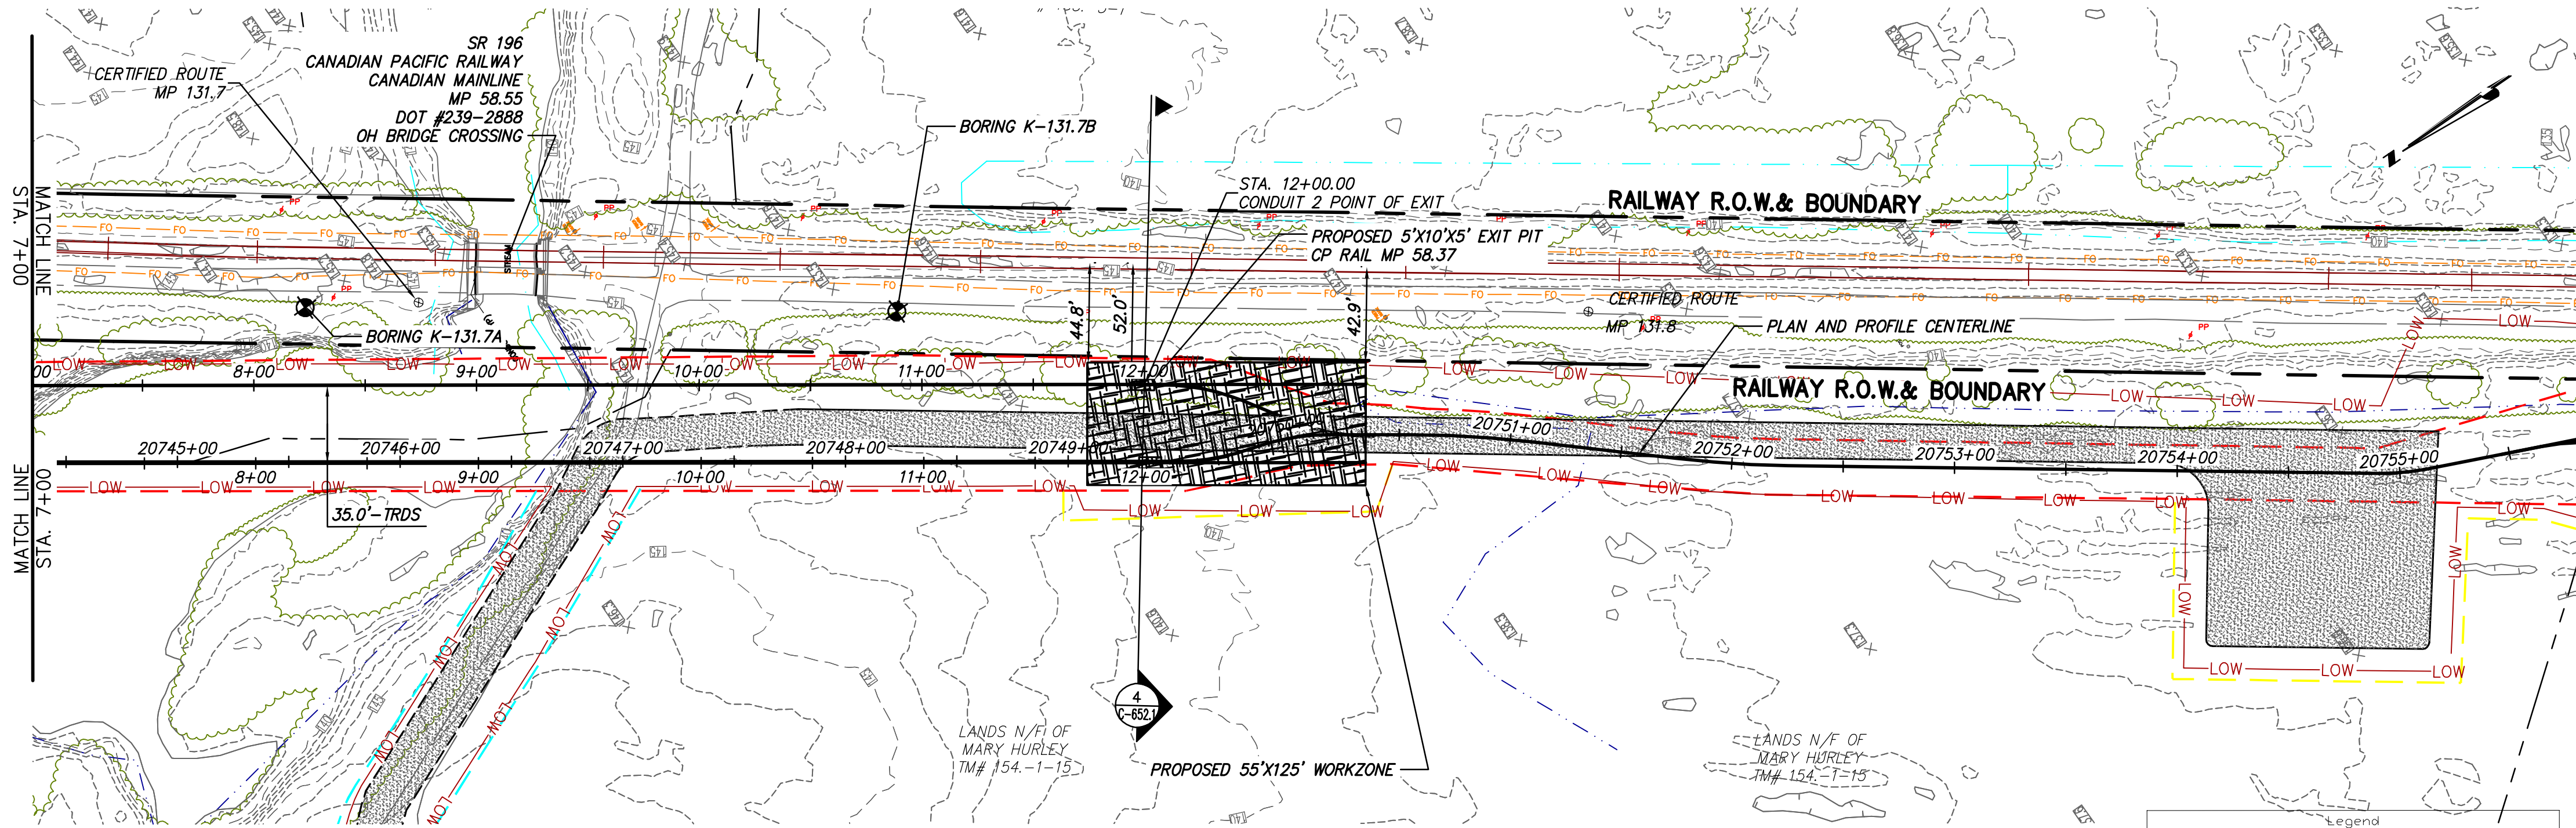
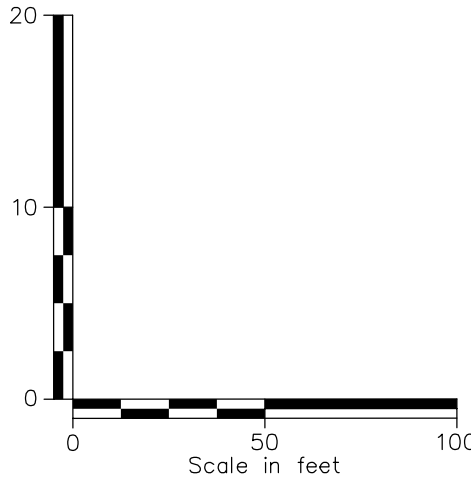



File: V:\PROJECTS\ANY\K6\066076.000\09_DESIGN\DRAWINGS\01_SHEETS\DESIGN PACKAGE 2\013 HDD 20 PLAN AND PROFILE - CONDUIT 1.DWG Saved: 12/15/2022 5:41:52 PM Current User: Snyder, Morgan Last Saved By: 7787

 

PROPOSED HDD 20 PLAN VIEW
CONDUIT 2

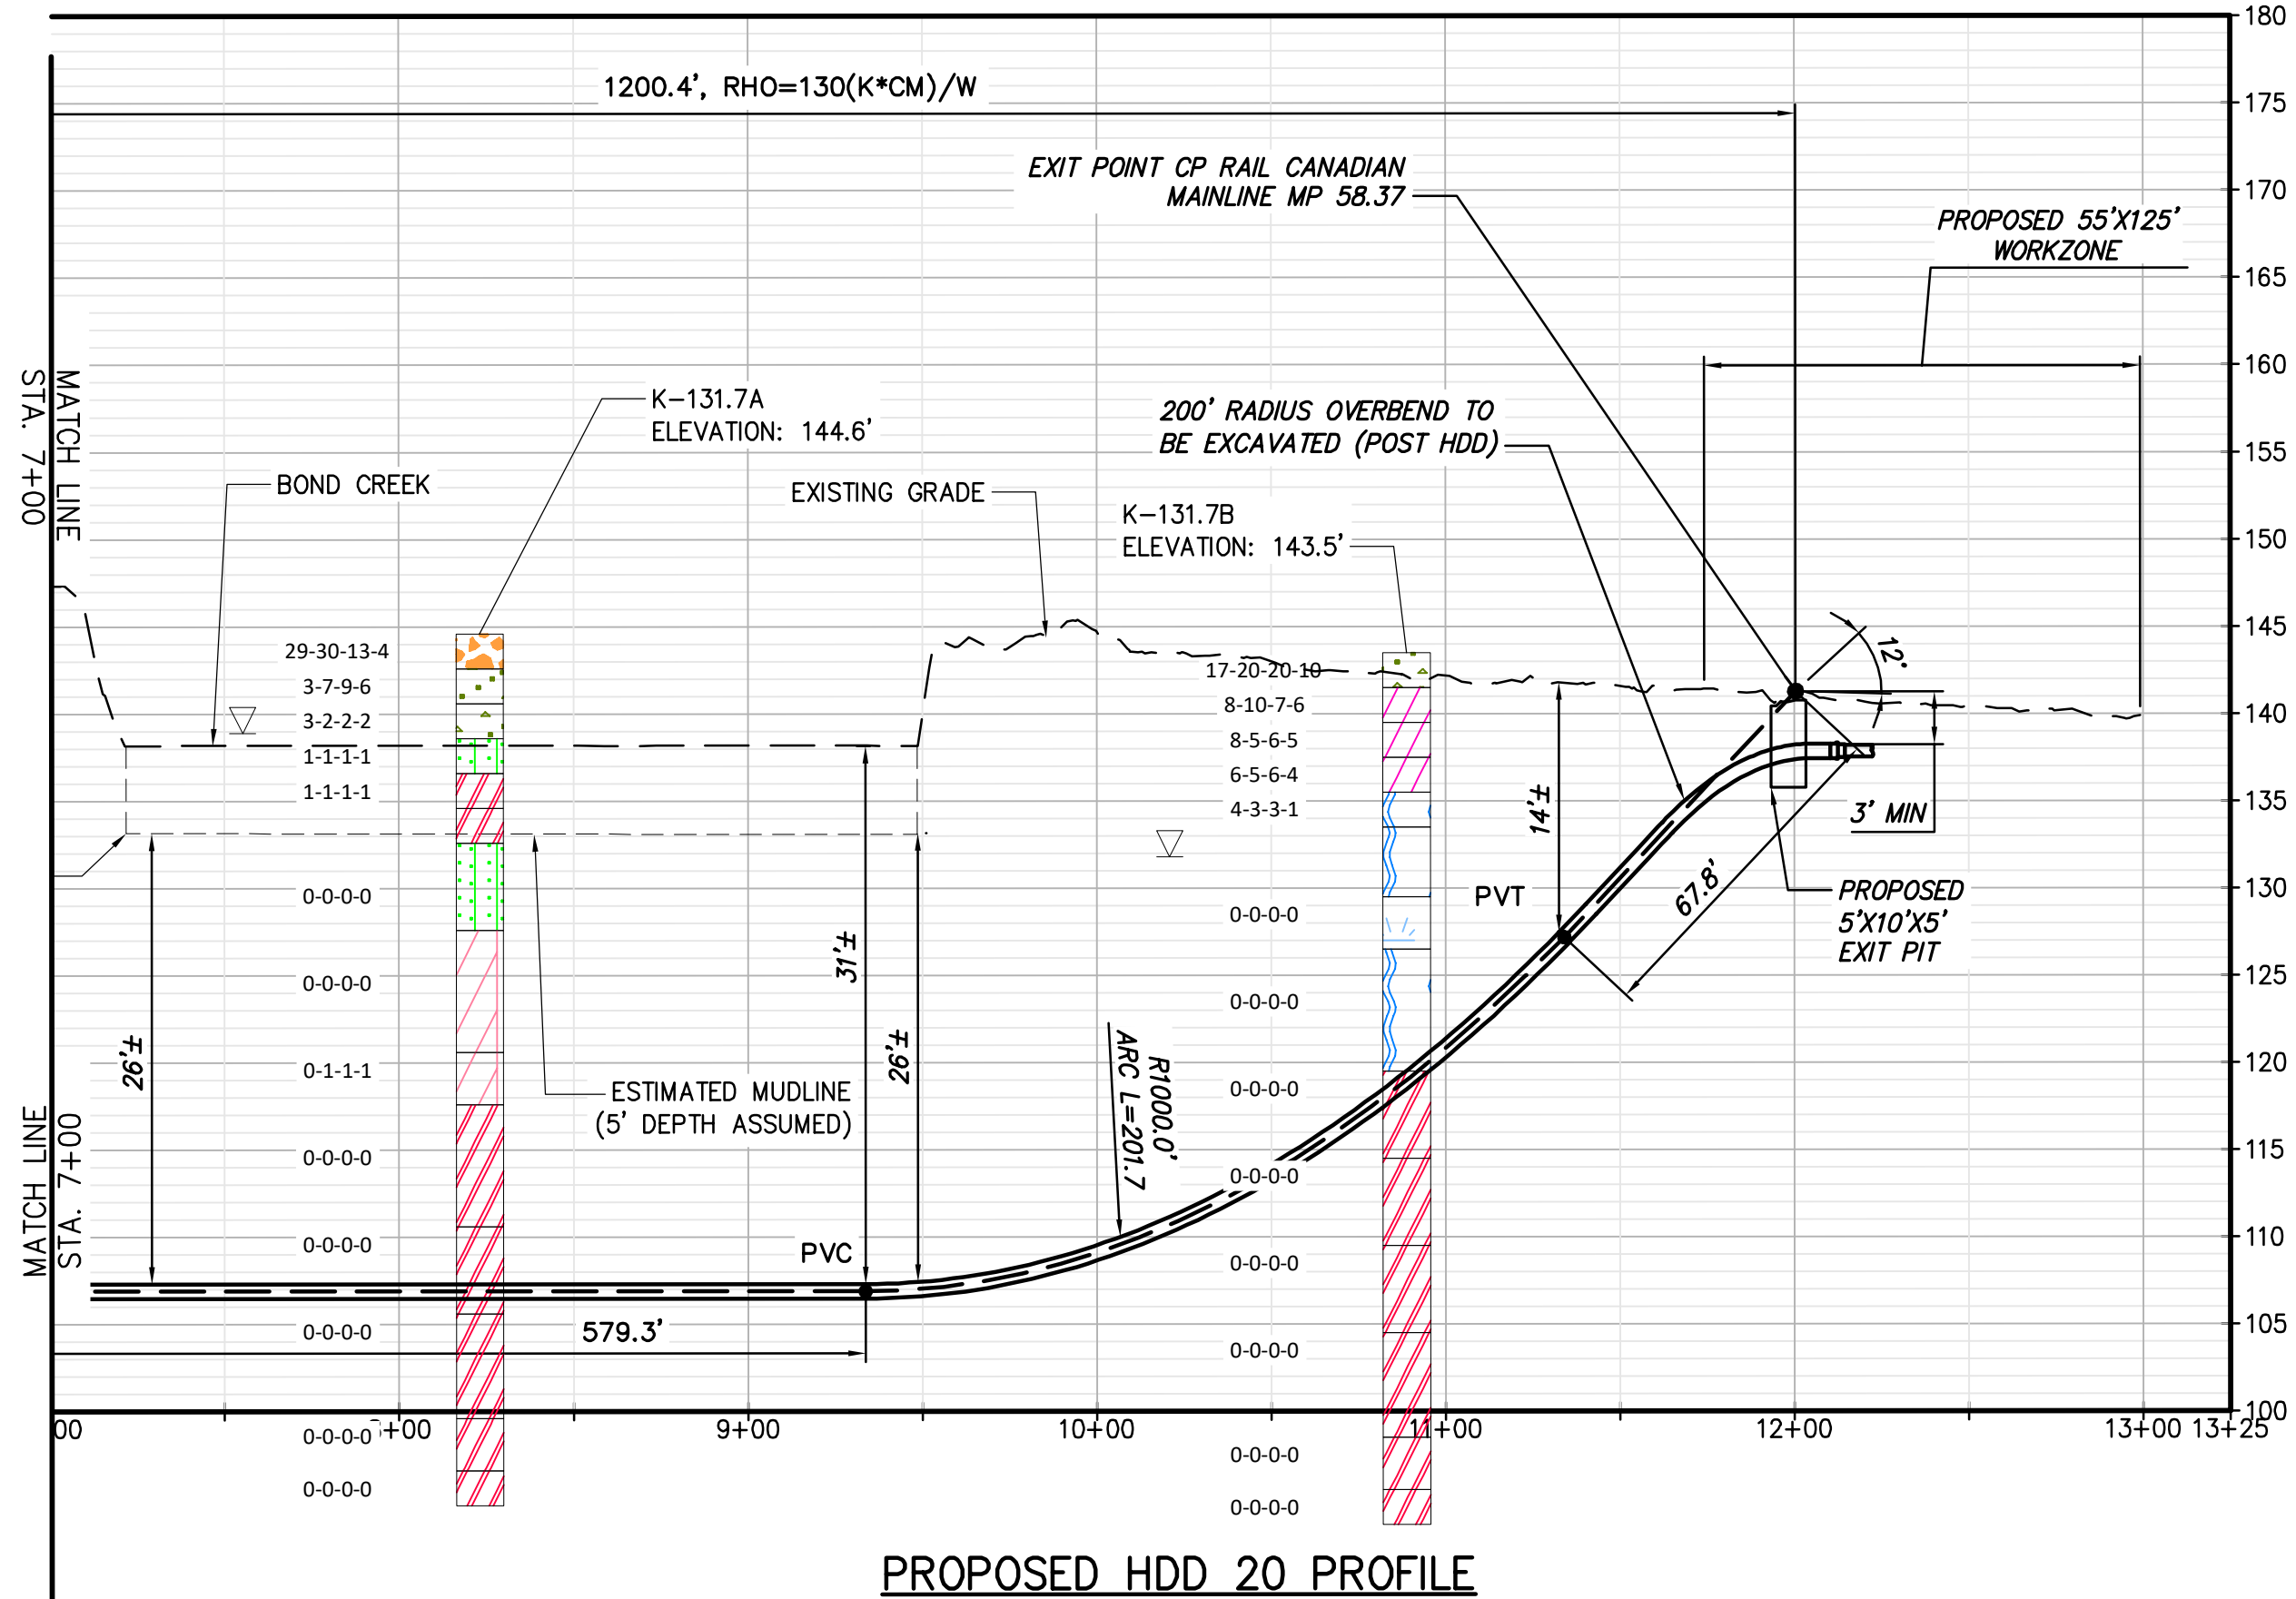

PROPOSED HDD 20 PROFILE
CONDUIT 2

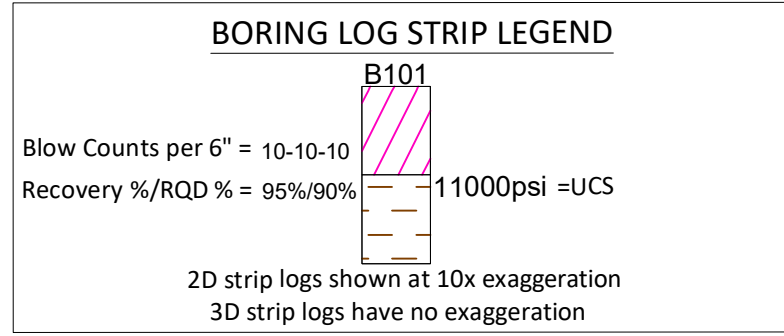

Legend	
	Asphalt
	Bedrock
	Boulder
	Fat CLAY
	SILTY Fat CLAY
	Lean CLAY
	SILTY CLAY
	Concrete
	FILL
	CLAYEY GRAVEL
	SILTY CLAYEY GRAVEL
	SILTY GRAVEL
	Poorly Graded GRAVEL
	Poorly Graded Gravel with CLAY
	Poorly Graded GRAVEL with SILT
	Well Graded GRAVEL
	Well Graded GRAVEL with CLAY
	Well Graded GRAVEL with SILT
	Limestone
	Elastic SILT
	SILT
	ORGANIC Fat CLAY
	ORGANIC Lean CLAY
	ORGANIC SOIL
	PEAT
	Rock
	Sandstone
	CLAYEY SAND
	SILT, CLAYEY SAND
	Shale
	Siltstone
	SILTY SAND
	Poorly Graded SAND
	Poorly Graded SAND with CLAY
	Poorly Graded SAND with SILT
	Well graded SAND
	Well Graded SAND with CLAY
	Well Graded SAND with SILT
	Topsail
	Gravel or Conglomerate 1
	Subgraywacke
	Interbedded Sandstone and Shale
	Quartzite
	Schist
	Schist
	Gneiss
	Gneiss
	Granite 1
	Void
	Water
	Undefined
	Water Table during drilling
	Water Table after drilling





IT IS A VIOLATION OF LAW FOR ANY PERSON, UNLESS THEY ARE ACTING UNDER THE DIRECTION OF A LICENSED PROFESSIONAL ENGINEER, ARCHITECT, LANDSCAPE ARCHITECT OR LAND SURVEYOR TO ALTER AN ITEM IN ANY WAY. IF AN ITEM BEARING THE STAMP OF A LICENSED PROFESSIONAL IS ALTERED, THE ALTERING ENGINEER, ARCHITECT, LANDSCAPE ARCHITECT OR LAND SURVEYOR SHALL STAMP THE DOCUMENT AND INCLUDE THE NOTATION "ALTERED BY" FOLLOWED BY THEIR SIGNATURE, THE DATE OF SUCH ALTERATION, AND A SPECIFIC DESCRIPTION OF THE ALTERATION.

0	12/16/2022	FINAL EM&CP SUBMISSION	MCS	JEO
No.	DATE	SUBMITTAL / REVISION DESCRIPTION	DB	APP

CHAMPLAIN HUDSON POWER EXPRESS
SEGMENT 3 - PACKAGE 2 - FORT ANN TO KINGSBURY
PLAN AND PROFILE - HDD 20, CONDUIT 2

DRAWN BY: CJL DESIGNED BY: CJL APPROVED BY: JEO SCALE AS NOTED REV. NO. X

KIEWIT PROJECT NO.	21162
CHA PROJECT NO.	066076
DRAWING NO.	C-315A.1
DATE	12/16/2022

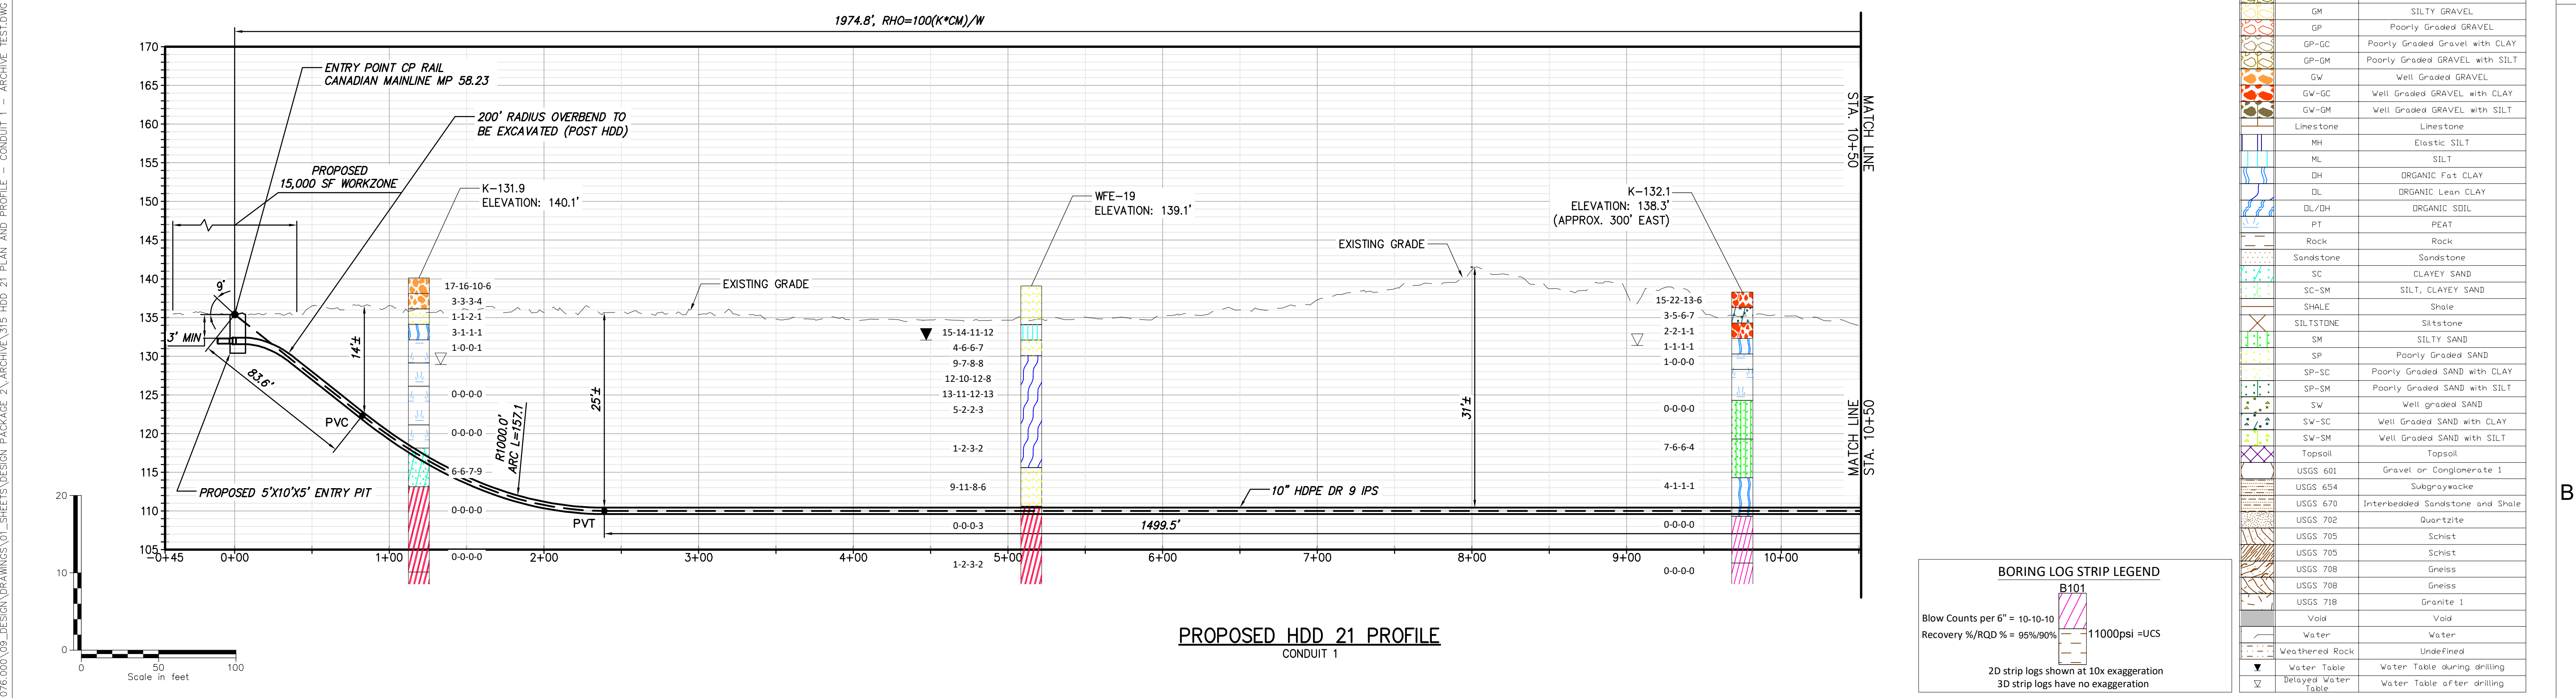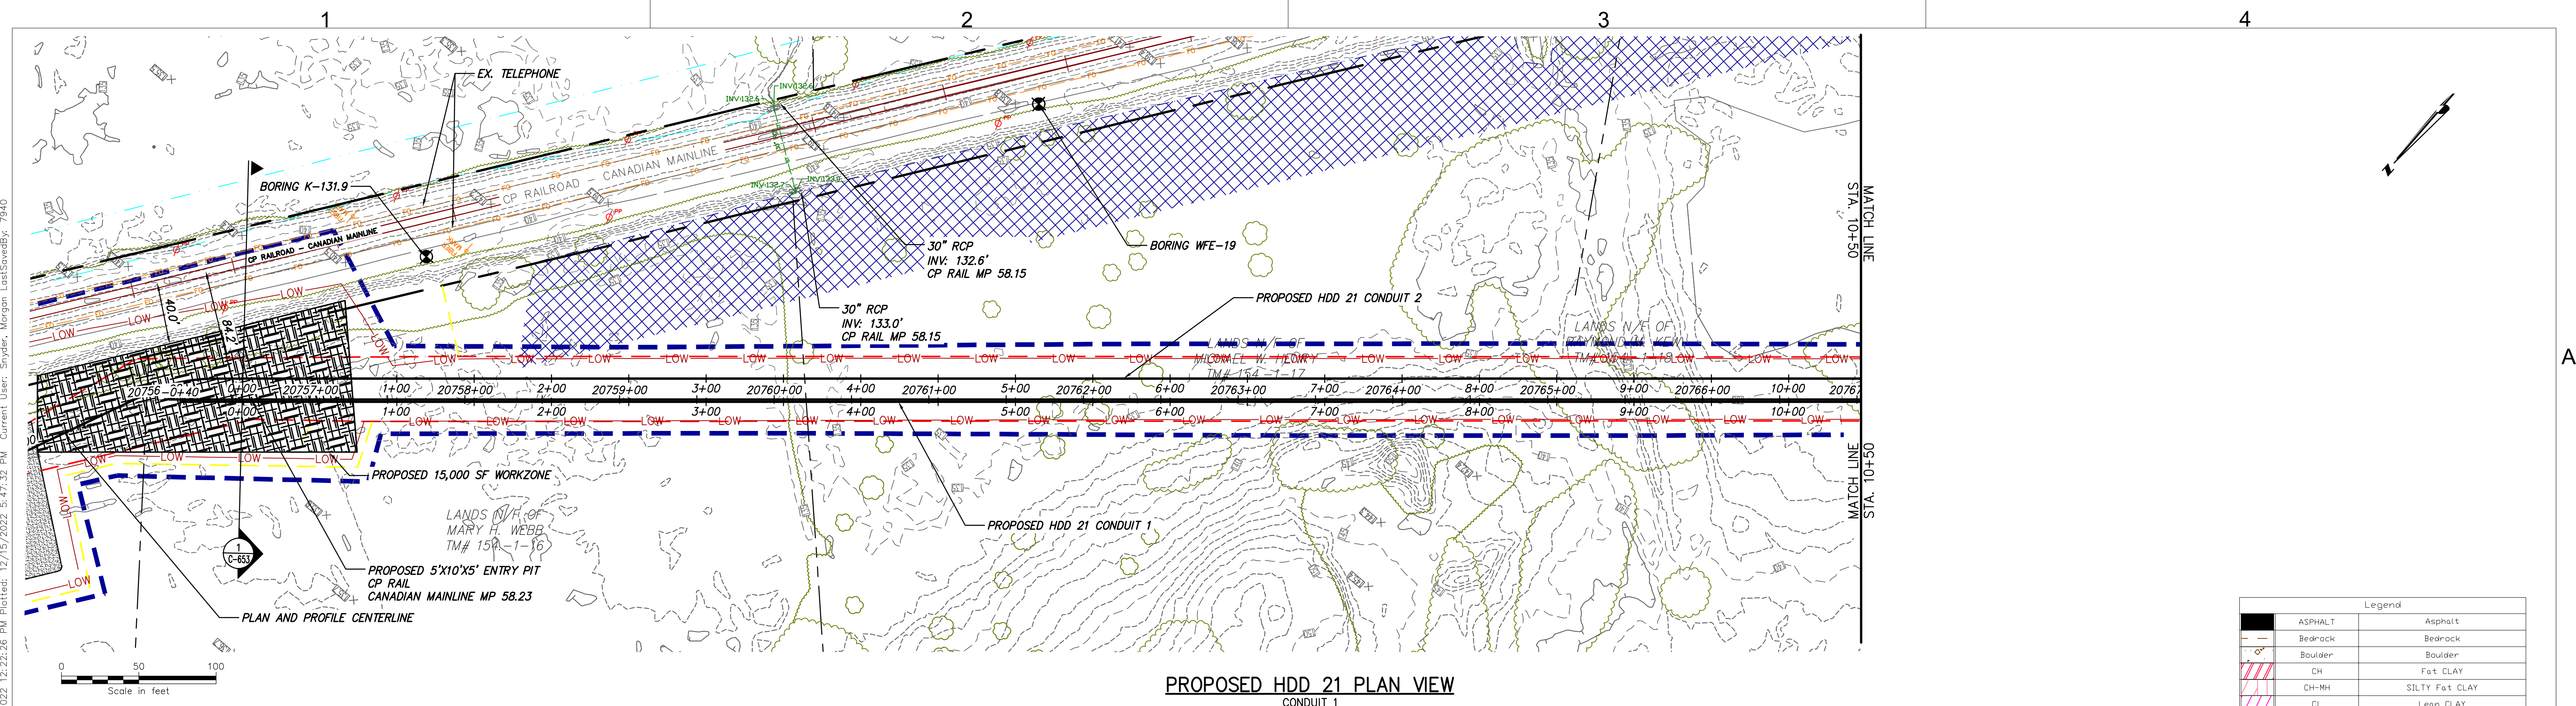



III Winners Circle, PO Box 5269
Albany, NY 12205-0269
518.453.4500 • www.chacompanies.com

IT IS A VIOLATION OF LAW FOR ANY PERSON, UNLESS THEY ARE ACTING UNDER THE DIRECTION OF A LICENSED PROFESSIONAL ENGINEER, ARCHITECT, LANDSCAPE ARCHITECT OR LAND SURVEYOR TO ALTER AN ITEM IN ANY WAY. IF AN ITEM BEARING THE STAMP OF A LICENSED PROFESSIONAL IS ALTERED, THE ALTERING ENGINEER, ARCHITECT, LANDSCAPE ARCHITECT OR LAND SURVEYOR SHALL STAMP THE DOCUMENT AND INCLUDE THE NOTATION "ALTERED BY" FOLLOWED BY THEIR SIGNATURE, THE DATE OF SUCH ALTERATION, AND A SPECIFIC DESCRIPTION OF THE ALTERATION.

No.	DATE	SUBMITTAL / REVISION DESCRIPTION	DB	APP
0	12/18/2022	FINAL EM&CP SUBMISSION	MCS	JEO

CHAMPLAIN HUDSON POWER EXPRESS SEGMENT 3 - PACKAGE 2 - FORT ANN TO KINGSBURY PLAN AND PROFILE - HDD 21, CONDUIT 1

DRAWN BY: ES

DESIGNED BY: ES



APPROVED BY: JEO

SCALE: AS NOTED
REV. NO. X



KIEWIT PROJECT NO.
21162
CHA PROJECT NO.
086076
DRAWING NO.
C-316

DATE
12/16/2022


File: V:\PROJECTS\ANY\K6\066076.00\09_DESIGN\DRAWINGS\01_SHEETS\DESIGN PACKAGE 2\ARCHIVE\315 HDD 21 PLAN AND PROFILE - CONDUIT 1 - ARCHIVE TEST.DWG Saved: 12/15/2022 12:22:26 PM Plotted: 12/16/2022 10:16:00 AM Current User: Snyder, Morgan LastSavedBy: 7940

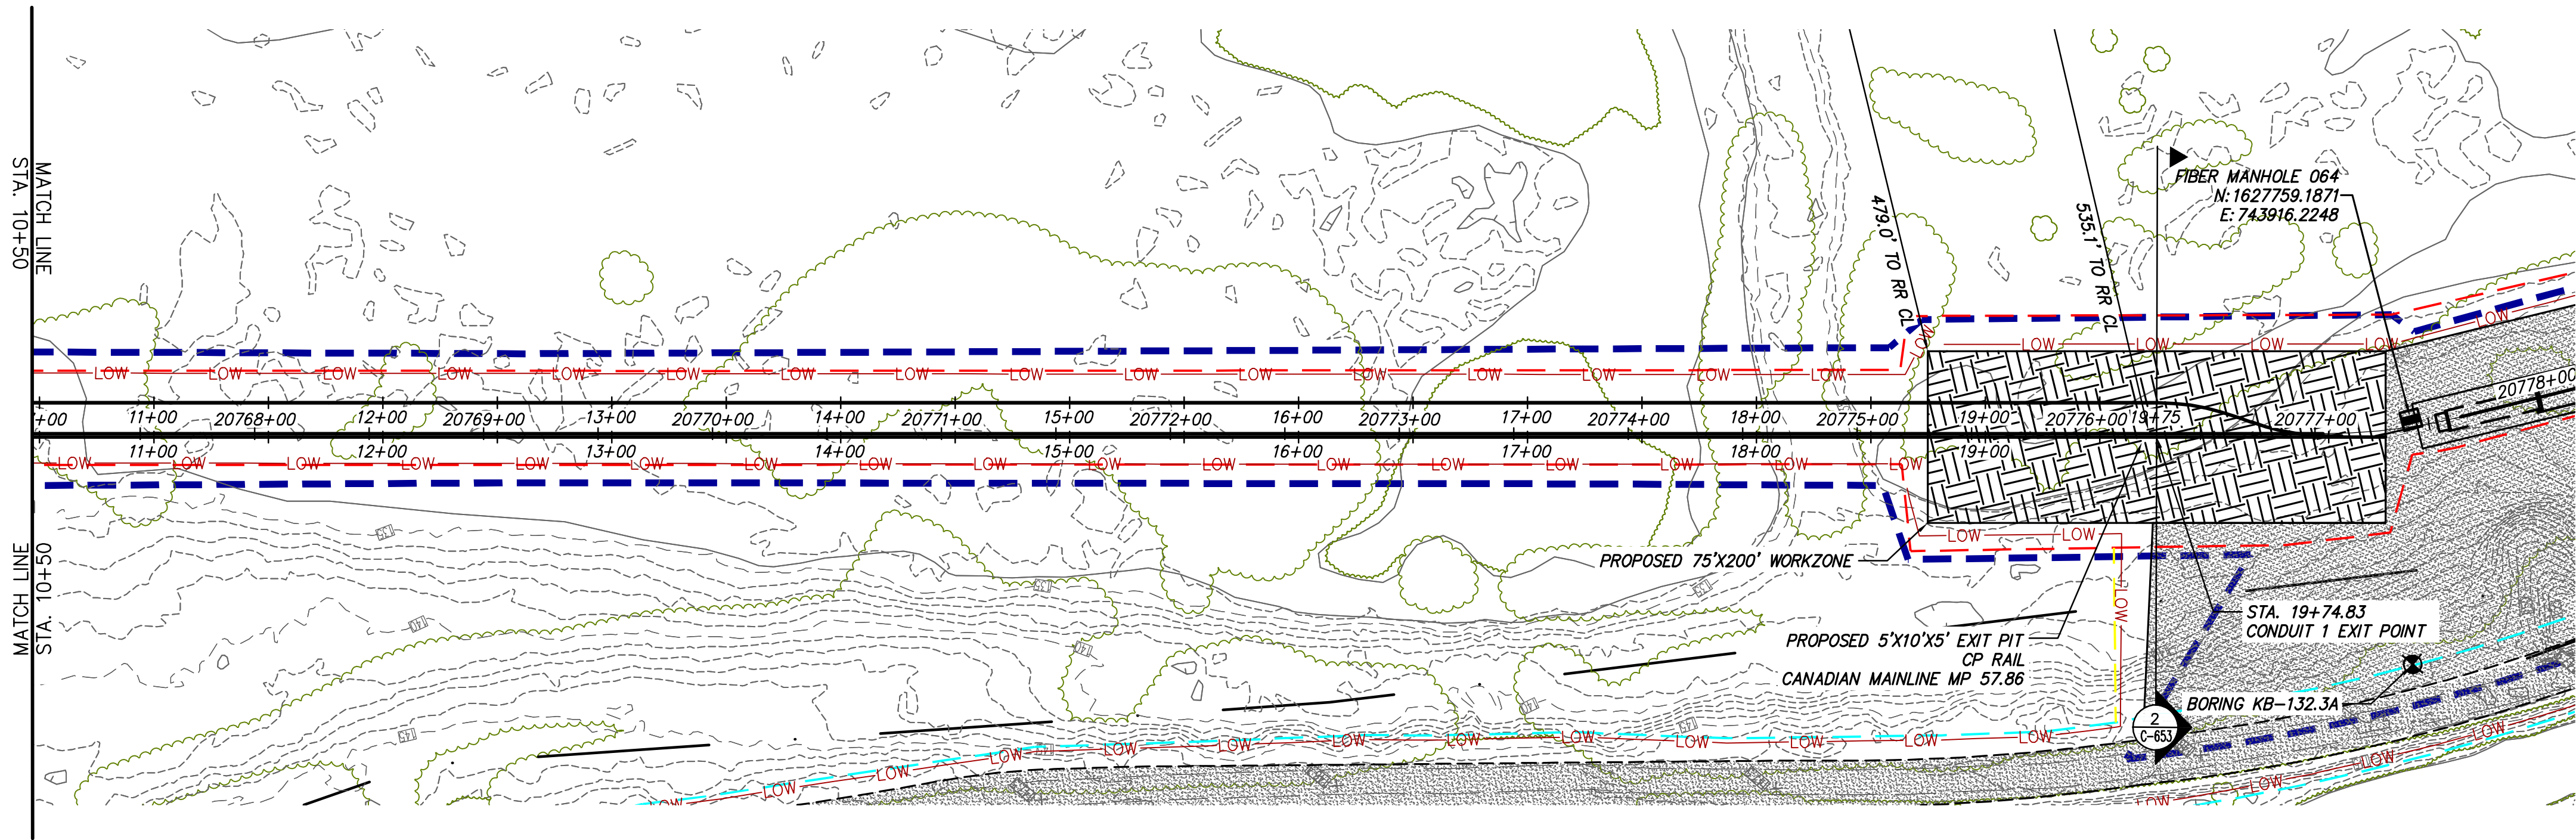 

PROPOSED HDD 21 PLAN VIEW
CONDUIT 1

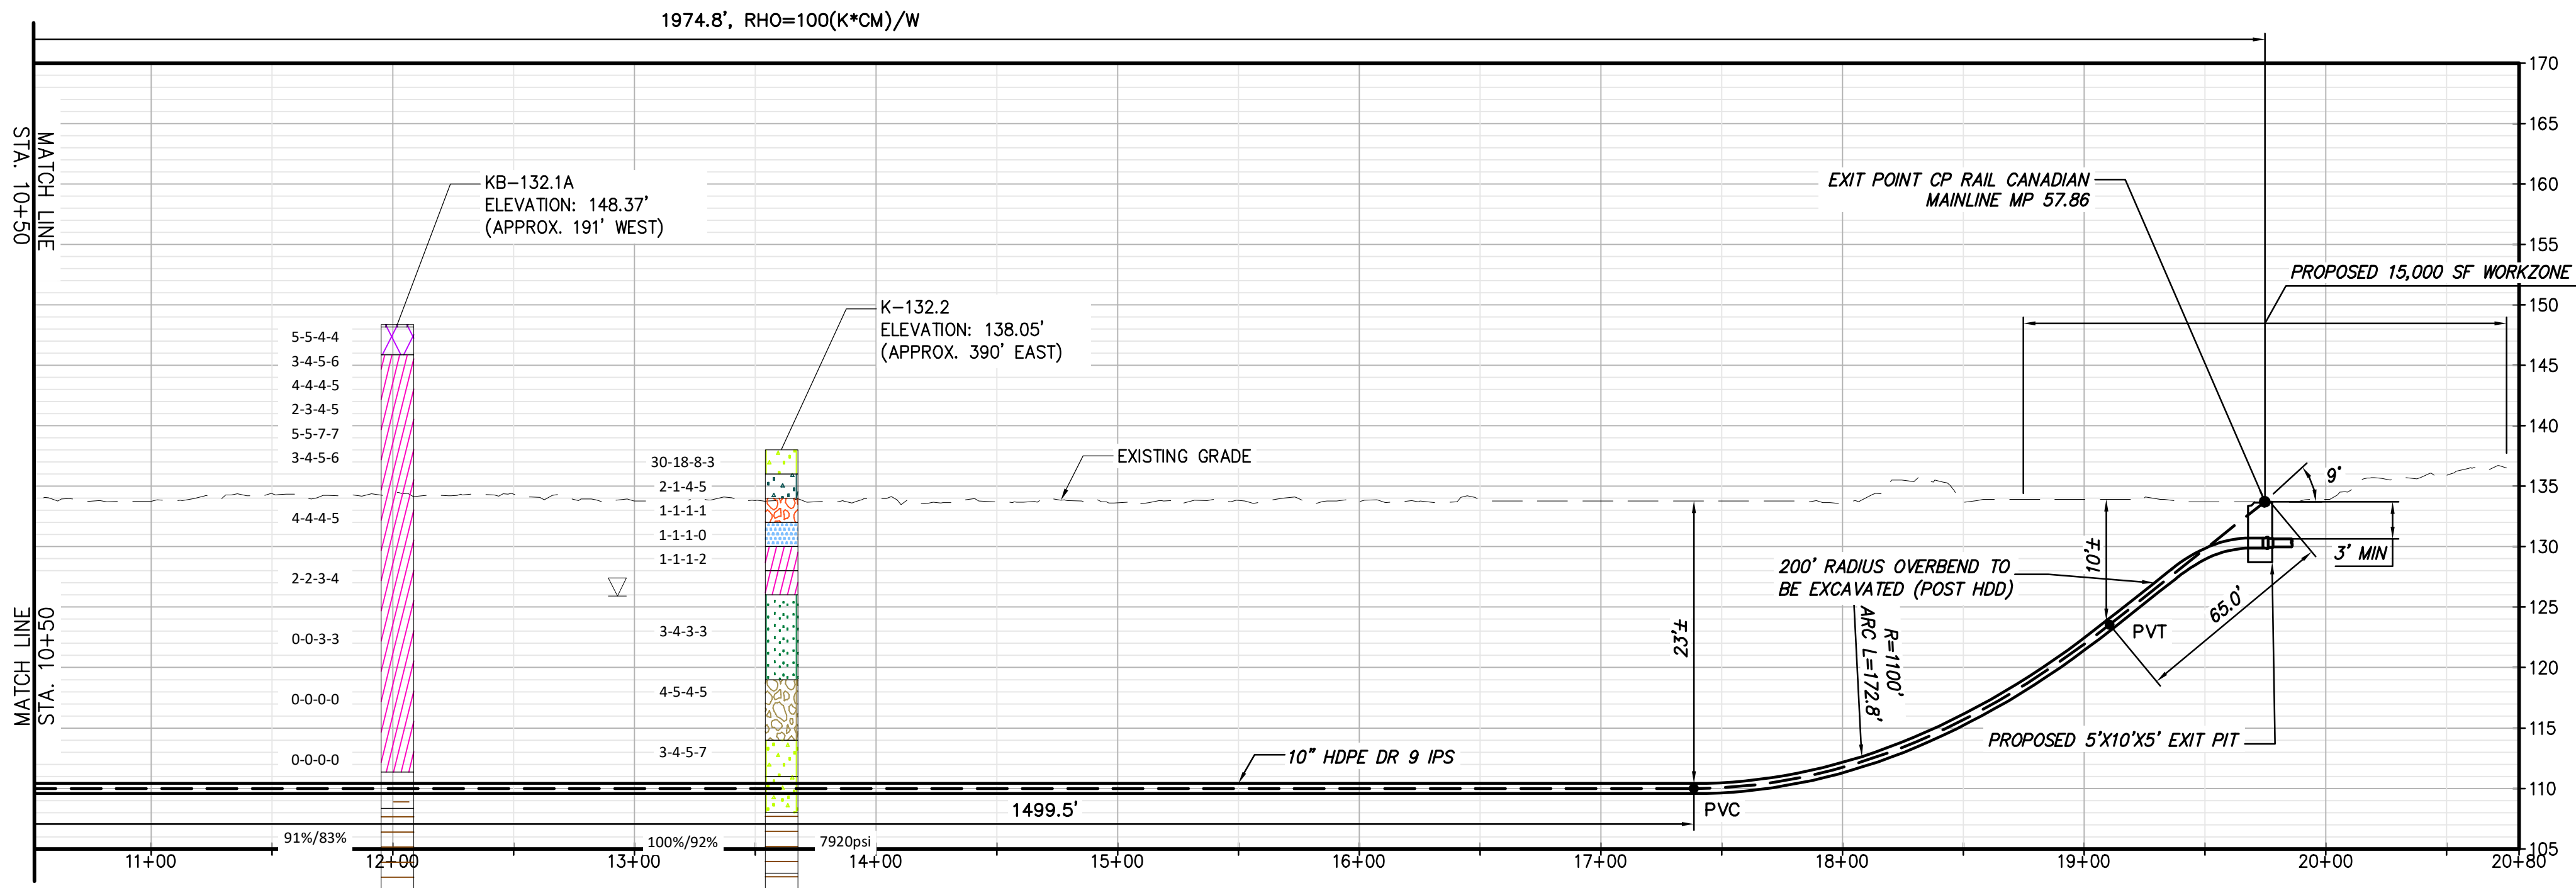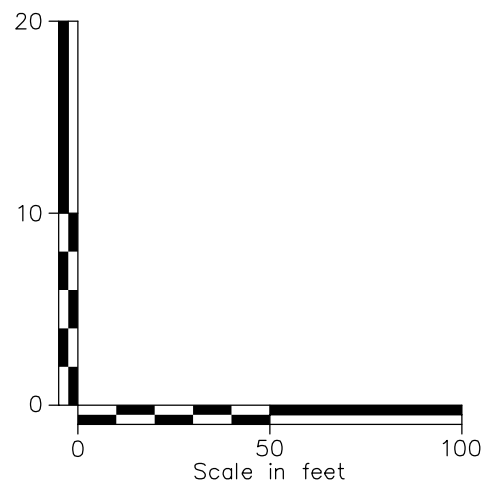

PROPOSED HDD 21 PROFILE
CONDUIT 1

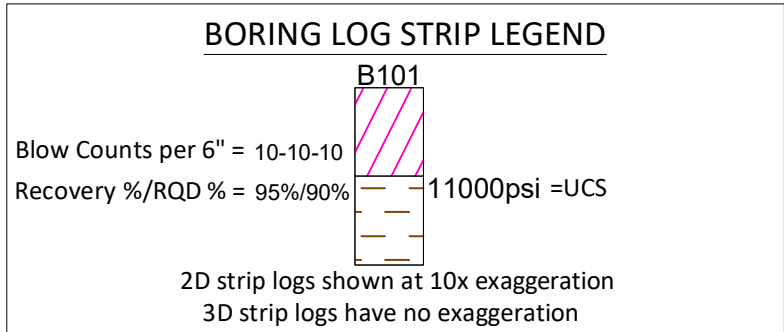

Legend		
	ASPHALT	Asphalt
	Bedrock	Bedrock
	Boulder	Boulder
	CH	Fat CLAY
	CH-MH	SILTY Fat CLAY
	CL	Lean CLAY
	CL-ML	SILTY CLAY
	CONCRETE	Concrete
	FILL	FILL
	GC	CLAYEY GRAVEL
	GC-GM	SILTY CLAYEY GRAVEL
	GM	SILTY GRAVEL
	GP	Poorly Graded GRAVEL
	GP-GC	Poorly Graded Gravel with CLAY
	GP-GM	Poorly Graded GRAVEL with SILT
	GW	Well Graded GRAVEL
	GW-GC	Well Graded GRAVEL with CLAY
	GW-GM	Well Graded GRAVEL with SILT
	Limestone	Limestone
	MH	Elastic SILT
	ML	SILT
	OH	ORGANIC Fat CLAY
	OL	ORGANIC Lean CLAY
	OL/OH	ORGANIC SOIL
	PT	PEAT
	Rock	Rock
	Sandstone	Sandstone
	SC	CLAYEY SAND
	SC-SM	SILT, CLAYEY SAND
	SHALE	Shale
	SILTSTONE	Siltstone
	SM	SILTY SAND
	SP	Poorly Graded SAND
	SP-SC	Poorly Graded SAND with CLAY
	SP-SM	Poorly Graded SAND with SILT
	SW	Well graded SAND
	SW-SC	Well Graded SAND with CLAY
	SW-SM	Well Graded SAND with SILT
	Topsoil	Topsoil
	USGS 601	Gravel or Conglomerate 1
	USGS 654	Subgraywacke
	USGS 670	Interbedded Sandstone and Shale
	USGS 702	Quartzite
	USGS 705	Schist
	USGS 705	Schist
	USGS 708	Gneiss
	USGS 708	Gneiss
	USGS 718	Granite 1
	Void	Void
	Water	Water
	Weathered Rock	Undefined
	Water Table during drilling	Water Table during drilling
	Delayed Water Table	Water Table after drilling





IT IS A VIOLATION OF LAW FOR ANY PERSON, UNLESS THEY ARE ACTING UNDER THE DIRECTION OF A LICENSED PROFESSIONAL ENGINEER, ARCHITECT, LANDSCAPE ARCHITECT OR LAND SURVEYOR TO ALTER AN ITEM IN ANY WAY. IF AN ITEM BEARING THE STAMP OF A LICENSED PROFESSIONAL IS ALTERED, THE ALTERING ENGINEER, ARCHITECT, LANDSCAPE ARCHITECT OR LAND SURVEYOR SHALL STAMP THE DOCUMENT AND INCLUDE THE NOTATION "ALTERED BY" FOLLOWED BY THEIR SIGNATURE, THE DATE OF SUCH ALTERATION, AND A SPECIFIC DESCRIPTION OF THE ALTERATION.

0	12/18/2022	FINAL EM&CP SUBMISSION	MCS	JEO
No.	DATE	SUBMITTAL / REVISION DESCRIPTION	DB	APP

CHAMPLAIN HUDSON POWER EXPRESS
SEGMENT 3 - PACKAGE 2 - FORT ANN TO KINGSBURY
PLAN AND PROFILE - HDD 21, CONDUIT 1

DRAWN BY: ES DESIGNED BY: ES APPROVED BY: JEO SCALE AS NOTED DATE 12/16/2022

KIEWIT PROJECT NO.	21162
CHA PROJECT NO.	066076
DRAWING NO.	C-316.1

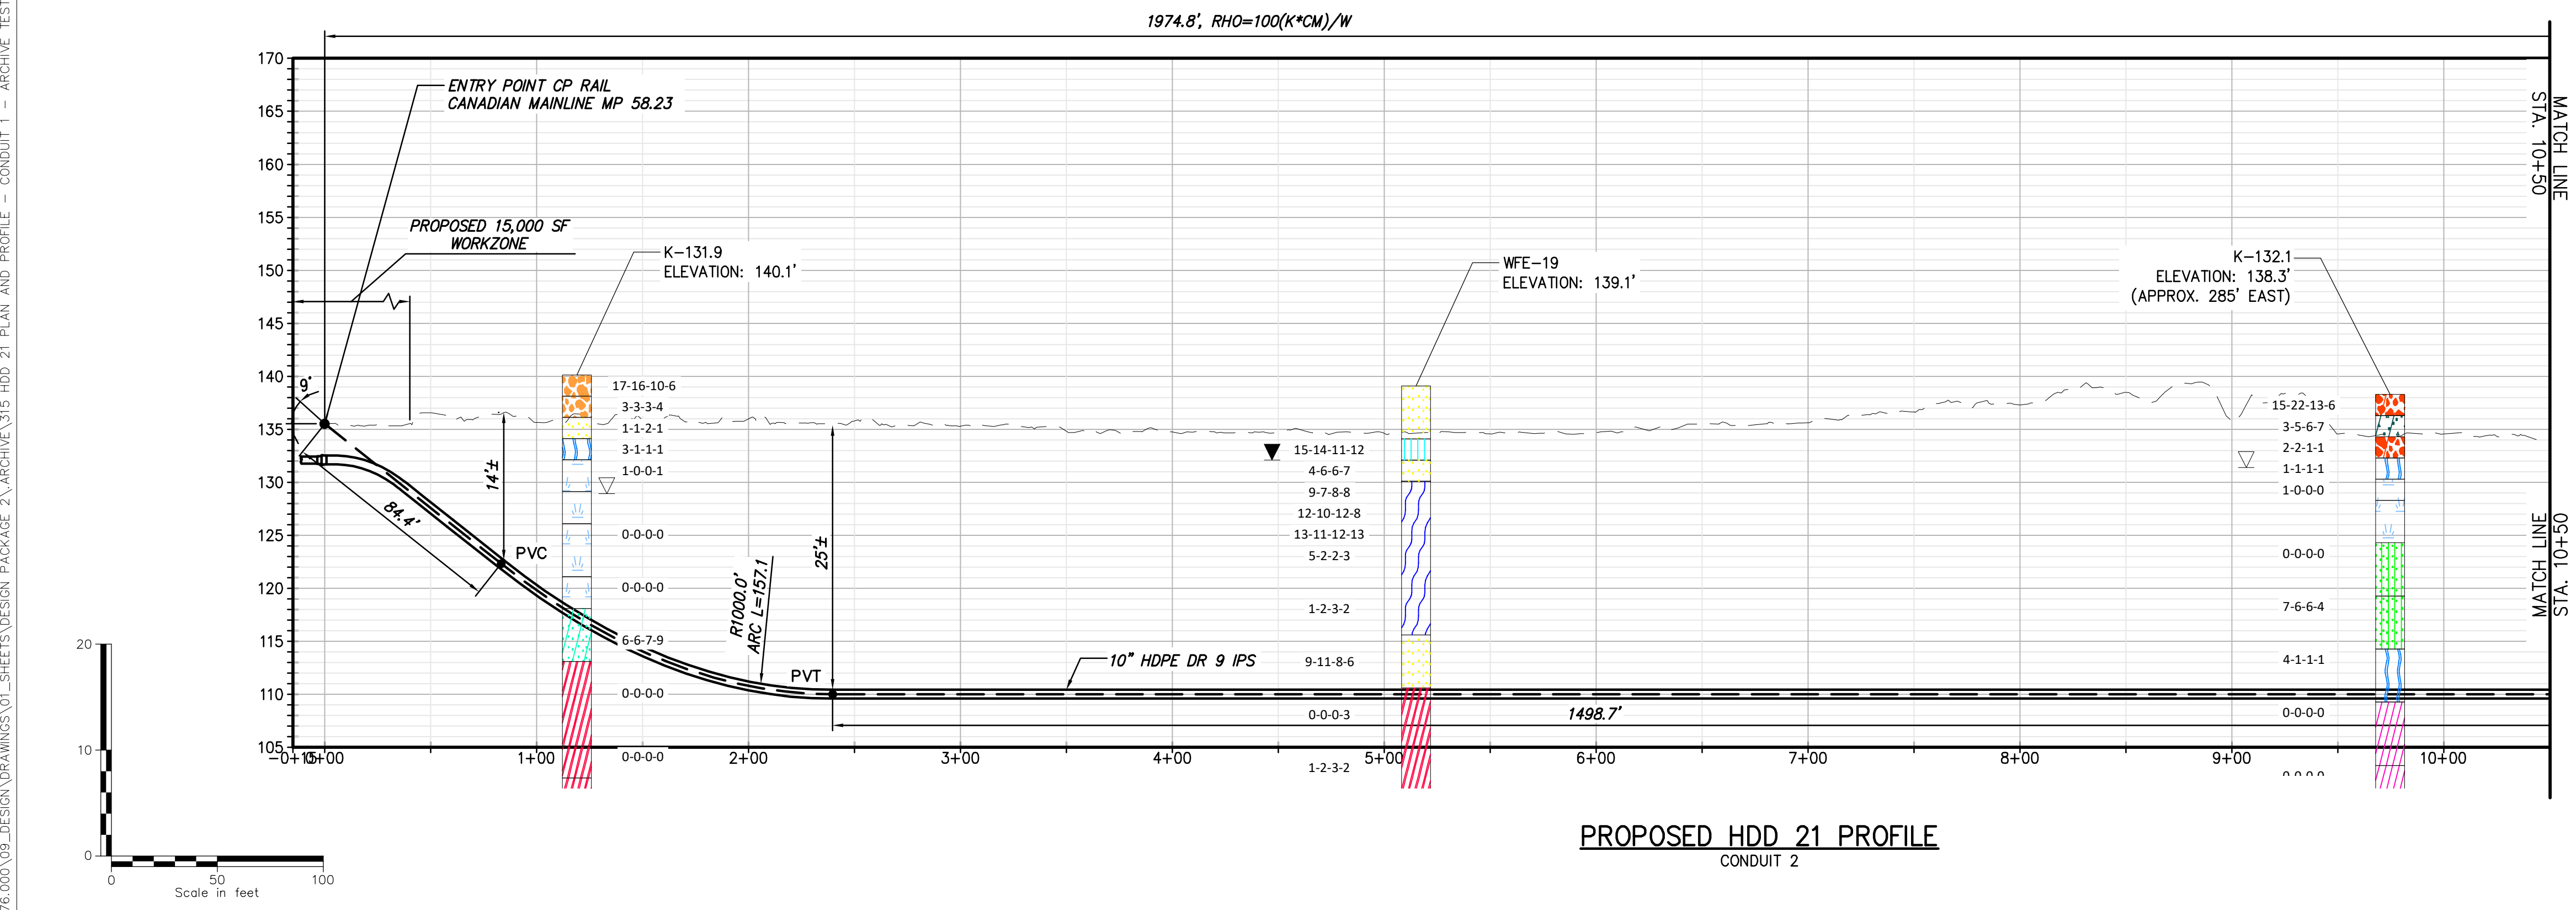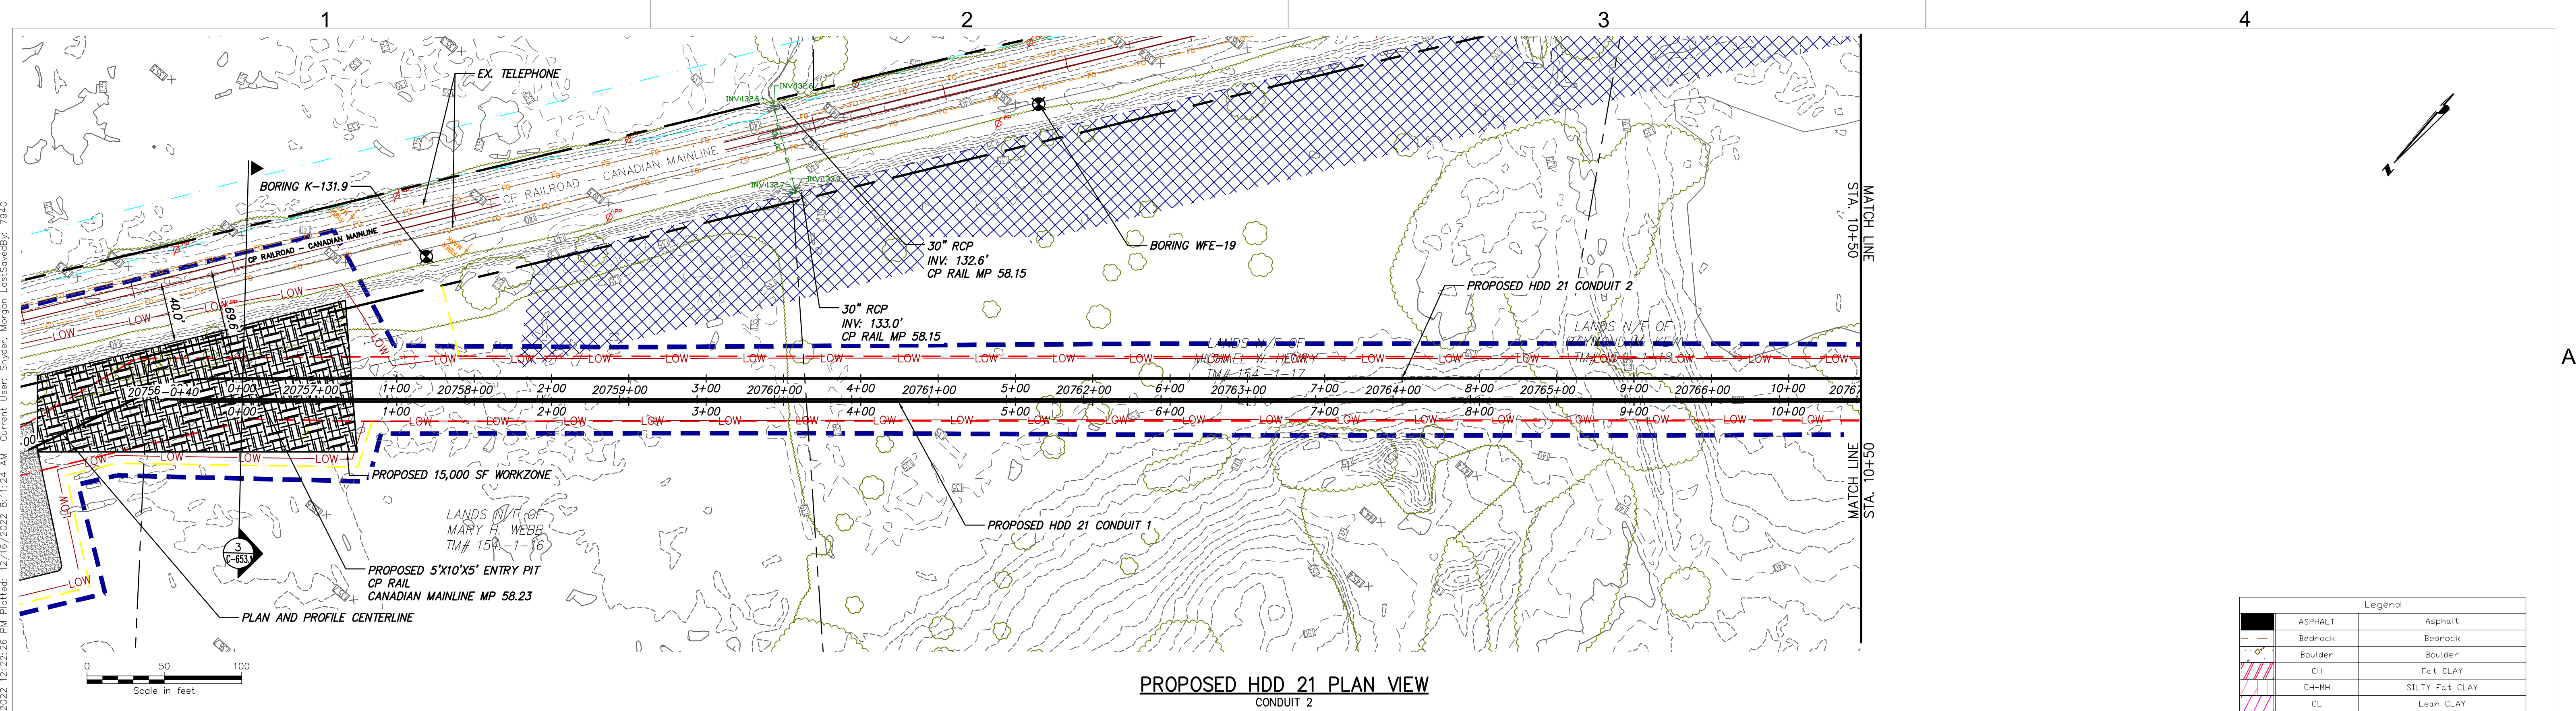

Legend		
	ASPHALT	Asphalt
	Bedrock	Bedrock
	Boulder	Boulder
	CH	Fat CLAY
	CH-MH	SILTY Fat CLAY
	CL	Lean CLAY
	CL-ML	SILTY CLAY
	CONCRETE	Concrete
	FILL	FILL
	GC	CLAYEY GRAVEL
	GC-GM	SILTY CLAYEY GRAVEL
	GM	SILTY GRAVEL
	GP	Poorly Graded GRAVEL
	GP-GC	Poorly Graded Gravel with CLAY
	GP-GM	Poorly Graded GRAVEL with SILT
	GW	Well Graded GRAVEL
	GW-GC	Well Graded GRAVEL with CLAY
	GW-GM	Well Graded GRAVEL with SILT
	Limestone	Limestone
	MH	Elastic SILT
	ML	SILT
	OH	ORGANIC Fat CLAY
	OL	ORGANIC Lean CLAY
	DL/OH	ORGANIC SOIL
	PT	PEAT
	Rock	Rock
	Sandstone	Sandstone
	SC	CLAYEY SAND
	SC-SM	SILT, CLAYEY SAND
	SHALE	Shale
	SILTSTONE	Siltstone
	SM	SILTY SAND
	SP	Poorly Graded SAND
	SP-SC	Poorly Graded SAND with CLAY
	SP-SM	Poorly Graded SAND with SILT
	SW	Well graded SAND
	SW-SC	Well Graded SAND with CLAY
	SW-SM	Well Graded SAND with SILT
	Topsoll	Topsoll
	USGS 601	Gravel or Conglomerate 1
	USGS 654	Subgraywacke
	USGS 670	Interbedded Sandstone and Shale
	USGS 702	Quartzite
	USGS 705	Schist
	USGS 705	Schist
	USGS 708	Gneiss
	USGS 708	Gneiss
	USGS 718	Granite 1
	Void	Void
	Water	Water
	Weathered Rock	Undefined
	Water Table	Water Table during drilling
	Delayed Water Table	Water Table after drilling

BORING LOG STRIP LEGEND

B101

Blow Counts per 6" = 10-10-10

Recovery %/RQD % = 95%/90%

11000psi = UCS

2D strip logs shown at 10x exaggeration

3D strip logs have no exaggeration

CHPE
Champlain Hudson
Power Express

Kiewit

CHA
III Winners Circle, PO Box 5269
Albany, NY 12205-0269
518.453.4500 • www.chacompanies.com





IT IS A VIOLATION OF LAW FOR ANY PERSON, UNLESS THEY ARE ACTING UNDER THE DIRECTION OF A LICENSED PROFESSIONAL ENGINEER, ARCHITECT, LANDSCAPE ARCHITECT OR LAND SURVEYOR TO ALTER AN ITEM IN ANY WAY. IF AN ITEM BEARING THE STAMP OF A LICENSED PROFESSIONAL IS ALTERED, THE ALTERING ENGINEER, ARCHITECT, LANDSCAPE ARCHITECT OR LAND SURVEYOR SHALL STAMP THE DOCUMENT AND INCLUDE THE NOTATION "ALTERED BY" FOLLOWED BY THEIR SIGNATURE, THE DATE OF SUCH ALTERATION, AND A SPECIFIC DESCRIPTION OF THE ALTERATION.

0	12/18/2022	FINAL EM&CP SUBMISSION	MCS	JEO
No.	DATE	SUBMITTAL / REVISION DESCRIPTION	DB	APP

**CHAMPLAIN HUDSON POWER EXPRESS
SEGMENT 3 - PACKAGE 2 - FORT ANN TO KINGSBURY
PLAN AND PROFILE - HDD 21, CONDUIT 2**

DRAWN BY: ES DESIGNED BY: ES APPROVED BY: JEO SCALE: AS NOTED DATE: 12/16/2022

KIEWIT PROJECT NO. 21162
CHA PROJECT NO. 066076
DRAWING NO. **C-316A**

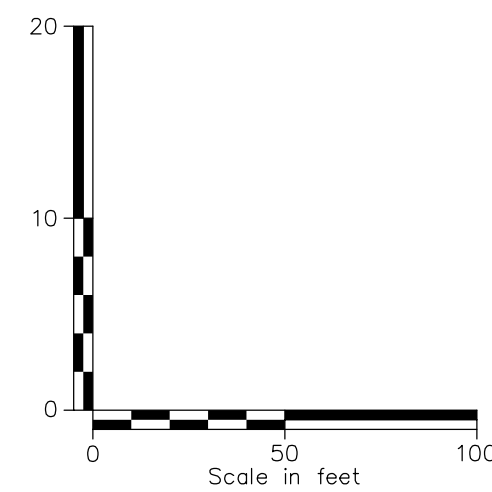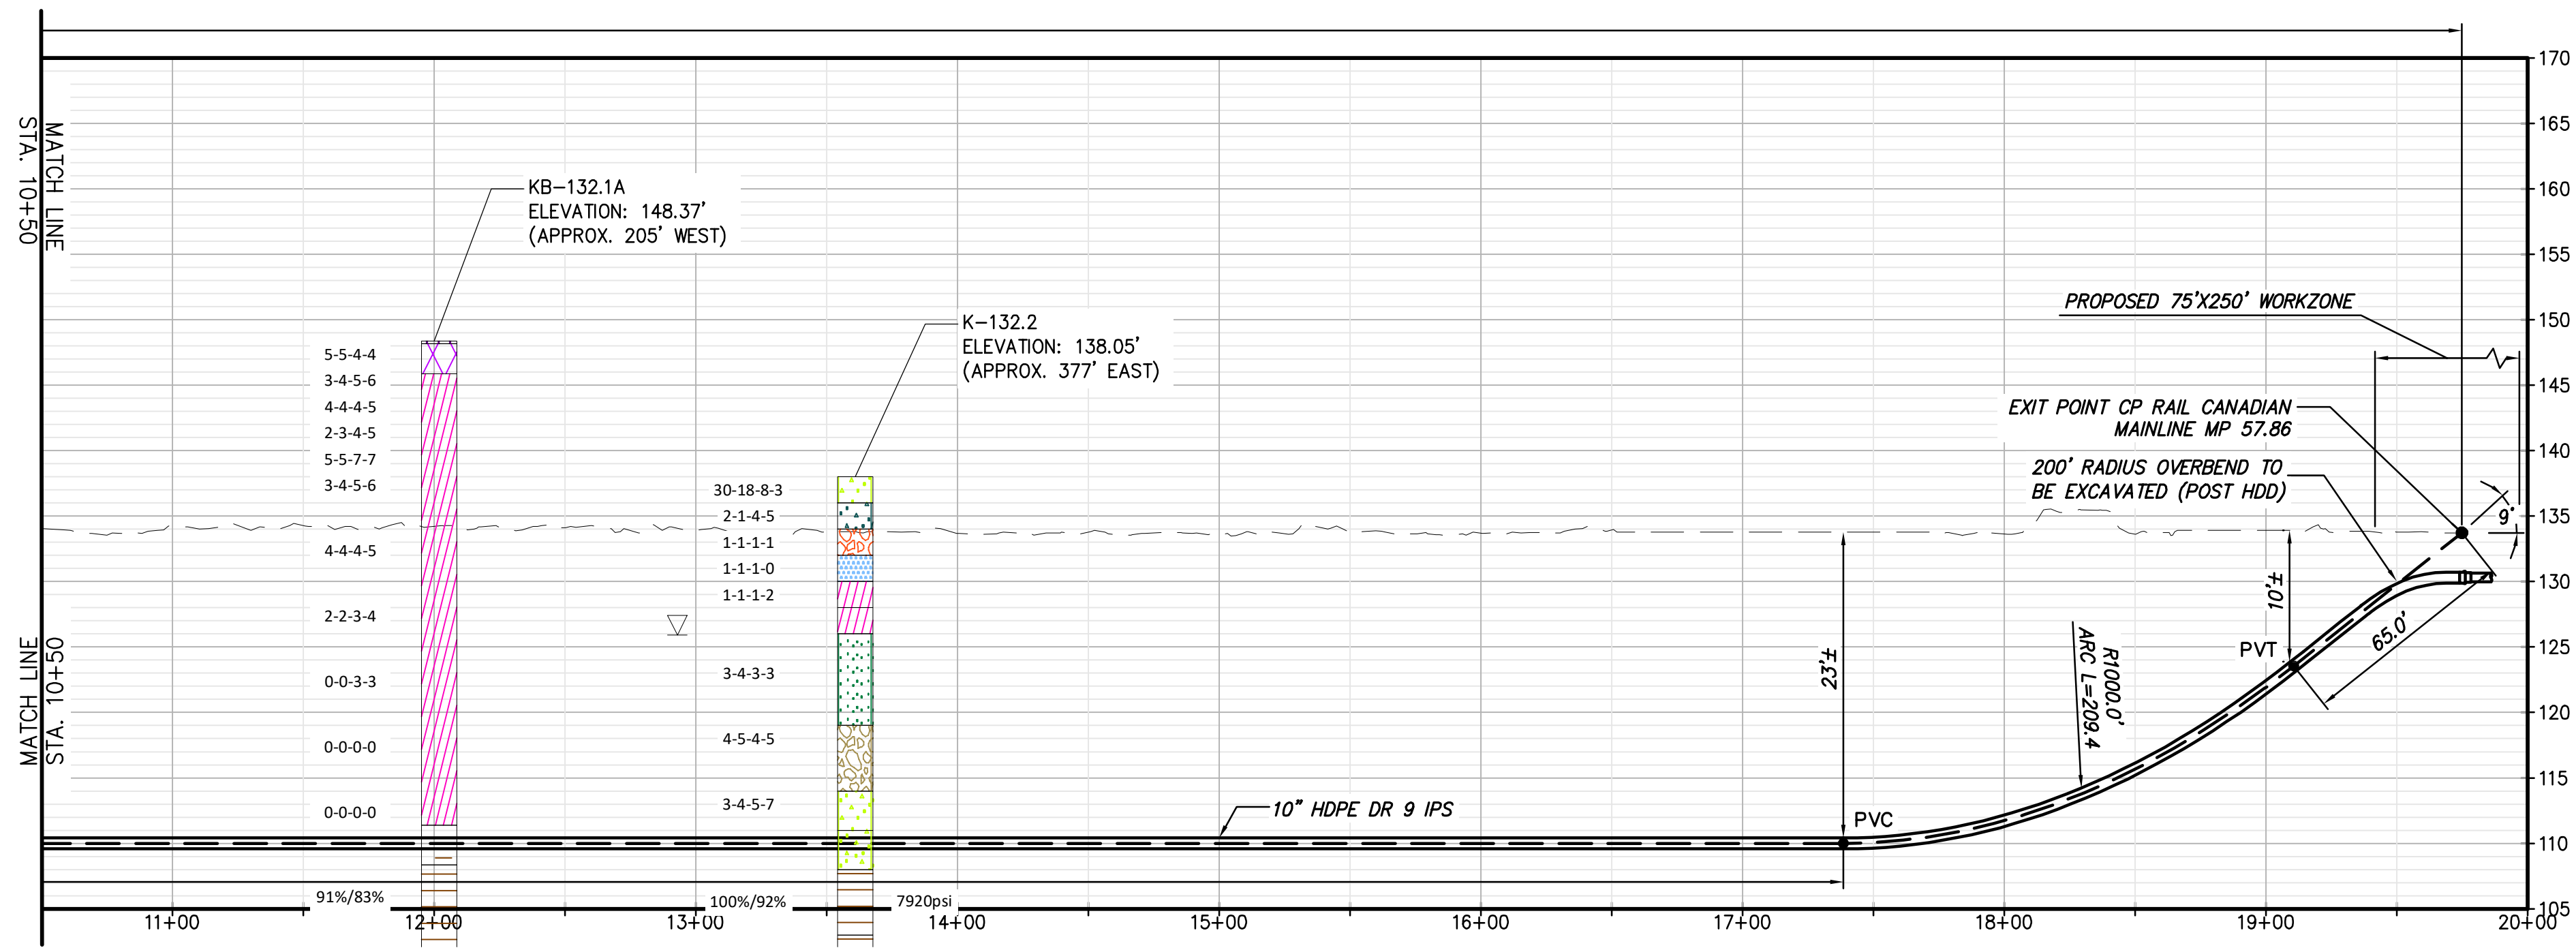 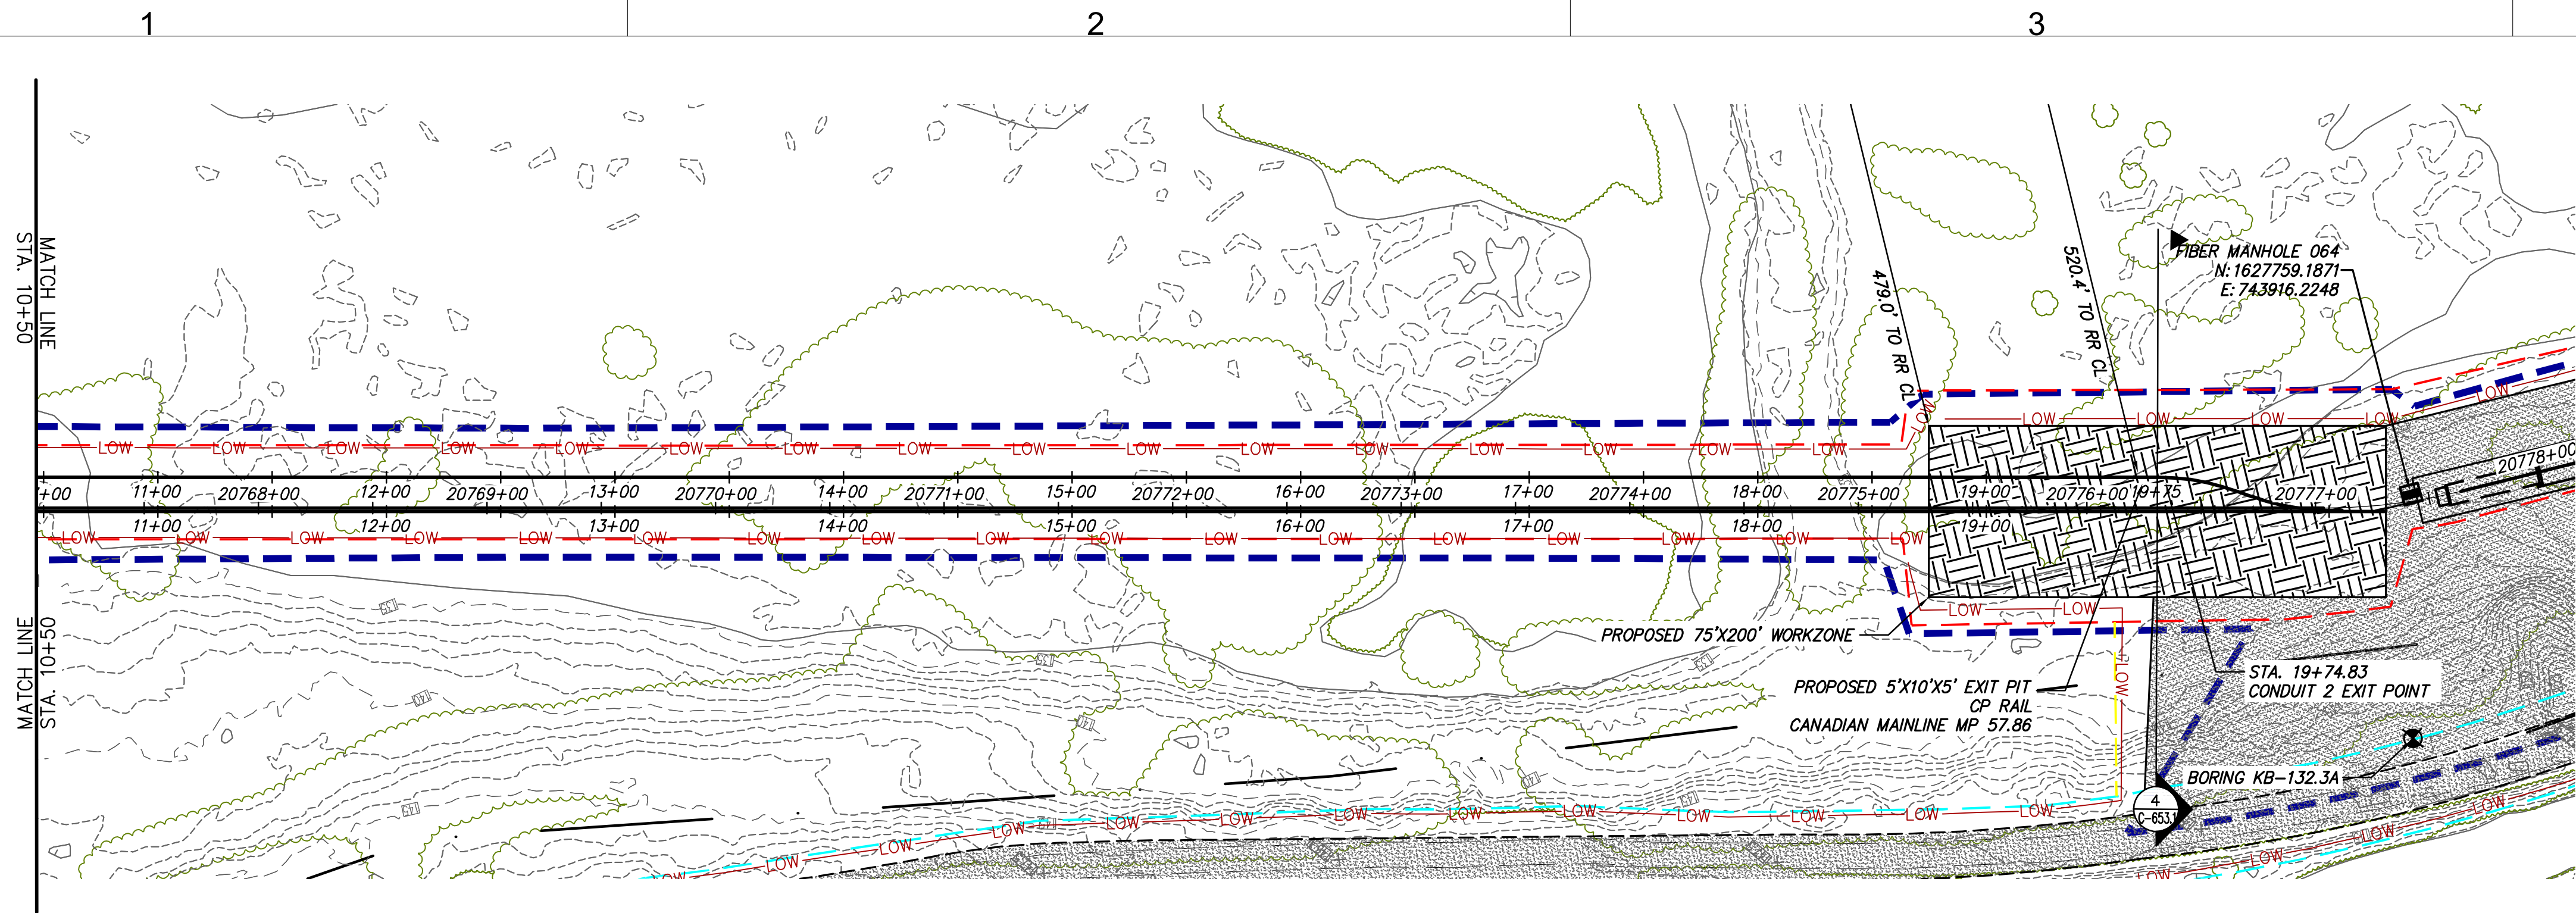

Legend		
	ASPHALT	Asphalt
	Bedrock	Bedrock
	Boulder	Boulder
	CH	Fat CLAY
	CH-MH	SILTY Fat CLAY
	CL	Lean CLAY
	CL-ML	SILTY CLAY
	CONCRETE	Concrete
	FIll	FIll
	GC	CLAYEY GRAVEL
	GC-GM	SILTY CLAYEY GRAVEL
	GM	SILTY GRAVEL
	GP	Poorly Graded GRAVEL
	GP-GC	Poorly Graded Gravel with CLAY
	GP-GM	Poorly Graded GRAVEL with SILT
	GW	Well Graded GRAVEL
	GW-GC	Well Graded GRAVEL with CLAY
	GW-GM	Well Graded GRAVEL with SILT
	Limestone	Limestone
	MH	Elastic SILT
	ML	SILT
	DH	ORGANIC Fat CLAY
	DL	ORGANIC Lean CLAY
	DL/DH	ORGANIC SOIL
	PT	PEAT
	Rock	Rock
	Sandstone	Sandstone
	SC	CLAYEY SAND
	SC-SM	SILT, CLAYEY SAND
	SHALE	Shale
	SILTSTONE	Siltstone
	SM	SILTY SAND
	SP	Poorly Graded SAND
	SP-SC	Poorly Graded SAND with CLAY
	SP-SM	Poorly Graded SAND with SILT
	SW	Well graded SAND
	SW-SC	Well Graded SAND with CLAY
	SW-SM	Well Graded SAND with SILT
	Topsoil	Topsoil
	USGS 601	Gravel or Conglomerate 1
	USGS 654	Subgraywacke
	USGS 670	Interbedded Sandstone and Shale
	USGS 702	Quartzite
	USGS 705	Schist
	USGS 705	Schist
	USGS 708	Gneiss
	USGS 708	Gneiss
	USGS 718	Granite 1
	Void	Void
	Water	Water
	Weathered Rock	Undefined
	Water Table	Water Table during drilling
	Delayed Water Table	Water Table after drilling

BORING LOG STRIP LEGEND



Blow Counts per 6" = 10-10-10



Recovery %/RQD % = 95%/90%

2D strip logs shown at 10x exaggeration

3D strip logs have no exaggeration

0	12/18/2022	FINAL EM&CP SUBMISSION	MCS	JEO
No.	DATE	SUBMITTAL / REVISION DESCRIPTION	DB	APP

File: V:\PROJECTS\ANY\K6\060676.000\09_DESIGN\DRAWINGS\01_SHEETS\DESIGN PACKAGE 2\ARCHIVE\316 HDD 21A PLAN AND PROFILE - CONDUIT 1 - ARCHIVE TEST.DWG Saved: 12/15/2022 12:18:39 PM Plotted: 12/16/2022 9:15:39 AM Current User: Morgan LastSavedBy: 7940

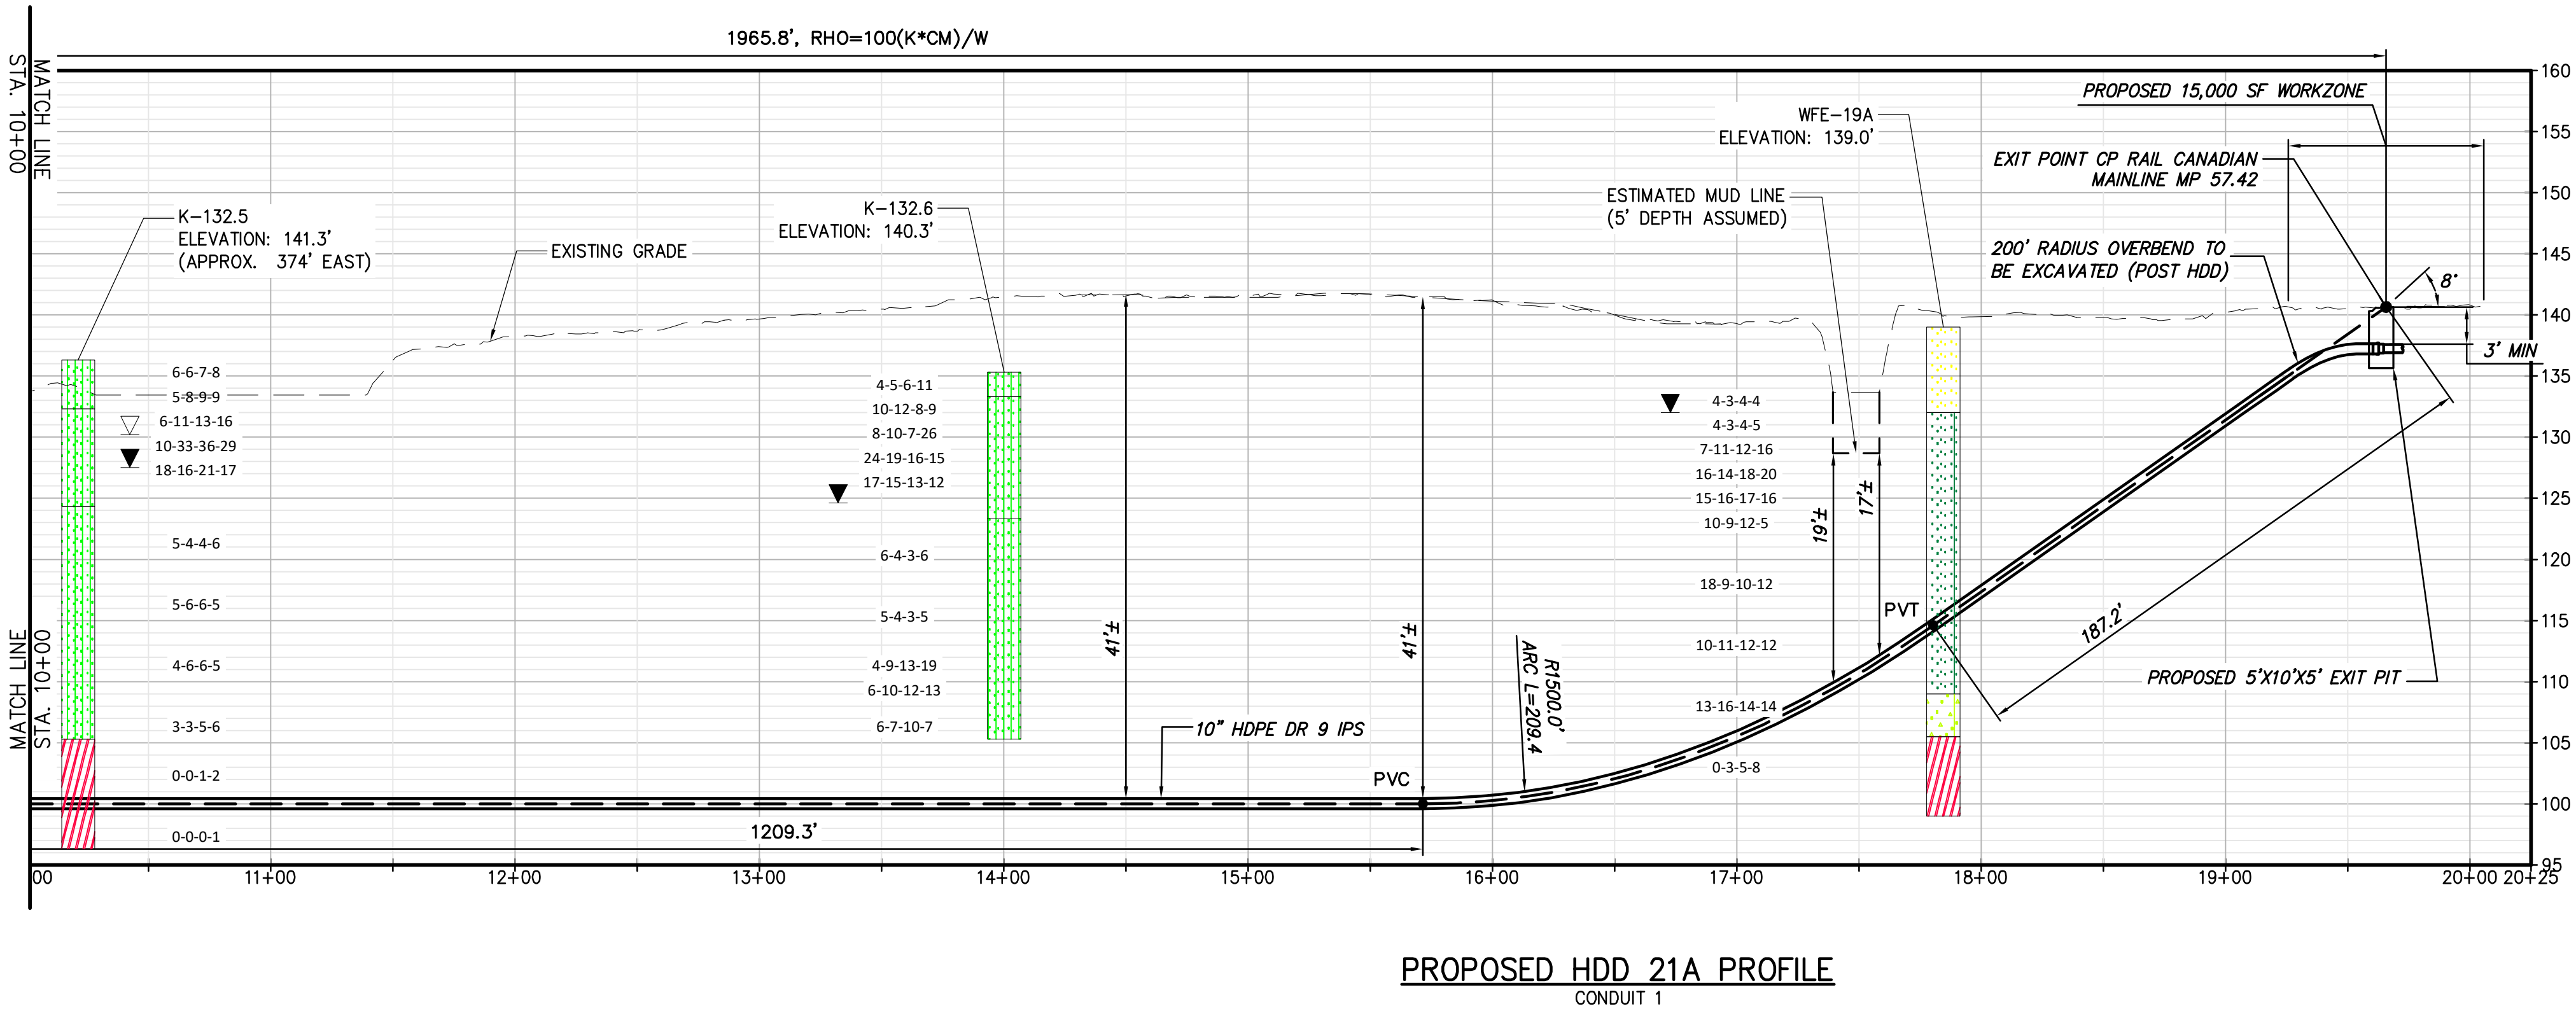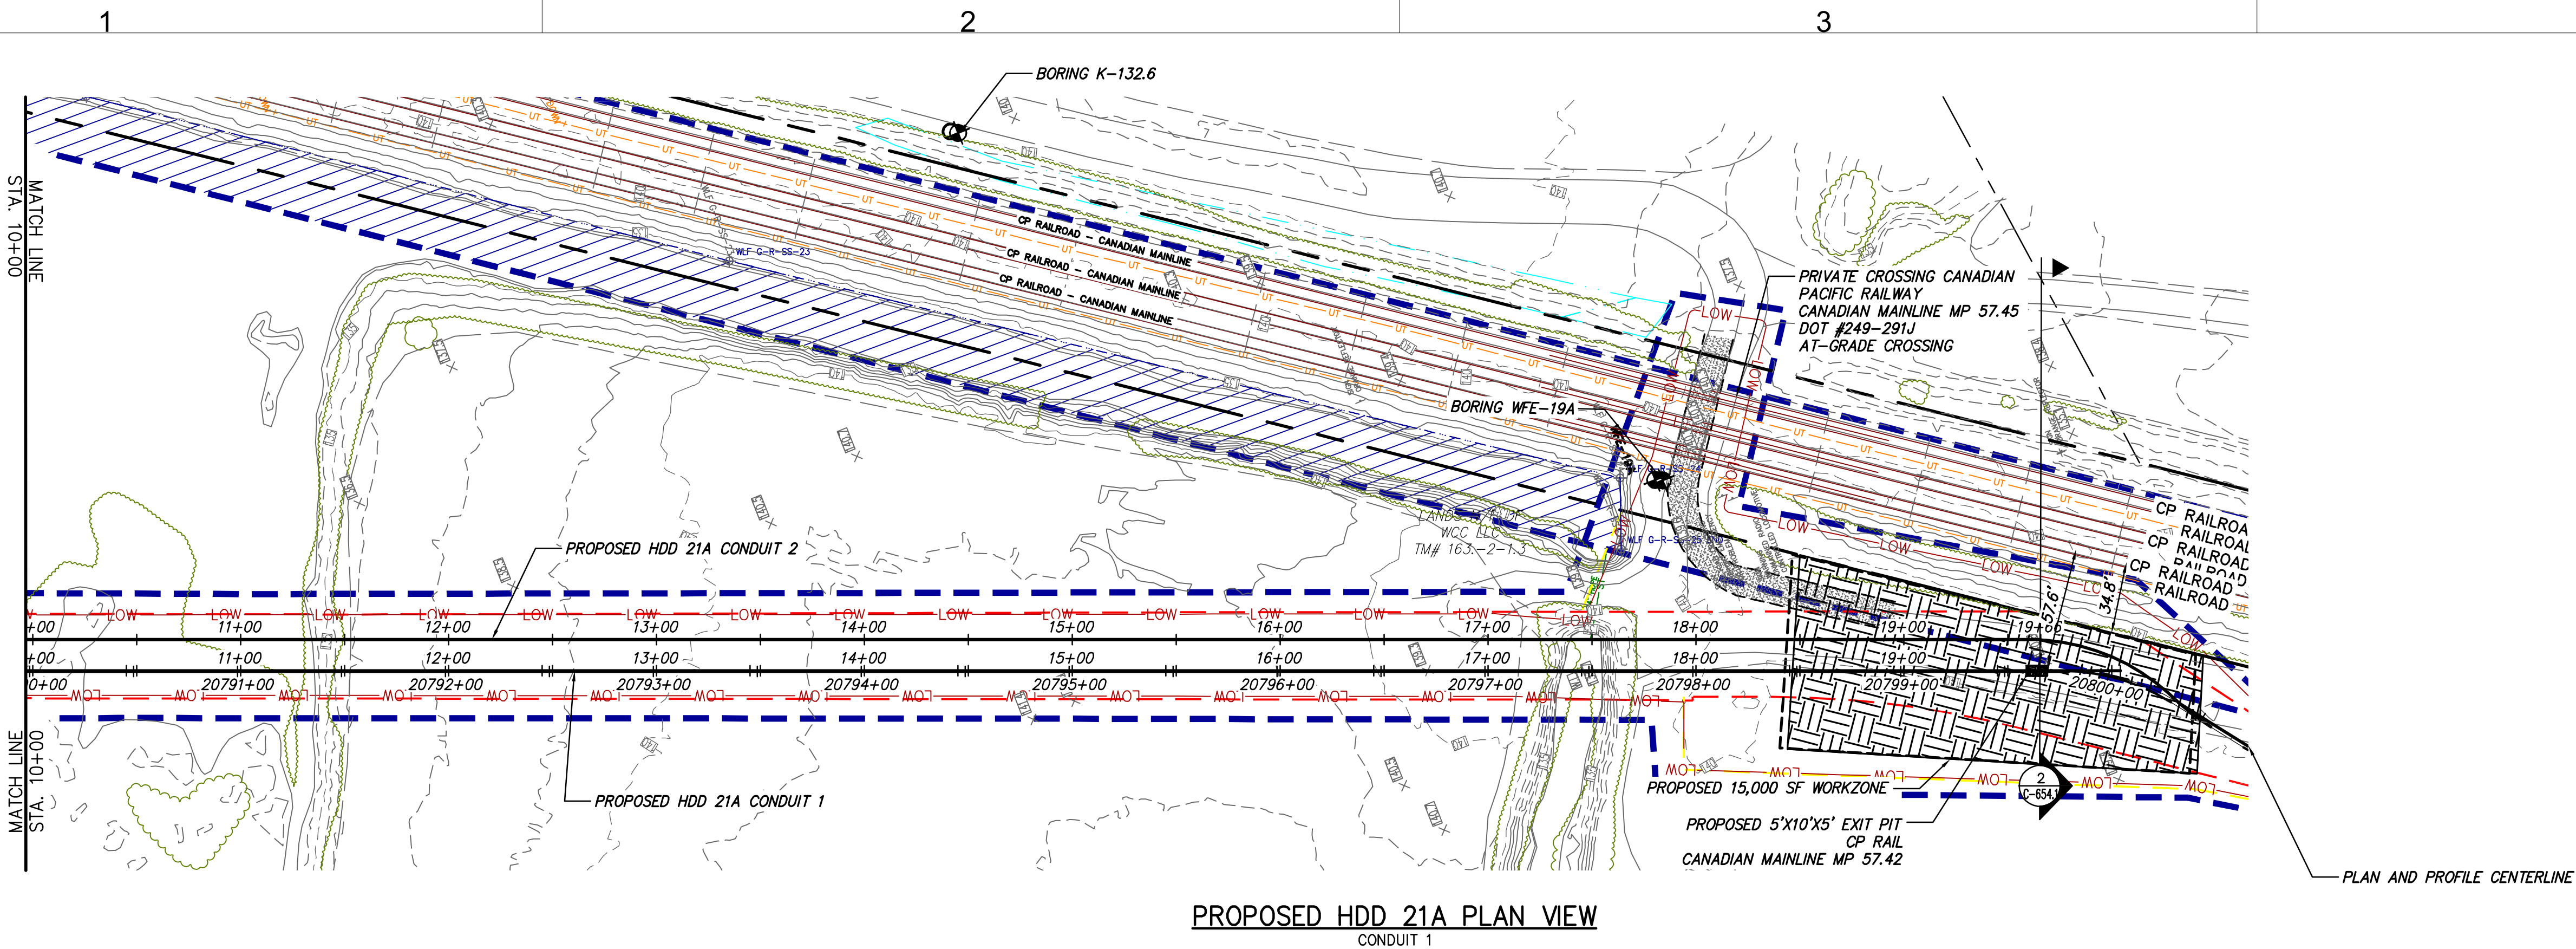

Legend	
ASPHALT	Asphalt
Bedrock	Bedrock
Boulder	Boulder
CH	Fat CLAY
CH-MH	SILTY Fat CLAY
CL	Lean CLAY
CL-ML	SILTY CLAY
CONCRETE	Concrete
FILL	FILL
GC	CLAYEY GRAVEL
GC-GM	SILTY CLAYEY GRAVEL
GM	SILTY GRAVEL
GP	Poorly Graded GRAVEL
GP-GC	Poorly Graded Gravel with CLAY
GP-GM	Poorly Graded GRAVEL with SILT
GW	Well Graded GRAVEL
GW-GC	Well Graded GRAVEL with CLAY
GW-GM	Well Graded GRAVEL with SILT
Limestone	Limestone
MH	Elastic SILT
ML	SILT
OH	ORGANIC Fat CLAY
OL	ORGANIC Lean CLAY
OL/OH	ORGANIC SOIL
PT	PEAT
Rock	Rock
Sandstone	Sandstone
SC	CLAYEY SAND
SC-SM	SILT, CLAYEY SAND
SHALE	Shale
SILTSTONE	Siltstone
SM	SILTY SAND
SP	Poorly Graded SAND
SP-SC	Poorly Graded SAND with CLAY
SP-SM	Poorly Graded SAND with SILT
SW	Well graded SAND
SW-SC	Well Graded SAND with CLAY
SW-SM	Well Graded SAND with SILT
Topsoil	Topsoil
USGS 601	Gravel or Conglomerate 1
USGS 654	Subgraywacke
USGS 670	Interbedded Sandstone and Shale
USGS 702	Quartzite
USGS 705	Schist
USGS 705	Schist
USGS 708	Gneiss
USGS 708	Gneiss
USGS 718	Granite 1
Void	Void
Water	Water
Weathered Rock	Undefined
Water Table	Water Table during drilling
Delayed Water Table	Water Table after drilling

BORING LOG STRIP LEGEND	
B101	11000psi =UCS
Blow Counts per 6" = 10-10-10	
Recovery %/RQD % = 95%/90%	
2D strip logs shown at 10x exaggeration	
3D strip logs have no exaggeration	





IT IS A VIOLATION OF LAW FOR ANY PERSON, UNLESS THEY ARE ACTING UNDER THE DIRECTION OF A LICENSED PROFESSIONAL ENGINEER, ARCHITECT, LANDSCAPE ARCHITECT OR LAND SURVEYOR TO ALTER AN ITEM IN ANY WAY. IF AN ITEM BEARING THE STAMP OF A LICENSED PROFESSIONAL IS ALTERED, THE ALTERING ENGINEER, ARCHITECT, LANDSCAPE ARCHITECT OR LAND SURVEYOR SHALL STAMP THE DOCUMENT AND INCLUDE THE NOTATION "ALTERED BY" FOLLOWED BY THEIR SIGNATURE, THE DATE OF SUCH ALTERATION, AND A SPECIFIC DESCRIPTION OF THE ALTERATION.

No.	DATE	SUBMITTAL / REVISION DESCRIPTION	DB	APP
0	12/16/2022	FINAL EM&CP SUBMISSION	MCS	JEO

CHAMPLAIN HUDSON POWER EXPRESS
SEGMENT 3 - PACKAGE 2 - FORT ANN TO KINGSBURY
PLAN AND PROFILE - HDD 21A, CONDUIT 1

DRAWN BY: ES DESIGNED BY: ES APPROVED BY: JEO SCALE AS NOTED DATE 12/16/2022




KIEWIT PROJECT NO.	21162
CHA PROJECT NO.	068076
DRAWING NO.	C-317.1

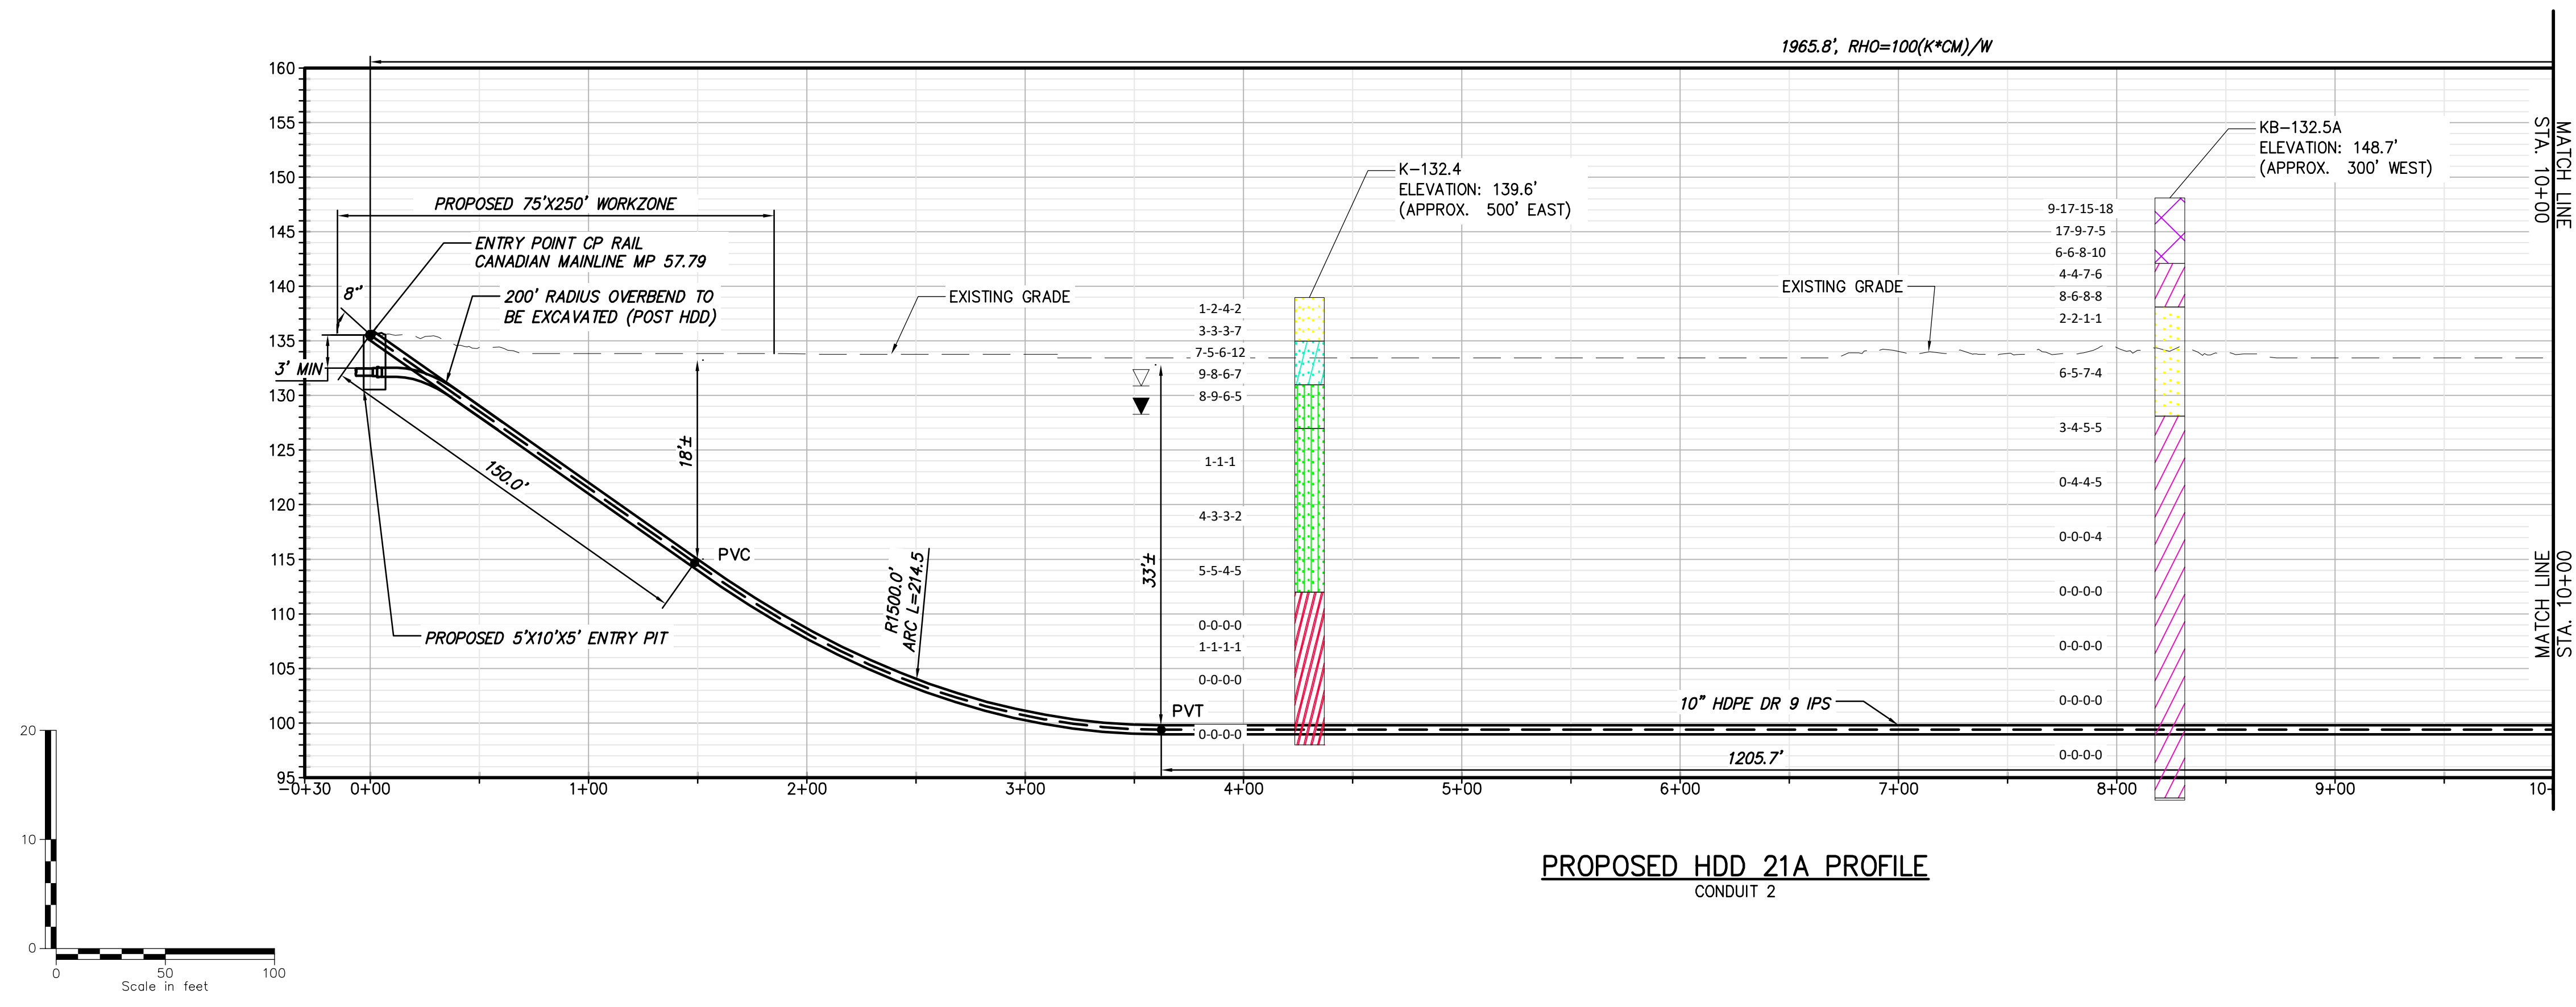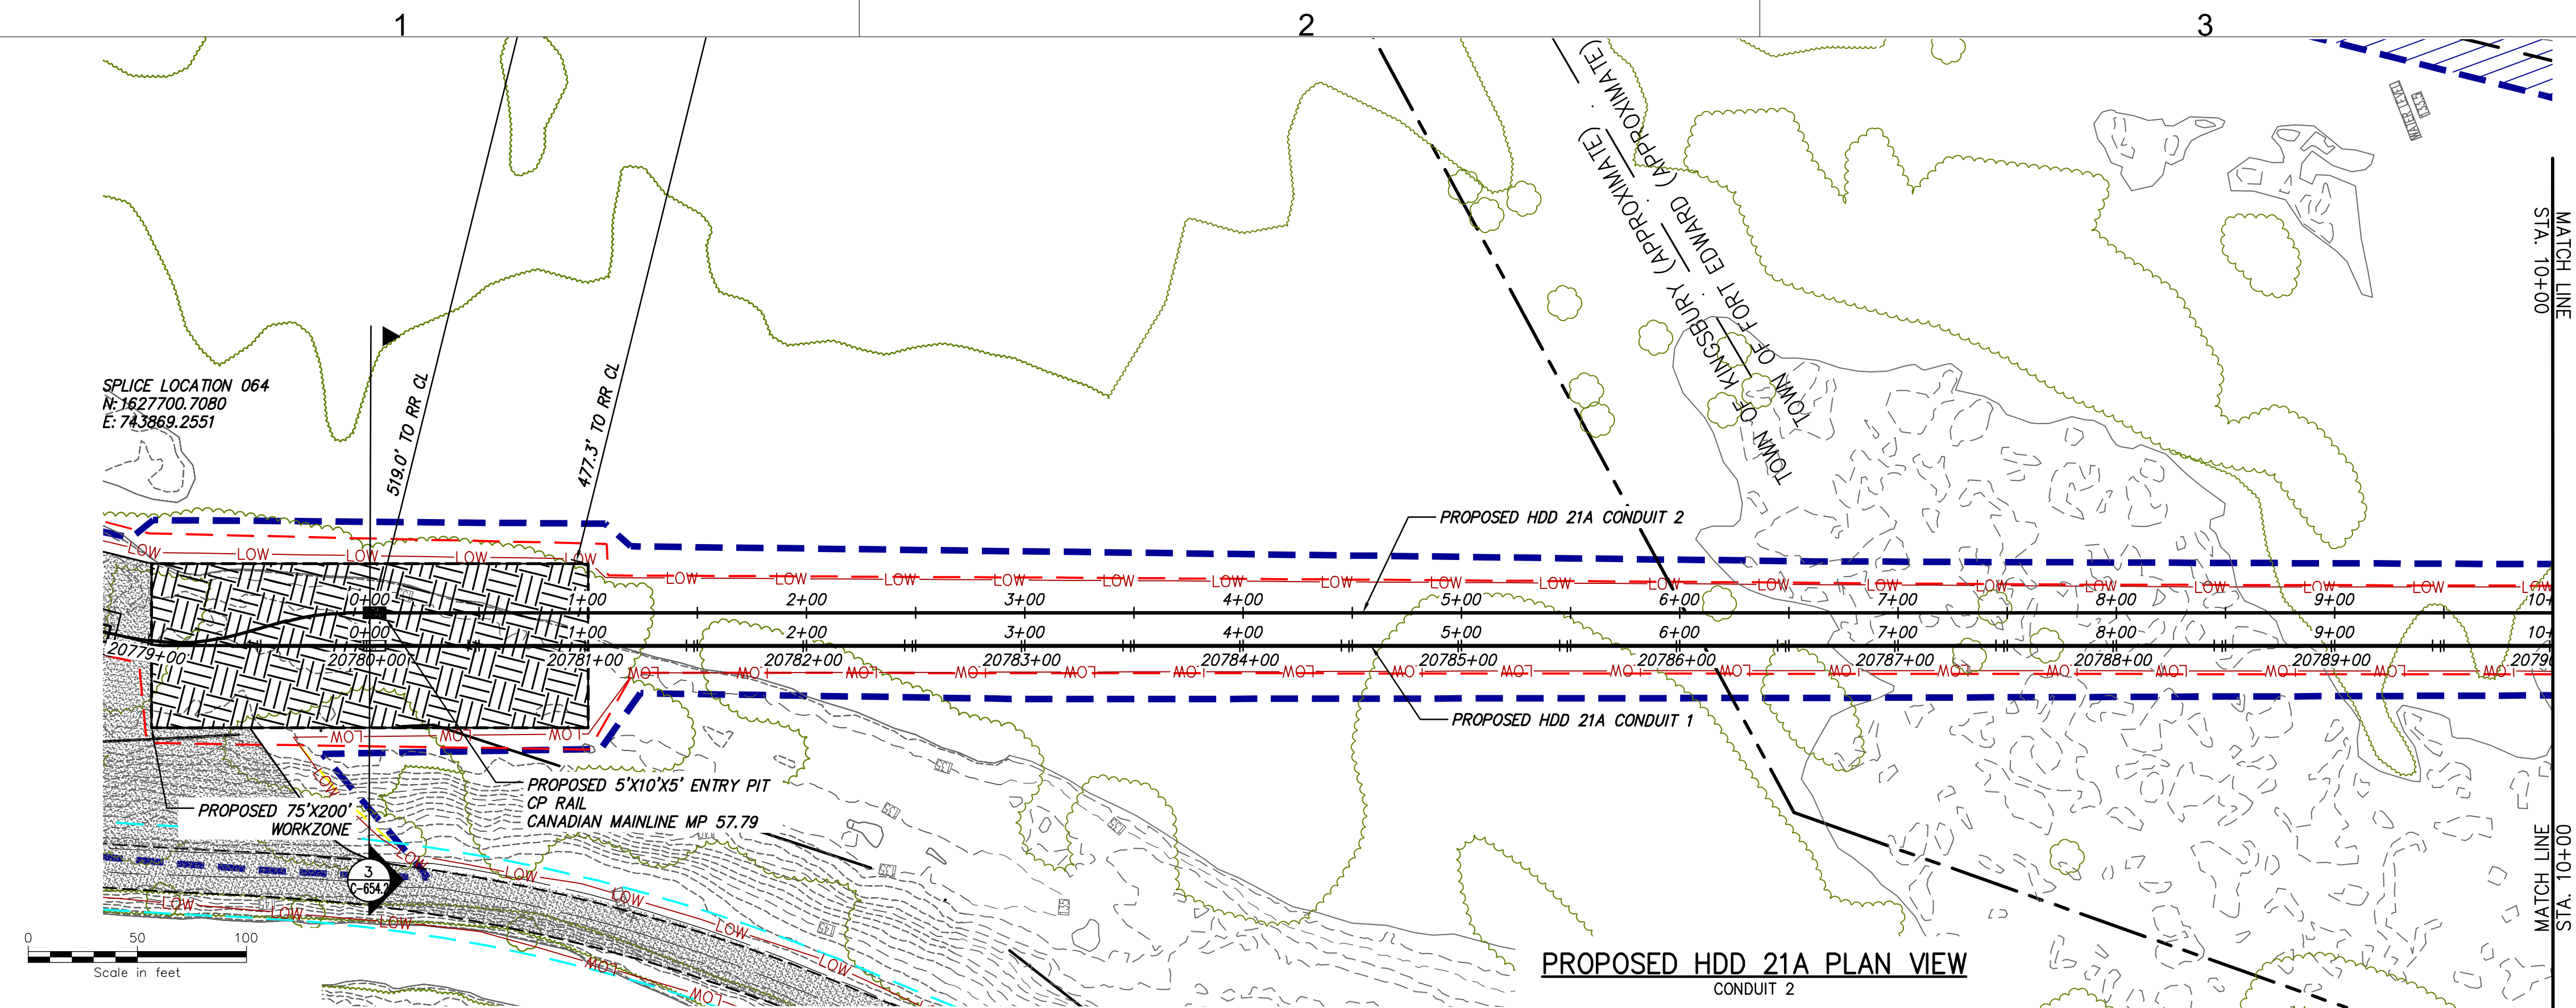

	Legend	
	ASPHALT	Asphalt
	Bedrock	Bedrock
	Boulder	Boulder
	CH	Fat CLAY
	CH-MH	SILTY Fat CLAY
	CL	Lean CLAY
	CL-ML	SILTY CLAY
	CONCRETE	Concrete
	FILL	Fill
	GC	CLAYEY GRAVEL
	GC-GM	SILTY CLAYEY GRAVEL
	GM	SILT GRAVEL
	GP	Poorly Graded GRAVEL
	GP-GC	Poorly Graded Gravel with CLAY
	GP-GM	Poorly Graded GRAVEL with SILT
	GW	Well Graded GRAVEL
	GW-GC	Well Graded GRAVEL with CLAY
	GW-GM	Well Graded GRAVEL with SILT
	Limestone	Limestone
	MH	Elastic SILT
	ML	SILT
	OH	ORGANIC Fat CLAY
	OL	ORGANIC Lean CLAY
	OL/OH	ORGANIC SOIL
	PT	PEAT
	Rock	Rock
	Sandstone	Sandstone
	SC	CLAYEY SAND
	SC-SM	SILT, CLAYEY SAND
	SHALE	Shale
	SILTSTONE	Siltstone
	SM	SILTY SAND
	SP	Poorly Graded SAND
	SP-SC	Poorly Graded SAND with CLAY
	SP-SM	Poorly Graded SAND with SILT
	SW	Well graded SAND
	SW-SC	Well Graded SAND with CLAY
	SW-SM	Well Graded SAND with SILT
	Topsoil	Topsoil
	USGS 601	Gravel or Conglomerate 1
	USGS 654	Subgyswacke
	USGS 670	Interbedded Sandstone and Shale
	USGS 702	Quartzite
	USGS 705	Schist
	USGS 705	Schist
	USGS 708	Gneiss
	USGS 708	Gneiss
	USGS 718	Granite 1
	Void	Void
	Water	Water
	Weathered Rock	Undefined
	Water Table	Water Table during drilling
	Delayed Water Table	Water Table after drilling

0	12/16/2022	FINAL EM&CP SUBMISSION	MCS	JEO
No.	DATE	SUBMITTAL / REVISION DESCRIPTION	DB	APP

File: V:\PROJECTS\ANY\K6\060676.000\09_DESIGN\DRAWINGS\01_SHEETS\DESIGN PACKAGE 2\ARCHIVE\316 HDD 21A PLAN AND PROFILE - CONDUIT 1 - ARCHIVE TEST.DWG Saved: 12/15/2022 12:18:39 PM Plotted: 12/15/2022 6:08:57 PM Current User: Snyder, Morgan LastSavedBy: 7940

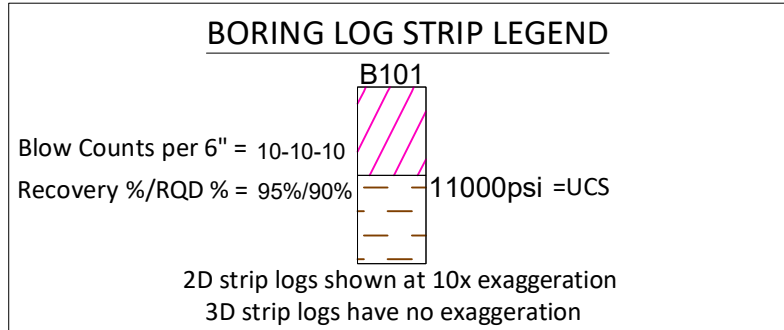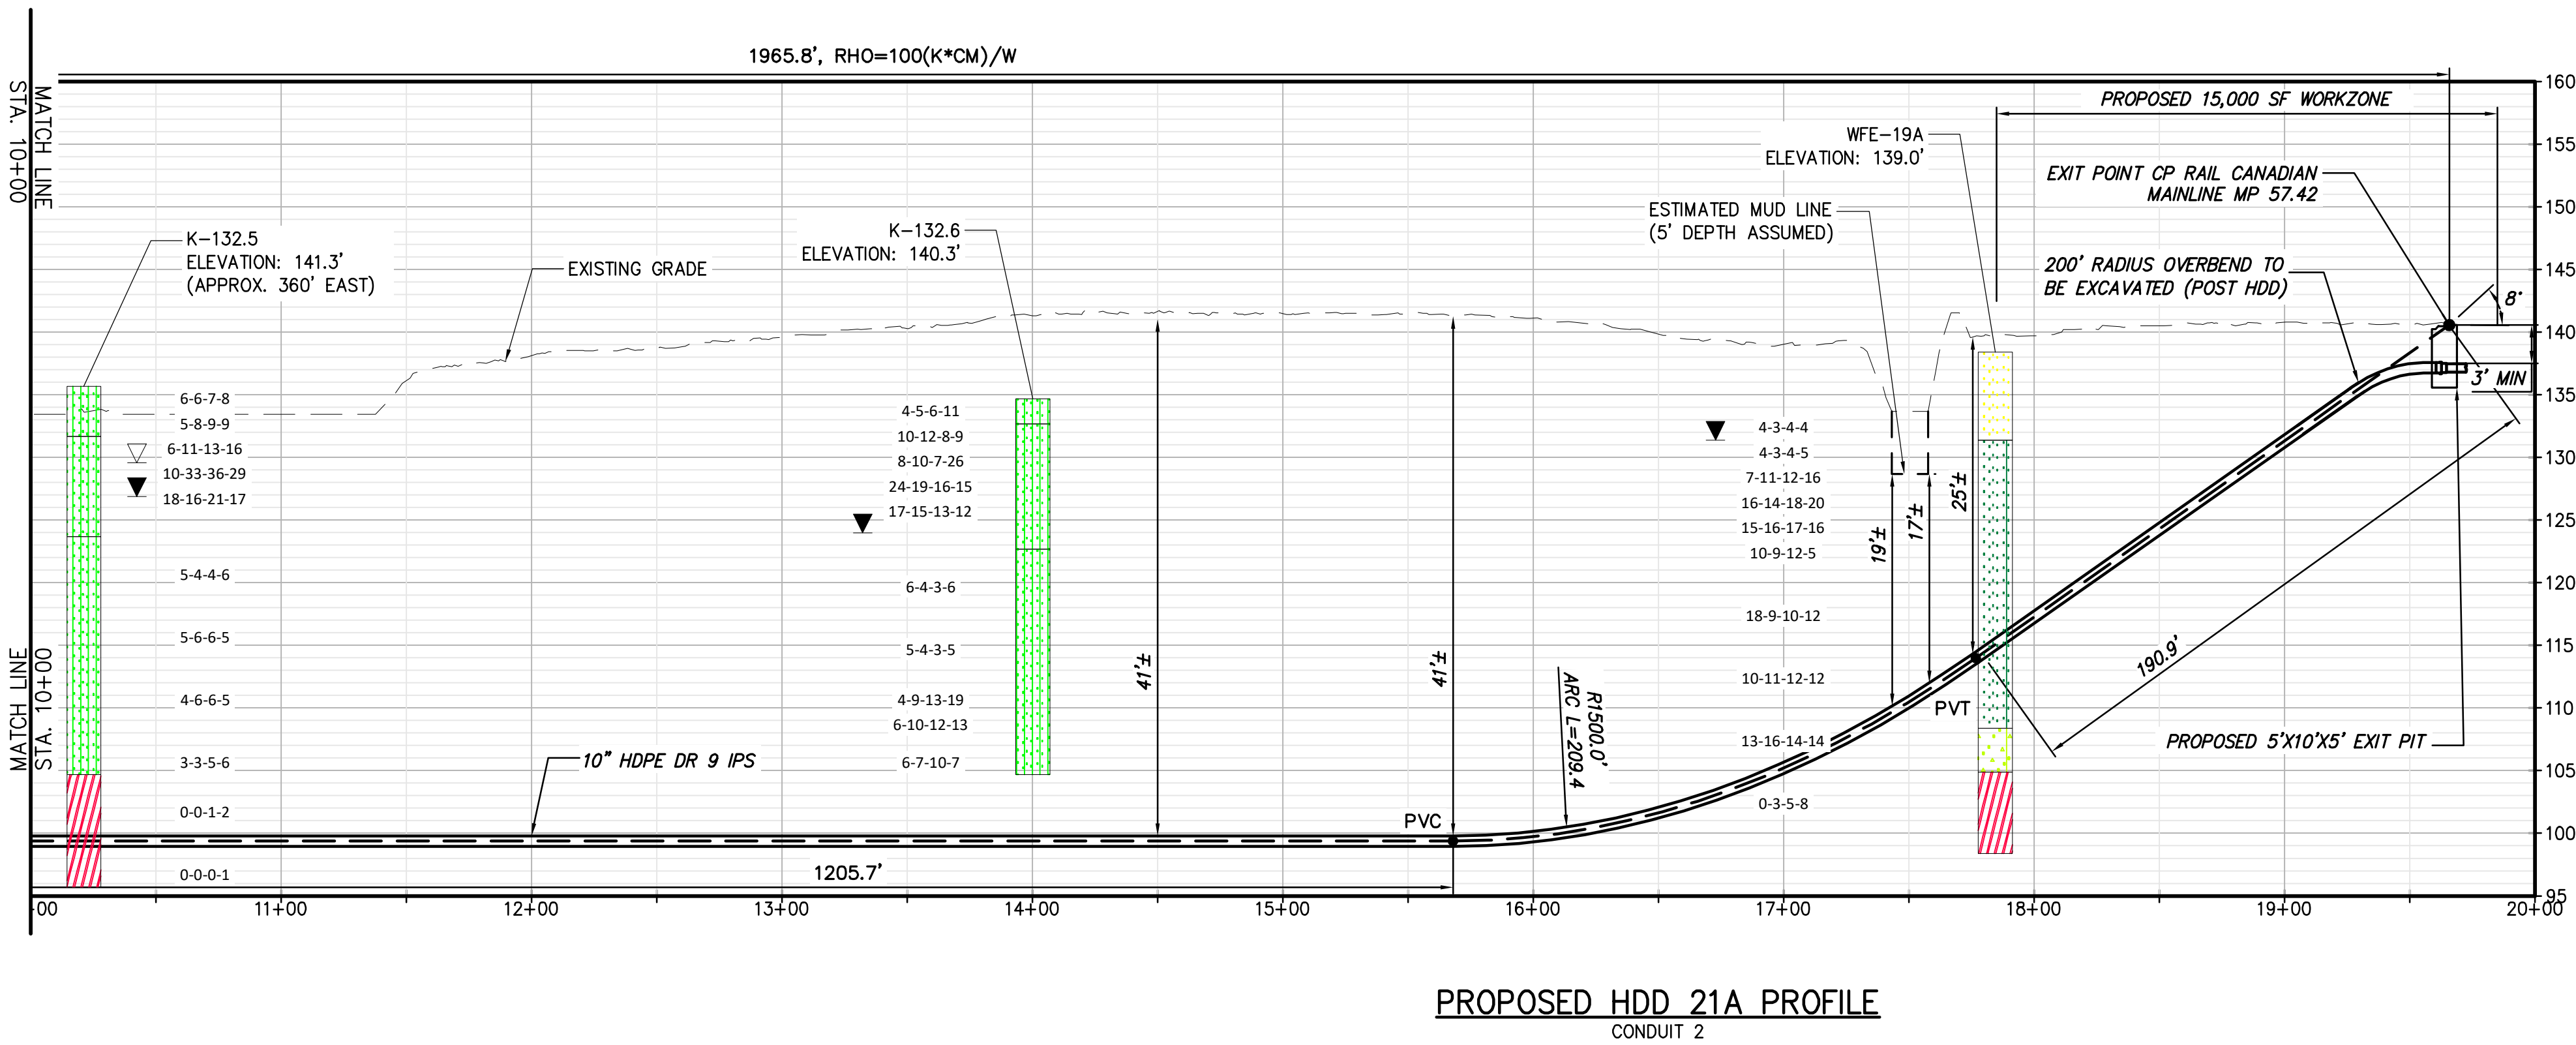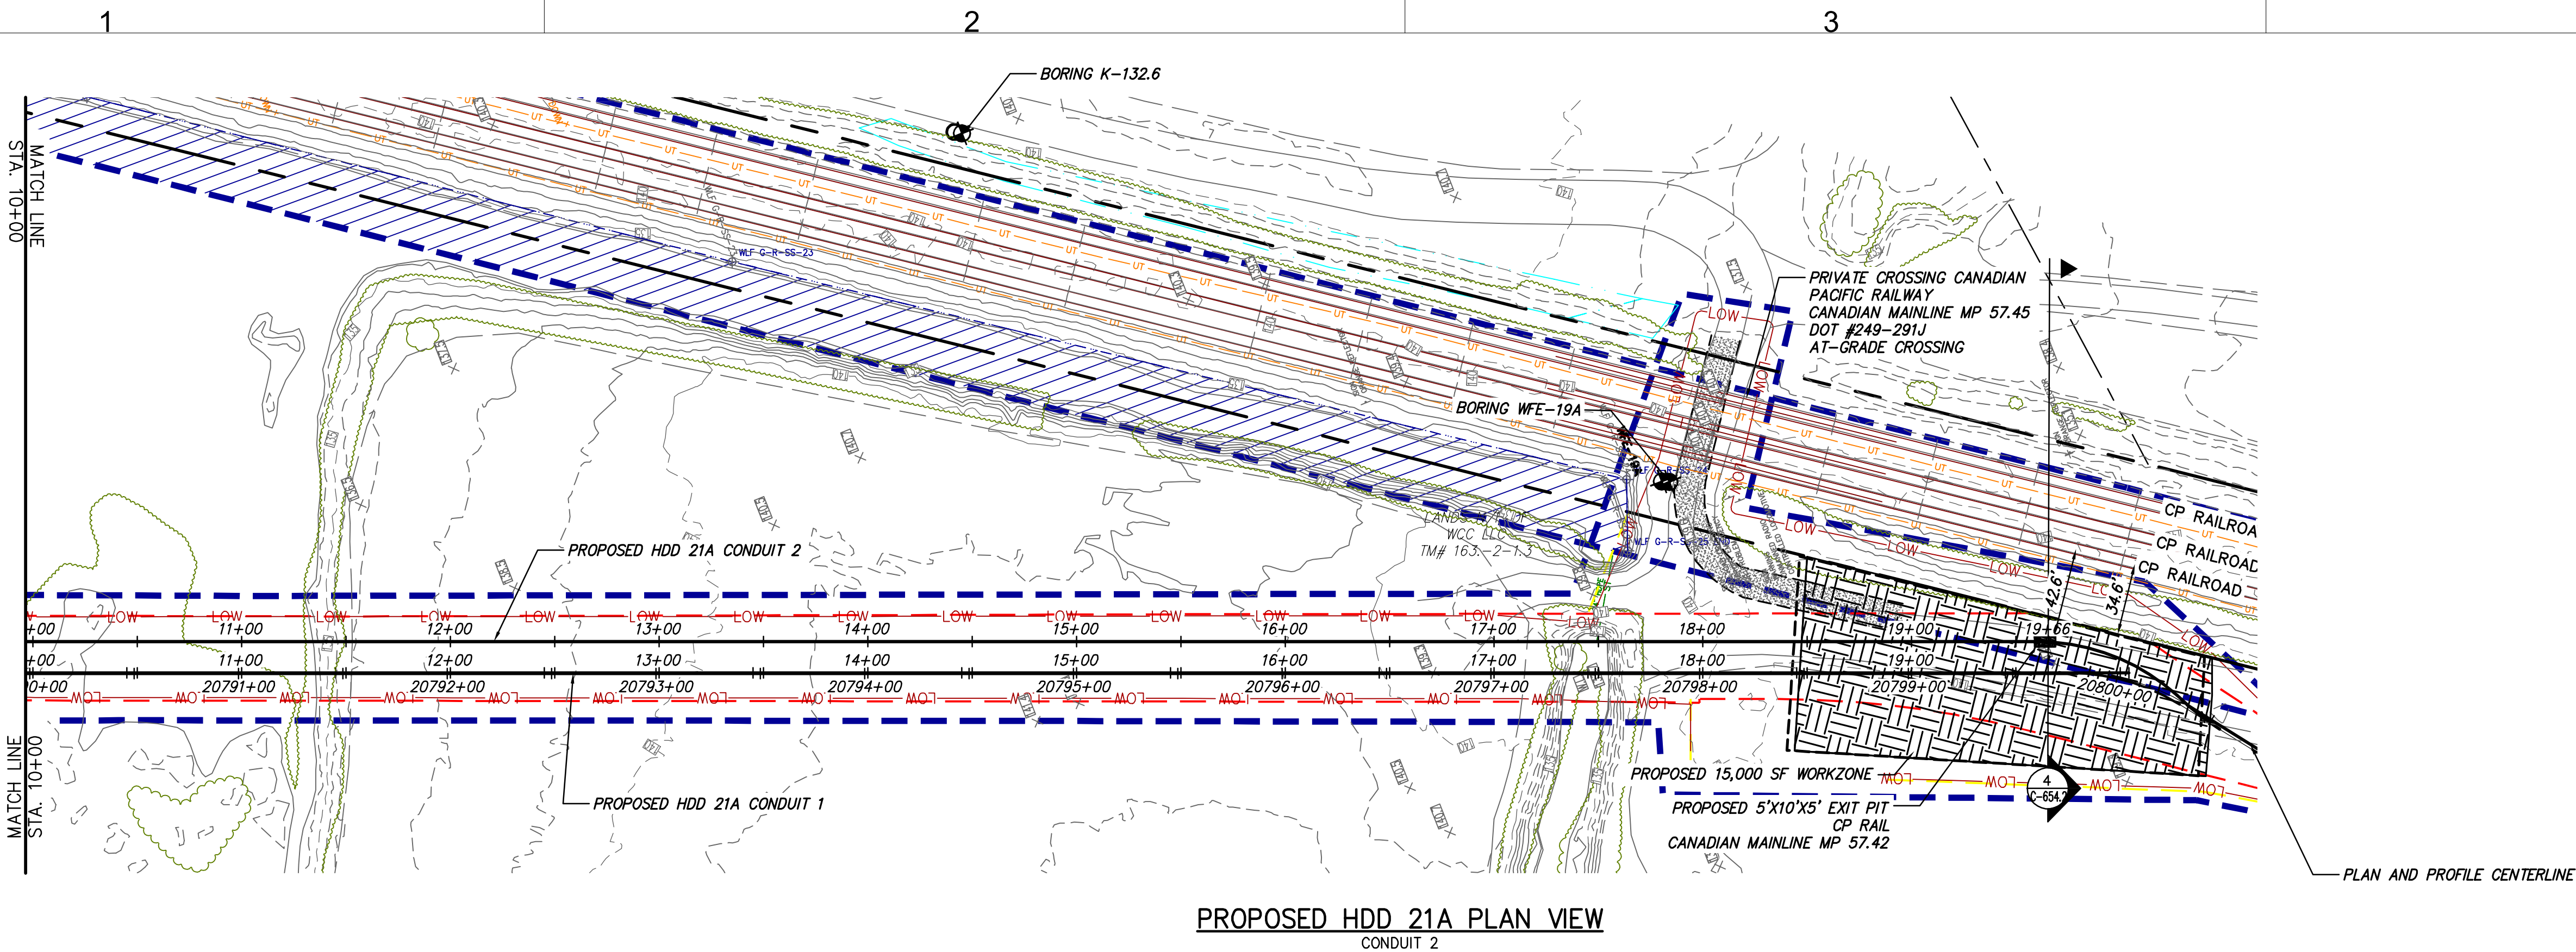

Legend	
	Asphalt
	Bedrock
	Boulder
	Fat CLAY
	SILTY Fat CLAY
	Lean CLAY
	SILTY CLAY
	Concrete
	FILL
	CLAYEY GRAVEL
	SILTY CLAYEY GRAVEL
	SILTY GRAVEL
	Poorly Graded GRAVEL
	Poorly Graded GRAVEL with CLAY
	Poorly Graded GRAVEL with SILT
	Well Graded GRAVEL
	Well Graded GRAVEL with CLAY
	Well Graded GRAVEL with SILT
	Limestone
	Elastic SILT
	SILT
	ORGANIC Fat CLAY
	ORGANIC Lean CLAY
	ORGANIC SOIL
	PEAT
	Rock
	Sandstone
	CLAYEY SAND
	SILT, CLAYEY SAND
	Shale
	Siltstone
	SILTY SAND
	Poorly Graded SAND
	Poorly Graded SAND with CLAY
	Poorly Graded SAND with SILT
	Well graded SAND
	Well Graded SAND with CLAY
	Well Graded SAND with SILT
	Topsoil
	Gravel or Conglomerate 1
	Subgraywacke
	Interbedded Sandstone and Shale
	Quartzite
	Schist
	Schist
	Gneiss
	Gneiss
	Granite 1
	Void
	Water
	Undefined
	Water Table during drilling
	Water Table after drilling



IT IS A VIOLATION OF LAW FOR ANY PERSON, UNLESS THEY ARE ACTING UNDER THE DIRECTION OF A LICENSED PROFESSIONAL ENGINEER, ARCHITECT, LANDSCAPE ARCHITECT OR LAND SURVEYOR TO ALTER AN ITEM IN ANY WAY. IF AN ITEM BEARING THE STAMP OF A LICENSED PROFESSIONAL IS ALTERED, THE ALTERING ENGINEER, ARCHITECT, LANDSCAPE ARCHITECT OR LAND SURVEYOR SHALL STAMP THE DOCUMENT AND INCLUDE THE NOTATION "ALTERED BY" FOLLOWED BY THEIR SIGNATURE, THE DATE OF SUCH ALTERATION, AND A SPECIFIC DESCRIPTION OF THE ALTERATION.

0	12/18/2022	FINAL EM&CP SUBMISSION	MCS	JEO
No.	DATE	SUBMITTAL / REVISION DESCRIPTION	DB	APP

CHAMPLAIN HUDSON POWER EXPRESS
SEGMENT 3 - PACKAGE 2 - FORT ANN TO KINGSBURY
PLAN AND PROFILE - HDD 21A, CONDUIT 2

DRAWN BY: ES DESIGNED BY: ES APPROVED BY: JEO SCALE AS NOTED REV. NO. X

KIEWIT PROJECT NO. 21162
CHA PROJECT NO. 06076
DRAWING NO. C-317A.1

DATE 12/16/2022

Appendix F

Proposed Soil Properties for CHPE Segment 3 – Package 2 HDDs

Proposed Soil Properties for CHPE Segment 3 – Package 2 HDDs

Soil Type	N	Wet unit wgt, pcf	Dry unit wgt, pcf	Bouyant unit wgt, pcf	Φ , °	Undrained Shear strength, su, psf	Maximum Shear Modulus, psi*
Loose Sand	4-10	115	105	53	30	---	200
Med. Dense Sand	10-30	125	110	63	34	---	500
V Soft to Soft clay	0-4	100	70	38	---	450	200
Med Stiff Clay (approx. 40 feet deep)	4-8	110	80	48	---	800	300
Stiff Clay (approx. 80 ft deep)	8-16	120	100	58	---	1200	400
Loose Silt	4-10	100	80	38	28	---	50
Med Dense Silt	10-30	110	90	48	32	---	100
Rock Fill/Highly Weather Rock	>50	140	120	80	37	---	1000
Jointed Rock Mass – Shale	---	170	160	110	37	3000 psi	2000 psi

- where BoreAid default values are less than these shear moduli, can use the default values, but may tend to be overly conservative.

