

NOT FOR CONSTRUCTION
FOR EM&CP PERMIT ONLY


MATCH LINE STA. 12815+00
MATCH LINE STA. 12830+00
PT = 12814+15.2
PC = 12814+70.4
L=24.10'
R=500.00'
Δ=2°45'43"
PT = 12814+94.6
PC = 12816+58.5
L=29.03'
R=500.00'
Δ=3°19'34"
PT = 12816+87.6
400KV DC UNDERGROUND TRANSMISSION LINE
REMOVE AND REPLACE GUIDE RAIL PER NYSDOT STANDARD SHEET 606-01 (TYP.)
STATE ROUTE 22
PC = 12820+08.4
PC = 12820+99.5
L=15.10'
R=500.00'
Δ=1°44'25"
PT = 12821+14.6
L=24.74'
R=500.00'
Δ=2°50'06"
PT = 12820+33.1
SPLICE VAULT 023
N:1738361.66
E:774603.38
CRANE PAD (TYP.)
L=19.17'
R=100.00'
Δ=6°34'06"
PC = 12822+34.6
PT = 12822+45.7
PC = 12822+74.9
L=24.01'
R=100.00'
Δ=13°45'27"
PT = 12822+98.9
PC = 12823+53.1
L=19.93'
R=500.00'
Δ=2°17'00"
PT = 12823+73.0
L=64.74'
R=500.00'
Δ=7°25'08"
PC = 12824+23.1
PT = 12824+87.8
PC = 12825+46.5
L=53.79'
R=500.00'
Δ=6°09'49"
PT = 12826+00.3
PC = 12826+75.0
L=35.66'
R=500.00'
Δ=4°05'12"
PT = 12827+10.7
L=23.00'
R=500.00'
Δ=2°38'08"
PT = 12827+89.9
PC = 12827+66.9
EX. FIBER LINE
LANDS N/F OF CAROL M. & CHERI SALTIS TM# 35.-1-14
LANDS N/F OF THE A. JOHNSON COMPANY TM# 35.-1-20
LANDS N/F OF GREGG CAROL & ESTHER WELLS TM# 35.-1-14.2
INV:155.7
INV:178.5
INV:177.6
12" CMP
CHEE-2B
CHEE-3B
NOT FOR CONSTRUCTION
FOR EM&CP PERMIT ONLY


STA. 12830+00 TO STA. 12845+00 PLAN VIEW

SCALE: 1" = 50'

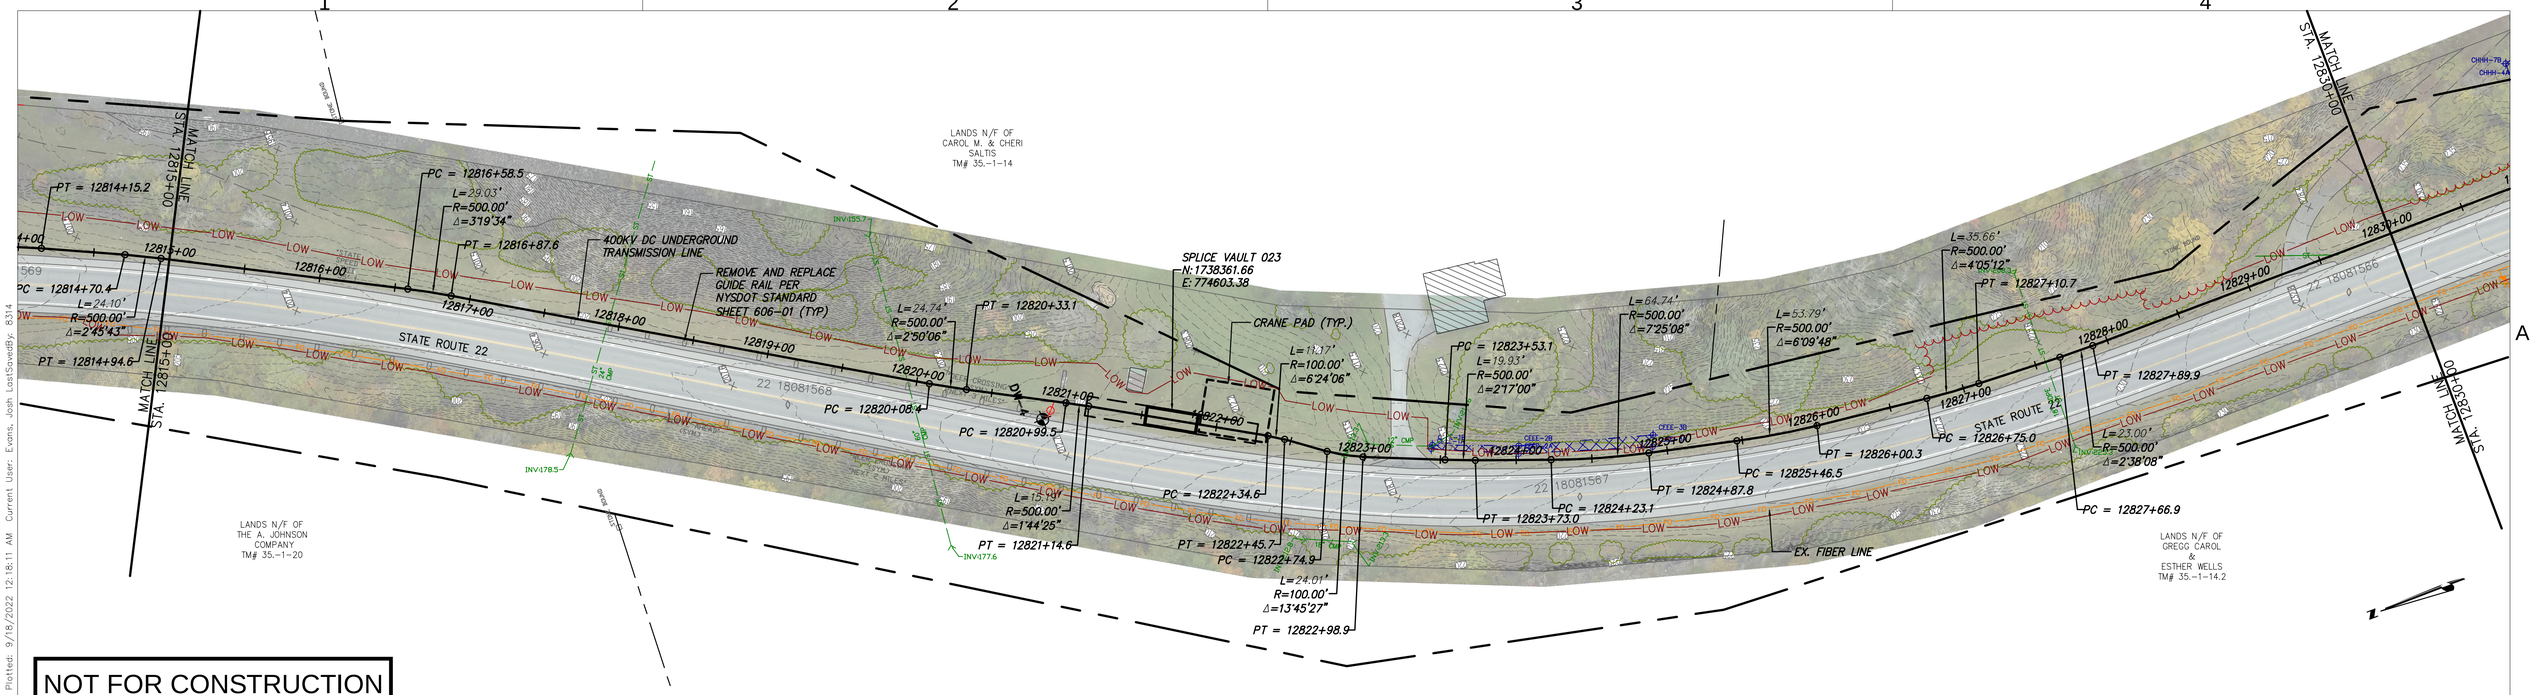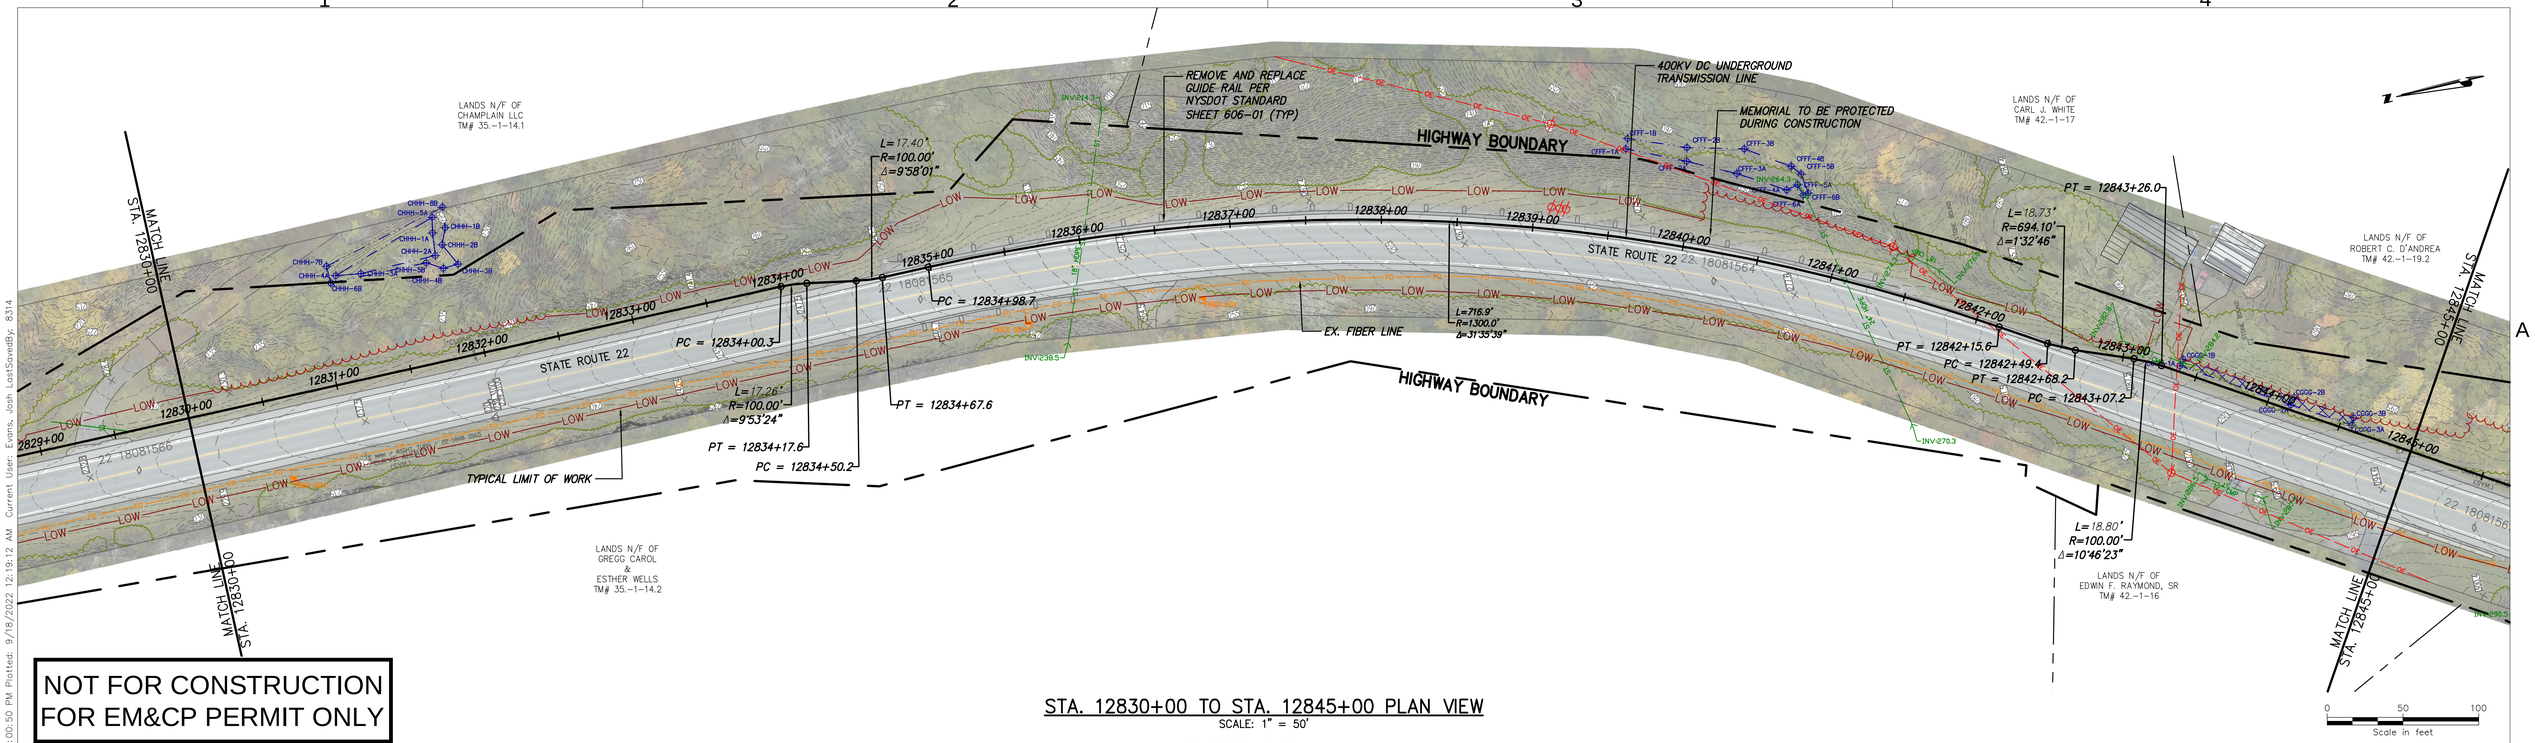

STA. 12830+00 TO STA. 12845+00 PROFILE VIEW

SCALE: H:1" = 50' V:1" = 10'

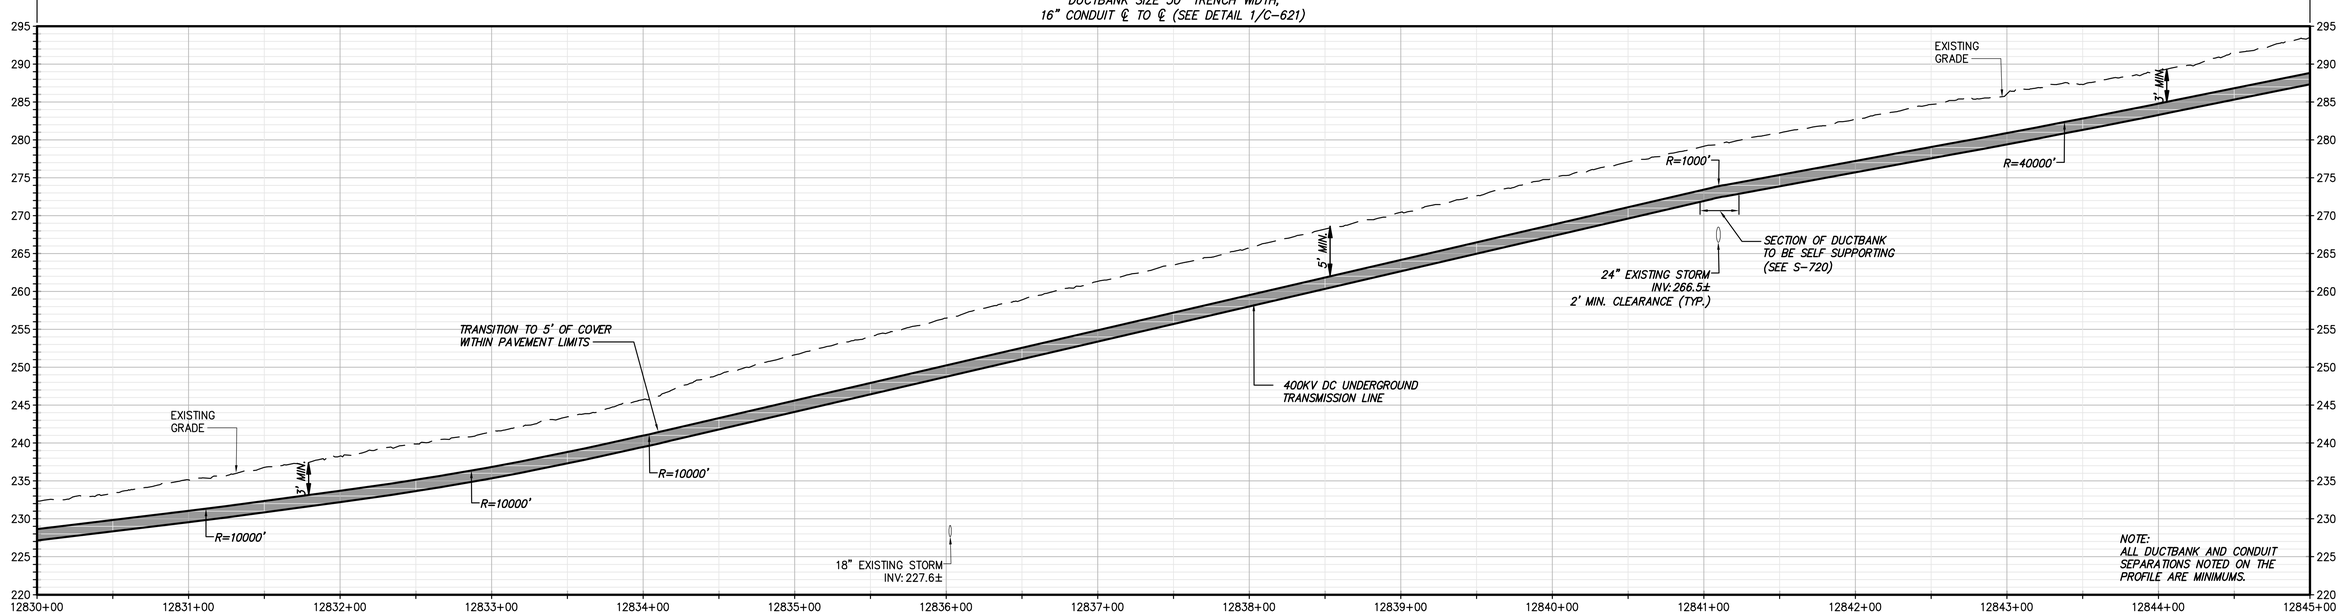

CHPE Champion Hudson Power Express

Kiewit

CHA
III Winners Circle, PO Box 5269
Albany, NY 12205-0269
518.453.4500 . www.chacompanies.com

STATE OF NEW YORK
JOSEPH P. ROMANO
LICENSED PROFESSIONAL ENGINEER
081993
09/18/2022

IT IS A VIOLATION OF LAW FOR ANY PERSON, UNLESS THEY ARE ACTING UNDER THE DIRECTION OF A LICENSED PROFESSIONAL ENGINEER, ARCHITECT, LANDSCAPE ARCHITECT OR LAND SURVEYOR TO ALTER AN ITEM IN ANY WAY. IF AN ITEM BEARING THE STAMP OF A LICENSED PROFESSIONAL IS ALTERED, THE ALTERING ENGINEER, ARCHITECT, LANDSCAPE ARCHITECT OR LAND SURVEYOR SHALL STAMP THE DOCUMENT AND INCLUDE THE NOTATION "ALTERED BY" FOLLOWED BY THEIR SIGNATURE, THE DATE OF SUCH ALTERATION, AND A SPECIFIC DESCRIPTION OF THE ALTERATION.

No.	DATE	SUBMITTAL / REVISION DESCRIPTION	DB	APP
0	09/21/2022	FINAL EM&CP SUBMISSION	JM	JR


CHAMPLAIN HUDSON POWER EXPRESS
SEGMENT 2 - ROUTE 22: DRESDEN - WHITEHALL
STA. 12830+00 TO STA. 12845+00 PLAN AND PROFILE

KIEWIT PROJECT NO.	21162
CHA PROJECT NO.	066076
DRAWING NO.	C-123


DRAWN BY: JTM | DESIGNED BY: JTM | APPROVED BY: JPR | SCALE AS NOTED | DATE 09/21/2022 | REV. NO. X | SH.NO. XXX OF XXX

File: V:\PROJECTS\ANY\K6\066076.000\09_DESIGN\DRAWINGS\01_SHEETS\DESIGN PACKAGE 1\DESIGN PACKAGE 1B\066076_P1B - C-121 - C-125.DWG Saved: 9/15/2022 3:00:50 PM Plotted: 9/18/2022 12:19:12 AM Current User: Evans, Josh LastSavedBy: BJH

NOT FOR CONSTRUCTION
FOR EM&CP PERMIT ONLY

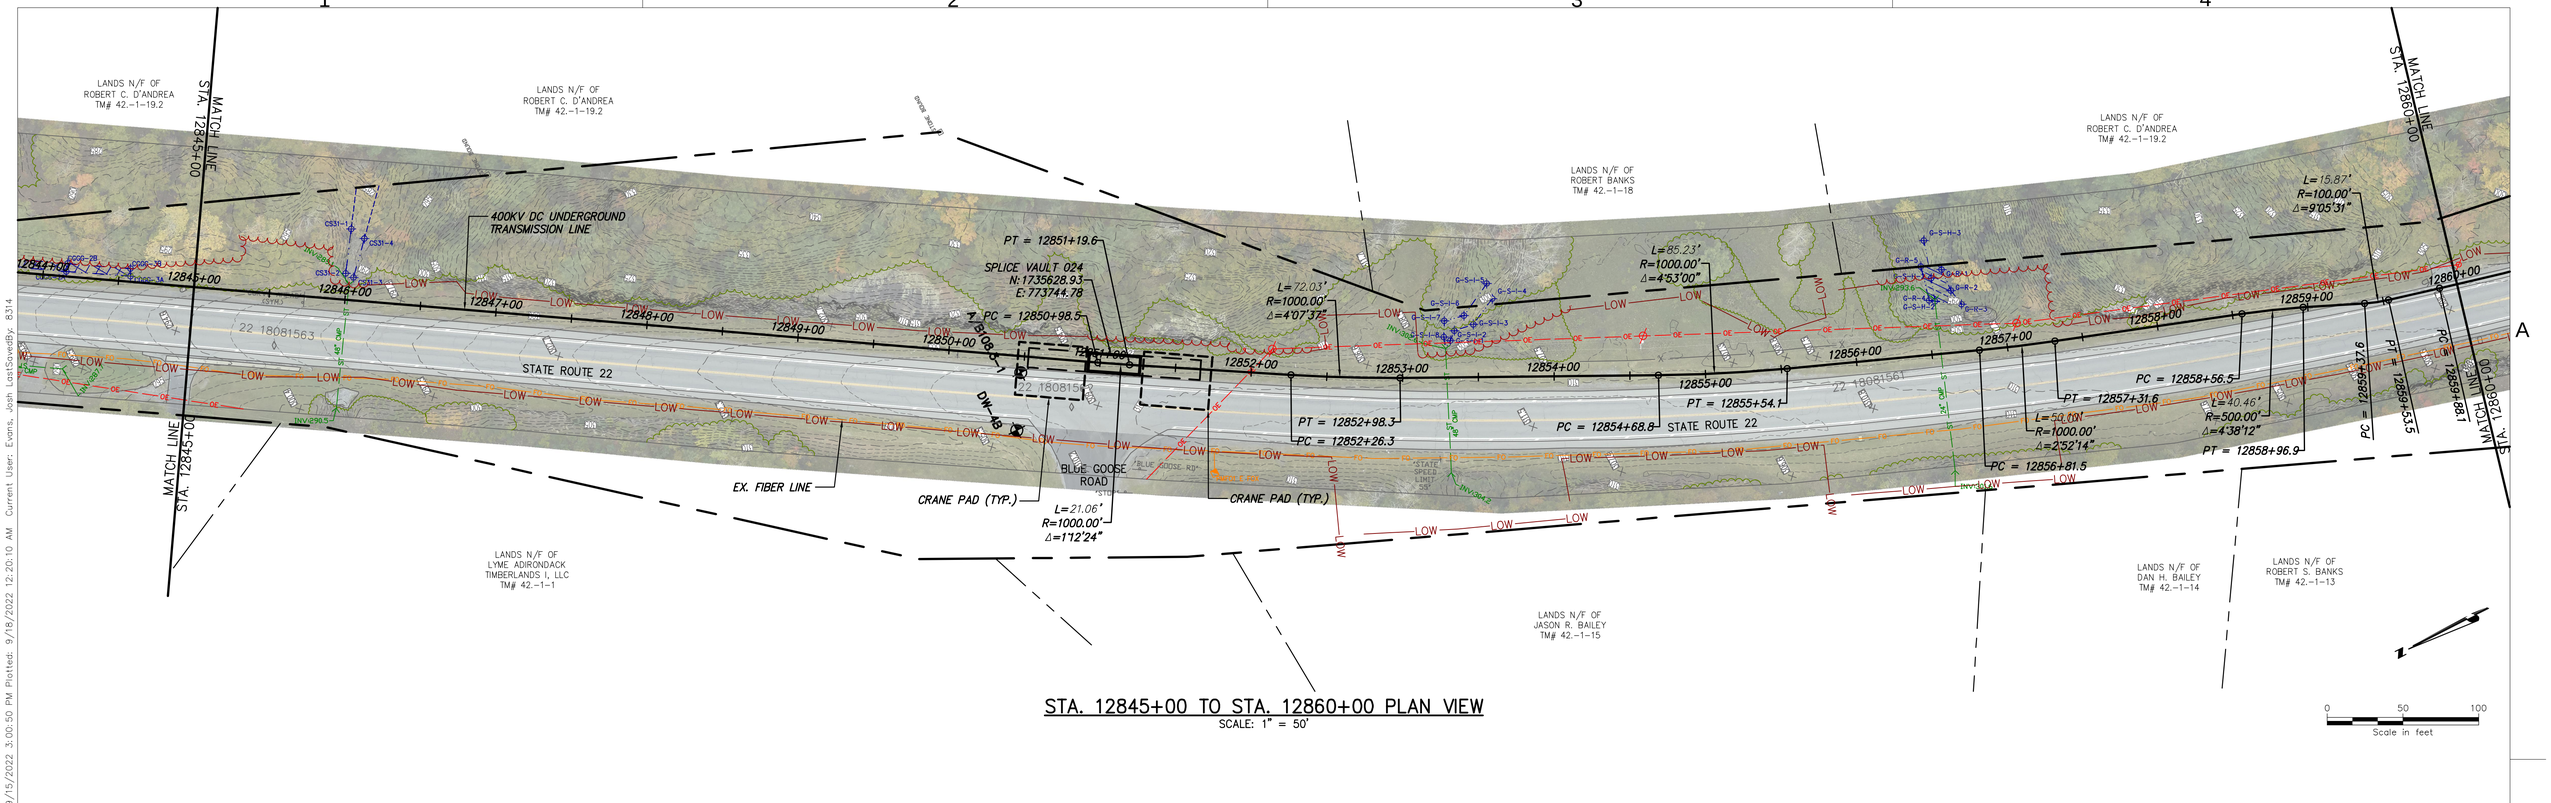

STA. 12845+00 TO STA. 12860+00 PLAN VIEW
SCALE: 1" = 50'

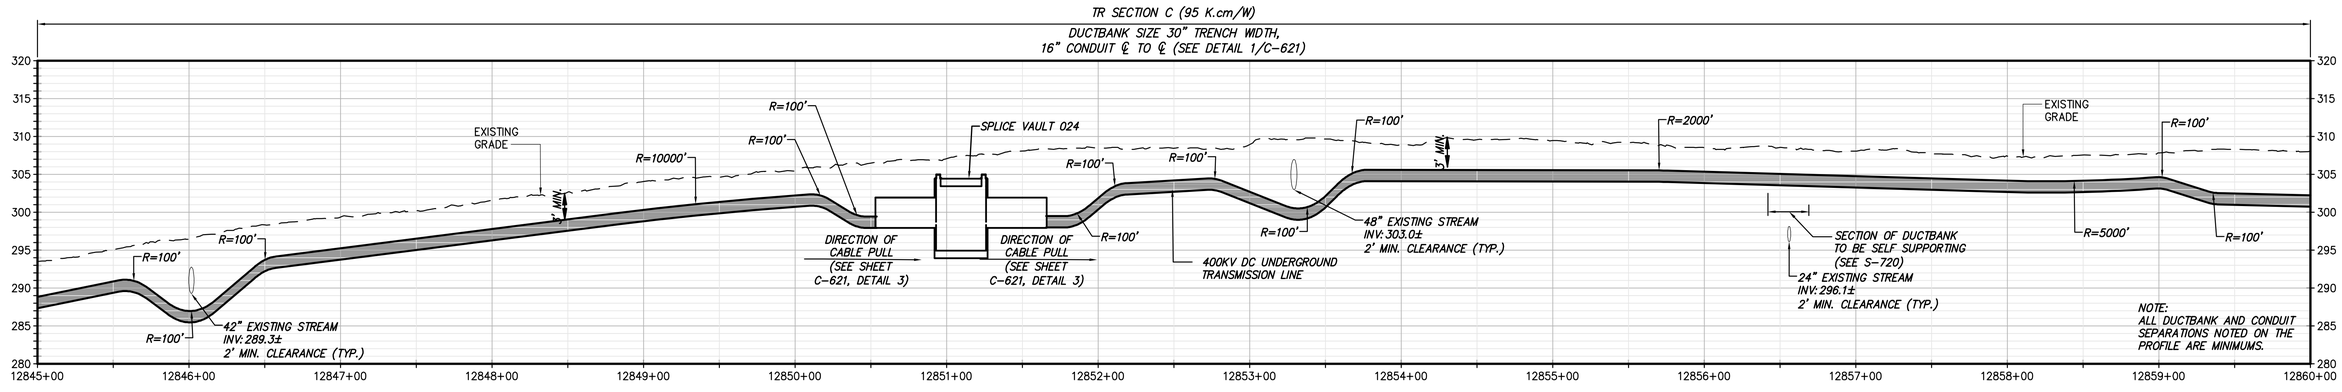

STA. 12845+00 TO STA. 12860+00 PROFILE VIEW
SCALE: H:1" = 50' V:1" = 10'

CHPE Champlain Hudson Power Express

Kiewit

CHA
111 Winners Circle, PO Box 5269
Albany, NY 12205-0269
518.453.4500 . www.chacompanies.com

STATE OF NEW YORK · JOSEPH P. ROMANO · LICENSED PROFESSIONAL ENGINEER · 081993
09/18/2022

IT IS A VIOLATION OF LAW FOR ANY PERSON, UNLESS THEY ARE ACTING UNDER THE DIRECTION OF A LICENSED PROFESSIONAL ENGINEER, ARCHITECT, LANDSCAPE ARCHITECT OR LAND SURVEYOR TO ALTER AN ITEM IN ANY WAY. IF AN ITEM BEARING THE STAMP OF A LICENSED PROFESSIONAL IS ALTERED, THE ALTERING ENGINEER, ARCHITECT, LANDSCAPE ARCHITECT OR LAND SURVEYOR SHALL STAMP THE DOCUMENT AND INCLUDE THE NOTATION "ALTERED BY" FOLLOWED BY THEIR SIGNATURE, THE DATE OF SUCH ALTERATION, AND A SPECIFIC DESCRIPTION OF THE ALTERATION.

No.	DATE	SUBMITTAL / REVISION DESCRIPTION	DB	APP
0	09/21/2022	FINAL EM&CP SUBMISSION	JM	JR


CHAMPLAIN HUDSON POWER EXPRESS
SEGMENT 2 - ROUTE 22: DRESDEN - WHITEHALL
STA. 12845+00 TO STA. 12860+00 PLAN AND PROFILE

KIEWIT PROJECT NO.	21162
CHA PROJECT NO.	066076
DRAWING NO.	C-124

DRAWN BY: JTM | DESIGNED BY: JTM | APPROVED BY: JPR | SCALE AS NOTED | REV. NO. X | DATE 09/21/2022 | SH.NO. XXX OF XXX

0 50 100
Scale in feet


File: V:\PROJECTS\ANY\V6\066076.000\09_DESIGN\DRAWINGS\01_SHEETS\DESIGN PACKAGE 1\DESIGN PACKAGE 1B\066076_P1B - C-121 - C-125.DWG Saved: 9/15/2022 3:00:50 PM Plotted: 9/18/2022 12:20:10 AM Current User: Evans, Josh LastSavedBy: 8314

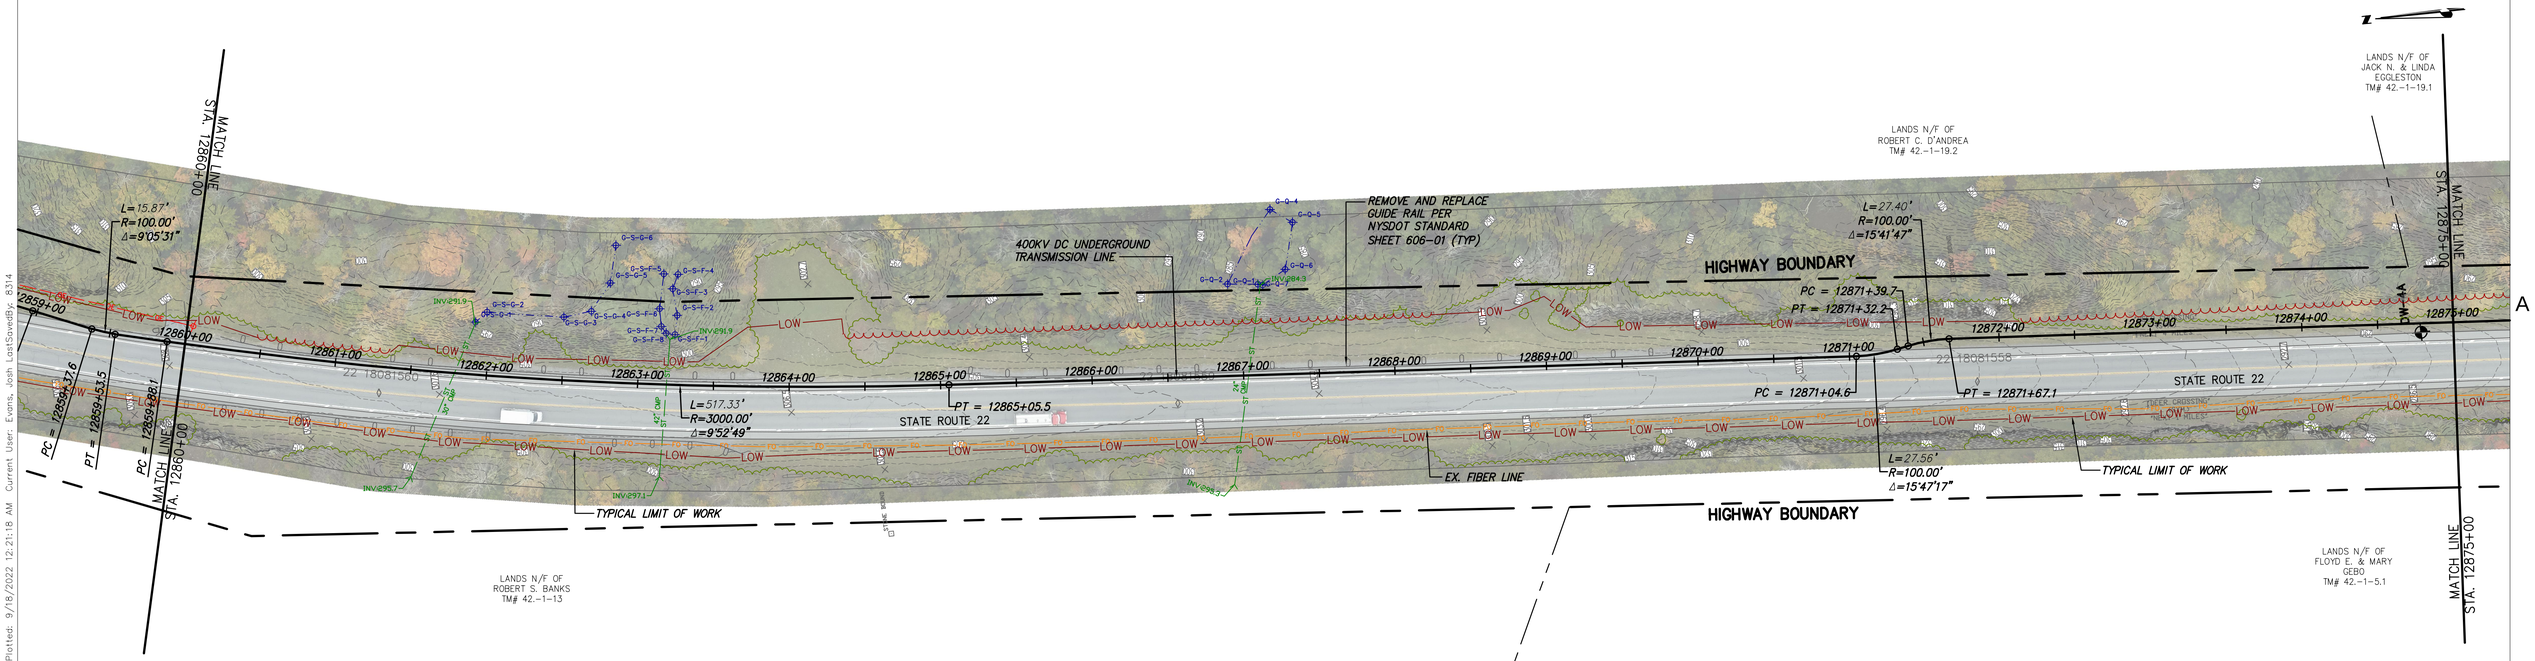

P1B STA. 12860+00 TO STA. 12875+00 PLAN VIEW

SCALE: 1" = 50'

NOT FOR CONSTRUCTION
FOR EM&CP PERMIT ONLY

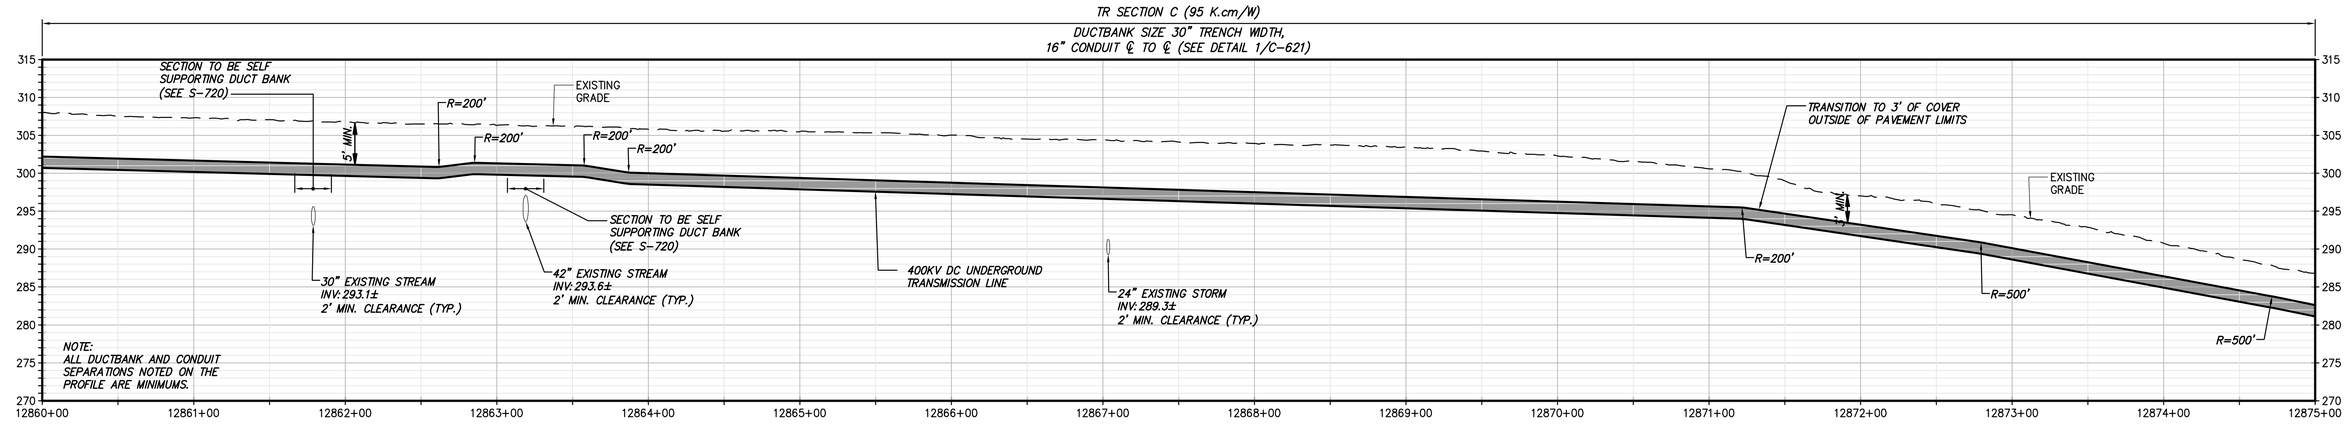

P1B STA. 12860+00 TO STA. 12875+00 PROFILE VIEW

SCALE: H:1" = 50' V:1" = 10'

CHPE Champlain Hudson Power Express

Kiewit

CHA
111 Winners Circle, PO Box 5269
Albany, NY 12205-0269
518.453.4500 . www.chacompanies.com

STATE OF NEW YORK · JOSEPH P. ROMANO · LICENSED PROFESSIONAL ENGINEER · 091993

09/18/2022

IT IS A VIOLATION OF LAW FOR ANY PERSON, UNLESS THEY ARE ACTING UNDER THE DIRECTION OF A LICENSED PROFESSIONAL ENGINEER, ARCHITECT, LANDSCAPE ARCHITECT OR LAND SURVEYOR TO ALTER AN ITEM IN ANY WAY. IF AN ITEM BEARING THE STAMP OF A LICENSED PROFESSIONAL IS ALTERED, THE ALTERING ENGINEER, ARCHITECT, LANDSCAPE ARCHITECT OR LAND SURVEYOR SHALL STAMP THE DOCUMENT AND INCLUDE THE NOTATION "ALTERED BY" FOLLOWED BY THEIR SIGNATURE, THE DATE OF SUCH ALTERATION, AND A SPECIFIC DESCRIPTION OF THE ALTERATION.


No.	DATE	SUBMITTAL / REVISION DESCRIPTION	DB	APP
0	09/21/2022	FINAL EM&CP SUBMISSION	JM	JR

CHAMPLAIN HUDSON POWER EXPRESS
SEGMENT 2 - ROUTE 22: DRESDEN - WHITEHALL
STA. 12860+00 TO STA. 12875+00 PLAN AND PROFILE

KIEWIT PROJECT NO.	21162
CHA PROJECT NO.	066076
DRAWING NO.	C-125

DRAWN BY: JTM | DESIGNED BY: JTM | APPROVED BY: JPR | SCALE AS NOTED | DATE 09/21/2022 | REV. NO. X | SH.NO. XXX OF XXX


File: V:\PROJECTS\ANY\V6\066076.000\09_DESIGN\DRAWINGS\01_SHEETS\DESIGN PACKAGE 1\DESIGN PACKAGE 1B\066076_P1B - C-121 - C-125.DWG Saved: 9/15/2022 3:00:50 PM Plotted: 9/18/2022 12:21:18 AM Current User: Evans, Josh LastSavedBy: 6314

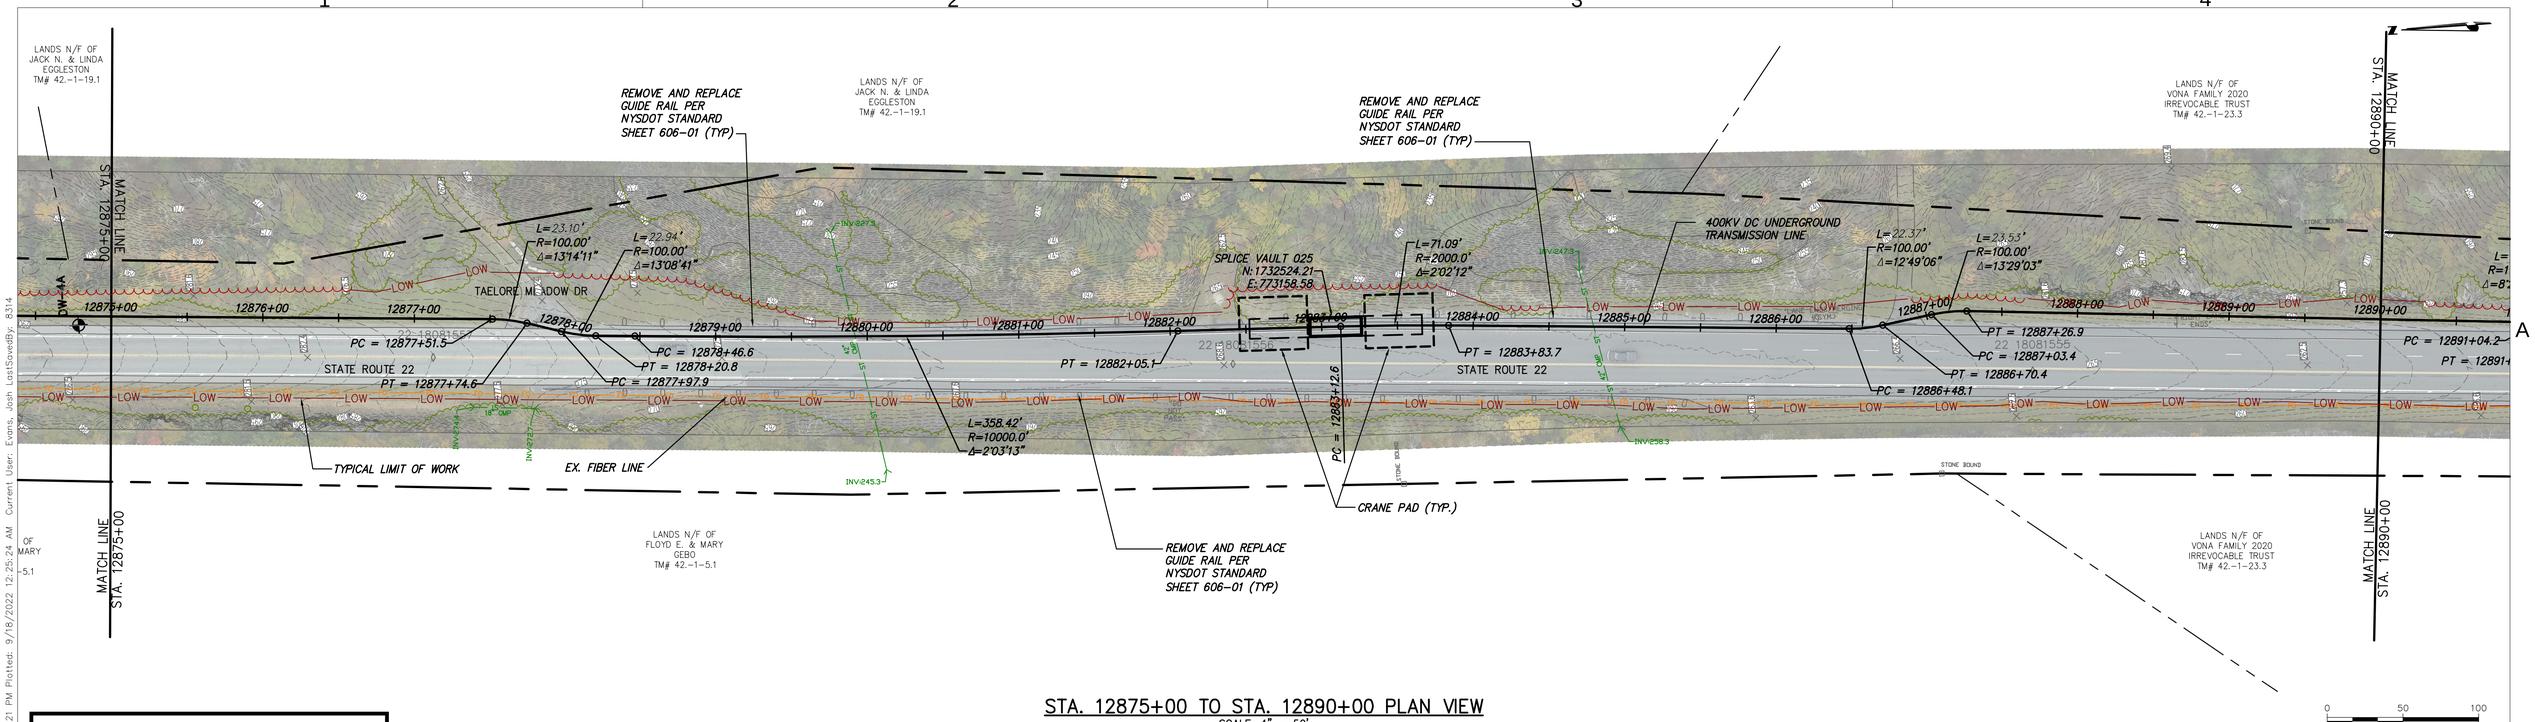

STA. 12875+00 TO STA. 12890+00 PLAN VIEW

SCALE: 1" = 50'

NOT FOR CONSTRUCTION
FOR EM&CP PERMIT ONLY

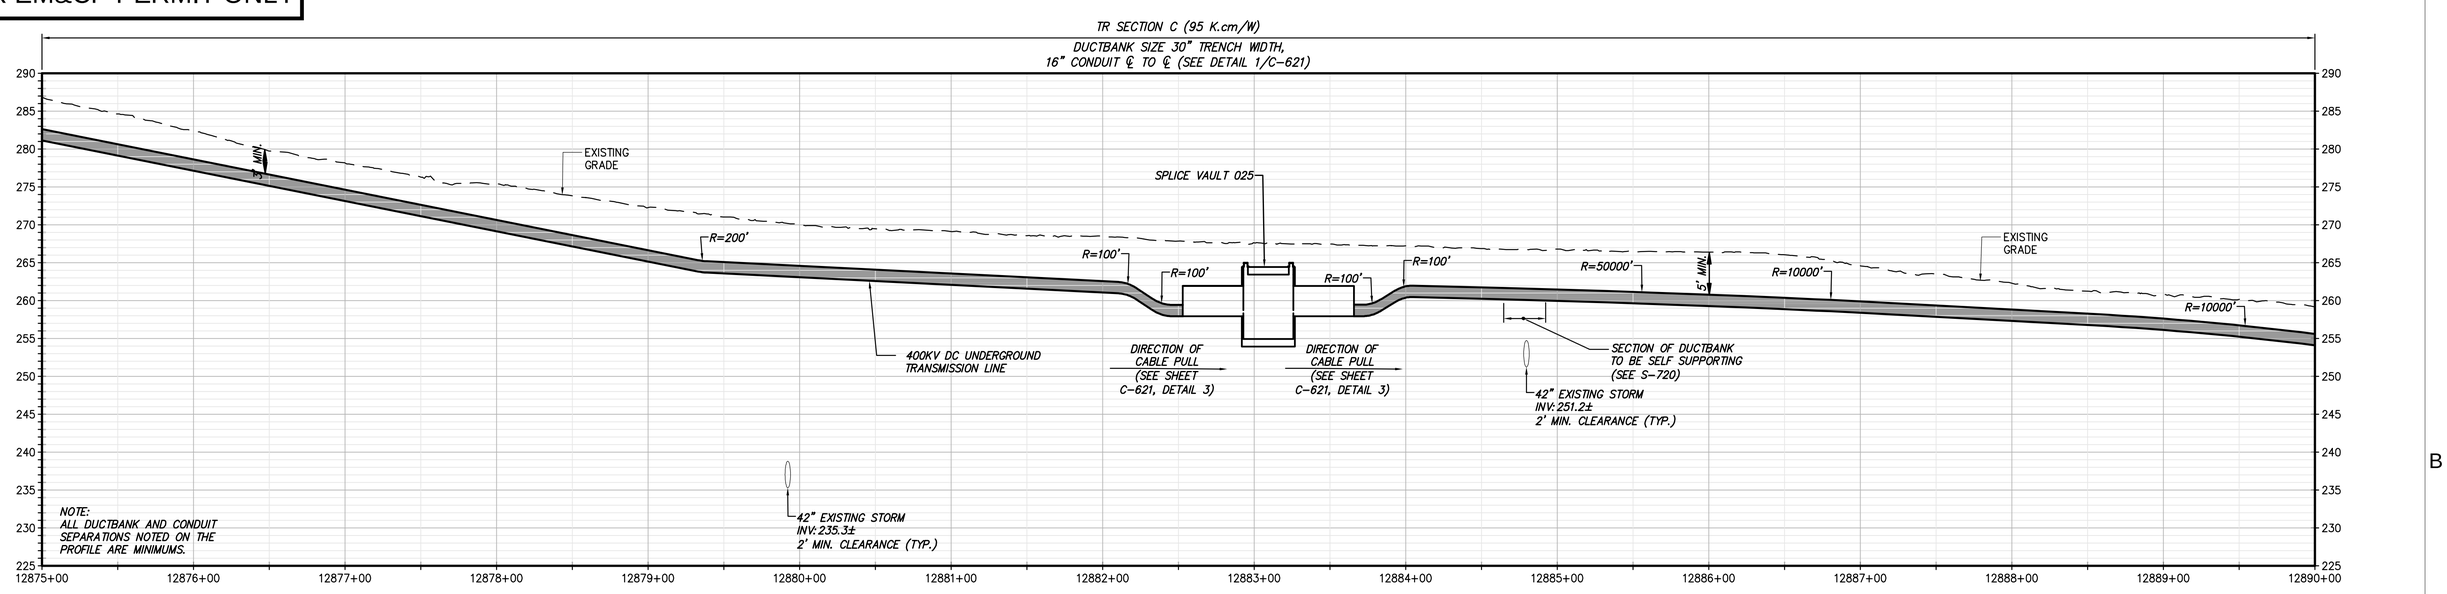

STA. 12875+00 TO STA. 12890+00 PROFILE VIEW

SCALE: H:1" = 50' V:1" = 10'

B

CHPE Champlain Hudson Power Express

Kiewit

CHA
111 Winners Circle, PO Box 5269
Albany, NY 12205-0269
518.453.4500 : www.chacompanies.com

STATE OF NEW YORK · JOSEPH P. ROMANO · 081993 · LICENSED PROFESSIONAL ENGINEER
09/18/2022

IT IS A VIOLATION OF LAW FOR ANY PERSON, UNLESS THEY ARE ACTING UNDER THE DIRECTION OF A LICENSED PROFESSIONAL ENGINEER, ARCHITECT, LANDSCAPE ARCHITECT OR LAND SURVEYOR TO ALTER AN ITEM IN ANY WAY. IF AN ITEM BEARING THE STAMP OF A LICENSED PROFESSIONAL IS ALTERED, THE ALTERING ENGINEER, ARCHITECT, LANDSCAPE ARCHITECT OR LAND SURVEYOR SHALL STAMP THE DOCUMENT AND INCLUDE THE NOTATION "ALTERED BY" FOLLOWED BY THEIR SIGNATURE, THE DATE OF SUCH ALTERATION, AND A SPECIFIC DESCRIPTION OF THE ALTERATION.

No.	DATE	SUBMITTAL / REVISION DESCRIPTION	DB	APP
0	09/21/2022	FINAL EM&CP SUBMISSION	JM	JR


CHAMPLAIN HUDSON POWER EXPRESS
SEGMENT 2 - ROUTE 22: DRESDEN - WHITEHALL
STA. 12875+00 TO STA. 12890+00 PLAN AND PROFILE

KIEWIT PROJECT NO.	21162
CHA PROJECT NO.	066076
DRAWING NO.	C-126

DRAWN BY: JTM | DESIGNED BY: JTM | APPROVED BY: JPR | SCALE: AS NOTED | REV. NO.: X | DATE: 09/21/2022 | SH.NO.: XXX OF XXX

File: V:\PROJECTS\ANY\VE\066076.000\09_DESIGN\DRAWINGS\01_SHEETS\DESIGN PACKAGE 1\DESIGN PACKAGE 1B\066076_P1B - C-126 - C-130.DWG Saved: 9/15/2022 3:04:21 PM Plotted: 9/18/2022 12:25:24 AM Current User: Evans, Josh Last Saved By: 8314


NOT FOR CONSTRUCTION
FOR EM&CP PERMIT ONLY

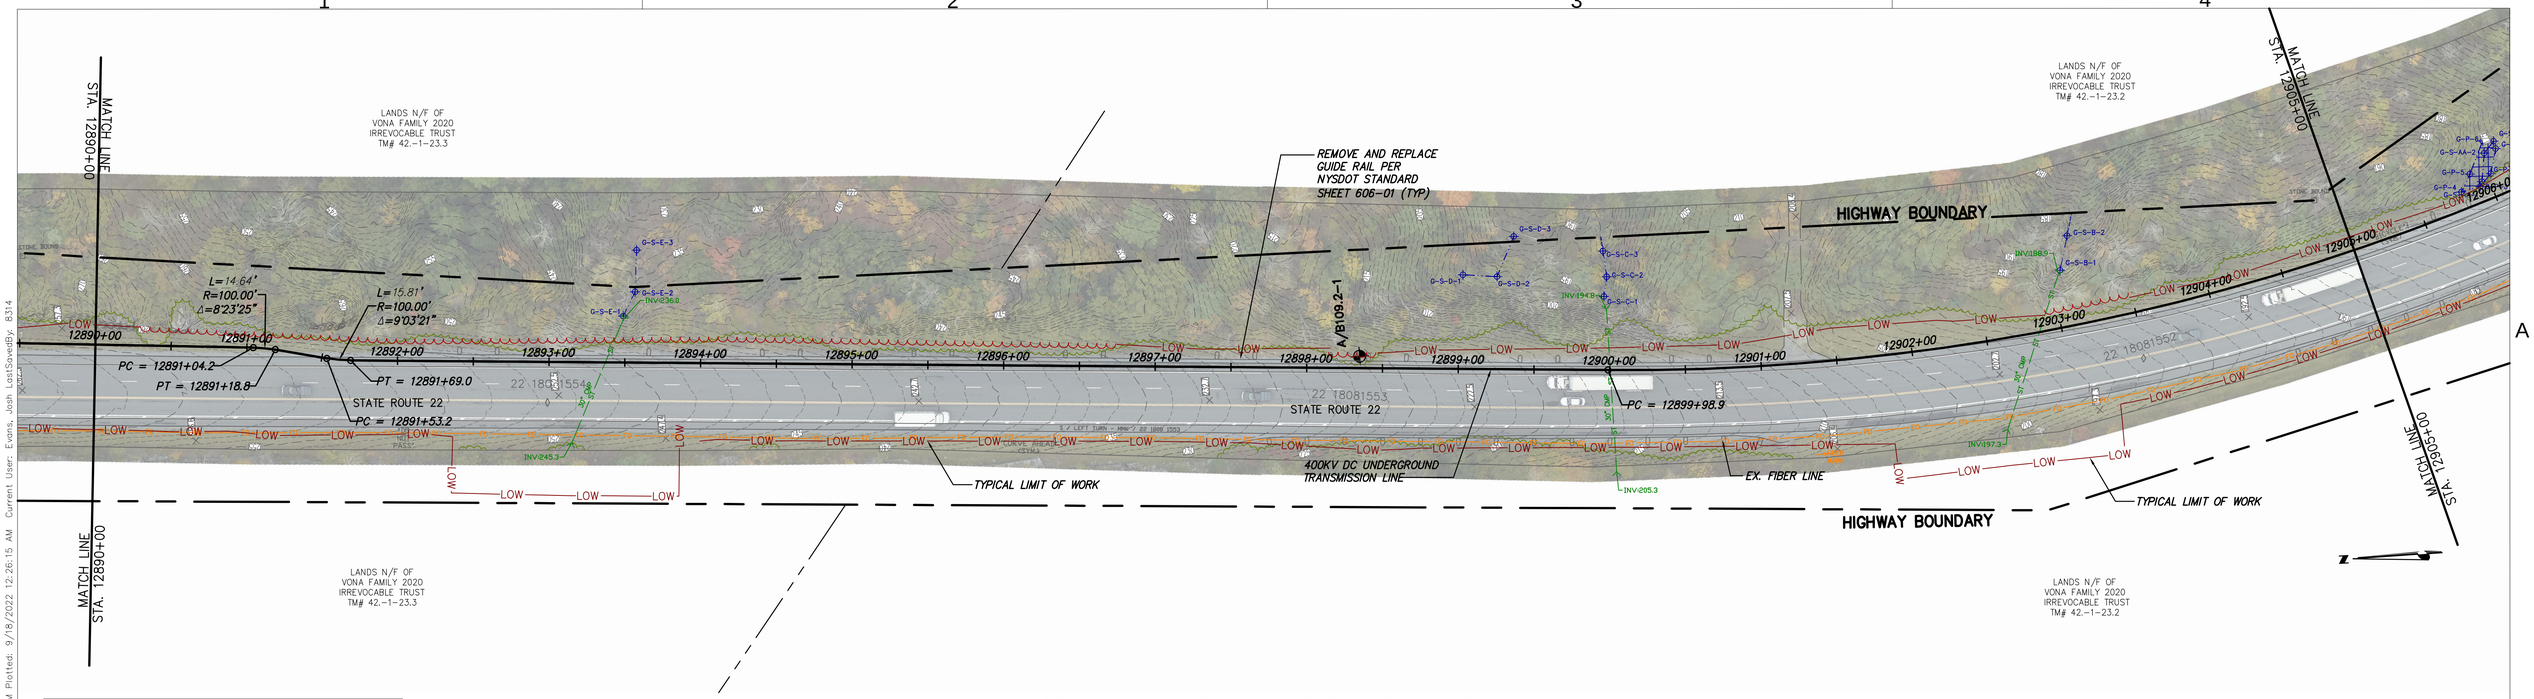

STA. 12890+00 TO STA. 12905+00 PLAN VIEW


SCALE: 1" = 50'

0 50 100
Scale in feet

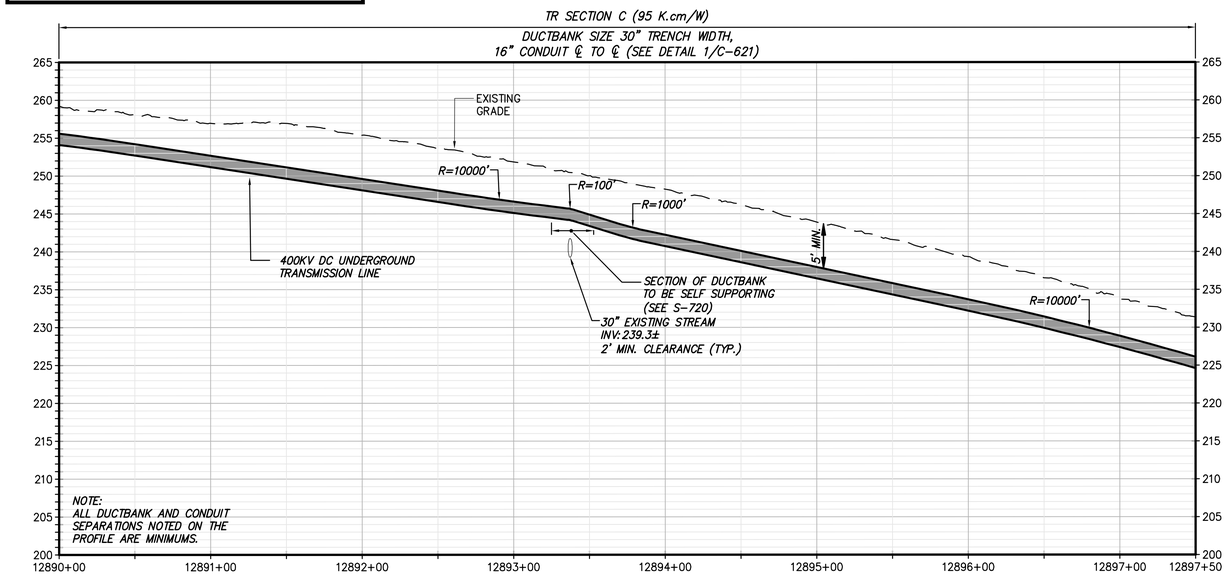

STA. 12890+00 TO STA. 12897+50 PROFILE VIEW

SCALE: H:1" = 50' V:1" = 10'

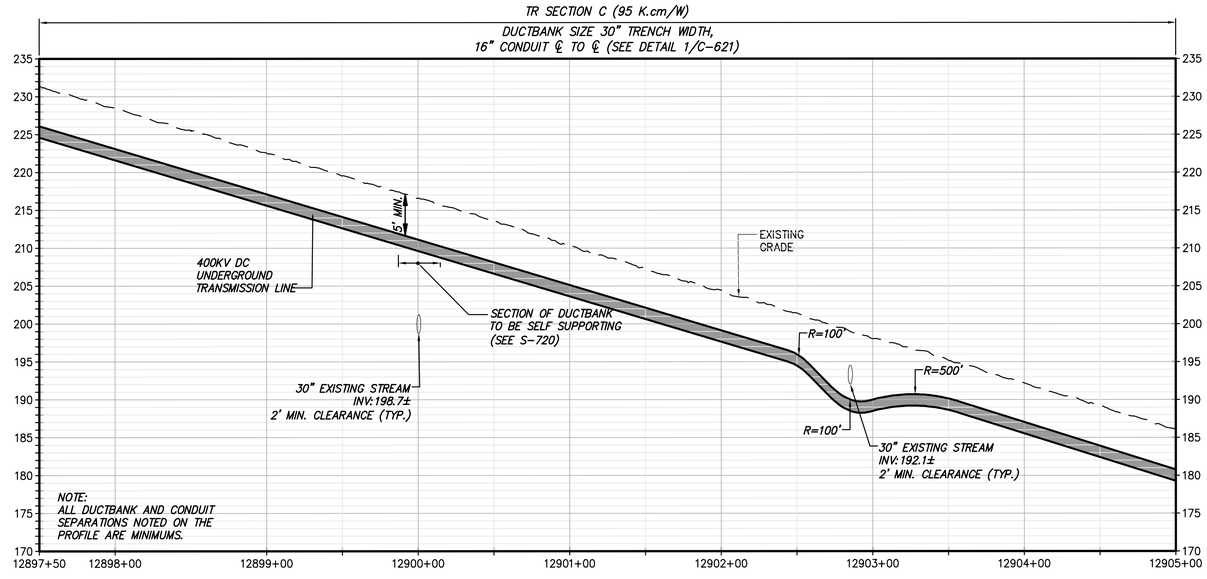

STA. 12897+50 TO STA. 12905+00 PROFILE VIEW

SCALE: H:1" = 50' V:1" = 10'

CHPE Champlain Hudson Power Express

Kiewit

CHA
111 Winners Circle, PO Box 5269
Albany, NY 12205-0269
518.453.4500 , www.chacompanies.com

STATE OF NEW YORK
JOSEPH P. ROMANO
081993
LICENSED PROFESSIONAL ENGINEER
09/18/2022

IT IS A VIOLATION OF LAW FOR ANY PERSON, UNLESS THEY ARE ACTING UNDER THE DIRECTION OF A LICENSED PROFESSIONAL ENGINEER, ARCHITECT, LANDSCAPE ARCHITECT OR LAND SURVEYOR TO ALTER AN ITEM IN ANY WAY. IF AN ITEM BEARING THE STAMP OF A LICENSED PROFESSIONAL IS ALTERED, THE ALTERING ENGINEER, ARCHITECT, LANDSCAPE ARCHITECT OR LAND SURVEYOR SHALL STAMP THE DOCUMENT AND INCLUDE THE NOTATION "ALTERED BY" FOLLOWED BY THEIR SIGNATURE, THE DATE OF SUCH ALTERATION, AND A SPECIFIC DESCRIPTION OF THE ALTERATION.

No.	DATE	SUBMITTAL / REVISION DESCRIPTION	DB	APP
0	09/21/2022	FINAL EM&CP SUBMISSION	JM	JR


CHAMPLAIN HUDSON POWER EXPRESS
SEGMENT 2 - ROUTE 22: DRESDEN - WHITEHALL
STA. 12890+00 TO STA. 12905+00 PLAN AND PROFILE

KIEWIT PROJECT NO.	21162
CHA PROJECT NO.	066076
DRAWING NO.	C-127

DRAWN BY: JTM | DESIGNED BY: JTM | APPROVED BY: JPR | SCALE AS NOTED | REV. NO. X | DATE 09/21/2022 | SH.NO. XXX OF XXX


File: V:\PROJECTS\ANY\V6\066076.000\09_DESIGN\DRAWINGS\01_SHEETS\DESIGN PACKAGE 1\DESIGN PACKAGE 1B\066076_P1B - C-126 - C-130.DWG Saved: 9/15/2022 3:04:21 PM Plotted: 9/18/2022 12:26:15 AM Current User: Evans, Josh LastSavedBy: 8314

NOT FOR CONSTRUCTION
FOR EM&CP PERMIT ONLY

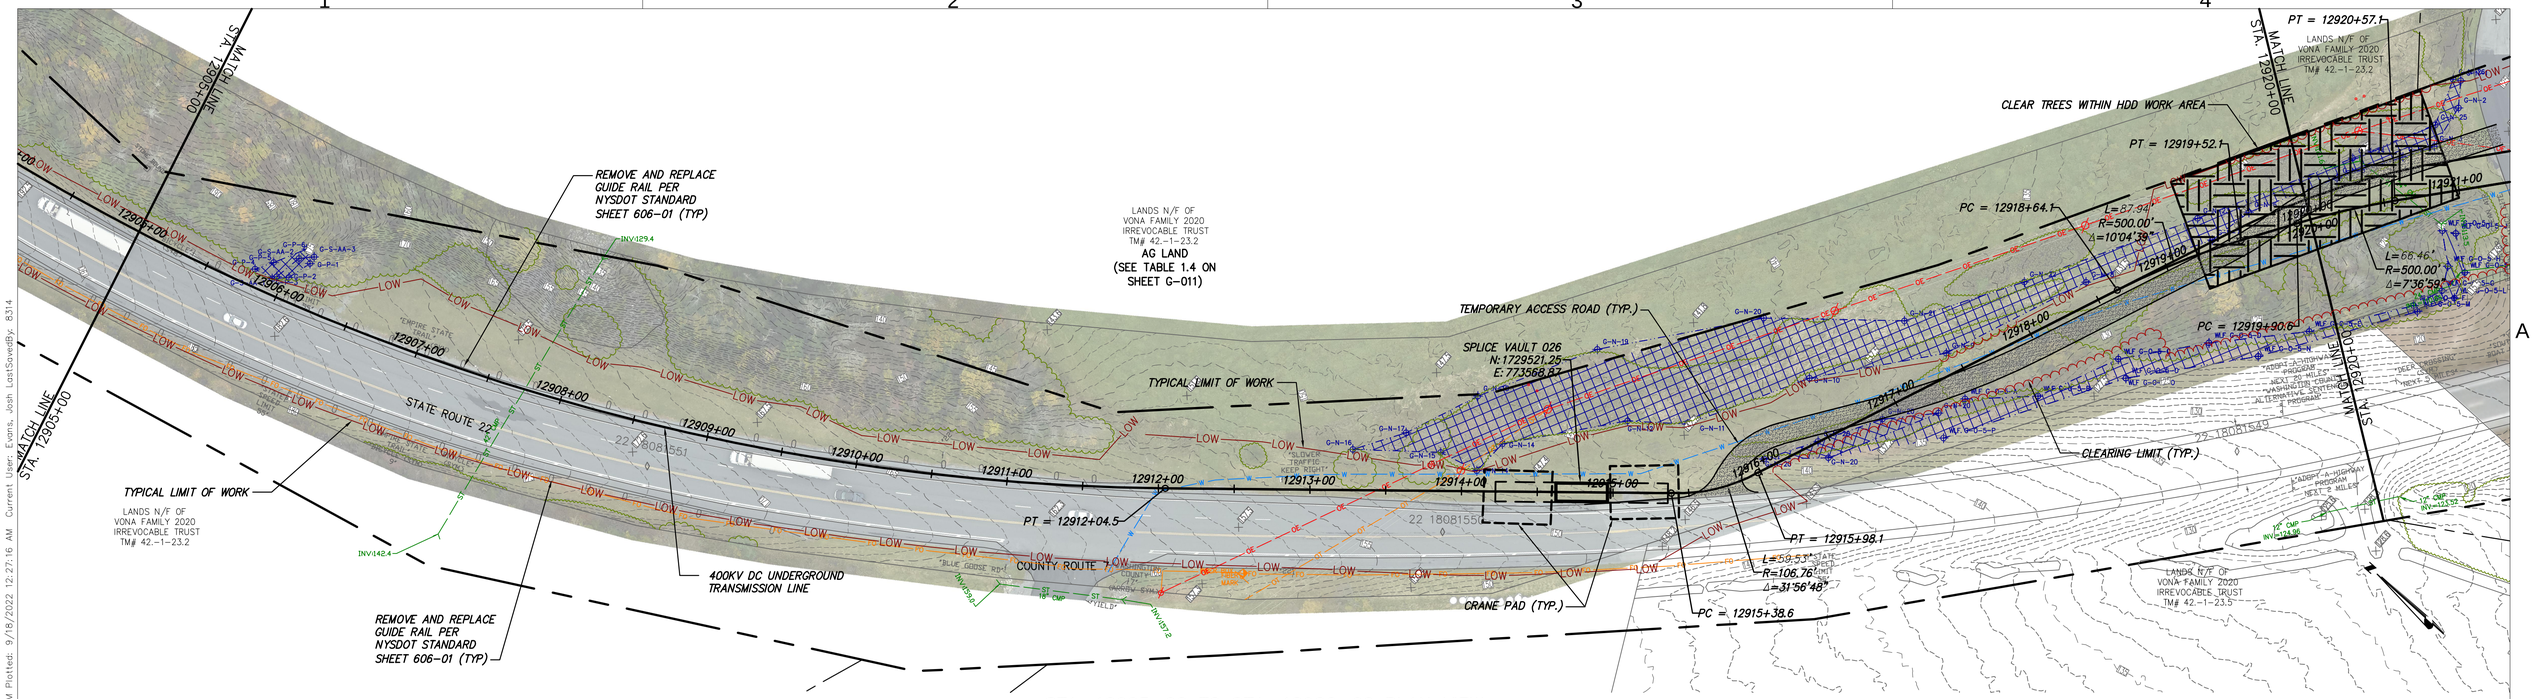


STA. 12905+00 TO STA. 12920+00 PLAN VIEW
SCALE: 1" = 50'

0 50 100
Scale in feet

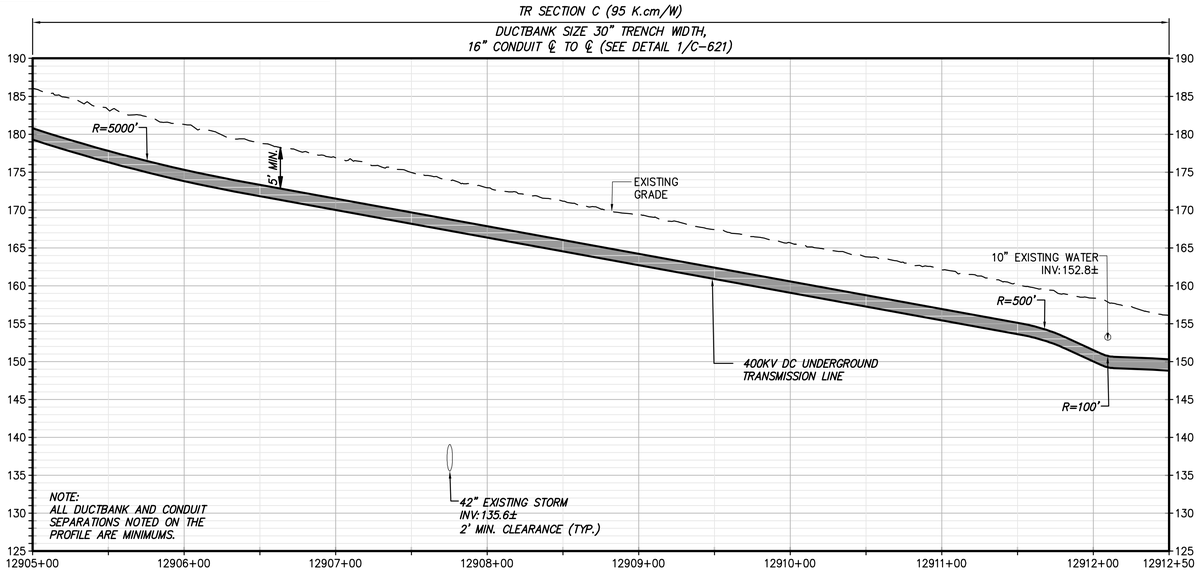

STA. 12905+00 TO STA. 12912+50 PROFILE VIEW
SCALE: H:1" = 50' V:1" = 10'

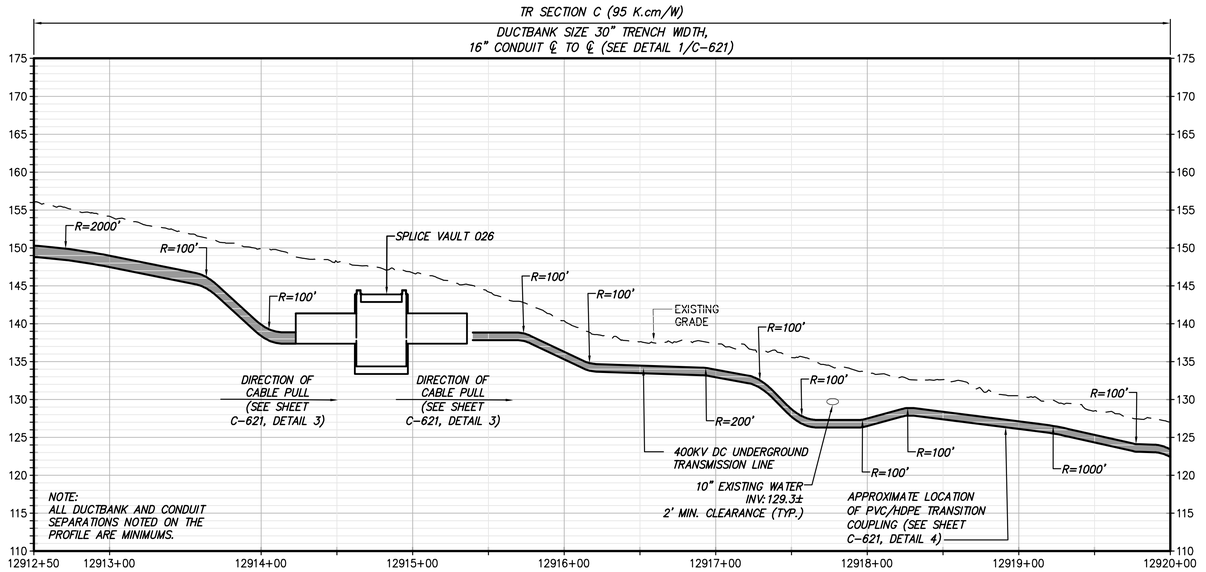

STA. 12912+50 TO STA. 12920+00 PROFILE VIEW
SCALE: H:1" = 50' V:1" = 10'

CHPE Champlain Hudson Power Express

Kiewit

CHA
111 Winners Circle, PO Box 5269
Albany, NY 12205-0269
518.453.4500 . www.chacompanies.com

STATE OF NEW YORK · JOSEPH P. ROMANO · 081993 · LICENSED PROFESSIONAL ENGINEER
09/18/2022

IT IS A VIOLATION OF LAW FOR ANY PERSON, UNLESS THEY ARE ACTING UNDER THE DIRECTION OF A LICENSED PROFESSIONAL ENGINEER, ARCHITECT, LANDSCAPE ARCHITECT OR LAND SURVEYOR TO ALTER AN ITEM IN ANY WAY. IF AN ITEM BEARING THE STAMP OF A LICENSED PROFESSIONAL IS ALTERED, THE ALTERING ENGINEER, ARCHITECT, LANDSCAPE ARCHITECT OR LAND SURVEYOR SHALL STAMP THE DOCUMENT AND INCLUDE THE NOTATION "ALTERED BY" FOLLOWED BY THEIR SIGNATURE, THE DATE OF SUCH ALTERATION, AND A SPECIFIC DESCRIPTION OF THE ALTERATION.

No.	DATE	SUBMITTAL / REVISION DESCRIPTION	DB	APP
0	09/21/2022	FINAL EM&CP SUBMISSION	JM	JR


CHAMPLAIN HUDSON POWER EXPRESS
SEGMENT 2 - ROUTE 22: DRESDEN - WHITEHALL
STA. 12905+00 TO STA. 12920+00 PLAN AND PROFILE

KIEWIT PROJECT NO.	21162
CHA PROJECT NO.	066076
DRAWING NO.	C-128

DRAWN BY: JTM | DESIGNED BY: JTM | APPROVED BY: JPR | SCALE: AS NOTED | DATE: 09/21/2022 | REV. NO.: X | SH.NO.: XXX OF XXX


File: V:\PROJECTS\ANY\K61\066076.000\09_DESIGN\DRAWINGS\01_SHEETS\DESIGN PACKAGE 1\DESIGN PACKAGE 1B\066076_P1B - C-126 - C-130.DWG Saved: 9/15/2022 3:04:21 PM Plotted: 9/18/2022 12:27:16 AM Current User: Evans, Josh LastSavedBy: 8314

NOT FOR CONSTRUCTION
FOR EM&CP PERMIT ONLY

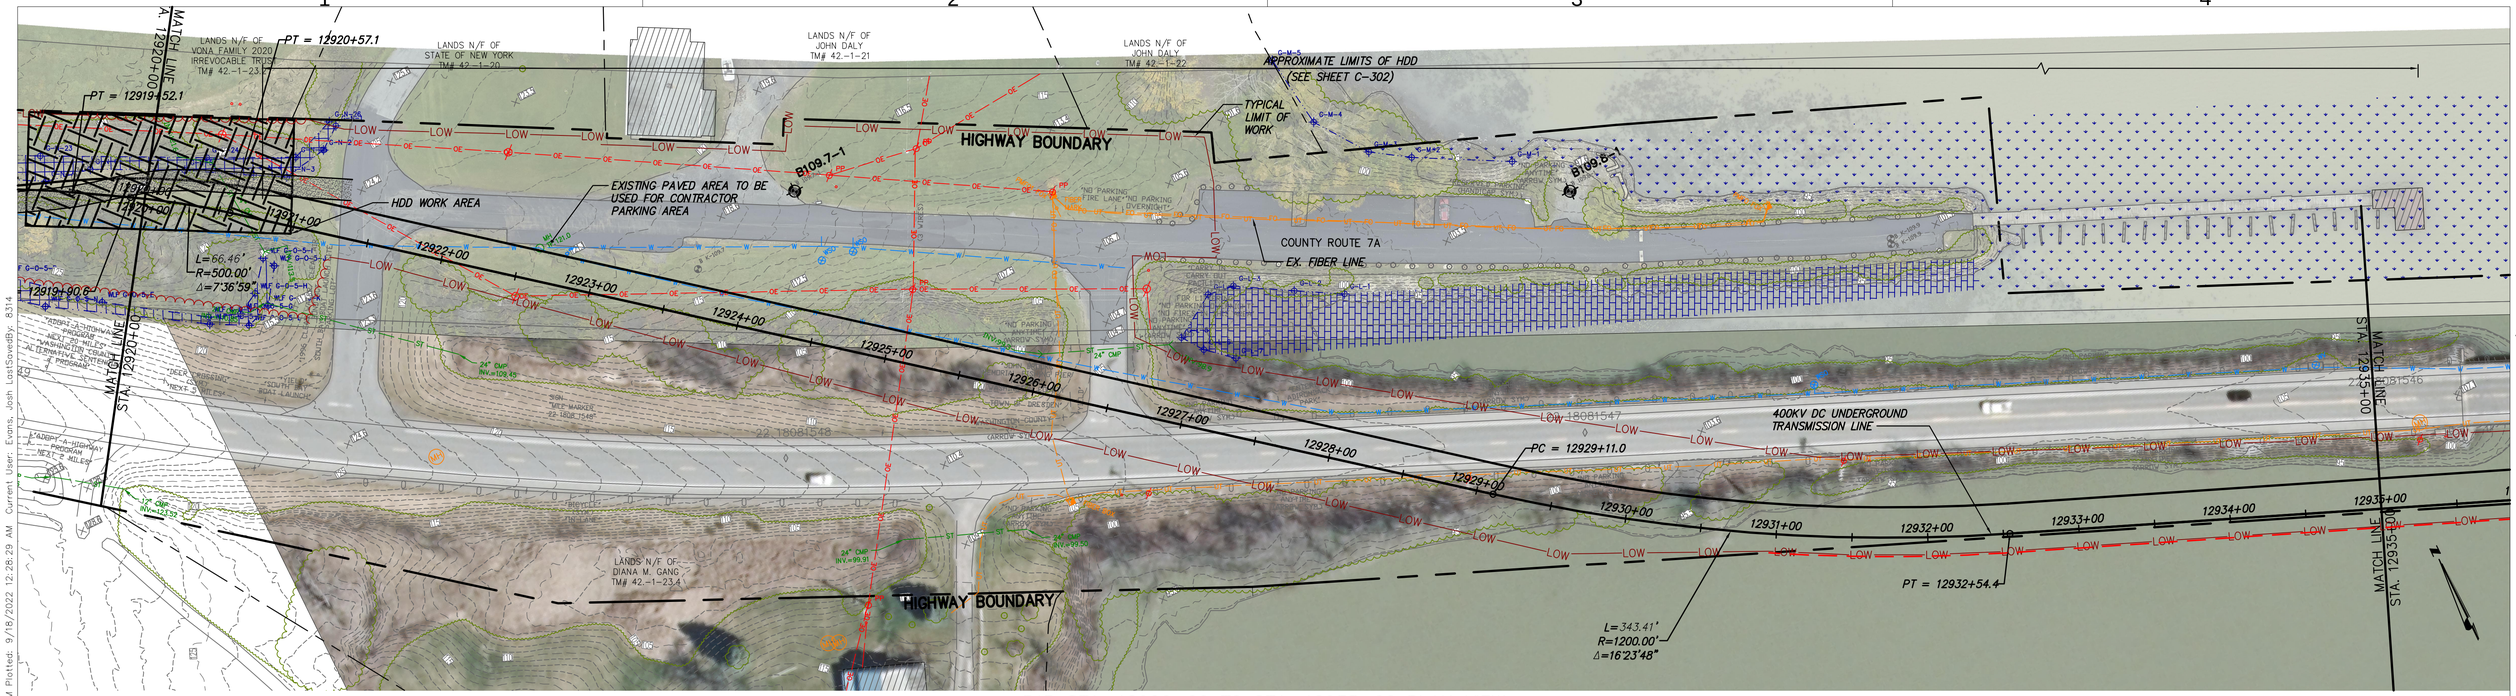

P1B STA. 12920+00 TO STA. 12935+00 PLAN VIEW
SCALE: 1" = 50'

0 50 100
Scale in feet

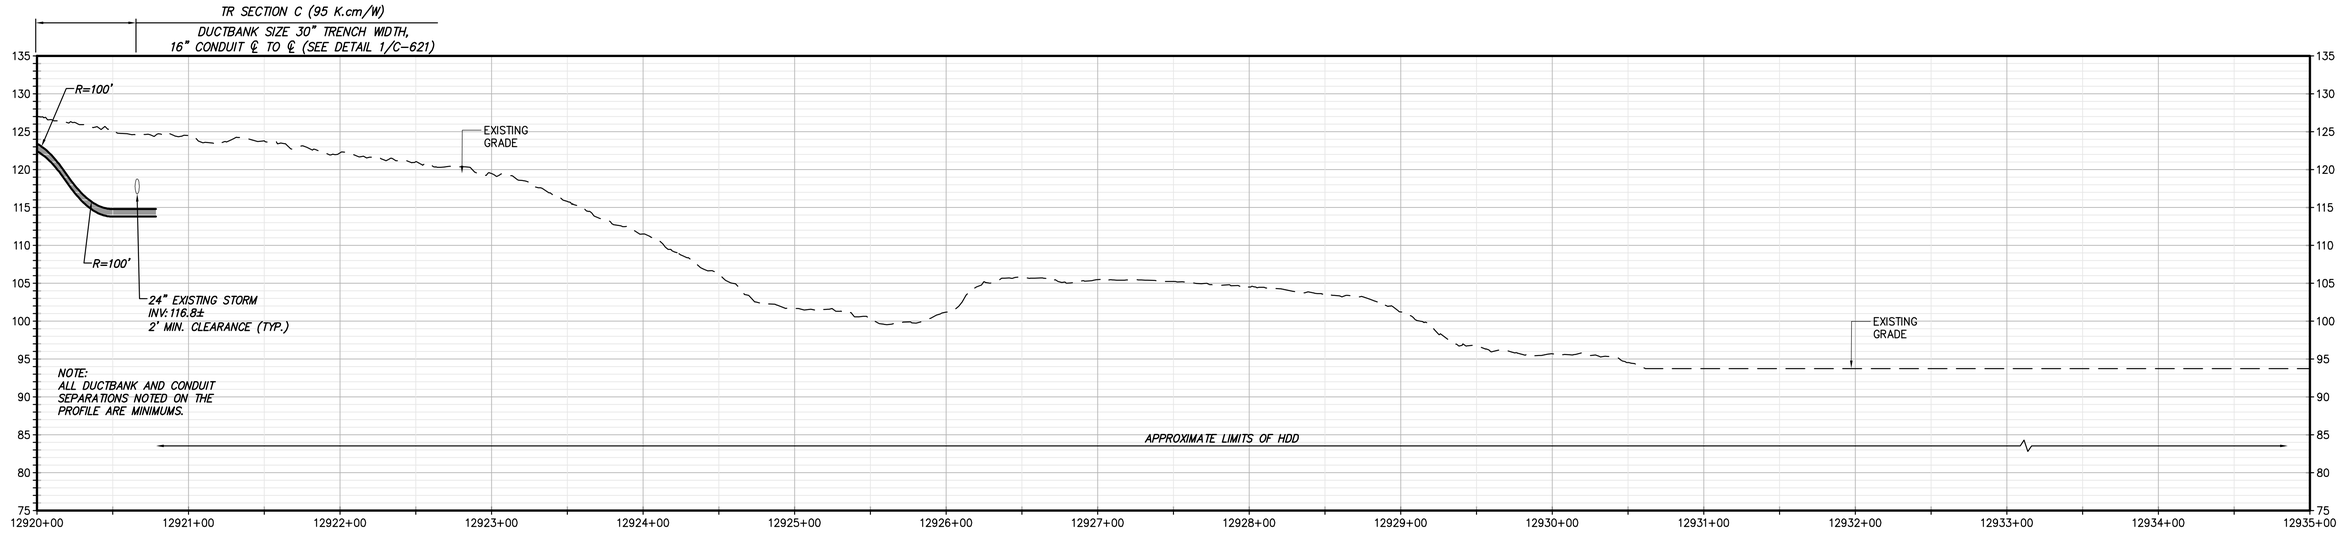

P1B STA. 12920+00 TO STA. 12935+00 PROFILE VIEW
SCALE: H:1" = 50' V:1" = 10'

CHPE Champlain Hudson Power Express

Kiewit

CHA
111 Winners Circle, PO Box 5269
Albany, NY 12205-0269
518.453.4500 . www.chacompanies.com

STATE OF NEW YORK · JOSEPH P. ROMANO · LICENSED PROFESSIONAL ENGINEER · 091993

09/18/2022

IT IS A VIOLATION OF LAW FOR ANY PERSON, UNLESS THEY ARE ACTING UNDER THE DIRECTION OF A LICENSED PROFESSIONAL ENGINEER, ARCHITECT, LANDSCAPE ARCHITECT OR LAND SURVEYOR TO ALTER AN ITEM IN ANY WAY. IF AN ITEM BEARING THE STAMP OF A LICENSED PROFESSIONAL IS ALTERED, THE ALTERING ENGINEER, ARCHITECT, LANDSCAPE ARCHITECT OR LAND SURVEYOR SHALL STAMP THE DOCUMENT AND INCLUDE THE NOTATION "ALTERED BY" FOLLOWED BY THEIR SIGNATURE, THE DATE OF SUCH ALTERATION, AND A SPECIFIC DESCRIPTION OF THE ALTERATION.

No.	DATE	SUBMITTAL / REVISION DESCRIPTION	DB	APP
0	09/21/2022	FINAL EM&CP SUBMISSION	JM	JR


CHAMPLAIN HUDSON POWER EXPRESS
SEGMENT 2 - ROUTE 22: DRESDEN - WHITEHALL
STA. 12920+00 TO STA. 12935+00 PLAN AND PROFILE

KIEWIT PROJECT NO.	21162
CHA PROJECT NO.	066076
DRAWING NO.	C-129

DRAWN BY: JTM | DESIGNED BY: JTM | APPROVED BY: JPR | SCALE AS NOTED | DATE 09/21/2022 | REV. NO. X | SH.NO. XXX OF XXX

File: V:\PROJECTS\ANY\V6\066076.000\09_DESIGN\DRAWINGS\01_SHEETS\DESIGN PACKAGE 1\DESIGN PACKAGE 1B\066076_P1B - C-126 - C-130.DWG Saved: 9/15/2022 3:04:21 PM Plotted: 9/18/2022 12:28:29 AM Current User: Evans, Josh LastSavedBy: 8314


File: V:\PROJECTS\ANY\VE\066076.000\09_DESIGN\DRAWINGS\01_SHEETS\DESIGN PACKAGE 1\DESIGN PACKAGE 1B\066076_P1B - C-126 - C-130.DWG Saved: 9/15/2022 3:04:21 PM Plotted: 9/18/2022 12:29:43 AM Current User: Evans, Josh Last Saved By: 8314

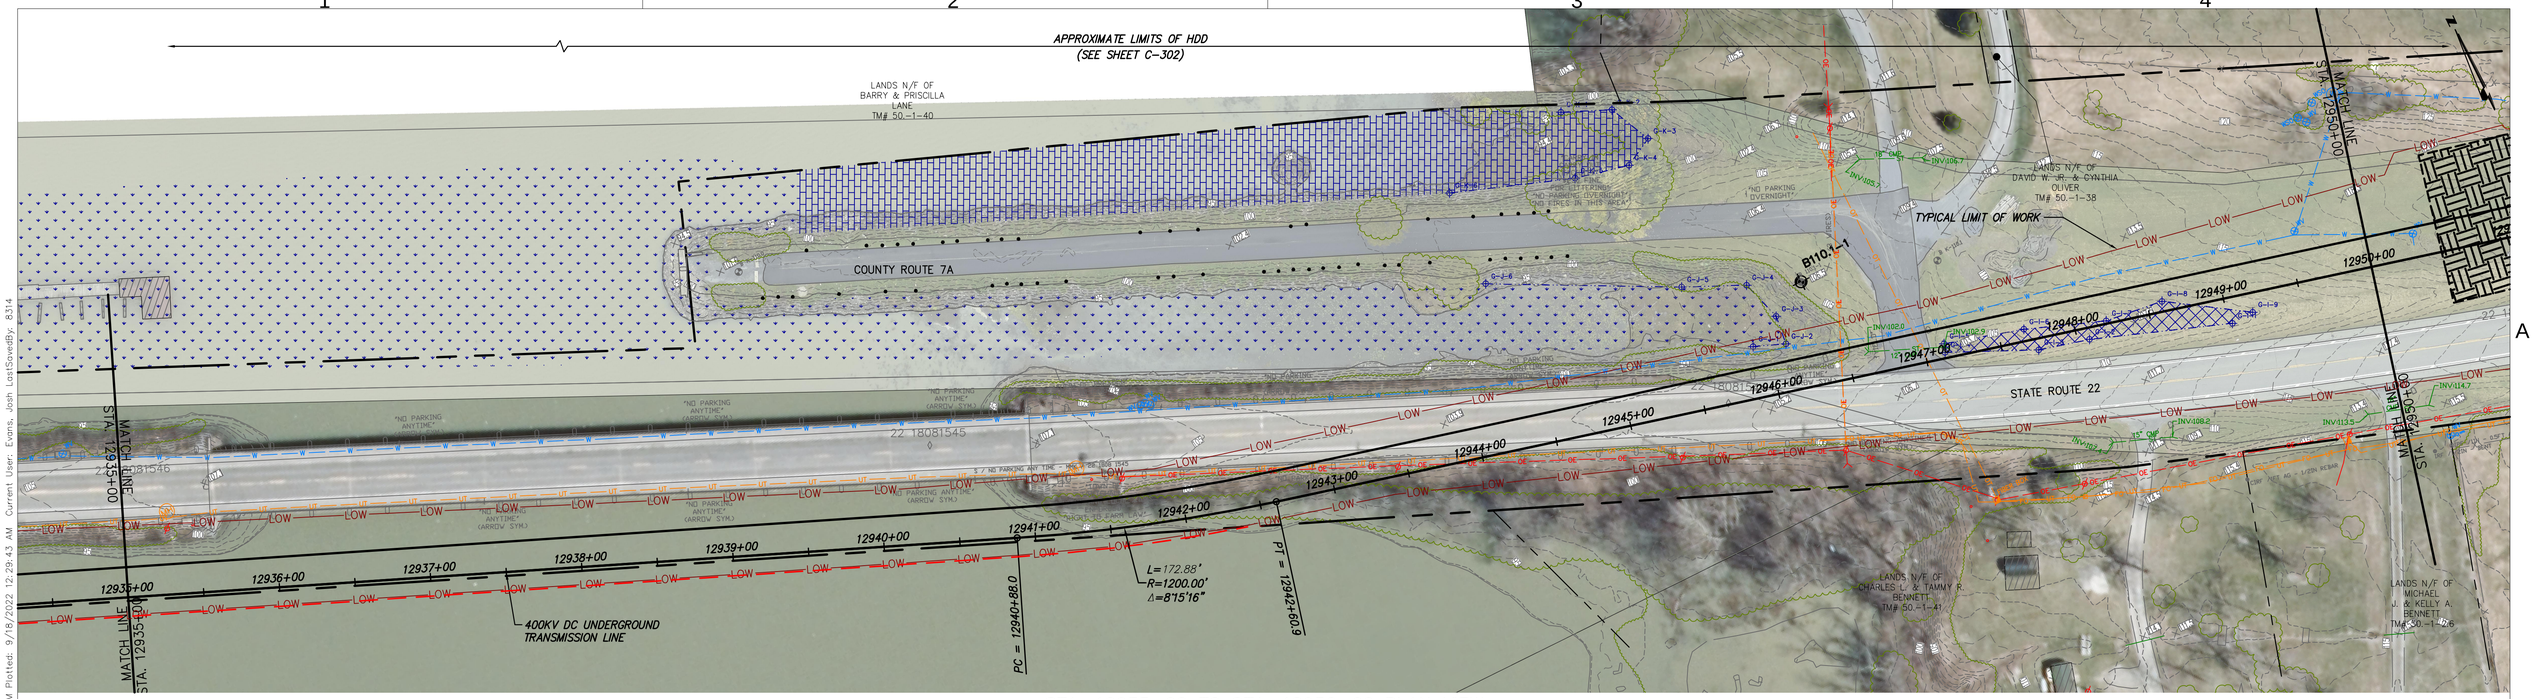

STA. 12935+00 TO STA. 12950+00 PLAN VIEW
SCALE: 1" = 50'

0 50 100
Scale in feet

NOT FOR CONSTRUCTION
FOR EM&CP PERMIT ONLY

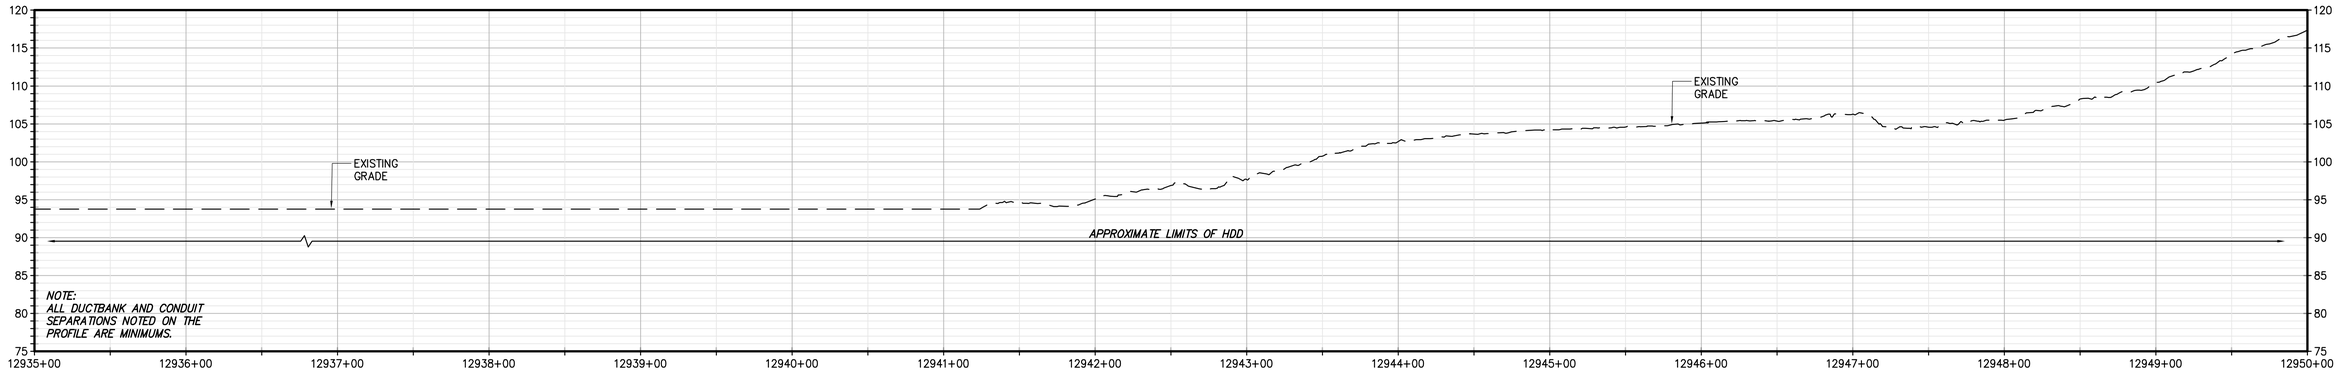

STA. 12935+00 TO STA. 12950+00 PROFILE VIEW
SCALE: H:1" = 50' V:1" = 10'

CHPE Champlain Hudson Power Express

Kiewit

CHA
111 Winners Circle, PO Box 5269
Albany, NY 12205-0269
518.453.4500 , www.chacompanies.com

STATE OF NEW YORK
JOSEPH P. ROMANO
081993
LICENSED PROFESSIONAL ENGINEER
09/18/2022


IT IS A VIOLATION OF LAW FOR ANY PERSON, UNLESS THEY ARE ACTING UNDER THE DIRECTION OF A LICENSED PROFESSIONAL ENGINEER, ARCHITECT, LANDSCAPE ARCHITECT OR LAND SURVEYOR TO ALTER AN ITEM IN ANY WAY. IF AN ITEM BEARING THE STAMP OF A LICENSED PROFESSIONAL IS ALTERED, THE ALTERING ENGINEER, ARCHITECT, LANDSCAPE ARCHITECT OR LAND SURVEYOR SHALL STAMP THE DOCUMENT AND INCLUDE THE NOTATION "ALTERED BY" FOLLOWED BY THEIR SIGNATURE, THE DATE OF SUCH ALTERATION, AND A SPECIFIC DESCRIPTION OF THE ALTERATION.

No.	DATE	SUBMITTAL / REVISION DESCRIPTION	DB	APP
0	09/21/2022	FINAL EM&CP SUBMISSION	JM	JR


CHAMPLAIN HUDSON POWER EXPRESS
SEGMENT 2 - ROUTE 22: DRESDEN - WHITEHALL
STA. 12935+00 TO STA. 12950+00 PLAN AND PROFILE

KIEWIT PROJECT NO.	21162
CHA PROJECT NO.	066076
DRAWING NO.	C-130

DRAWN BY: JTM | DESIGNED BY: JTM | APPROVED BY: JPR | SCALE AS NOTED | REV. NO. X | DATE 09/21/2022 | SH.NO. XXX OF XXX

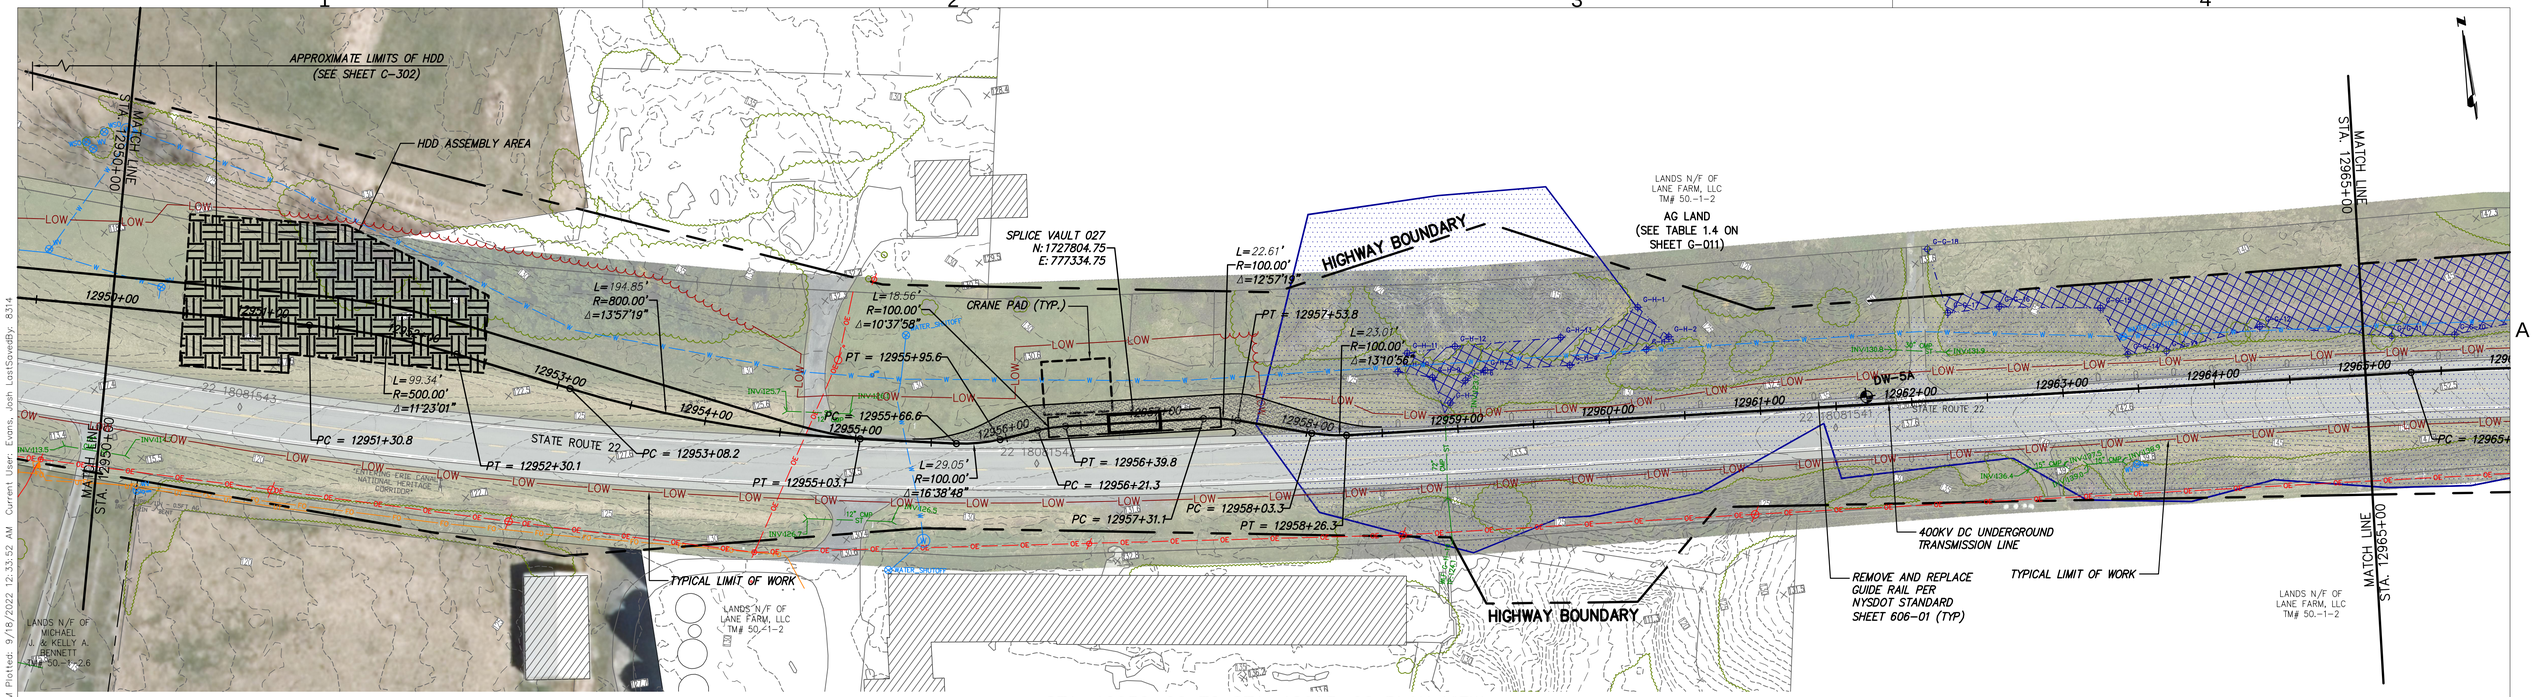

STA. 12950+00 TO STA. 12965+00 PLAN VIEW
SCALE: 1" = 50'

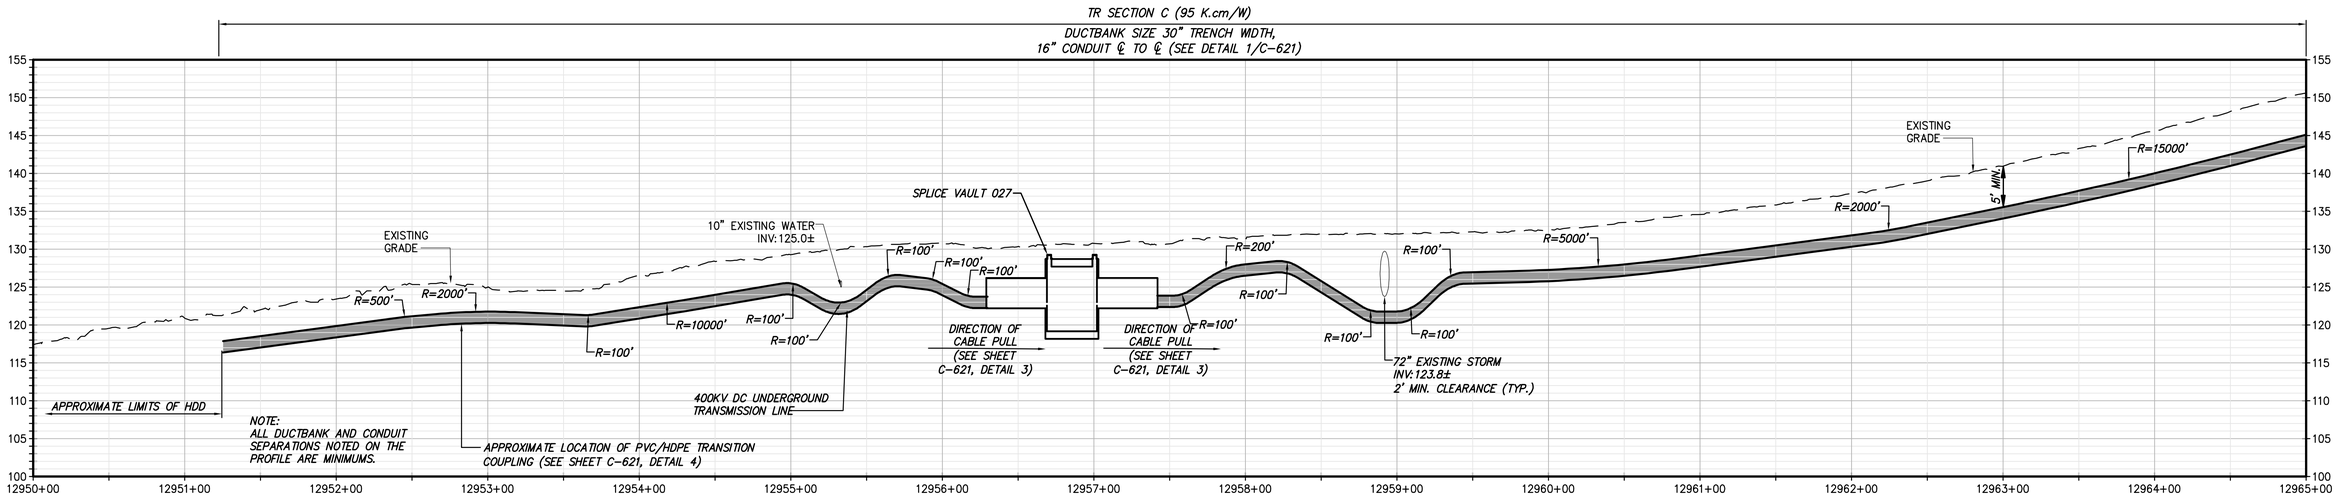

STA. 12950+00 TO STA. 12965+00 PROFILE VIEW
SCALE: H:1" = 50' V:1" = 10'

NOT FOR CONSTRUCTION
FOR EM&CP PERMIT ONLY

Champlain Hudson Power Express

Kiewit

CHA
111 Winners Circle, PO Box 5269
Albany, NY 12205-0269
518.453.4500 • www.chacompanies.com

STATE OF NEW YORK · JOSEPH P. ROMANO · 081993 · LICENSED PROFESSIONAL ENGINEER
09/18/2022

IT IS A VIOLATION OF LAW FOR ANY PERSON, UNLESS THEY ARE ACTING UNDER THE DIRECTION OF A LICENSED PROFESSIONAL ENGINEER, ARCHITECT, LANDSCAPE ARCHITECT OR LAND SURVEYOR TO ALTER AN ITEM IN ANY WAY. IF AN ITEM BEARING THE STAMP OF A LICENSED PROFESSIONAL IS ALTERED, THE ALTERING ENGINEER, ARCHITECT, LANDSCAPE ARCHITECT OR LAND SURVEYOR SHALL STAMP THE DOCUMENT AND INCLUDE THE NOTATION "ALTERED BY" FOLLOWED BY THEIR SIGNATURE, THE DATE OF SUCH ALTERATION, AND A SPECIFIC DESCRIPTION OF THE ALTERATION.

No.	DATE	SUBMITTAL / REVISION DESCRIPTION	DB	APP
0	09/21/2022	FINAL EM&CP SUBMISSION	JM	JR


CHAMPLAIN HUDSON POWER EXPRESS
SEGMENT 2 - ROUTE 22: DRESDEN - WHITEHALL
STA. 12950+00 TO STA. 12965+00 PLAN AND PROFILE

KIEWIT PROJECT NO.	21162
CHA PROJECT NO.	066076
DRAWING NO.	C-131


DRAWN BY: JTM | DESIGNED BY: JTM | APPROVED BY: JPR | SCALE: AS NOTED | DATE: 09/21/2022 | REV. NO. X | SH.NO. XXX OF XXX

File: V:\PROJECTS\ANY\V60\066076.000\09_DESIGN\DRAWINGS\01_SHEETS\DESIGN PACKAGE 1\DESIGN PACKAGE 1B\066076_P1B – C-131 – C-135.DWG Saved: 9/15/2022 3:04:06 PM Plotted: 9/18/2022 12:33:52 AM Current User: Evans, Josh LastSavedBy: 8314

NOT FOR CONSTRUCTION
FOR EM&CP PERMIT ONLY

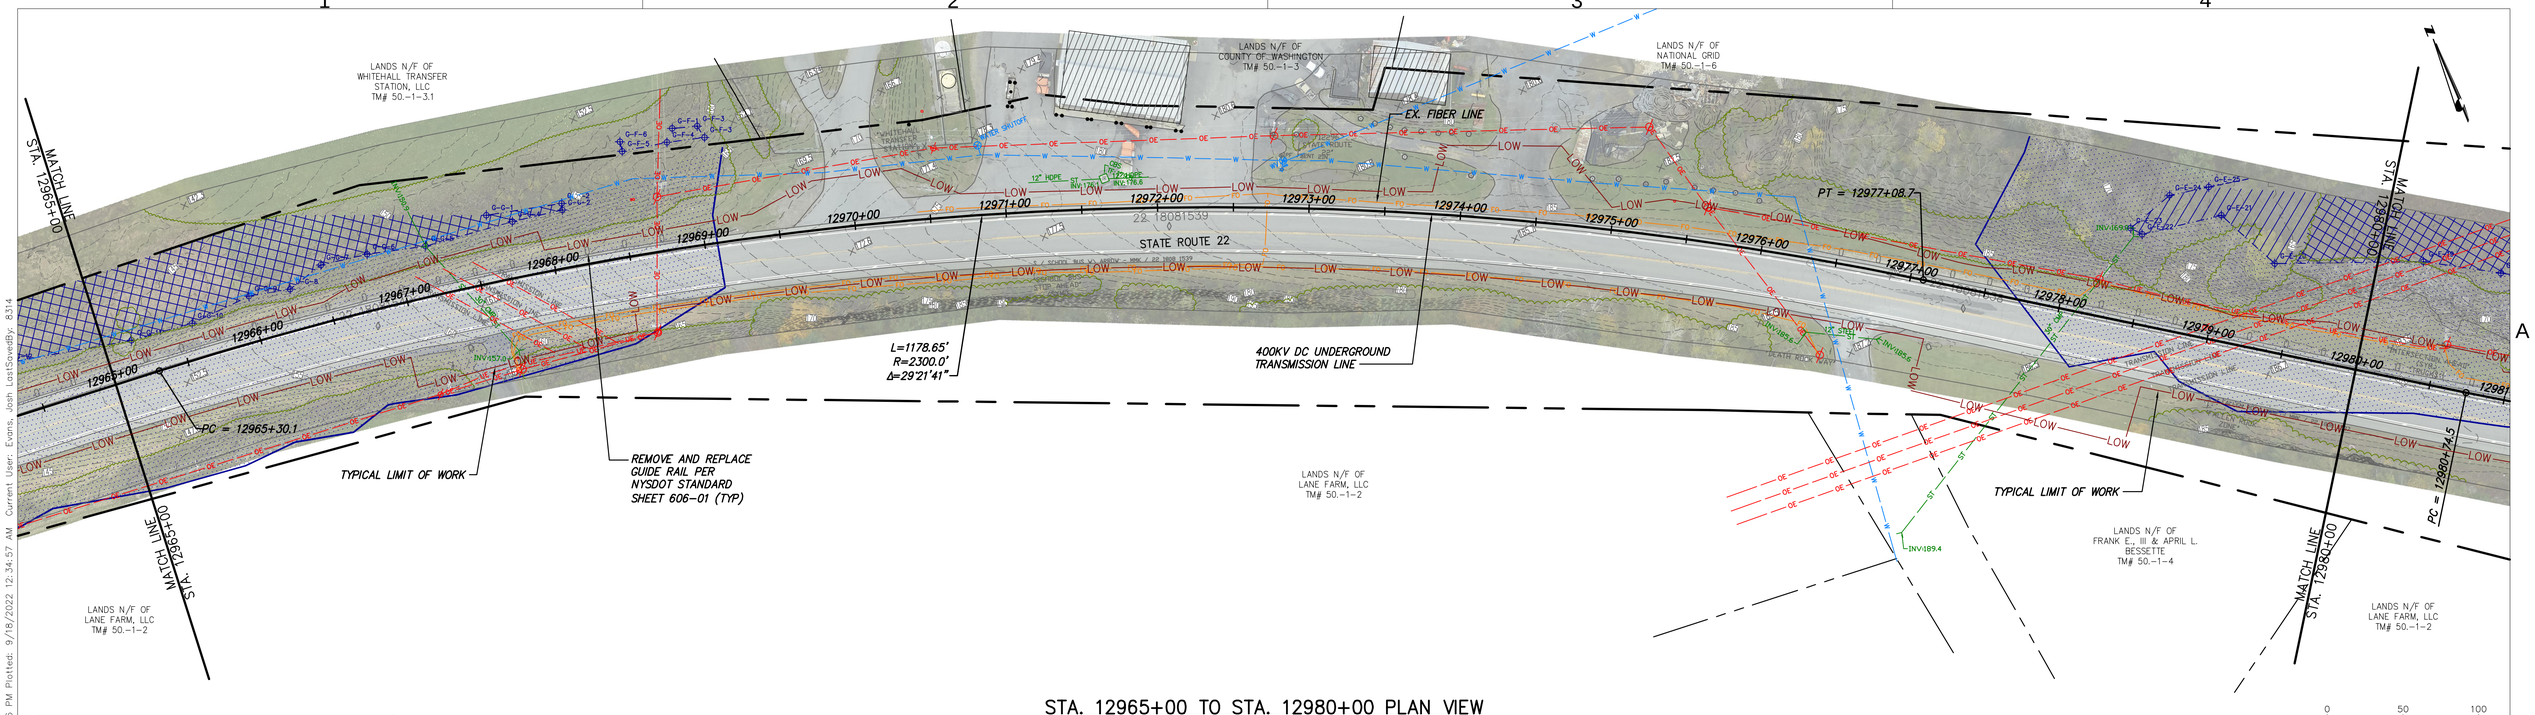

STA. 12965+00 TO STA. 12980+00 PLAN VIEW
SCALE: 1" = 50'

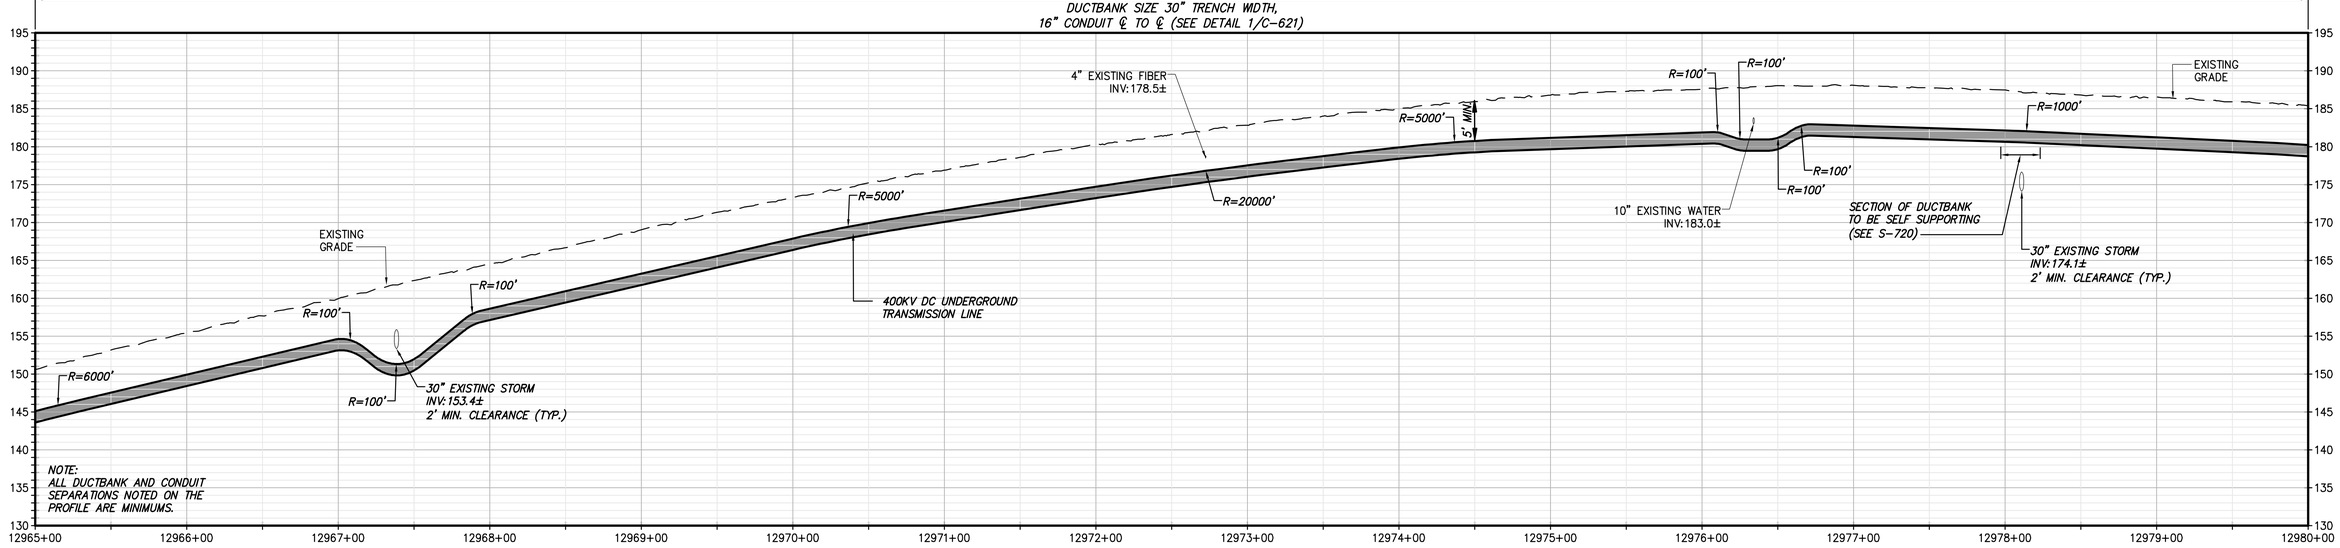

STA. 12965+00 TO STA. 12980+00 PROFILE VIEW
SCALE: H:1" = 50' V:1" = 10'

CHPE Champlain Hudson Power Express

Kiewit

CHA
111 Winners Circle, PO Box 5269
Albany, NY 12205-0269
518.453.4500 . www.chacompanies.com

STATE OF NEW YORK · JOSEPH P. ROMANO · LICENSED PROFESSIONAL ENGINEER · 091993
09/18/2022

IT IS A VIOLATION OF LAW FOR ANY PERSON, UNLESS THEY ARE ACTING UNDER THE DIRECTION OF A LICENSED PROFESSIONAL ENGINEER, ARCHITECT, LANDSCAPE ARCHITECT OR LAND SURVEYOR TO ALTER AN ITEM IN ANY WAY. IF AN ITEM BEARING THE STAMP OF A LICENSED PROFESSIONAL IS ALTERED, THE ALTERING ENGINEER, ARCHITECT, LANDSCAPE ARCHITECT OR LAND SURVEYOR SHALL STAMP THE DOCUMENT AND INCLUDE THE NOTATION "ALTERED BY" FOLLOWED BY THEIR SIGNATURE, THE DATE OF SUCH ALTERATION, AND A SPECIFIC DESCRIPTION OF THE ALTERATION.


No.	DATE	SUBMITTAL / REVISION DESCRIPTION	DB	APP
0	09/21/2022	FINAL EM&CP SUBMISSION	JM	JR

CHAMPLAIN HUDSON POWER EXPRESS
SEGMENT 2 - ROUTE 22: DRESDEN - WHITEHALL
STA. 12965+00 TO STA. 12980+00 PLAN AND PROFILE

KIEWIT PROJECT NO.	21162
CHA PROJECT NO.	066076
DRAWING NO.	C-132


DRAWN BY: JTM | DESIGNED BY: JTM | APPROVED BY: JPR | SCALE AS NOTED | DATE 09/21/2022 | REV. NO. X | SH.NO. XXX OF XXX

File: V:\PROJECTS\ANY\V6\066076.000\09_DESIGN\DRAWINGS\01_SHEETS\DESIGN PACKAGE 1\DESIGN PACKAGE 1B\066076_P1B - C-131 - C-135.DWG Saved: 9/15/2022 3:04:06 PM Plotted: 9/18/2022 12:34:57 AM Current User: Evans, Josh LastSavedBy: 8314

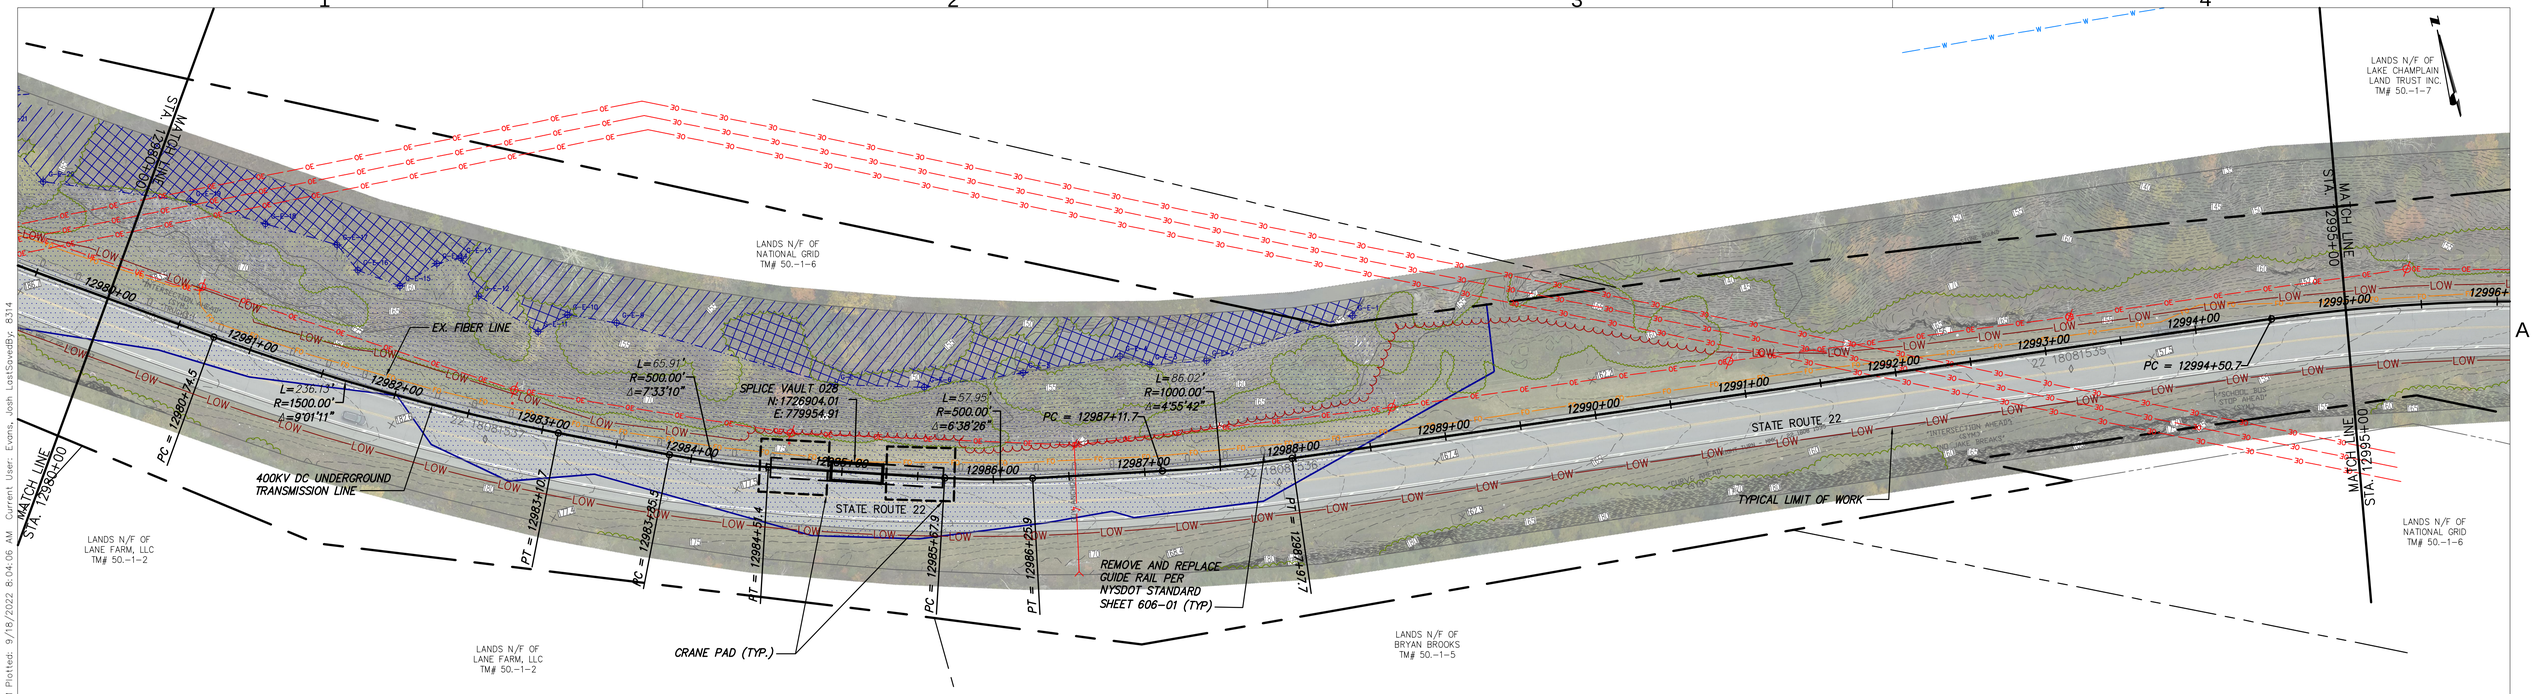

STA. 12980+00 TO STA. 12995+00 PLAN VIEW
SCALE: 1" = 50'

NOT FOR CONSTRUCTION
FOR EM&CP PERMIT ONLY

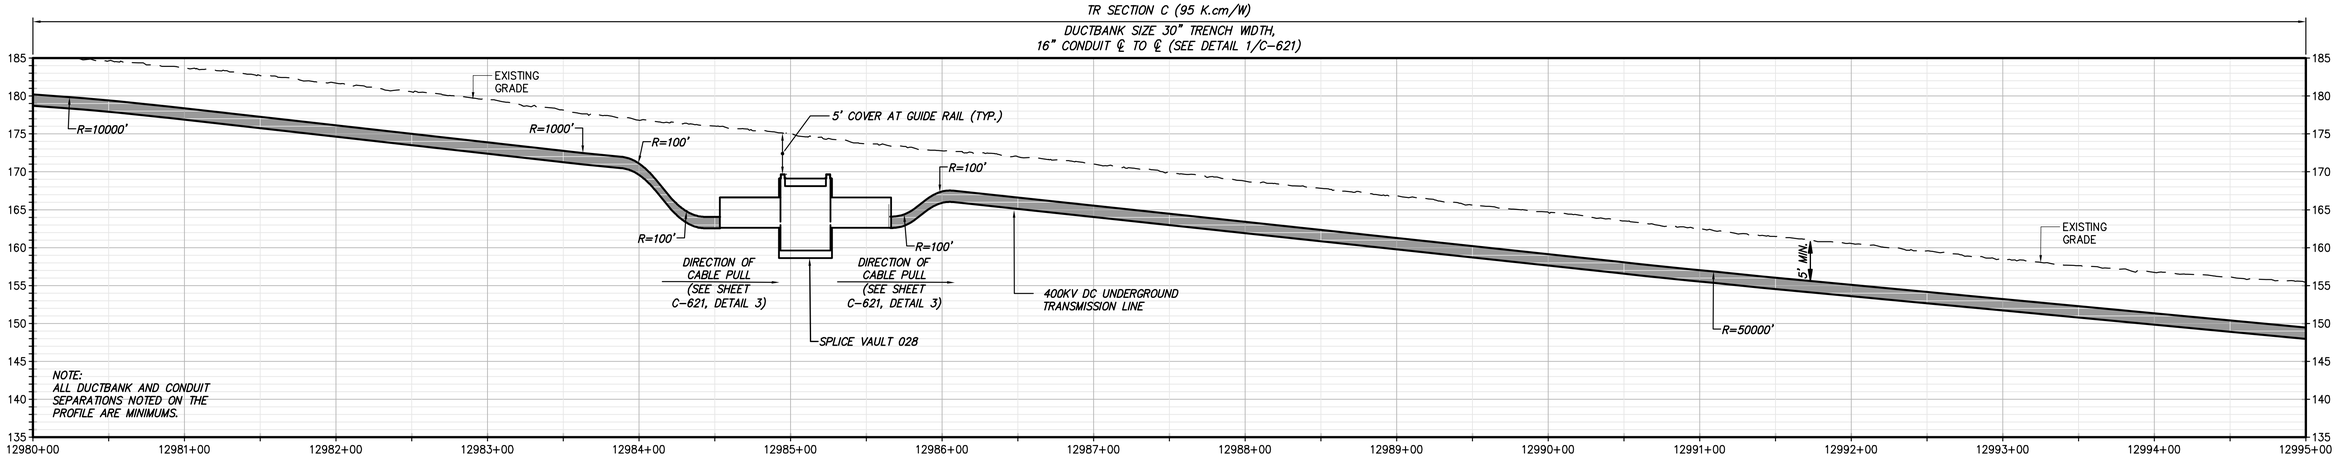

STA. 12980+00 TO STA. 12995+00 PROFILE VIEW
SCALE: H:1" = 50' V:1" = 10'

CHPE Champlain Hudson Power Express

Kiewit

CHA
111 Winners Circle, PO Box 5269
Albany, NY 12205-0269
518.453.4500 . www.chacompanies.com

STATE OF NEW YORK · JOSEPH P. ROMANO · LICENSED PROFESSIONAL ENGINEER · 081993
09/18/2022

IT IS A VIOLATION OF LAW FOR ANY PERSON, UNLESS THEY ARE ACTING UNDER THE DIRECTION OF A LICENSED PROFESSIONAL ENGINEER, ARCHITECT, LANDSCAPE ARCHITECT OR LAND SURVEYOR TO ALTER AN ITEM IN ANY WAY. IF AN ITEM BEARING THE STAMP OF A LICENSED PROFESSIONAL IS ALTERED, THE ALTERING ENGINEER, ARCHITECT, LANDSCAPE ARCHITECT OR LAND SURVEYOR SHALL STAMP THE DOCUMENT AND INCLUDE THE NOTATION "ALTERED BY" FOLLOWED BY THEIR SIGNATURE, THE DATE OF SUCH ALTERATION, AND A SPECIFIC DESCRIPTION OF THE ALTERATION.

No.	DATE	SUBMITTAL / REVISION DESCRIPTION	DB	APP
0	09/21/2022	FINAL EM&CP SUBMISSION	JM	JR

CHAMPLAIN HUDSON POWER EXPRESS
SEGMENT 2 - ROUTE 22: DRESDEN - WHITEHALL
STA. 12980+00 TO STA. 12995+00 PLAN AND PROFILE

KIEWIT PROJECT NO.	21162
CHA PROJECT NO.	066076
DRAWING NO.	C-133

DRAWN BY: JTM | DESIGNED BY: JTM | APPROVED BY: JPR | SCALE AS NOTED | REV. NO. X | DATE 09/21/2022 | SH.NO. XXX OF XXX

File: V:\PROJECTS\ANY\V6\066076.000\09_DESIGN\DRAWINGS\01_SHEETS\DESIGN PACKAGE 1\DESIGN PACKAGE 1B\066076_P1B - C-131 - C-135.DWG Saved: 9/15/2022 3:04:06 PM Plotted: 9/18/2022 8:04:06 AM Current User: Evans, Josh LastSavedBy: 8314