

File: P:\PROJECTS\KIE-CHPE\3-DES\02 ROW\SHTS\PS\21162_5_C_146-150.DWG Saved: 12/14/2022 2:59:45 PM Plotted: 12/15/2022 3:11:47 PM Current User: Noah.Symonsbergen LastSavedBy: Austin.Rutledge

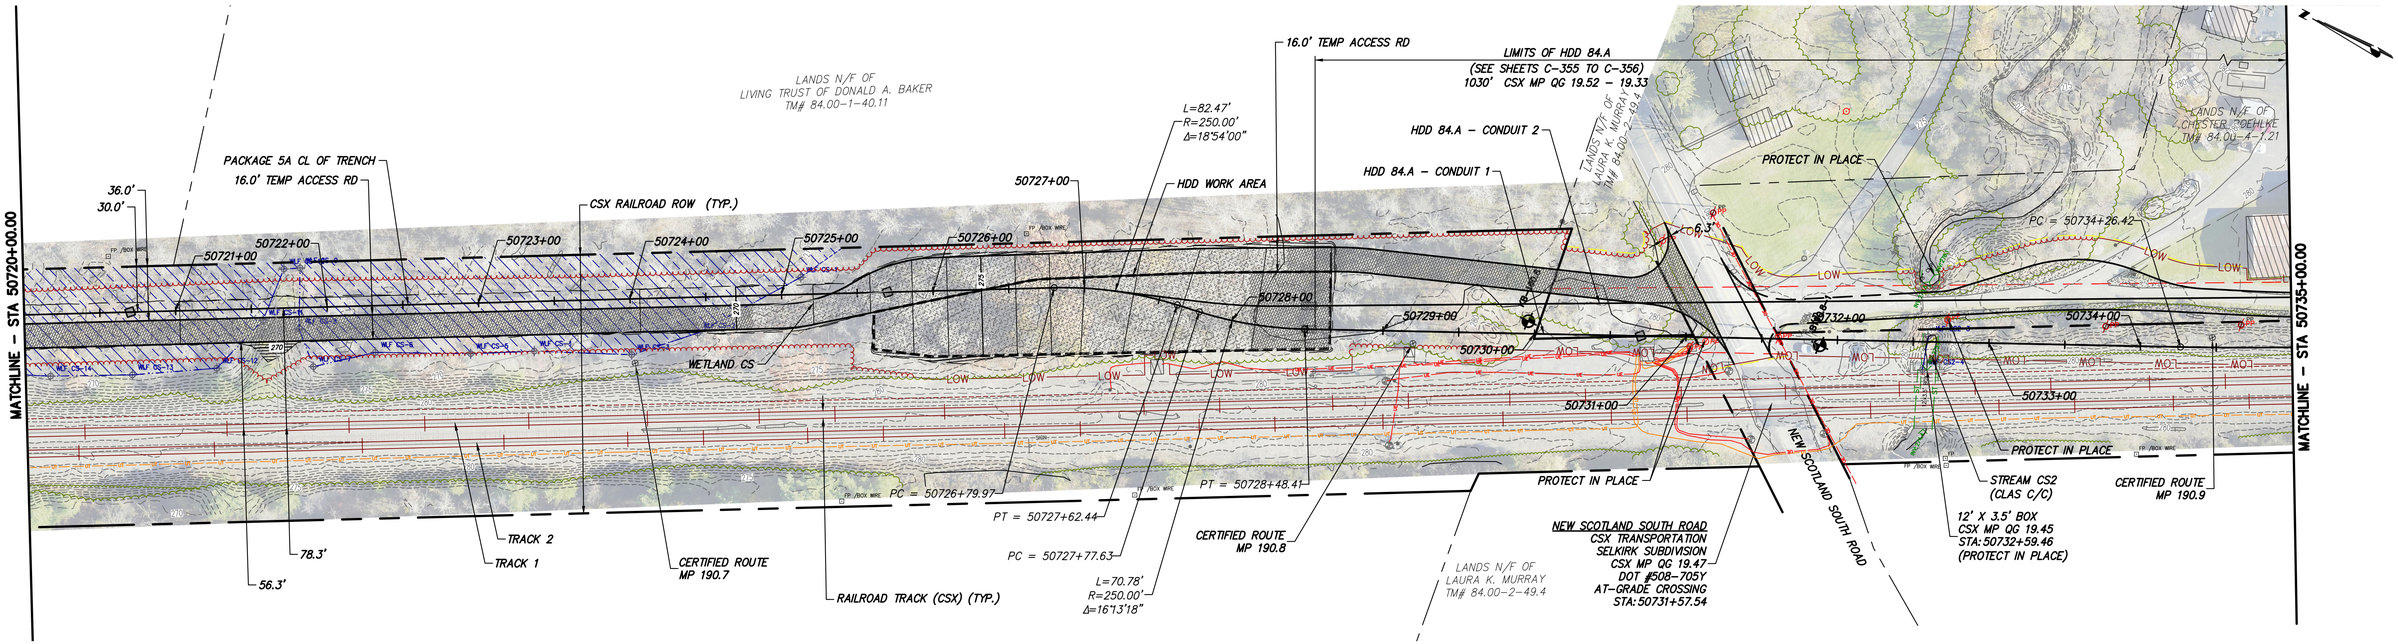

STA. 50720+00.00 TO STA. 50735+00.00 PLAN VIEW
SCALE: 1" = 50'

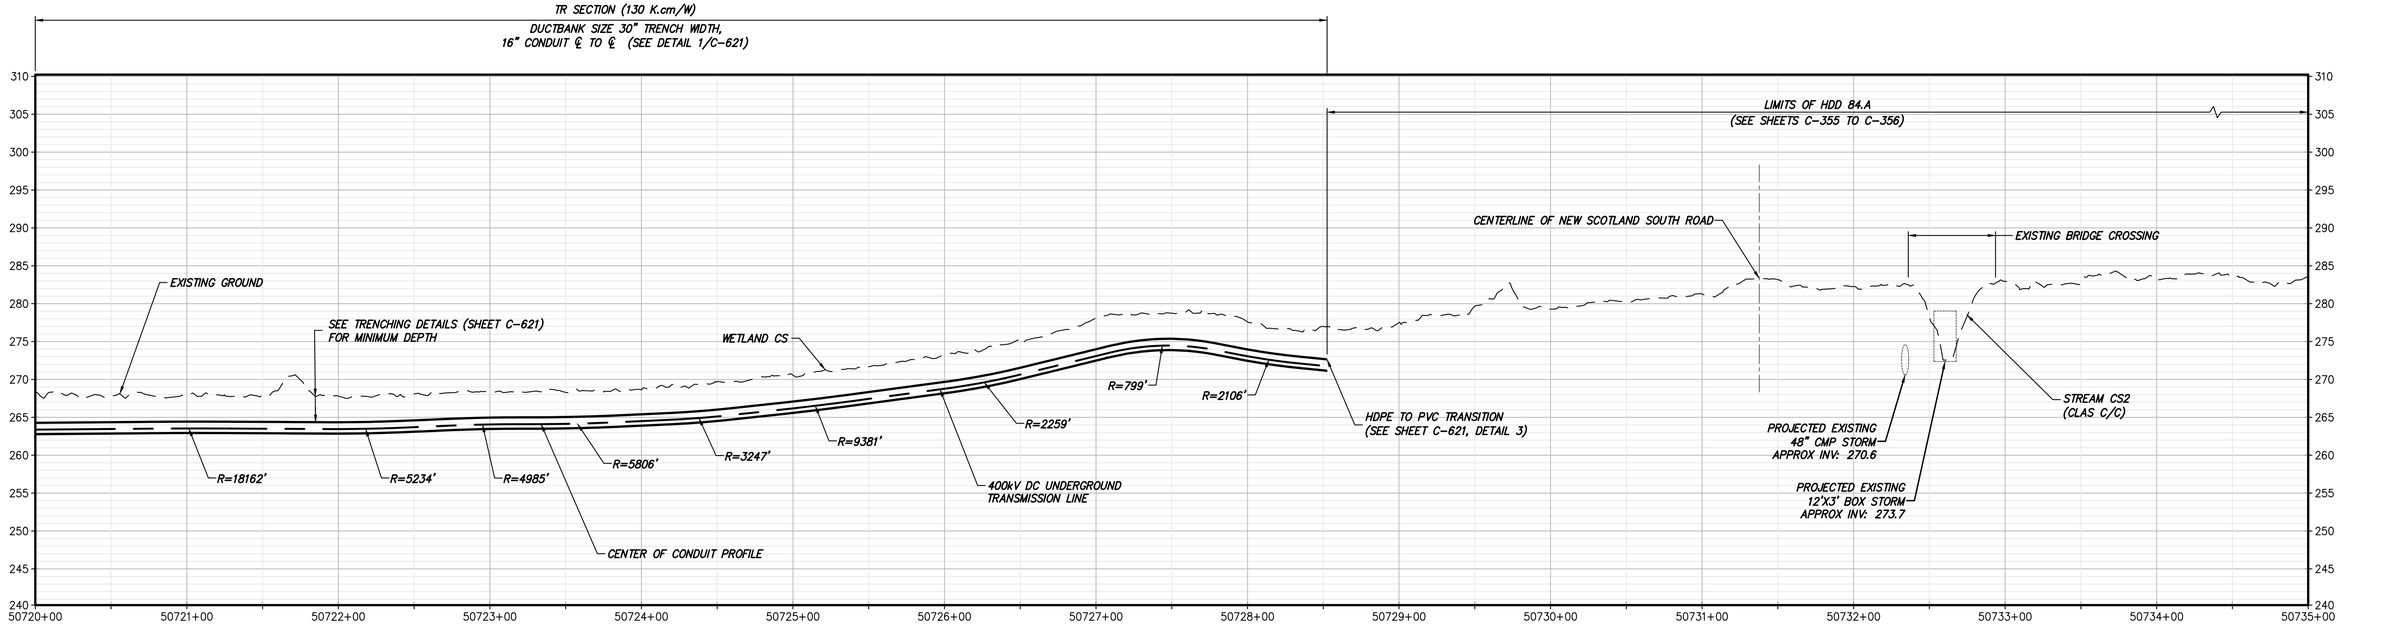

STA. 50720+00.00 TO STA. 50735+00.00 PROFILE
SCALE: H: 1" = 50' V: 1" = 10'

CHPE Champlain Hudson Power Express

Kiewit

FOR EMCP REVIEW NOT FOR CONSTRUCTION

IT IS A VIOLATION OF LAW FOR ANY PERSON, UNLESS THEY ARE ACTING UNDER THE DIRECTION OF A LICENSED PROFESSIONAL ENGINEER, ARCHITECT, LANDSCAPE ARCHITECT OR LAND SURVEYOR TO ALTER AN ITEM IN ANY WAY. IF AN ITEM BEARING THE STAMP OF A LICENSED PROFESSIONAL IS ALTERED, THE ALTERING ENGINEER, ARCHITECT, LANDSCAPE ARCHITECT OR LAND SURVEYOR SHALL STAMP THE DOCUMENT AND INCLUDE THE NOTATION "ALTERED BY" FOLLOWED BY THEIR SIGNATURE, THE DATE OF SUCH ALTERATION, AND A SPECIFIC DESCRIPTION OF THE ALTERATION.

No.	DATE	SUBMITTAL / REVISION DESCRIPTION	DB	APP
E	12/16/2022	FINAL SUBMISSION	BV	TK
D	11/11/2022	DRAFT FINAL SUBMISSION	BV	TK
C	06/06/2022	60% DESIGN SUBMISSION	BV	TK
B	02/11/2022	PRELIMINARY DESIGN DEVELOPMENT	BV	TK
A	01/24/2022	PRELIMINARY PROGRESS	BV	TK

CHAMPLAIN HUDSON POWER EXPRESS

SEGMENT 8 (PACKAGE 5A) - CSX: ROTTERDAM - BETHLEHEM

STA. 50720+00.00 TO STA. 50735+00.00

HVDC CONDUIT PLAN AND PROFILE


(AND TEMPORARY ACCESS ROAD PLAN)

DRAWN BY: AR | DESIGNED BY: BV | APPROVED BY: TK

KIEWIT PROJECT NO.	21162
DRAWING NO.	C-149
SCALE	AS SHOWN
REV. NO.	E
DATE	12/16/2022
SH.NO.	OF

STA. 50735+00.00 TO STA. 50750+00.00 PLAN VIEW

SCALE: 1" = 50'

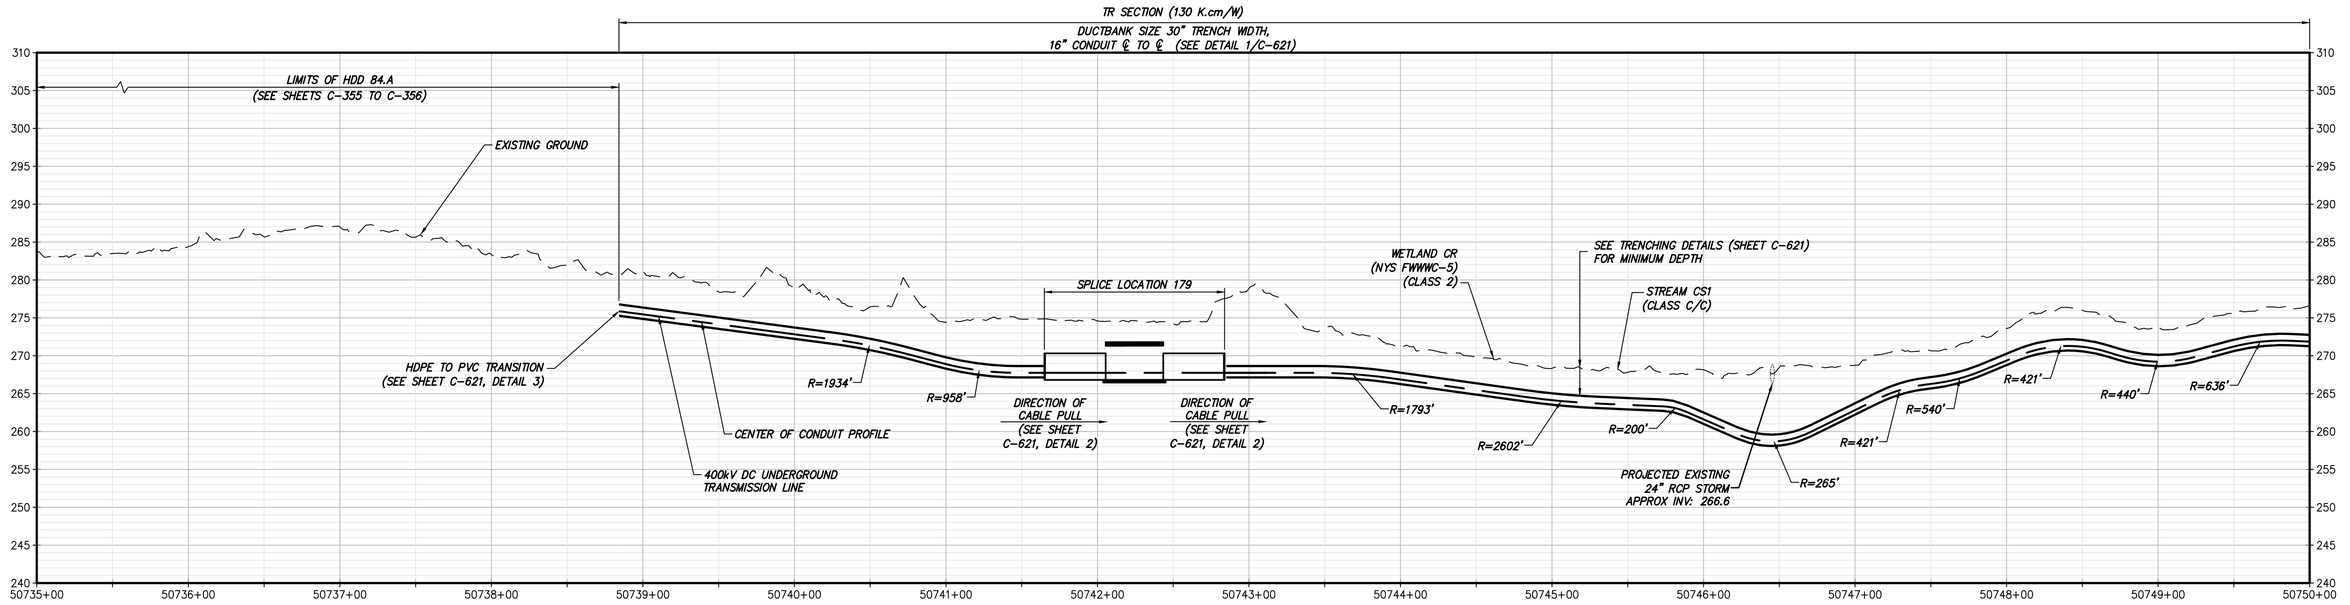

STA. 50735+00.00 TO STA. 50750+00.00 PROFILE

SCALE: H: 1" = 50' V: 1" = 10'

CHPE Champlain Hudson Power Express

Kiewit

FOR EMCP REVIEW NOT FOR CONSTRUCTION

IT IS A VIOLATION OF LAW FOR ANY PERSON, UNLESS THEY ARE ACTING UNDER THE DIRECTION OF A LICENSED PROFESSIONAL ENGINEER, ARCHITECT, LANDSCAPE ARCHITECT OR LAND SURVEYOR TO ALTER AN ITEM IN ANY WAY. IF AN ITEM BEARING THE STAMP OF A LICENSED PROFESSIONAL IS ALTERED, THE ALTERING ENGINEER, ARCHITECT, LANDSCAPE ARCHITECT OR LAND SURVEYOR SHALL STAMP THE DOCUMENT AND INCLUDE THE NOTATION "ALTERED BY" FOLLOWED BY THEIR SIGNATURE, THE DATE OF SUCH ALTERATION, AND A SPECIFIC DESCRIPTION OF THE ALTERATION.

No.	DATE	SUBMITTAL / REVISION DESCRIPTION	DB	APP
E	12/16/2022	FINAL SUBMISSION	BV	TK
D	11/11/2022	DRAFT FINAL SUBMISSION	BV	TK
C	06/06/2022	60% DESIGN SUBMISSION	BV	TK
B	02/11/2022	PRELIMINARY DESIGN DEVELOPMENT	BV	TK
A	01/24/2022	PRELIMINARY PROGRESS	BV	TK

CHAMPLAIN HUDSON POWER EXPRESS

SEGMENT 8 (PACKAGE 5A) - CSX: ROTTERDAM - BETHLEHEM

STA. 50735+00.00 TO STA. 50750+00.00

HVDC CONDUIT PLAN AND PROFILE


(AND TEMPORARY ACCESS ROAD PLAN)

DRAWN BY: AR | DESIGNED BY: BV | APPROVED BY: TK

KIEWIT PROJECT NO.	21162
DRAWING NO.	C-150
SCALE	AS SHOWN
REV. NO.	E
DATE	12/16/2022
SH.NO.	OF

File: P:\PROJECTS\VIE-CHPE\3-DES\02 ROW\SHTS\PS\21162_5_C_146-150.DWG Saved: 12/14/2022 2:59:45 PM Plotted: 12/15/2022 3:14:52 PM Current User: Noah.Symonsbergen LastSavedBy: Austin.Rutledge


File: P:\PROJECTS\VIE-CHPE\3-DES\02 ROW\SHTS\P5\21162_5_C_151-155.DWG Saved: 12/14/2022 2:29:30 PM Plotted: 12/15/2022 3:18:49 PM Current User: Noah.Symonsbergen LastSavedBy: Austin.Rutledge

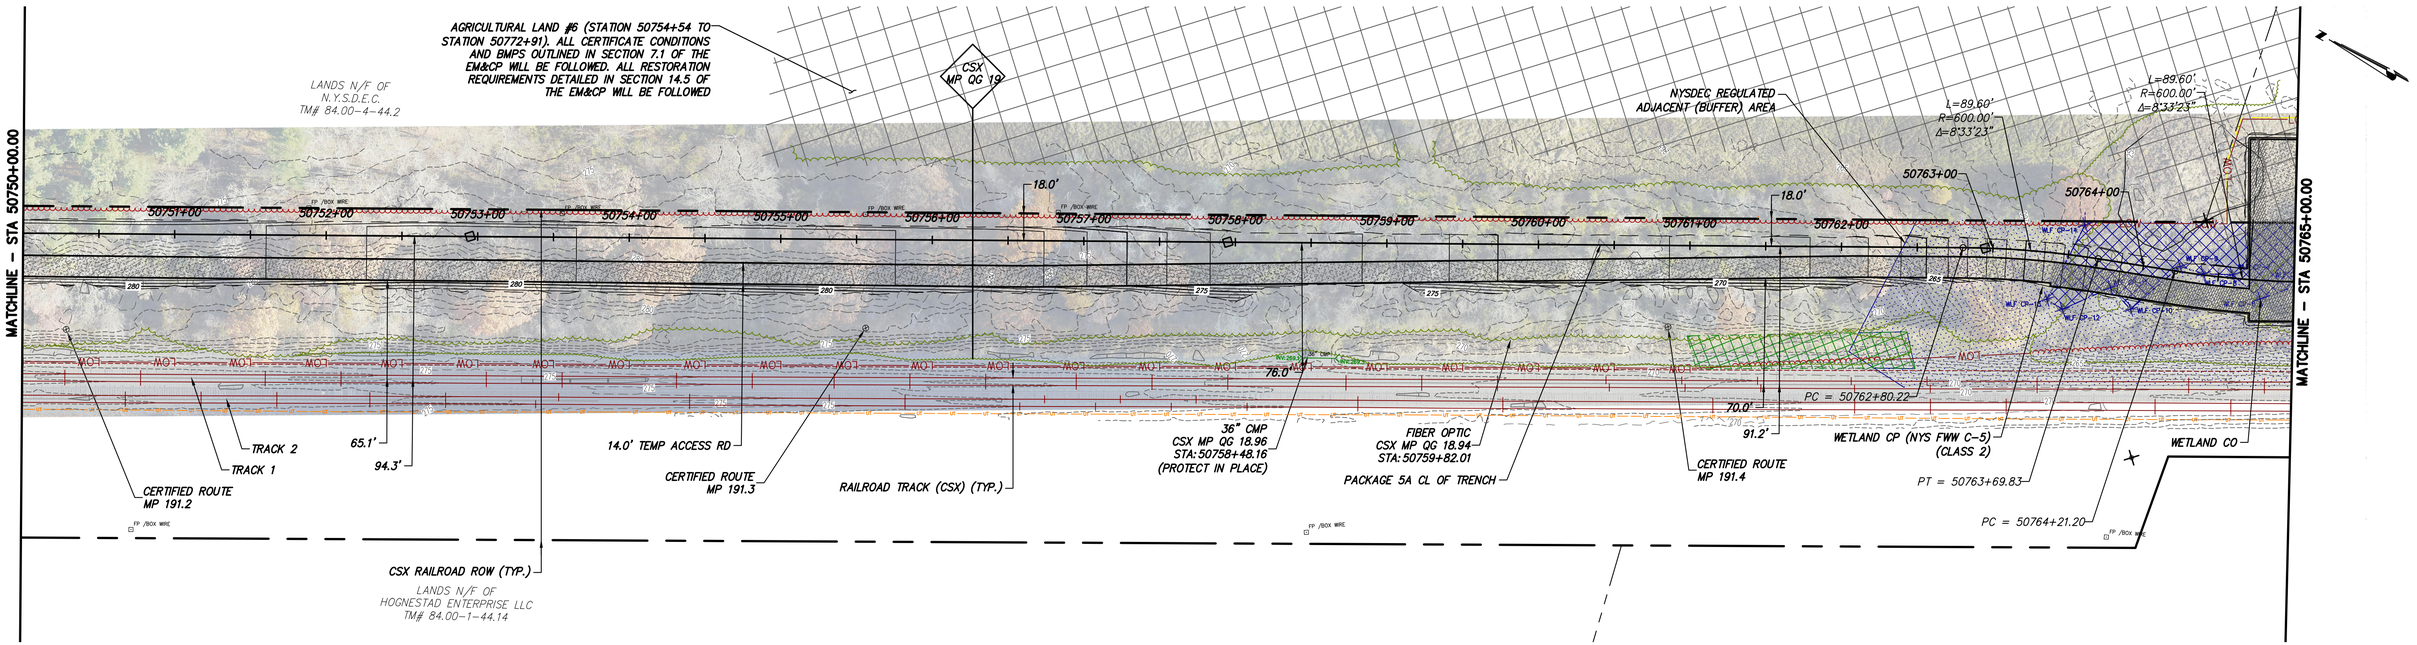

STA. 50750+00.00 TO STA. 50765+00.00 PLAN VIEW

SCALE: 1" = 50'

0 50 100
Scale in feet

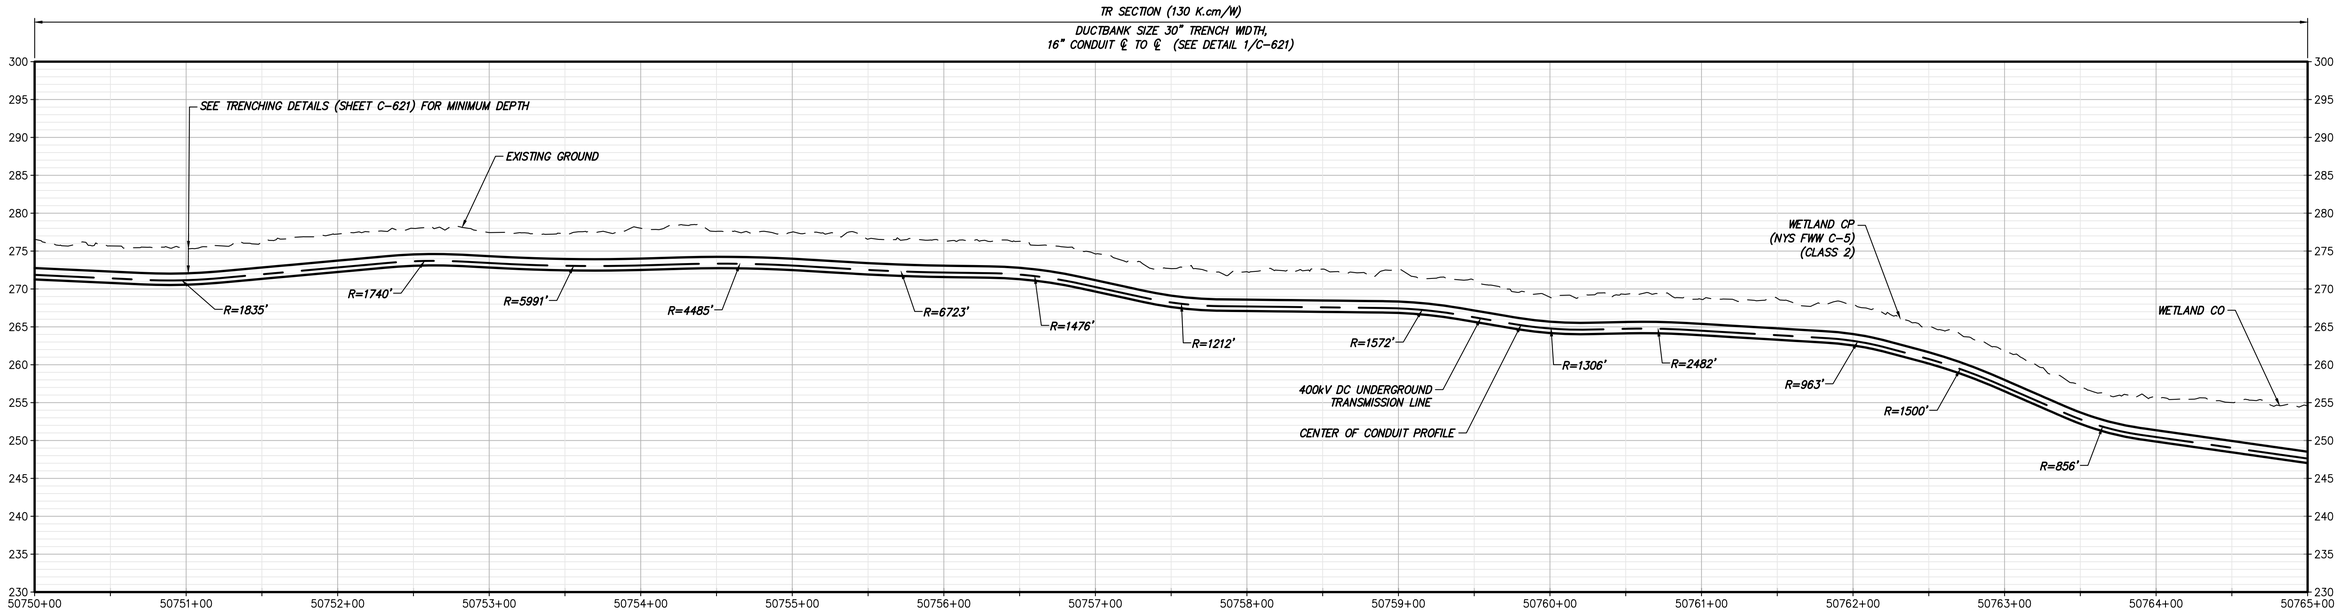

STA. 50750+00.00 TO STA. 50765+00.00 PROFILE

SCALE: H: 1" = 50' V: 1" = 10'

CHPE Champlain Hudson Power Express

Kiewit

FOR EMCP REVIEW NOT FOR CONSTRUCTION

IT IS A VIOLATION OF LAW FOR ANY PERSON, UNLESS THEY ARE ACTING UNDER THE DIRECTION OF A LICENSED PROFESSIONAL ENGINEER, ARCHITECT, LANDSCAPE ARCHITECT OR LAND SURVEYOR TO ALTER AN ITEM IN ANY WAY. IF AN ITEM BEARING THE STAMP OF A LICENSED PROFESSIONAL IS ALTERED, THE ALTERING ENGINEER, ARCHITECT, LANDSCAPE ARCHITECT OR LAND SURVEYOR SHALL STAMP THE DOCUMENT AND INCLUDE THE NOTATION "ALTERED BY" FOLLOWED BY THEIR SIGNATURE, THE DATE OF SUCH ALTERATION, AND A SPECIFIC DESCRIPTION OF THE ALTERATION.

No.	DATE	SUBMITTAL / REVISION DESCRIPTION	DB	APP
E	12/16/2022	FINAL SUBMISSION	BV	TK
D	11/11/2022	DRAFT FINAL SUBMISSION	BV	TK
C	06/06/2022	60% DESIGN SUBMISSION	BV	TK
B	02/11/2022	PRELIMINARY DESIGN DEVELOPMENT	BV	TK
A	01/24/2022	PRELIMINARY PROGRESS	BV	TK

CHAMPLAIN HUDSON POWER EXPRESS

SEGMENT 8 (PACKAGE 5A) - CSX: ROTTERDAM - BETHLEHEM

STA. 50750+00.00 TO STA. 50765+00.00

HVDC CONDUIT PLAN AND PROFILE

(AND TEMPORARY ACCESS ROAD PLAN)


DRAWN BY: AR | DESIGNED BY: BV | APPROVED BY: TK | SCALE AS SHOWN | REV. NO. E

KIEWIT PROJECT NO. 21162

DRAWING NO. **C-151**

DATE 12/16/2022 | SH.NO. | OF


File: P:\PROJECTS\KIE-CHPE\3-DES\02 ROW\SHTS\P5\21162_5_C_151-155.DWG Saved: 12/14/2022 2:29:30 PM Plotted: 12/15/2022 3:21:34 PM Current User: Noah.Symonsbergen LastSavedBy: Austin.Rutledge

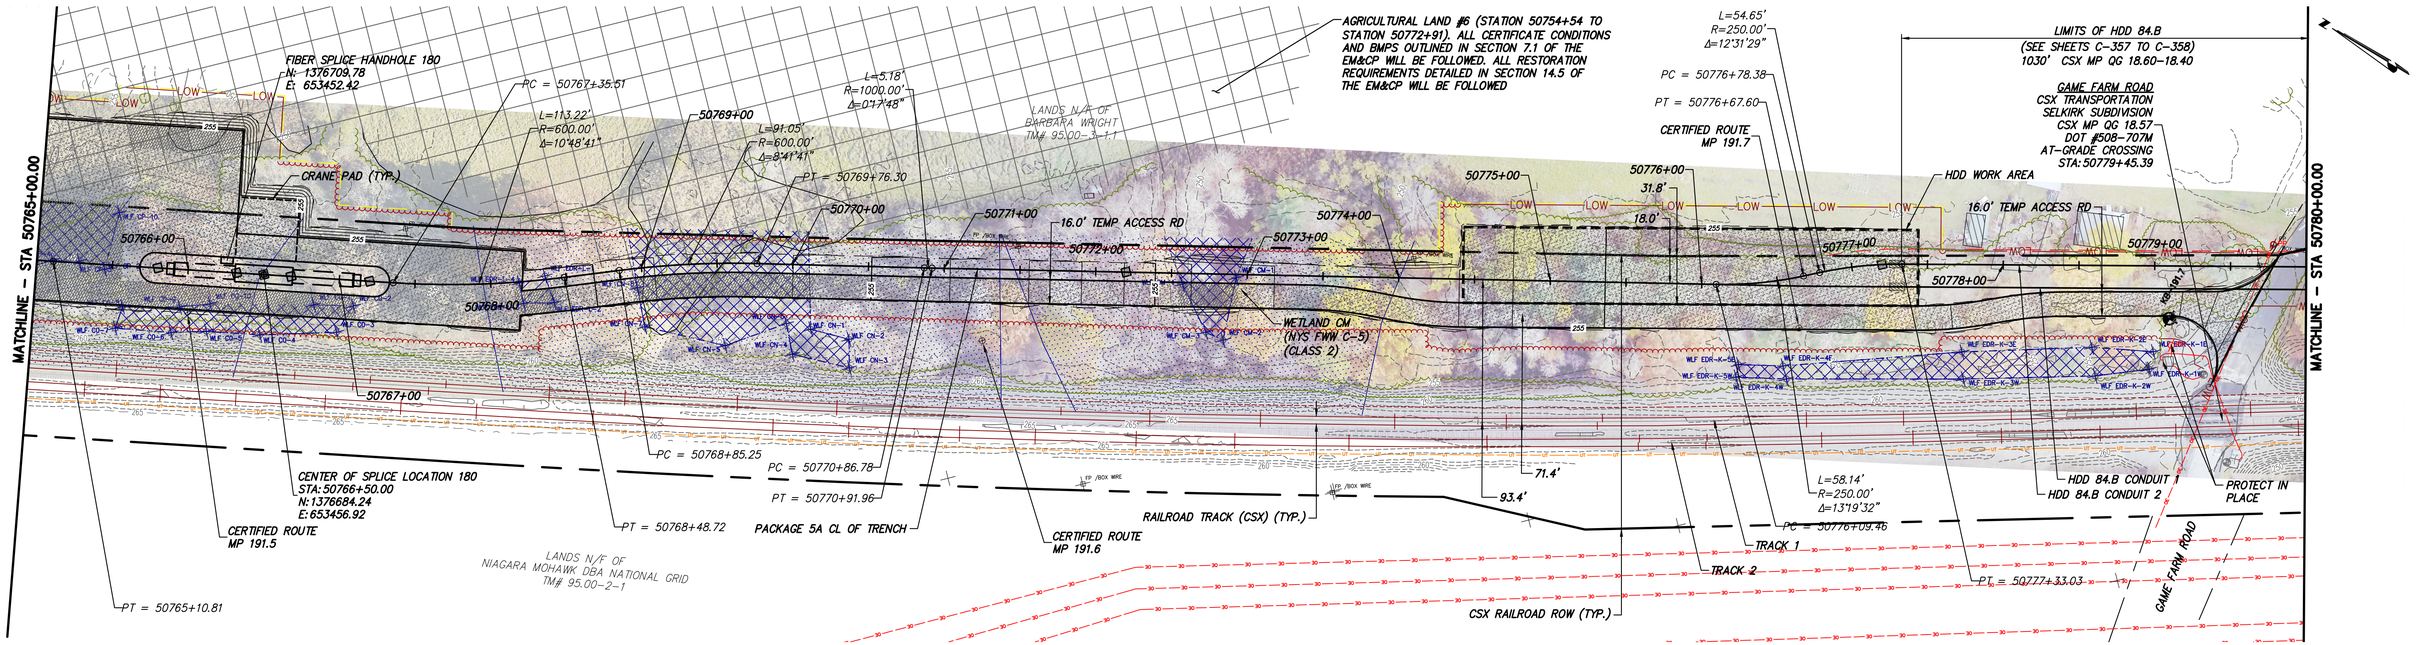

STA. 50765+00.00 TO STA. 50780+00.00 PLAN VIEW

SCALE: 1" = 50'

0 50 100
Scale in feet

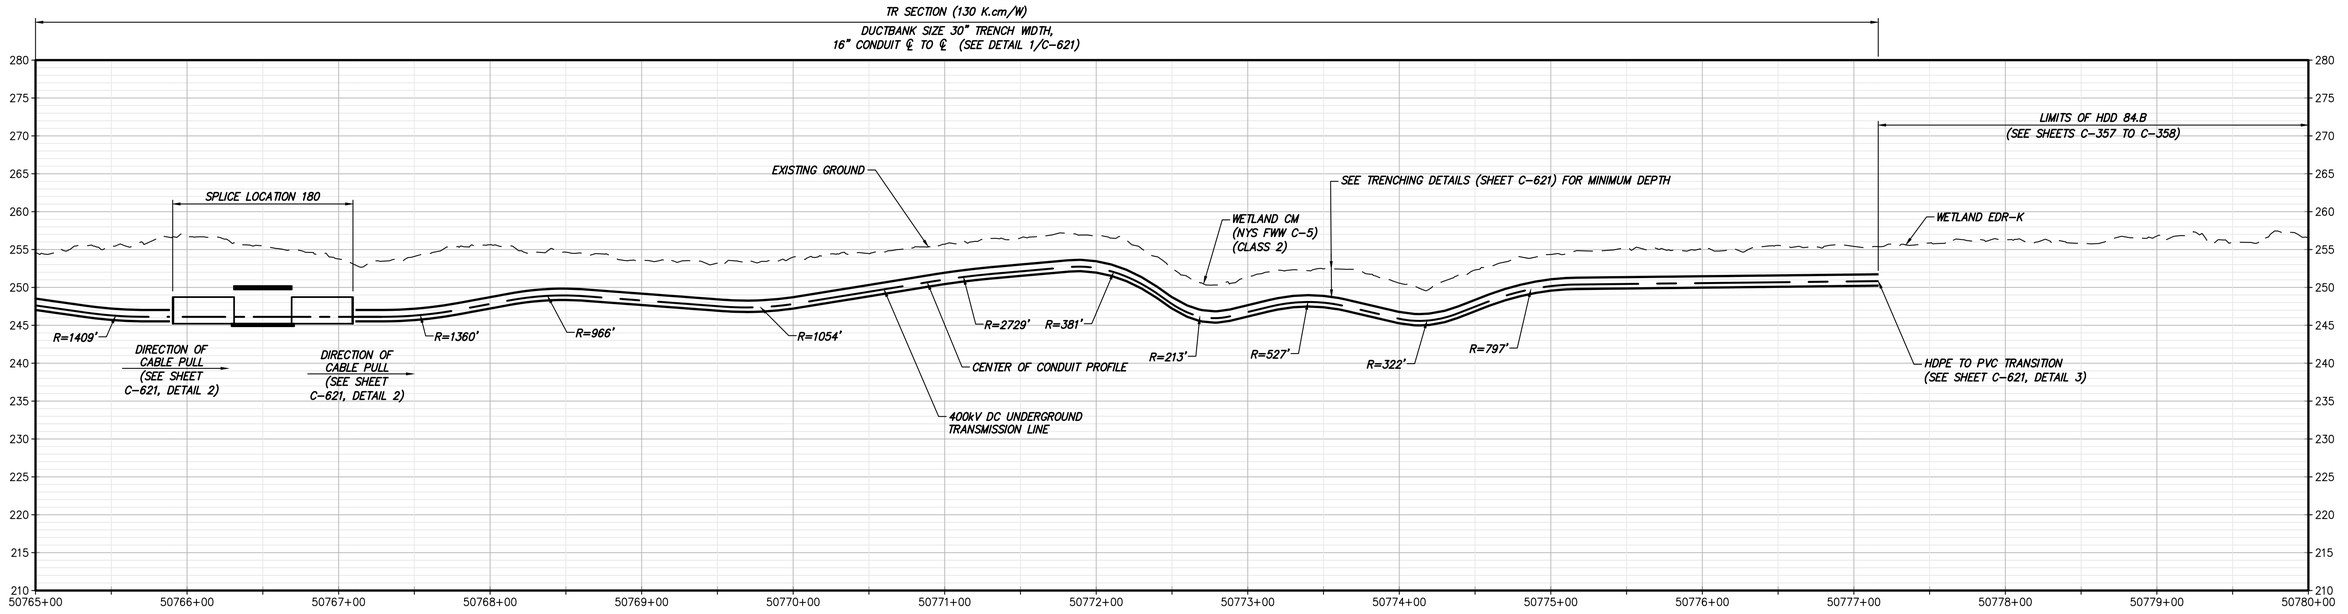

STA. 50765+00.00 TO STA. 50780+00.00 PROFILE

SCALE: H: 1" = 50' V: 1" = 10'

FOR EMCP REVIEW
NOT FOR CONSTRUCTION

IT IS A VIOLATION OF LAW FOR ANY PERSON, UNLESS THEY ARE ACTING UNDER THE DIRECTION OF A LICENSED PROFESSIONAL ENGINEER, ARCHITECT, LANDSCAPE ARCHITECT OR LAND SURVEYOR TO ALTER AN ITEM IN ANY WAY. IF AN ITEM BEARING THE STAMP OF A LICENSED PROFESSIONAL IS ALTERED, THE ALTERING ENGINEER, ARCHITECT, LANDSCAPE ARCHITECT OR LAND SURVEYOR SHALL STAMP THE DOCUMENT AND INCLUDE THE NOTATION "ALTERED BY" FOLLOWED BY THEIR SIGNATURE, THE DATE OF SUCH ALTERATION, AND A SPECIFIC DESCRIPTION OF THE ALTERATION.

No.	DATE	SUBMITTAL / REVISION DESCRIPTION	DB	APP
E	12/16/2022	FINAL SUBMISSION	BV	TK
D	11/11/2022	DRAFT FINAL SUBMISSION	BV	TK
C	06/06/2022	60% DESIGN SUBMISSION	BV	TK
B	02/11/2022	PRELIMINARY DESIGN DEVELOPMENT	BV	TK
A	01/24/2022	PRELIMINARY PROGRESS	BV	TK

CHAMPLAIN HUDSON POWER EXPRESS

SEGMENT 8 (PACKAGE 5A) - CSX: ROTTERDAM - BETHLEHEM

STA. 50765+00.00 TO STA. 50780+00.00

HVDC CONDUIT PLAN AND PROFILE

(AND TEMPORARY ACCESS ROAD PLAN)


DRAWN BY: AR | DESIGNED BY: BV | APPROVED BY: TK | SCALE AS SHOWN | REV. NO. E

KIEWIT PROJECT NO. 21162

DRAWING NO. **C-152**


DATE 12/16/2022 | SH.NO. | OF

File: P:\KIE-CHPE\3-DES\02 ROW\SHTS\PS\21162_5_C_151-155.DWG Saved: 12/14/2022 2:29:30 PM Plotted: 12/15/2022 3:57:23 PM Current User: Yelena.Philippi LastSavedBy: Austin.Rutledge

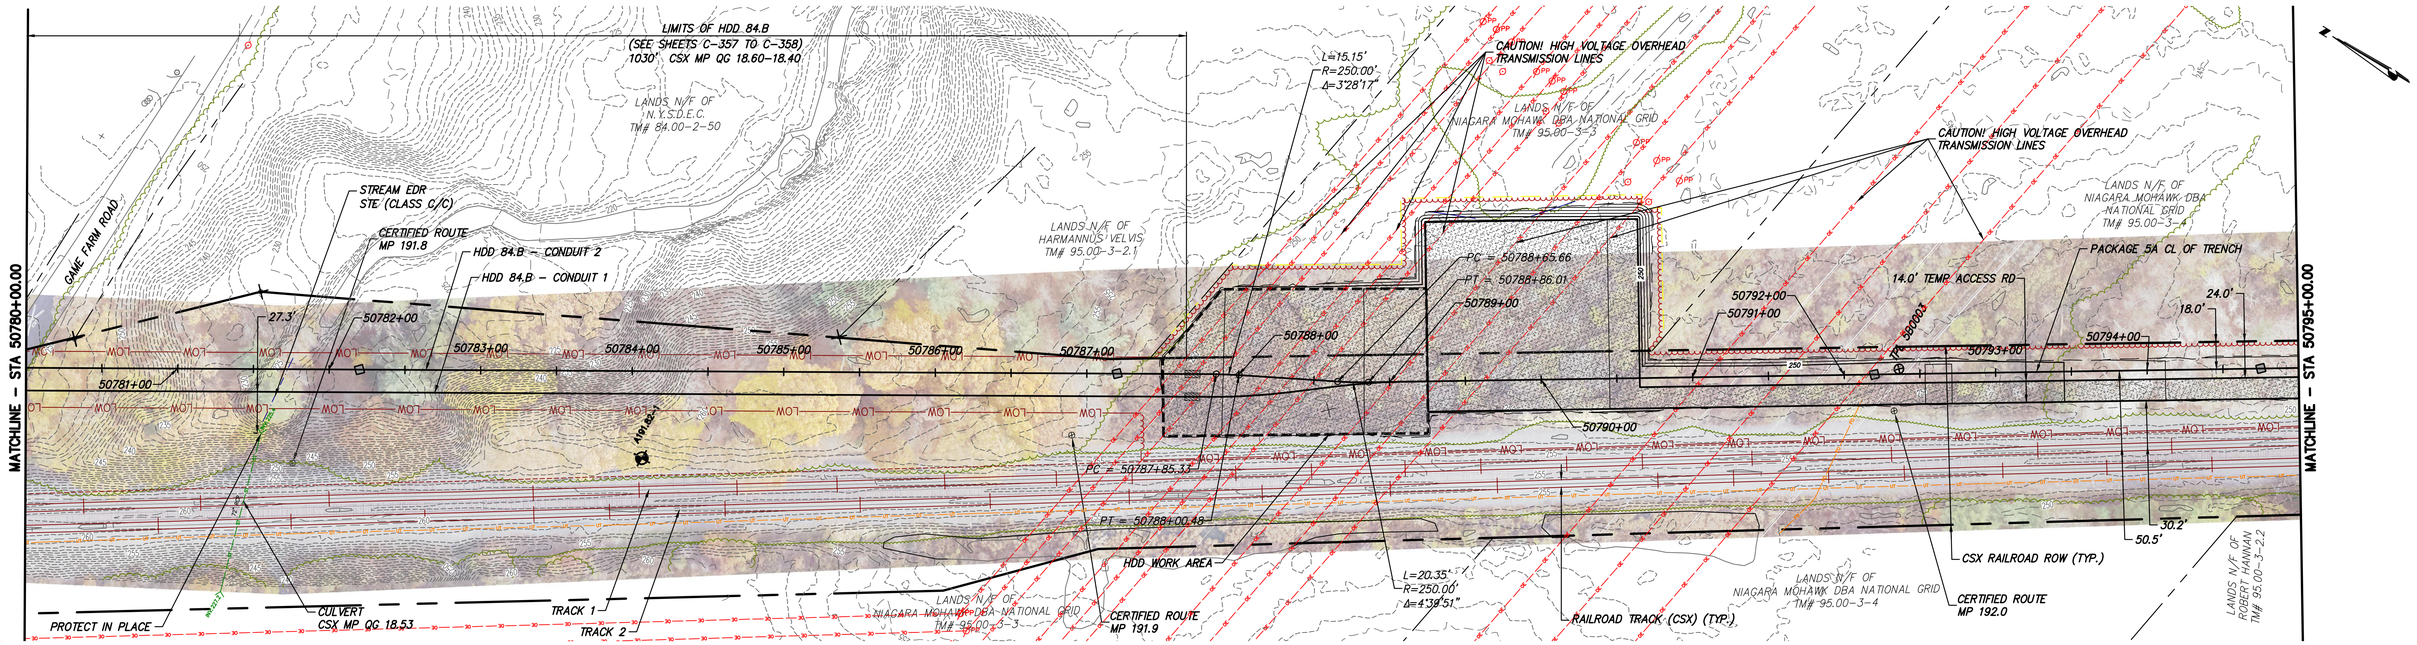

STA. 50780+00.00 TO STA. 50795+00.00 PLAN VIEW
SCALE: 1" = 50'

0 50 100
Scale in feet

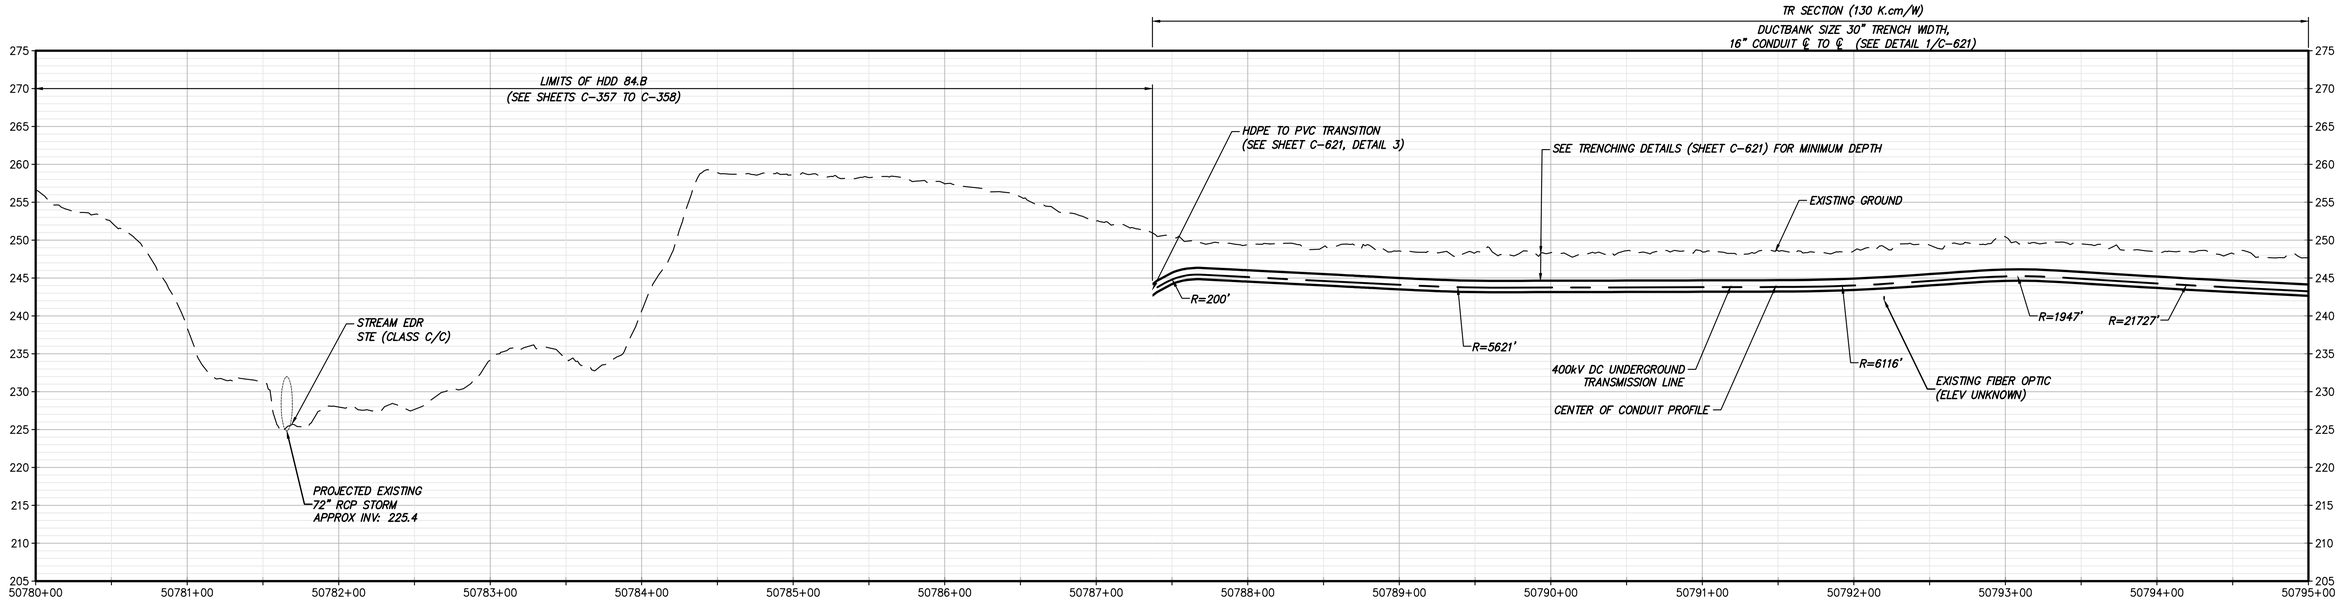

STA. 50780+00.00 TO STA. 50795+00.00 PROFILE
SCALE: H: 1" = 50' V: 1" = 10'

CHPE Champlain Hudson Power Express

Kiewit

**FOR EMCP REVIEW
NOT FOR CONSTRUCTION**

IT IS A VIOLATION OF LAW FOR ANY PERSON, UNLESS THEY ARE ACTING UNDER THE DIRECTION OF A LICENSED PROFESSIONAL ENGINEER, ARCHITECT, LANDSCAPE ARCHITECT OR LAND SURVEYOR TO ALTER AN ITEM IN ANY WAY. IF AN ITEM BEARING THE STAMP OF A LICENSED PROFESSIONAL IS ALTERED, THE ALTERING ENGINEER, ARCHITECT, LANDSCAPE ARCHITECT OR LAND SURVEYOR SHALL STAMP THE DOCUMENT AND INCLUDE THE NOTATION "ALTERED BY" FOLLOWED BY THEIR SIGNATURE, THE DATE OF SUCH ALTERATION, AND A SPECIFIC DESCRIPTION OF THE ALTERATION.

No.	DATE	SUBMITTAL / REVISION DESCRIPTION	DB	APP
E	12/16/2022	FINAL SUBMISSION	BV	TK
D	11/11/2022	DRAFT FINAL SUBMISSION	BV	TK
C	06/06/2022	60% DESIGN SUBMISSION	BV	TK
B	02/11/2022	PRELIMINARY DESIGN DEVELOPMENT	BV	TK
A	01/24/2022	PRELIMINARY PROGRESS	BV	TK

CHAMPLAIN HUDSON POWER EXPRESS

SEGMENT 8 (PACKAGE 5A) - CSX: ROTTERDAM - BETHLEHEM

STA. 50780+00.00 TO STA. 50795+00.00

HVDC CONDUIT PLAN AND PROFILE


(AND TEMPORARY ACCESS ROAD PLAN)

DRAWN BY: AR | DESIGNED BY: BV | APPROVED BY: TK

KIEWIT PROJECT NO.	21162
DRAWING NO.	C-153
SCALE	AS SHOWN
DATE	12/16/2022
REV. NO.	E
SH.NO.	OF

STA. 50795+00.00 TO STA. 50810+00.00 PLAN VIEW

SCALE: 1" = 50'

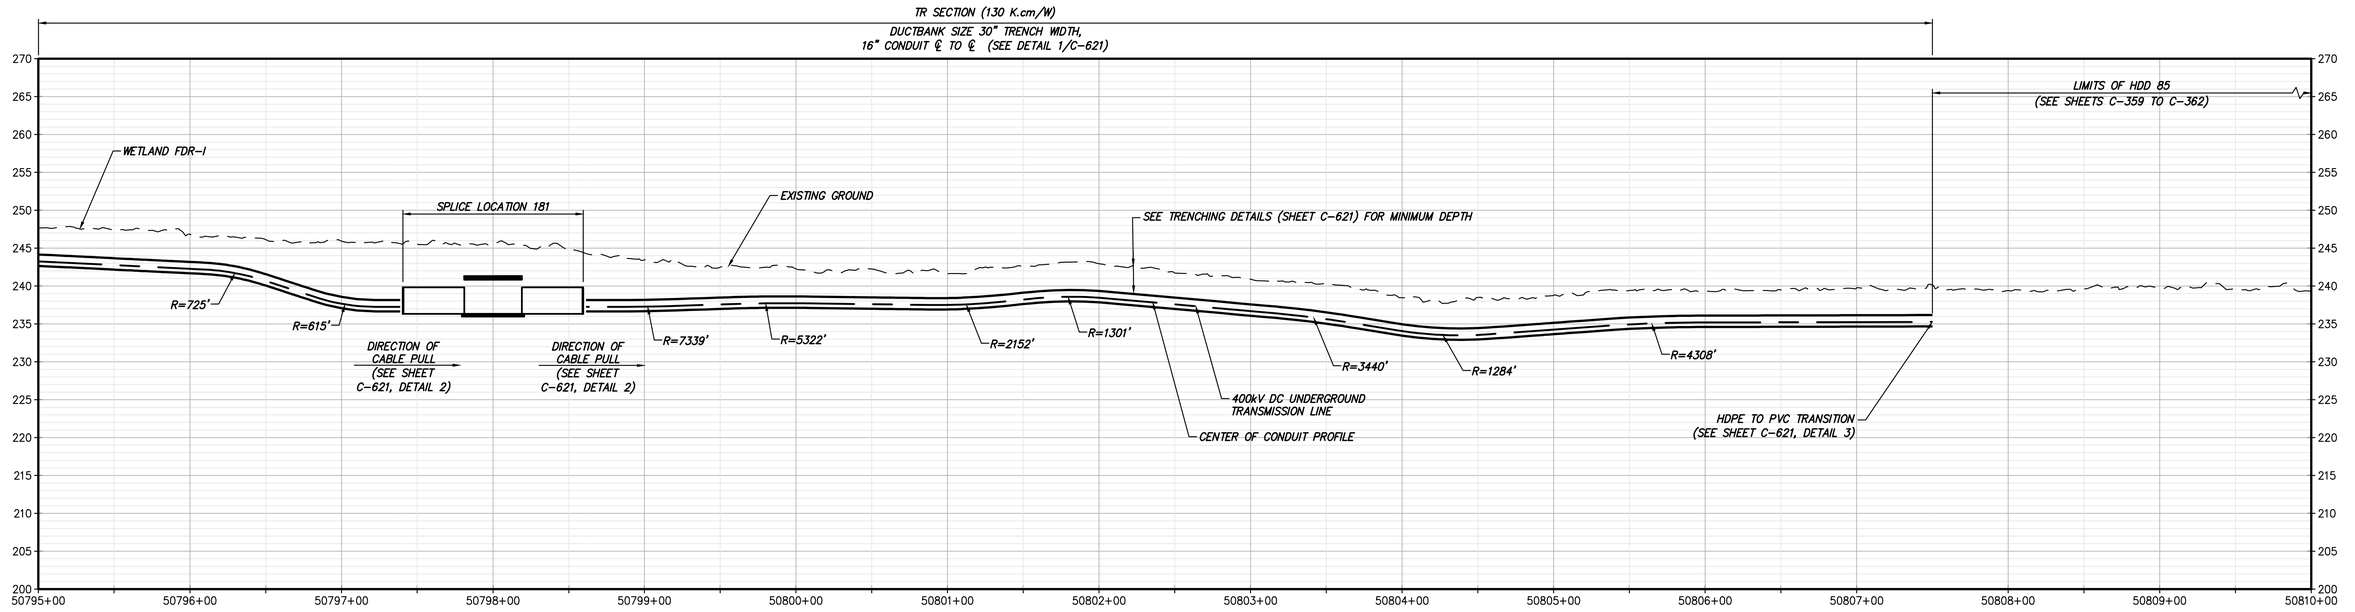

STA. 50795+00.00 TO STA. 50810+00.00 PROFILE

SCALE: H: 1" = 50' V: 1" = 10'

CHPE Champlain Hudson Power Express

Kiewit

FOR EMCP REVIEW NOT FOR CONSTRUCTION

IT IS A VIOLATION OF LAW FOR ANY PERSON, UNLESS THEY ARE ACTING UNDER THE DIRECTION OF A LICENSED PROFESSIONAL ENGINEER, ARCHITECT, LANDSCAPE ARCHITECT OR LAND SURVEYOR TO ALTER AN ITEM IN ANY WAY. IF AN ITEM BEARING THE STAMP OF A LICENSED PROFESSIONAL IS ALTERED, THE ALTERING ENGINEER, ARCHITECT, LANDSCAPE ARCHITECT OR LAND SURVEYOR SHALL STAMP THE DOCUMENT AND INCLUDE THE NOTATION "ALTERED BY" FOLLOWED BY THEIR SIGNATURE, THE DATE OF SUCH ALTERATION, AND A SPECIFIC DESCRIPTION OF THE ALTERATION.

No.	DATE	SUBMITTAL / REVISION DESCRIPTION	DB	APP
E	12/16/2022	FINAL SUBMISSION	BV	TK
D	11/11/2022	DRAFT FINAL SUBMISSION	BV	TK
C	06/06/2022	60% DESIGN SUBMISSION	BV	TK
B	02/11/2022	PRELIMINARY DESIGN DEVELOPMENT	BV	TK
A	01/24/2022	PRELIMINARY PROGRESS	BV	TK

CHAMPLAIN HUDSON POWER EXPRESS

SEGMENT 8 (PACKAGE 5A) - CSX: ROTTERDAM - BETHLEHEM

STA. 50795+00.00 TO STA. 50810+00.00

HVDC CONDUIT PLAN AND PROFILE

(AND TEMPORARY ACCESS ROAD PLAN)

DRAWN BY:	AR	DESIGNED BY:	BV	APPROVED BY:	TK

SCALE	AS SHOWN
REV. NO.	E
DATE	12/16/2022
SH.NO.	OF


KIEWIT PROJECT NO. 21162

DRAWING NO. C-154

File: P:\KIE-CHPE\3-DES\02 ROW\SHTS\PS\21162_5_C_151-155.DWG Saved: 12/14/2022 2:29:30 PM Plotted: 12/15/2022 4:01:01 PM Current User: Yelena.Philippi LastSavedBy: Austin.Rutledge

STA. 50810+00.00 TO STA. 50825+00.00 PLAN VIEW

SCALE: 1" = 50'

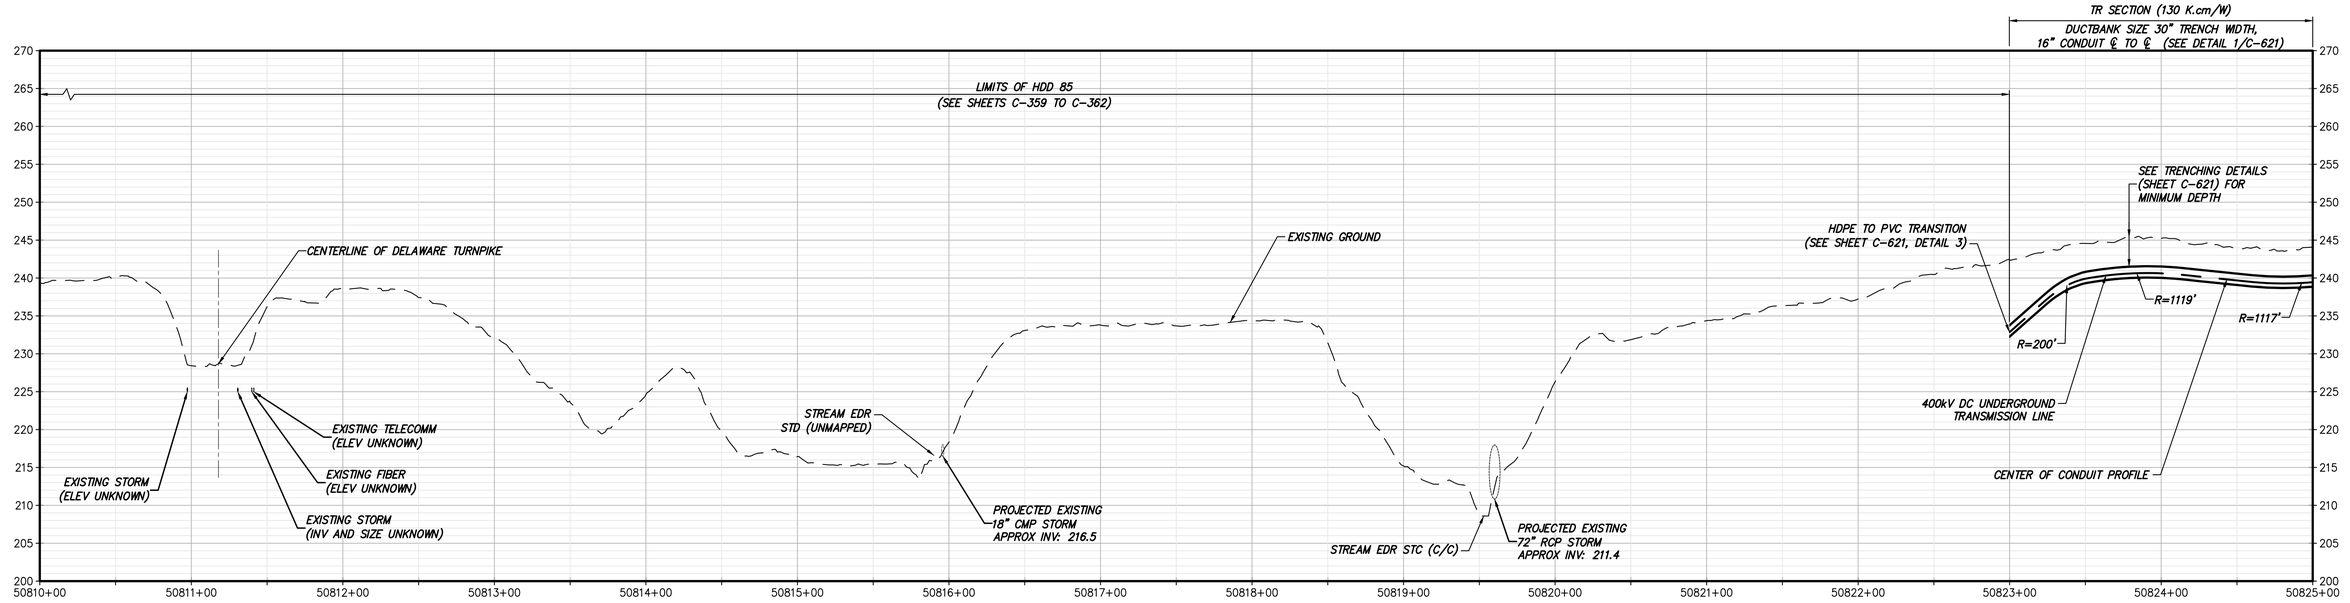

STA. 50810+00.00 TO STA. 50825+00.00 PROFILE

SCALE: H: 1" = 50' V: 1" = 10'

CHPE Champlain Hudson Power Express

Kiewit

FOR EMCP REVIEW NOT FOR CONSTRUCTION

IT IS A VIOLATION OF LAW FOR ANY PERSON, UNLESS THEY ARE ACTING UNDER THE DIRECTION OF A LICENSED PROFESSIONAL ENGINEER, ARCHITECT, LANDSCAPE ARCHITECT OR LAND SURVEYOR TO ALTER AN ITEM IN ANY WAY. IF AN ITEM BEARING THE STAMP OF A LICENSED PROFESSIONAL IS ALTERED, THE ALTERING ENGINEER, ARCHITECT, LANDSCAPE ARCHITECT OR LAND SURVEYOR SHALL STAMP THE DOCUMENT AND INCLUDE THE NOTATION "ALTERED BY" FOLLOWED BY THEIR SIGNATURE, THE DATE OF SUCH ALTERATION, AND A SPECIFIC DESCRIPTION OF THE ALTERATION.

No.	DATE	SUBMITTAL / REVISION DESCRIPTION	DB	APP
E	12/16/2022	FINAL SUBMISSION	BV	TK
D	11/11/2022	DRAFT FINAL SUBMISSION	BV	TK
C	06/06/2022	60% DESIGN SUBMISSION	BV	TK
B	02/11/2022	PRELIMINARY DESIGN DEVELOPMENT	BV	TK
A	01/24/2022	PRELIMINARY PROGRESS	BV	TK

CHAMPLAIN HUDSON POWER EXPRESS

SEGMENT 8 (PACKAGE 5A) - CSX: ROTTERDAM - BETHLEHEM

STA. 50810+00.00 TO STA. 50825+00.00


HVDC CONDUIT PLAN AND PROFILE

(AND TEMPORARY ACCESS ROAD PLAN)

DRAWN BY: AR | DESIGNED BY: BV | APPROVED BY: TK

KIEWIT PROJECT NO.	21162
DRAWING NO.	C-155
SCALE	AS SHOWN
REV. NO.	E
DATE	12/16/2022
SH.NO.	OF


File: P:\PROJECTS\VIE-CHPE\3-DES\02 ROW\SHTS\PS\21162_5_C-151-155.DWG Saved: 12/14/2022 2:29:30 PM Plotted: 12/15/2022 3:28:44 PM Current User: Noah.Symonsbergen LastSavedBy: Austin.Rutledge

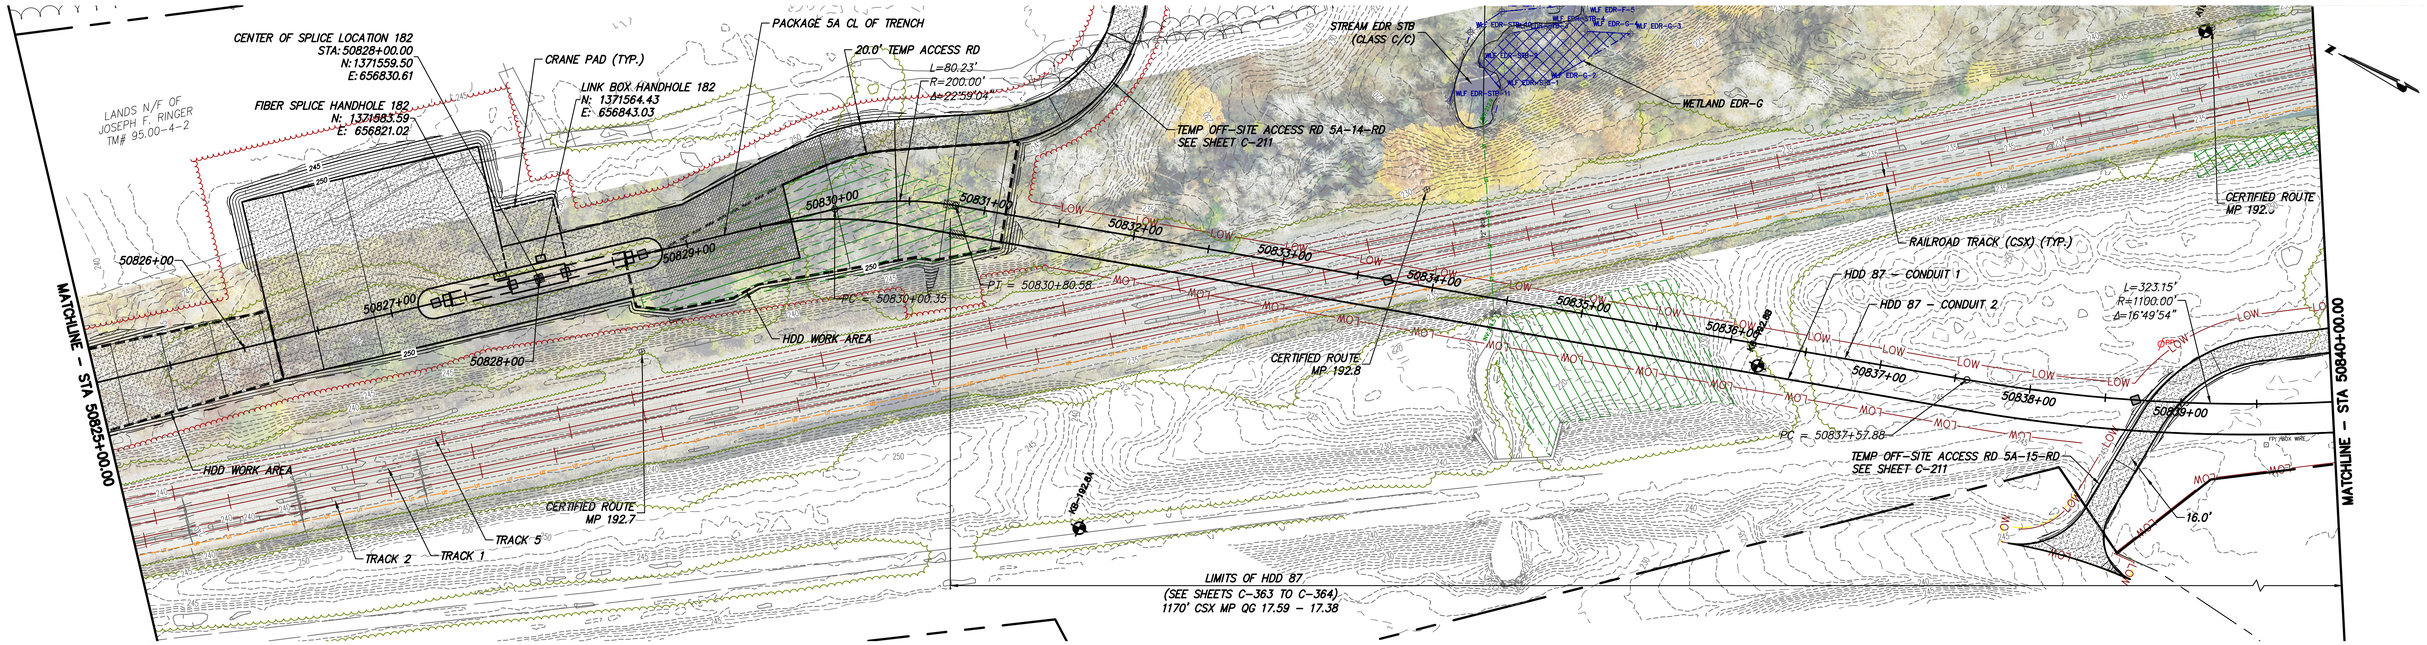

STA. 50825+00.00 TO STA. 50840+00.00 PLAN VIEW

SCALE: 1" = 50'

0 50 100
Scale in feet

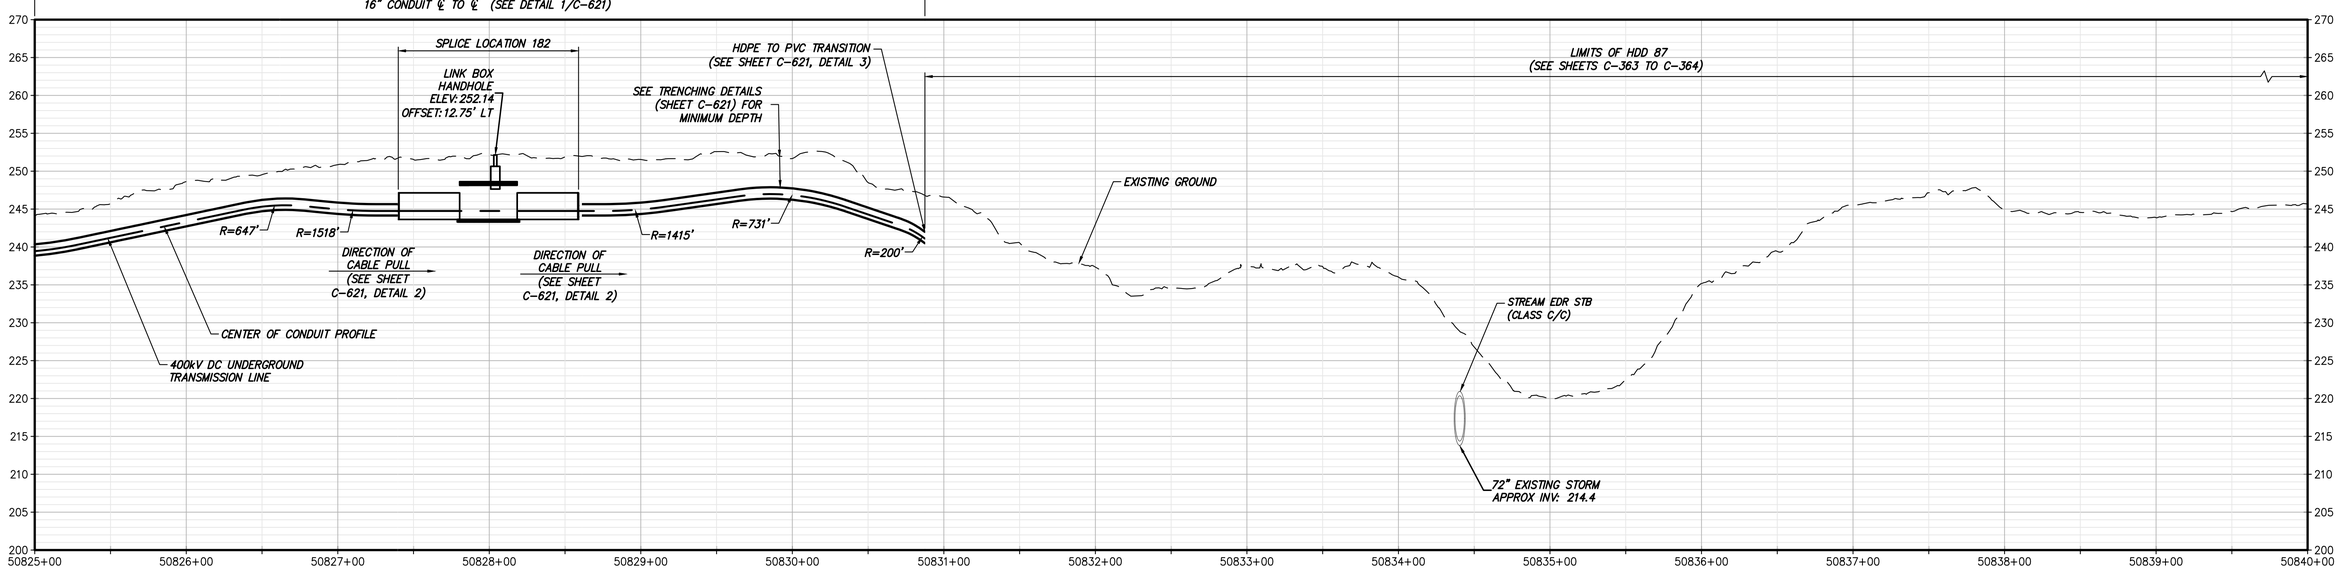

STA. 50825+00.00 TO STA. 50840+00.00 PROFILE

SCALE: H: 1" = 50' V: 1" = 10'

CHPE Champlain Hudson Power Express

Kiewit

FOR EMCP REVIEW NOT FOR CONSTRUCTION

IT IS A VIOLATION OF LAW FOR ANY PERSON, UNLESS THEY ARE ACTING UNDER THE DIRECTION OF A LICENSED PROFESSIONAL ENGINEER, ARCHITECT, LANDSCAPE ARCHITECT OR LAND SURVEYOR TO ALTER AN ITEM IN ANY WAY. IF AN ITEM BEARING THE STAMP OF A LICENSED PROFESSIONAL IS ALTERED, THE ALTERING ENGINEER, ARCHITECT, LANDSCAPE ARCHITECT OR LAND SURVEYOR SHALL STAMP THE DOCUMENT AND INCLUDE THE NOTATION "ALTERED BY" FOLLOWED BY THEIR SIGNATURE, THE DATE OF SUCH ALTERATION, AND A SPECIFIC DESCRIPTION OF THE ALTERATION.

No.	DATE	SUBMITTAL / REVISION DESCRIPTION	DB	APP
E	12/16/2022	FINAL SUBMISSION	BV	TK
D	11/11/2022	DRAFT FINAL SUBMISSION	BV	TK
C	06/06/2022	60% DESIGN SUBMISSION	BV	TK
B	02/11/2022	PRELIMINARY DESIGN DEVELOPMENT	BV	TK
A	01/24/2022	PRELIMINARY PROGRESS	BV	TK

CHAMPLAIN HUDSON POWER EXPRESS

SEGMENT 8 (PACKAGE 5A) - CSX: ROTTERDAM - BETHLEHEM

STA. 50825+00.00 TO STA. 50840+00.00

HVDC CONDUIT PLAN AND PROFILE


(AND TEMPORARY ACCESS ROAD PLAN)

DRAWN BY: AR | DESIGNED BY: BV | APPROVED BY: TK | SCALE AS SHOWN | REV. NO. E | DATE 12/16/2022 | SH.NO. OF

KIEWIT PROJECT NO. 21162

DRAWING NO. **C-156**


File: P:\PROJECTS\KIE-CHPE\3-DES\02 RDW\SHTS\PS\21162_5_C_156-160.DWG Saved: 12/14/2022 6:35:30 PM Plotted: 12/15/2022 3:34:36 PM Current User: Noah.Symonsbergen LastSavedBy: Yelena.Philippi

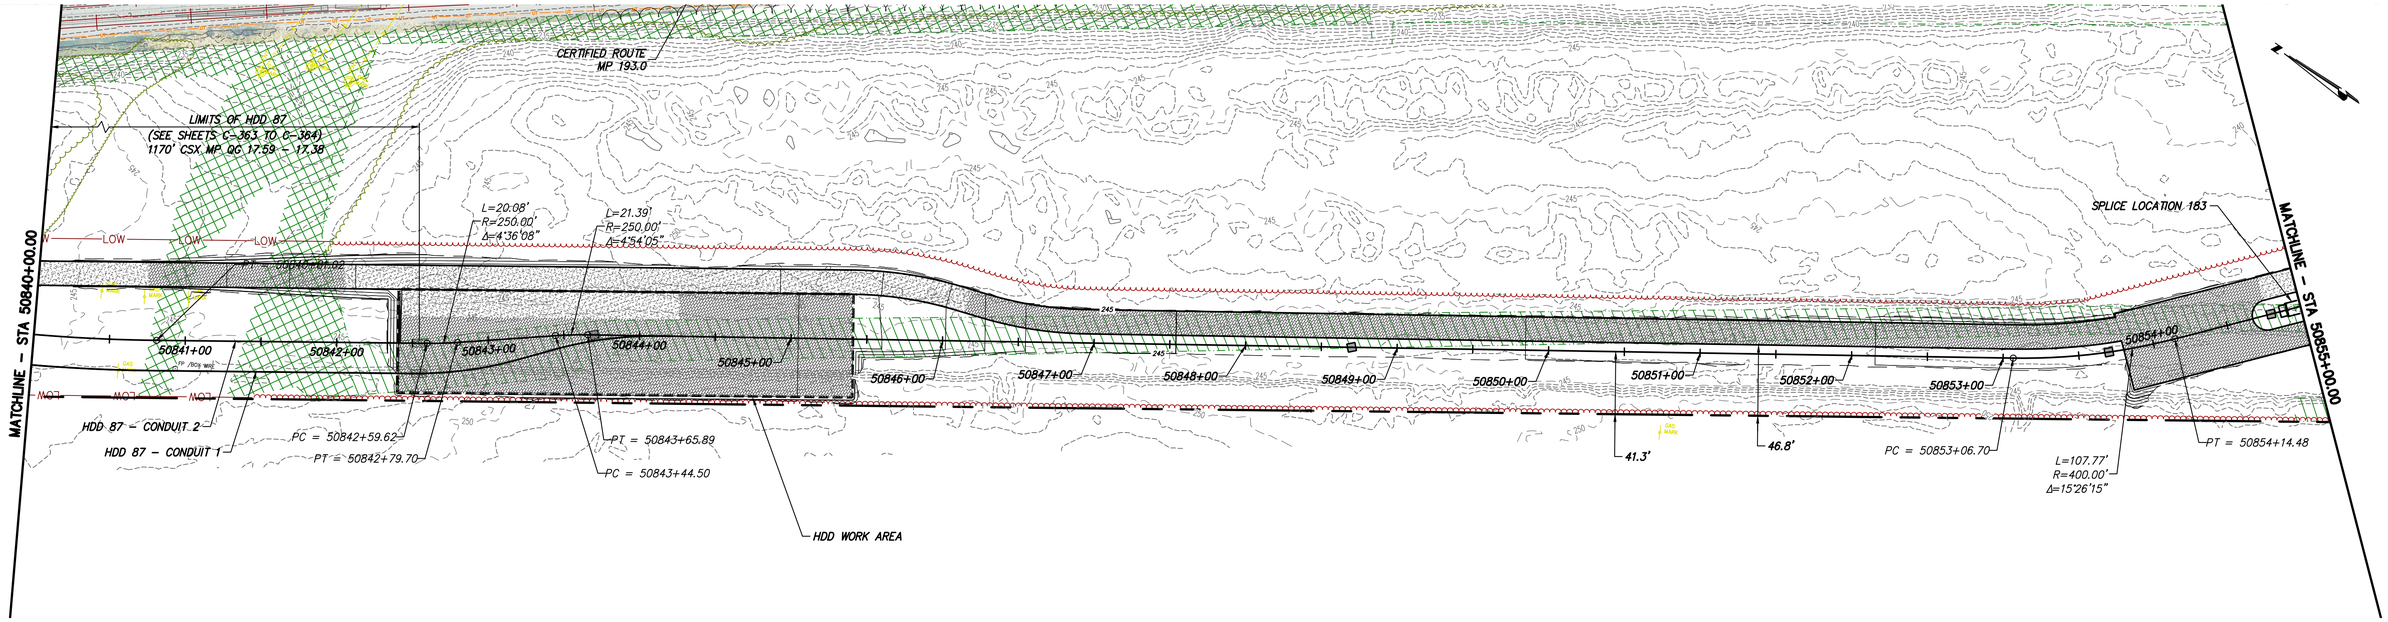

STA. 50840+00.00 TO STA. 50855+00.00 PLAN VIEW

SCALE: 1" = 50'

0 50 100
Scale in feet

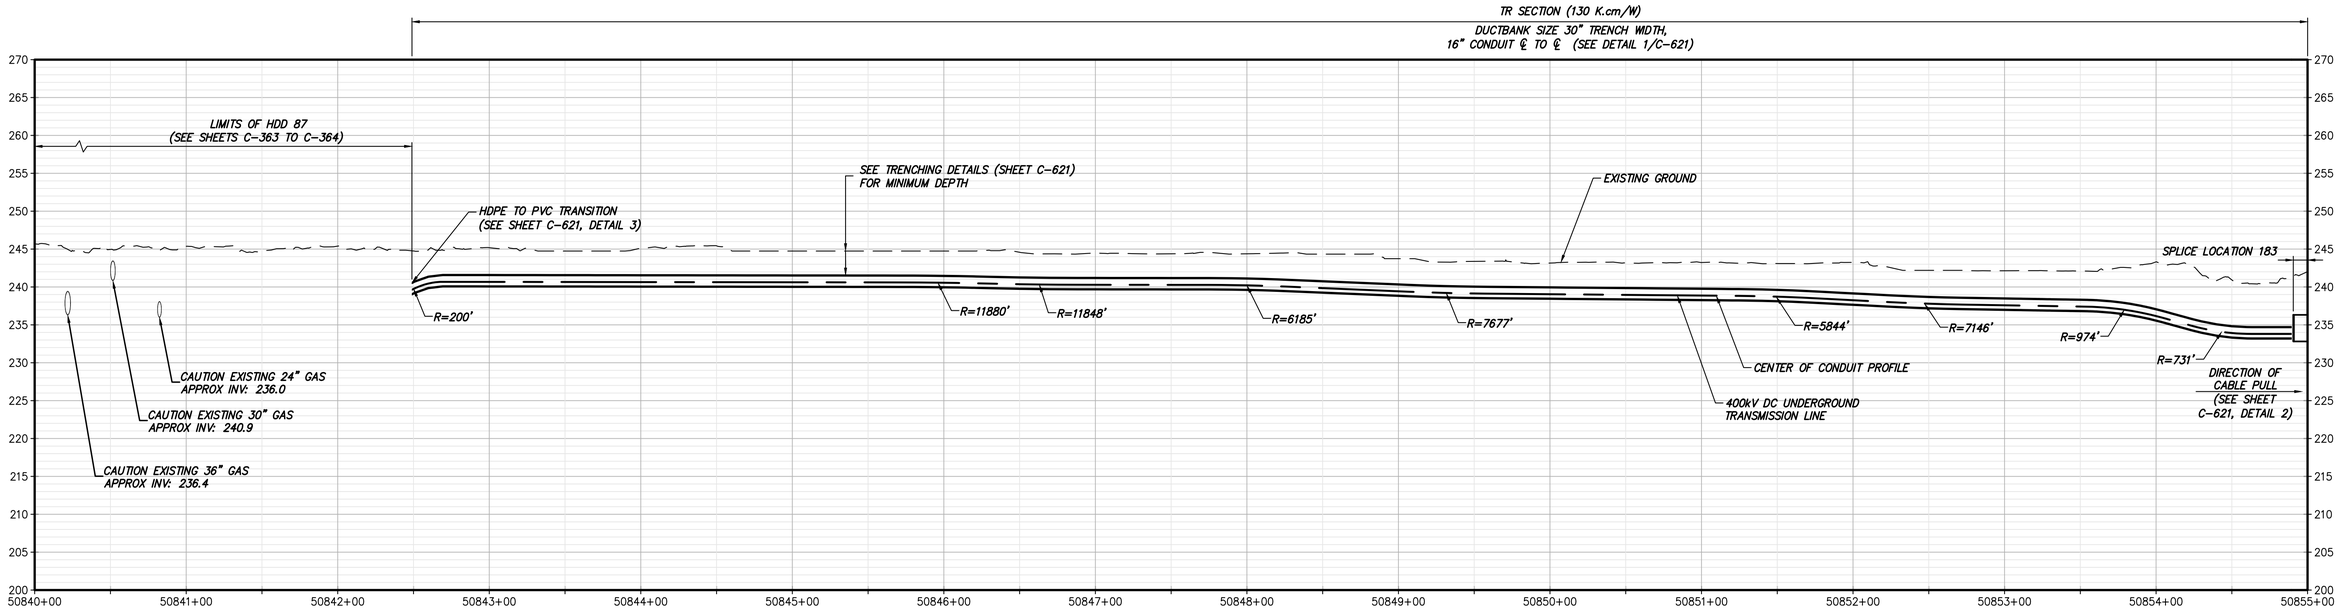

STA. 50840+00.00 TO STA. 50855+00.00 PROFILE

SCALE: H: 1" = 50' V: 1" = 10'

CHPE Champlain Hudson Power Express

Kiewit

FOR EMCP REVIEW
NOT FOR CONSTRUCTION

IT IS A VIOLATION OF LAW FOR ANY PERSON, UNLESS THEY ARE ACTING UNDER THE DIRECTION OF A LICENSED PROFESSIONAL ENGINEER, ARCHITECT, LANDSCAPE ARCHITECT OR LAND SURVEYOR TO ALTER AN ITEM IN ANY WAY. IF AN ITEM BEARING THE STAMP OF A LICENSED PROFESSIONAL IS ALTERED, THE ALTERING ENGINEER, ARCHITECT, LANDSCAPE ARCHITECT OR LAND SURVEYOR SHALL STAMP THE DOCUMENT AND INCLUDE THE NOTATION "ALTERED BY" FOLLOWED BY THEIR SIGNATURE, THE DATE OF SUCH ALTERATION, AND A SPECIFIC DESCRIPTION OF THE ALTERATION.

No.	DATE	SUBMITTAL / REVISION DESCRIPTION	DB	APP
E	12/16/2022	FINAL SUBMISSION	BV	TK
D	11/11/2022	DRAFT FINAL SUBMISSION	BV	TK
C	06/06/2022	60% DESIGN SUBMISSION	BV	TK
B	02/11/2022	PRELIMINARY DESIGN DEVELOPMENT	BV	TK
A	01/24/2022	PRELIMINARY PROGRESS	BV	TK

CHAMPLAIN HUDSON POWER EXPRESS

SEGMENT 8 (PACKAGE 5A) - CSX: ROTTERDAM - BETHLEHEM

STA. 50840+00.00 TO STA. 50855+00.00


HVDC CONDUIT PLAN AND PROFILE

(AND TEMPORARY ACCESS ROAD PLAN)

KIEWIT PROJECT NO.	21162		
DRAWING NO.	C-157		
DRAWN BY: AR	DESIGNED BY: BV	APPROVED BY: TK	
SCALE	AS SHOWN	DATE	12/16/2022
REV. NO.	E	SH.NO.	OF


File: P:\PROJECTS\KIE-CHPE\3-DES\02 ROW\SHTS\P5\21162_5_C_156-160.DWG Saved: 12/14/2022 6:35:30 PM Plotted: 12/15/2022 3:37:00 PM Current User: Noah.Symonsbergen LastSavedBy: Yelena.Philippi

File: P:\PROJECTS\KIE-CHPE\3-DES\02 ROW\SHTS\PS\21162_5_C_156-160.DWG Saved: 12/14/2022 6:35:30 PM Plotted: 12/15/2022 3:38:35 PM Current User: Noah.Symonsbergen Last Saved By: Yelena.Philippi

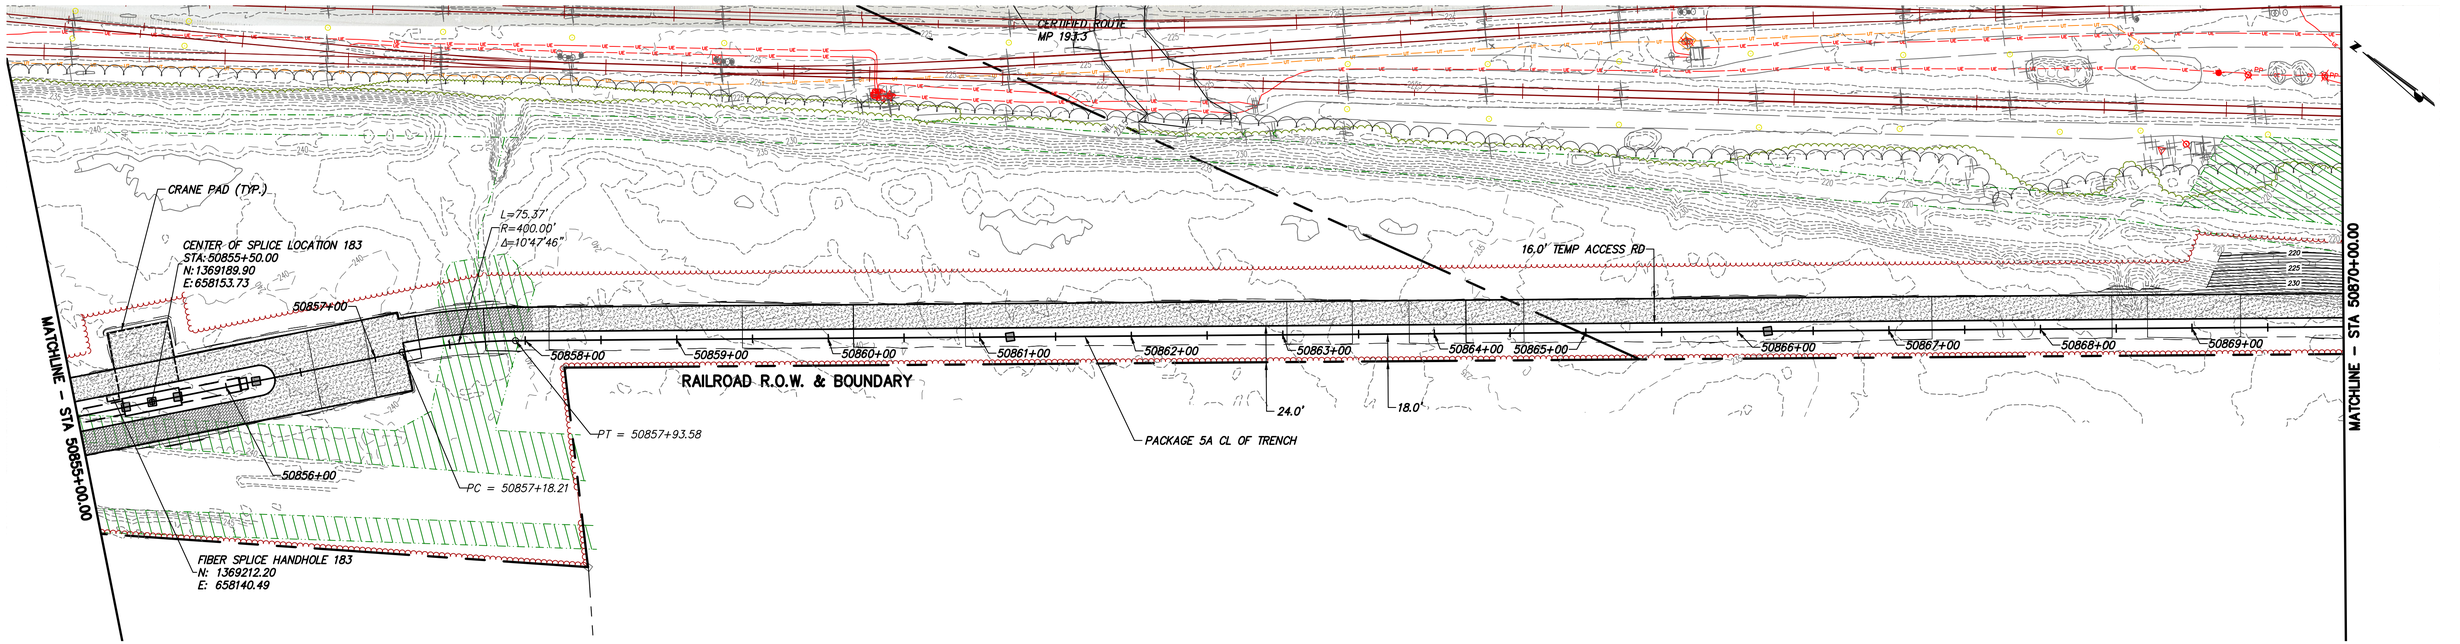

STA. 50855+00.00 TO STA. 50870+00.00 PLAN VIEW
SCALE: 1" = 50'

0 50 100
Scale in feet

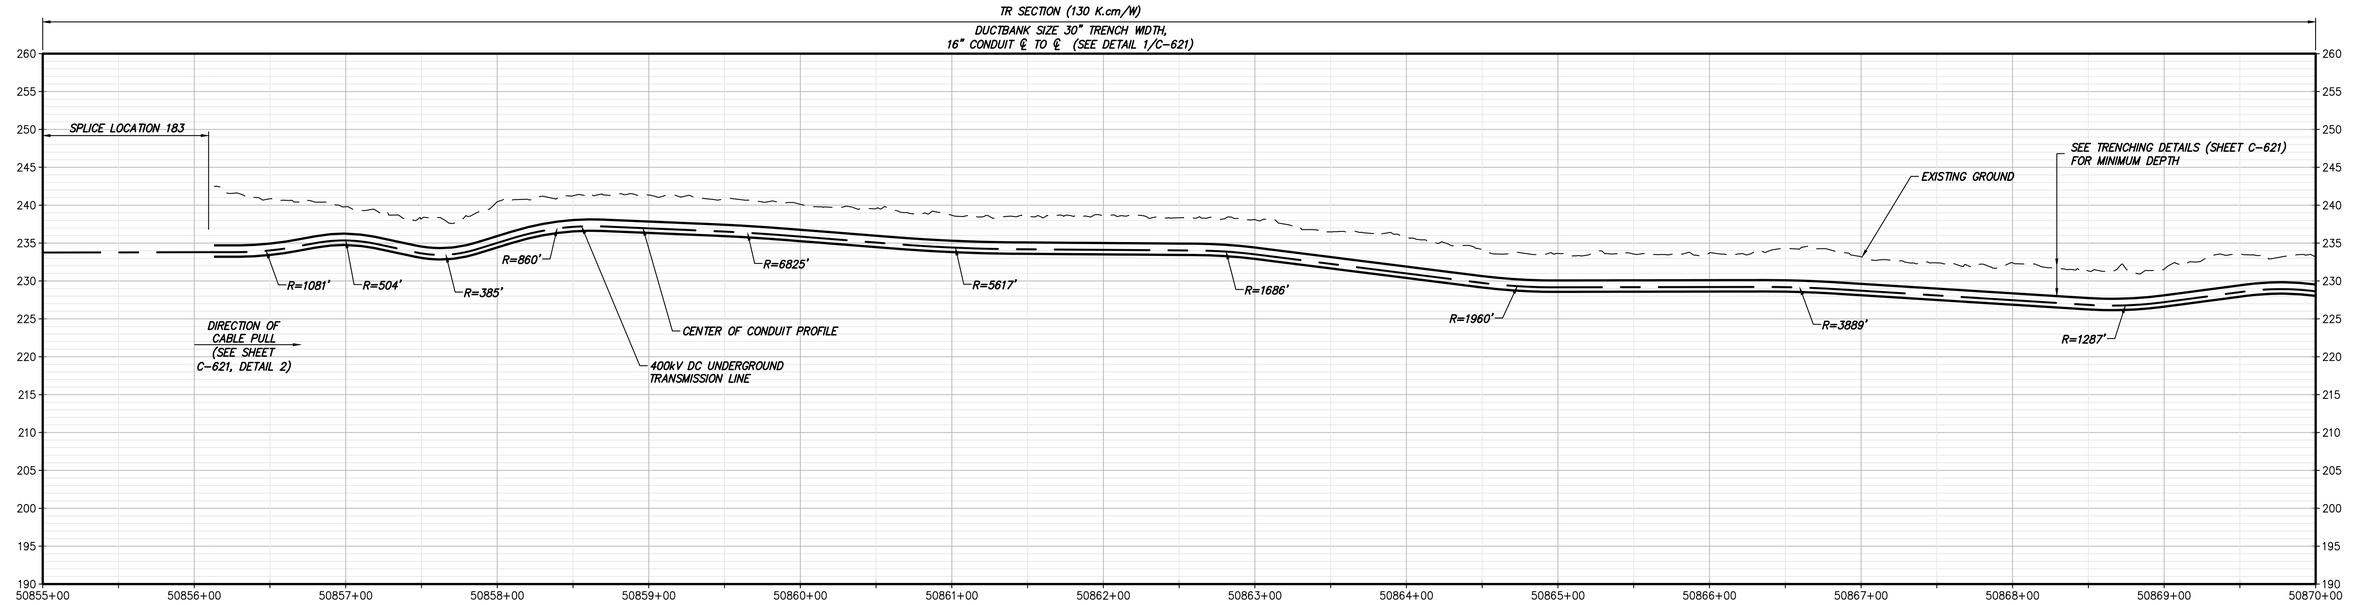

STA. 50855+00.00 TO STA. 50870+00.00 PROFILE
SCALE: H: 1" = 50' V: 1" = 10'

CHPE Champlain Hudson Power Express

Kiewit

FOR EMCP REVIEW NOT FOR CONSTRUCTION

IT IS A VIOLATION OF LAW FOR ANY PERSON, UNLESS THEY ARE ACTING UNDER THE DIRECTION OF A LICENSED PROFESSIONAL ENGINEER, ARCHITECT, LANDSCAPE ARCHITECT OR LAND SURVEYOR TO ALTER AN ITEM IN ANY WAY. IF AN ITEM BEARING THE STAMP OF A LICENSED PROFESSIONAL IS ALTERED, THE ALTERING ENGINEER, ARCHITECT, LANDSCAPE ARCHITECT OR LAND SURVEYOR SHALL STAMP THE DOCUMENT AND INCLUDE THE NOTATION "ALTERED BY" FOLLOWED BY THEIR SIGNATURE, THE DATE OF SUCH ALTERATION, AND A SPECIFIC DESCRIPTION OF THE ALTERATION.

No.	DATE	SUBMITTAL / REVISION DESCRIPTION	DB	APP
E	12/16/2022	FINAL SUBMISSION	BV	TK
D	11/11/2022	DRAFT FINAL SUBMISSION	BV	TK
C	06/06/2022	60% DESIGN SUBMISSION	BV	TK
B	02/11/2022	PRELIMINARY DESIGN DEVELOPMENT	BV	TK
A	01/24/2022	PRELIMINARY PROGRESS	BV	TK

CHAMPLAIN HUDSON POWER EXPRESS

SEGMENT 8 (PACKAGE 5A) - CSX: ROTTERDAM - BETHLEHEM

STA. 50855+00.00 TO STA. 50870+00.00

HVDC CONDUIT PLAN AND PROFILE

(AND TEMPORARY ACCESS ROAD PLAN)

DRAWN BY:	AR	DESIGNED BY:	BV	APPROVED BY:	TK
SCALE	AS SHOWN	DATE	12/16/2022		
REV. NO.	E	SH.NO.		OF	

KIEWIT PROJECT NO. 21162

DRAWING NO. **C-158**