

File: P:\20174-CHPE_CABLE_INSTALL-KIEWIT\60_CAD\20_ENGINEERING_CAD_FILES\PACKAGE_7B\NY_ENVIRONMENTAL_(EROSION_CONTROL)\01_ACE\SHEET_FILES\21162_7B_C-401-405.DWG Saved: 4/11/2023 10:30:17 AM Plotted: 4/13/2023 4:21:46 PM Current User: Benson Lam LastSavedBy: blam

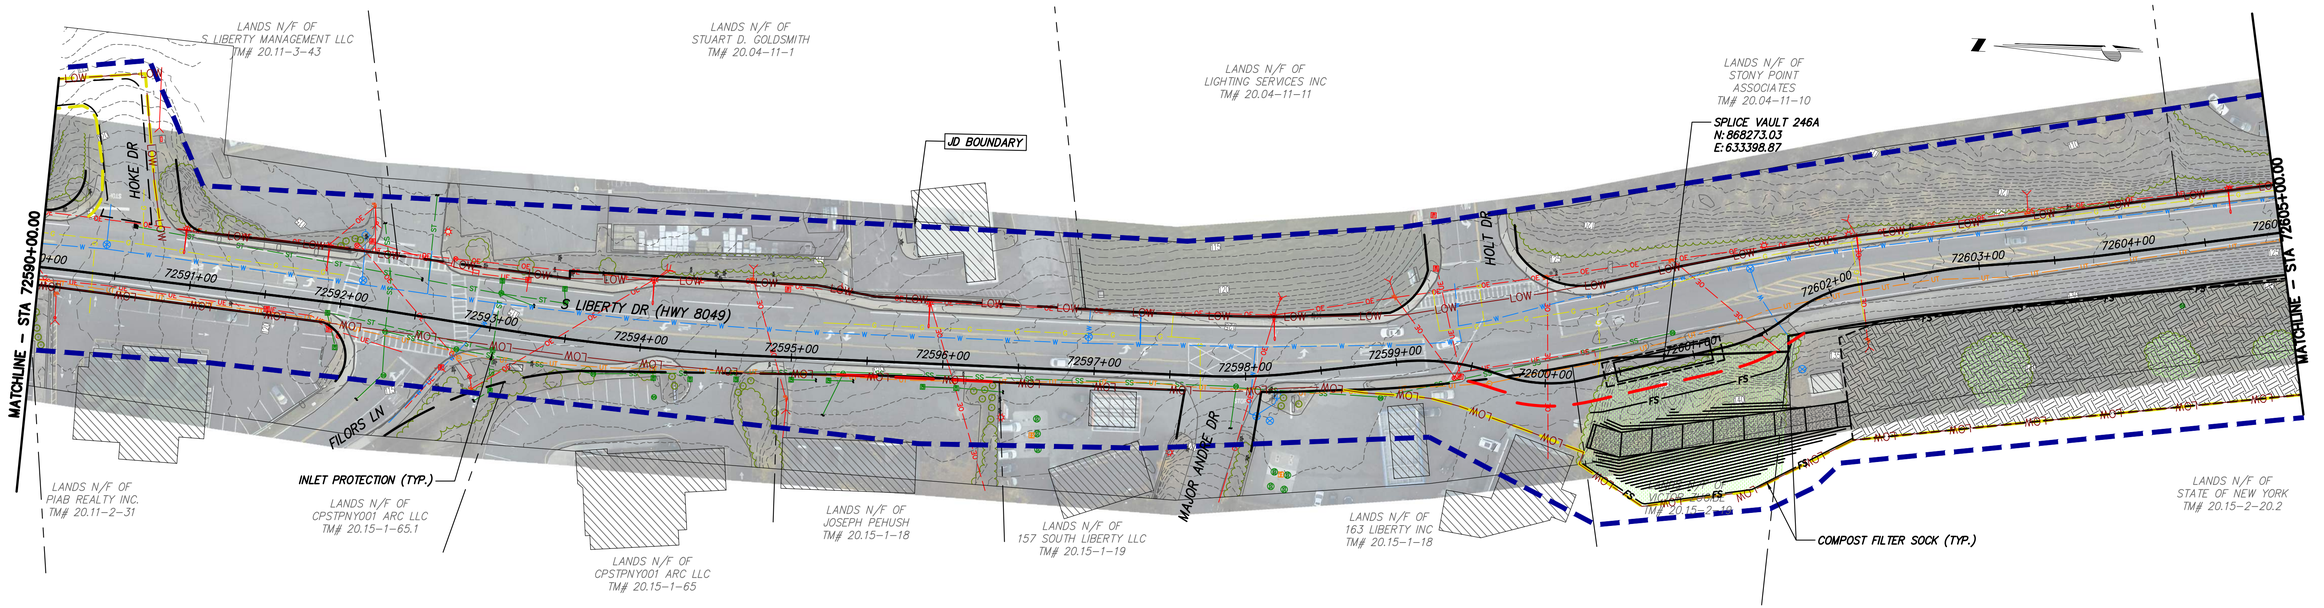

STA. 72590+00.00 TO STA. 72605+00.00 PLAN VIEW
SCALE: 1" = 50'

0 50 100
Scale in feet

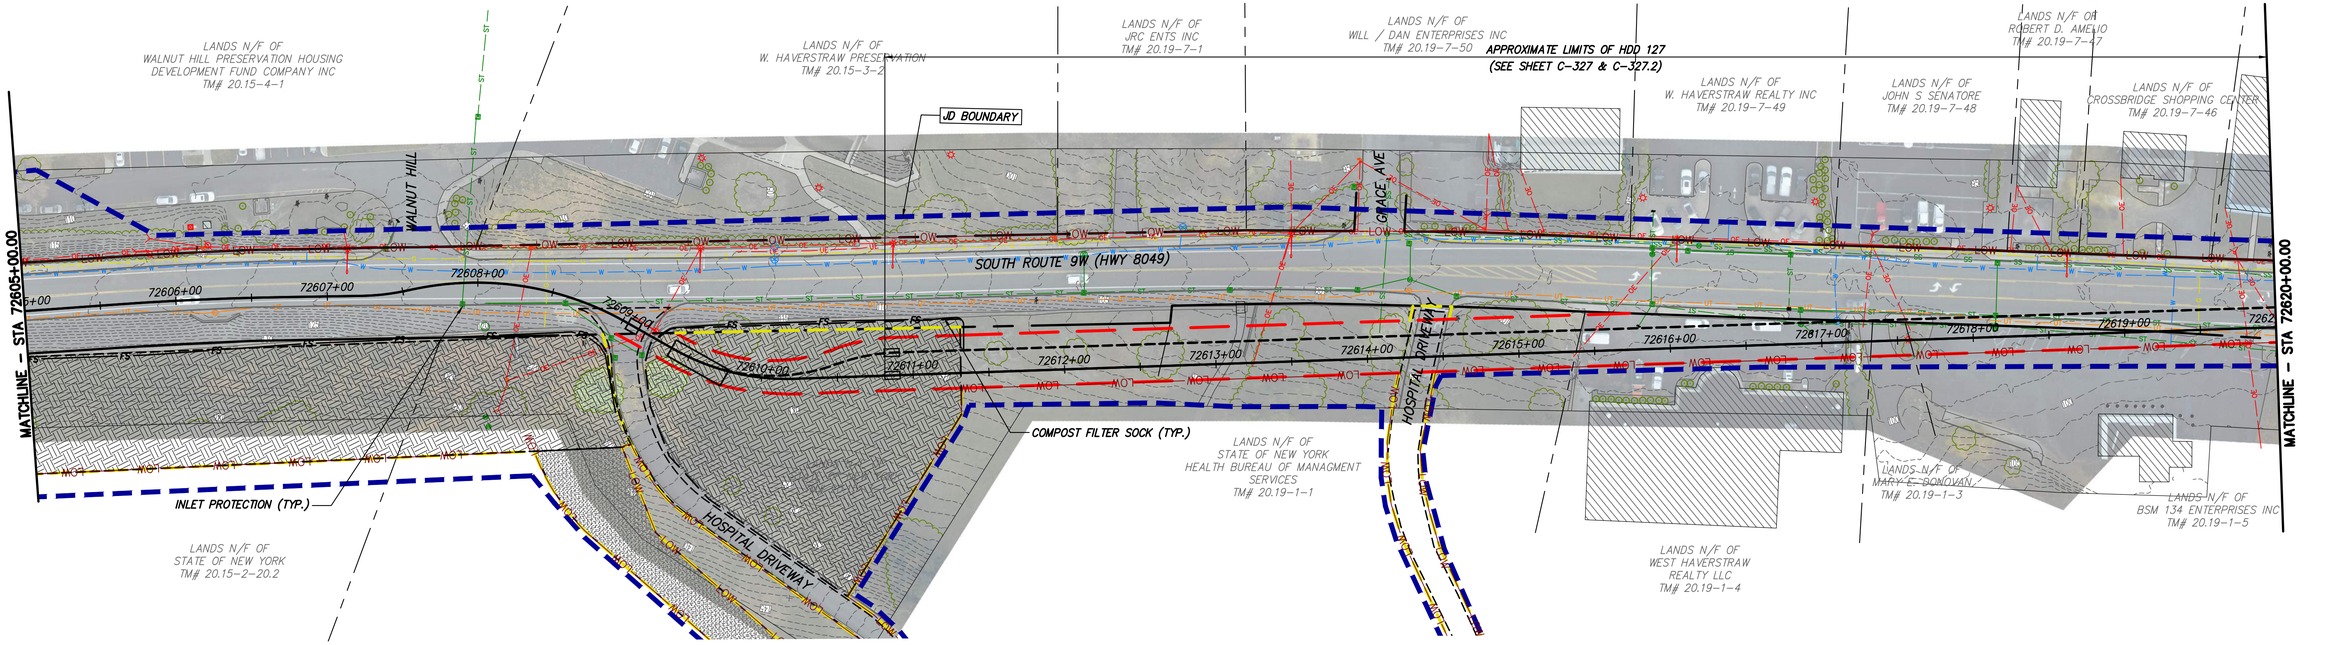

STA. 72605+00.00 TO STA. 72620+00.00 PLAN VIEW
SCALE: 1" = 50'

0 50 100
Scale in feet

CHPE Champlain Hudson Power Express

Kiewit

Engineering and Land Surveying, P.C.

IT IS A VIOLATION OF LAW FOR ANY PERSON, UNLESS THEY ARE ACTING UNDER THE DIRECTION OF A LICENSED PROFESSIONAL ENGINEER, ARCHITECT, LANDSCAPE ARCHITECT OR LAND SURVEYOR TO ALTER AN ITEM IN ANY WAY. IF AN ITEM BEARING THE STAMP OF A LICENSED PROFESSIONAL IS ALTERED, THE ALTERING ENGINEER, ARCHITECT, LANDSCAPE ARCHITECT OR LAND SURVEYOR SHALL STAMP THE DOCUMENT AND INCLUDE THE NOTATION "ALTERED BY" FOLLOWED BY THEIR SIGNATURE, THE DATE OF SUCH ALTERATION, AND A SPECIFIC DESCRIPTION OF THE ALTERATION.


ISSUED FOR PERMITTING

No.	DATE	SUBMITTAL / REVISION DESCRIPTION	DB	APP
F	04/14/2023	FINAL SUBMISSION	BL	BD
E	03/01/2023	DRAFT FINAL REV 1 SUBMISSION	BL	BD
D	11/16/2022	DRAFT FINAL SUBMISSION	BL	BD
C	05/20/2022	60% DESIGN SUBMISSION	BL	BD
B	03/23/2022	PRELIMINARY DESIGN DEVELOPMENT	BL	BD
A	02/18/2022	PRELIMINARY PROGRESS	BL	BD

CHAMPLAIN HUDSON POWER EXPRESS
SEGMENT 12 (PACKAGE 7B) - ROUTE 9W: ROCKLAND
EROSION AND SEDIMENT CONTROL PLAN
STA. 72590+00.00 TO STA. 72620+00.00


DRAWN BY: BL | DESIGNED BY: BL | APPROVED BY: BD | SCALE AS SHOWN | REV. NO. F | DATE 04/14/2023 | SH.NO. XX OF XXX

KIEWIT PROJECT NO. 21162
KC PROJECT NO. 120174
DRAWING NO. **C-404**

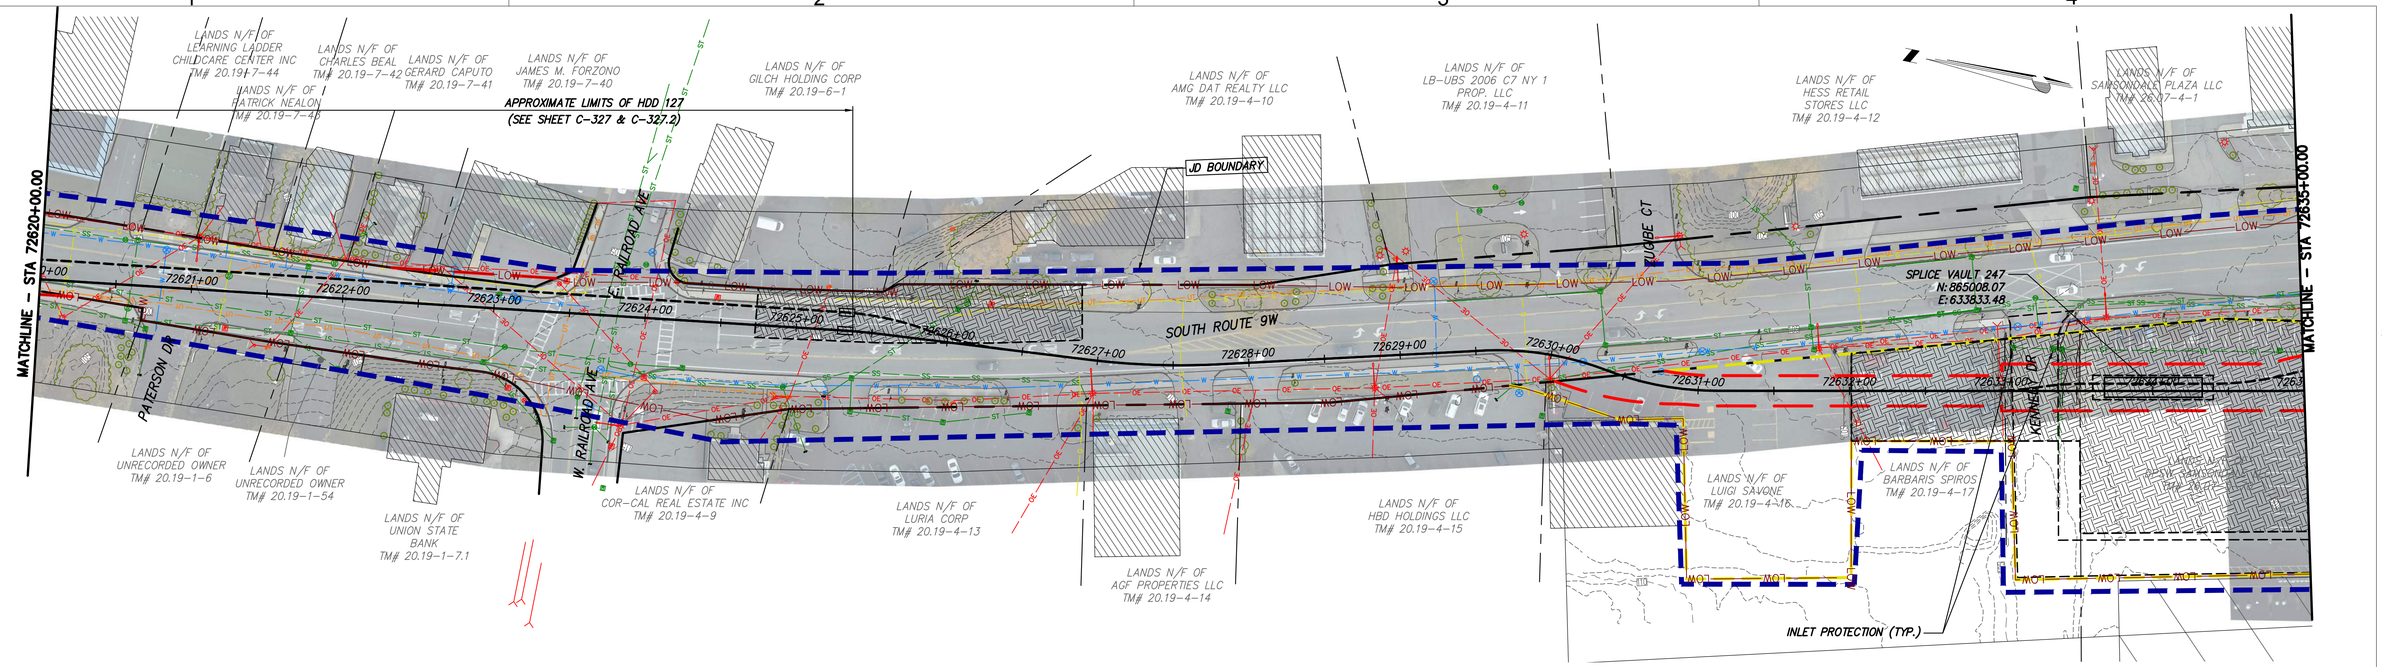

STA. 72620+00.00 TO STA. 72635+00.00 PLAN VIEW
SCALE: 1" = 50'

0 50 100
Scale in feet

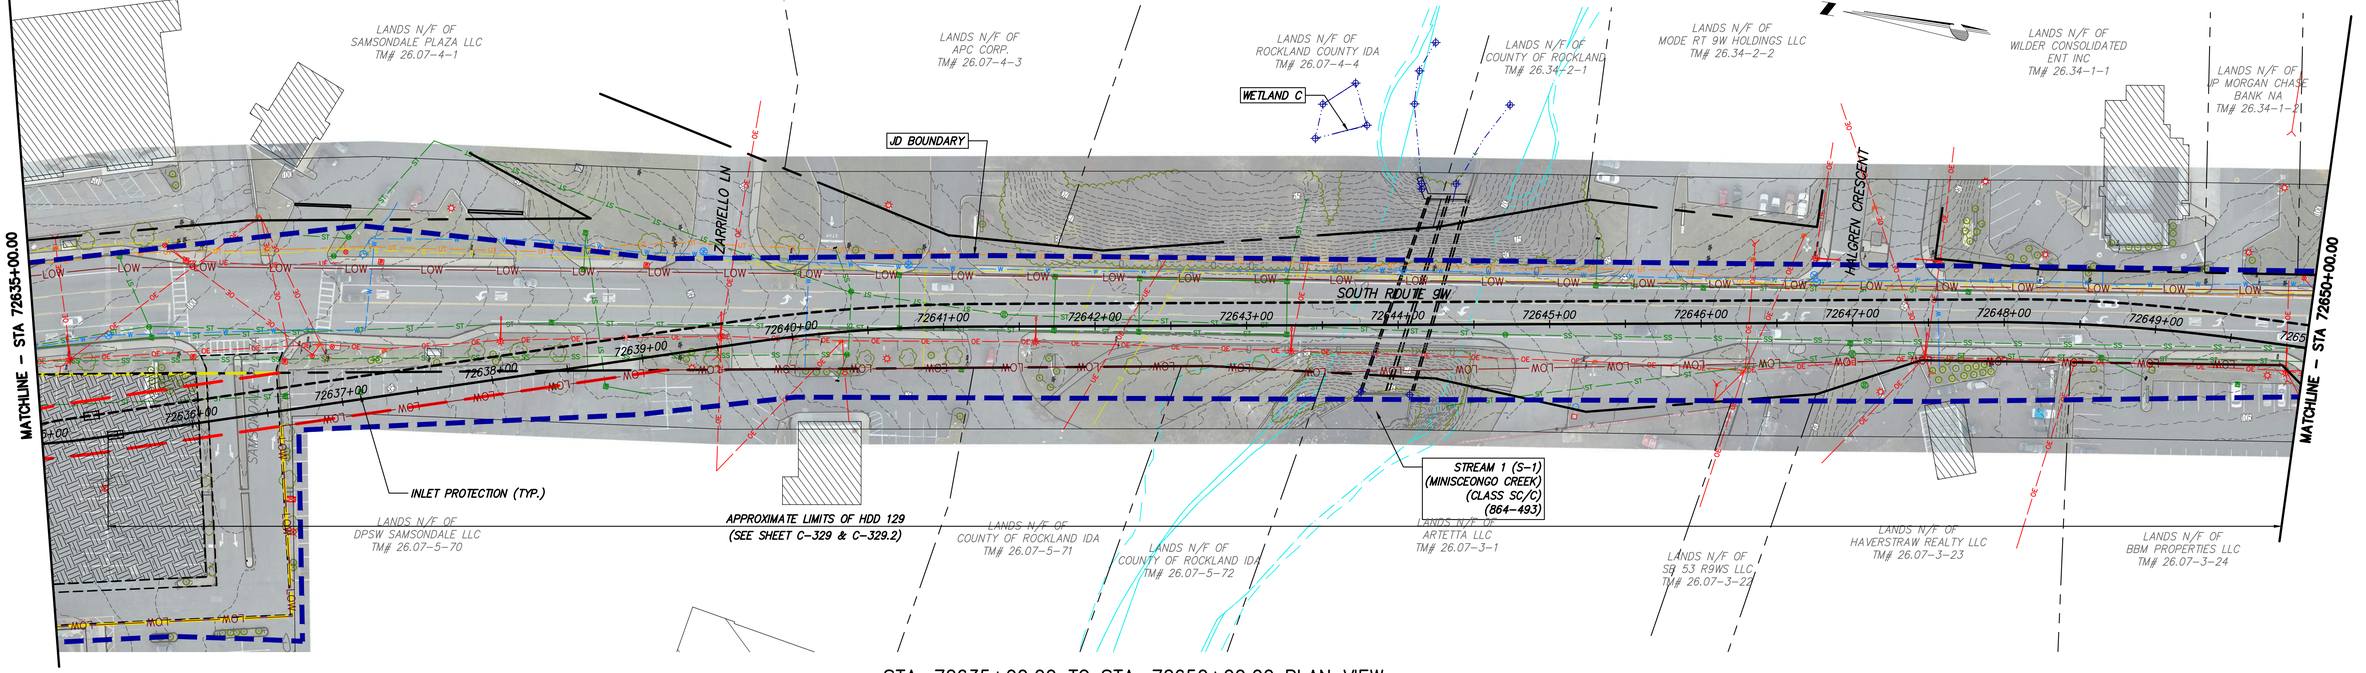

STA. 72635+00.00 TO STA. 72650+00.00 PLAN VIEW
SCALE: 1" = 50'

0 50 100
Scale in feet

CHPE Champlain Hudson Power Express

Kiewit

Engineering and Land Surveying, P.C.

IT IS A VIOLATION OF LAW FOR ANY PERSON, UNLESS THEY ARE ACTING UNDER THE DIRECTION OF A LICENSED PROFESSIONAL ENGINEER, ARCHITECT, LANDSCAPE ARCHITECT OR LAND SURVEYOR TO ALTER AN ITEM IN ANY WAY. IF AN ITEM BEARING THE STAMP OF A LICENSED PROFESSIONAL IS ALTERED, THE ALTERING ENGINEER, ARCHITECT, LANDSCAPE ARCHITECT OR LAND SURVEYOR SHALL STAMP THE DOCUMENT AND INCLUDE THE NOTATION "ALTERED BY" FOLLOWED BY THEIR SIGNATURE, THE DATE OF SUCH ALTERATION, AND A SPECIFIC DESCRIPTION OF THE ALTERATION.

ISSUED FOR PERMITTING


No.	DATE	SUBMITTAL / REVISION DESCRIPTION	DB	APP
F	04/14/2023	FINAL SUBMISSION	BL	BD
E	03/01/2023	DRAFT FINAL REV 1 SUBMISSION	BL	BD
D	11/16/2022	DRAFT FINAL SUBMISSION	BL	BD
C	05/20/2022	60% DESIGN SUBMISSION	BL	BD
B	03/23/2022	PRELIMINARY DESIGN DEVELOPMENT	BL	BD
A	02/18/2022	PRELIMINARY PROGRESS	BL	BD

CHAMPLAIN HUDSON POWER EXPRESS
SEGMENT 12 (PACKAGE 7B) - ROUTE 9W: ROCKLAND
EROSION AND SEDIMENT CONTROL PLAN
STA. 72620+00.00 TO STA. 72650+00.00


DRAWN BY: BL | DESIGNED BY: BL | APPROVED BY: BD | SCALE AS SHOWN | REV. NO. F | DATE 04/14/2023 | SH.NO. XX OF XXX

KIEWIT PROJECT NO. 21162
KC PROJECT NO. 120174
DRAWING NO. **C-405**

File: P:\120174-CHPE_CABLE_INSTALL-KIEWIT\60_CAD\20_ENGINEERING_CAD_FILES\PACKAGE_7B\NY_ENVIRONMENTAL_(EROSION_CONTROL)\01_ACE\SHEET_FILES\21162_7B_C-401-405.DWG Saved: 4/11/2023 10:30:17 AM Plotted: 4/13/2023 4:22:39 PM Current User: Benson Lam LastSavedBy: blam

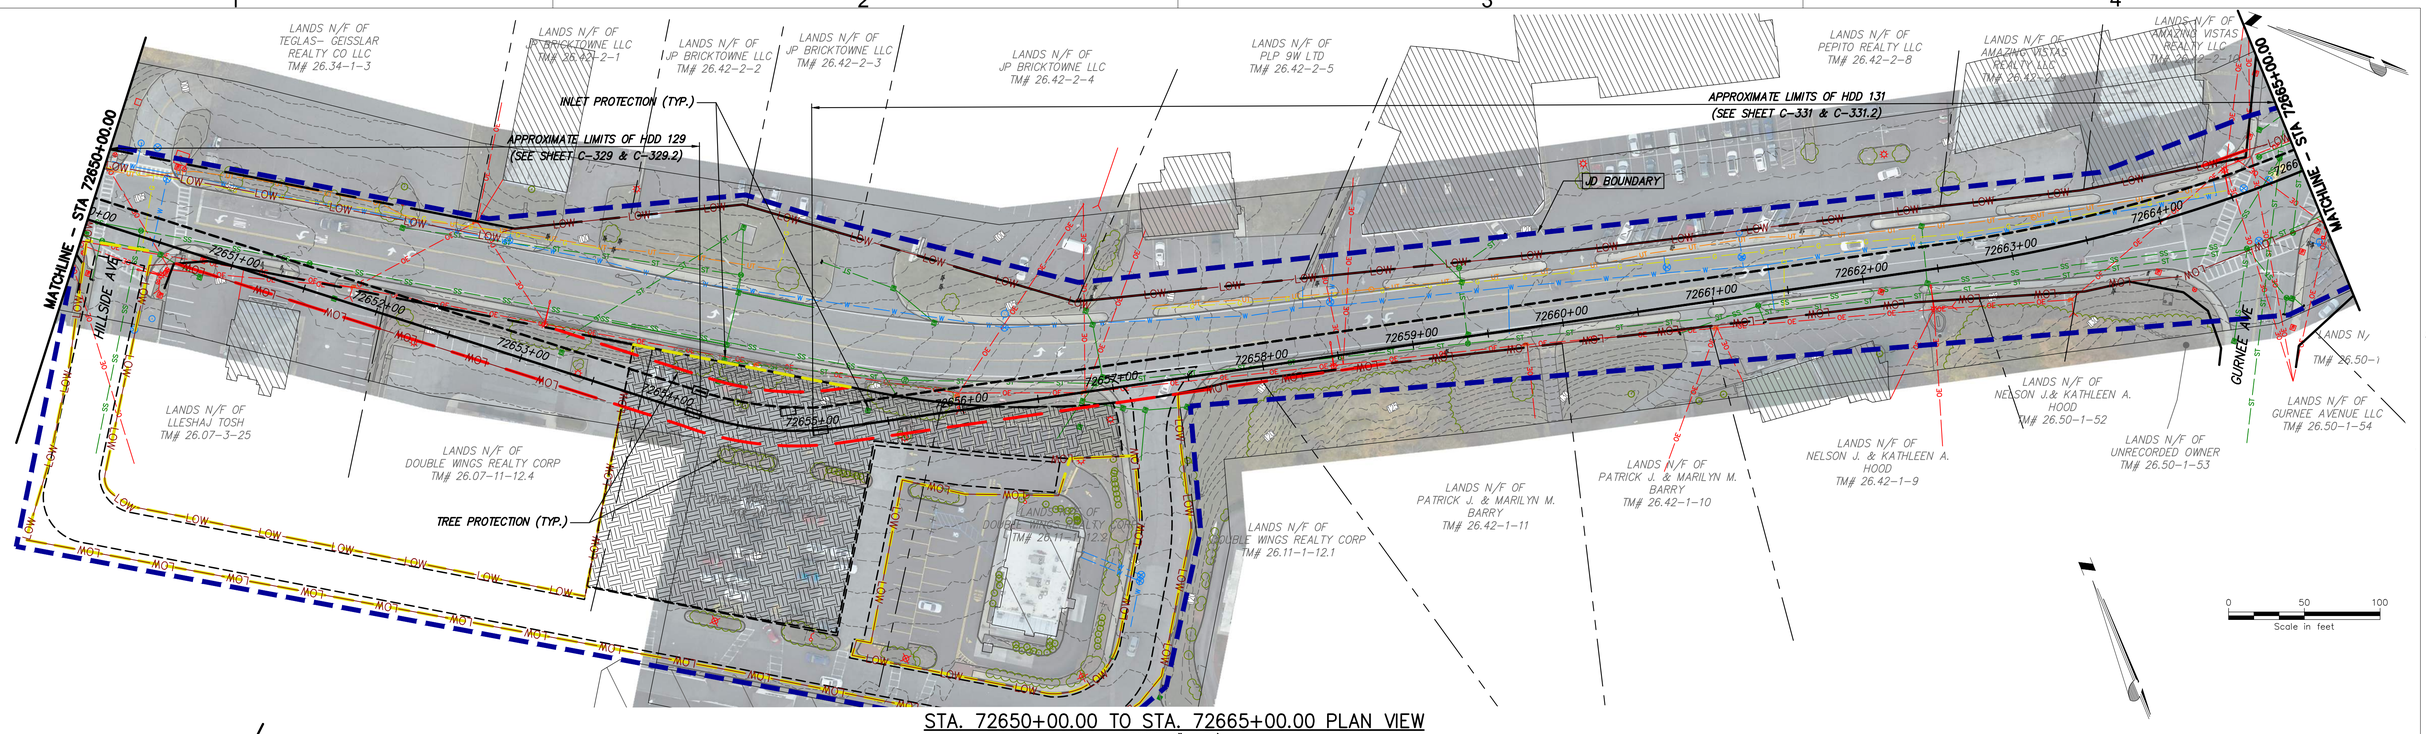

STA. 72650+00.00 TO STA. 72665+00.00 PLAN VIEW
SCALE: 1" = 50'

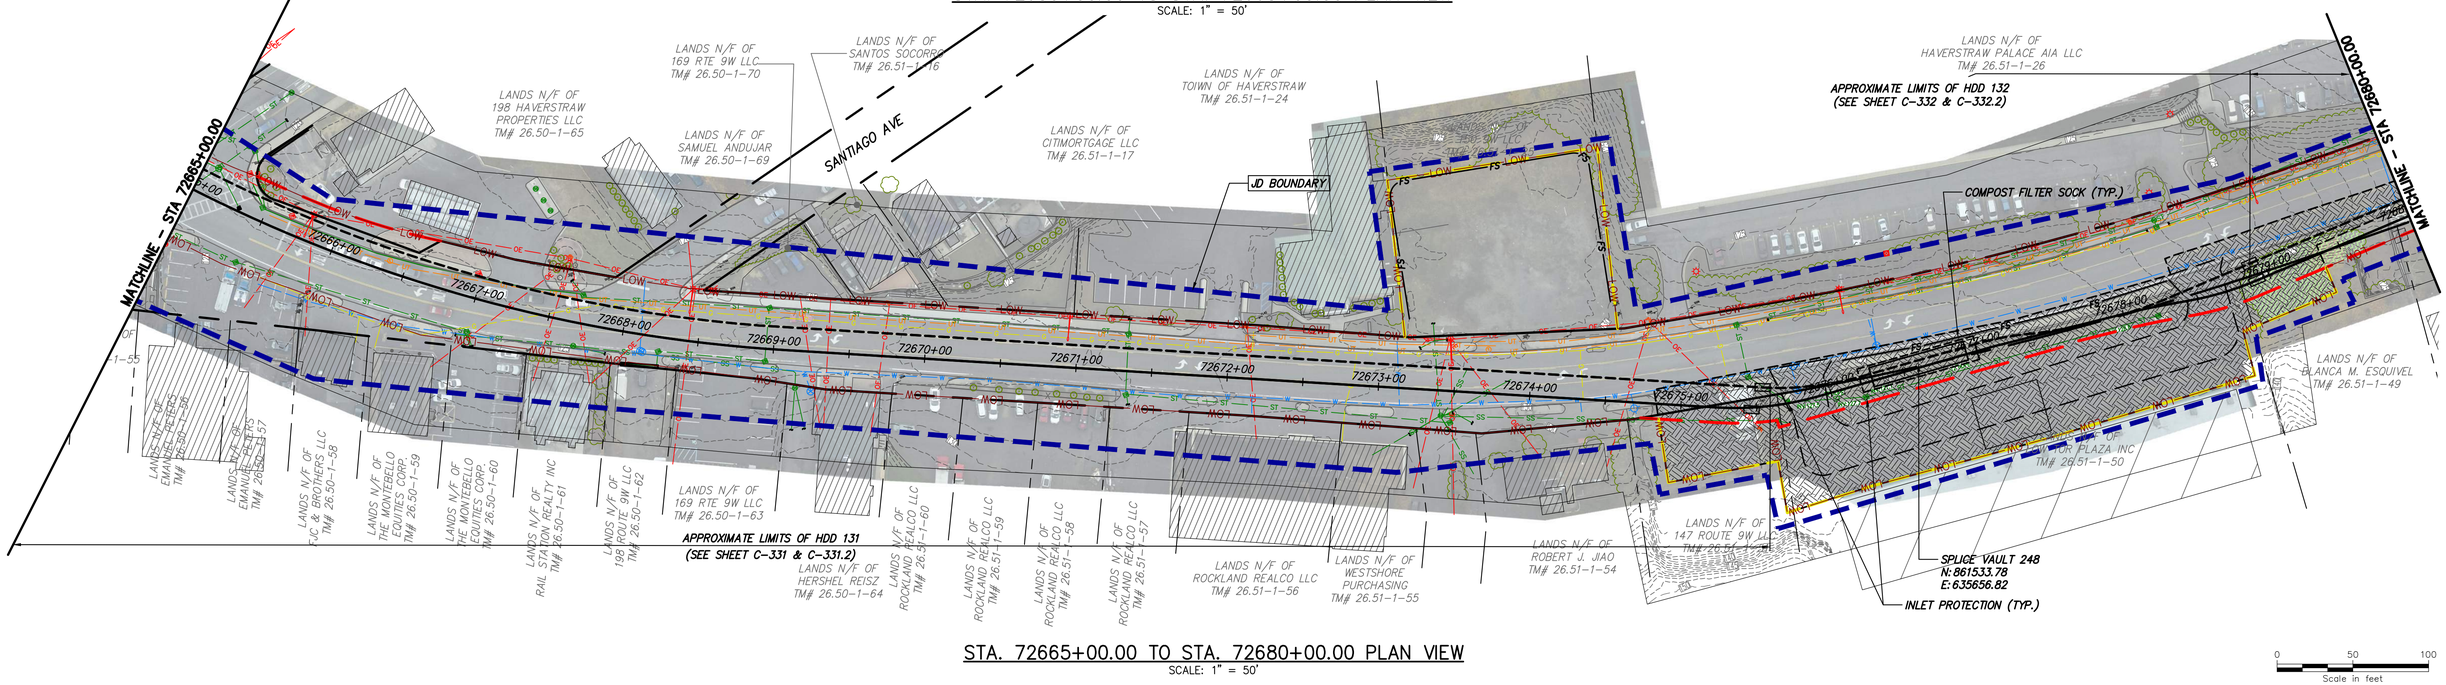

STA. 72665+00.00 TO STA. 72680+00.00 PLAN VIEW
SCALE: 1" = 50'

CHPE Champlain Hudson Power Express

Kiewit

Engineering and Land Surveying, P.C.

IT IS A VIOLATION OF LAW FOR ANY PERSON, UNLESS THEY ARE ACTING UNDER THE DIRECTION OF A LICENSED PROFESSIONAL ENGINEER, ARCHITECT, LANDSCAPE ARCHITECT OR LAND SURVEYOR TO ALTER AN ITEM IN ANY WAY. IF AN ITEM BEARING THE STAMP OF A LICENSED PROFESSIONAL IS ALTERED, THE ALTERING ENGINEER, ARCHITECT, LANDSCAPE ARCHITECT OR LAND SURVEYOR SHALL STAMP THE DOCUMENT AND INCLUDE THE NOTATION "ALTERED BY" FOLLOWED BY THEIR SIGNATURE, THE DATE OF SUCH ALTERATION, AND A SPECIFIC DESCRIPTION OF THE ALTERATION.

ISSUED FOR PERMITTING


No.	DATE	SUBMITTAL / REVISION DESCRIPTION	DB	APP
F	04/14/2023	FINAL SUBMISSION	BL	BD
E	03/01/2023	DRAFT FINAL REV 1 SUBMISSION	BL	BD
D	11/16/2022	DRAFT FINAL SUBMISSION	BL	BD
C	05/20/2022	60% DESIGN SUBMISSION	BL	BD
B	03/23/2022	PRELIMINARY DESIGN DEVELOPMENT	BL	BD
A	02/18/2022	PRELIMINARY PROGRESS	BL	BD

CHAMPLAIN HUDSON POWER EXPRESS
SEGMENT 12 (PACKAGE 7B) - ROUTE 9W: ROCKLAND
EROSION AND SEDIMENT CONTROL PLAN
STA. 72650+00.00 TO STA. 72680+00.00

DRAWN BY: BL | DESIGNED BY: BL | APPROVED BY: BD | SCALE AS SHOWN | REV. NO. F | DATE 04/14/2023 | SH.NO. XX OF XXX


KIEWIT PROJECT NO. 21162
KC PROJECT NO. 120174
DRAWING NO. **C-406**

File: P:\120174-CHPE_CABLE_INSTALL-KIEWIT\60_CAD\20_ENGINEERING_CAD_FILES\PACKAGE_7B\NY_ENVIRONMENTAL_(EROSION_CONTROL)\01_ACE\SHEET_FILES\21162_7B_C-406-410.DWG Saved: 4/11/2023 10:33:17 AM Plotted: 4/13/2023 4:24:54 PM Current User: Benson Lam LastSavedBy: blam

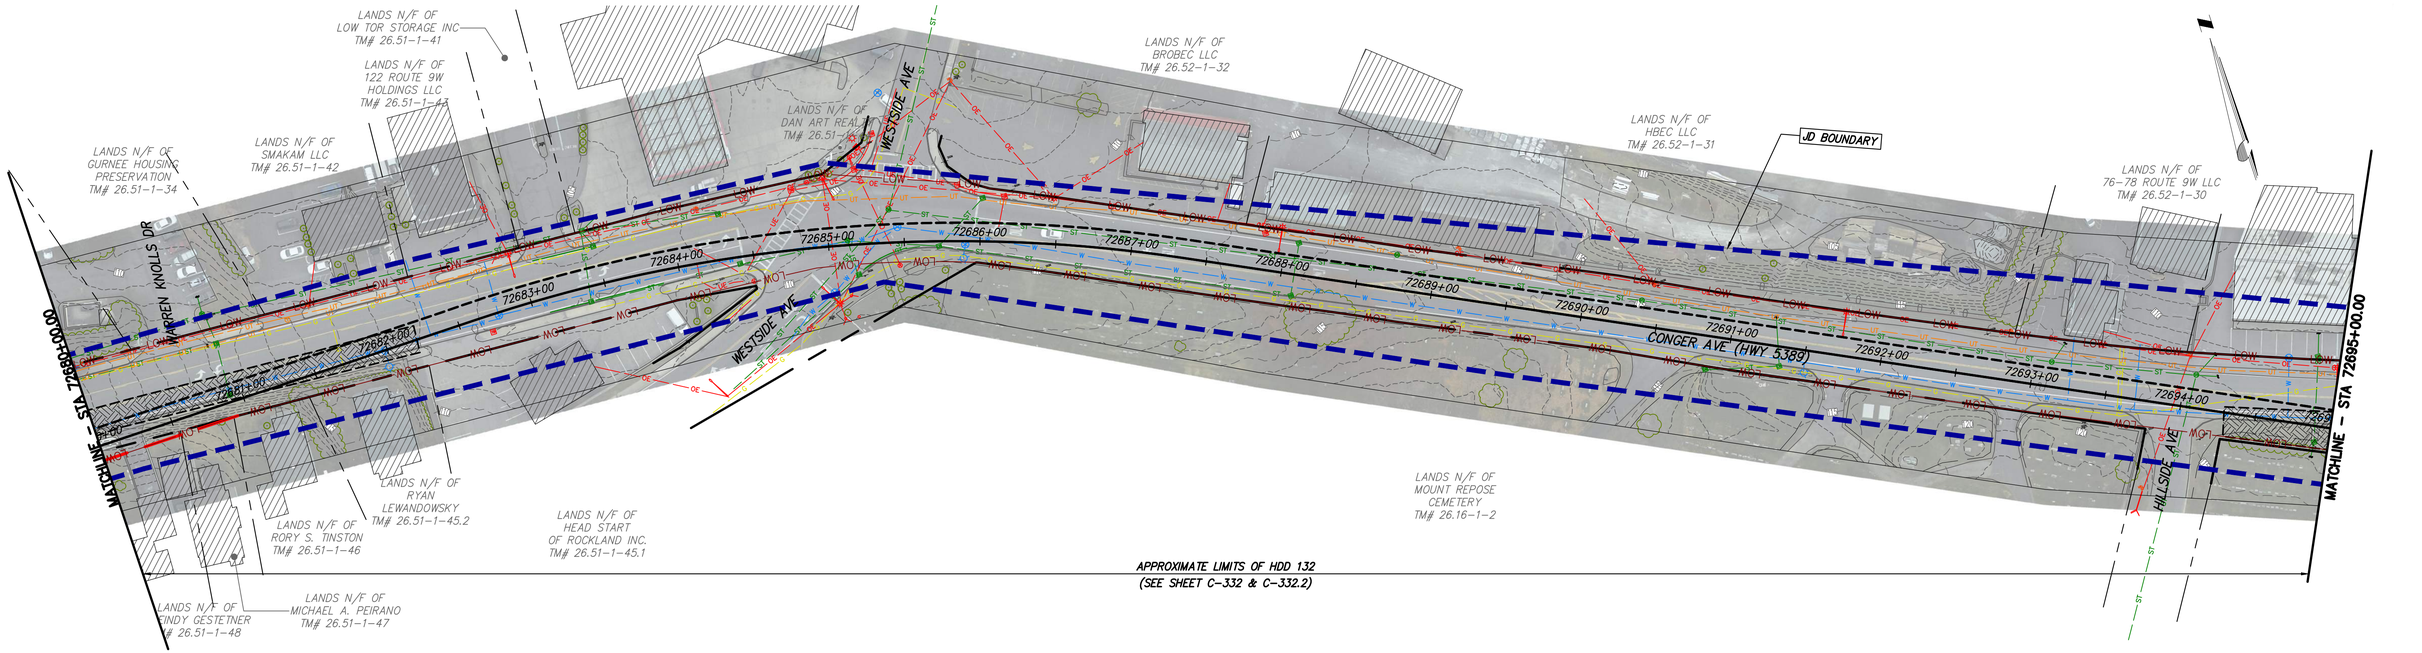

STA. 72680+00.00 TO STA. 72695+00.00 PLAN VIEW
SCALE: 1" = 50'

0 50 100
Scale in feet

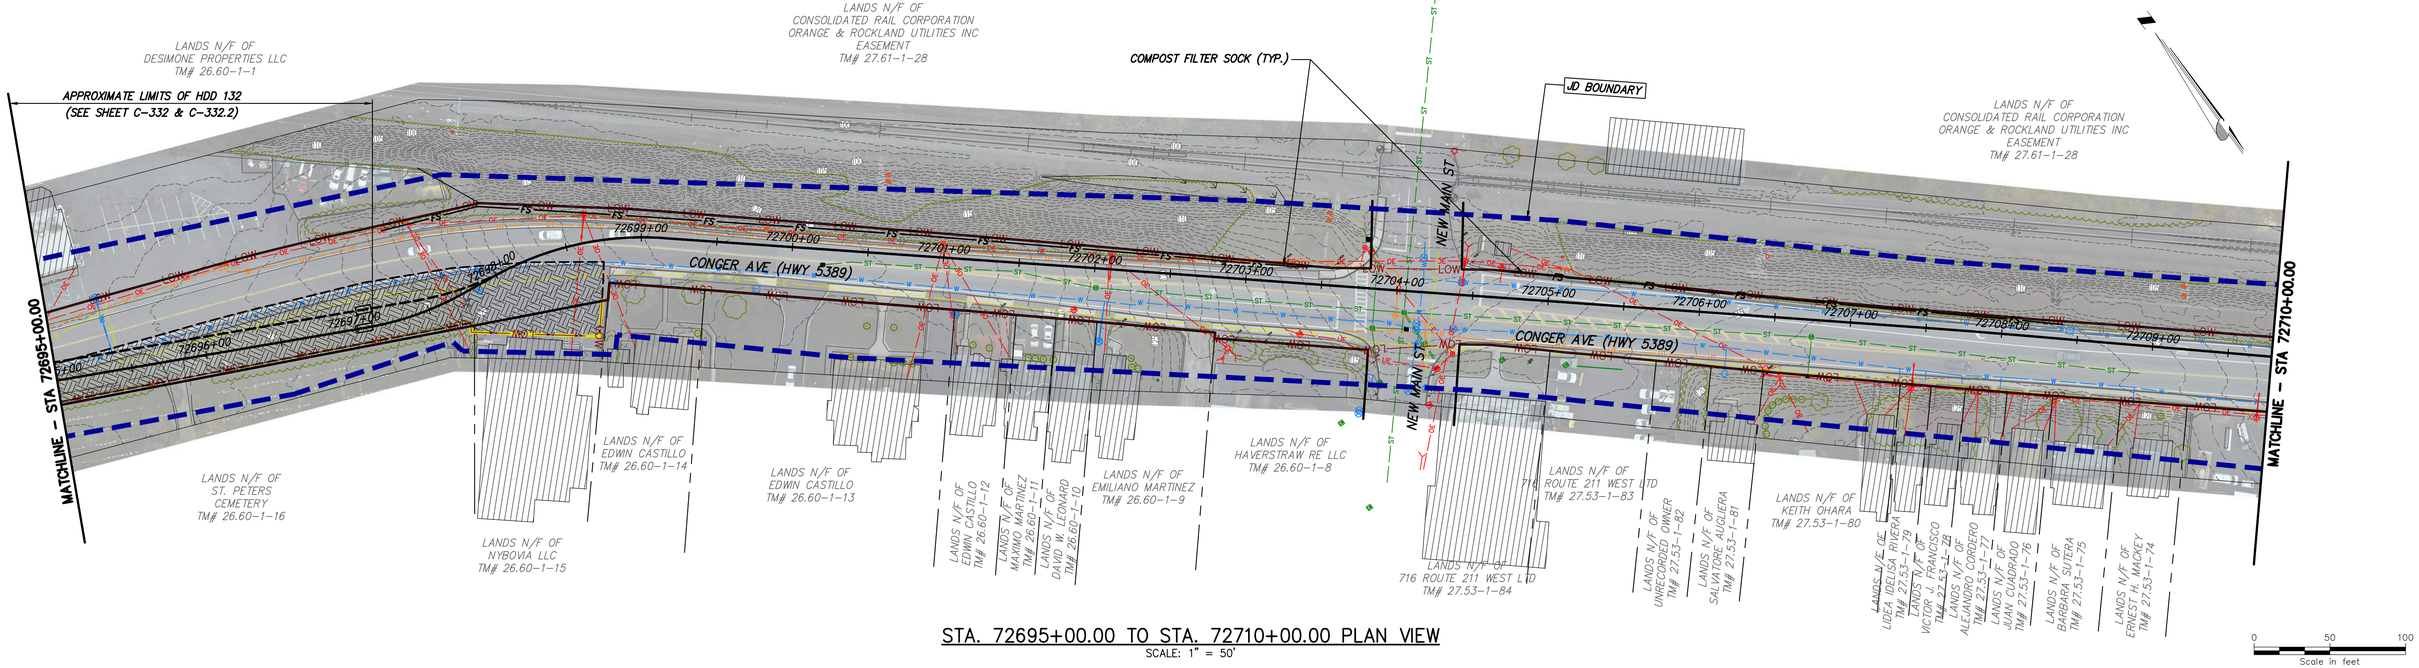

STA. 72695+00.00 TO STA. 72710+00.00 PLAN VIEW
SCALE: 1" = 50'

0 50 100
Scale in feet

CHPE Champlain Hudson Power Express

Kiewit

Engineering and Land Surveying, P.C.

IT IS A VIOLATION OF LAW FOR ANY PERSON, UNLESS THEY ARE ACTING UNDER THE DIRECTION OF A LICENSED PROFESSIONAL ENGINEER, ARCHITECT, LANDSCAPE ARCHITECT OR LAND SURVEYOR TO ALTER AN ITEM IN ANY WAY. IF AN ITEM BEARING THE STAMP OF A LICENSED PROFESSIONAL IS ALTERED, THE ALTERING ENGINEER, ARCHITECT, LANDSCAPE ARCHITECT OR LAND SURVEYOR SHALL STAMP THE DOCUMENT AND INCLUDE THE NOTATION "ALTERED BY" FOLLOWED BY THEIR SIGNATURE, THE DATE OF SUCH ALTERATION, AND A SPECIFIC DESCRIPTION OF THE ALTERATION.

ISSUED FOR PERMITTING

No.	DATE	SUBMITTAL / REVISION DESCRIPTION	DB	APP
F	04/14/2023	FINAL SUBMISSION	BL	BD
E	03/01/2023	DRAFT FINAL REV 1 SUBMISSION	BL	BD
D	11/16/2022	DRAFT FINAL SUBMISSION	BL	BD
C	05/20/2022	60% DESIGN SUBMISSION	BL	BD
B	03/23/2022	PRELIMINARY DESIGN DEVELOPMENT	BL	BD
A	02/18/2022	PRELIMINARY PROGRESS	BL	BD


CHAMPLAIN HUDSON POWER EXPRESS
SEGMENT 12 (PACKAGE 7B) - ROUTE 9W: ROCKLAND
EROSION AND SEDIMENT CONTROL PLAN
STA. 72680+00.00 TO STA. 72710+00.00

KIEWIT PROJECT NO.	21162
KC PROJECT NO.	120174
DRAWING NO.	C-407


DRAWN BY: BL | DESIGNED BY: BL | APPROVED BY: BD | SCALE AS SHOWN | REV. NO. F | DATE 04/14/2023 | SH.NO. XX OF XXX

File: P:\120174-CHPE_CABLE_INSTALL-KIEWIT\60_CAD\20_ENGINEERING_CAD_FILES\PACKAGE_7B\NY_ENVIRONMENTAL_(EROSION_CONTROL)\01_ACE\SHEET_FILES\21162_7B_C-406-410.DWG Saved: 4/11/2023 10:33:17 AM Plotted: 4/13/2023 4:25:58 PM Current User: Benson Lam LastSavedBy: blam

File: P:\120174-CHPE_CABLE_INSTALL-KIEWIT\60_CAD\20_ENGINEERING_CAD_FILES\PACKAGE_7B\NY_ENVIRONMENTAL_(EROSION_CONTROL)\01_ACE\SHEET_FILES\21162_7B_C-406-410.DWG Saved: 4/11/2023 10:33:17 AM Plotted: 4/13/2023 4:27:09 PM Current User: Benson Lam LastSavedBy: blam

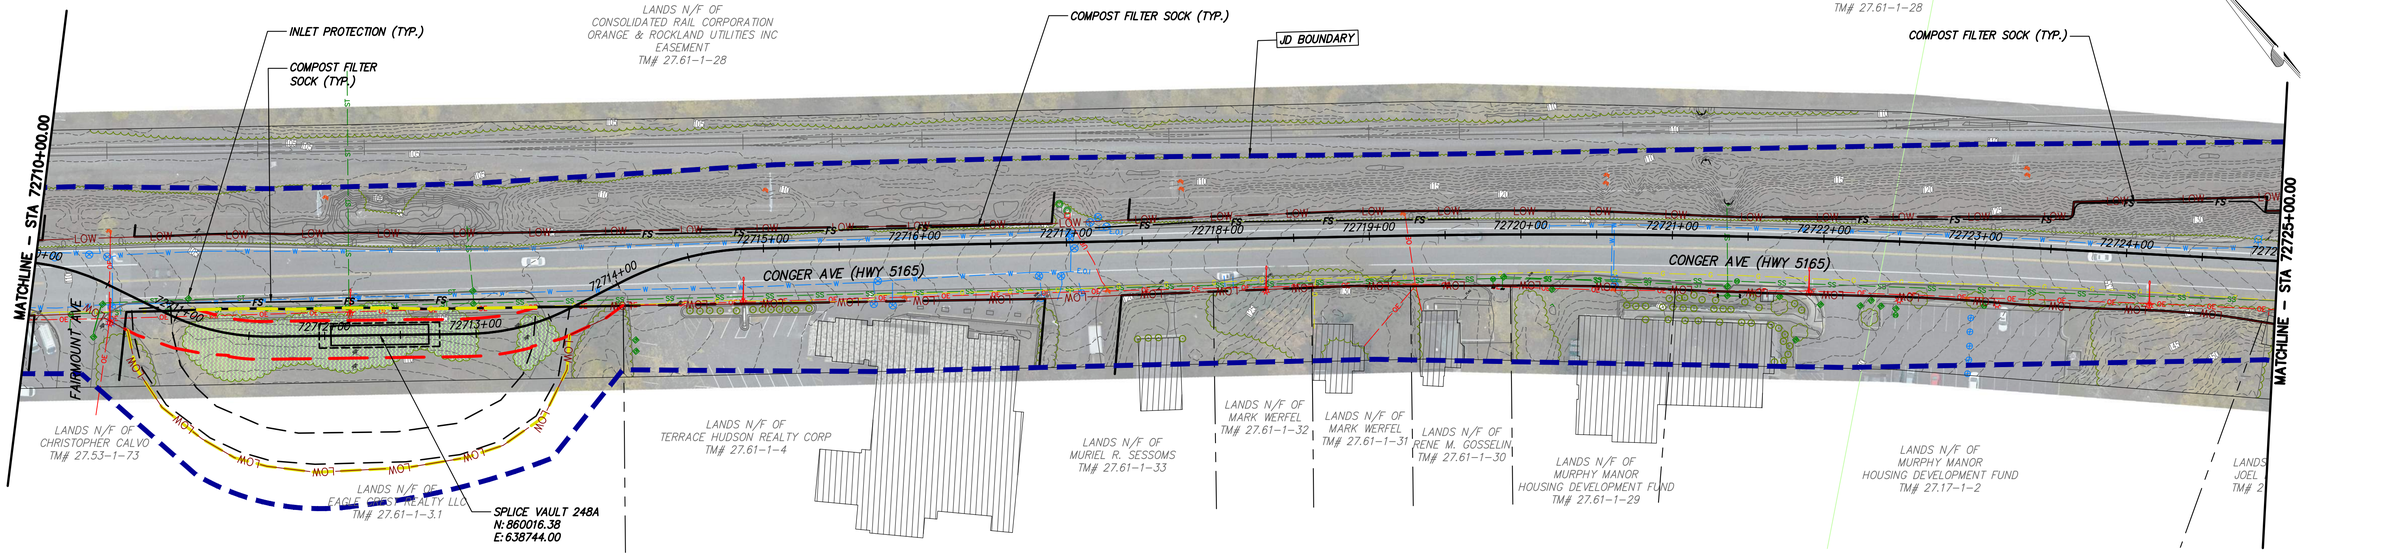

STA. 72710+00.00 TO STA. 72725+00.00 PLAN VIEW
SCALE: 1" = 50'

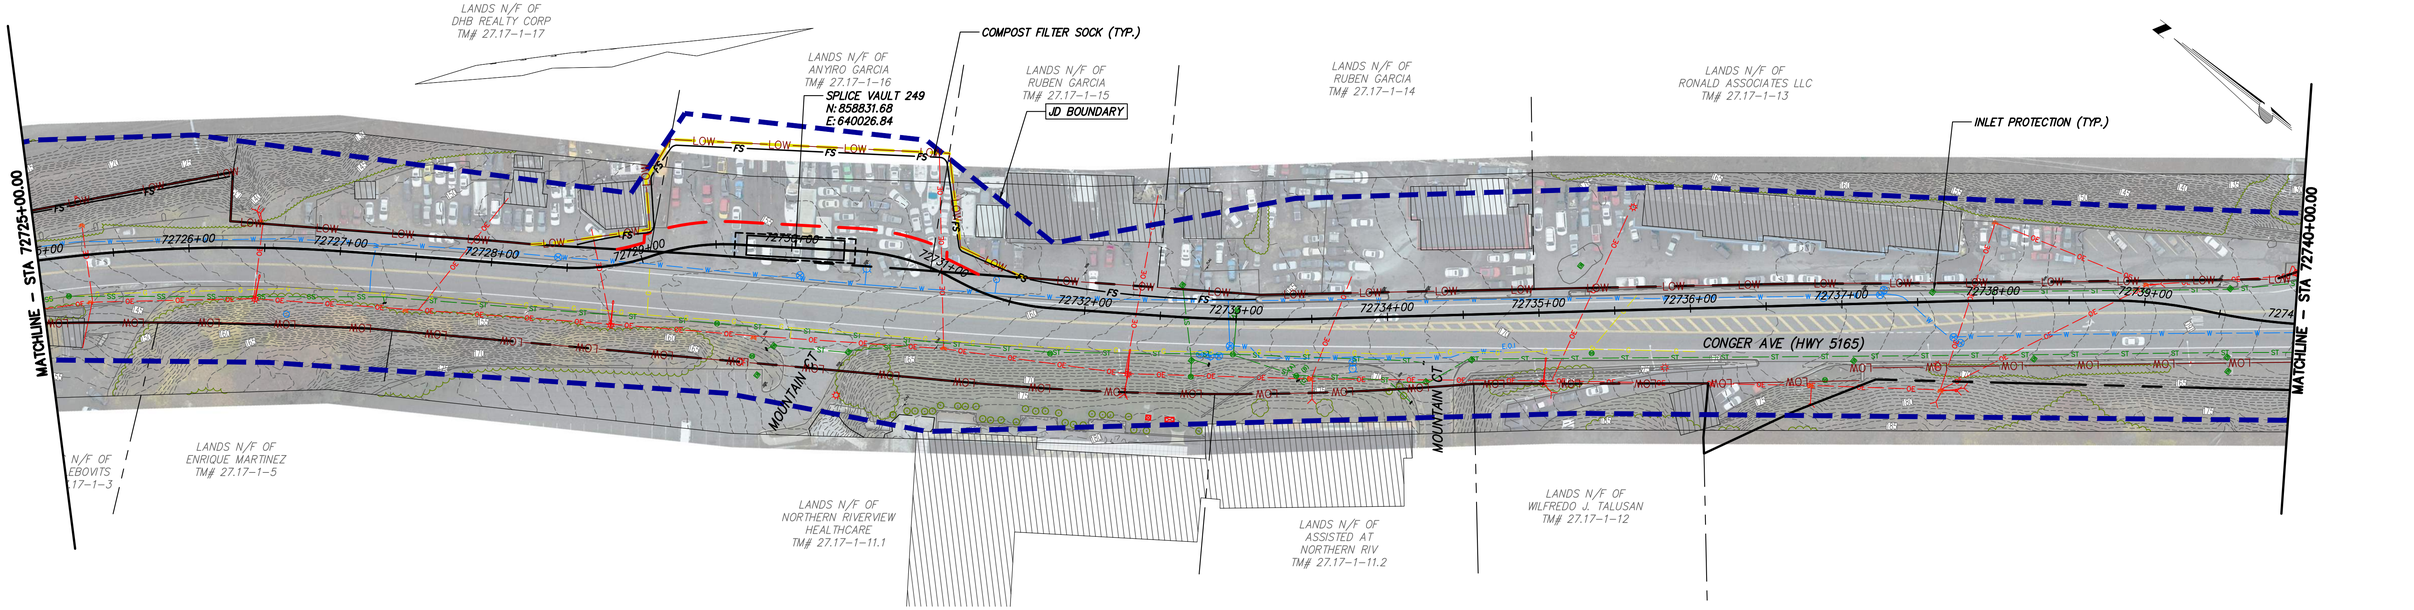

STA. 72725+00.00 TO STA. 72740+00.00 PLAN VIEW
SCALE: 1" = 50'

CHPE Champlain Hudson Power Express

Kiewit

Engineering and Land Surveying, P.C.

IT IS A VIOLATION OF LAW FOR ANY PERSON, UNLESS THEY ARE ACTING UNDER THE DIRECTION OF A LICENSED PROFESSIONAL ENGINEER, ARCHITECT, LANDSCAPE ARCHITECT OR LAND SURVEYOR TO ALTER AN ITEM IN ANY WAY. IF AN ITEM BEARING THE STAMP OF A LICENSED PROFESSIONAL IS ALTERED, THE ALTERING ENGINEER, ARCHITECT, LANDSCAPE ARCHITECT OR LAND SURVEYOR SHALL STAMP THE DOCUMENT AND INCLUDE THE NOTATION "ALTERED BY" FOLLOWED BY THEIR SIGNATURE, THE DATE OF SUCH ALTERATION, AND A SPECIFIC DESCRIPTION OF THE ALTERATION.


ISSUED FOR PERMITTING

No.	DATE	SUBMITTAL / REVISION DESCRIPTION	DB	APP
F	04/14/2023	FINAL SUBMISSION	BL	BD
E	03/01/2023	DRAFT FINAL REV 1 SUBMISSION	BL	BD
D	11/16/2022	DRAFT FINAL SUBMISSION	BL	BD
C	05/20/2022	60% DESIGN SUBMISSION	BL	BD
B	03/23/2022	PRELIMINARY DESIGN DEVELOPMENT	BL	BD
A	02/18/2022	PRELIMINARY PROGRESS	BL	BD

CHAMPLAIN HUDSON POWER EXPRESS
SEGMENT 12 (PACKAGE 7B) - ROUTE 9W: ROCKLAND
EROSION AND SEDIMENT CONTROL PLAN
STA. 72710+00.00 TO STA. 72740+00.00


DRAWN BY: BL | DESIGNED BY: BL | APPROVED BY: BD | SCALE AS SHOWN | REV. NO. F | DATE 04/14/2023 | SH.NO. XX OF XXX

KIEWIT PROJECT NO.	21162
KC PROJECT NO.	120174
DRAWING NO.	**C-408**

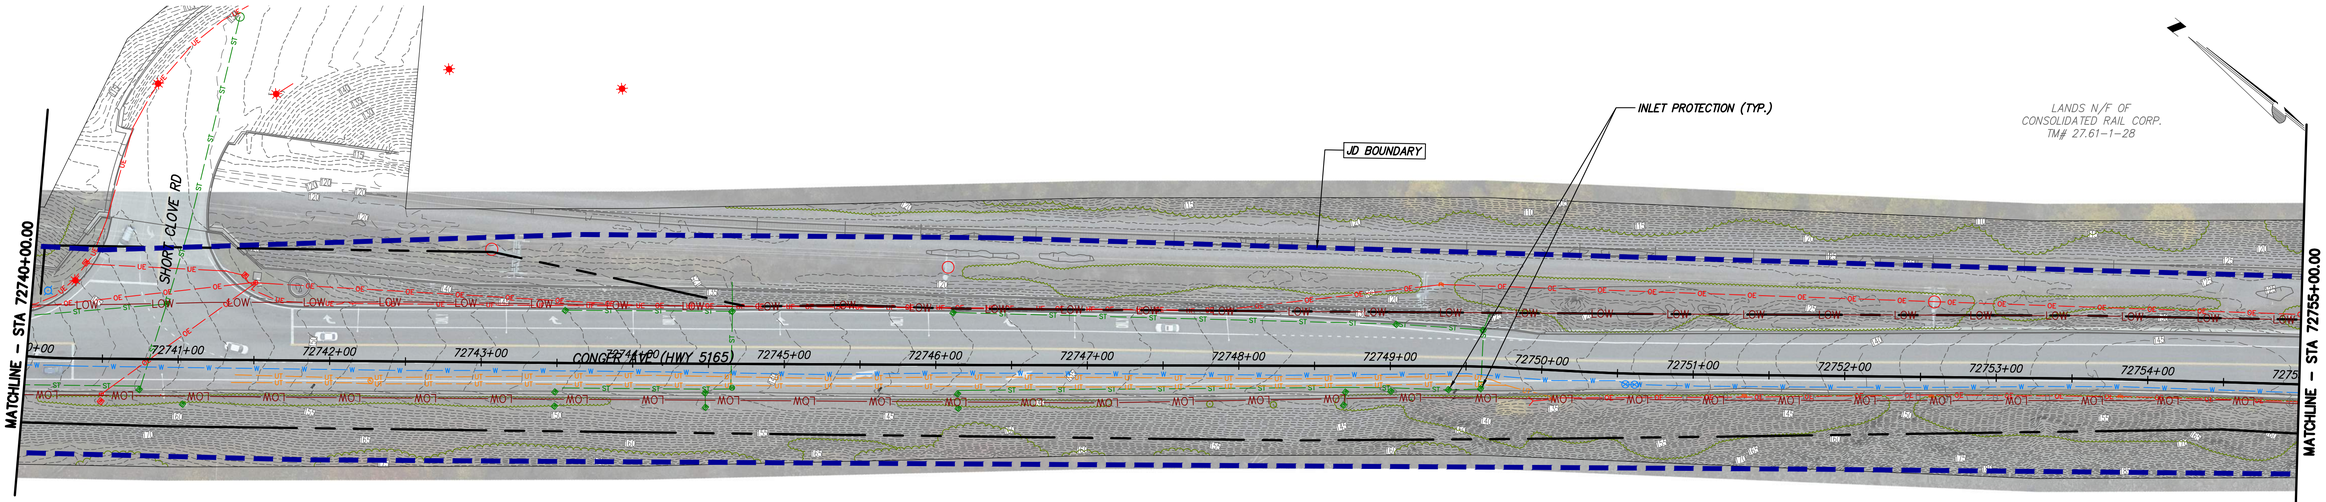

STA. 72740+00.00 TO STA. 72755+00.00 PLAN VIEW
SCALE: 1" = 50'

0 50 100
Scale in feet

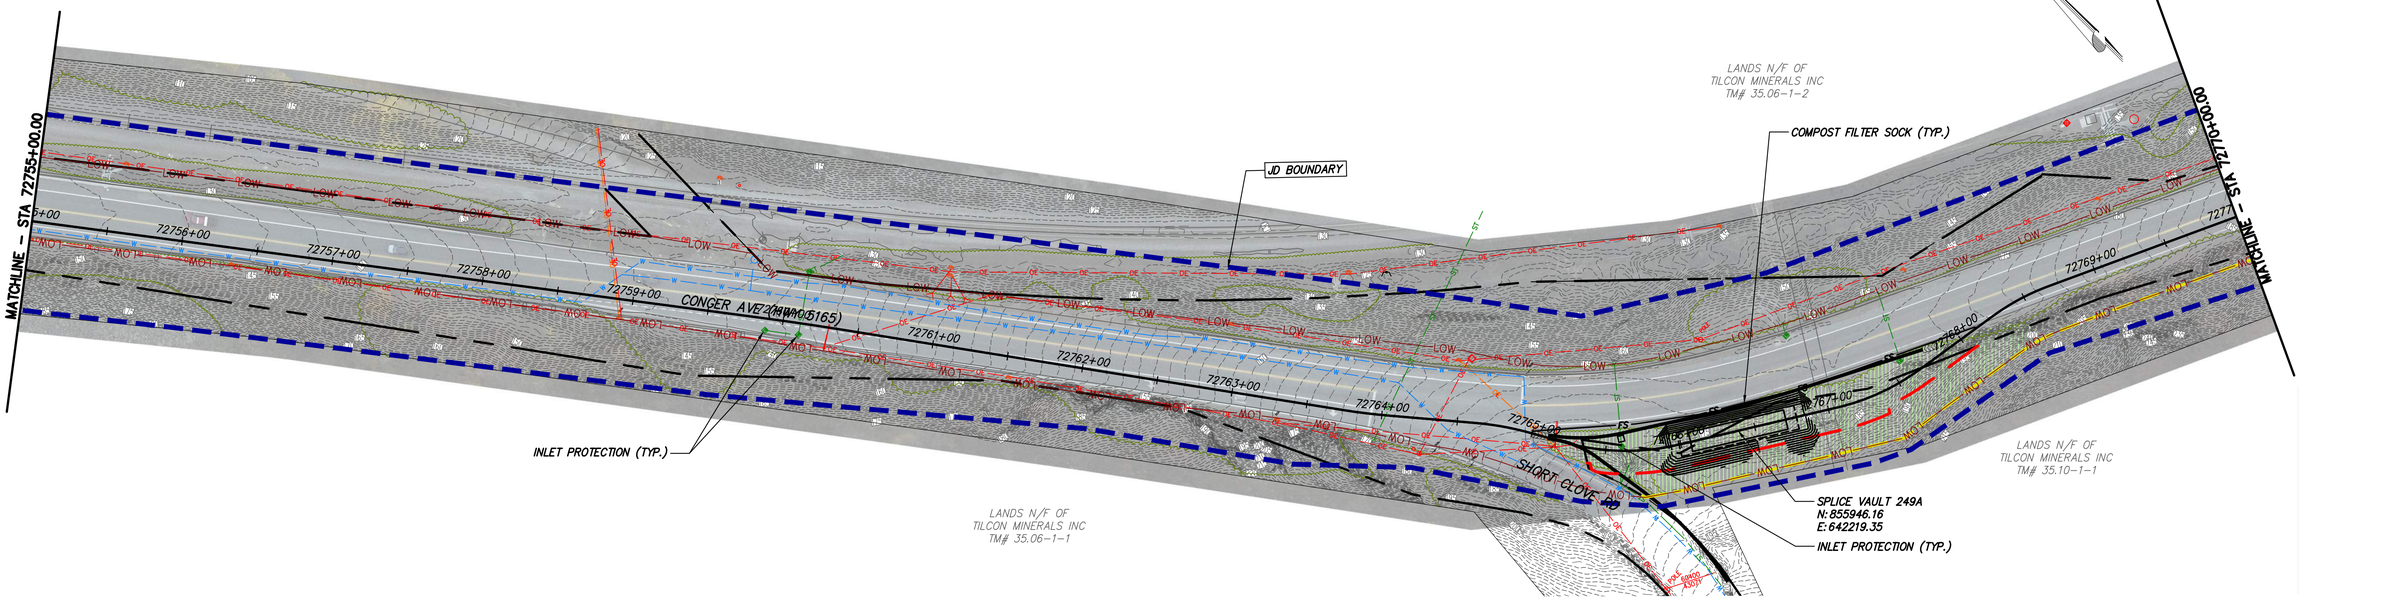

STA. 72755+00.00 TO STA. 72770+00.00 PLAN VIEW
SCALE: 1" = 50'

0 50 100
Scale in feet

CHPE Champlain Hudson Power Express

Kiewit

Engineering and Land Surveying, P.C.

IT IS A VIOLATION OF LAW FOR ANY PERSON, UNLESS THEY ARE ACTING UNDER THE DIRECTION OF A LICENSED PROFESSIONAL ENGINEER, ARCHITECT, LANDSCAPE ARCHITECT OR LAND SURVEYOR TO ALTER AN ITEM IN ANY WAY. IF AN ITEM BEARING THE STAMP OF A LICENSED PROFESSIONAL IS ALTERED, THE ALTERING ENGINEER, ARCHITECT, LANDSCAPE ARCHITECT OR LAND SURVEYOR SHALL STAMP THE DOCUMENT AND INCLUDE THE NOTATION "ALTERED BY" FOLLOWED BY THEIR SIGNATURE, THE DATE OF SUCH ALTERATION, AND A SPECIFIC DESCRIPTION OF THE ALTERATION.

ISSUED FOR PERMITTING


No.	DATE	SUBMITTAL / REVISION DESCRIPTION	DB	APP
F	04/14/2023	FINAL SUBMISSION	BL	BD
E	03/01/2023	DRAFT FINAL REV 1 SUBMISSION	BL	BD
D	11/16/2022	DRAFT FINAL SUBMISSION	BL	BD
C	05/20/2022	60% DESIGN SUBMISSION	BL	BD
B	03/23/2022	PRELIMINARY DESIGN DEVELOPMENT	BL	BD
A	02/18/2022	PRELIMINARY PROGRESS	BL	BD

CHAMPLAIN HUDSON POWER EXPRESS
SEGMENT 12 (PACKAGE 7B) - ROUTE 9W: ROCKLAND
EROSION AND SEDIMENT CONTROL PLAN
STA. 72740+00.00 TO STA. 72770+00.00

DRAWN BY: BL | DESIGNED BY: BL | APPROVED BY: BD | SCALE AS SHOWN | REV. NO. F | DATE 04/14/2023 | SH.NO. XX OF XXX


KIEWIT PROJECT NO. 21162
KC PROJECT NO. 120174
DRAWING NO. **C-409**

File: P:\120174-CHPE_CABLE_INSTALL-KIEWIT\60_CAD\20_ENGINEERING_CAD_FILES\PACKAGE_7B\NY_ENVIRONMENTAL_(EROSION_CONTROL)\01_ACE\SHEET_FILES\21162_7B_C-406-410.DWG Saved: 4/11/2023 10:33:17 AM Plotted: 4/13/2023 4:28:23 PM Current User: Benson Lam LastSavedBy: blam

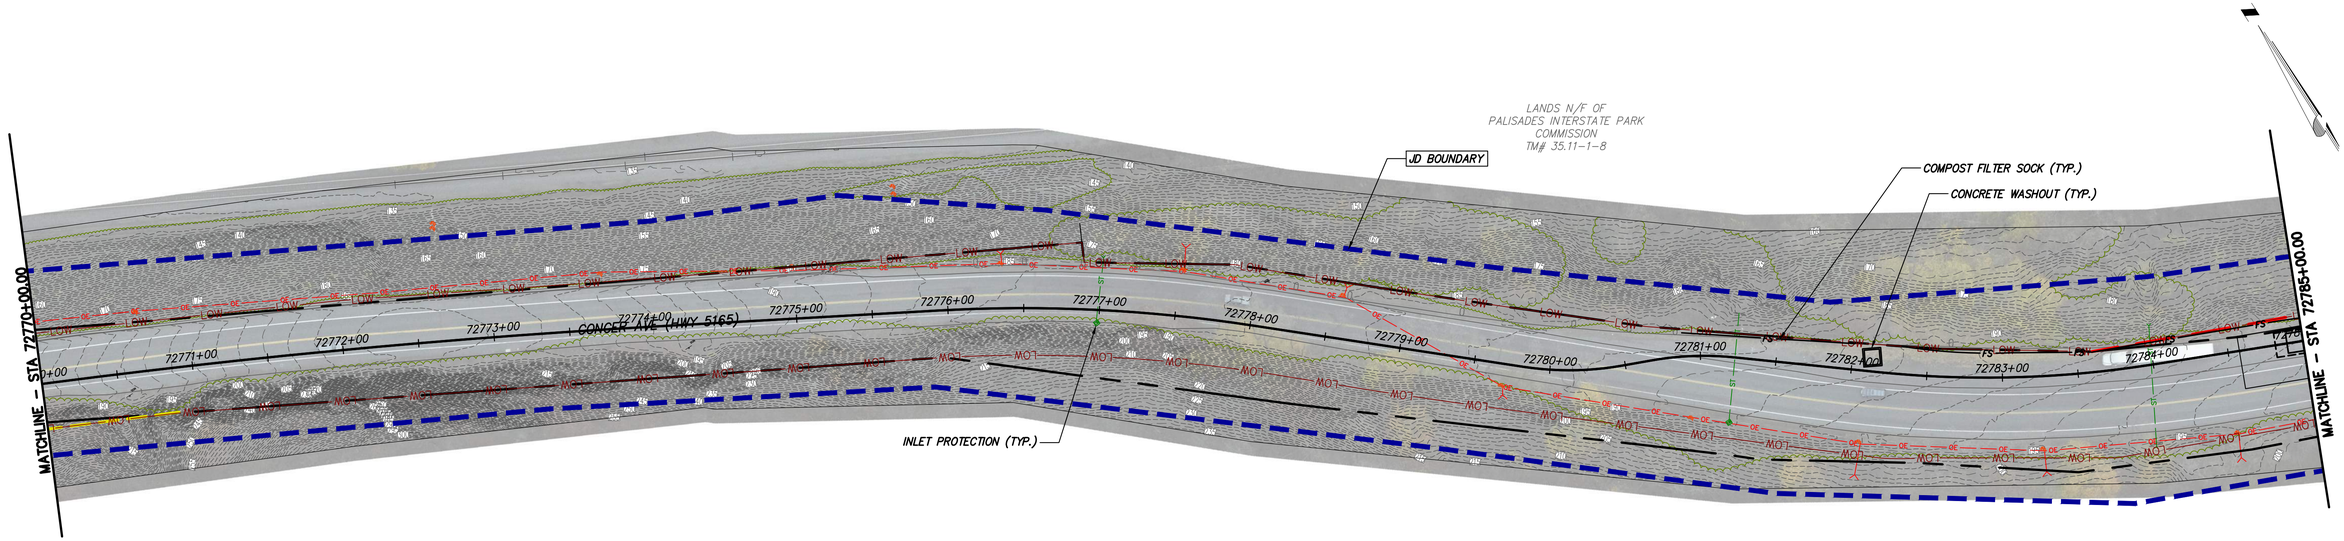

STA. 72770+00.00 TO STA. 72785+00.00 PLAN VIEW
SCALE: 1" = 50'

0 50 100
Scale in feet

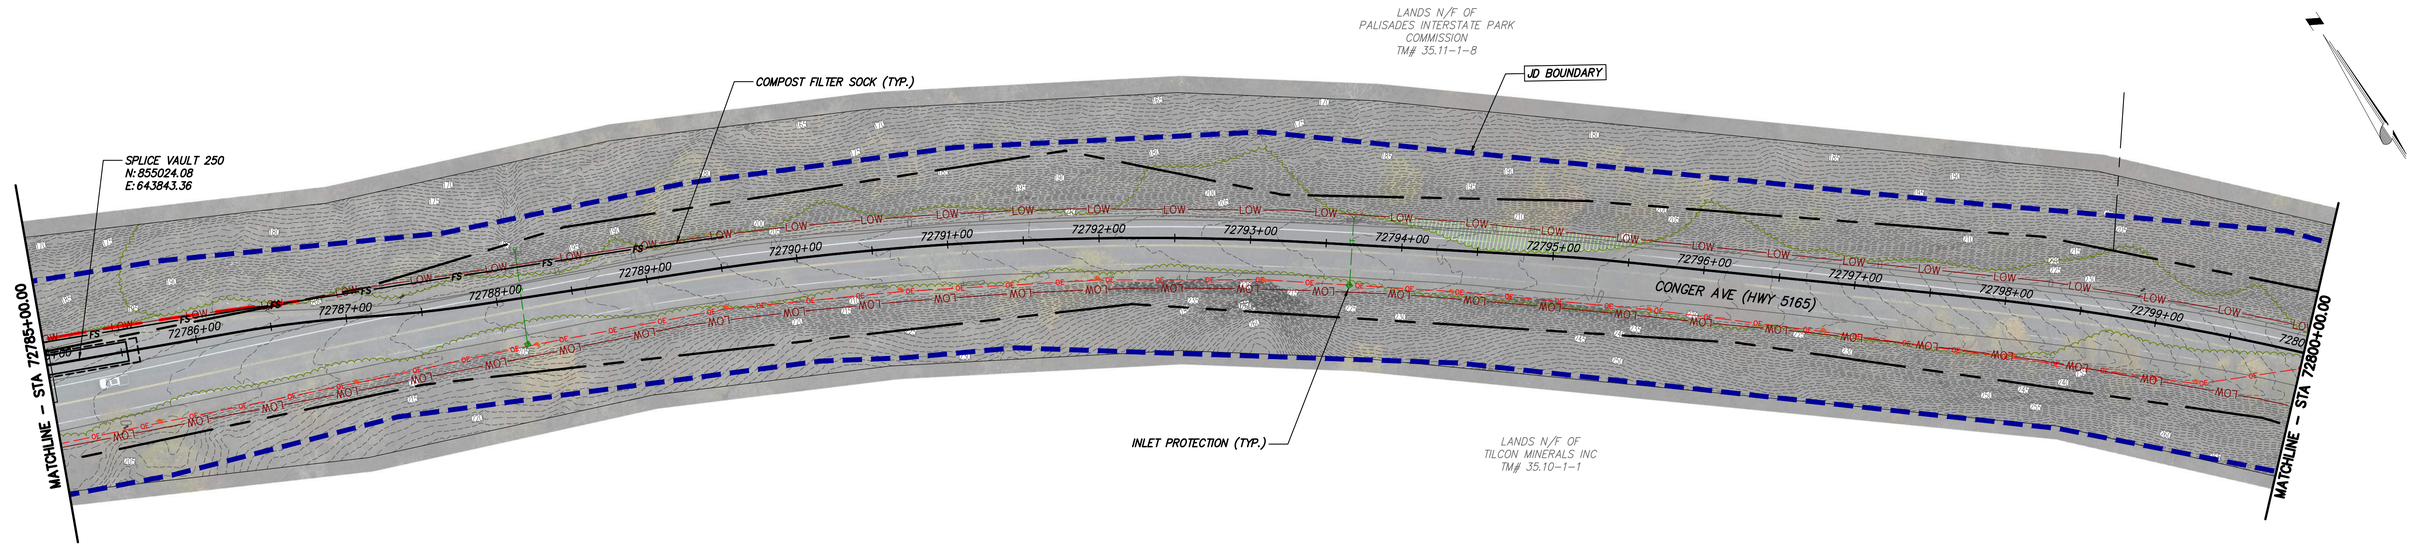

STA. 72785+00.00 TO STA. 72800+00.00 PLAN VIEW
SCALE: 1" = 50'

0 50 100
Scale in feet

CHPE Champlain Hudson Power Express

Kiewit

Engineering and Land Surveying, P.C.

IT IS A VIOLATION OF LAW FOR ANY PERSON, UNLESS THEY ARE ACTING UNDER THE DIRECTION OF A LICENSED PROFESSIONAL ENGINEER, ARCHITECT, LANDSCAPE ARCHITECT OR LAND SURVEYOR TO ALTER AN ITEM IN ANY WAY. IF AN ITEM BEARING THE STAMP OF A LICENSED PROFESSIONAL IS ALTERED, THE ALTERING ENGINEER, ARCHITECT, LANDSCAPE ARCHITECT OR LAND SURVEYOR SHALL STAMP THE DOCUMENT AND INCLUDE THE NOTATION "ALTERED BY" FOLLOWED BY THEIR SIGNATURE, THE DATE OF SUCH ALTERATION, AND A SPECIFIC DESCRIPTION OF THE ALTERATION.

ISSUED FOR PERMITTING


No.	DATE	SUBMITTAL / REVISION DESCRIPTION	DB	APP
F	04/14/2023	FINAL SUBMISSION	BL	BD
E	03/01/2023	DRAFT FINAL REV 1 SUBMISSION	BL	BD
D	11/16/2022	DRAFT FINAL SUBMISSION	BL	BD
C	05/20/2022	60% DESIGN SUBMISSION	BL	BD
B	03/23/2022	PRELIMINARY DESIGN DEVELOPMENT	BL	BD
A	02/18/2022	PRELIMINARY PROGRESS	BL	BD

CHAMPLAIN HUDSON POWER EXPRESS
SEGMENT 12 (PACKAGE 7B) - ROUTE 9W: ROCKLAND
EROSION AND SEDIMENT CONTROL PLAN
STA. 72770+00.00 TO STA. 72800+00.00

DRAWN BY:	BL	DESIGNED BY:	BL	APPROVED BY:	BD


KIEWIT PROJECT NO.	21162
KC PROJECT NO.	120174
DRAWING NO.	C-410
SCALE	AS SHOWN
DATE	04/14/2023
REV. NO.	F
SH.NO.	XX OF XXX

File: P:\120174-CHPE_CABLE_INSTALL-KIEWIT\60_CAD\20_ENGINEERING_CAD_FILES\PACKAGE_7B\NY_ENVIRONMENTAL_(EROSION_CONTROL)\01_ICE\SHEET_FILES\21162_7B
Saved: 4/11/2023 10:33:17 AM Plotted: 4/13/2023 4:29:30 PM Current User: Benson Lam LastSavedBy: blam

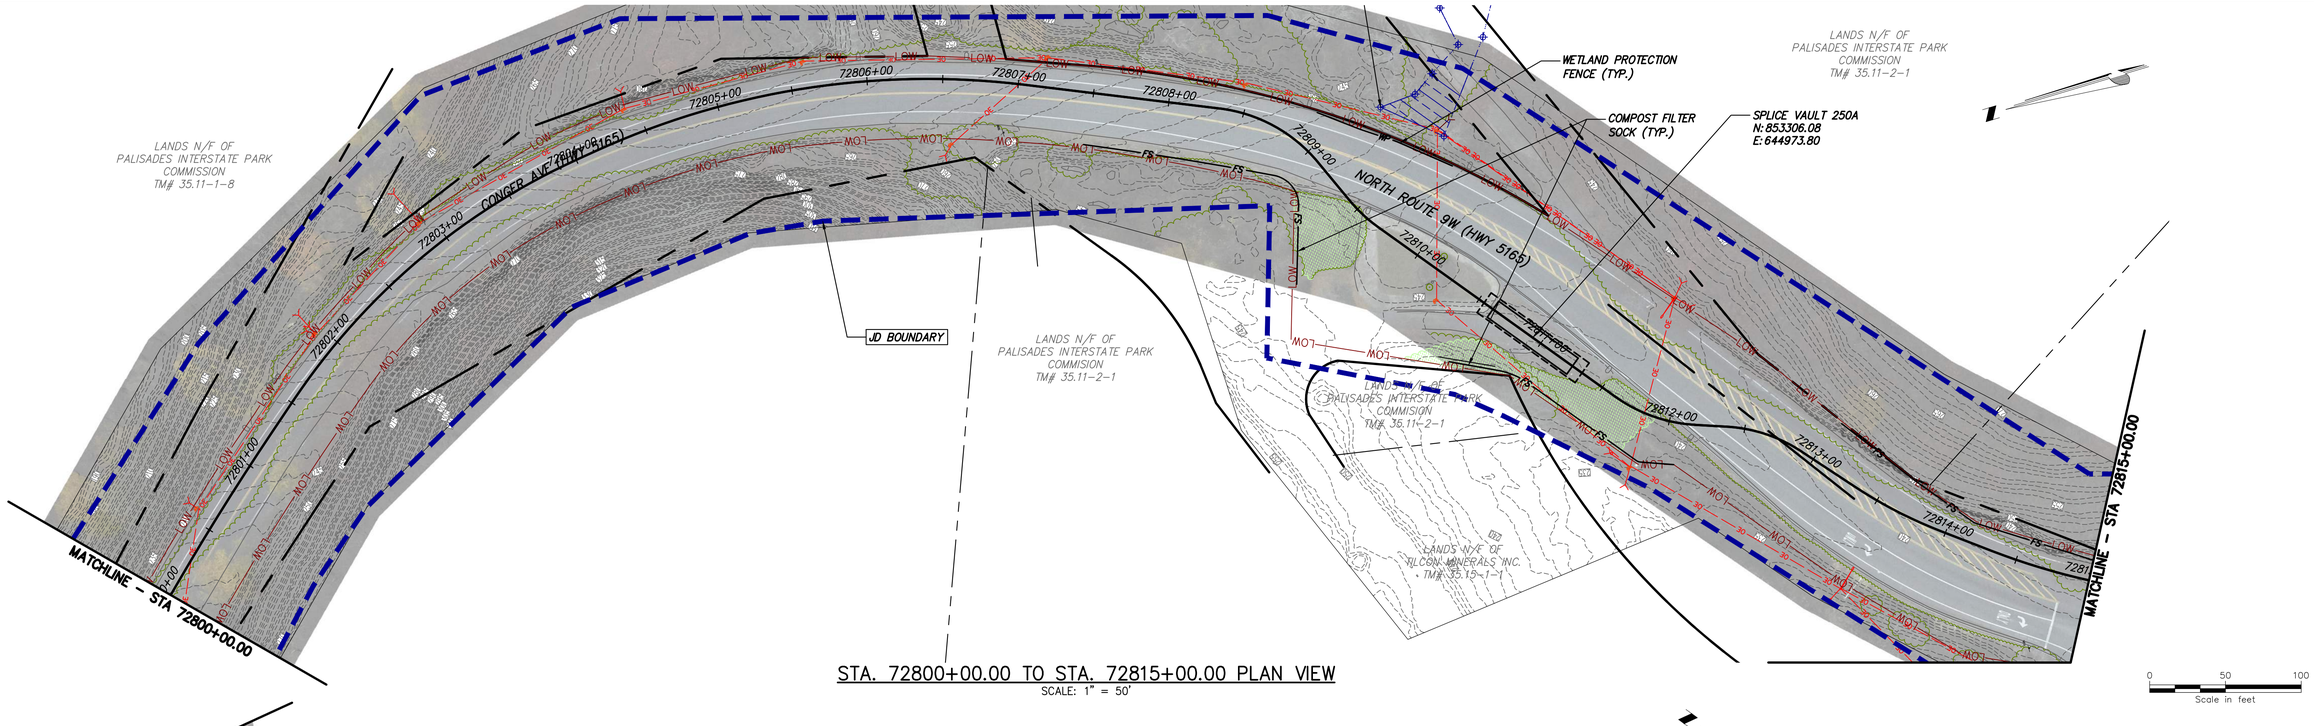

STA. 72800+00.00 TO STA. 72815+00.00 PLAN VIEW
SCALE: 1" = 50'

0 50 100
Scale in feet

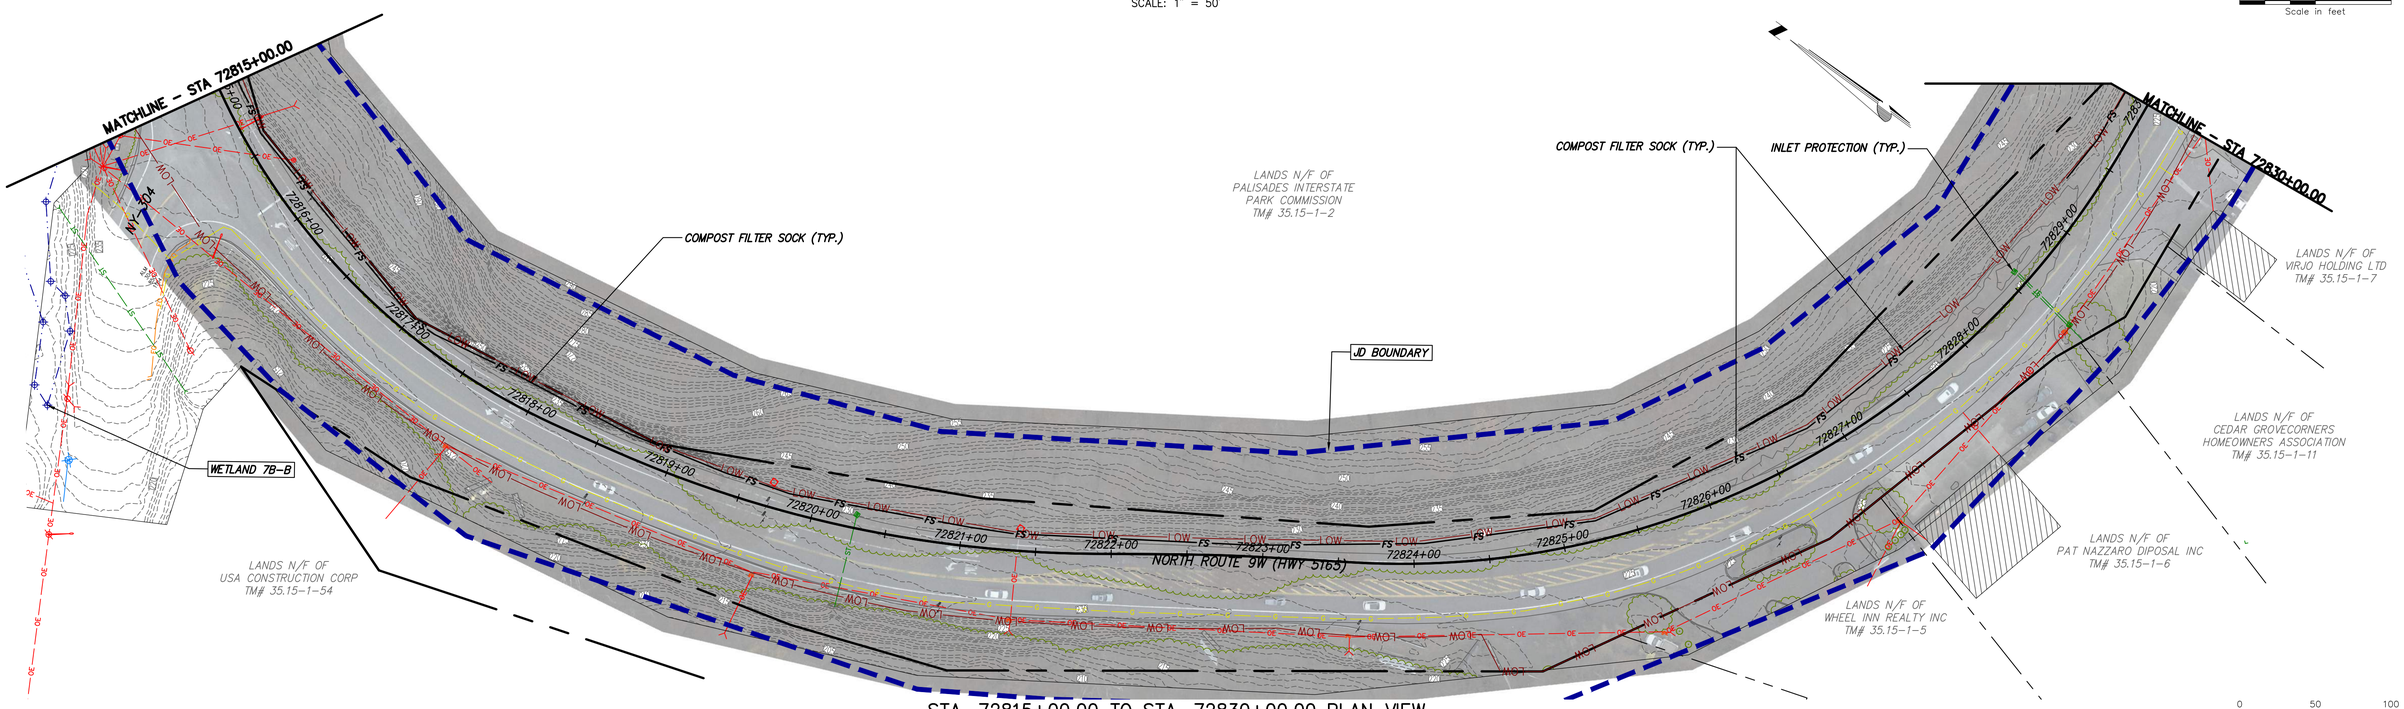

STA. 72815+00.00 TO STA. 72830+00.00 PLAN VIEW
SCALE: 1" = 50'

0 50 100
Scale in feet

CHPE Champlain Hudson Power Express

Kiewit

Engineering and Land Surveying, P.C.

IT IS A VIOLATION OF LAW FOR ANY PERSON, UNLESS THEY ARE ACTING UNDER THE DIRECTION OF A LICENSED PROFESSIONAL ENGINEER, ARCHITECT, LANDSCAPE ARCHITECT OR LAND SURVEYOR TO ALTER AN ITEM IN ANY WAY. IF AN ITEM BEARING THE STAMP OF A LICENSED PROFESSIONAL IS ALTERED, THE ALTERING ENGINEER, ARCHITECT, LANDSCAPE ARCHITECT OR LAND SURVEYOR SHALL STAMP THE DOCUMENT AND INCLUDE THE NOTATION "ALTERED BY" FOLLOWED BY THEIR SIGNATURE, THE DATE OF SUCH ALTERATION, AND A SPECIFIC DESCRIPTION OF THE ALTERATION.

ISSUED FOR PERMITTING


No.	DATE	SUBMITTAL / REVISION DESCRIPTION	DB	APP
F	04/14/2023	FINAL SUBMISSION	BL	BD
E	03/01/2023	DRAFT FINAL REV 1 SUBMISSION	BL	BD
D	11/16/2022	DRAFT FINAL SUBMISSION	BL	BD
C	05/20/2022	60% DESIGN SUBMISSION	BL	BD
B	03/23/2022	PRELIMINARY DESIGN DEVELOPMENT	BL	BD
A	02/18/2022	PRELIMINARY PROGRESS	BL	BD

CHAMPLAIN HUDSON POWER EXPRESS
SEGMENT 12 (PACKAGE 7B) - ROUTE 9W: ROCKLAND
EROSION AND SEDIMENT CONTROL PLAN
STA. 72800+00.00 TO STA. 72830+00.00

KIEWIT PROJECT NO.	21162
KC PROJECT NO.	120174
DRAWING NO.	**C-411**


DRAWN BY: BL | DESIGNED BY: BL | APPROVED BY: BD | SCALE AS SHOWN | REV. NO. F | DATE 04/14/2023 | SH.NO. XX OF XXX

File: P:\120174-CHPE_CABLE_INSTALL-KIEWIT\60_CAD\20_ENGINEERING_CAD_FILES\PACKAGE_7B\NY_ENVIRONMENTAL_(EROSION_CONTROL)\01_ACE\SHEET_FILES\21162_7B_C-411-414.DWG Saved: 4/13/2023 3:30:25 PM Plotted: 4/13/2023 4:30:46 PM Current User: Benson Lam LastSavedBy: blam

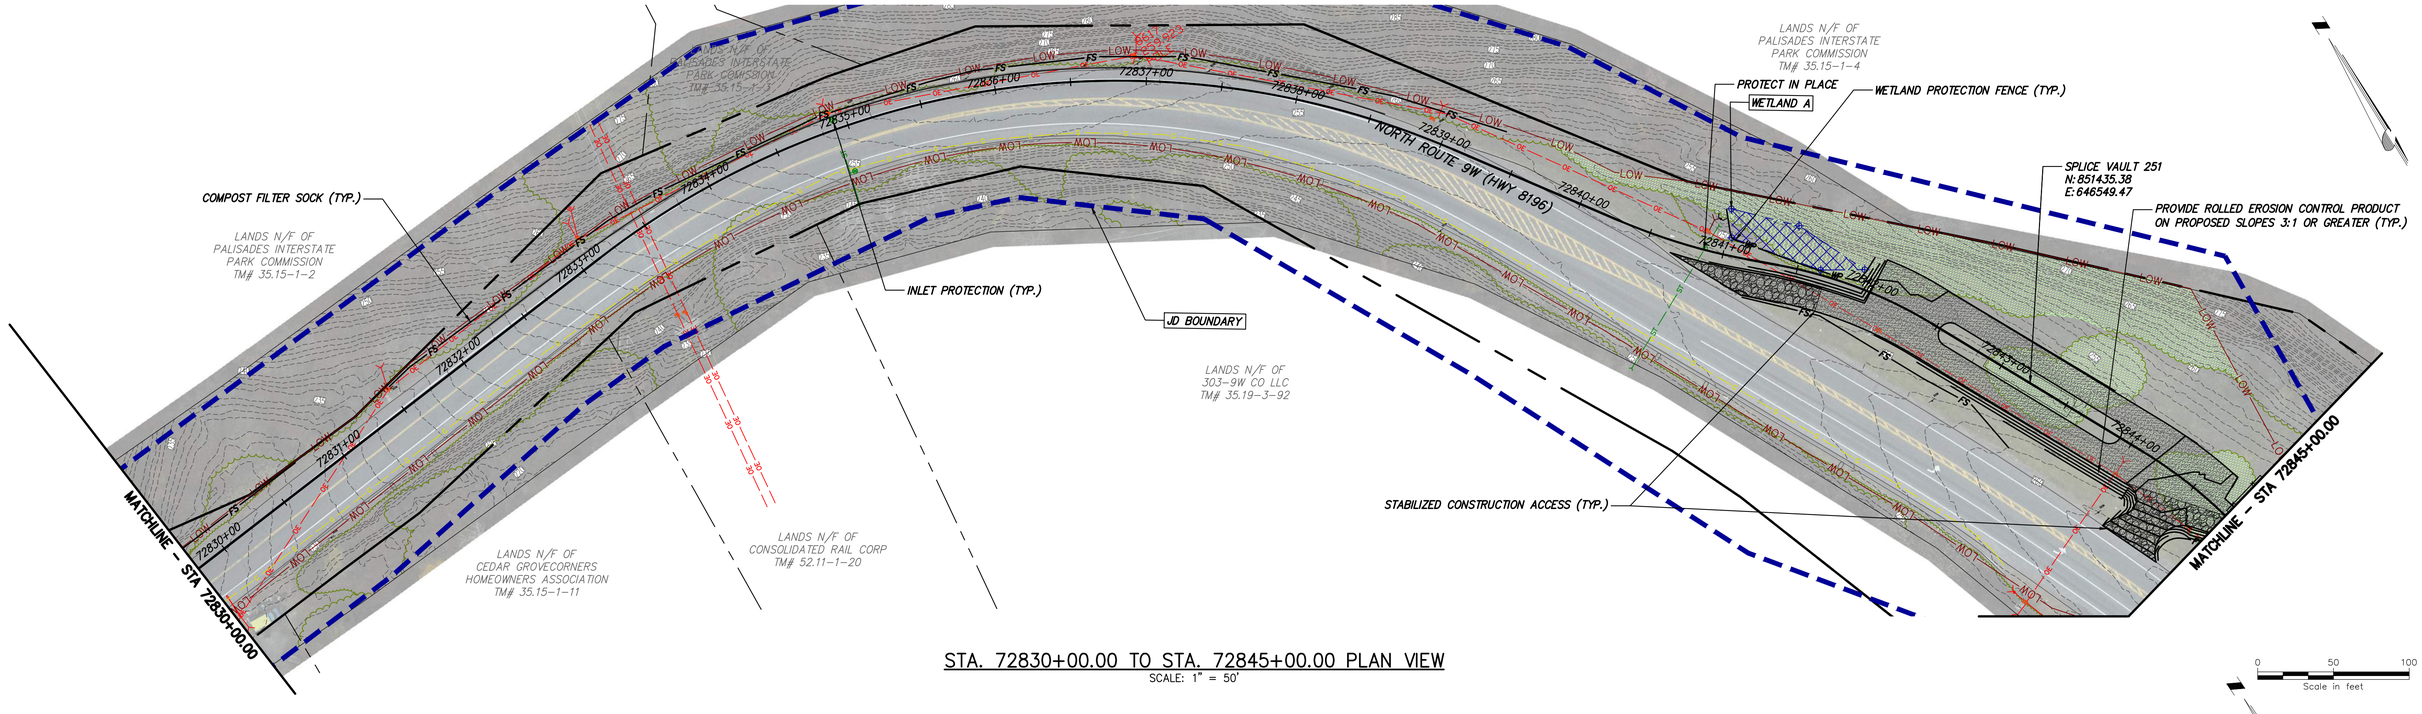

STA. 72830+00.00 TO STA. 72845+00.00 PLAN VIEW
SCALE: 1" = 50'

0 50 100
Scale in feet

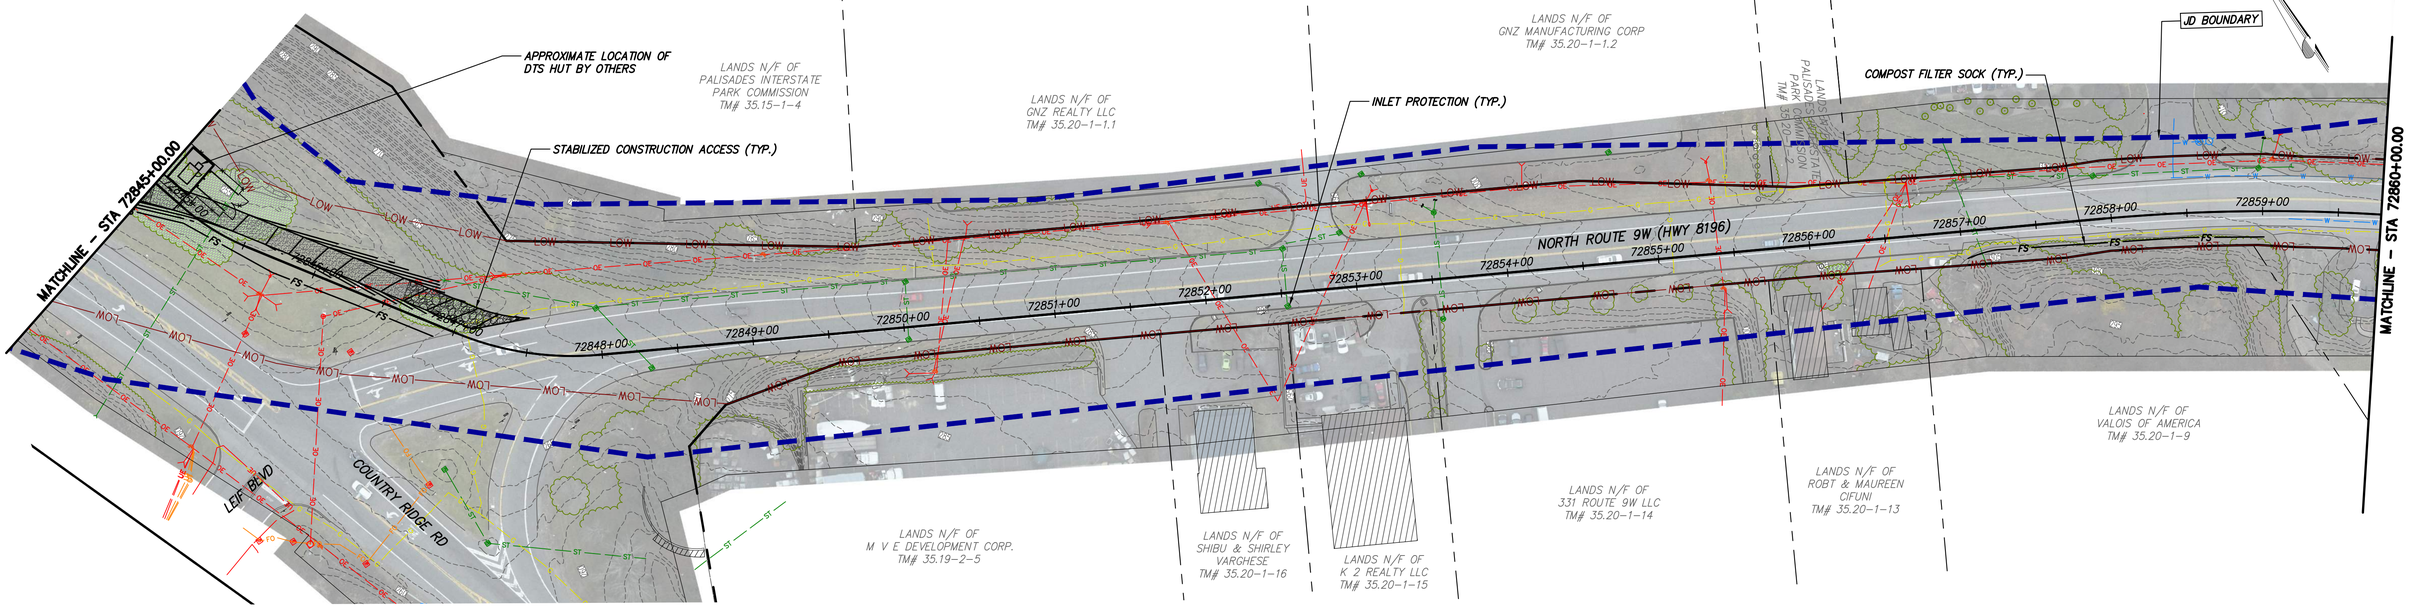

STA. 72845+00.00 TO STA. 72860+00.00 PLAN VIEW
SCALE: 1" = 50'

0 50 100
Scale in feet

CHPE Champlain Hudson Power Express

Kiewit

Engineering and Land Surveying, P.C.

IT IS A VIOLATION OF LAW FOR ANY PERSON, UNLESS THEY ARE ACTING UNDER THE DIRECTION OF A LICENSED PROFESSIONAL ENGINEER, ARCHITECT, LANDSCAPE ARCHITECT OR LAND SURVEYOR TO ALTER AN ITEM IN ANY WAY. IF AN ITEM BEARING THE STAMP OF A LICENSED PROFESSIONAL IS ALTERED, THE ALTERING ENGINEER, ARCHITECT, LANDSCAPE ARCHITECT OR LAND SURVEYOR SHALL STAMP THE DOCUMENT AND INCLUDE THE NOTATION "ALTERED BY" FOLLOWED BY THEIR SIGNATURE, THE DATE OF SUCH ALTERATION, AND A SPECIFIC DESCRIPTION OF THE ALTERATION.

ISSUED FOR PERMITTING


No.	DATE	SUBMITTAL / REVISION DESCRIPTION	DB	APP
F	04/14/2023	FINAL SUBMISSION	BL	BD
E	03/01/2023	DRAFT FINAL REV 1 SUBMISSION	BL	BD
D	11/16/2022	DRAFT FINAL SUBMISSION	BL	BD
C	05/20/2022	60% DESIGN SUBMISSION	BL	BD
B	03/23/2022	PRELIMINARY DESIGN DEVELOPMENT	BL	BD
A	02/18/2022	PRELIMINARY PROGRESS	BL	BD

CHAMPLAIN HUDSON POWER EXPRESS
SEGMENT 12 (PACKAGE 7B) - ROUTE 9W: ROCKLAND
EROSION AND SEDIMENT CONTROL PLAN
STA. 72830+00.00 TO STA. 72860+00.00

KIEWIT PROJECT NO.	21162
KC PROJECT NO.	120174
DRAWING NO.	**C-412**


DRAWN BY: BL | DESIGNED BY: BL | APPROVED BY: BD | SCALE: AS SHOWN | REV. NO. F | DATE: 04/14/2023 | SH.NO. XX OF XXX

File: P:\120174-CHPE_CABLE_INSTALL-KIEWIT\60_CAD\20_ENGINEERING_CAD_FILES\PACKAGE_7B\NY_ENVIRONMENTAL_(EROSION_CONTROL)\01_KCE\SHEET_FILES\21162_7B_C-411-414.DWG Saved: 4/13/2023 3:30:25 PM Plotted: 4/27/2023 3:53:36 PM Current User: Bobby Dahit LastSavedBy: bdahit

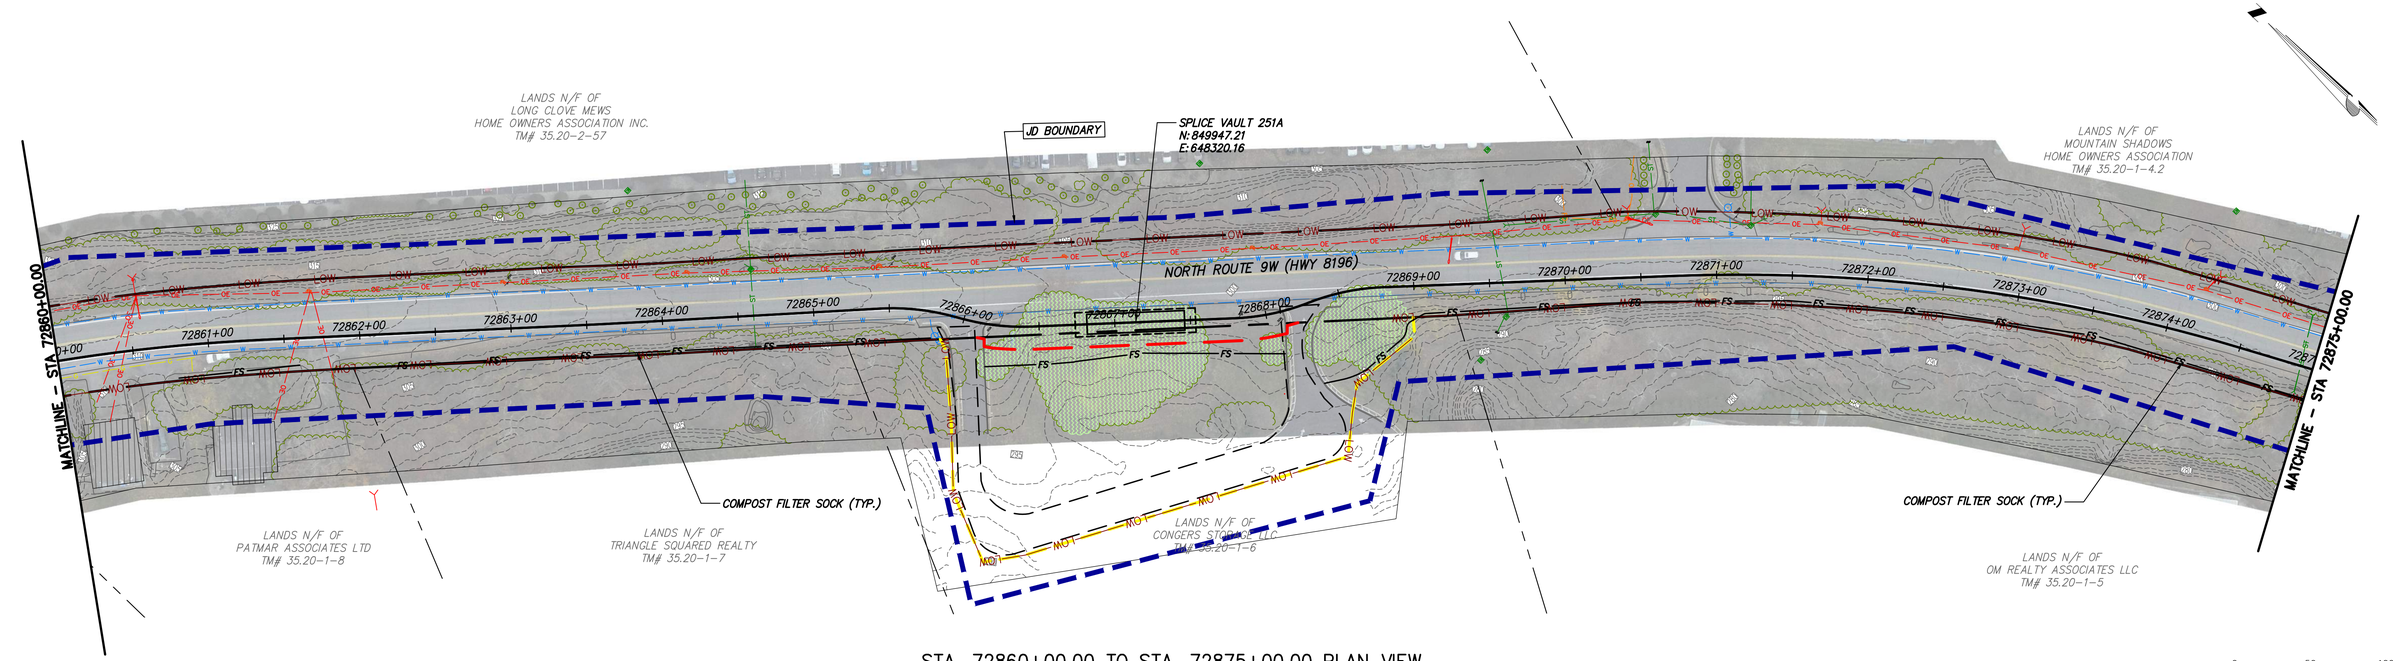

STA. 72860+00.00 TO STA. 72875+00.00 PLAN VIEW
SCALE: 1" = 50'

0 50 100
Scale in feet

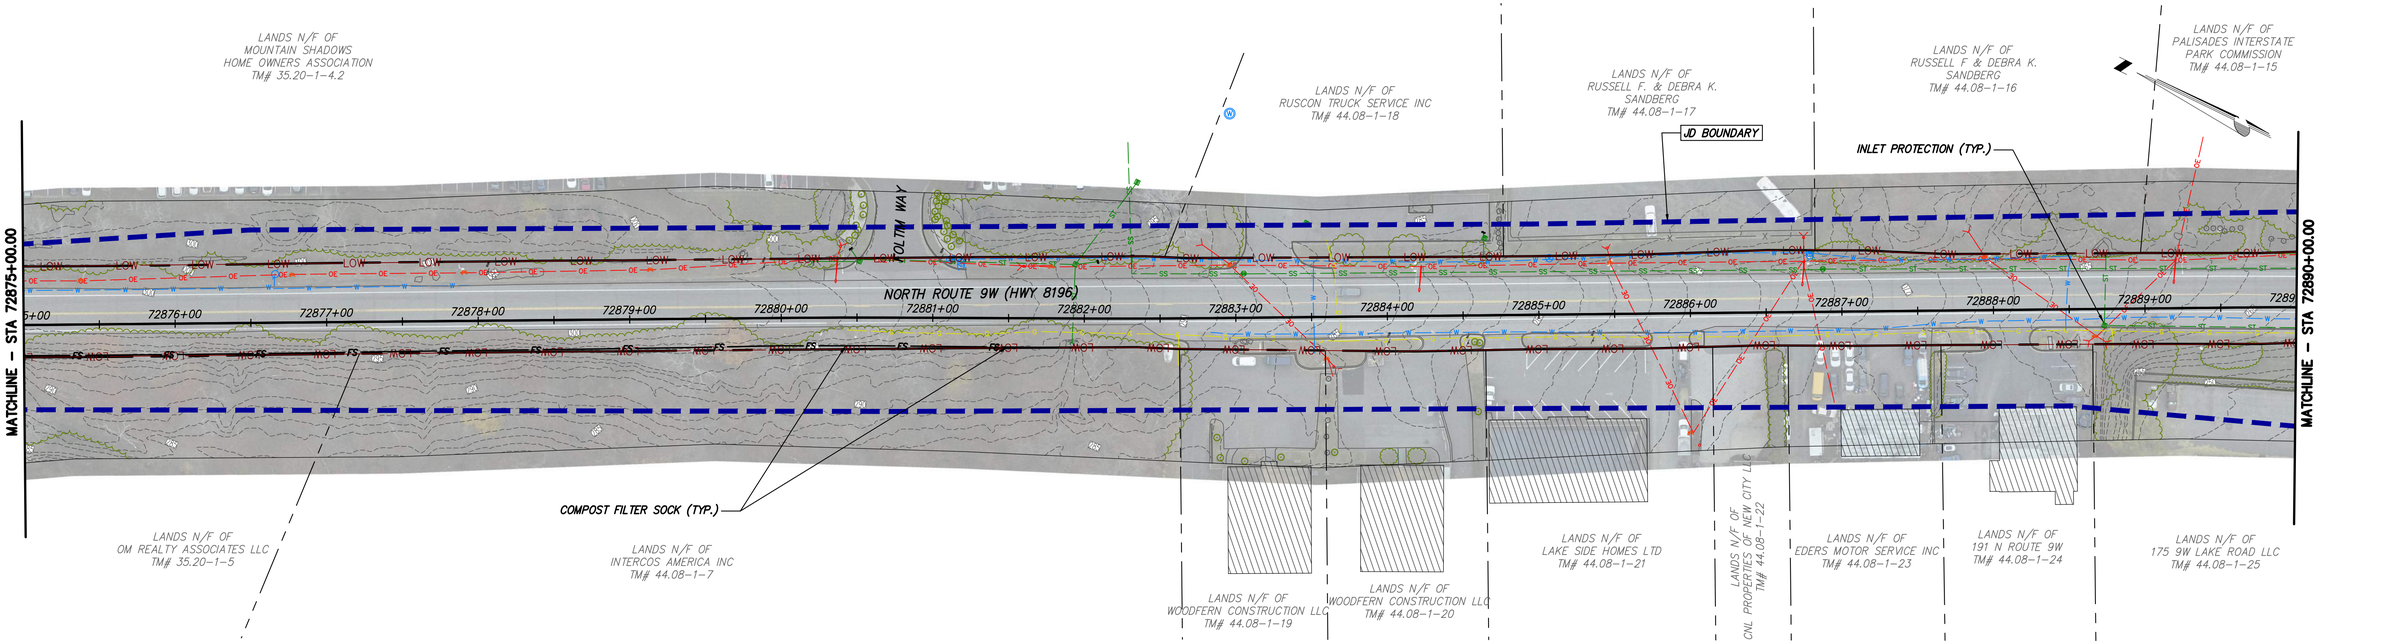

STA. 72875+00.00 TO STA. 72890+00.00 PLAN VIEW
SCALE: 1" = 50'

0 50 100
Scale in feet

CHPE Champlain Hudson Power Express

Kiewit

Engineering and Land Surveying, P.C.

IT IS A VIOLATION OF LAW FOR ANY PERSON, UNLESS THEY ARE ACTING UNDER THE DIRECTION OF A LICENSED PROFESSIONAL ENGINEER, ARCHITECT, LANDSCAPE ARCHITECT OR LAND SURVEYOR TO ALTER AN ITEM IN ANY WAY. IF AN ITEM BEARING THE STAMP OF A LICENSED PROFESSIONAL IS ALTERED, THE ALTERING ENGINEER, ARCHITECT, LANDSCAPE ARCHITECT OR LAND SURVEYOR SHALL STAMP THE DOCUMENT AND INCLUDE THE NOTATION "ALTERED BY" FOLLOWED BY THEIR SIGNATURE, THE DATE OF SUCH ALTERATION, AND A SPECIFIC DESCRIPTION OF THE ALTERATION.

ISSUED FOR PERMITTING


No.	DATE	SUBMITTAL / REVISION DESCRIPTION	DB	APP
F	04/14/2023	FINAL SUBMISSION	BL	BD
E	03/01/2023	DRAFT FINAL REV 1 SUBMISSION	BL	BD
D	11/16/2022	DRAFT FINAL SUBMISSION	BL	BD
C	05/20/2022	60% DESIGN SUBMISSION	BL	BD
B	03/23/2022	PRELIMINARY DESIGN DEVELOPMENT	BL	BD
A	02/18/2022	PRELIMINARY PROGRESS	BL	BD

CHAMPLAIN HUDSON POWER EXPRESS
SEGMENT 12 (PACKAGE 7B) - ROUTE 9W: ROCKLAND
EROSION AND SEDIMENT CONTROL PLAN
STA. 72860+00.00 TO STA. 72890+00.00

DRAWN BY: BL | DESIGNED BY: BL | APPROVED BY: BD | SCALE AS SHOWN | DATE 04/14/2023 | REV. NO. F | SH.NO. XX OF XXX

KIEWIT PROJECT NO. 21162
KC PROJECT NO. 120174
DRAWING NO. **C-413**

File: P:\20174-CHPE_CABLE_INSTALL-KIEWIT\60_CAD\20_ENGINEERING_CAD_FILES\PACKAGE_7B\NY_ENVIRONMENTAL_(EROSION_CONTROL)\01_ACE\SHEET_FILES\21162_7B_C-411-414.DWG Saved: 4/13/2023 3:30:25 PM Plotted: 4/13/2023 4:33:04 PM Current User: Benson Lam LastSavedBy: blam

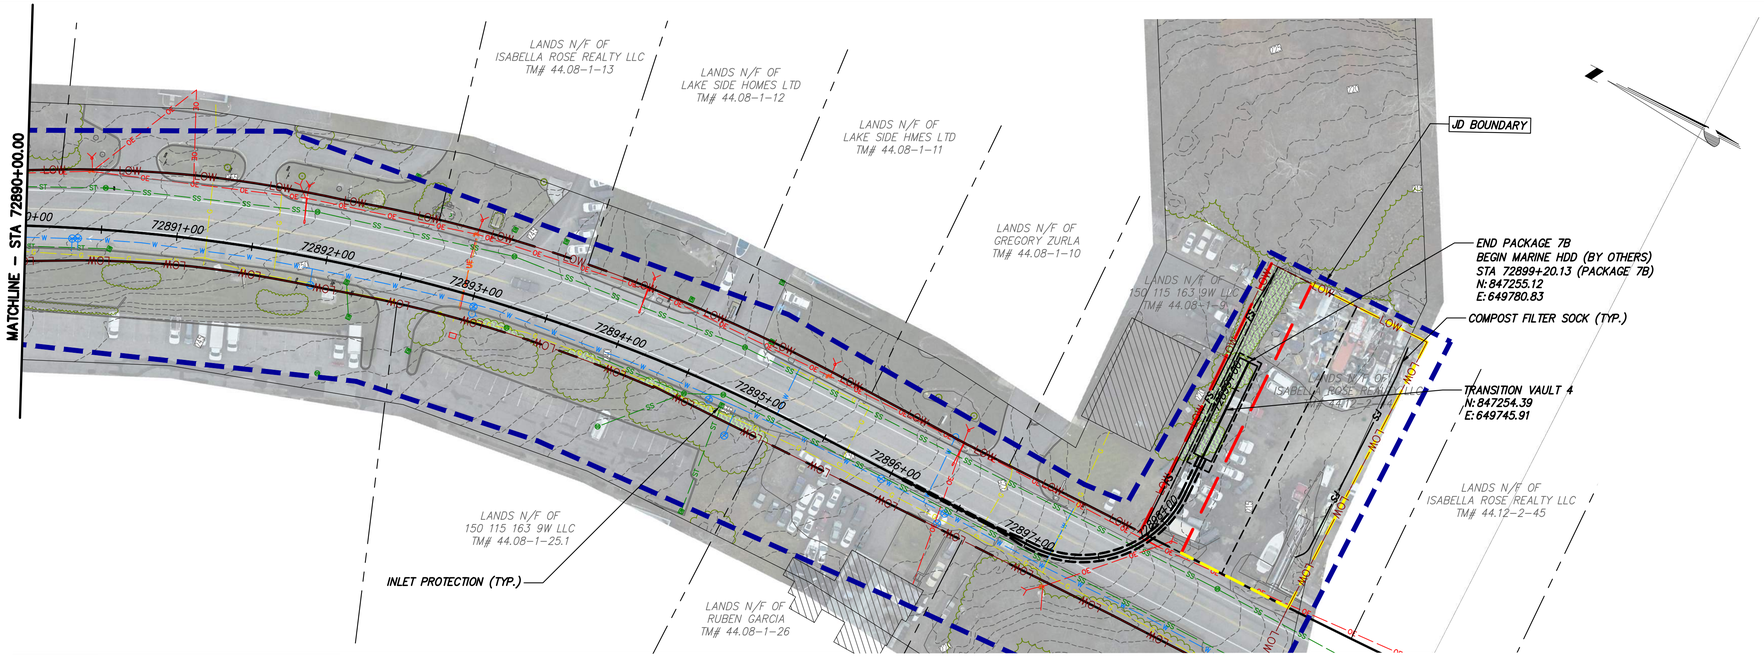

STA. 72890+00.00 TO STA. 72899+20.13 PLAN VIEW

SCALE: 1" = 50'

0 50 100
Scale in feet

CHPE Champlain Hudson Power Express

Kiewit

Engineering and Land Surveying, P.C.

IT IS A VIOLATION OF LAW FOR ANY PERSON, UNLESS THEY ARE ACTING UNDER THE DIRECTION OF A LICENSED PROFESSIONAL ENGINEER, ARCHITECT, LANDSCAPE ARCHITECT OR LAND SURVEYOR TO ALTER AN ITEM IN ANY WAY. IF AN ITEM BEARING THE STAMP OF A LICENSED PROFESSIONAL IS ALTERED, THE ALTERING ENGINEER, ARCHITECT, LANDSCAPE ARCHITECT OR LAND SURVEYOR SHALL STAMP THE DOCUMENT AND INCLUDE THE NOTATION "ALTERED BY" FOLLOWED BY THEIR SIGNATURE, THE DATE OF SUCH ALTERATION, AND A SPECIFIC DESCRIPTION OF THE ALTERATION.

ISSUED FOR PERMITTING


No.	DATE	SUBMITTAL / REVISION DESCRIPTION	DB	APP
F	04/14/2023	FINAL SUBMISSION	BL	BD
E	03/01/2023	DRAFT FINAL REV 1 SUBMISSION	BL	BD
D	11/16/2022	DRAFT FINAL SUBMISSION	BL	BD
C	05/20/2022	60% DESIGN SUBMISSION	BL	BD
B	03/23/2022	PRELIMINARY DESIGN DEVELOPMENT	BL	BD
A	02/18/2022	PRELIMINARY PROGRESS	BL	BD

CHAMPLAIN HUDSON POWER EXPRESS
SEGMENT 12 (PACKAGE 7B) - ROUTE 9W: ROCKLAND
EROSION AND SEDIMENT CONTROL PLAN
STA. 72890+00.00 TO STA. 72899+20.13

DRAWN BY: BL | DESIGNED BY: BL | APPROVED BY: BD | SCALE AS SHOWN | REV. NO. F

KIEWIT PROJECT NO.	
21162	
KC PROJECT NO.	
120174	
DRAWING NO.	
C-414	
DATE	04/14/2023
SH.NO.	XX OF XXX

File: P:\120174-CHPE_CABLE_INSTALL-KIEWIT\60_CAD\20_ENGINEERING_CAD_FILES\PACKAGE_7B\NY_ENVIRONMENTAL_(EROSION_CONTROL)\01_ACE\SHEET_FILES\21162_7B_C-411-414.DWG Saved: 4/13/2023 3:30:25 PM Plotted: 4/13/2023 4:33:28 PM Current User: Benson Lam LastSavedBy: blam

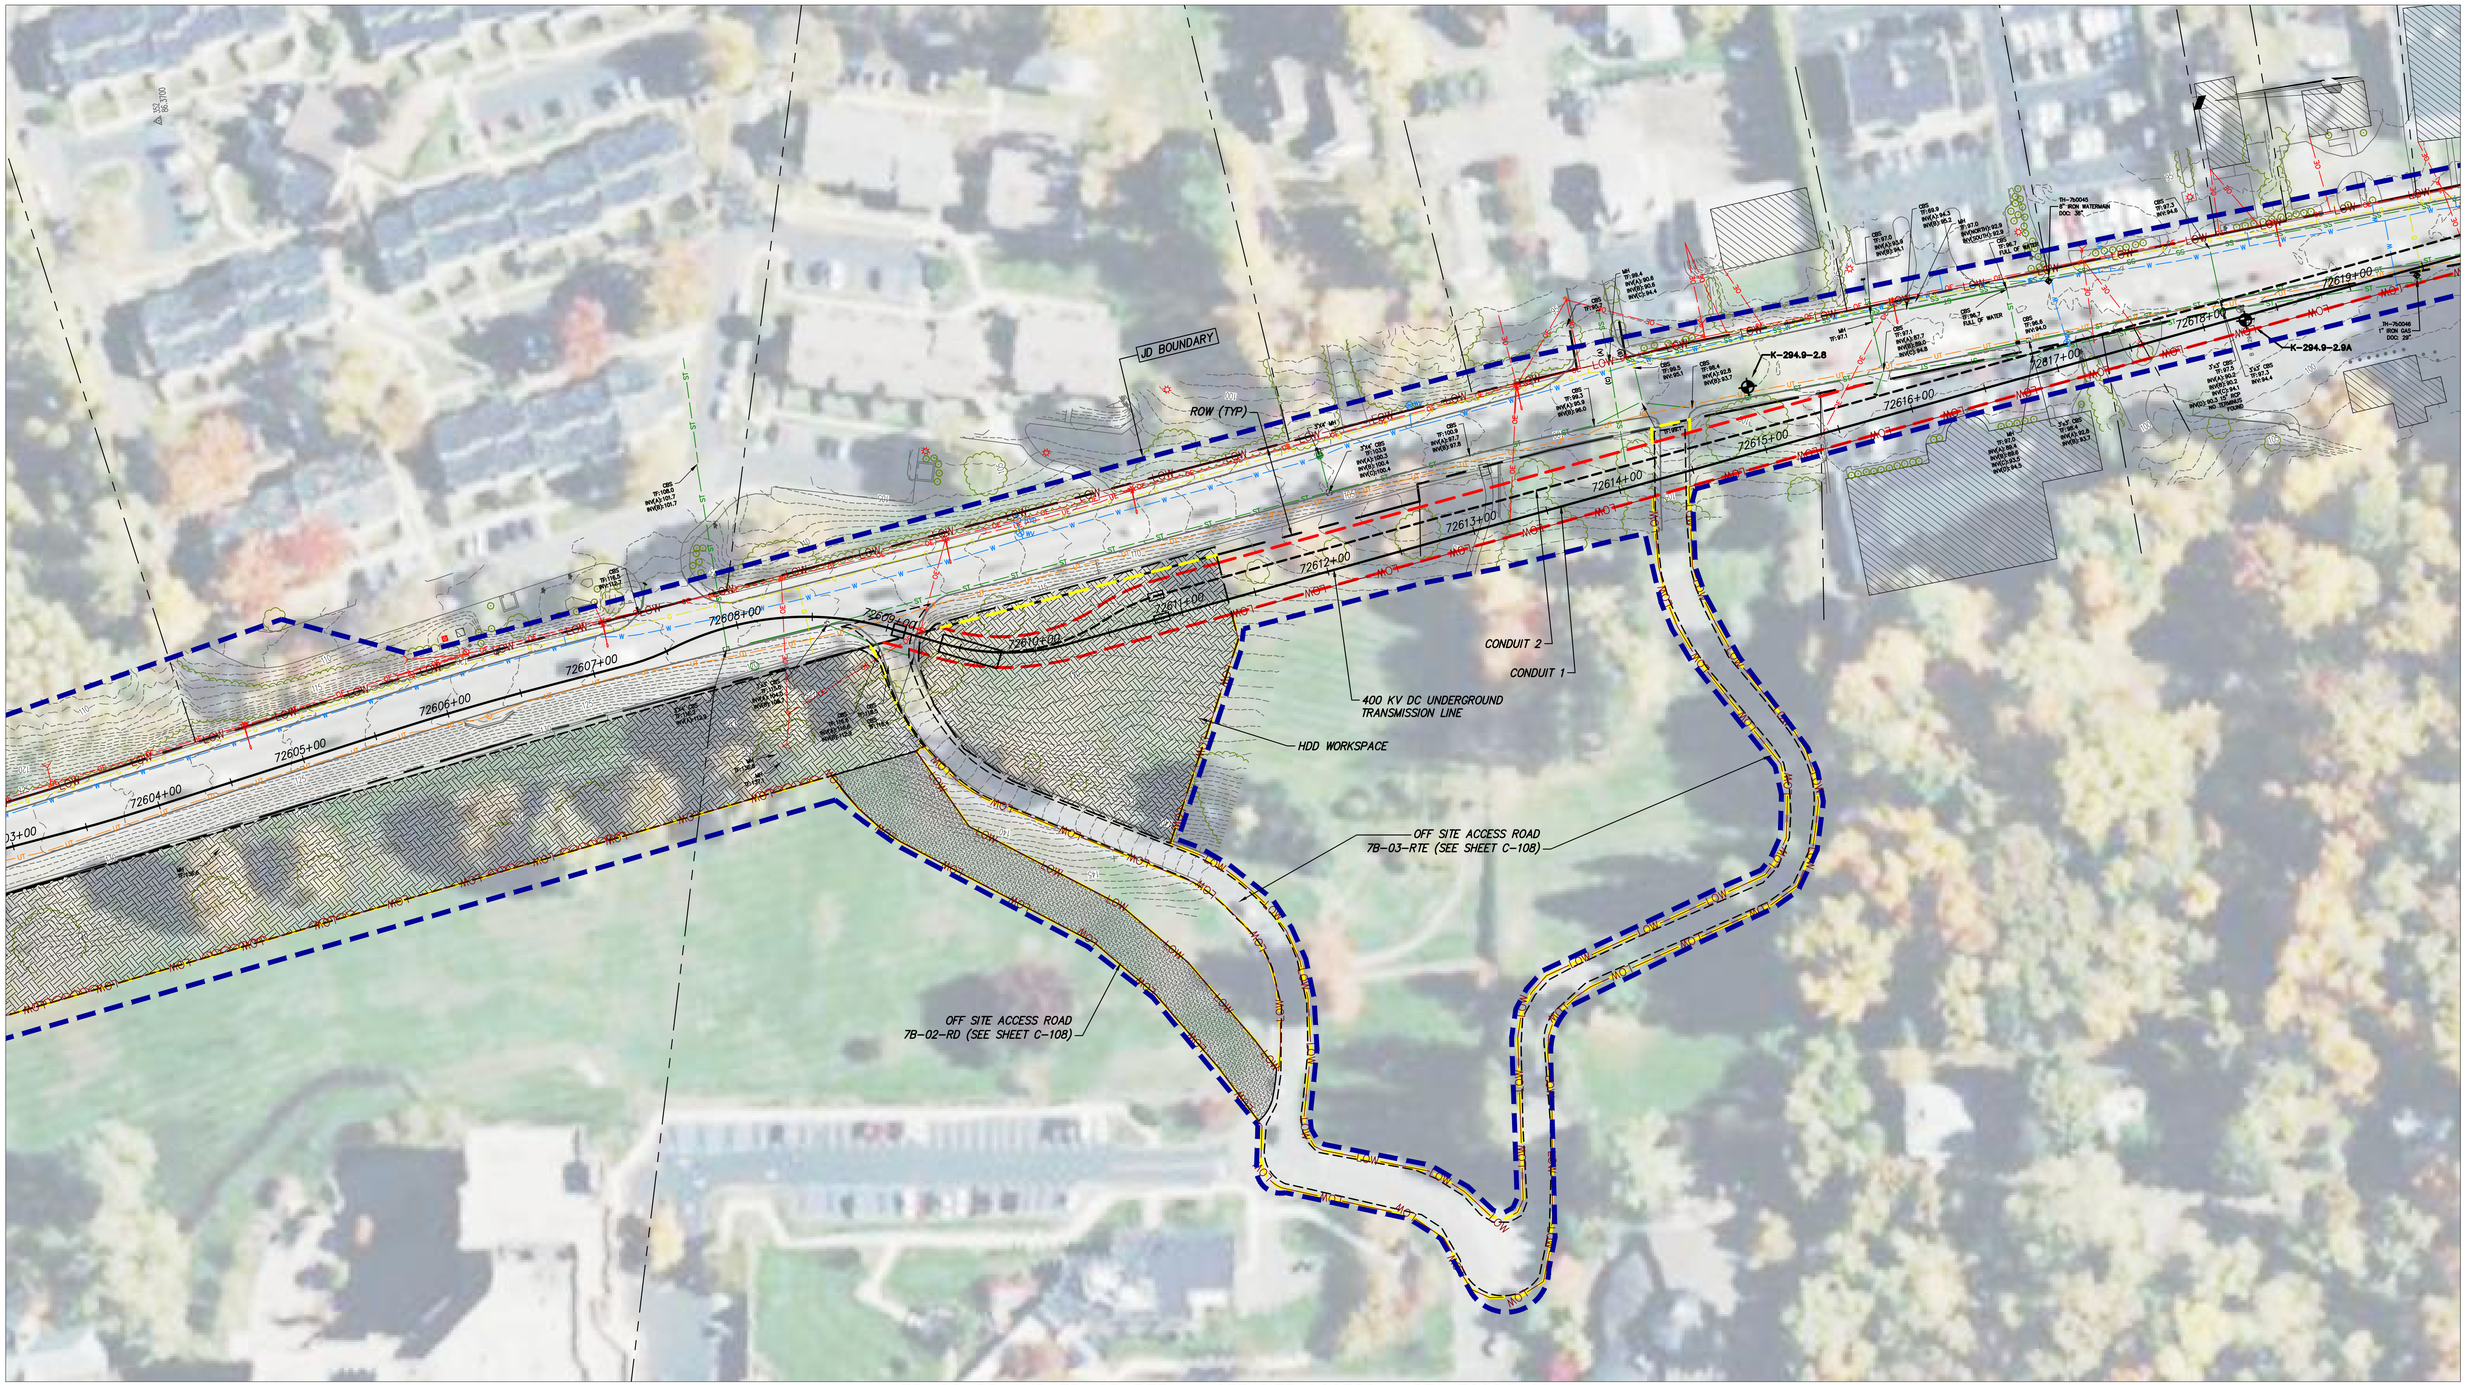

7B-02-RD AND 7B-03-RTE – OFF SITE ACCESS – STA 72604+00

SCALE: 1" = 50'

CHPE Champlain Hudson Power Express

Kiewit

TETRA TECH

TETRA TECH ENGINEERING AND SURVEYING P.C.
(A NEW YORK PROFESSIONAL CORPORATION)

IT IS A VIOLATION OF LAW FOR ANY PERSON, UNLESS THEY ARE ACTING UNDER THE DIRECTION OF A LICENSED PROFESSIONAL ENGINEER, ARCHITECT, LANDSCAPE ARCHITECT OR LAND SURVEYOR TO ALTER AN ITEM IN ANY WAY. IF AN ITEM BEARING THE STAMP OF A LICENSED PROFESSIONAL IS ALTERED, THE ALTERING ENGINEER, ARCHITECT, LANDSCAPE ARCHITECT OR LAND SURVEYOR SHALL STAMP THE DOCUMENT AND INCLUDE THE NOTATION "ALTERED BY" FOLLOWED BY THEIR SIGNATURE, THE DATE OF SUCH ALTERATION, AND A SPECIFIC DESCRIPTION OF THE ALTERATION.

No.	DATE	SUBMITTAL / REVISION DESCRIPTION	DB	APP
----	----	----	----	----
----	----	----	----	----
F	04/14/2023	FINAL SUBMISSION	RB	JL
E	03/01/2023	DRAFT FINAL REV 1 SUBMISSION	RB	JL
D	11/16/2022	DRAFT FINAL SUBMISSION	RB	JL
C	05/20/2022	60% DESIGN SUBMISSION	RB	JL
B	03/23/2022	PRELIMINARY DESIGN DEVELOPMENT	BV	TK
A	02/18/2022	PRELIMINARY PROGRESS	BV	TK

CHAMPLAIN HUDSON POWER EXPRESS

SEGMENT 12 (PACKAGE 7B) - ROUTE 9W: ROCKLAND


OFF SITE ACCESS ROADS

SHEET 2 OF 2

KIEWIT PROJECT NO.	21162
TT PROJECT NO.	204-3701
DRAWING NO.	**C-202**

DRAWN BY: RB | DESIGNED BY: AC | APPROVED BY: JL | SCALE AS SHOWN | REV. NO. F | DATE 04/14/2023 | SH.NO. – OF –

File: C:\PWWORKING\REI\DMS51141\21162_7B_C_201.DWG Saved: 4/10/2023 12:23:37 PM Plotted: 4/10/2023 12:25:00 PM Current User: Popat, Muhammad LastSavedBy: muhammad.popat

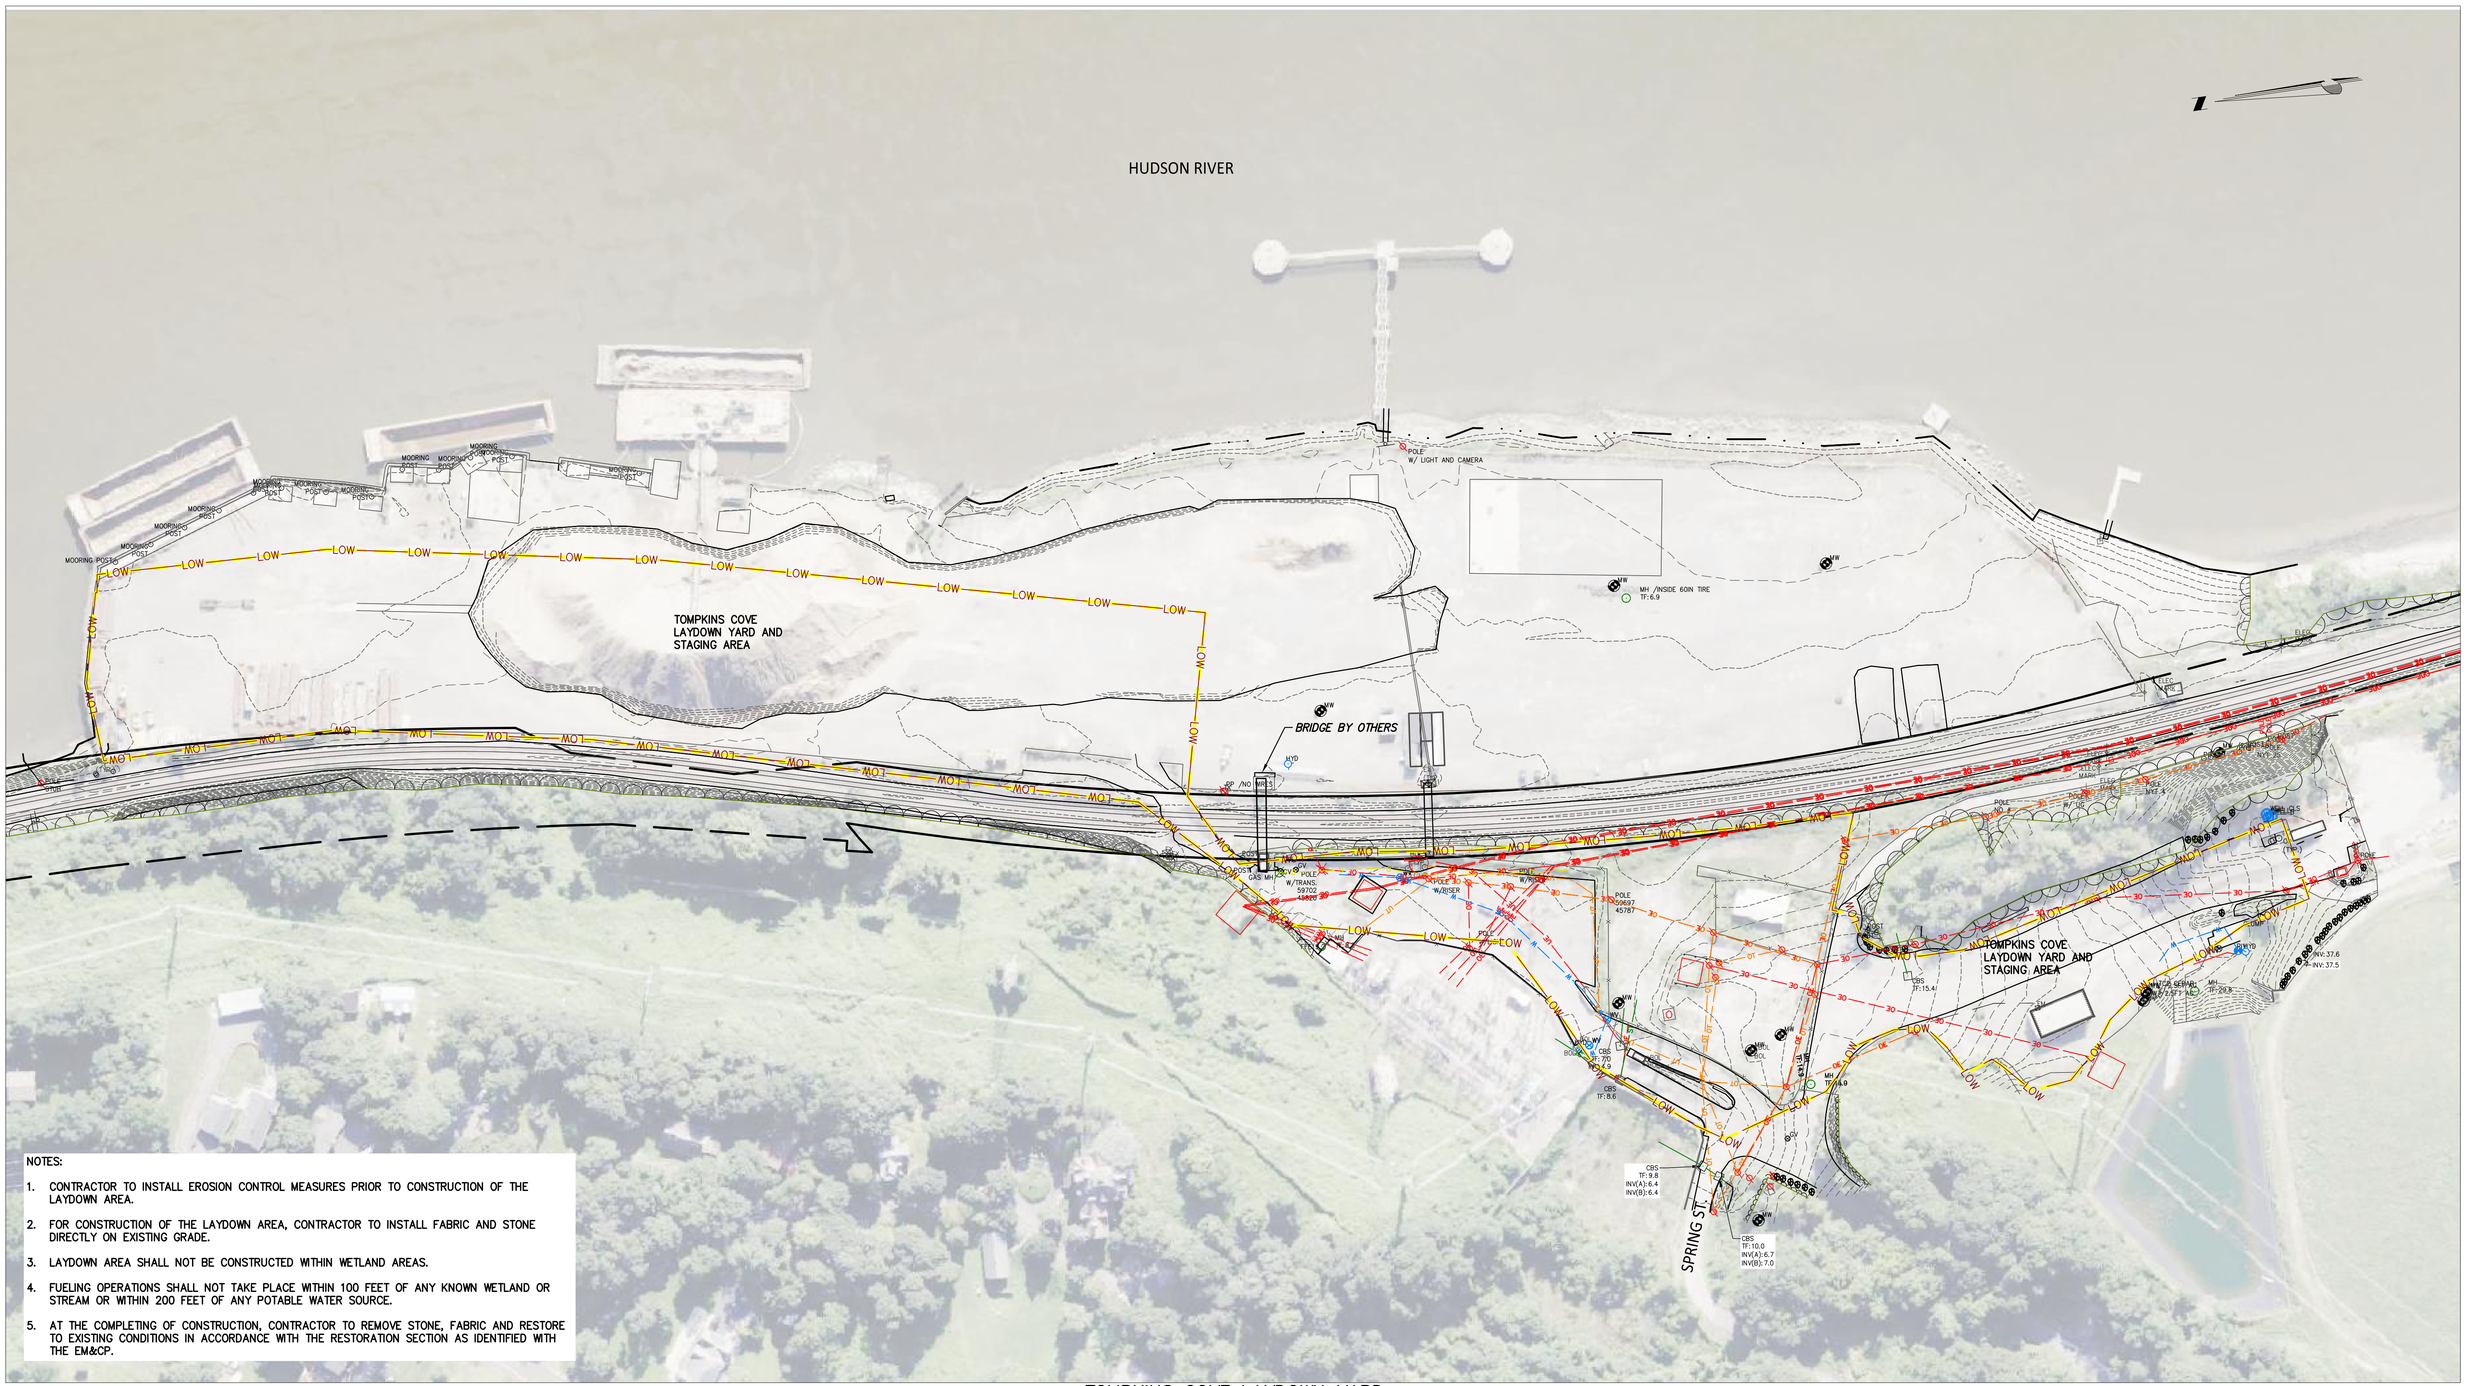

NOTES:

1. CONTRACTOR TO INSTALL EROSION CONTROL MEASURES PRIOR TO CONSTRUCTION OF THE LAYDOWN AREA.
2. FOR CONSTRUCTION OF THE LAYDOWN AREA, CONTRACTOR TO INSTALL FABRIC AND STONE DIRECTLY ON EXISTING GRADE.
3. LAYDOWN AREA SHALL NOT BE CONSTRUCTED WITHIN WETLAND AREAS.
4. FUELING OPERATIONS SHALL NOT TAKE PLACE WITHIN 100 FEET OF ANY KNOWN WETLAND OR STREAM OR WITHIN 200 FEET OF ANY POTABLE WATER SOURCE.
5. AT THE COMPLETING OF CONSTRUCTION, CONTRACTOR TO REMOVE STONE, FABRIC AND RESTORE TO EXISTING CONDITIONS IN ACCORDANCE WITH THE RESTORATION SECTION AS IDENTIFIED WITH THE EM&CP.

TOMPKINS COVE LAYDOWN YARD

SCALE: 1" = 80'

CHPE Champlain Hudson Power Express

Kiewit

TETRA TECH

TETRA TECH ENGINEERING AND SURVEYING P.C.
(A NEW YORK PROFESSIONAL CORPORATION)

IT IS A VIOLATION OF LAW FOR ANY PERSON, UNLESS THEY ARE ACTING UNDER THE DIRECTION OF A LICENSED PROFESSIONAL ENGINEER, ARCHITECT, LANDSCAPE ARCHITECT OR LAND SURVEYOR TO ALTER AN ITEM IN ANY WAY. IF AN ITEM BEARING THE STAMP OF A LICENSED PROFESSIONAL IS ALTERED, THE ALTERING ENGINEER, ARCHITECT, LANDSCAPE ARCHITECT OR LAND SURVEYOR SHALL STAMP THE DOCUMENT AND INCLUDE THE NOTATION "ALTERED BY" FOLLOWED BY THEIR SIGNATURE, THE DATE OF SUCH ALTERATION, AND A SPECIFIC DESCRIPTION OF THE ALTERATION.

No.	DATE	SUBMITTAL / REVISION DESCRIPTION	DB	APP
----	----	----	----	----
----	----	----	----	----
F	04/14/2023	FINAL SUBMISSION	RB	JL
E	03/01/2023	DRAFT FINAL REV 1 SUBMISSION	RB	JL
D	11/16/2022	DRAFT FINAL SUBMISSION	RB	JL
C	05/20/2022	60% DESIGN SUBMISSION	RB	JL
B	03/23/2022	PRELIMINARY DESIGN DEVELOPMENT	BV	TK
A	02/18/2022	PRELIMINARY PROGRESS	BV	TK

CHAMPLAIN HUDSON POWER EXPRESS

SEGMENT 12 (PACKAGE 7B) - ROUTE 9W: ROCKLAND

TOMKINS COVE LAYDOWN YARD

KIEWIT PROJECT NO.	21162
TT PROJECT NO.	204-3701
DRAWING NO.	**C-203**

DRAWN BY: RB | DESIGNED BY: AC | APPROVED BY: JL | SCALE AS SHOWN | REV. NO. F | DATE 04/14/2023 | SH.NO. -- OF --

File: C:\PWWORKING\PEN\DMS5114\121162_7B_C_201.DWG Saved: 3/31/2023 2:31:28 PM Plotted: 4/10/2023 11:35:19 AM Current User: Popat, Muhammad LastSavedBy: muhammad.popat

ATTACHMENT 6
WATERBODY PHOTOGRAPHS



Latitude N041° 14' 25.08"/ Longitude W073° 58' 57.61"

Stream 3 (Haverstraw)- Under Park Road



Stream 3 (Haverstraw)- Upstream of Park Road

Segment 12-Package 7B

SITE PHOTOGRAPHS

Champlain Hudson Power Express



Latitude N041° 14' 15.09"/ Longitude W073° 59' 05.94"

Stream 5.10 (Haverstraw)- Downstream of Park Road



Stream 5.10 (Haverstraw)- Upstream of N. Liberty Drive

Segment 12 – Package 7B	**SITE PHOTOGRAPHS**
	Champlain Hudson Power Express



Latitude N041°13' 41.76"/ Longitude W073° 59' 14.29"

Stream 2 (Haverstraw)- Under Route 9W



Stream 2 (Haverstraw)- Upstream of 9W

Segment 12 – Package 7B	**SITE PHOTOGRAPHS**
	Champlain Hudson Power Express



Latitude N041° 12' 15.37"/ Longitude W073° 59' 01.65"

Stream 1 (Haverstraw)- Under Route 9W



Stream 1 (Haverstraw)- Upstream of 9W

Segment 12 – Package 7B	**SITE PHOTOGRAPHS**
	Champlain Hudson Power Express

