
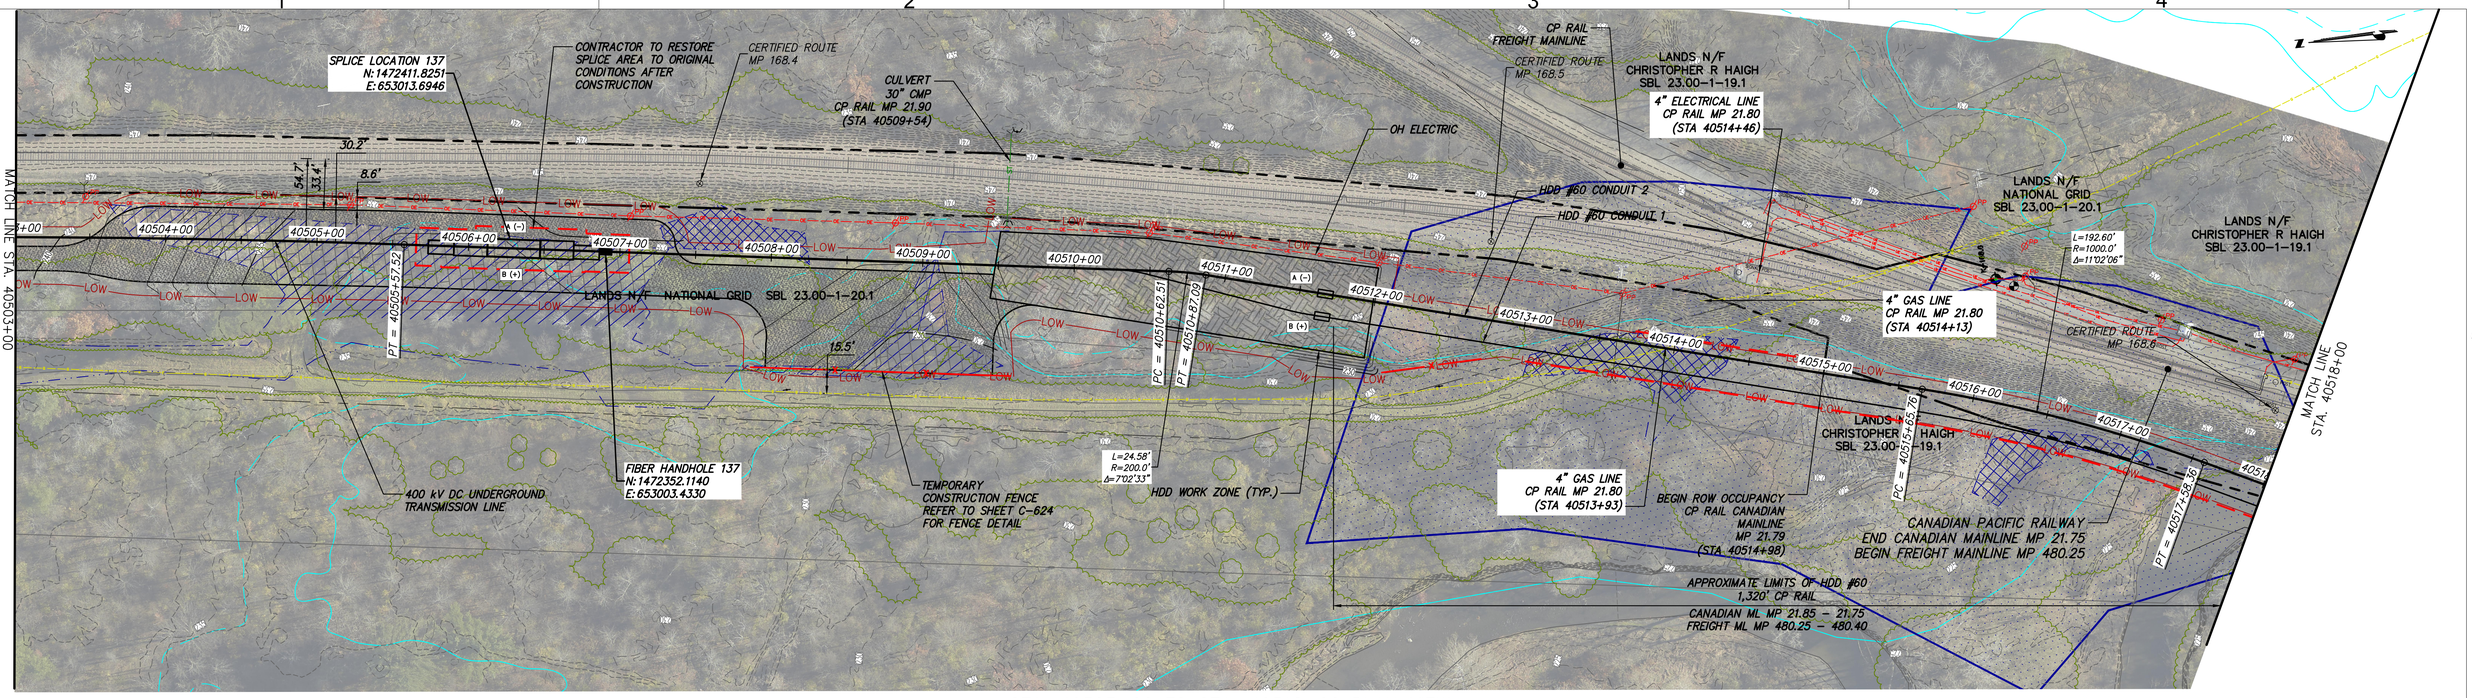


STA. 40503+00 TO STA. 40518+00 PLAN VIEW
SCALE: 1" = 50'

0 50 100
Scale in feet

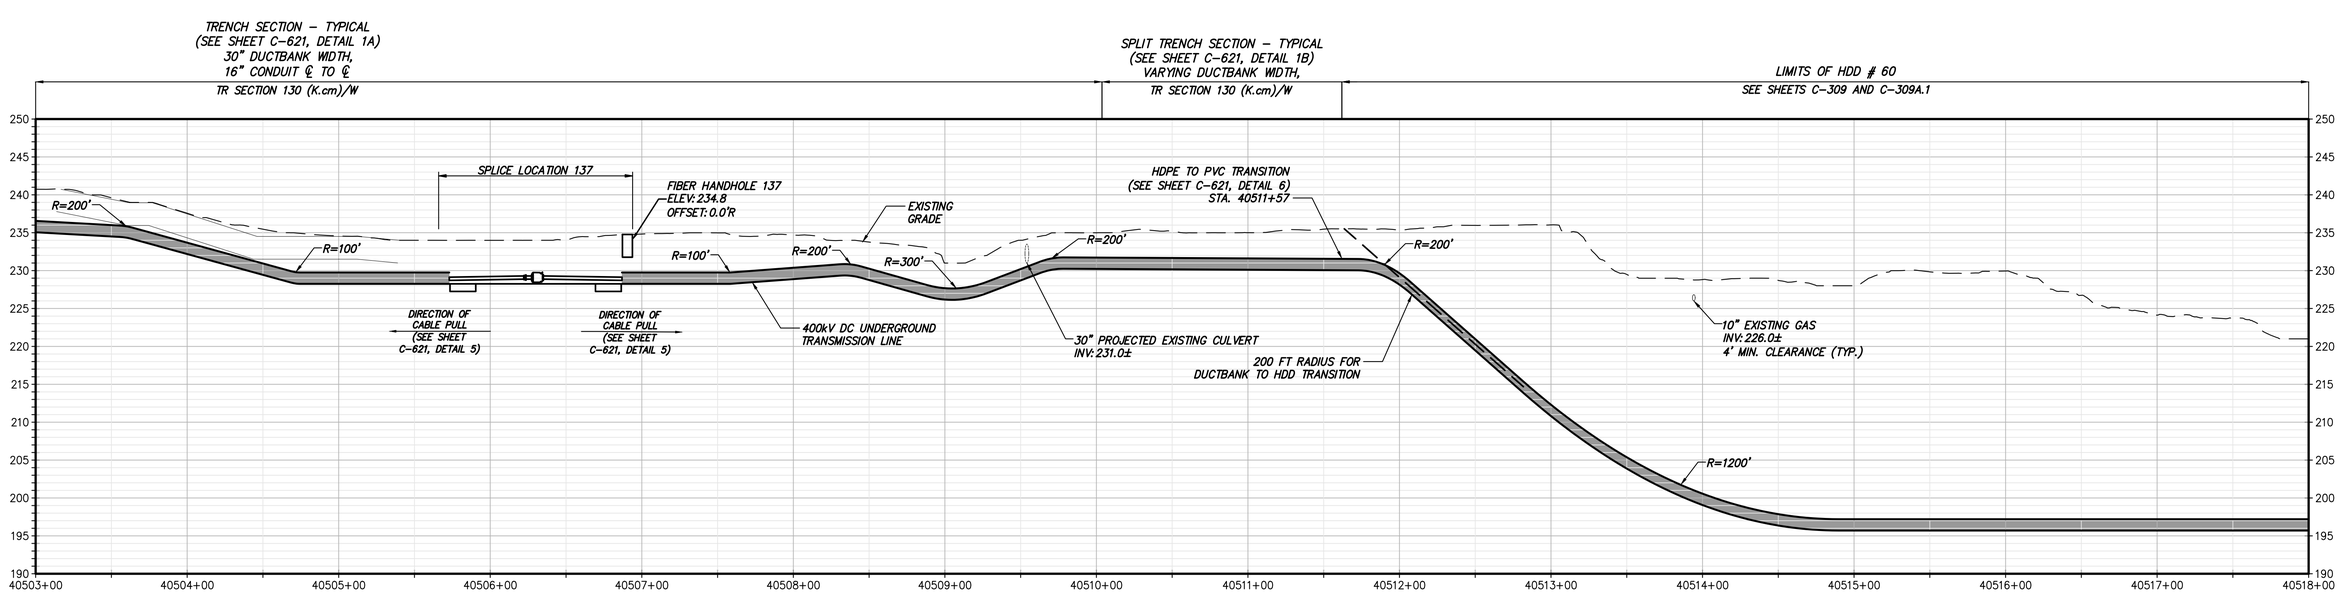

STA. 40503+00 TO STA. 40518+00 PLAN VIEW
SCALE: H:1" = 50' V:1" = 10'

IT IS A VIOLATION OF LAW FOR ANY PERSON, UNLESS THEY ARE ACTING UNDER THE DIRECTION OF A LICENSED PROFESSIONAL ENGINEER, ARCHITECT, LANDSCAPE ARCHITECT OR LAND SURVEYOR TO ALTER AN ITEM IN ANY WAY. IF AN ITEM BEARING THE STAMP OF A LICENSED PROFESSIONAL IS ALTERED, THE ALTERING ENGINEER, ARCHITECT, LANDSCAPE ARCHITECT OR LAND SURVEYOR SHALL STAMP THE DOCUMENT AND INCLUDE THE NOTATION "ALTERED BY" FOLLOWED BY THEIR SIGNATURE, THE DATE OF SUCH ALTERATION, AND A SPECIFIC DESCRIPTION OF THE ALTERATION.

No.	DATE	SUBMITTAL / REVISION DESCRIPTION	DB	APP
0	08/03/2023	ISSUED FOR CONSTRUCTION SUBMISSION	JM	SB


CHAMPLAIN HUDSON POWER EXPRESS
SEGMENT 6 (PACKAGE 4A) - CP: BALLSTON TO GLENVILLE
STA. 40503+00 TO STA. 40518+00 PLAN AND PROFILE

KIEWIT PROJECT NO.	21162
KC PROJECT NO.	120174
DRAWING NO.	C-134

DRAWN BY: CS | DESIGNED BY: JM | APPROVED BY: SB | SCALE AS NOTED | DATE 08/03/2023 | REV. NO. 0 | SH.NO. XXX OF --

File: P:\120174-CHPE_CABLE_INSTALL-KIEWIT\60_CAD\20_ENGINEERING_CAD_FILES\PACKAGE_4A\NY_UTILITIES\01_KCE\SHEET_FILES\21162_4A_C-131-135.DWG Saved: 8/2/2023 2:07:25 PM Plotted: 8/2/2023 4:11:52 PM Current User: Jennefer Montalvo LastSavedBy: jramirez

File: P:\120174-CHPE_CABLE_INSTALL-KIEWIT\60_CAD\20_ENGINEERING_CAD_FILES\PACKAGE_4A\NY_UTILITIES\01_KCE\SHEET_FILES\21162_4A_C-131-135.DWG Saved: 8/2/2023 2:07:25 PM Plotted: 8/2/2023 3:20:53 PM Current User: Jennifer Montalvo LastSavedBy: jramirez

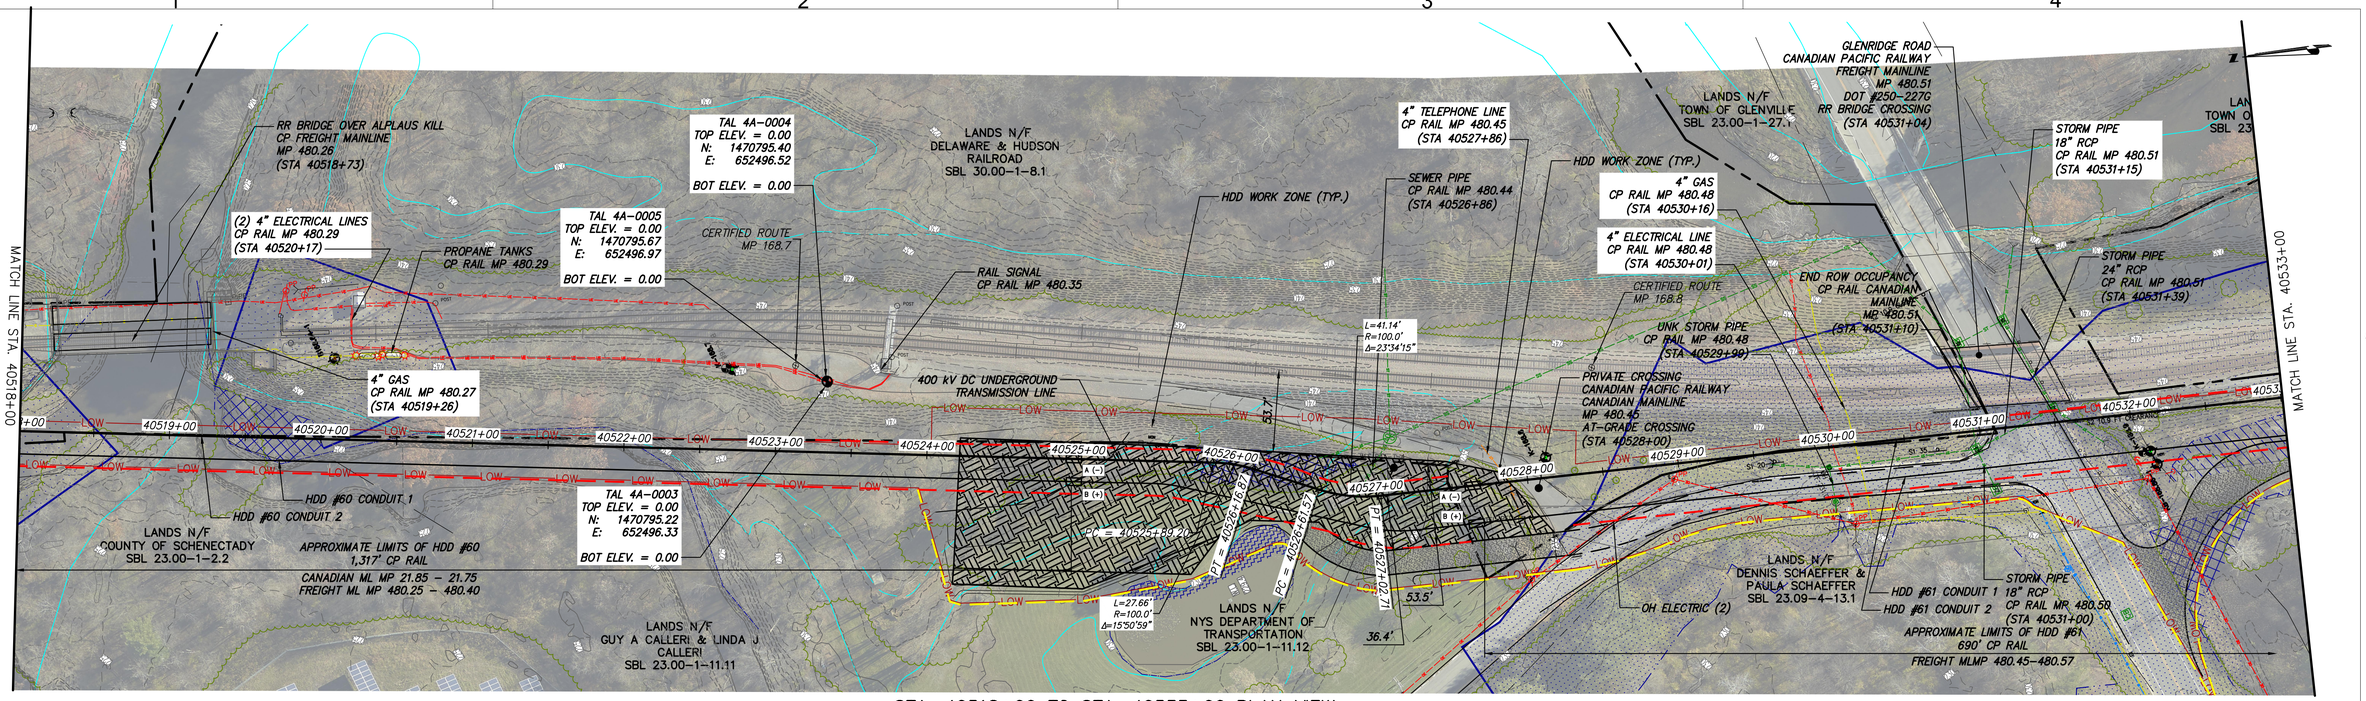


STA. 40518+00 TO STA. 40533+00 PLAN VIEW

SCALE: 1" = 50'

0 50 100

Scale in feet

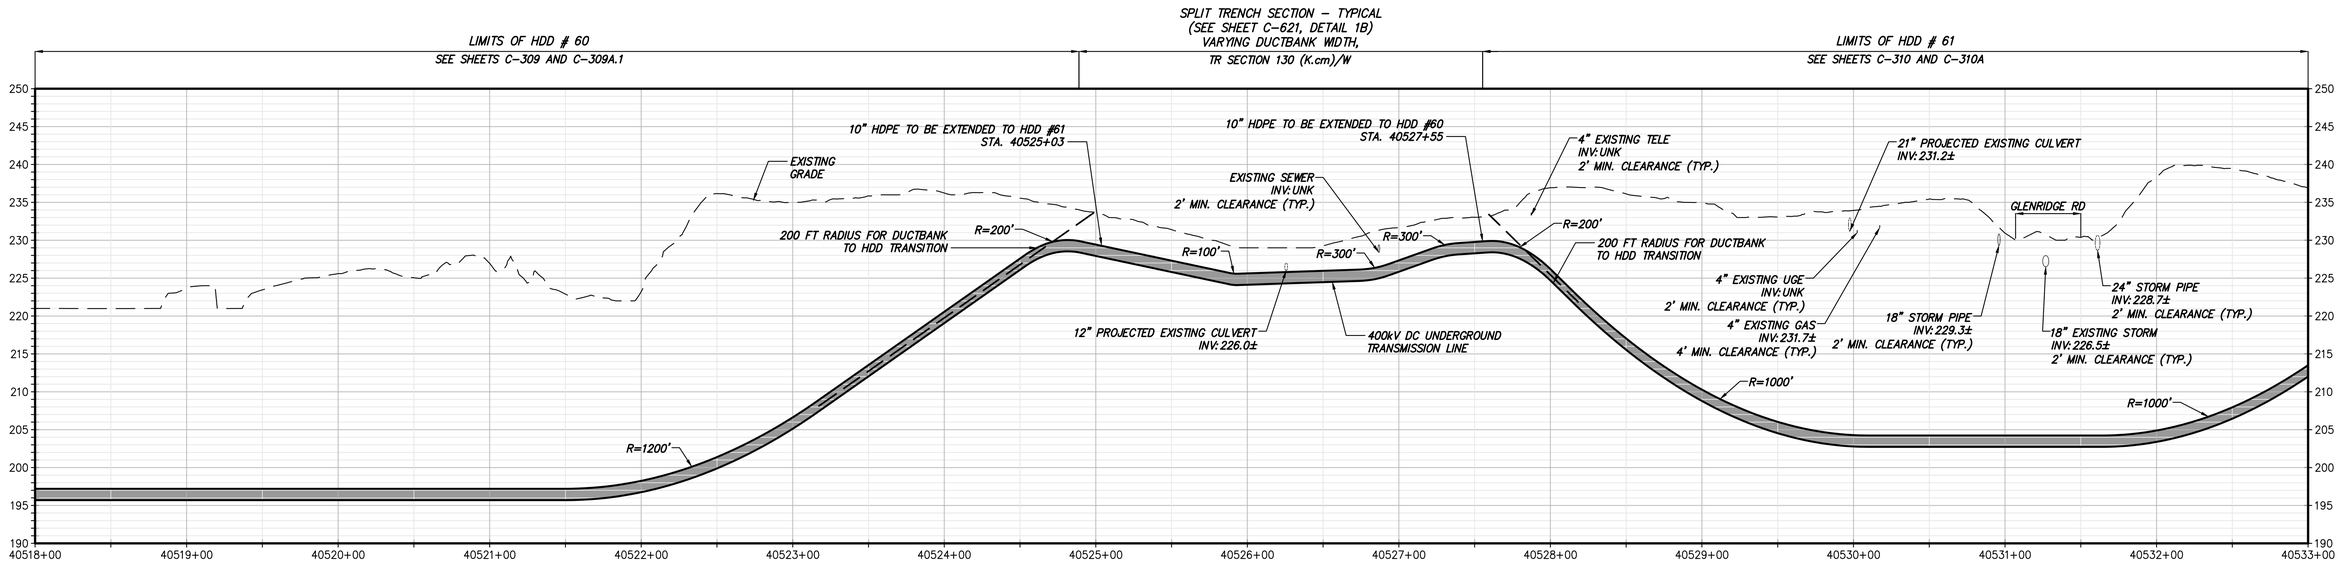

STA. 40518+00 TO STA. 40533+00 PLAN VIEW

SCALE: H:1" = 50' V:1" = 10'

CHPE Champlain Hudson Power Express

Kiewit

Engineering and Land Surveying, P.C.

KC ENGINEERING AND LAND SURVEYING, P.C.
STATE OF NEW YORK
SIRUJAL J. BARVALIA
105202
LICENSED PROFESSIONAL ENGINEER

IT IS A VIOLATION OF LAW FOR ANY PERSON, UNLESS THEY ARE ACTING UNDER THE DIRECTION OF A LICENSED PROFESSIONAL ENGINEER, ARCHITECT, LANDSCAPE ARCHITECT OR LAND SURVEYOR TO ALTER AN ITEM IN ANY WAY. IF AN ITEM BEARING THE STAMP OF A LICENSED PROFESSIONAL IS ALTERED, THE ALTERING ENGINEER, ARCHITECT, LANDSCAPE ARCHITECT OR LAND SURVEYOR SHALL STAMP THE DOCUMENT AND INCLUDE THE NOTATION "ALTERED BY" FOLLOWED BY THEIR SIGNATURE, THE DATE OF SUCH ALTERATION, AND A SPECIFIC DESCRIPTION OF THE ALTERATION.

No.	DATE	SUBMITTAL / REVISION DESCRIPTION	DB	APP
0	08/03/2023	ISSUED FOR CONSTRUCTION SUBMISSION	JM	SB


CHAMPLAIN HUDSON POWER EXPRESS

SEGMENT 6 (PACKAGE 4A) - CP: BALLSTON TO GLENVILLE

STA. 40518+00 TO STA. 40533+00 PLAN AND PROFILE


KIEWIT PROJECT NO.	21162
KC PROJECT NO.	120174
DRAWING NO.	C-135

DRAWN BY: CS | DESIGNED BY: JM | APPROVED BY: SB | SCALE AS NOTED | DATE 08/03/2023 | REV. NO. 0 | SH.NO. XXX OF --

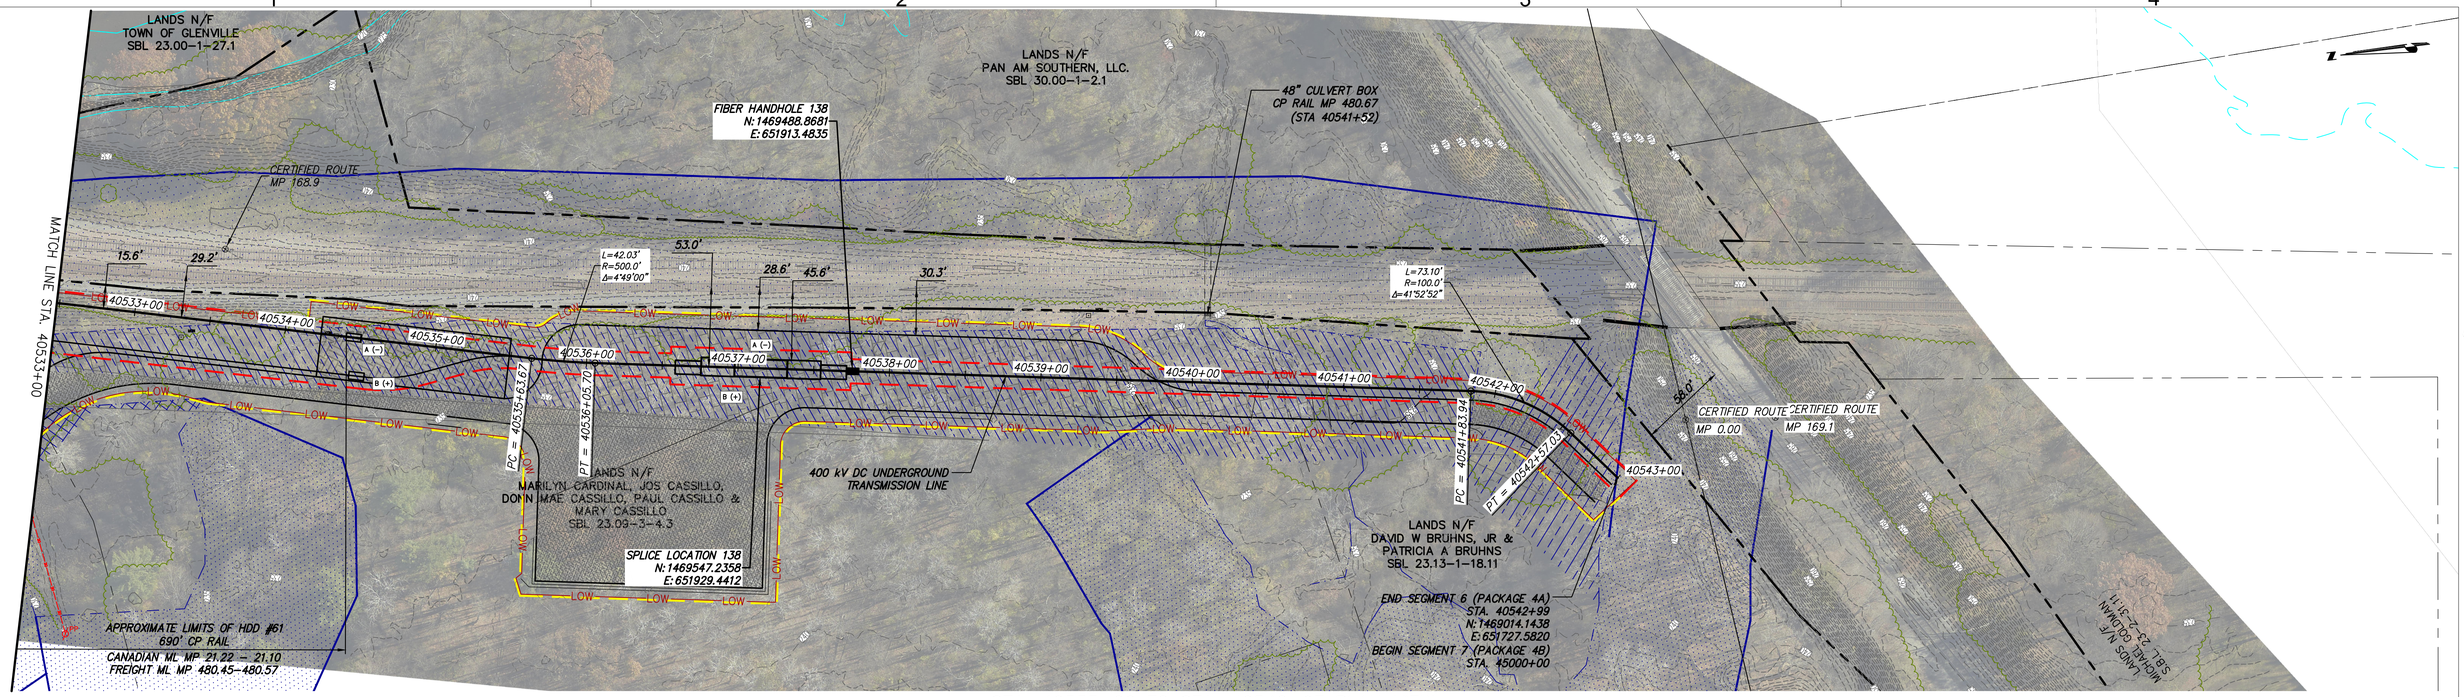

STA. 40533+00 TO STA. 40542+97 PLAN VIEW

SCALE: 1" = 50'

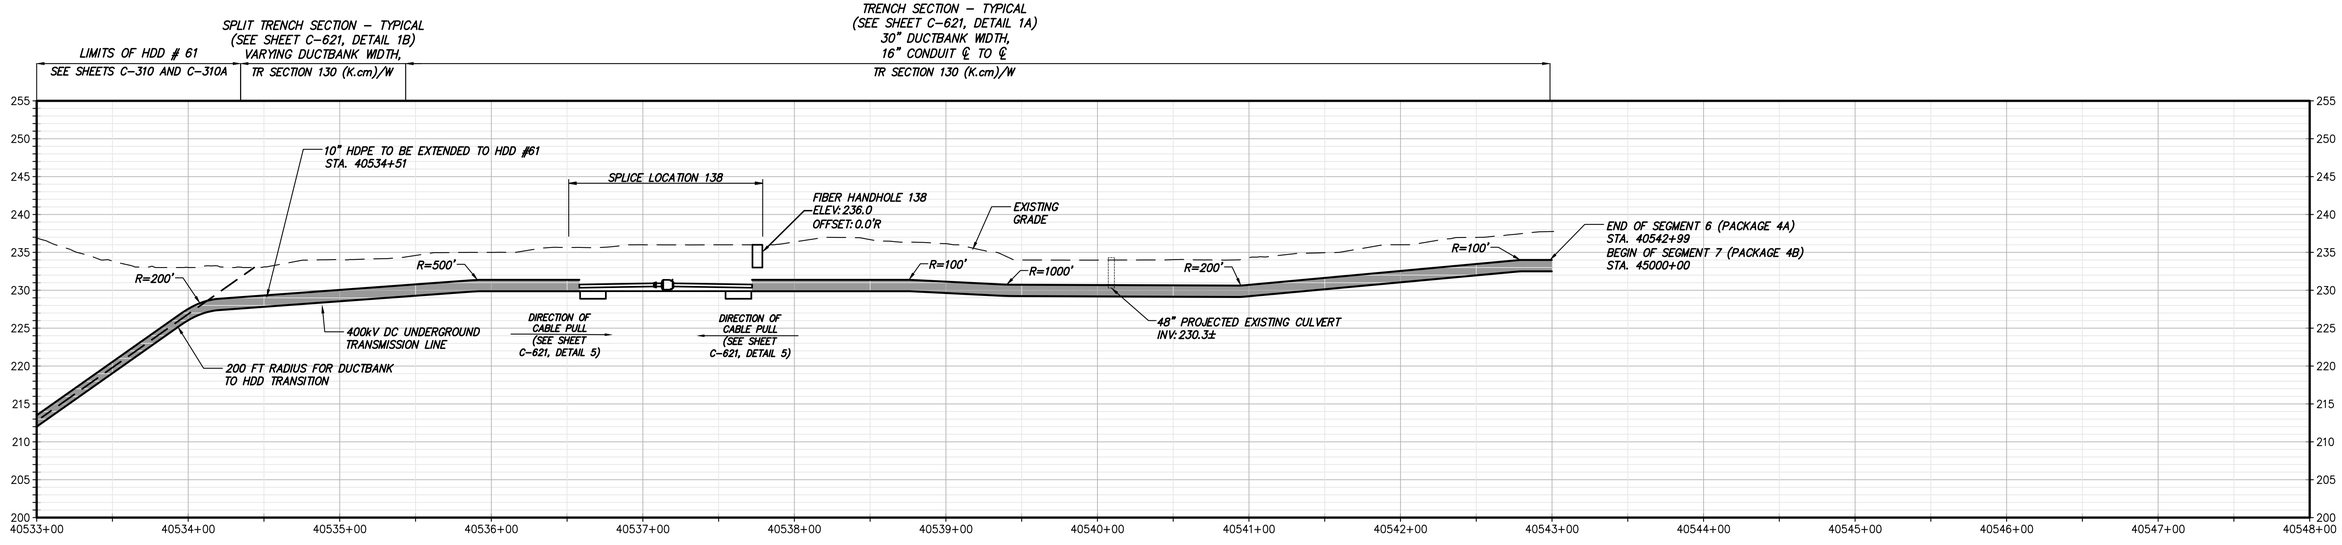

STA. 40533+00 TO STA. 40542+97 PROFILE VIEW

SCALE: H:1" = 50' V:1" = 10'

CHPE Champlain Hudson Power Express

Kiewit

Engineering and Land Surveying, P.C.

KC ENGINEERING AND LAND SURVEYING, P.C.
STATE OF NEW YORK
SHRUJAL J. BARVALIA
05202
LICENSED PROFESSIONAL ENGINEER

IT IS A VIOLATION OF LAW FOR ANY PERSON, UNLESS THEY ARE ACTING UNDER THE DIRECTION OF A LICENSED PROFESSIONAL ENGINEER, ARCHITECT, LANDSCAPE ARCHITECT OR LAND SURVEYOR TO ALTER AN ITEM IN ANY WAY. IF AN ITEM BEARING THE STAMP OF A LICENSED PROFESSIONAL IS ALTERED, THE ALTERING ENGINEER, ARCHITECT, LANDSCAPE ARCHITECT OR LAND SURVEYOR SHALL STAMP THE DOCUMENT AND INCLUDE THE NOTATION "ALTERED BY" FOLLOWED BY THEIR SIGNATURE, THE DATE OF SUCH ALTERATION, AND A SPECIFIC DESCRIPTION OF THE ALTERATION.

No.	DATE	SUBMITTAL / REVISION DESCRIPTION	DB	APP
0	08/03/2023	ISSUED FOR CONSTRUCTION SUBMISSION	JM	SB

CHAMPLAIN HUDSON POWER EXPRESS

SEGMENT 6 (PACKAGE 4A) - CP: BALLSTON TO GLENVILLE


STA. 40533+00 TO STA. 40543+00 PLAN AND PROFILE

KIEWIT PROJECT NO.	21162
KC PROJECT NO.	120174
DRAWING NO.	C-136

DRAWN BY: CS | DESIGNED BY: JM | APPROVED BY: SB | SCALE AS NOTED | DATE 08/03/2023 | REV. NO. 0 | SH.NO. -- OF --

File: P:\120174-CHPE_CABLE_INSTALL-KIEWIT\60_CAD\20_ENGINEERING_CAD_FILES\PACKAGE_4A\NY_UTILITIES\01_KCE\SHEET_FILES\21162_4A_C-136.DWG Saved: 8/2/2023 1:51:42 PM Plotted: 8/2/2023 3:23:50 PM Current User: Jennifer Montalvo LastSavedBy: jramirez

File: P:\120174-CHPE_CABLE_INSTALL-KIEWIT\60_CAD\20_ENGINEERING_CAD_FILES\PACKAGE_4A\NY_HIGHWAY_DESIGN\01_KCE\SHEET_FILES\21162_4A_C-201.DWG Saved: 8/2/2023 8:11:01 AM Plotted: 8/2/2023 8:48:03 AM Current User: Jennifer Montaleza LastSavedBy: jmontaleza

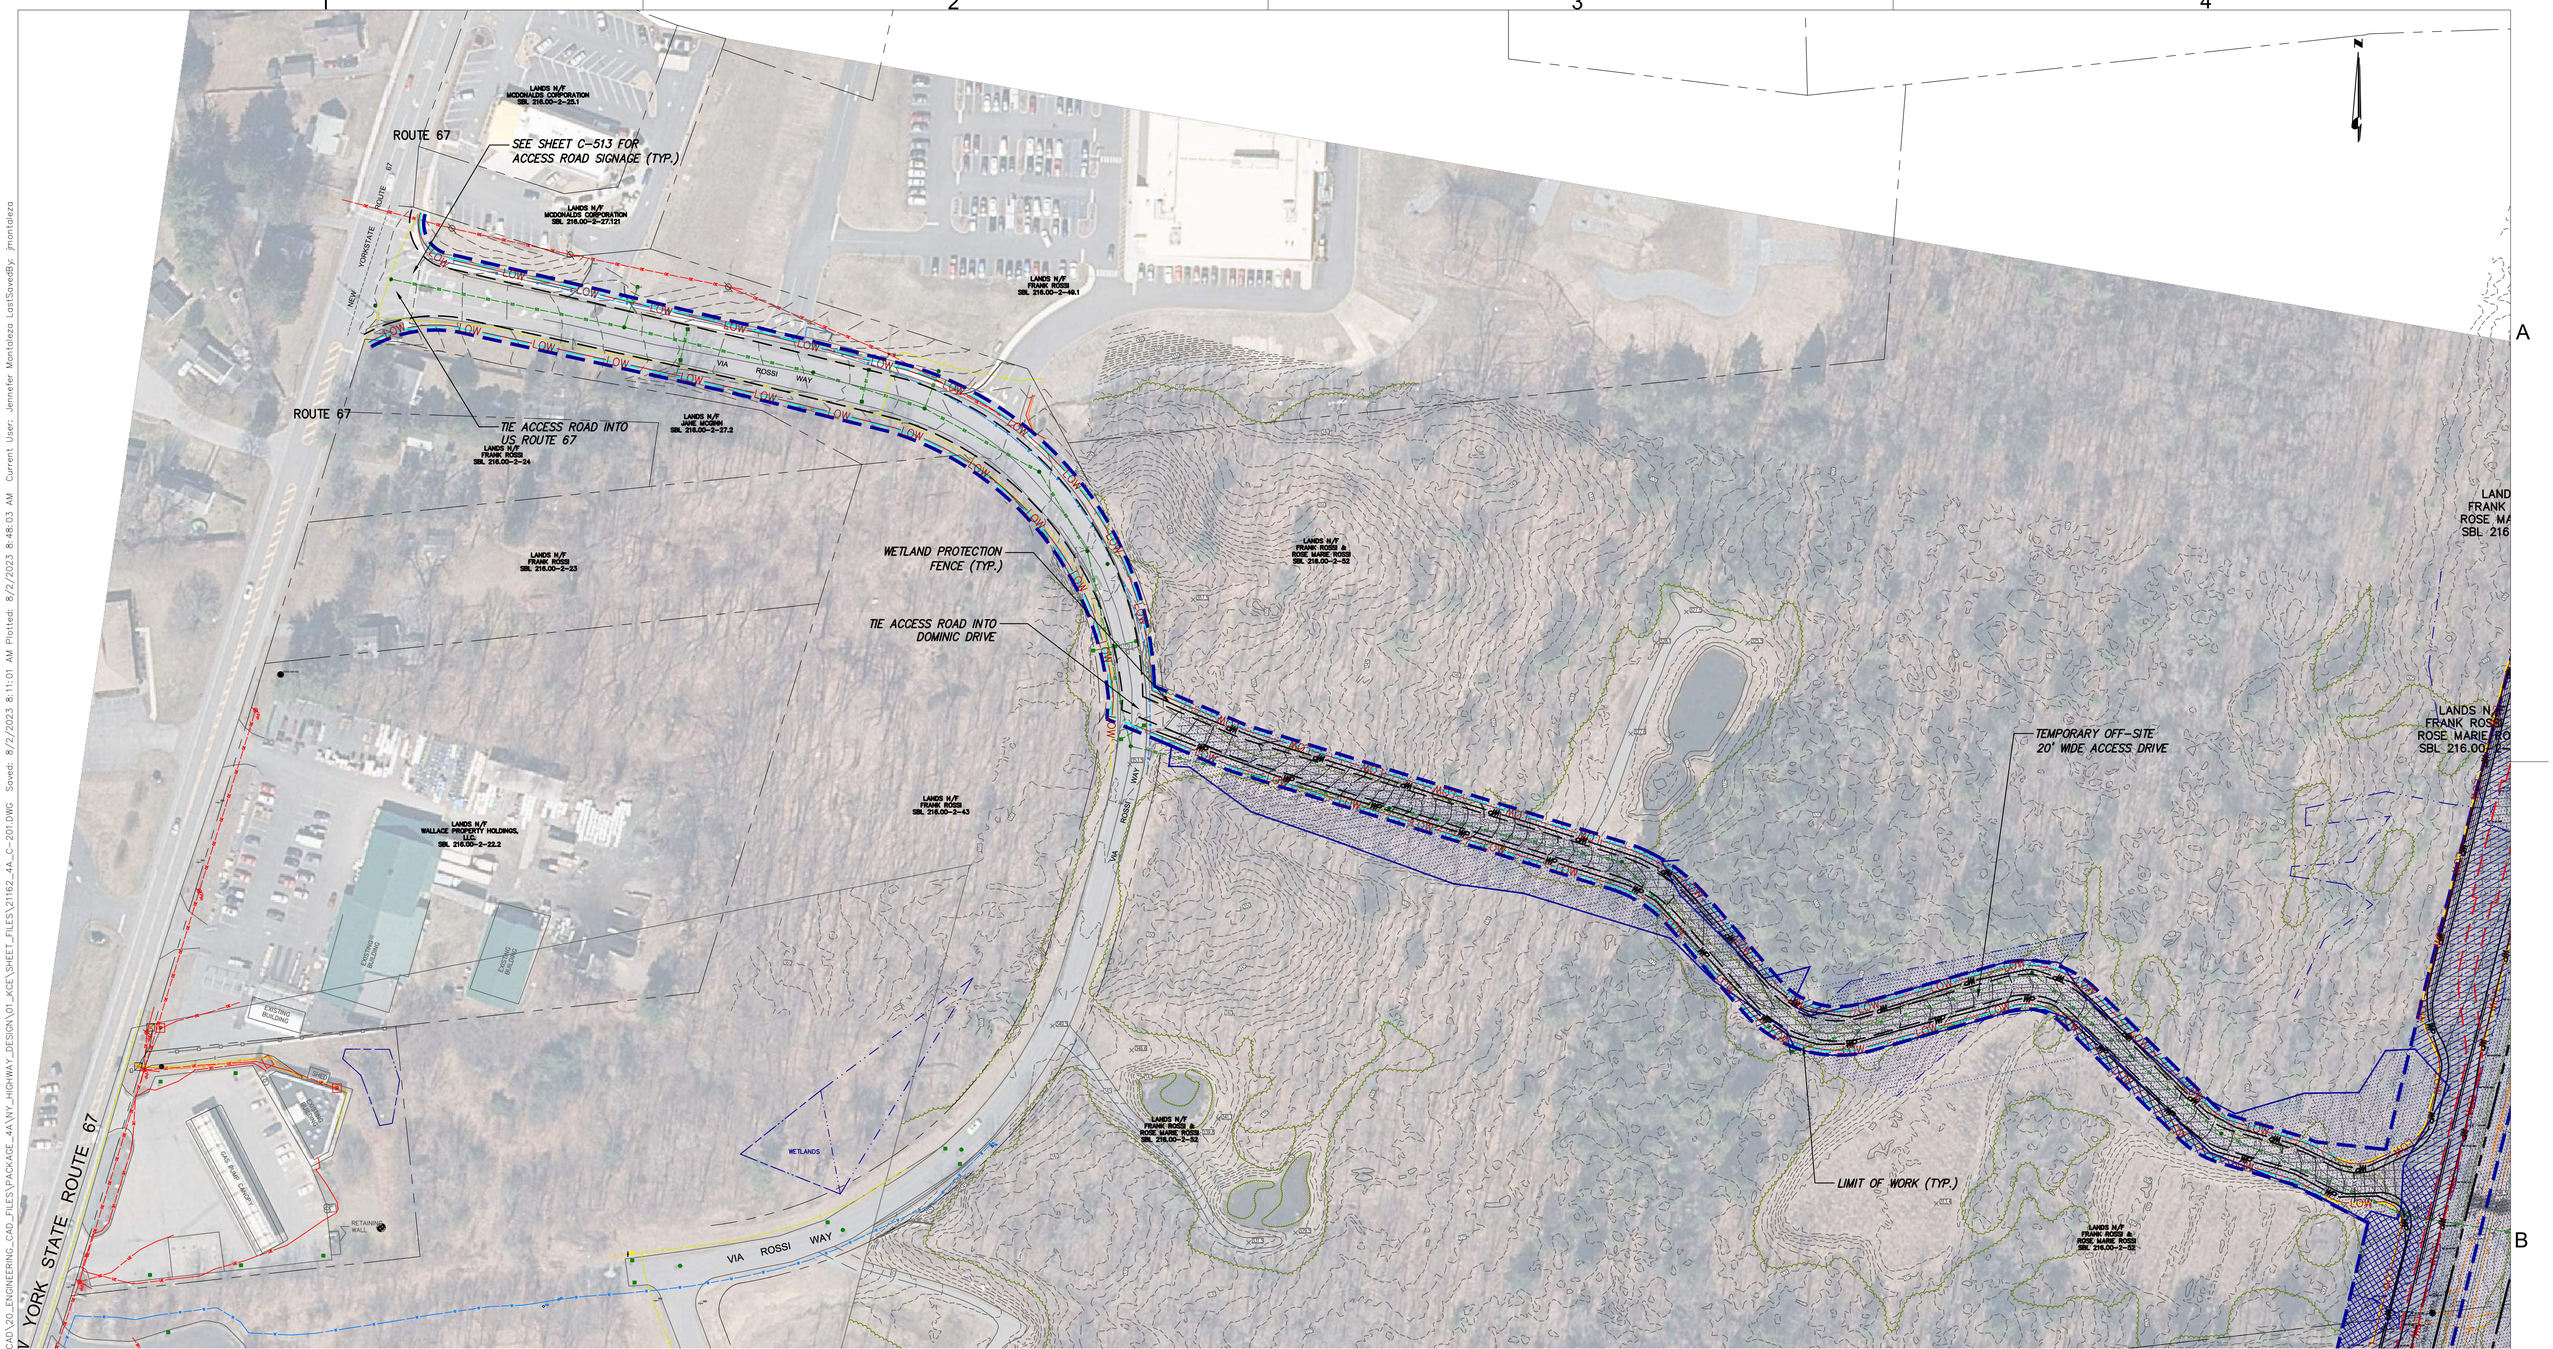

TEMP ACCESS ROAD 1 OF 3

SCALE: 1" = 75'

CHPE Champlain Hudson Power Express

Kiewit

Engineering and Land Surveying, P.C.

KC ENGINEERING AND LAND SURVEYING, P.C.

STATE OF NEW YORK · SARJUAL J. BARVALIYA · LICENSED PROFESSIONAL ENGINEER · 105202

IT IS A VIOLATION OF LAW FOR ANY PERSON, UNLESS THEY ARE ACTING UNDER THE DIRECTION OF A LICENSED PROFESSIONAL ENGINEER, ARCHITECT, LANDSCAPE ARCHITECT OR LAND SURVEYOR TO ALTER AN ITEM IN ANY WAY. IF AN ITEM BEARING THE STAMP OF A LICENSED PROFESSIONAL IS ALTERED, THE ALTERING ENGINEER, ARCHITECT, LANDSCAPE ARCHITECT OR LAND SURVEYOR SHALL STAMP THE DOCUMENT AND INCLUDE THE NOTATION "ALTERED BY" FOLLOWED BY THEIR SIGNATURE, THE DATE OF SUCH ALTERATION, AND A SPECIFIC DESCRIPTION OF THE ALTERATION.


No.	DATE	SUBMITTAL / REVISION DESCRIPTION	DB	APP
0	08/03/2023	ISSUED FOR CONSTRUCTION SUBMISSION	JM	SB

CHAMPLAIN HUDSON POWER EXPRESS
SEGMENT 6 (PACKAGE 4A) - CP: BALLSTON TO GLENVILLE
TEMP ACCESS ROAD 1 OF 3

KIEWIT PROJECT NO.	21162
KC PROJECT NO.	120174
DRAWING NO.	**C-201**

DRAWN BY: CS | DESIGNED BY: JM | APPROVED BY: SB | SCALE: AS NOTED | REV. NO. 0 | DATE: 08/03/2023 | SH.NO. -- OF --

File: P:\120174-CHPE_CABLE_INSTALL-KIEWIT\60_CAD\20_ENGINEERING_CAD_FILES\PACKAGE_4A\NY_HIGHWAY_DESIGN\01_KCE\SHEET_FILES\21162_4A_C-202.DWG Saved: 8/2/2023 8:39:51 AM Plotted: 8/2/2023 8:48:47 AM Current User: Jennifer Montaleza LastSavedBy: jmontaleza

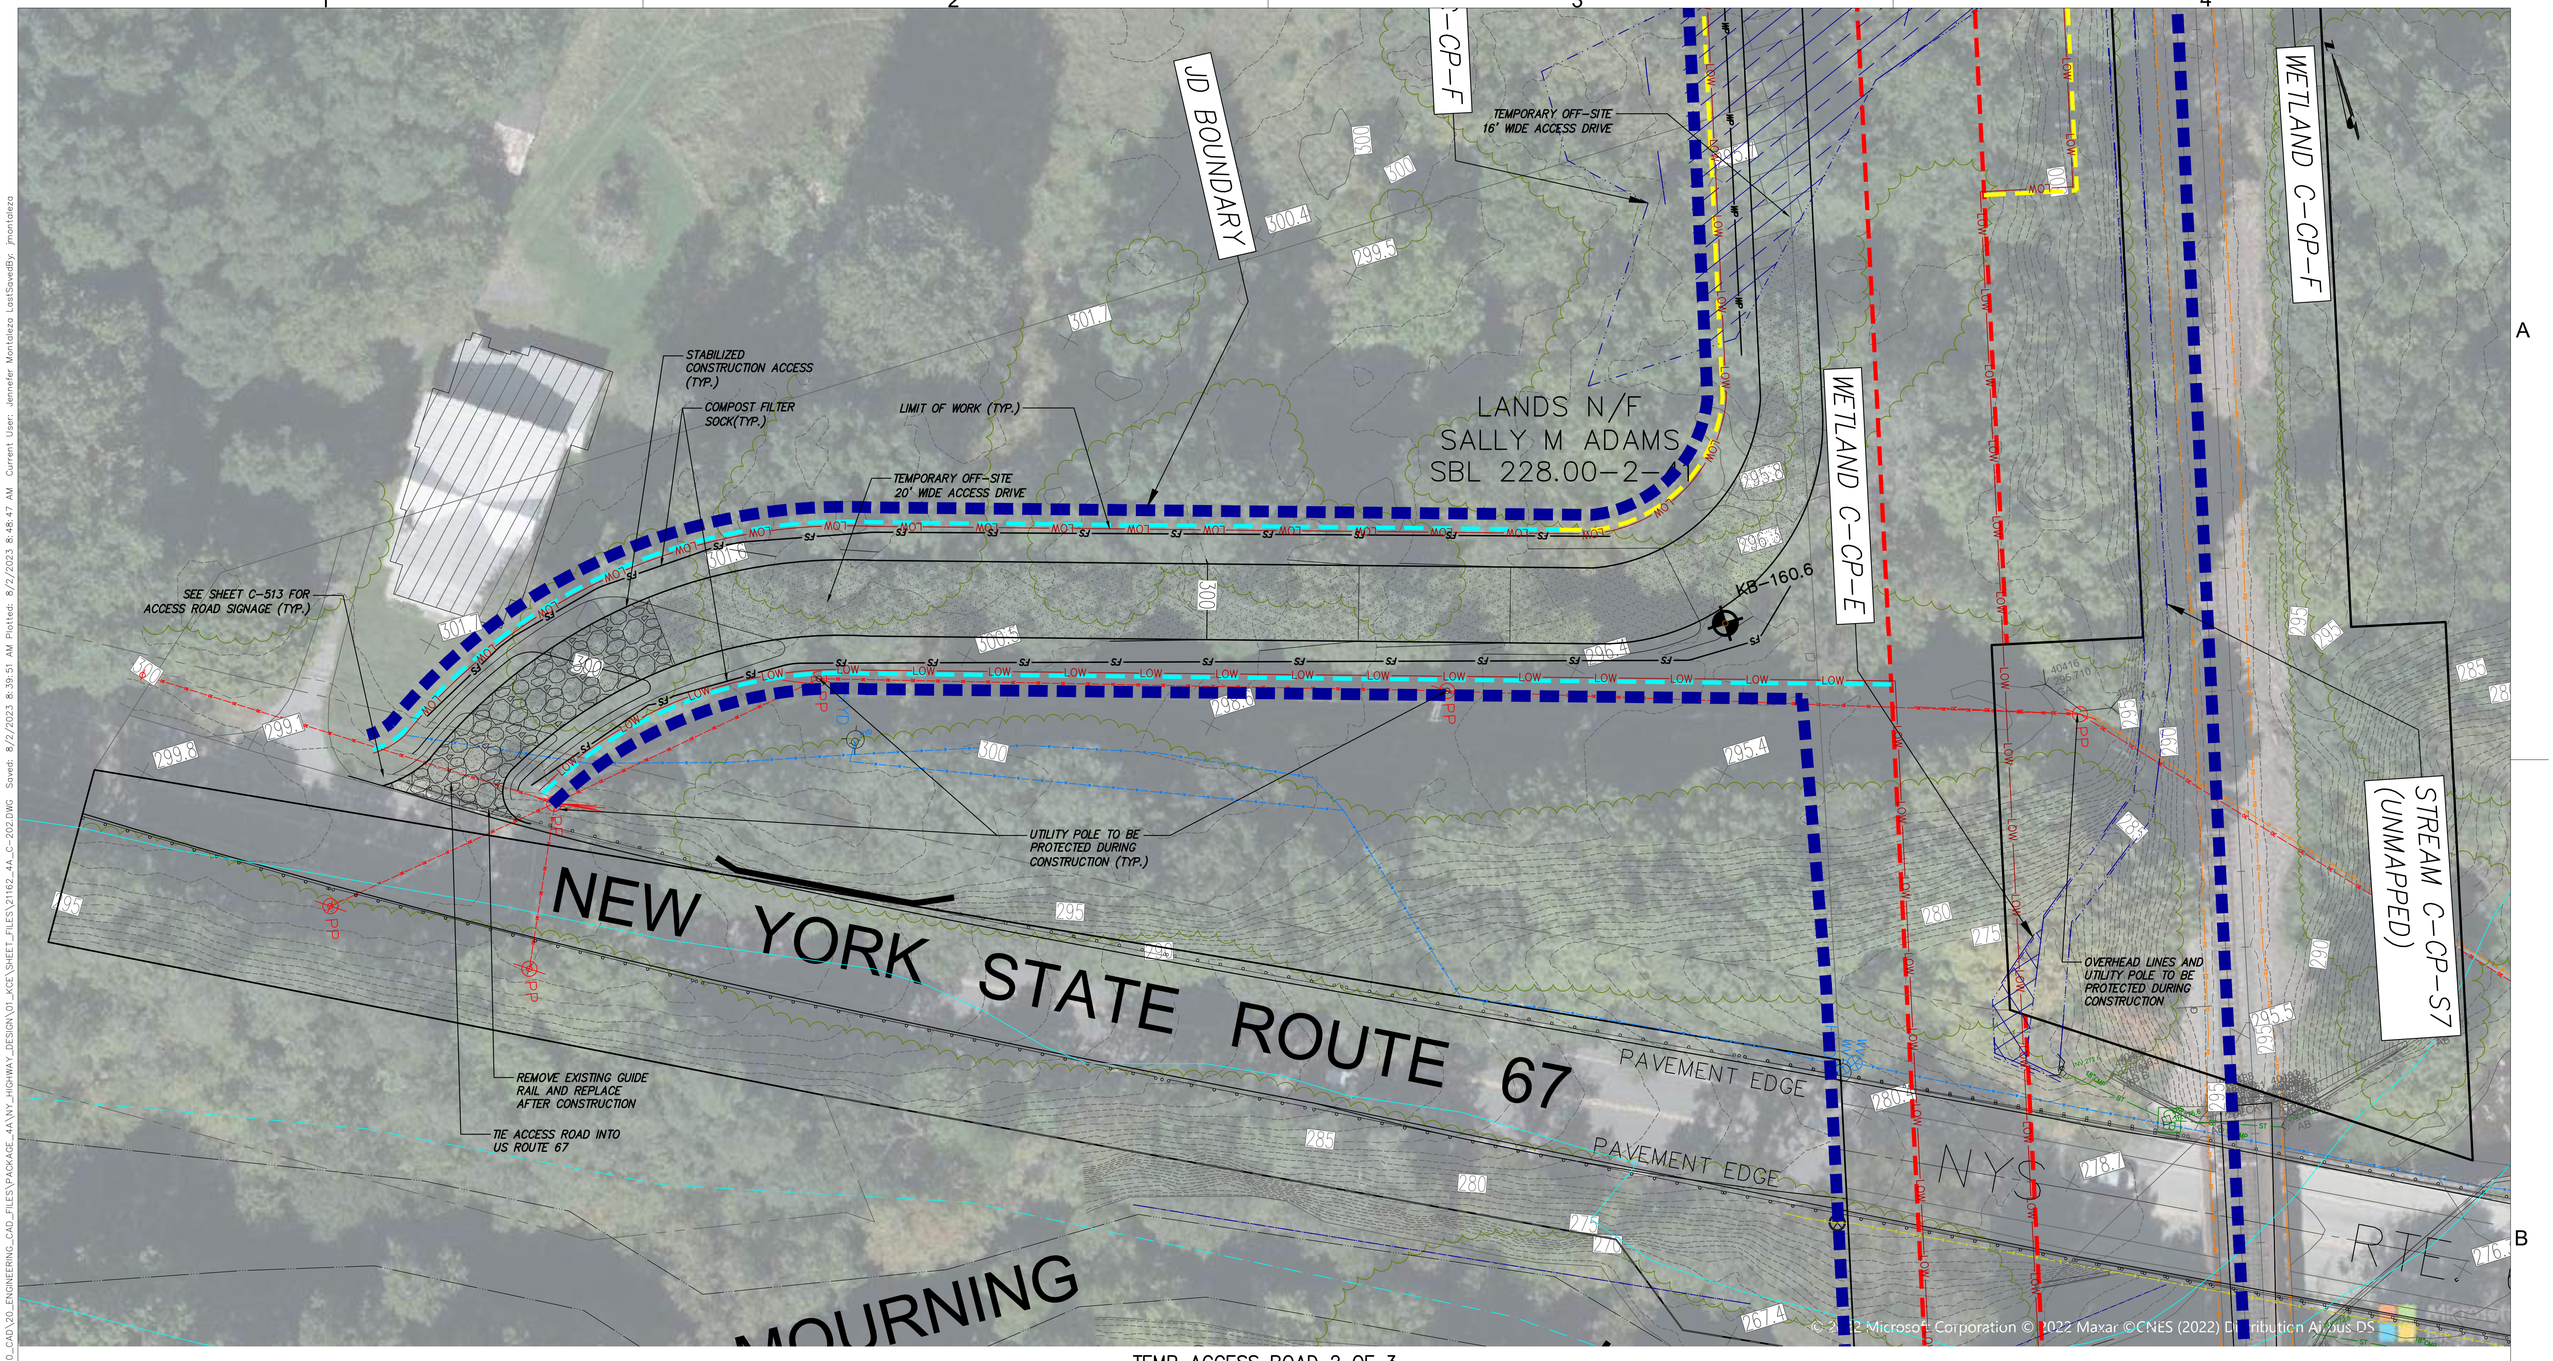

TEMP ACCESS ROAD 2 OF 3
SCALE: 1" = 20'

CHPE Champlain Hudson Power Express

Kiewit

Engineering and Land Surveying, P.C.

KC ENGINEERING AND LAND SURVEYING, P.C.
STATE OF NEW YORK
SARUJAL J. BARVALIYA
105202
LICENSED PROFESSIONAL ENGINEER

IT IS A VIOLATION OF LAW FOR ANY PERSON, UNLESS THEY ARE ACTING UNDER THE DIRECTION OF A LICENSED PROFESSIONAL ENGINEER, ARCHITECT, LANDSCAPE ARCHITECT OR LAND SURVEYOR TO ALTER AN ITEM IN ANY WAY. IF AN ITEM BEARING THE STAMP OF A LICENSED PROFESSIONAL IS ALTERED, THE ALTERING ENGINEER, ARCHITECT, LANDSCAPE ARCHITECT OR LAND SURVEYOR SHALL STAMP THE DOCUMENT AND INCLUDE THE NOTATION "ALTERED BY" FOLLOWED BY THEIR SIGNATURE, THE DATE OF SUCH ALTERATION, AND A SPECIFIC DESCRIPTION OF THE ALTERATION.

No.	DATE	SUBMITTAL / REVISION DESCRIPTION	DB	APP
0	08/03/2023	ISSUED FOR CONSTRUCTION SUBMISSION	JM	SB

CHAMPLAIN HUDSON POWER EXPRESS
SEGMENT 6 (PACKAGE 4A) - CP: BALLSTON TO GLENVILLE
TEMP ACCESS ROAD
2 OF 3

KIEWIT PROJECT NO.	21162
KC PROJECT NO.	120174
DRAWING NO.	**C-202**

DRAWN BY: CS | DESIGNED BY: JM | APPROVED BY: SB | SCALE AS NOTED | DATE 08/03/2023 | REV. NO. 0 | SH.NO. -- OF --