
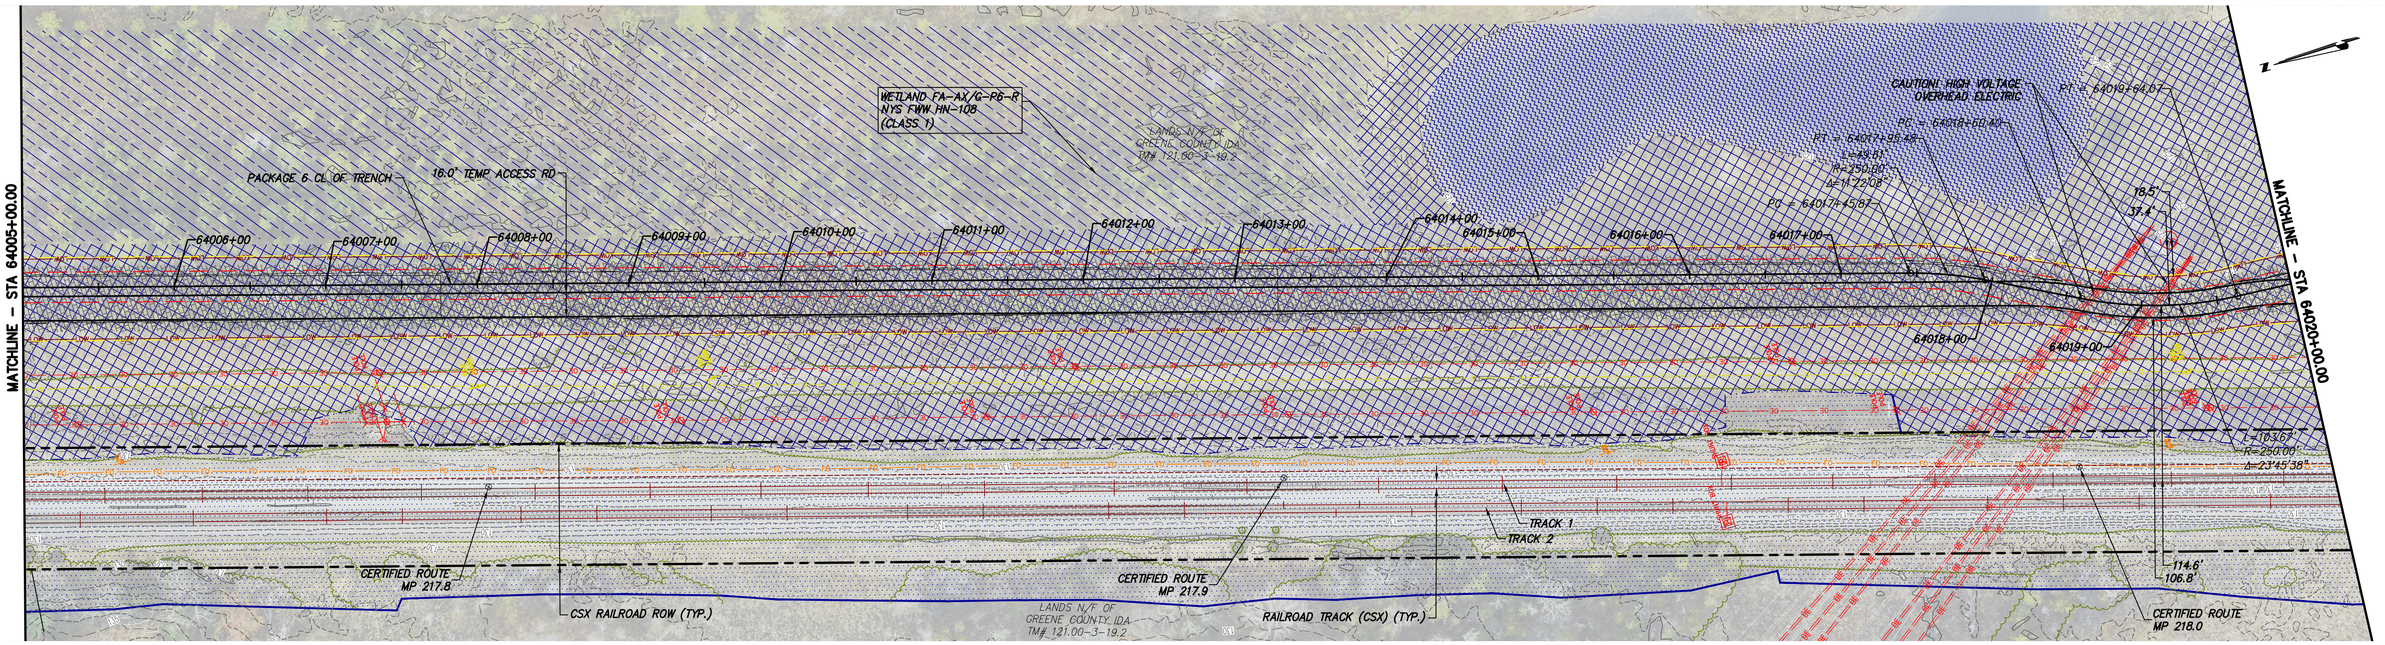


STA. 64005+00.00 TO STA. 64020+00.00 PLAN VIEW
SCALE: 1" = 50'

IMPROVEMENTS SHOWN ON THIS SHEET ARE NOT LOCATED WITHIN CSX PROPERTY

0 50 100
Scale in feet

TRENCH SECTION – TYPICAL
(SEE SHEET C-621, DETAIL 1A)
30" DUCTBANK WIDTH,
16" CONDUIT ℄ TO ℄
TR SECTION (130 K.m/W)

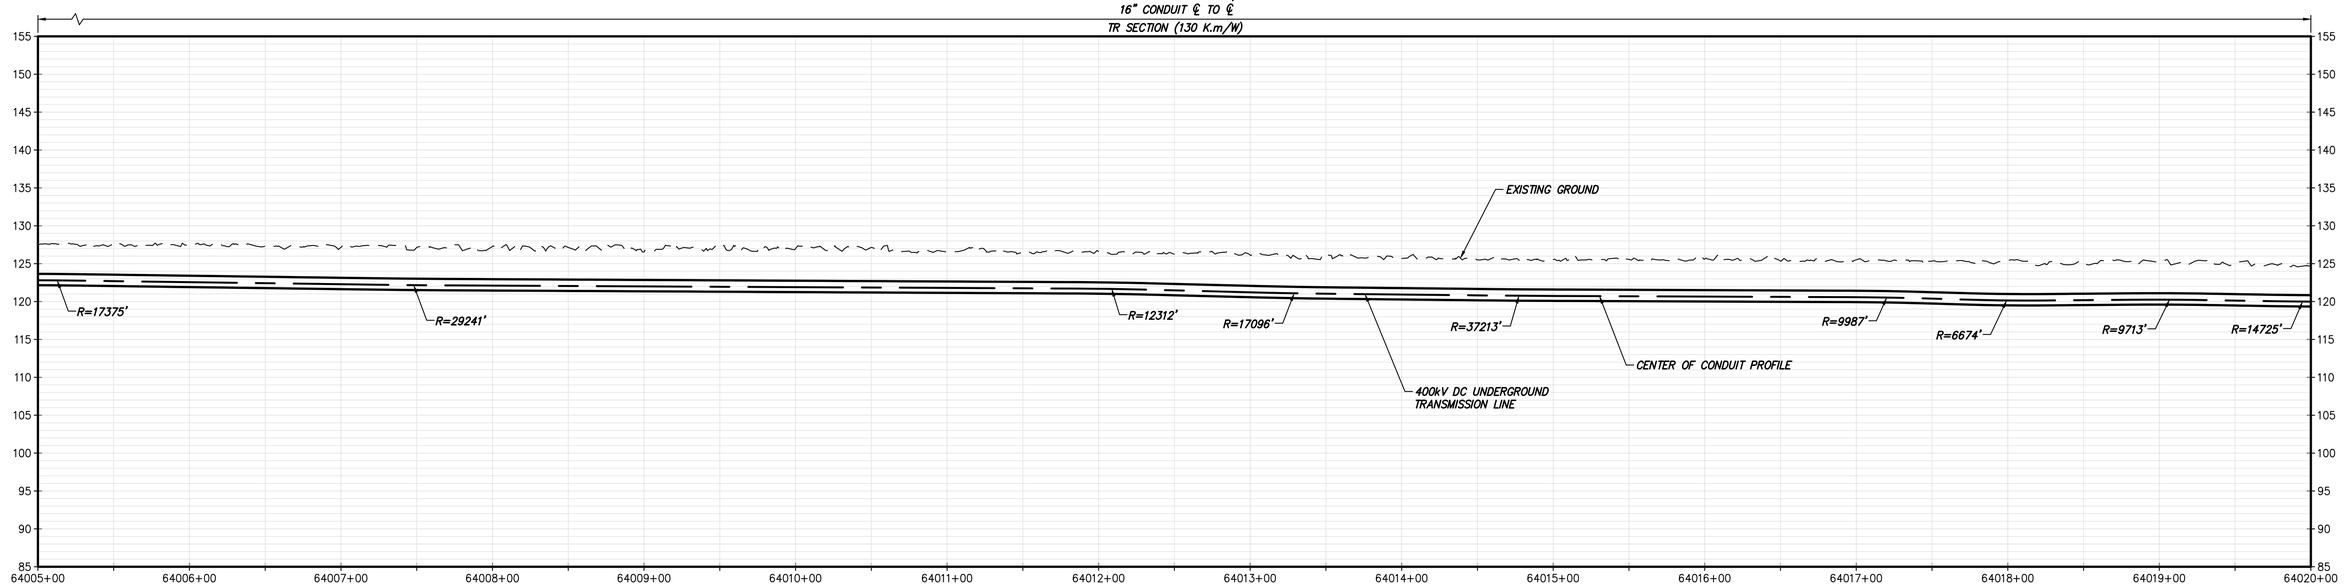

STA. 64005+00.00 TO STA. 64020+00.00 PROFILE
SCALE: H: 1" = 50' V: 1" = 10'

CHPE Champlain Hudson Power Express

Kiewit

STATE OF NEW YORK
THOMAS A. KELLY
2023-09-29
106559
LICENSED PROFESSIONAL ENGINEER

IT IS A VIOLATION OF LAW FOR ANY PERSON, UNLESS THEY ARE ACTING UNDER THE DIRECTION OF A LICENSED PROFESSIONAL ENGINEER, ARCHITECT, LANDSCAPE ARCHITECT OR LAND SURVEYOR TO ALTER AN ITEM IN ANY WAY. IF AN ITEM BEARING THE STAMP OF A LICENSED PROFESSIONAL IS ALTERED, THE ALTERING ENGINEER, ARCHITECT, LANDSCAPE ARCHITECT OR LAND SURVEYOR SHALL STAMP THE DOCUMENT AND INCLUDE THE NOTATION "ALTERED BY" FOLLOWED BY THEIR SIGNATURE, THE DATE OF SUCH ALTERATION, AND A SPECIFIC DESCRIPTION OF THE ALTERATION.

No.	DATE	SUBMITTAL / REVISION DESCRIPTION	DB	APP
0	09/29/2023	ISSUED FOR CONSTRUCTION SUBMISSION	BV	TK

CHAMPLAIN HUDSON POWER EXPRESS

SEGMENT 10 (PACKAGE 6) - SELKIRK RAIL YARD BYPASS TO CATSKILL

STA. 64005+00.00 TO STA. 64020+00.00


HVDC CONDUIT PLAN AND PROFILE

(AND TEMPORARY ACCESS ROAD PLAN)

DRAWN BY:	AR	DESIGNED BY: BV	APPROVED BY: TK	SCALE	AS SHOWN
				REV. NO.	0

KIEWIT PROJECT NO.	21162
DRAWING NO.	C-168
DATE	09/29/2023
SH.NO.	85 OF XXX

File: \\KIEWITPLAZA\KIE\ACTIVE\PROJECTS\KIE-CHPE\3-DES\02 ROW\SHTS\P6\21162_6_C_166-170.DWG Saved: 9/27/2023 11:36:08 AM Plotted: 9/27/2023 12:43:18 PM Current User: Mariana.Lugo LastSavedBy: Mariana.Lugo

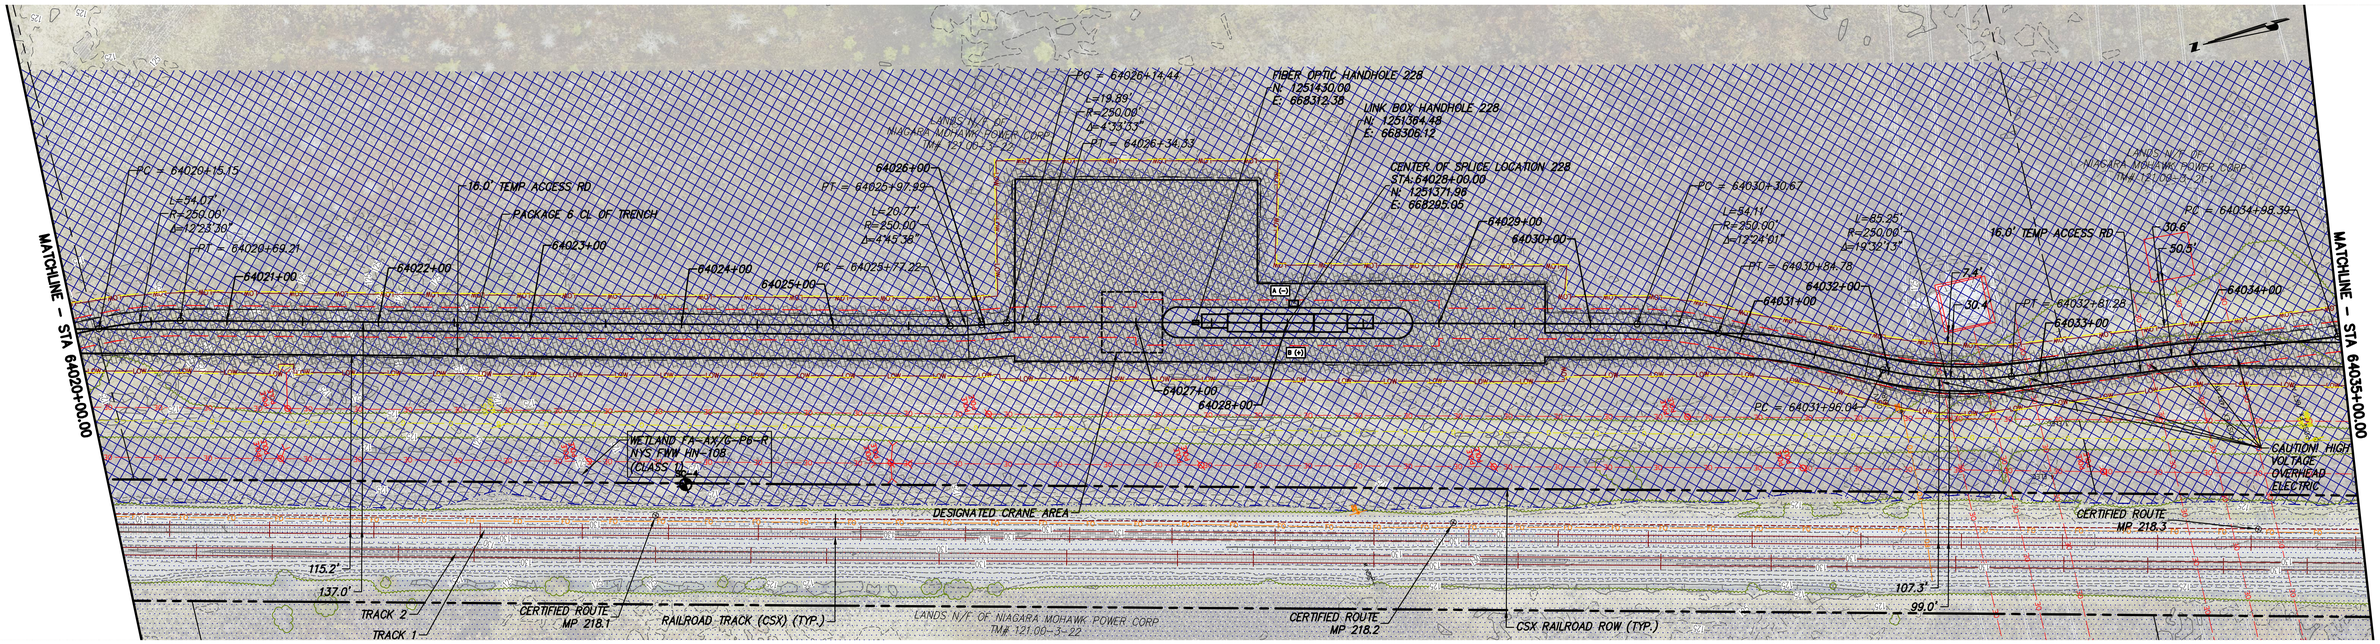


STA. 64020+00.00 TO STA. 64035+00.00 PLAN VIEW

SCALE: 1" = 50'

IMPROVEMENTS SHOWN ON THIS SHEET ARE NOT LOCATED WITHIN CSX PROPERTY

0 50 100
Scale in feet

TRENCH SECTION – TYPICAL
(SEE SHEET C-621, DETAIL 1A)
30" DUCTBANK WIDTH,
16" CONDUIT ℄ TO ℄
TR SECTION (130 K.m/W)

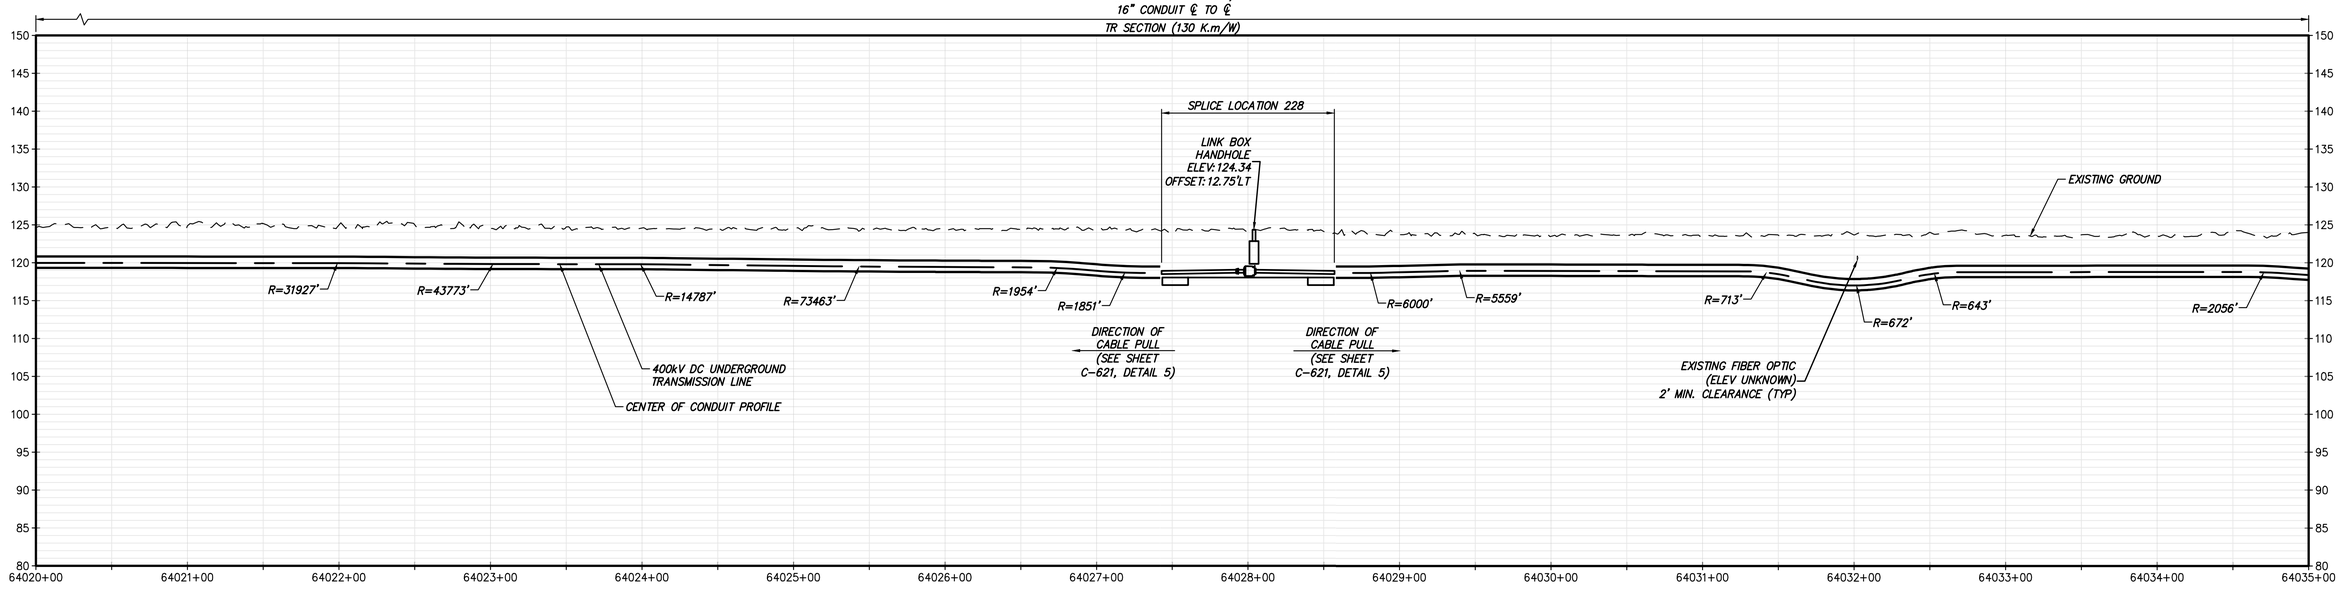

STA. 64020+00.00 TO STA. 64035+00.00 PROFILE

SCALE: H: 1" = 50' V: 1" = 10'

CHPE Champlain Hudson Power Express

Kiewit

STATE OF NEW YORK · THOMAS A. KELLY · LICENSED PROFESSIONAL ENGINEER · 106559 · 2023-09-27

IT IS A VIOLATION OF LAW FOR ANY PERSON, UNLESS THEY ARE ACTING UNDER THE DIRECTION OF A LICENSED PROFESSIONAL ENGINEER, ARCHITECT, LANDSCAPE ARCHITECT OR LAND SURVEYOR TO ALTER AN ITEM IN ANY WAY. IF AN ITEM BEARING THE STAMP OF A LICENSED PROFESSIONAL IS ALTERED, THE ALTERING ENGINEER, ARCHITECT, LANDSCAPE ARCHITECT OR LAND SURVEYOR SHALL STAMP THE DOCUMENT AND INCLUDE THE NOTATION "ALTERED BY" FOLLOWED BY THEIR SIGNATURE, THE DATE OF SUCH ALTERATION, AND A SPECIFIC DESCRIPTION OF THE ALTERATION.

No.	DATE	SUBMITTAL / REVISION DESCRIPTION	DB	APP
0	09/29/2023	ISSUED FOR CONSTRUCTION SUBMISSION	BV	TK

CHAMPLAIN HUDSON POWER EXPRESS

SEGMENT 10 (PACKAGE 6) - SELKIRK RAIL YARD BYPASS TO CATSKILL

STA. 64020+00.00 TO STA. 64035+00.00


HVDC CONDUIT PLAN AND PROFILE

(AND TEMPORARY ACCESS ROAD PLAN)

DRAWN BY:	AR	DESIGNED BY: BV	APPROVED BY: TK	SCALE	AS SHOWN
				REV. NO.	0

KIEWIT PROJECT NO.	21162
DRAWING NO.	C-169
DATE	09/29/2023
SH.NO.	86 OF XXX

File: P:\PROJECTS\KIE-CHPE\3-DES\02 ROW\SHTS\Pk6\21162_6_C_166-170.DWG Saved: 9/27/2023 4:04:42 PM Plotted: 9/27/2023 4:06:18 PM Current User: Dafne.Arellano LastSavedBy: Dafne.Arellano

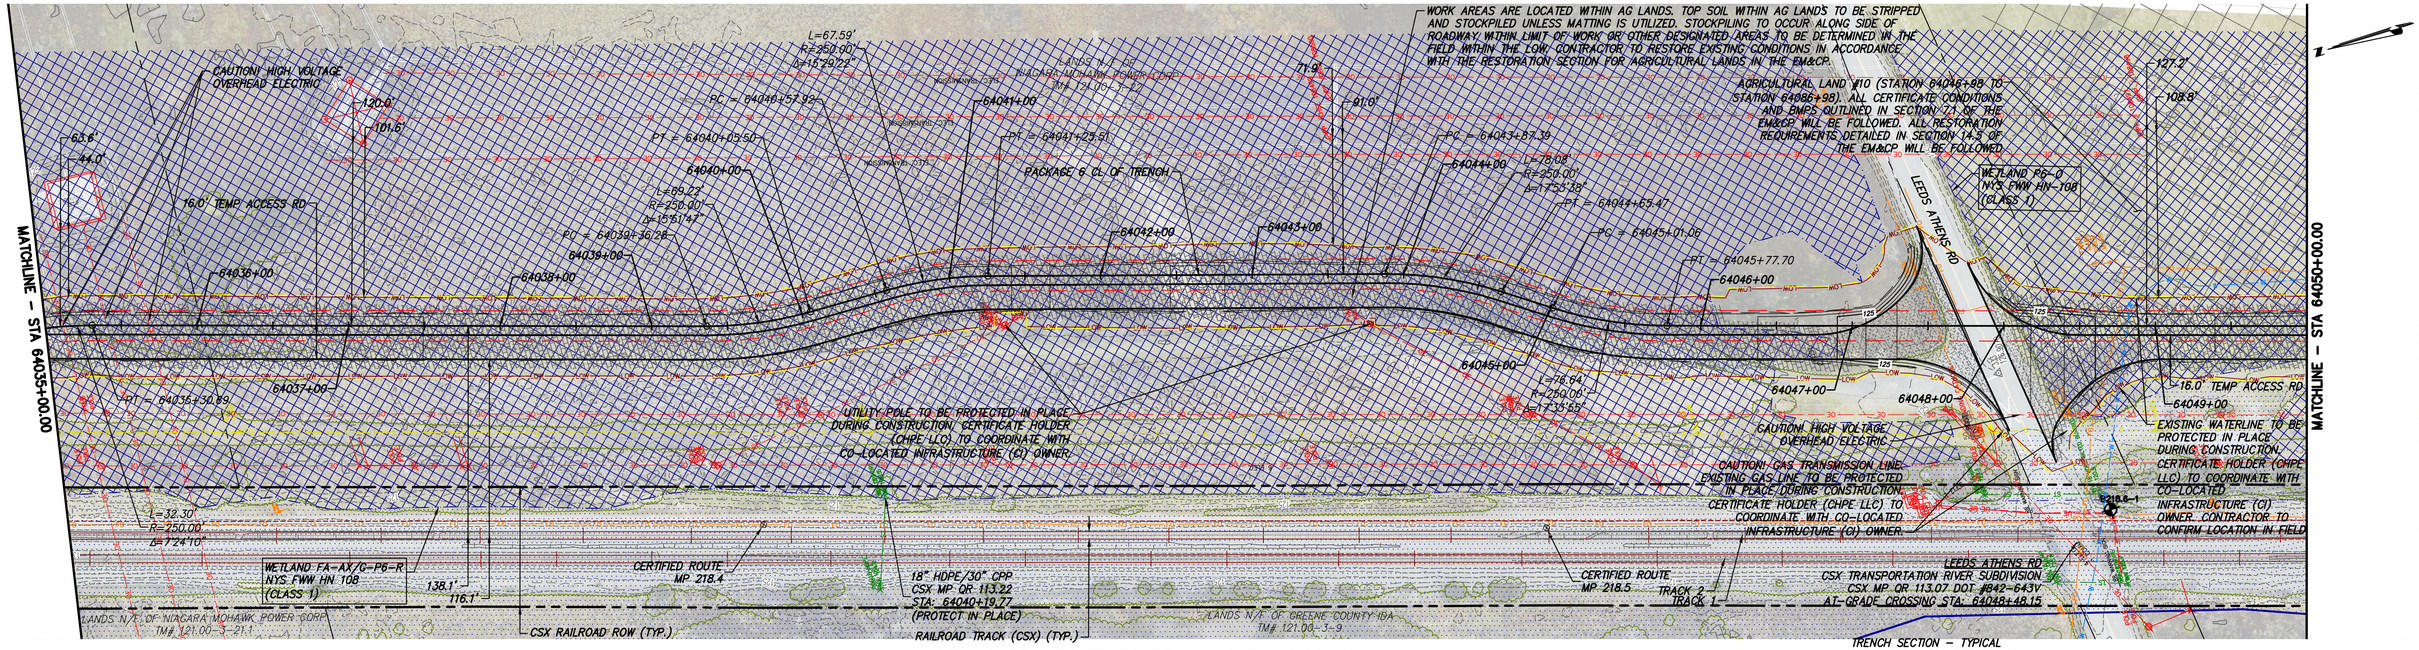

IMPROVEMENTS SHOWN ON THIS SHEET ARE NOT LOCATED WITHIN CSX PROPERTY

STA. 64035+00.00 TO STA. 64050+00.00 PLAN VIEW

SCALE: 1" = 50'


0 50 100
Scale in feet

TRENCH SECTION – TYPICAL (SEE SHEET C-621, DETAIL 1A) 30" DUCTBANK WIDTH, 16" CONDUIT ℄ TO ℄
TR SECTION (130 K.m/W)

TRENCH SECTION – ROADWAY (SEE SHEET C-621, DETAIL 2A) 30" DUCTBANK WIDTH, 16" CONDUIT ℄ TO ℄
TR SECTION (130 K.m/W)

TRENCH SECTION – TYPICAL (SEE SHEET C-621, DETAIL 1A) 30" DUCTBANK WIDTH, 16" CONDUIT ℄ TO ℄
TR SECTION (130 K.m/W)

TRENCH SECTION – AG LANDS (SEE SHEET C-621, DETAIL 4A) 30" DUCTBANK WIDTH, 16" CONDUIT ℄ TO ℄
TR SECTION (130 K.m/W)

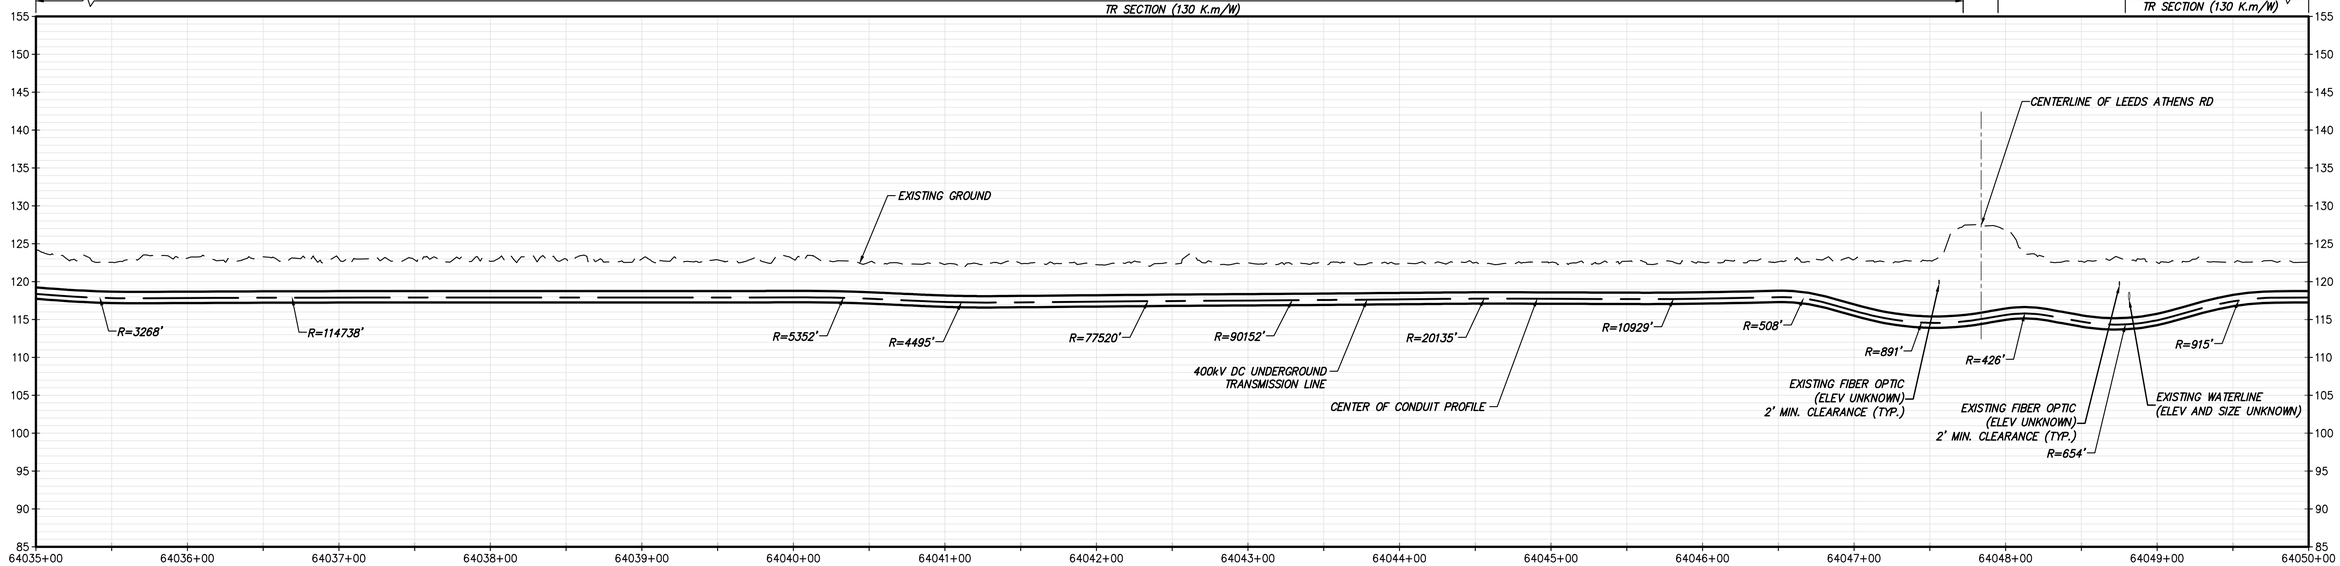

STA. 64035+00.00 TO STA. 64050+00.00 PROFILE

SCALE: H: 1" = 50' V: 1" = 10'

CHPE Champlain Hudson Power Express

Kiewit

STATE OF NEW YORK · THOMAS A. KELLY · LICENSED PROFESSIONAL ENGINEER · 2023-09-29 · 106559

IT IS A VIOLATION OF LAW FOR ANY PERSON, UNLESS THEY ARE ACTING UNDER THE DIRECTION OF A LICENSED PROFESSIONAL ENGINEER, ARCHITECT, LANDSCAPE ARCHITECT OR LAND SURVEYOR TO ALTER AN ITEM IN ANY WAY. IF AN ITEM BEARING THE STAMP OF A LICENSED PROFESSIONAL IS ALTERED, THE ALTERING ENGINEER, ARCHITECT, LANDSCAPE ARCHITECT OR LAND SURVEYOR SHALL STAMP THE DOCUMENT AND INCLUDE THE NOTATION "ALTERED BY" FOLLOWED BY THEIR SIGNATURE, THE DATE OF SUCH ALTERATION, AND A SPECIFIC DESCRIPTION OF THE ALTERATION.

No.	DATE	SUBMITTAL / REVISION DESCRIPTION	DB	APP
0	09/29/2023	ISSUED FOR CONSTRUCTION SUBMISSION	BV	TK

CHAMPLAIN HUDSON POWER EXPRESS

SEGMENT 10 (PACKAGE 6) - SELKIRK RAIL YARD BYPASS TO CATSKILL

STA. 64035+00.00 TO STA. 64050+00.00

HVDC CONDUIT PLAN AND PROFILE


(AND TEMPORARY ACCESS ROAD PLAN)

KIEWIT PROJECT NO.	21162
DRAWING NO.	C-170

DRAWN BY: AR | DESIGNED BY: BV | APPROVED BY: TK | SCALE: AS SHOWN | DATE: 09/29/2023 | REV. NO. 0 | SH.NO. 87 OF XXX

File: P:\KIE-CHPE\3-DES\02 RDW\SHTS\P6\21162_6_C_166-170.DWG Saved: 9/28/2023 10:13:45 AM Plotted: 9/28/2023 1:55:06 PM Current User: Brian.Vines LastSavedBy: Brian.Vines

File: \\KIEWITPLAZA\KIE\ACTIVE\PROJECTS\KIE-CHPE\3-DES\02 ROW\SHTS\P6\21162_6_C_171-175.DWG Saved: 9/27/2023 4:32:00 PM Plotted: 9/27/2023 4:35:17 PM Current User: Dafne.Arellano LastSavedBy: Dafne.Arellano

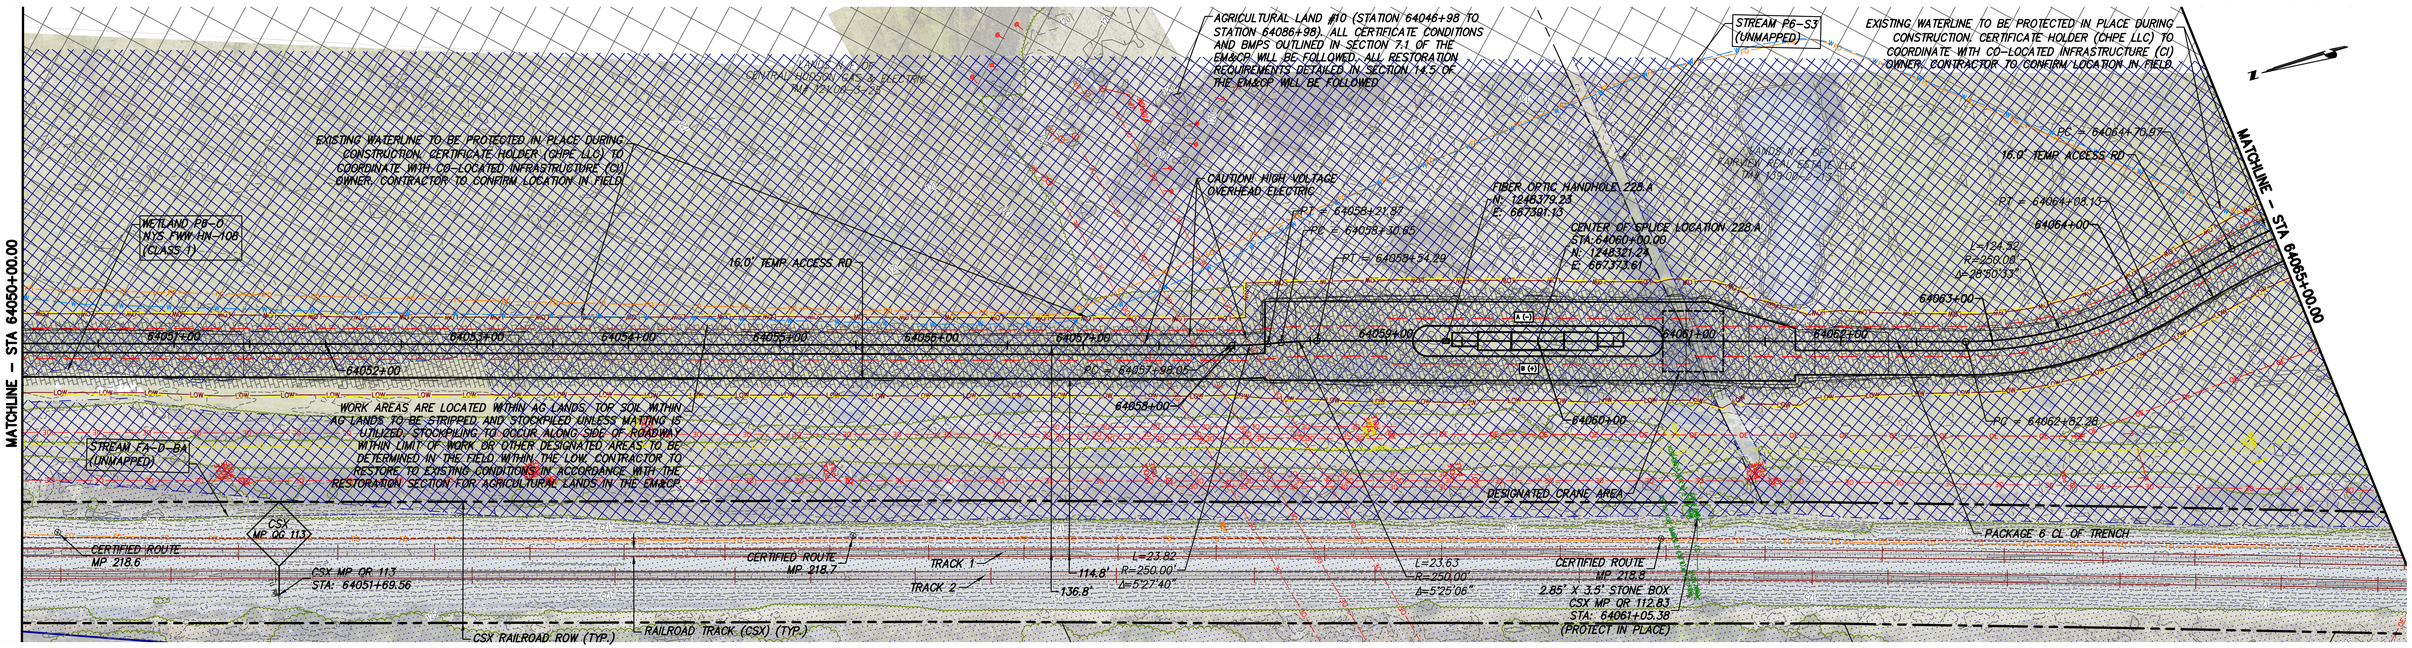


STA. 64050+00.00 TO STA. 64065+00.00 PLAN VIEW

SCALE: 1" = 50'

IMPROVEMENTS SHOWN ON THIS SHEET ARE NOT LOCATED WITHIN CSX PROPERTY

0 50 100
Scale in feet

TRENCH SECTION – AG LANDS
(SEE SHEET C-621, DETAIL 4A)
30" DUCTBANK WIDTH,
16" CONDUIT ℄ TO ℄

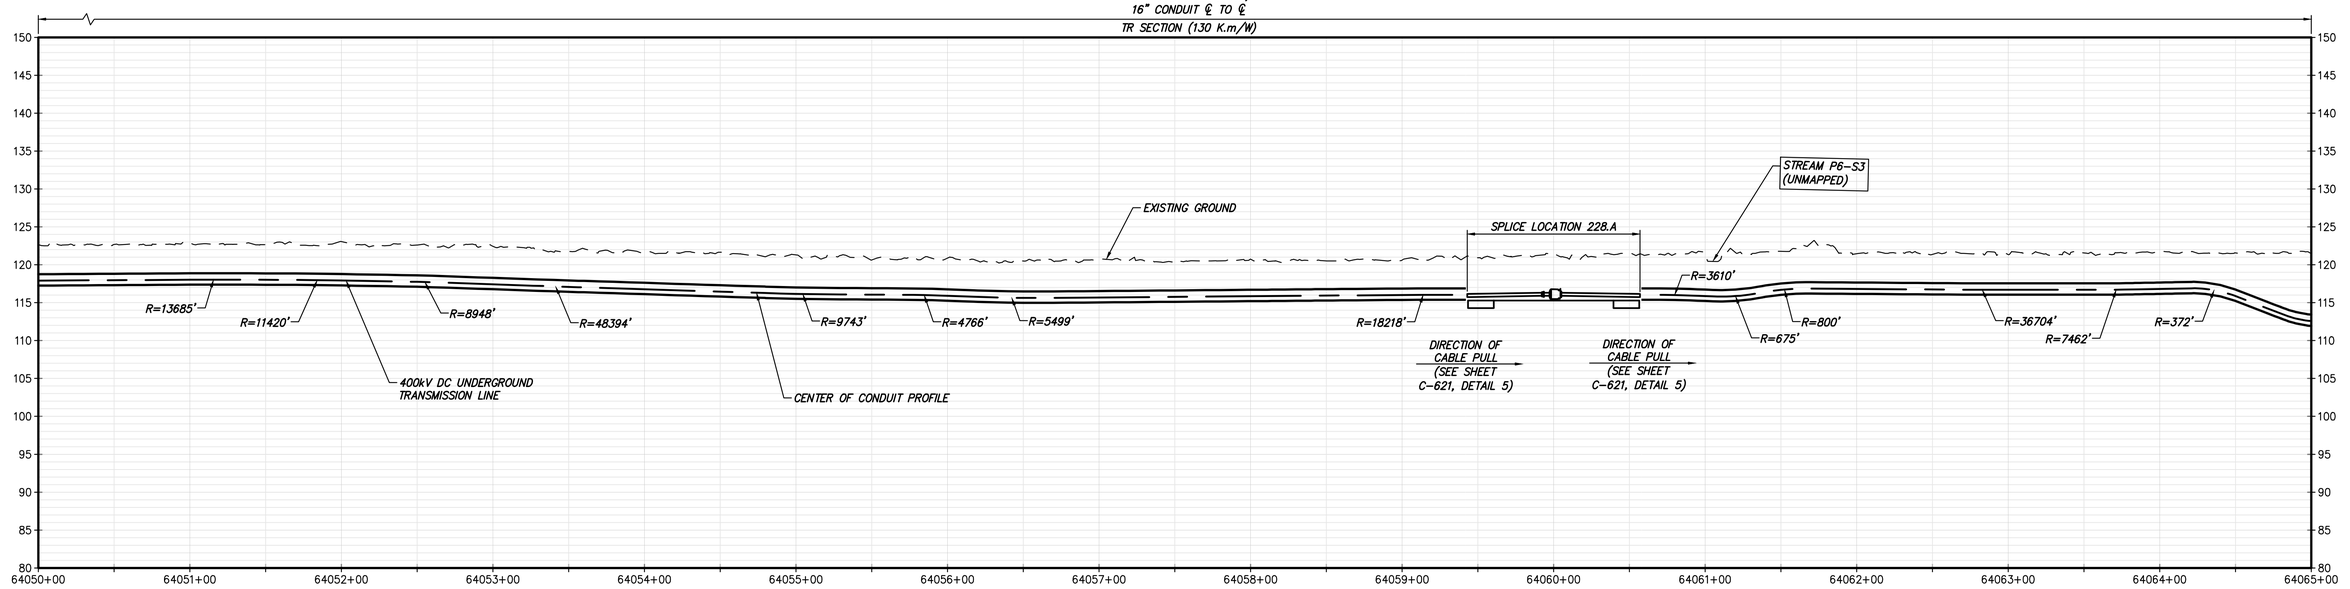

STA. 64050+00.00 TO STA. 64065+00.00 PROFILE

SCALE: H: 1" = 50' V: 1" = 10'

CHPE Champlain Hudson Power Express

Kiewit

STATE OF NEW YORK · THOMAS A. KELLY · 106559 · LICENSED PROFESSIONAL ENGINEER · 2023-09-27

IT IS A VIOLATION OF LAW FOR ANY PERSON, UNLESS THEY ARE ACTING UNDER THE DIRECTION OF A LICENSED PROFESSIONAL ENGINEER, ARCHITECT, LANDSCAPE ARCHITECT OR LAND SURVEYOR TO ALTER AN ITEM IN ANY WAY. IF AN ITEM BEARING THE STAMP OF A LICENSED PROFESSIONAL IS ALTERED, THE ALTERING ENGINEER, ARCHITECT, LANDSCAPE ARCHITECT OR LAND SURVEYOR SHALL STAMP THE DOCUMENT AND INCLUDE THE NOTATION "ALTERED BY" FOLLOWED BY THEIR SIGNATURE, THE DATE OF SUCH ALTERATION, AND A SPECIFIC DESCRIPTION OF THE ALTERATION.

No.	DATE	SUBMITTAL / REVISION DESCRIPTION	DB	APP
0	09/29/2023	ISSUED FOR CONSTRUCTION SUBMISSION	BV	TK

CHAMPLAIN HUDSON POWER EXPRESS


SEGMENT 10 (PACKAGE 6) - SELKIRK RAIL YARD BYPASS TO CATSKILL

STA. 64050+00.00 TO STA. 64065+00.00

HVDC CONDUIT PLAN AND PROFILE

(AND TEMPORARY ACCESS ROAD PLAN)

KIEWIT PROJECT NO.	21162
DRAWING NO.	C-171
DRAWN BY: AR	DESIGNED BY: BV
APPROVED BY: TK	SCALE AS SHOWN
REV. NO. 0	DATE 09/29/2023
SH.NO. 88 OF XXX	

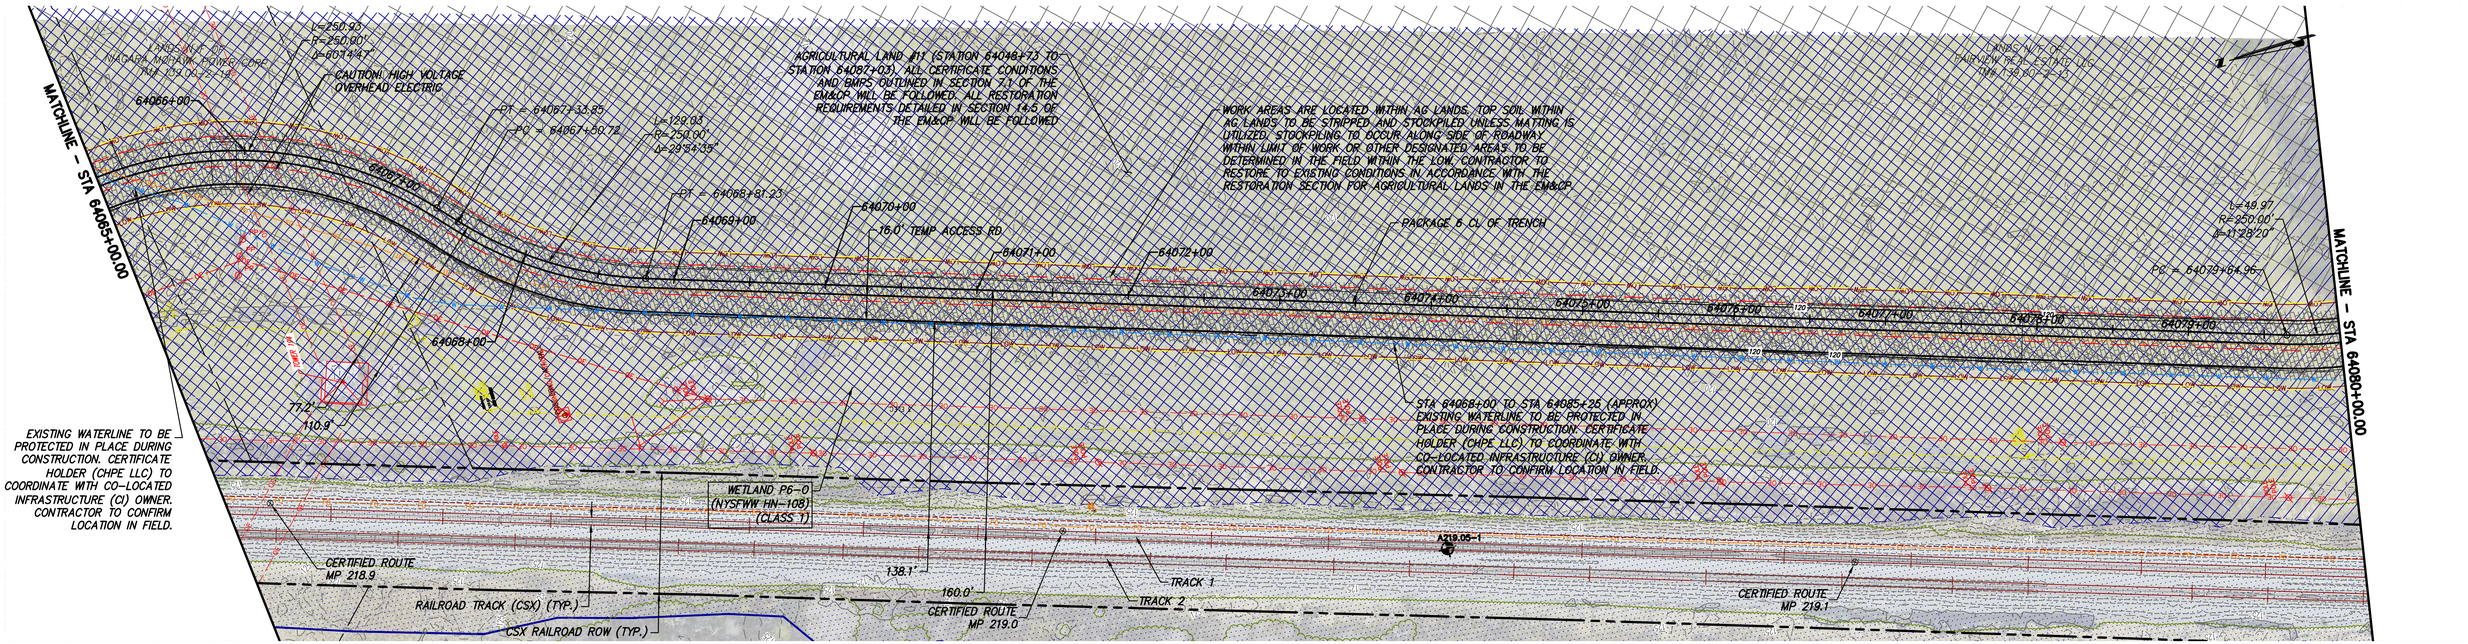


STA. 64065+00.00 TO STA. 64080+00.00 PLAN VIEW

SCALE: 1" = 50'

IMPROVEMENTS SHOWN ON THIS SHEET ARE NOT LOCATED WITHIN CSX PROPERTY

0 50 100
Scale in feet

TRENCH SECTION – AG LANDS
(SEE SHEET C-621, DETAIL 4A)
30" DUCTBANK WIDTH,
16" CONDUIT ℄ TO ℄
TR SECTION (130 K.m/W)

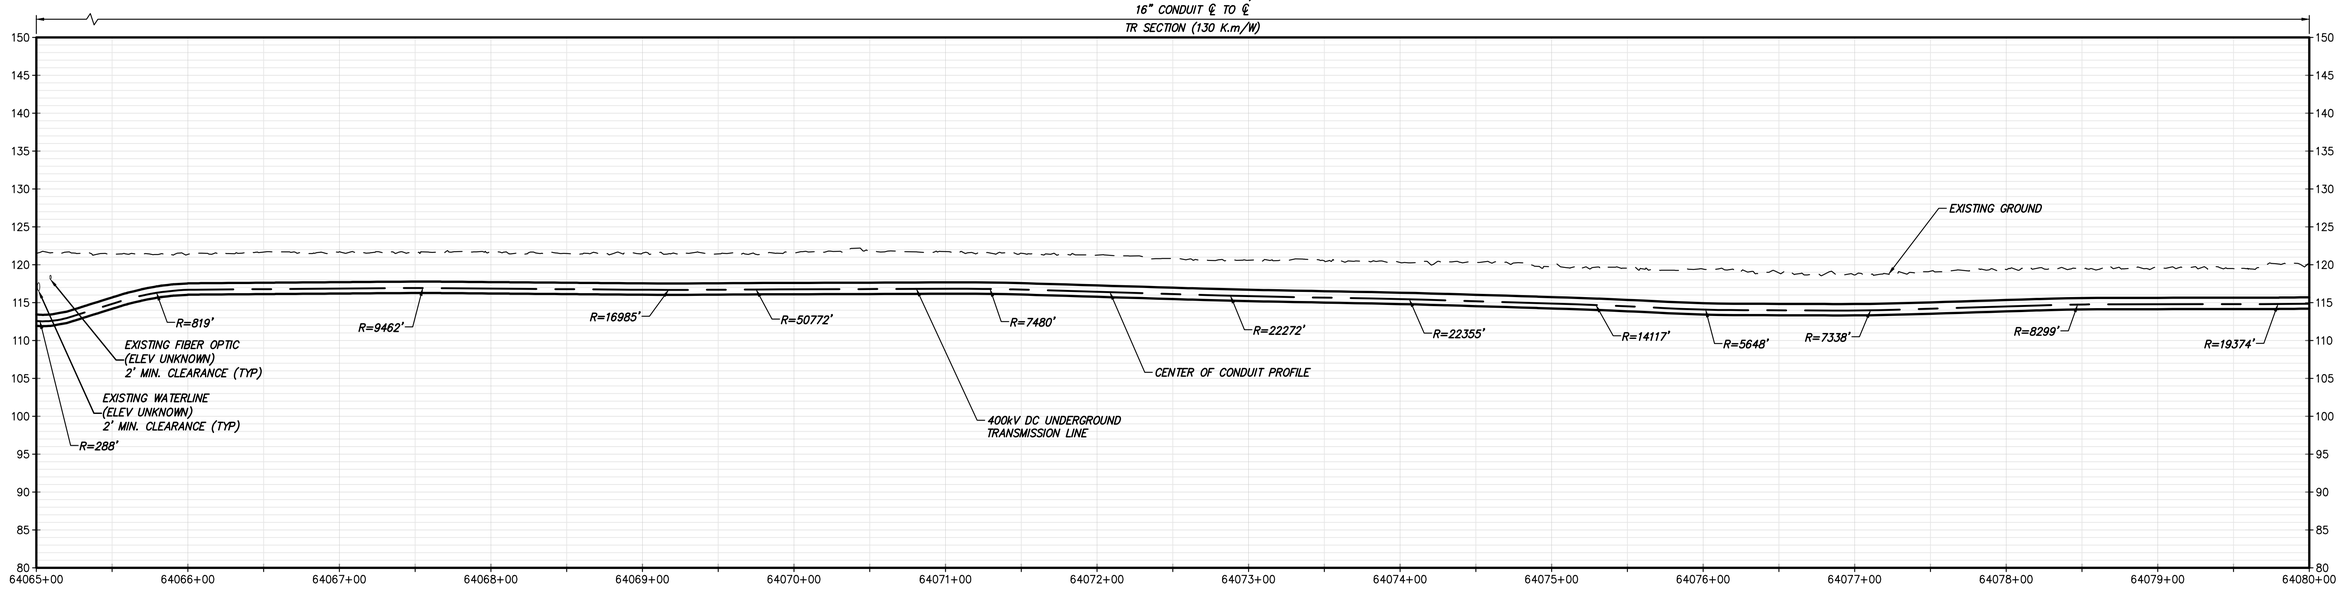

STA. 64065+00.00 TO STA. 64080+00.00 PROFILE

SCALE: H: 1" = 50' V: 1" = 10'

CHPE Champlain Hudson Power Express

Kiewit

STATE OF NEW YORK · THOMAS A. KELLY · 106559 · LICENSED PROFESSIONAL ENGINEER · 2023-09-29

IT IS A VIOLATION OF LAW FOR ANY PERSON, UNLESS THEY ARE ACTING UNDER THE DIRECTION OF A LICENSED PROFESSIONAL ENGINEER, ARCHITECT, LANDSCAPE ARCHITECT OR LAND SURVEYOR TO ALTER AN ITEM IN ANY WAY. IF AN ITEM BEARING THE STAMP OF A LICENSED PROFESSIONAL IS ALTERED, THE ALTERING ENGINEER, ARCHITECT, LANDSCAPE ARCHITECT OR LAND SURVEYOR SHALL STAMP THE DOCUMENT AND INCLUDE THE NOTATION "ALTERED BY" FOLLOWED BY THEIR SIGNATURE, THE DATE OF SUCH ALTERATION, AND A SPECIFIC DESCRIPTION OF THE ALTERATION.

No.	DATE	SUBMITTAL / REVISION DESCRIPTION	DB	APP
0	09/29/2023	ISSUED FOR CONSTRUCTION SUBMISSION	BV	TK

CHAMPLAIN HUDSON POWER EXPRESS

SEGMENT 10 (PACKAGE 6) - SELKIRK RAIL YARD BYPASS TO CATSKILL

STA. 64065+00.00 TO STA. 64080+00.00


HVDC CONDUIT PLAN AND PROFILE

(AND TEMPORARY ACCESS ROAD PLAN)

DRAWN BY:	AR	DESIGNED BY:	BV	APPROVED BY:	TK

KIEWIT PROJECT NO.	21162
DRAWING NO.	C-172
SCALE	AS SHOWN
DATE	09/29/2023
REV. NO.	0
SH.NO.	89 OF XXX

File: P:\KIE-CHPE\3-DES\02 RDW\SHTS\P6\21162_6_C_171-175.DWG Saved: 9/27/2023 4:32:00 PM Plotted: 9/28/2023 2:01:16 PM Current User: Brian.Vines LastSavedBy: Dafne.Arellano

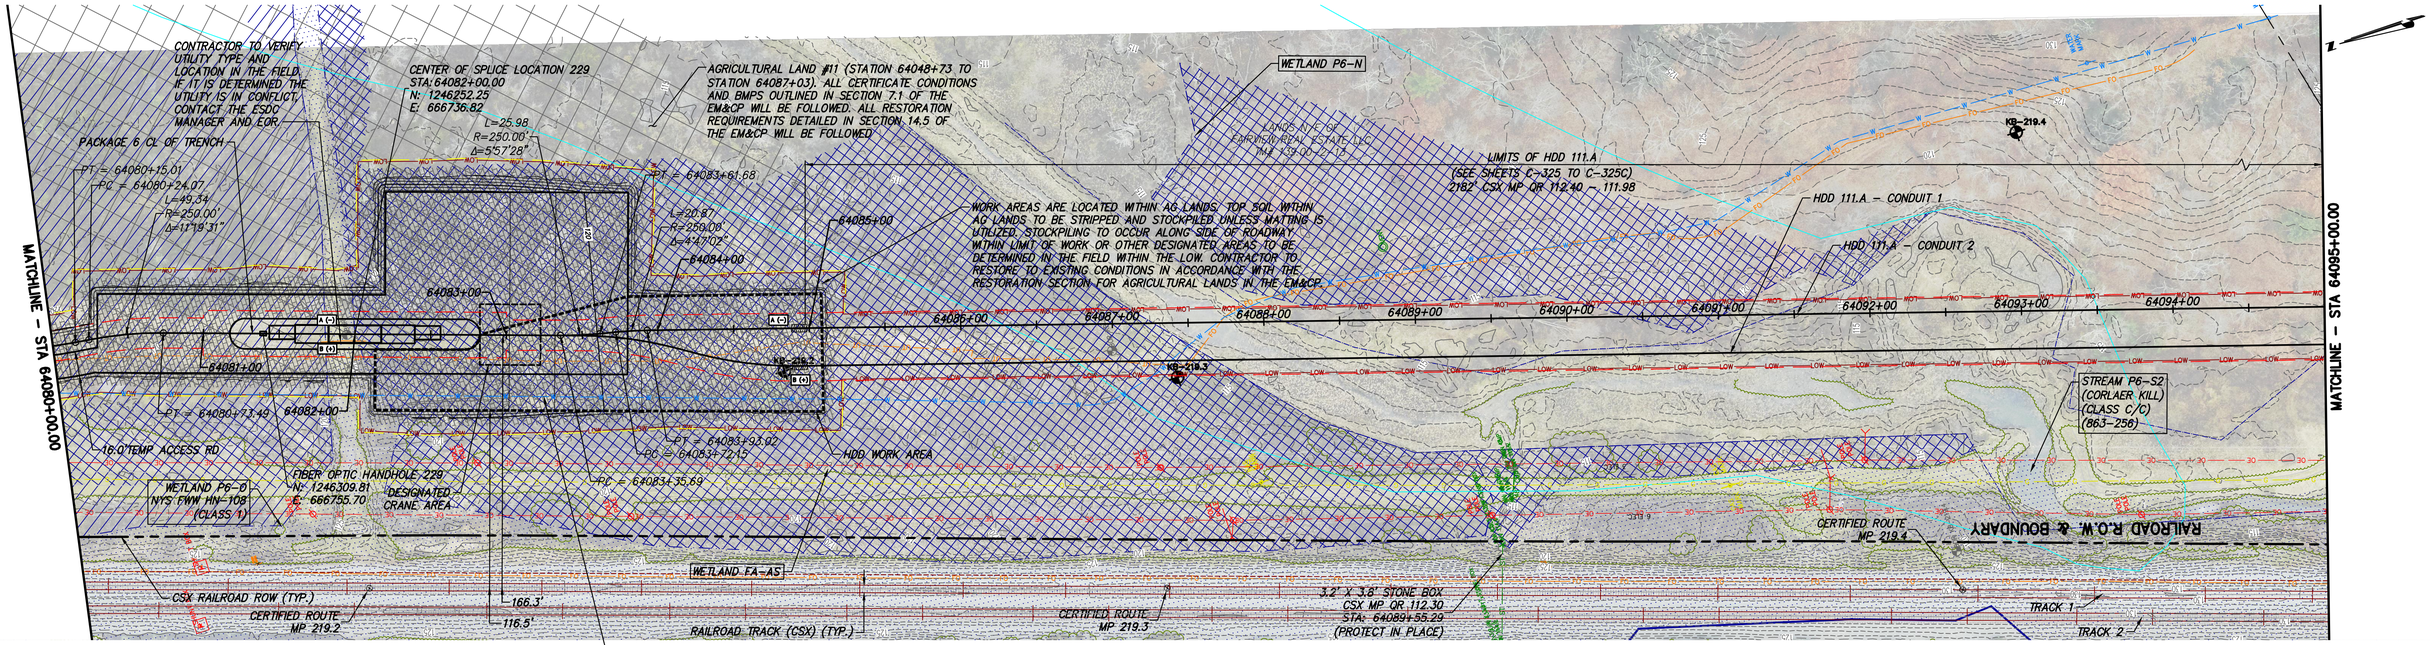


STA. 64080+00.00 TO STA. 64095+00.00 PLAN VIEW

SCALE: 1" = 50'

IMPROVEMENTS SHOWN ON THIS SHEET ARE NOT LOCATED WITHIN CSX PROPERTY

0 50 100
Scale in feet

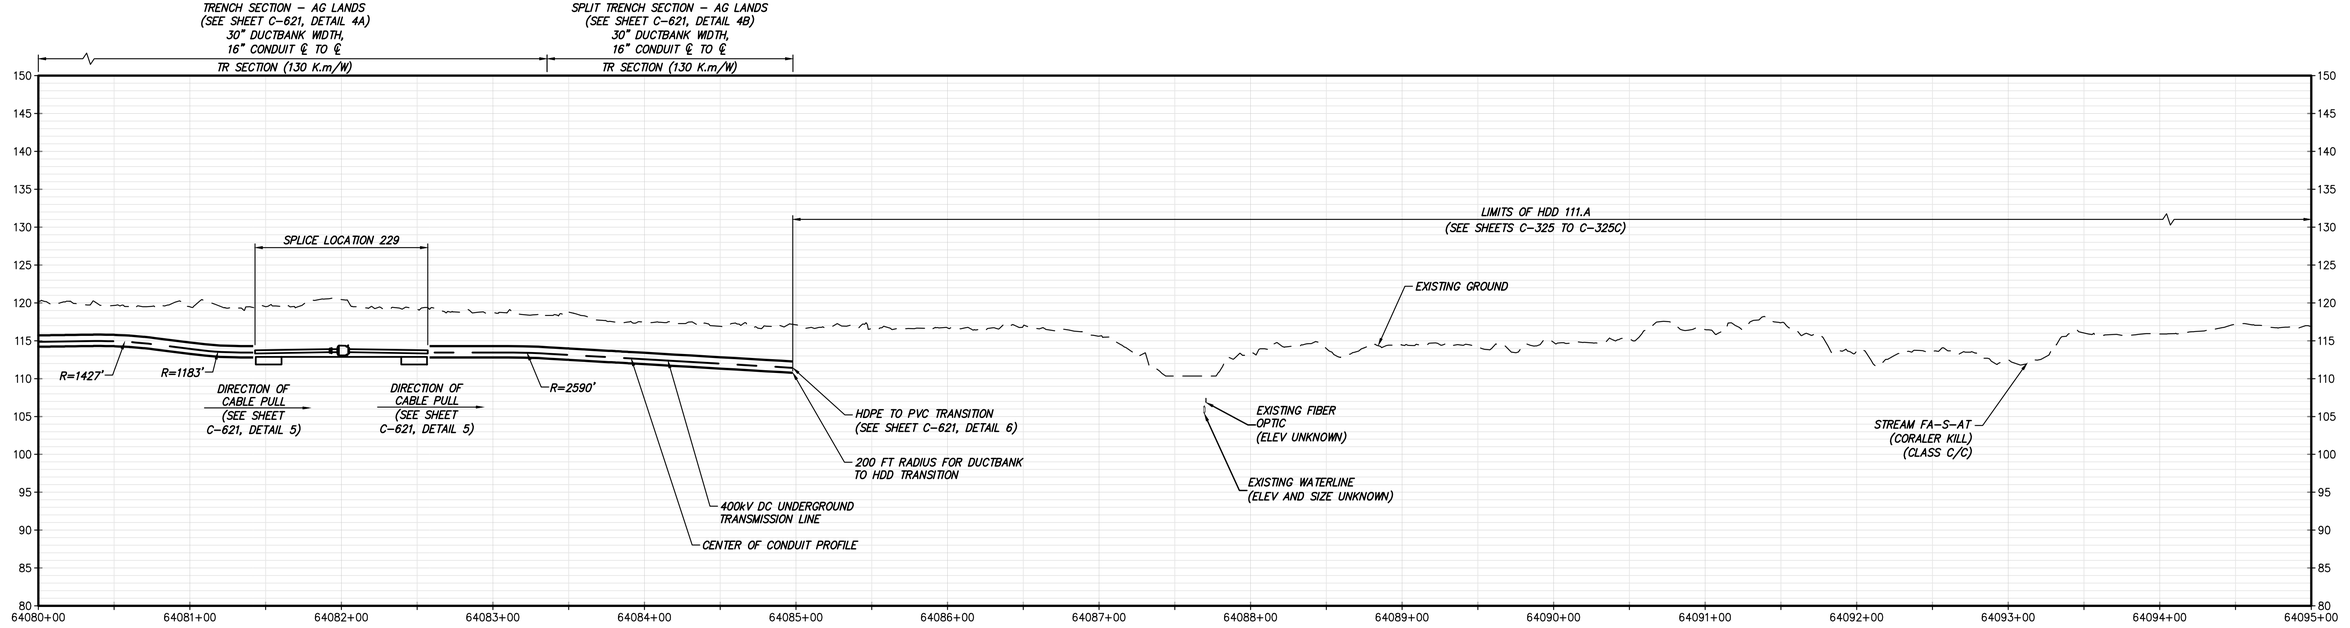

STA. 64080+00.00 TO STA. 64095+00.00 PROFILE

SCALE: H: 1" = 50' V: 1" = 10'

CHPE Champlain Hudson Power Express

Kiewit

STATE OF NEW YORK · THOMAS A. KELLY · LICENSED PROFESSIONAL ENGINEER · 2023-09-29 · 106559

IT IS A VIOLATION OF LAW FOR ANY PERSON, UNLESS THEY ARE ACTING UNDER THE DIRECTION OF A LICENSED PROFESSIONAL ENGINEER, ARCHITECT, LANDSCAPE ARCHITECT OR LAND SURVEYOR TO ALTER AN ITEM IN ANY WAY. IF AN ITEM BEARING THE STAMP OF A LICENSED PROFESSIONAL IS ALTERED, THE ALTERING ENGINEER, ARCHITECT, LANDSCAPE ARCHITECT OR LAND SURVEYOR SHALL STAMP THE DOCUMENT AND INCLUDE THE NOTATION "ALTERED BY" FOLLOWED BY THEIR SIGNATURE, THE DATE OF SUCH ALTERATION, AND A SPECIFIC DESCRIPTION OF THE ALTERATION.

No.	DATE	SUBMITTAL / REVISION DESCRIPTION	DB	APP
0	09/29/2023	ISSUED FOR CONSTRUCTION SUBMISSION	BV	TK

CHAMPLAIN HUDSON POWER EXPRESS

SEGMENT 10 (PACKAGE 6) - SELKIRK RAIL YARD BYPASS TO CATSKILL

STA. 64080+00.00 TO STA. 64095+00.00


HVDC CONDUIT PLAN AND PROFILE

(AND TEMPORARY ACCESS ROAD PLAN)

KIEWIT PROJECT NO.	21162
DRAWING NO.	C-173

DRAWN BY: AR | DESIGNED BY: BV | APPROVED BY: TK | SCALE: AS SHOWN | DATE: 09/29/2023 | REV. NO. 0 | SH.NO. 90 OF XXX


File: P:\KIE-CHPE\3-DES\02 RDW\SHTS\P6\21162_6_C_171-175.DWG Saved: 9/27/2023 4:32:00 PM Plotted: 9/28/2023 2:05:52 PM Current User: Brian.Vines LastSavedBy: Dafne.Arellano

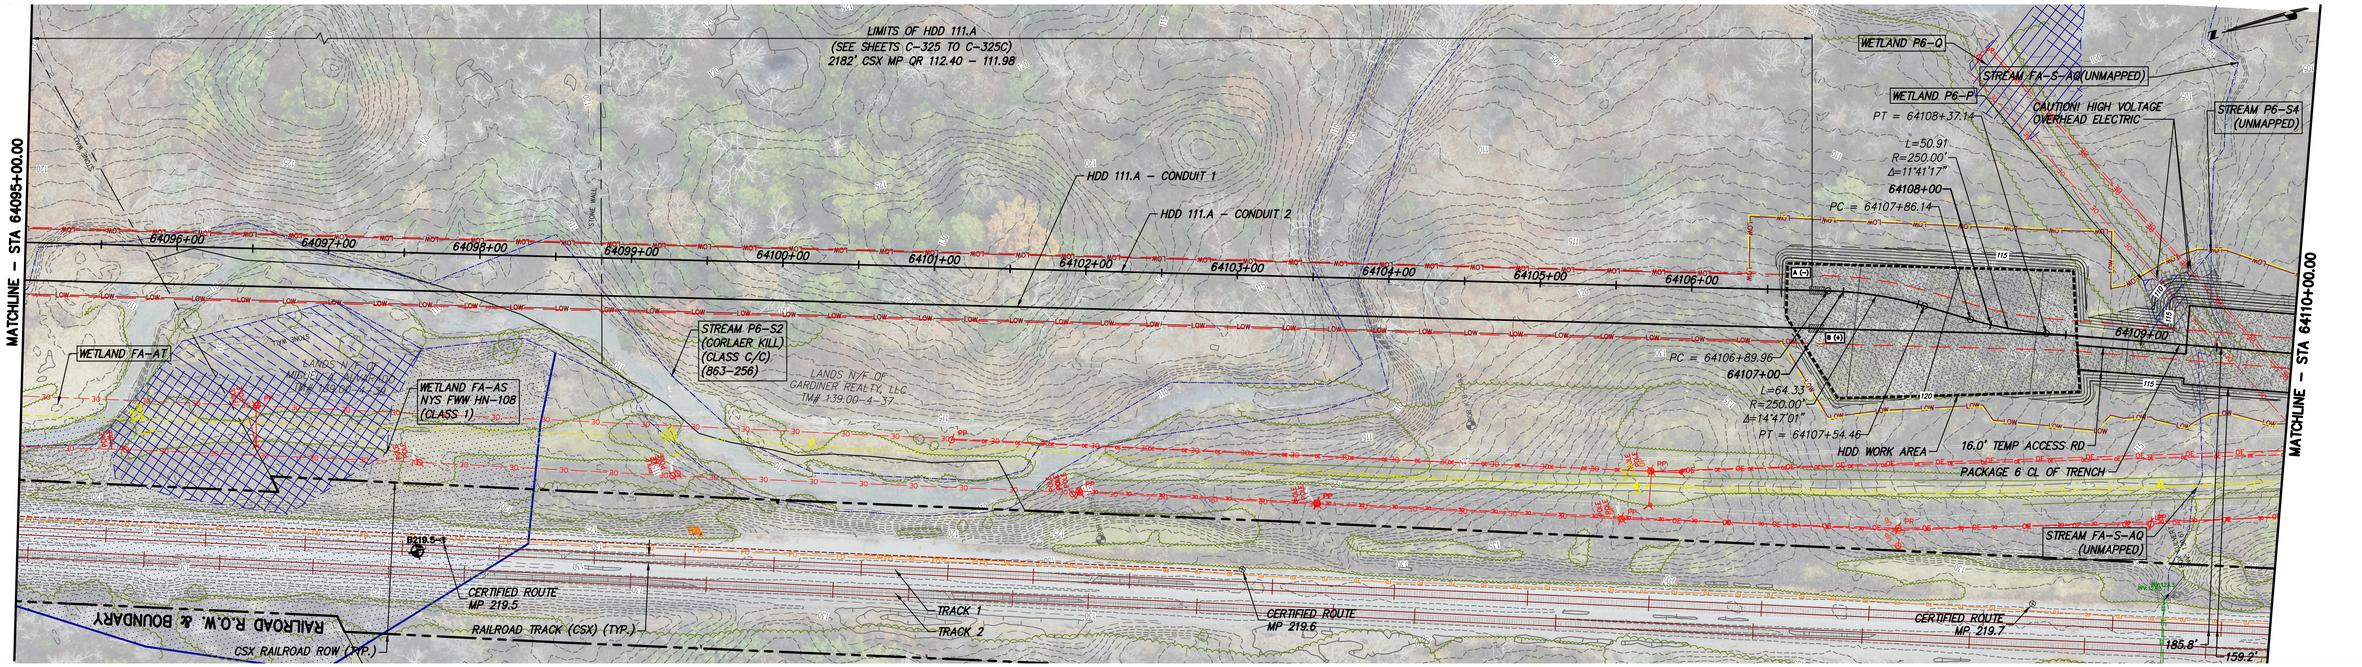

STA. 64095+00.00 TO STA. 64110+00.00 PLAN VIEW
SCALE: 1" = 50'

IMPROVEMENTS SHOWN ON THIS SHEET ARE NOT LOCATED WITHIN CSX PROPERTY

0 50 100
Scale in feet

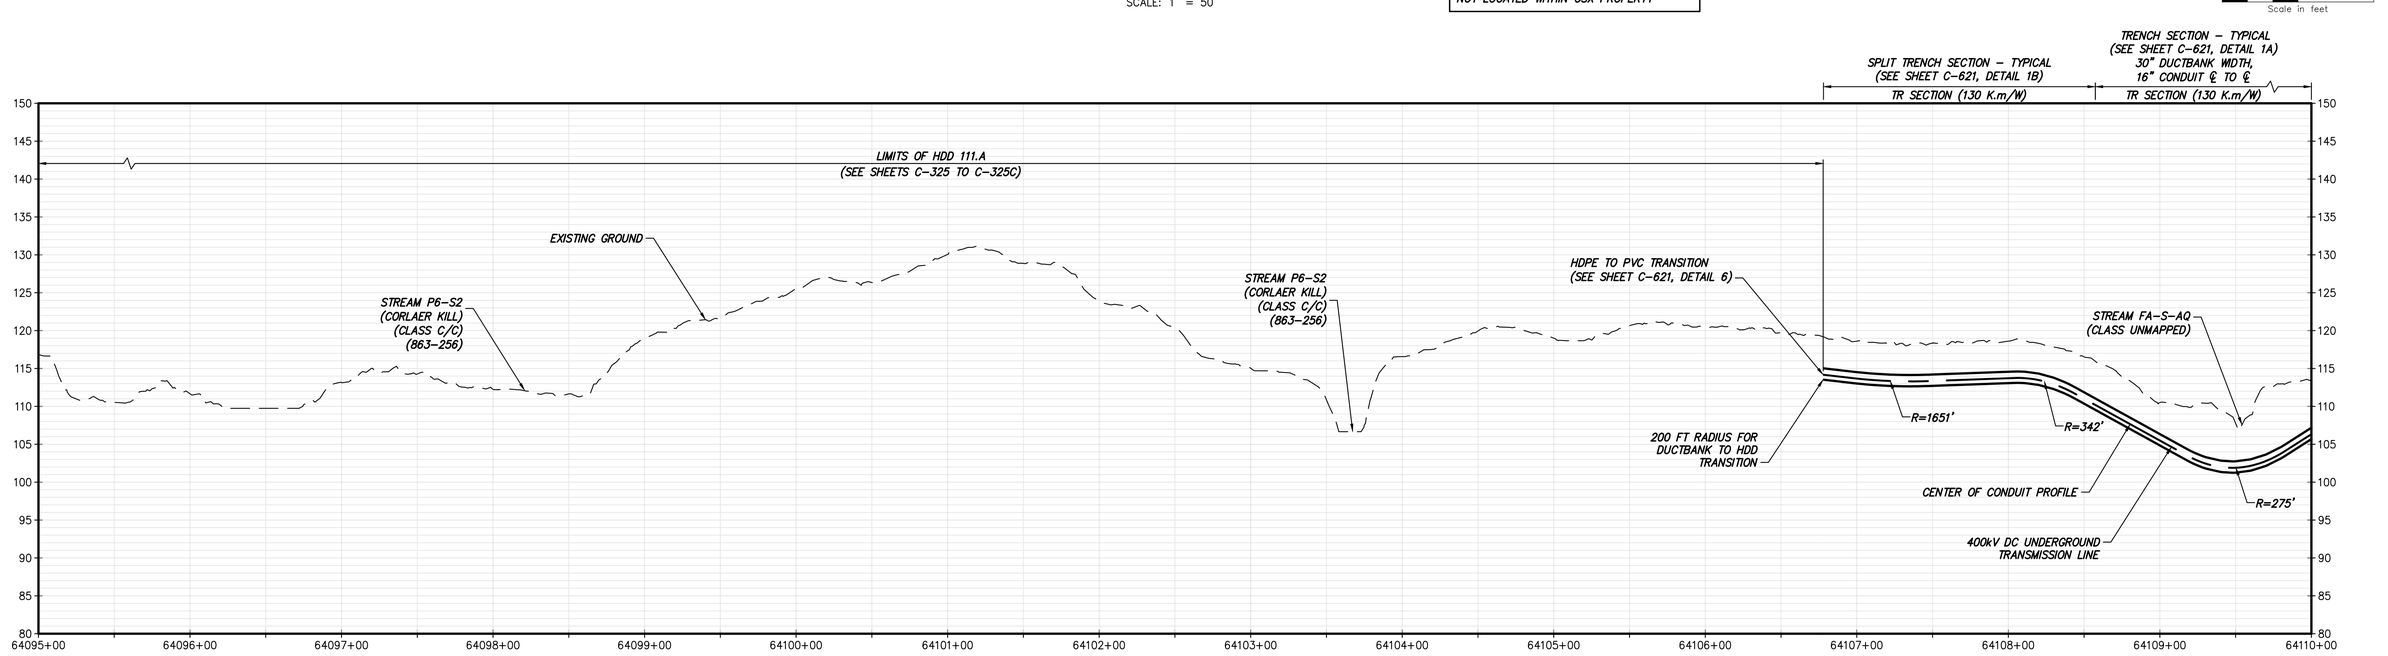

STA. 64095+00.00 TO STA. 64110+00.00 PROFILE
SCALE: H: 1" = 50' V: 1" = 10'

CHPE Champlain Hudson Power Express

Kiewit

STATE OF NEW YORK
THOMAS A. KELLY
2023-09-29
106559
LICENSED PROFESSIONAL ENGINEER

IT IS A VIOLATION OF LAW FOR ANY PERSON, UNLESS THEY ARE ACTING UNDER THE DIRECTION OF A LICENSED PROFESSIONAL ENGINEER, ARCHITECT, LANDSCAPE ARCHITECT OR LAND SURVEYOR TO ALTER AN ITEM IN ANY WAY. IF AN ITEM BEARING THE STAMP OF A LICENSED PROFESSIONAL IS ALTERED, THE ALTERING ENGINEER, ARCHITECT, LANDSCAPE ARCHITECT OR LAND SURVEYOR SHALL STAMP THE DOCUMENT AND INCLUDE THE NOTATION "ALTERED BY" FOLLOWED BY THEIR SIGNATURE, THE DATE OF SUCH ALTERATION, AND A SPECIFIC DESCRIPTION OF THE ALTERATION.

No.	DATE	SUBMITTAL / REVISION DESCRIPTION	DB	APP
0	09/29/2023	ISSUED FOR CONSTRUCTION SUBMISSION	BV	TK

CHAMPLAIN HUDSON POWER EXPRESS

SEGMENT 10 (PACKAGE 6) - SELKIRK RAIL YARD BYPASS TO CATSKILL

STA. 64095+00.00 TO STA. 64110+00.00


HVDC CONDUIT PLAN AND PROFILE

(AND TEMPORARY ACCESS ROAD PLAN)

DRAWN BY: AR | DESIGNED BY: BV | APPROVED BY: TK

KIEWIT PROJECT NO.	21162
DRAWING NO.	C-174
SCALE	AS SHOWN
REV. NO.	0
DATE	09/29/2023
SH.NO.	91 OF XXX

File: \\KIEWITPLAZA\KIE\ACTIVE\PROJECTS\KIE-CHPE\3-DES\02 ROW\SHTS\P6\21162_6_C_171-175.DWG Saved: 9/26/2023 2:12:04 PM Plotted: 9/27/2023 1:42:24 PM Current User: Dafne.Arellano LastSavedBy: Dafne.Arellano

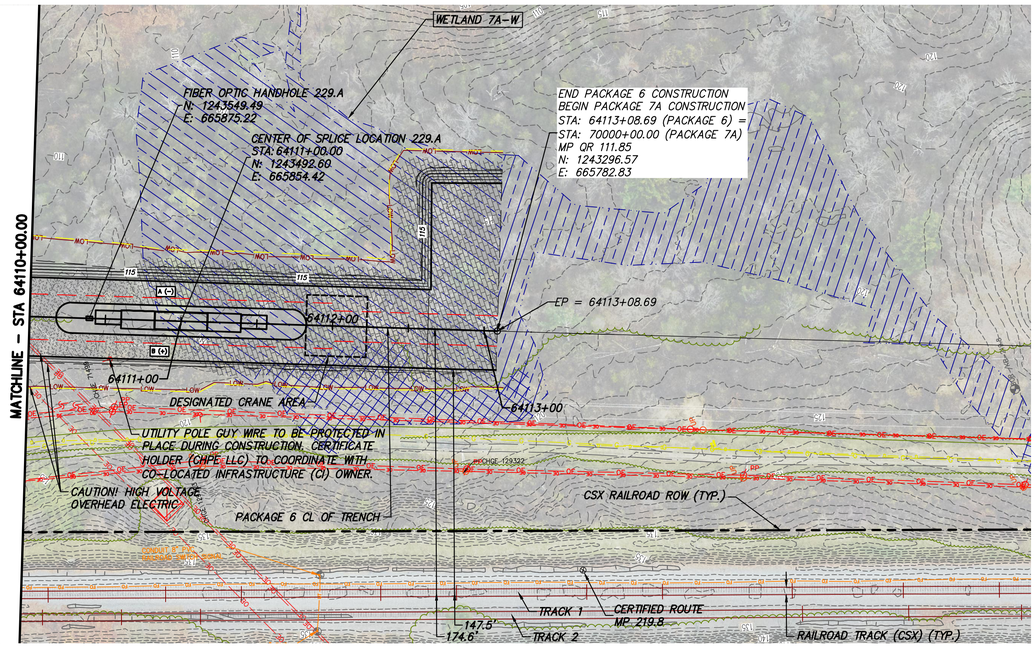


STA. 64110+00.00 TO STA. 64113+08.69 PLAN VIEW
SCALE: 1" = 50'

IMPROVEMENTS SHOWN ON THIS SHEET ARE NOT LOCATED WITHIN CSX PROPERTY

0 50 100
Scale in feet

TRENCH SECTION – TYPICAL
(SEE SHEET C-621, DETAIL 1A)
30" DUCTBANK WIDTH,
16" CONDUIT ℄ TO ℄

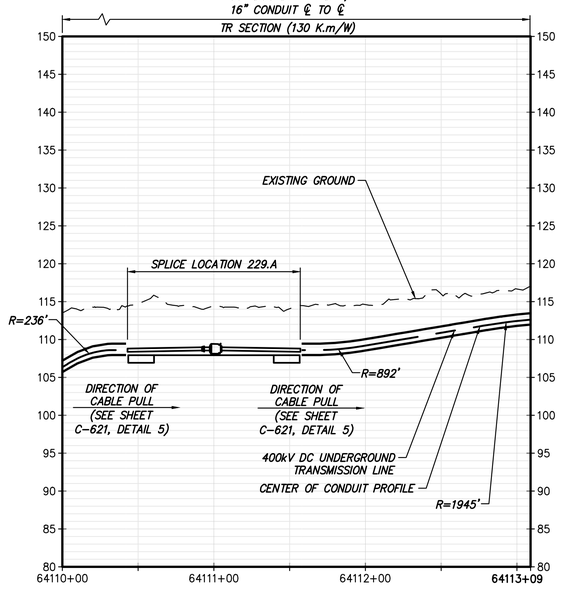

STA. 64110+00.00 TO STA. 64113+08.69 PROFILE
SCALE: H: 1" = 50' V: 1" = 10'

CHPE Champlain Hudson Power Express

Kiewit

STATE OF NEW YORK
THOMAS A. KELLY
106599
LICENSED PROFESSIONAL ENGINEER
2023-09-29

IT IS A VIOLATION OF LAW FOR ANY PERSON, UNLESS THEY ARE ACTING UNDER THE DIRECTION OF A LICENSED PROFESSIONAL ENGINEER, ARCHITECT, LANDSCAPE ARCHITECT OR LAND SURVEYOR TO ALTER AN ITEM IN ANY WAY. IF AN ITEM BEARING THE STAMP OF A LICENSED PROFESSIONAL IS ALTERED, THE ALTERING ENGINEER, ARCHITECT, LANDSCAPE ARCHITECT OR LAND SURVEYOR SHALL STAMP THE DOCUMENT AND INCLUDE THE NOTATION "ALTERED BY" FOLLOWED BY THEIR SIGNATURE, THE DATE OF SUCH ALTERATION, AND A SPECIFIC DESCRIPTION OF THE ALTERATION.

No.	DATE	SUBMITTAL / REVISION DESCRIPTION	DB	APP
	06/13/2022	60% DESIGN SUBMISSION	BV	TK
B	02/23/2022	PRELIMINARY DESIGN DEVELOPMENT	BV	TK
0	09/29/2023	ISSUED FOR CONSTRUCTION SUBMISSION	BV	TK

CHAMPLAIN HUDSON POWER EXPRESS

SEGMENT 10 (PACKAGE 6) - SELKIRK RAIL YARD BYPASS TO CATSKILL

STA. 64110+00.00 TO STA. 64113+08.69

HVDC CONDUIT PLAN AND PROFILE

(AND TEMPORARY ACCESS ROAD PLAN)

KIEWIT PROJECT NO.	21162
DRAWING NO.	C-175

DRAWN BY: AR | DESIGNED BY: BV | APPROVED BY: TK | SCALE AS SHOWN | REV. NO. 0 | DATE 09/29/2023 | SH.NO. 92 OF XXX

File: P:\PROJECTS\VIE-CHPE\3-DES\02 ROW\SHTS\P6\21162_6_C_171-175.DWG Saved: 9/27/2023 4:32:00 PM Plotted: 9/27/2023 4:35:04 PM Current User: Dafne.Arellano LastSavedBy: Dafne.Arellano