
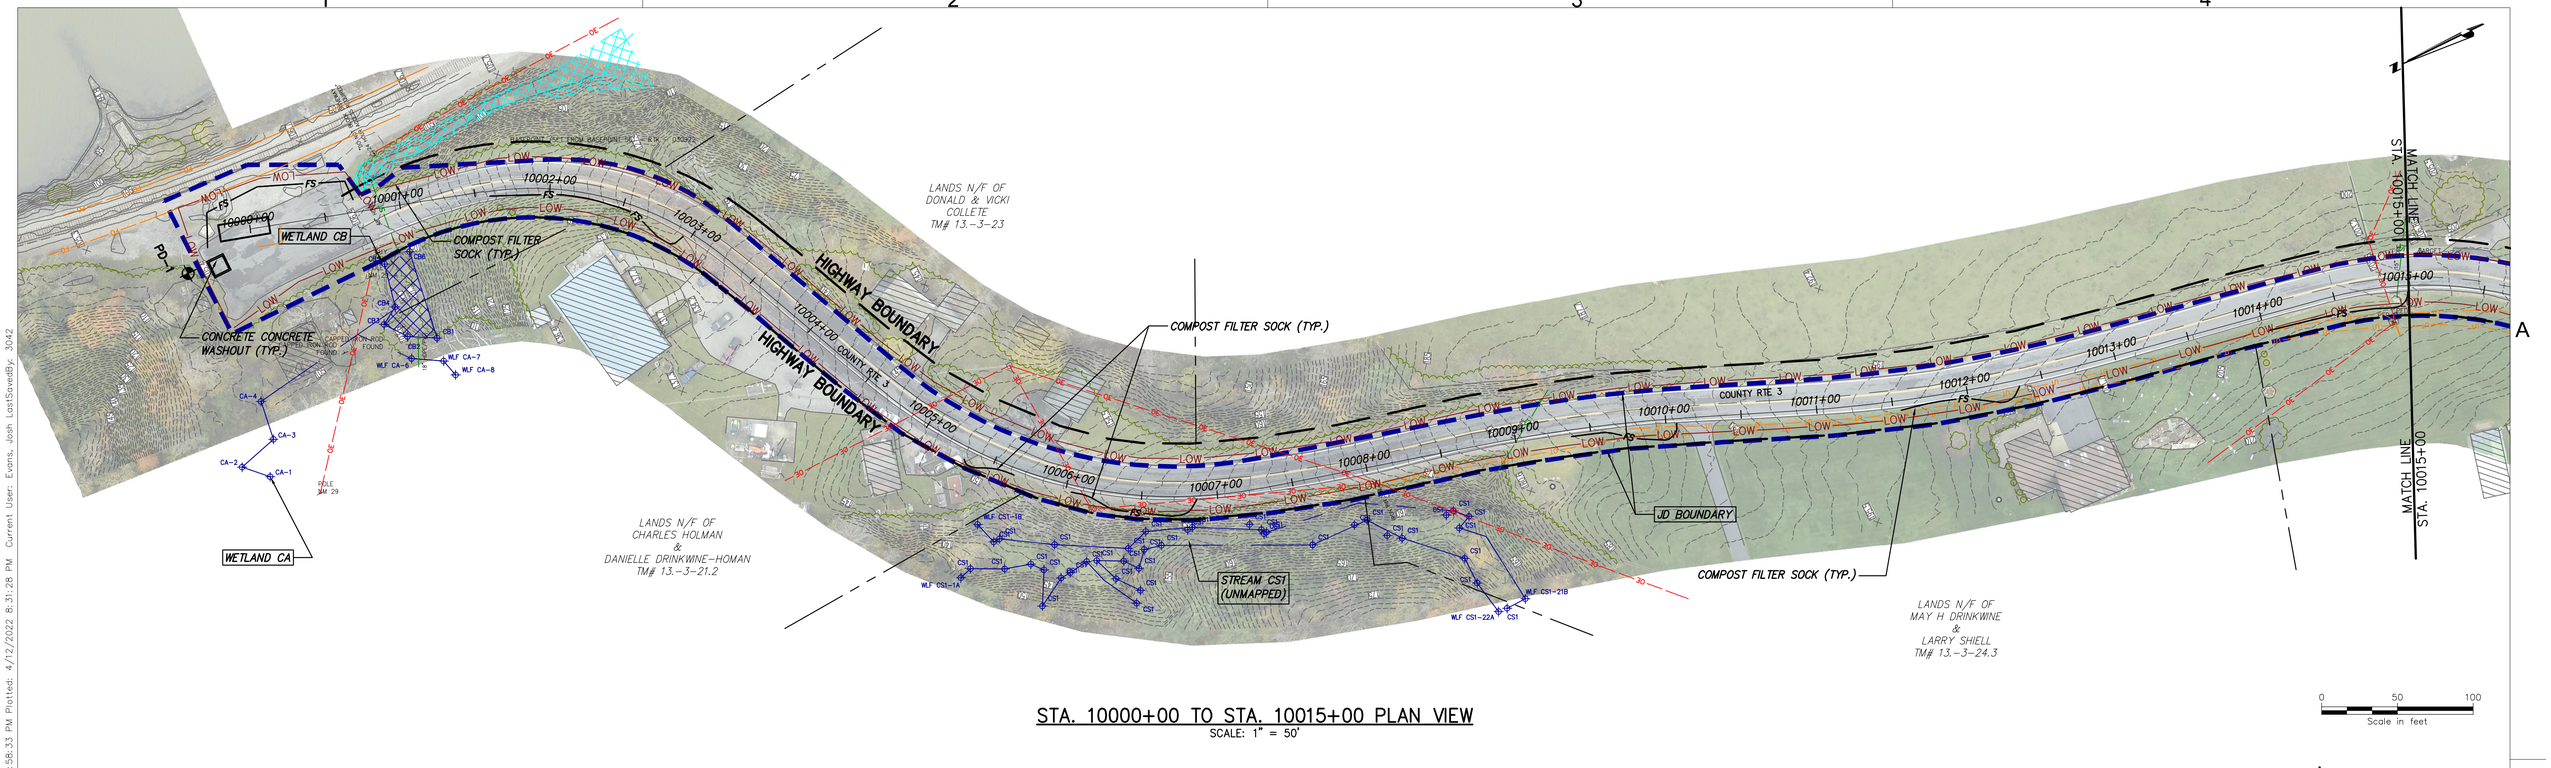


STA. 10000+00 TO STA. 10015+00 PLAN VIEW
SCALE: 1" = 50'

0 50 100
Scale in feet

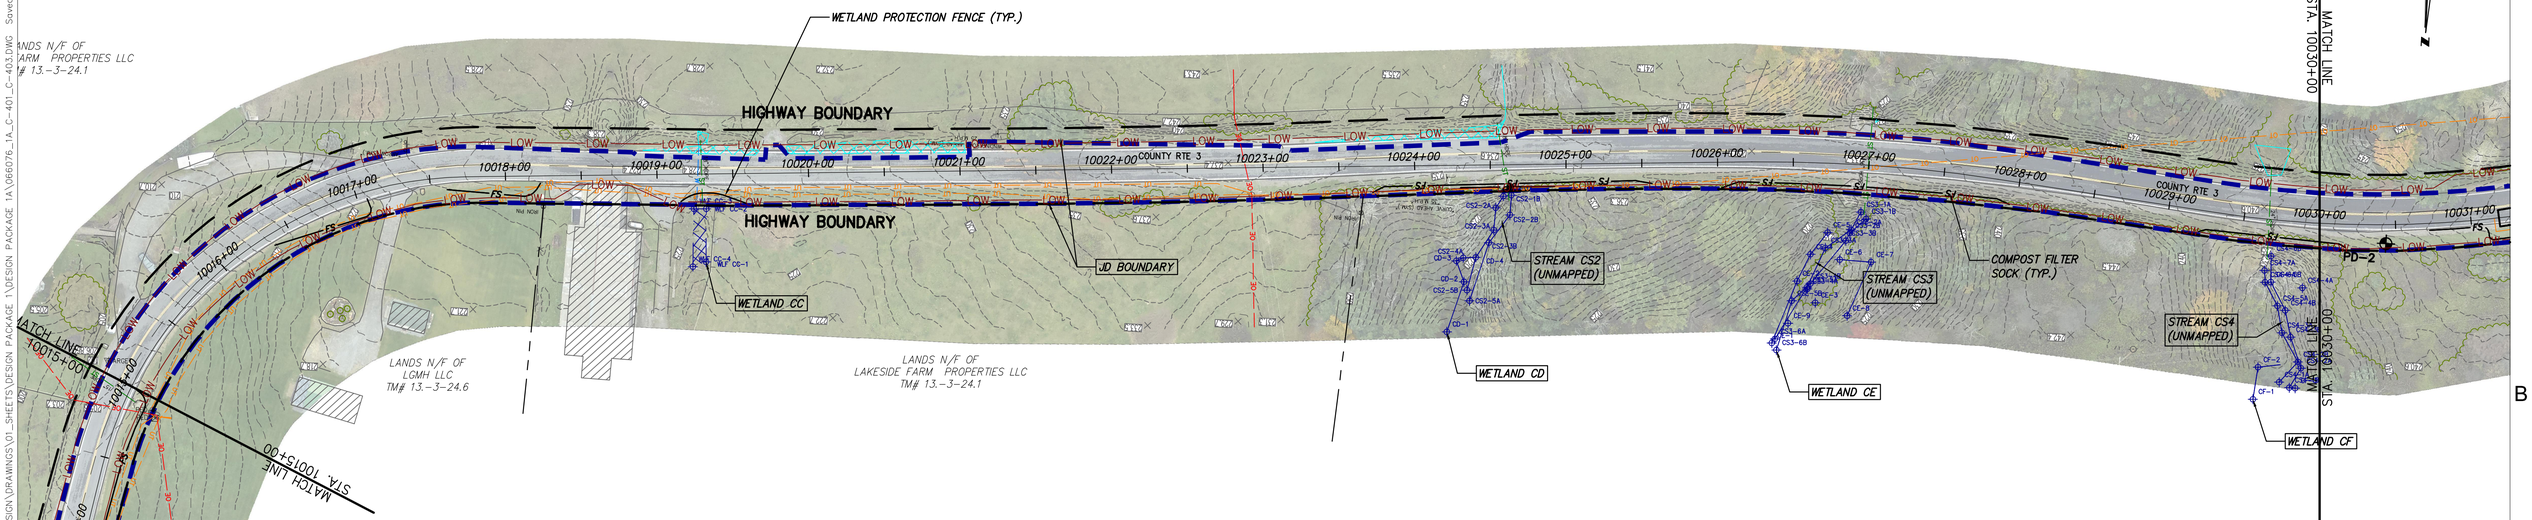

STA. 10015+00 TO STA. 10030+00 PLAN VIEW
SCALE: 1" = 50'

0 50 100
Scale in feet

CHPE Champlain Hudson Power Express

Kiewit

CHA
III Winners Circle, PO Box 5269
Albany, NY 12205-0269
518.453.4500 . www.chacompanies.com

IT IS A VIOLATION OF LAW FOR ANY PERSON, UNLESS THEY ARE ACTING UNDER THE DIRECTION OF A LICENSED PROFESSIONAL ENGINEER, ARCHITECT, LANDSCAPE ARCHITECT OR LAND SURVEYOR TO ALTER AN ITEM IN ANY WAY. IF AN ITEM BEARING THE STAMP OF A LICENSED PROFESSIONAL IS ALTERED, THE ALTERING ENGINEER, ARCHITECT, LANDSCAPE ARCHITECT OR LAND SURVEYOR SHALL STAMP THE DOCUMENT AND INCLUDE THE NOTATION "ALTERED BY" FOLLOWED BY THEIR SIGNATURE, THE DATE OF SUCH ALTERATION, AND A SPECIFIC DESCRIPTION OF THE ALTERATION.

No.	DATE	SUBMITTAL / REVISION DESCRIPTION	DB	APP
A	04/15/2022	EM&CP REGULATORY SUBMISSION	JM	JR


CHAMPLAIN HUDSON POWER EXPRESS
SEGMENT 1 - PUTNAM TO DRESDEN
STA. 10000+00 TO STA. 10030+00
EROSION AND SEDIMENT CONTROL PLAN

DRAWN BY:	XXX	DESIGNED BY:	XXX	APPROVED BY:	XXX
SCALE	AS NOTED	DATE	04/15/2022		
REV. NO.	X	SH.NO.	XXX OF XXX		

KIEWIT PROJECT NO.	21162
CHA PROJECT NO.	066076
DRAWING NO.	**C-401**

File: V:\PROJECTS\ANY\K6\066076.000\09_DESIGN\DRAWINGS\01_SHEETS\DESIGN PACKAGE 1\DESIGN PACKAGE 1A\066076_1A_C-401_C-403.DWG Saved: 4/12/2022 4:58:33 PM Plotted: 4/12/2022 8:31:28 PM Current User: Evans, Josh LastSavedBy: 3042

File: V:\PROJECTS\ANY\K6\066076.000\09_DESIGN\DRAWINGS\01_SHEETS\DESIGN PACKAGE 1\DESIGN PACKAGE 1A\066076_1A_C-401_C-403.DWG Saved: 4/12/2022 4:58:33 PM Plotted: 4/12/2022 8:32:43 PM Current User: Evans, Josh LastSavedBy: 3042

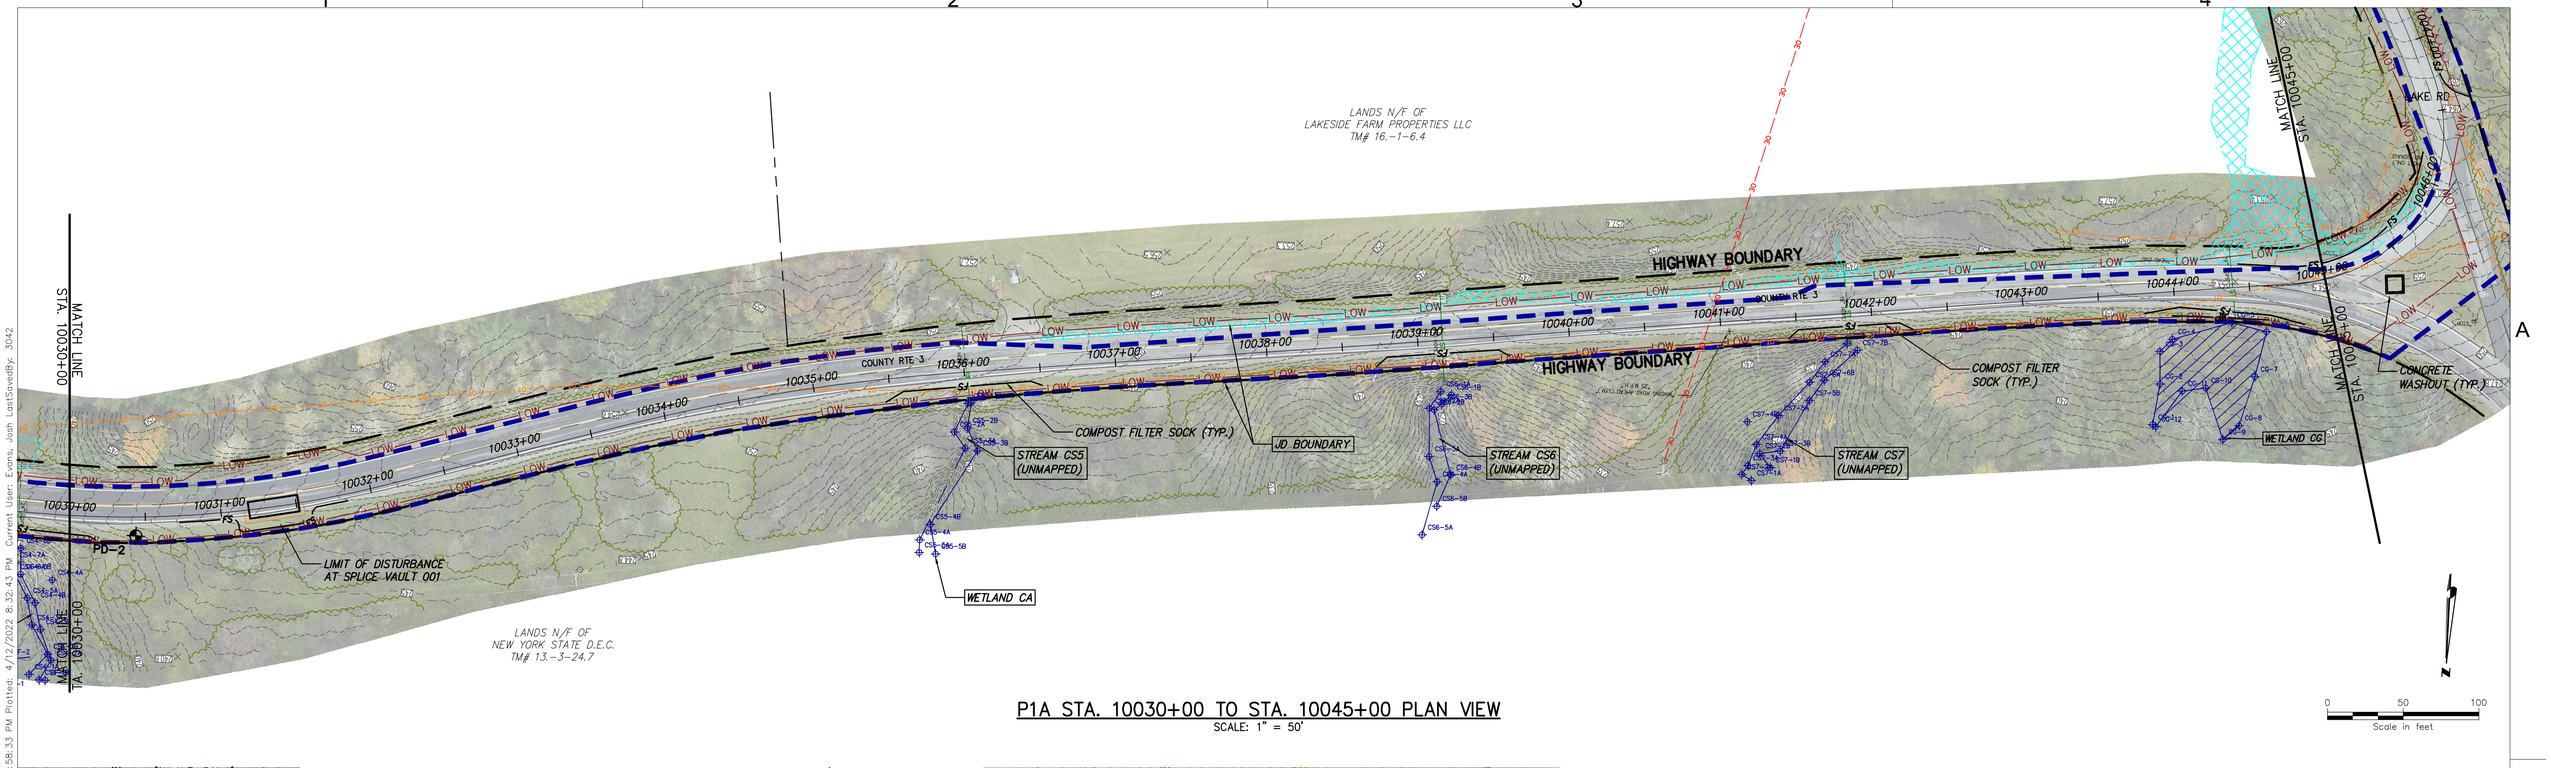

P1A STA. 10030+00 TO STA. 10045+00 PLAN VIEW
SCALE: 1" = 50'

STA. 10045+00 TO STA. 10060+00 PLAN VIEW
SCALE: 1" = 50'

CHPE Champlain Hudson Power Express

Kiewit

CHA
III Winners Circle, PO Box 5269
Albany, NY 12205-0269
518.453.4500 . www.chacompanies.com

IT IS A VIOLATION OF LAW FOR ANY PERSON, UNLESS THEY ARE ACTING UNDER THE DIRECTION OF A LICENSED PROFESSIONAL ENGINEER, ARCHITECT, LANDSCAPE ARCHITECT OR LAND SURVEYOR TO ALTER AN ITEM IN ANY WAY. IF AN ITEM BEARING THE STAMP OF A LICENSED PROFESSIONAL IS ALTERED, THE ALTERING ENGINEER, ARCHITECT, LANDSCAPE ARCHITECT OR LAND SURVEYOR SHALL STAMP THE DOCUMENT AND INCLUDE THE NOTATION "ALTERED BY" FOLLOWED BY THEIR SIGNATURE, THE DATE OF SUCH ALTERATION, AND A SPECIFIC DESCRIPTION OF THE ALTERATION.


No.	DATE	SUBMITTAL / REVISION DESCRIPTION	DB	APP
A	04/15/2022	EM&CP REGULATORY SUBMISSION	JM	JR

CHAMPLAIN HUDSON POWER EXPRESS
SEGMENT 1 - PUTNAM TO DRESDEN
STA. 10030+00 TO STA. 10060+00
EROSION AND SEDIMENT CONTROL PLAN


KIEWIT PROJECT NO.	21162
CHA PROJECT NO.	066076
DRAWING NO.	C-402

DRAWN BY: XXX | DESIGNED BY: XXX | APPROVED BY: XXX | SCALE AS NOTED | DATE 04/15/2022 | REV. NO. X | SH.NO. XXX OF XXX

File: V:\PROJECTS\ANY\K6\066076.000\09_DESIGN\DRAWINGS\01_SHEETS\DESIGN PACKAGE 1\DESIGN PACKAGE 1A\066076_1A_C-401_C-403.DWG Saved: 4/12/2022 4:58:33 PM Plotted: 4/12/2022 8:33:55 PM Current User: Evans, Josh LastSavedBy: JOSS

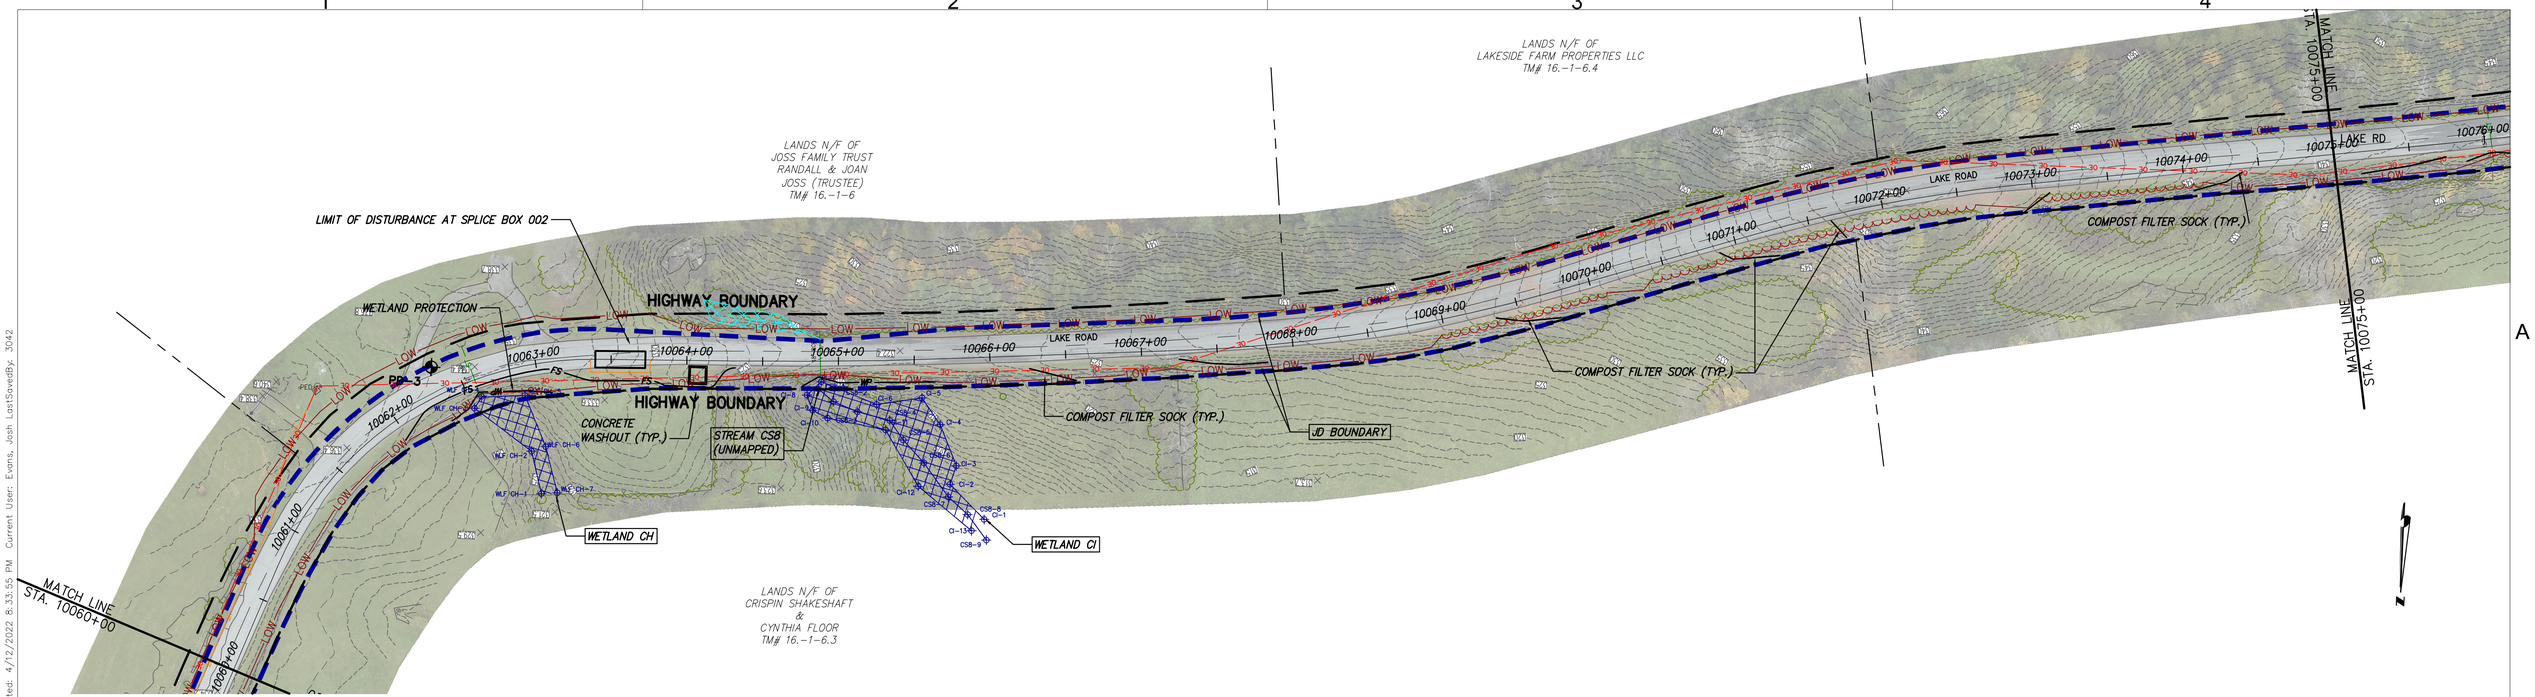

STA. 10060+00 TO STA. 10075+00 PLAN VIEW
SCALE: 1" = 50'

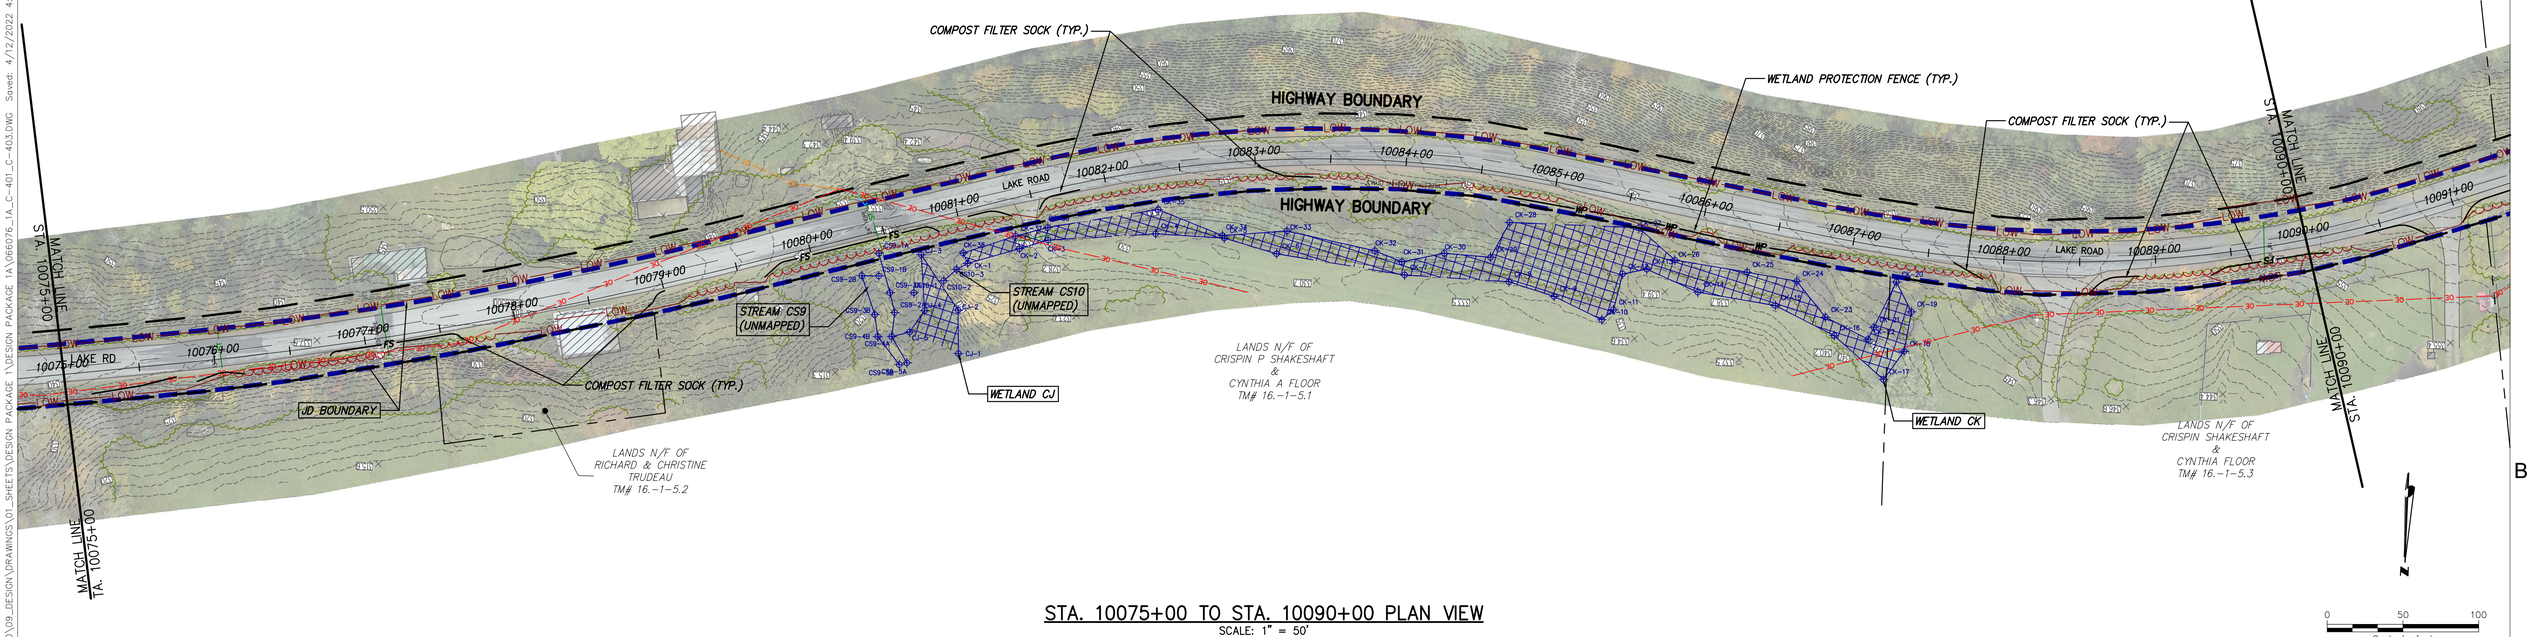

STA. 10075+00 TO STA. 10090+00 PLAN VIEW
SCALE: 1" = 50'

CHPE Champlain Hudson Power Express

Kiewit

CHA
111 Winners Circle, PO Box 5269
Albany, NY 12205-0269
518.453.4500 . www.chacompanies.com


IT IS A VIOLATION OF LAW FOR ANY PERSON, UNLESS THEY ARE ACTING UNDER THE DIRECTION OF A LICENSED PROFESSIONAL ENGINEER, ARCHITECT, LANDSCAPE ARCHITECT OR LAND SURVEYOR TO ALTER AN ITEM IN ANY WAY. IF AN ITEM BEARING THE STAMP OF A LICENSED PROFESSIONAL IS ALTERED, THE ALTERING ENGINEER, ARCHITECT, LANDSCAPE ARCHITECT OR LAND SURVEYOR SHALL STAMP THE DOCUMENT AND INCLUDE THE NOTATION "ALTERED BY" FOLLOWED BY THEIR SIGNATURE, THE DATE OF SUCH ALTERATION, AND A SPECIFIC DESCRIPTION OF THE ALTERATION.

No.	DATE	SUBMITTAL / REVISION DESCRIPTION	DB	APP
A	04/15/2022	EM&CP REGULATORY SUBMISSION	JM	JR

CHAMPLAIN HUDSON POWER EXPRESS
SEGMENT 1 - PUTNAM TO DRESDEN
STA. 10060+00 TO STA. 10090+00
EROSION AND SEDIMENT CONTROL PLAN


KIEWIT PROJECT NO.	21162
CHA PROJECT NO.	066076
DRAWING NO.	C-403

DRAWN BY: XXX | DESIGNED BY: XXX | APPROVED BY: XXX | SCALE AS NOTED | DATE 04/15/2022 | REV. NO. X | SH.NO. XXX OF XXX

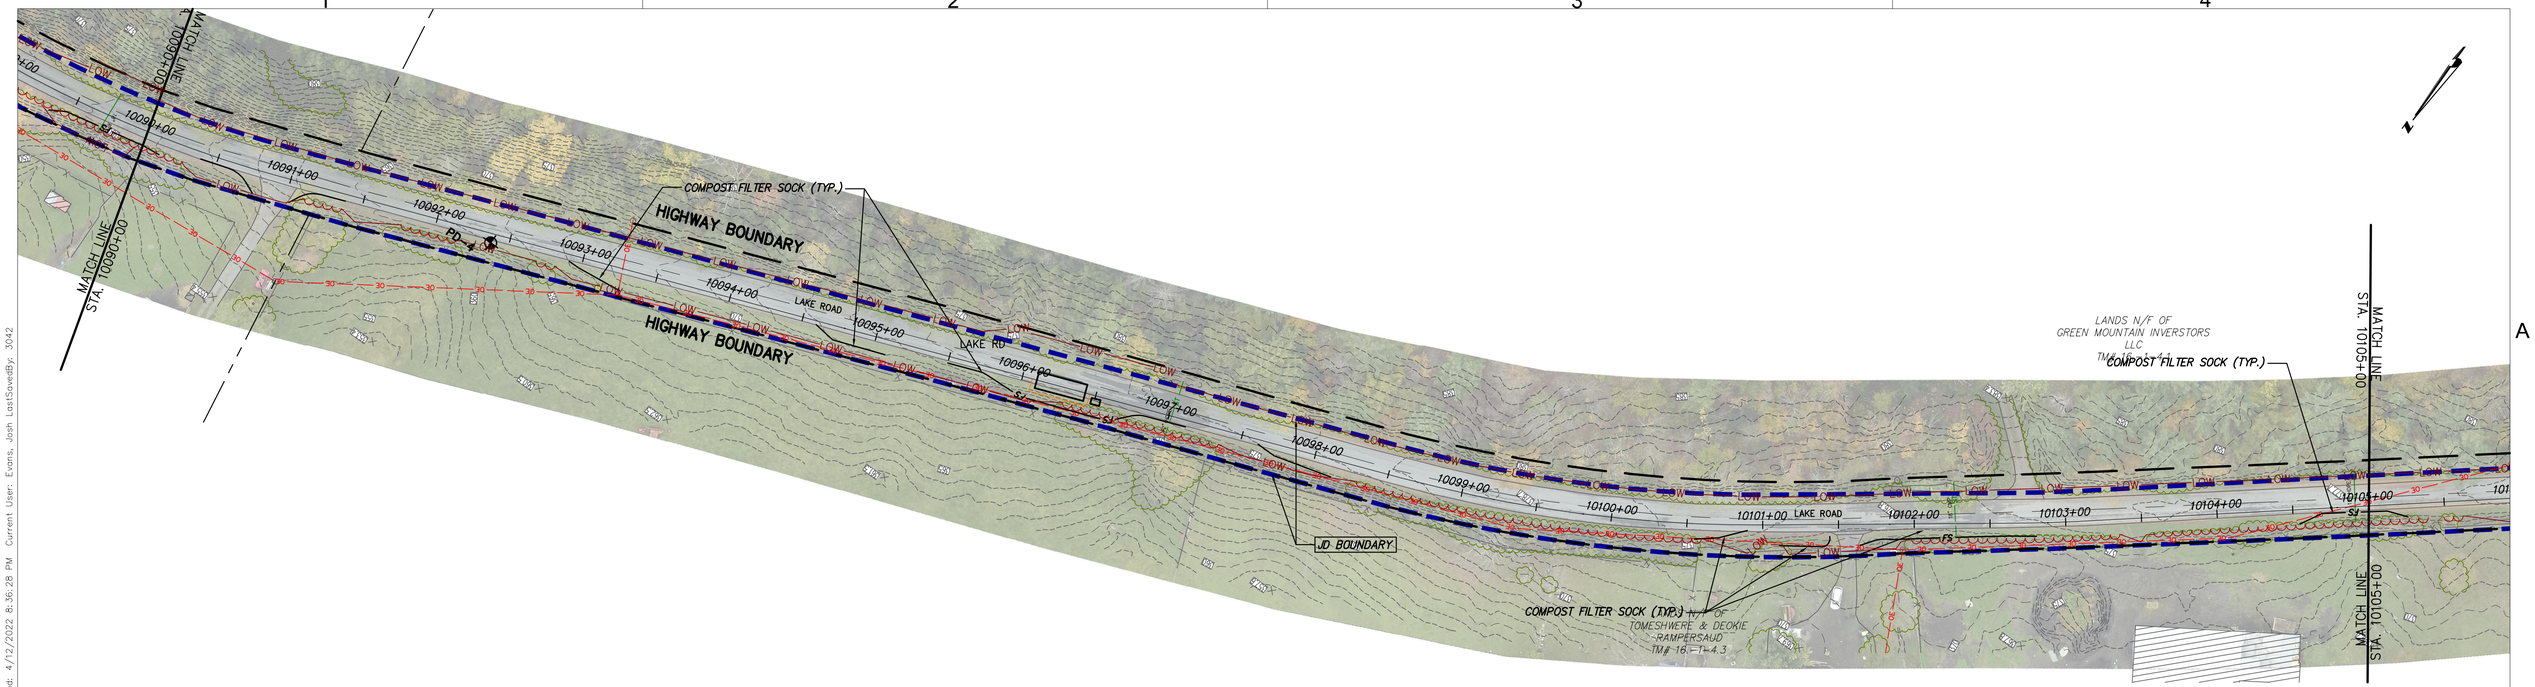

STA. 10090+00 TO STA. 10105+00 PLAN VIEW
SCALE: 1" = 50'

0 50 100
Scale in feet

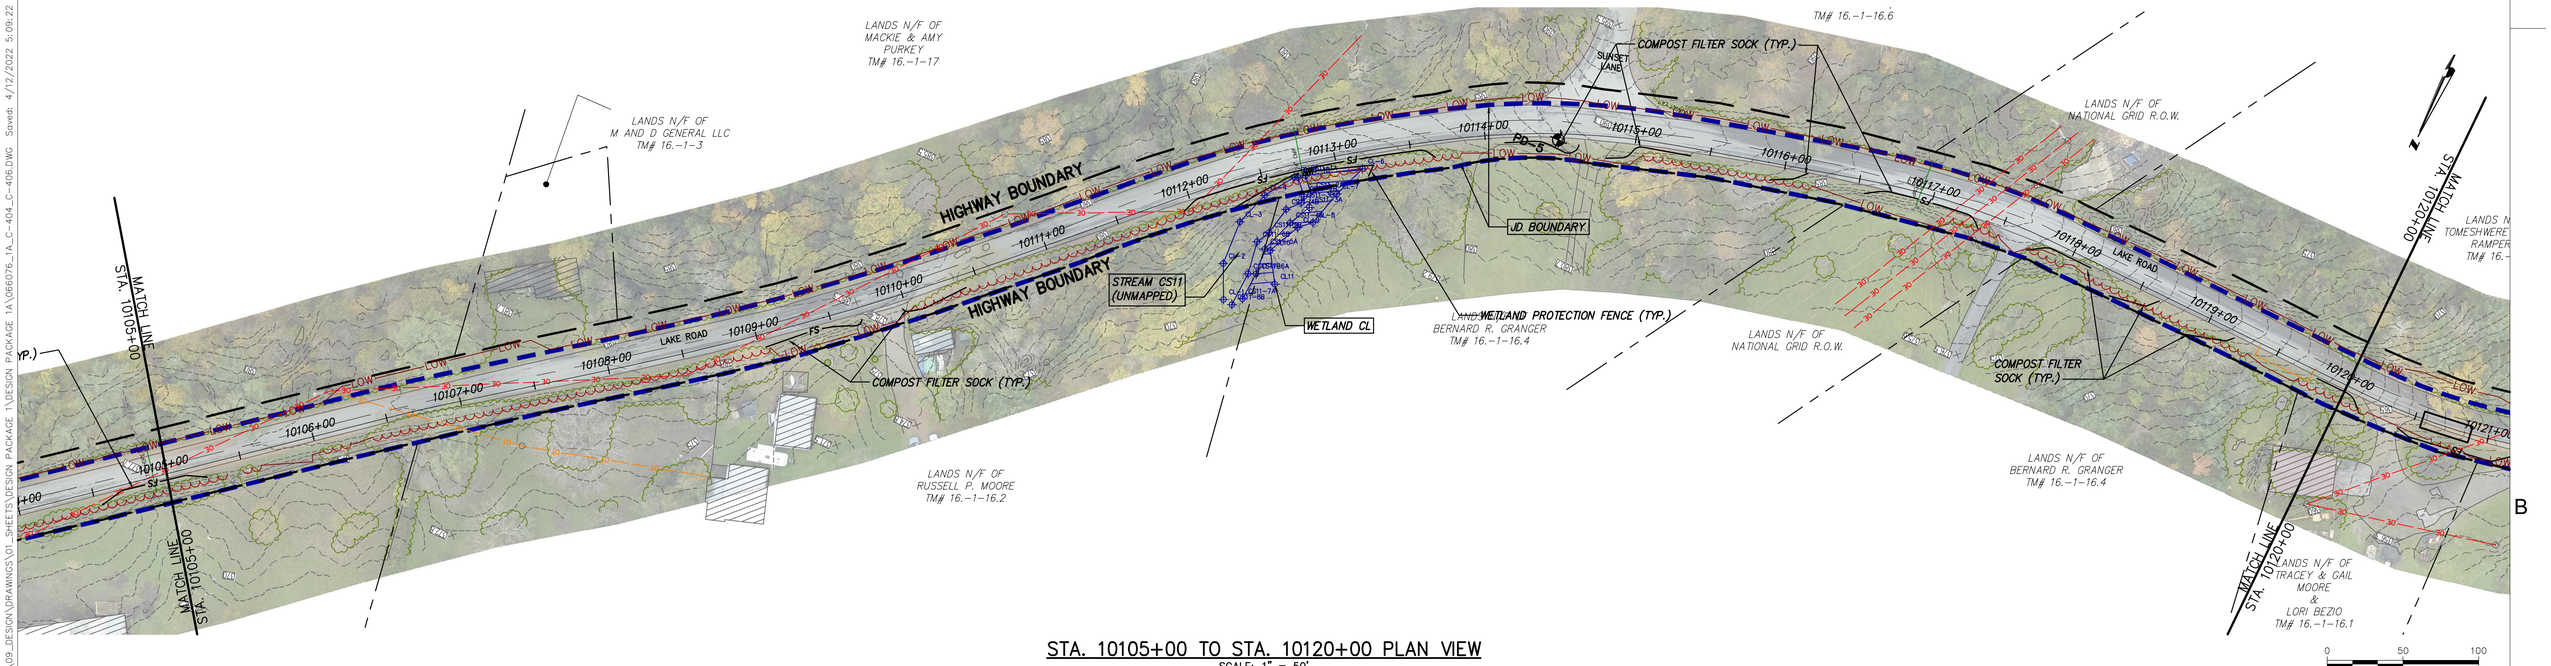

STA. 10105+00 TO STA. 10120+00 PLAN VIEW
SCALE: 1" = 50'

0 50 100
Scale in feet

File: V:\PROJECTS\ANY\K61\066076.000\09_DESIGN\DRAWINGS\01_SHEETS\DESIGN PACKAGE 1\DESIGN PACKAGE 1A\066076_1A_C-404_C-406.DWG Saved: 4/12/2022 5:09:22 PM Plotted: 4/12/2022 5:09:22 PM Current User: Evans, Josh LastSavedBy: JOE

CHPE Champlain Hudson Power Express

Kiewit

CHA
111 Winners Circle, PO Box 5269
Albany, NY 12205-0269
518.453.4500 . www.chacompanies.com

IT IS A VIOLATION OF LAW FOR ANY PERSON, UNLESS THEY ARE ACTING UNDER THE DIRECTION OF A LICENSED PROFESSIONAL ENGINEER, ARCHITECT, LANDSCAPE ARCHITECT OR LAND SURVEYOR TO ALTER AN ITEM IN ANY WAY. IF AN ITEM BEARING THE STAMP OF A LICENSED PROFESSIONAL IS ALTERED, THE ALTERING ENGINEER, ARCHITECT, LANDSCAPE ARCHITECT OR LAND SURVEYOR SHALL STAMP THE DOCUMENT AND INCLUDE THE NOTATION "ALTERED BY" FOLLOWED BY THEIR SIGNATURE, THE DATE OF SUCH ALTERATION, AND A SPECIFIC DESCRIPTION OF THE ALTERATION.

No.	DATE	SUBMITTAL / REVISION DESCRIPTION	DB	APP
A	04/15/2022	EM&CP REGULATORY SUBMISSION	JM	JR

CHAMPLAIN HUDSON POWER EXPRESS
SEGMENT 1 - PUTNAM TO DRESDEN
STA. 10090+00 TO STA. 10120+00
EROSION AND SEDIMENT CONTROL PLAN

KIEWIT PROJECT NO.	21162
CHA PROJECT NO.	066076
DRAWING NO.	C-404

DRAWN BY: XXX | DESIGNED BY: XXX | APPROVED BY: XXX | SCALE AS NOTED | REV. NO. X | DATE 04/15/2022 | SH.NO. XXX OF XXX

Plotted: 4/13/2022 11:17:50 AM Current User: Evans, Josh LastSavedBy: 7895
Saved: 4/13/2022 11:17:50 AM \\PROJECTS\ANY\66\066076.000\09_DESIGN\DRAWINGS\01_SHEETS\DESIGN PACKAGE 1\DESIGN PACKAGE 1A\066076_1A_C-404_C-406.DWG
File: K:\PROJECTS\ANY\66\066076.000\09_DESIGN\DRAWINGS\01_SHEETS\DESIGN PACKAGE 1\DESIGN PACKAGE 1A\066076_1A_C-404_C-406.DWG

1 2 3 4

A

LANDS N/F OF TOMESHWERE & DEOKIE RAMPERSAUD TM# 16.-1-4.4

LANDS N/F OF ROBIN RENEE McGRATH TM# 16.-1-16.5

LANDS N/F OF RUTH A GRANGER TM# 16.-1-16.1

LANDS N/F OF ASHLEY TRUDEAU TM# 16.-1-18

LANDS N/F OF LORI L BEZIO TM# 16.-1-16.3

LANDS N/F OF TRACEY & GAIL MOORE & LORI BEZIO TM# 16.-1-16.1

LANDS N/F OF RUTH ANN GRANGER TM# 16.-1-2

LANDS N/F OF TRACEY & GAIL MOORE & LORI BEZIO TM# 16.-1-16.1

MATCH LINE STA. 10120+00

MATCH LINE STA. 10135+00

HIGHWAY BOUNDARY

HIGHWAY BOUNDARY

LAKE ROAD

JD BOUNDARY

CONCRETE WASHOUT (TYP.)

COMPOST FILTER SOCK (TYP.)

STREAM CS12 (UNMAPPED)

WETLAND CM

COMPOST FILTER SOCK (TYP.)

WETLAND PROTECTION FENCE (TYP.)

WETLAND CN

STA. 10120+00 TO STA. 10135+00 PLAN VIEW

SCALE: 1" = 50'

0 50 100 Scale in feet

HIGHWAY BOUNDARY

LAKE ROAD

HIGHWAY BOUNDARY

JD BOUNDARY

WETLAND CO

TEMPORARY ACCESS ROAD (TYP.)

WETLAND CP

APPROXIMATE LIMITS OF HDD

HDD ASSEMBLY AREA

LANDS N/F OF TRACEY & GAIL MOORE & LORI BEZIO TM# 16.-1-16.1

LANDS N/F OF KATHRINE MARROW TM# 15.-1-8.2

B

STA. 10135+00 TO STA. 10150+00 PLAN VIEW

SCALE: 1" = 50'

0 50 100 Scale in feet

CHPE Champlain Hudson Power Express

Kiewit

CHA
111 Winners Circle, PO Box 5269
Albany, NY 12205-0269
518.453.4500 . www.chacompanies.com

IT IS A VIOLATION OF LAW FOR ANY PERSON, UNLESS THEY ARE ACTING UNDER THE DIRECTION OF A LICENSED PROFESSIONAL ENGINEER, ARCHITECT, LANDSCAPE ARCHITECT OR LAND SURVEYOR TO ALTER AN ITEM IN ANY WAY. IF AN ITEM BEARING THE STAMP OF A LICENSED PROFESSIONAL IS ALTERED, THE ALTERING ENGINEER, ARCHITECT, LANDSCAPE ARCHITECT OR LAND SURVEYOR SHALL STAMP THE DOCUMENT AND INCLUDE THE NOTATION "ALTERED BY" FOLLOWED BY THEIR SIGNATURE, THE DATE OF SUCH ALTERATION, AND A SPECIFIC DESCRIPTION OF THE ALTERATION.

No.	DATE	SUBMITTAL / REVISION DESCRIPTION	DB	APP
A	04/15/2022	EM&CP REGULATORY SUBMISSION	JM	JR

CHAMPLAIN HUDSON POWER EXPRESS

SEGMENT 1 - PUTNAM TO DRESDEN

STA. 10120+00 TO STA. 10150+00


EROSION AND SEDIMENT CONTROL PLAN

KIEWIT PROJECT NO.	21162
CHA PROJECT NO.	066076
DRAWING NO.	C-405

DRAWN BY: XXX DESIGNED BY: XXX APPROVED BY: XXX

SCALE AS NOTED DATE 04/15/2022

REV. NO. X SH.NO. XXX OF XXX

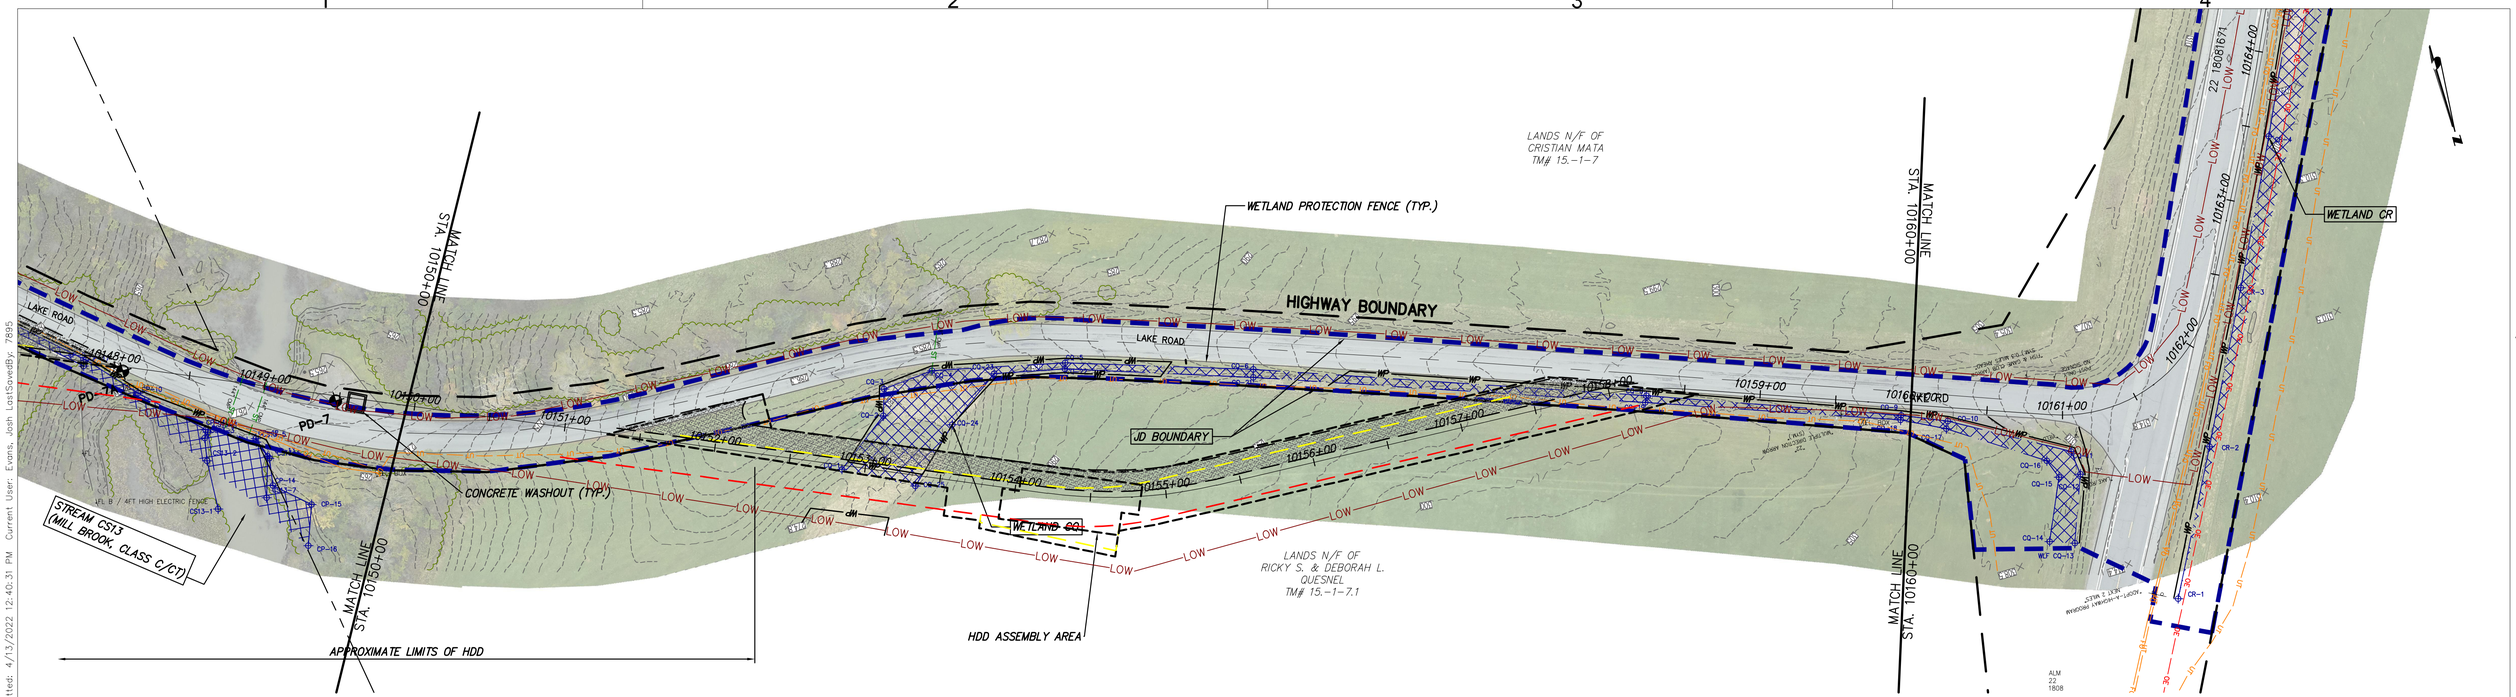

STA. 10150+00 TO STA. 10160+00 PLAN VIEW

SCALE: 1" = 50'

0 50 100
Scale in feet

IT IS A VIOLATION OF LAW FOR ANY PERSON, UNLESS THEY ARE ACTING UNDER THE DIRECTION OF A LICENSED PROFESSIONAL ENGINEER, ARCHITECT, LANDSCAPE ARCHITECT OR LAND SURVEYOR TO ALTER AN ITEM IN ANY WAY. IF AN ITEM BEARING THE STAMP OF A LICENSED PROFESSIONAL IS ALTERED, THE ALTERING ENGINEER, ARCHITECT, LANDSCAPE ARCHITECT OR LAND SURVEYOR SHALL STAMP THE DOCUMENT AND INCLUDE THE NOTATION "ALTERED BY" FOLLOWED BY THEIR SIGNATURE, THE DATE OF SUCH ALTERATION, AND A SPECIFIC DESCRIPTION OF THE ALTERATION.

No.	DATE	SUBMITTAL / REVISION DESCRIPTION	DB	APP
A	04/15/2022	EM&CP REGULATORY SUBMISSION	JM	JR

CHAMPLAIN HUDSON POWER EXPRESS
SEGMENT 1 - PUTNAM TO DRESDEN
STA. 10150+00 TO STA. 10160+00
EROSION AND SEDIMENT CONTROL PLAN


DRAWN BY:	XXX	DESIGNED BY: XXX	APPROVED BY: XXX
SCALE	AS NOTED	DATE	04/15/2022
REV. NO.	X	SH.NO.	XXX OF XXX

KIEWIT PROJECT NO. 21162
CHA PROJECT NO. 066076
DRAWING NO. **C-406**

CHPE Champlain Hudson Power Express
Kiewit
CHA
III Winners Circle, PO Box 5269
Albany, NY 12205-0269
518.453.4500 • www.chacompanies.com

File: V:\PROJECTS\ANYVK\066076.000\09_DESIGN\DRAWINGS\01_SHEETS\DESIGN PACKAGE 1\DESIGN PACKAGE 1A\066076_1A_C-404_C-406.DWG Saved: 4/13/2022 11:17:50 AM Plotted: 4/13/2022 12:40:31 PM Current User: Evans, Josh LastSavedBy: 7935

File: V:\PROJECTS\ANTV&I\066076.000\09_DESIGN\DRAWINGS\01_SHEETS\DESIGN PACKAGE 1\DESIGN PACKAGE 1A\066076_1A_C-407_C-409.DWG Saved: 4/12/2022 5:07:07 PM Plotted: 4/12/2022 5:07:07 PM Current User: Evans, Josh LastSavedBy: 3042

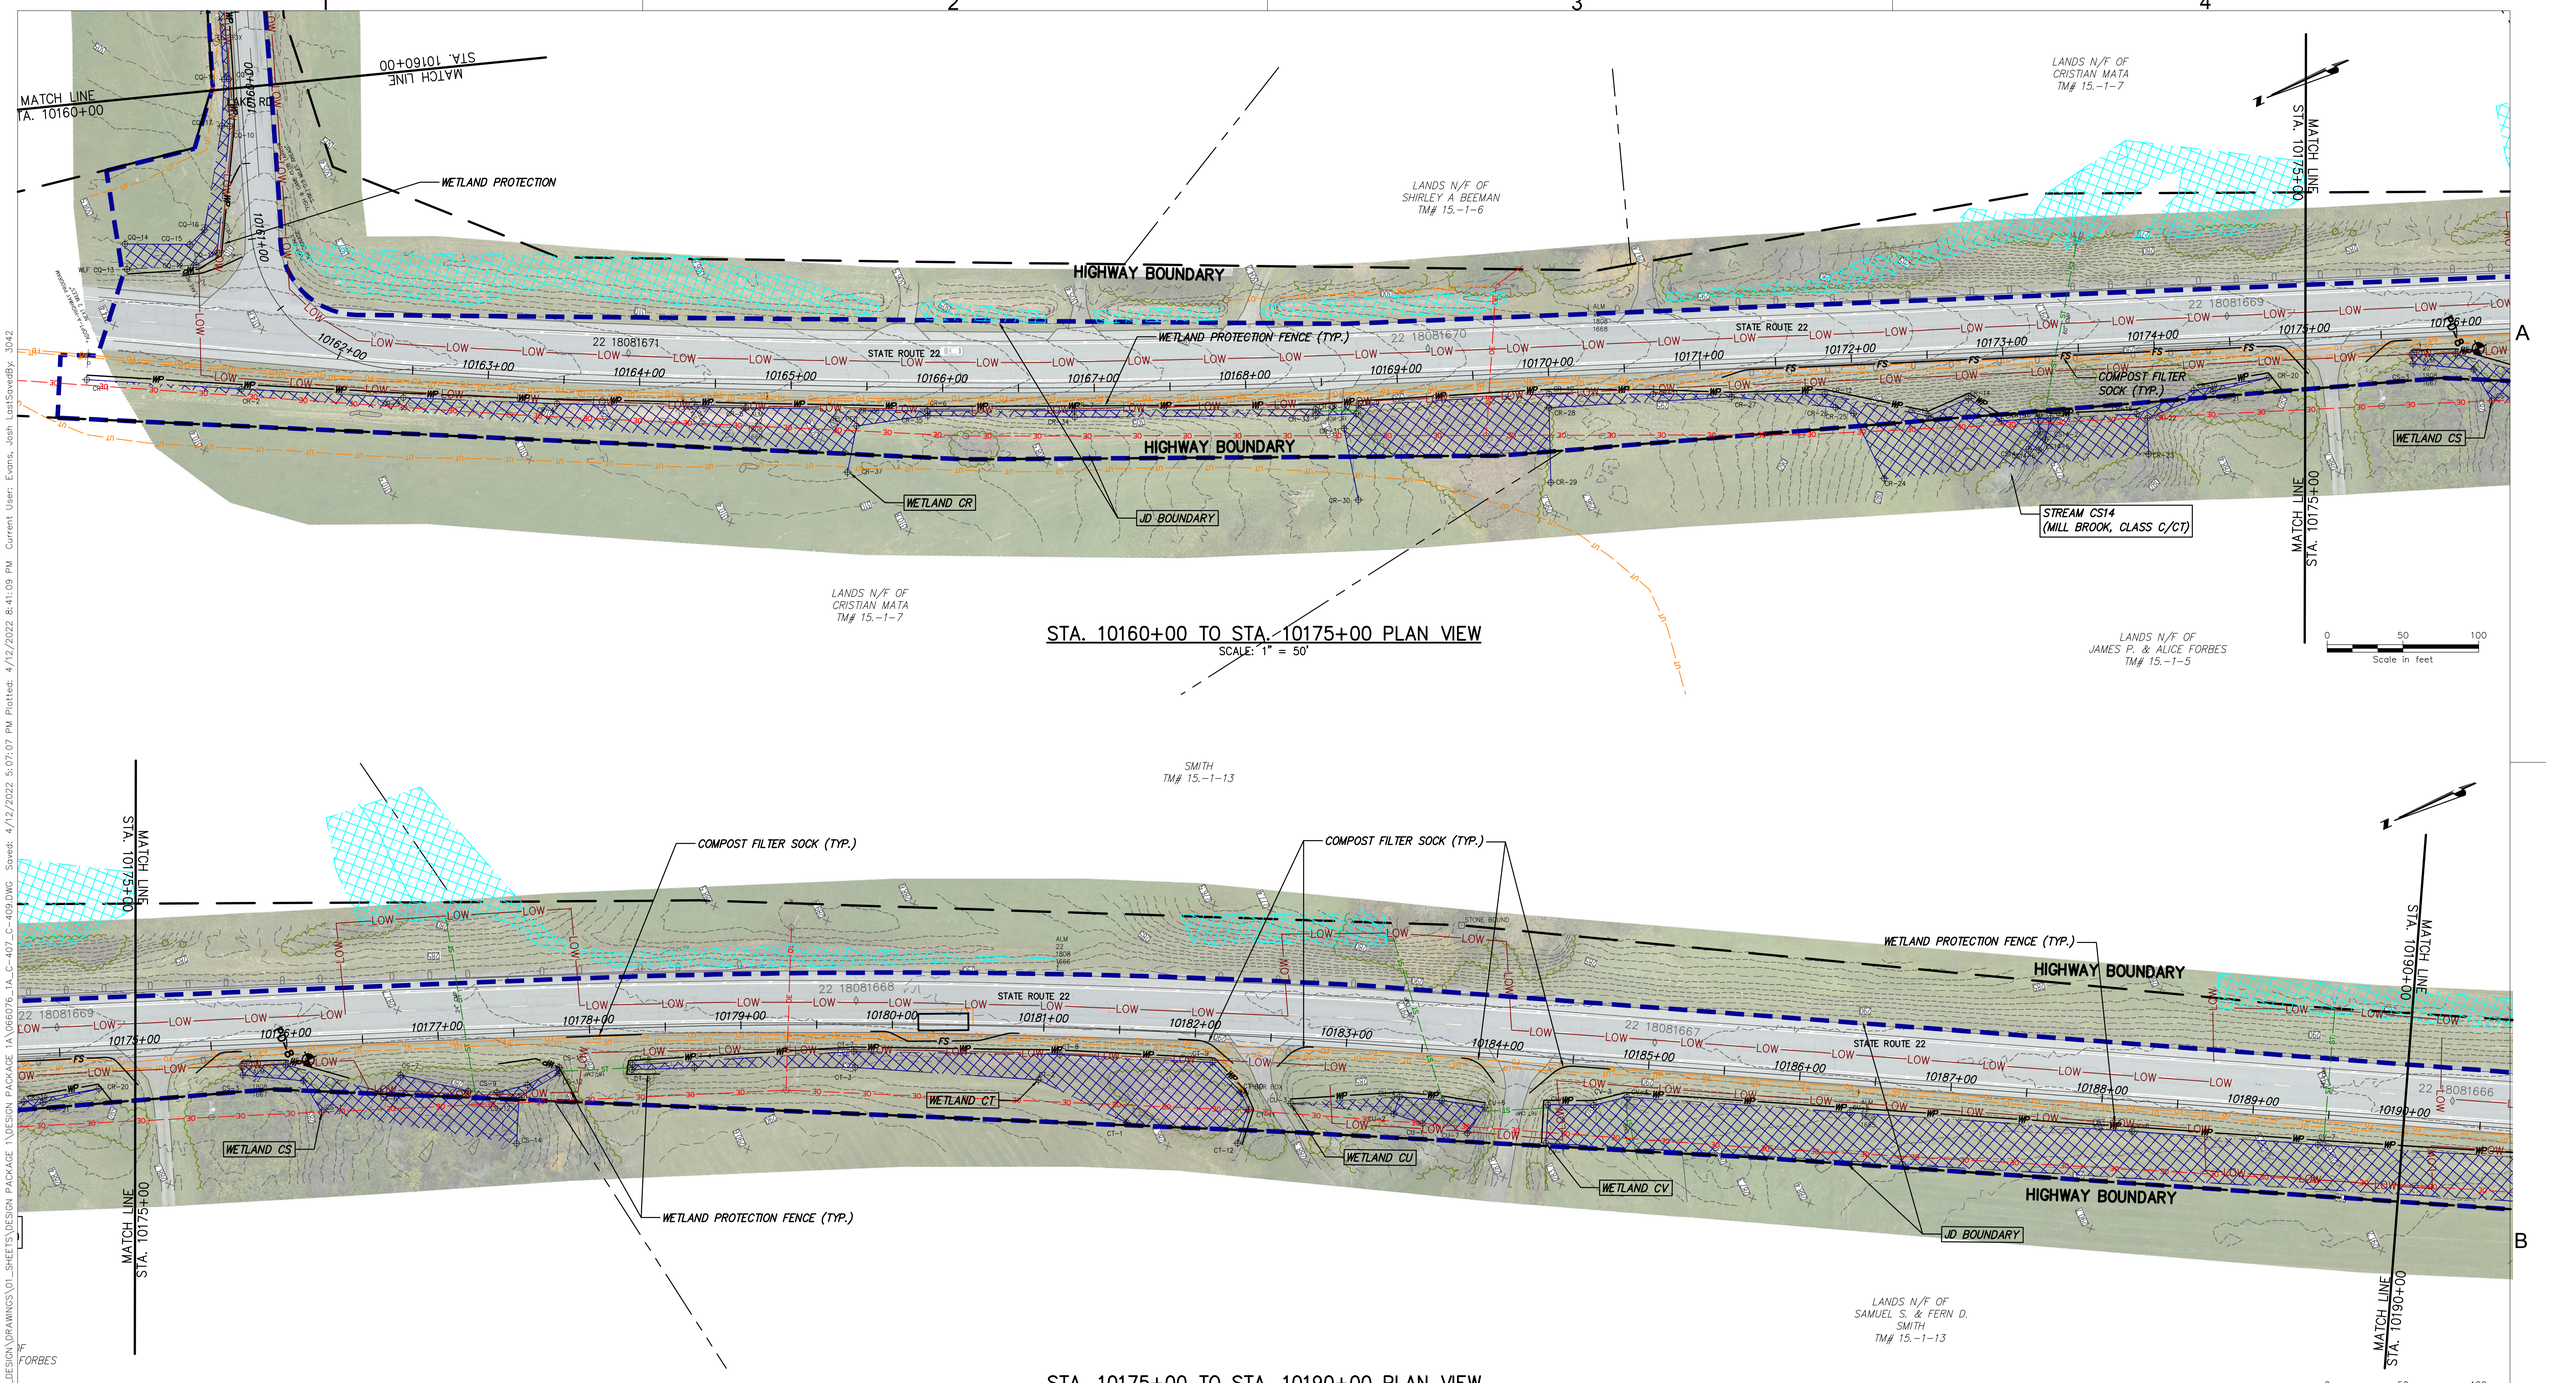

STA. 10160+00 TO STA. 10175+00 PLAN VIEW
SCALE: 1" = 50'

STA. 10175+00 TO STA. 10190+00 PLAN VIEW
SCALE: 1" = 50'

CHPE Champlain Hudson Power Express

Kiewit

CHA
111 Winners Circle, PO Box 5269
Albany, NY 12205-0269
518.453.4500 . www.chacompanies.com

IT IS A VIOLATION OF LAW FOR ANY PERSON, UNLESS THEY ARE ACTING UNDER THE DIRECTION OF A LICENSED PROFESSIONAL ENGINEER, ARCHITECT, LANDSCAPE ARCHITECT OR LAND SURVEYOR TO ALTER AN ITEM IN ANY WAY. IF AN ITEM BEARING THE STAMP OF A LICENSED PROFESSIONAL IS ALTERED, THE ALTERING ENGINEER, ARCHITECT, LANDSCAPE ARCHITECT OR LAND SURVEYOR SHALL STAMP THE DOCUMENT AND INCLUDE THE NOTATION "ALTERED BY" FOLLOWED BY THEIR SIGNATURE, THE DATE OF SUCH ALTERATION, AND A SPECIFIC DESCRIPTION OF THE ALTERATION.

No.	DATE	SUBMITTAL / REVISION DESCRIPTION	DB	APP
A	04/15/2022	EM&CP REGULATORY SUBMISSION	JM	JR

CHAMPLAIN HUDSON POWER EXPRESS
SEGMENT 1 - PUTNAM TO DRESDEN
STA. 10160+00 TO STA. 10190+00
EROSION AND SEDIMENT CONTROL PLAN

KIEWIT PROJECT NO.	21162
CHA PROJECT NO.	066076
DRAWING NO.	C-407

DRAWN BY: XXX | DESIGNED BY: XXX | APPROVED BY: XXX | SCALE AS NOTED | REV. NO. X | DATE 04/15/2022 | SH.NO. XXX OF XXX