File: V:\PROJECTS\ANY\KK\066076.000\09_DESIGN\DRAWINGS\01_SHEETS\DESIGN PACKAGE 1\DESIGN PACKAGE 1A\066076_1A_C-407_C-409.DWG Saved: 4/12/2022 5:07:07 PM Plotted: 4/12/2022 5:07:07 PM Current User: Evans, Josh LastSavedBy: JEvans

1 2 3 4

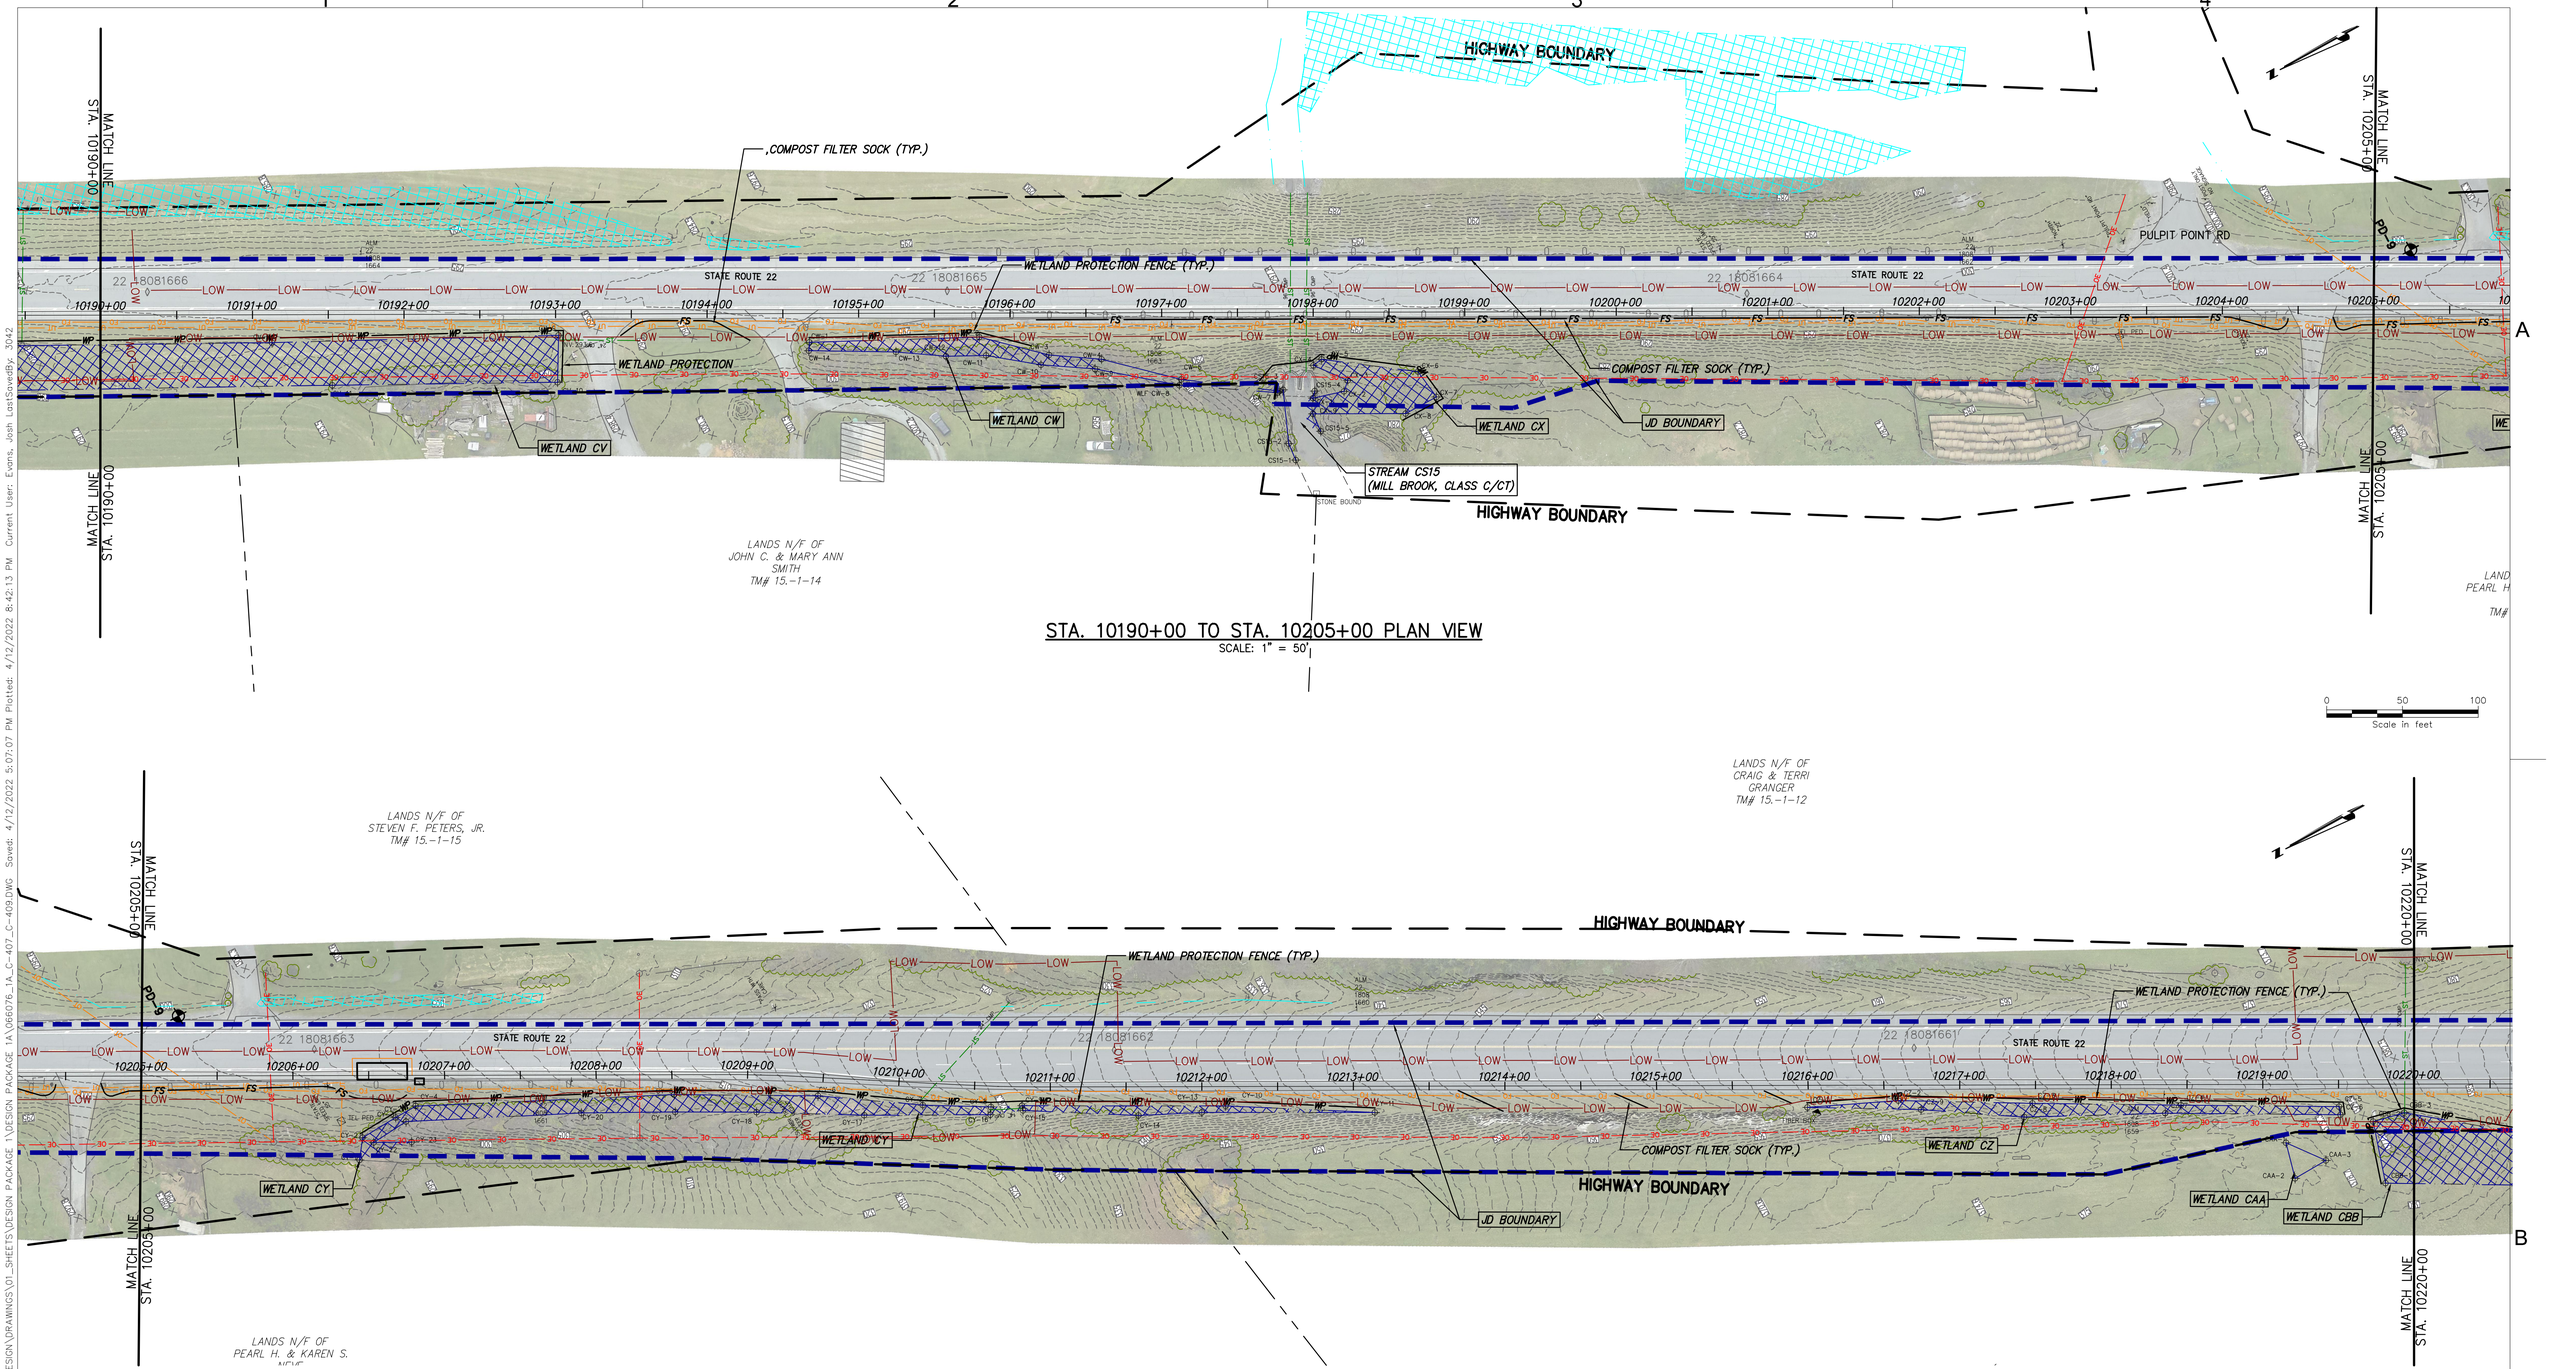

STA. 10190+00 TO STA. 10205+00 PLAN VIEW
SCALE: 1" = 50'

STA. 10205+00 TO STA. 10220+00 PLAN VIEW
SCALE: 1" = 50'

CHPE Champlain Hudson Power Express

Kiewit

CHA
111 Winners Circle, PO Box 5269
Albany, NY 12205-0269
518.453.4500 . www.chacompanies.com

IT IS A VIOLATION OF LAW FOR ANY PERSON, UNLESS THEY ARE ACTING UNDER THE DIRECTION OF A LICENSED PROFESSIONAL ENGINEER, ARCHITECT, LANDSCAPE ARCHITECT OR LAND SURVEYOR TO ALTER AN ITEM IN ANY WAY. IF AN ITEM BEARING THE STAMP OF A LICENSED PROFESSIONAL IS ALTERED, THE ALTERING ENGINEER, ARCHITECT, LANDSCAPE ARCHITECT OR LAND SURVEYOR SHALL STAMP THE DOCUMENT AND INCLUDE THE NOTATION "ALTERED BY" FOLLOWED BY THEIR SIGNATURE, THE DATE OF SUCH ALTERATION, AND A SPECIFIC DESCRIPTION OF THE ALTERATION.

No.	DATE	SUBMITTAL / REVISION DESCRIPTION	DB	APP
A	04/15/2022	EM&CP REGULATORY SUBMISSION	JM	JR

CHAMPLAIN HUDSON POWER EXPRESS
SEGMENT 1 - PUTNAM TO DRESDEN
STA. 10190+00 TO STA. 10220+00
EROSION AND SEDIMENT CONTROL PLAN

KIEWIT PROJECT NO.	21162
CHA PROJECT NO.	066076
DRAWING NO.	C-408

DRAWN BY: XXX DESIGNED BY: XXX APPROVED BY: XXX SCALE AS NOTED DATE 04/15/2022
REV. NO. X SH.NO. XXX OF XXX

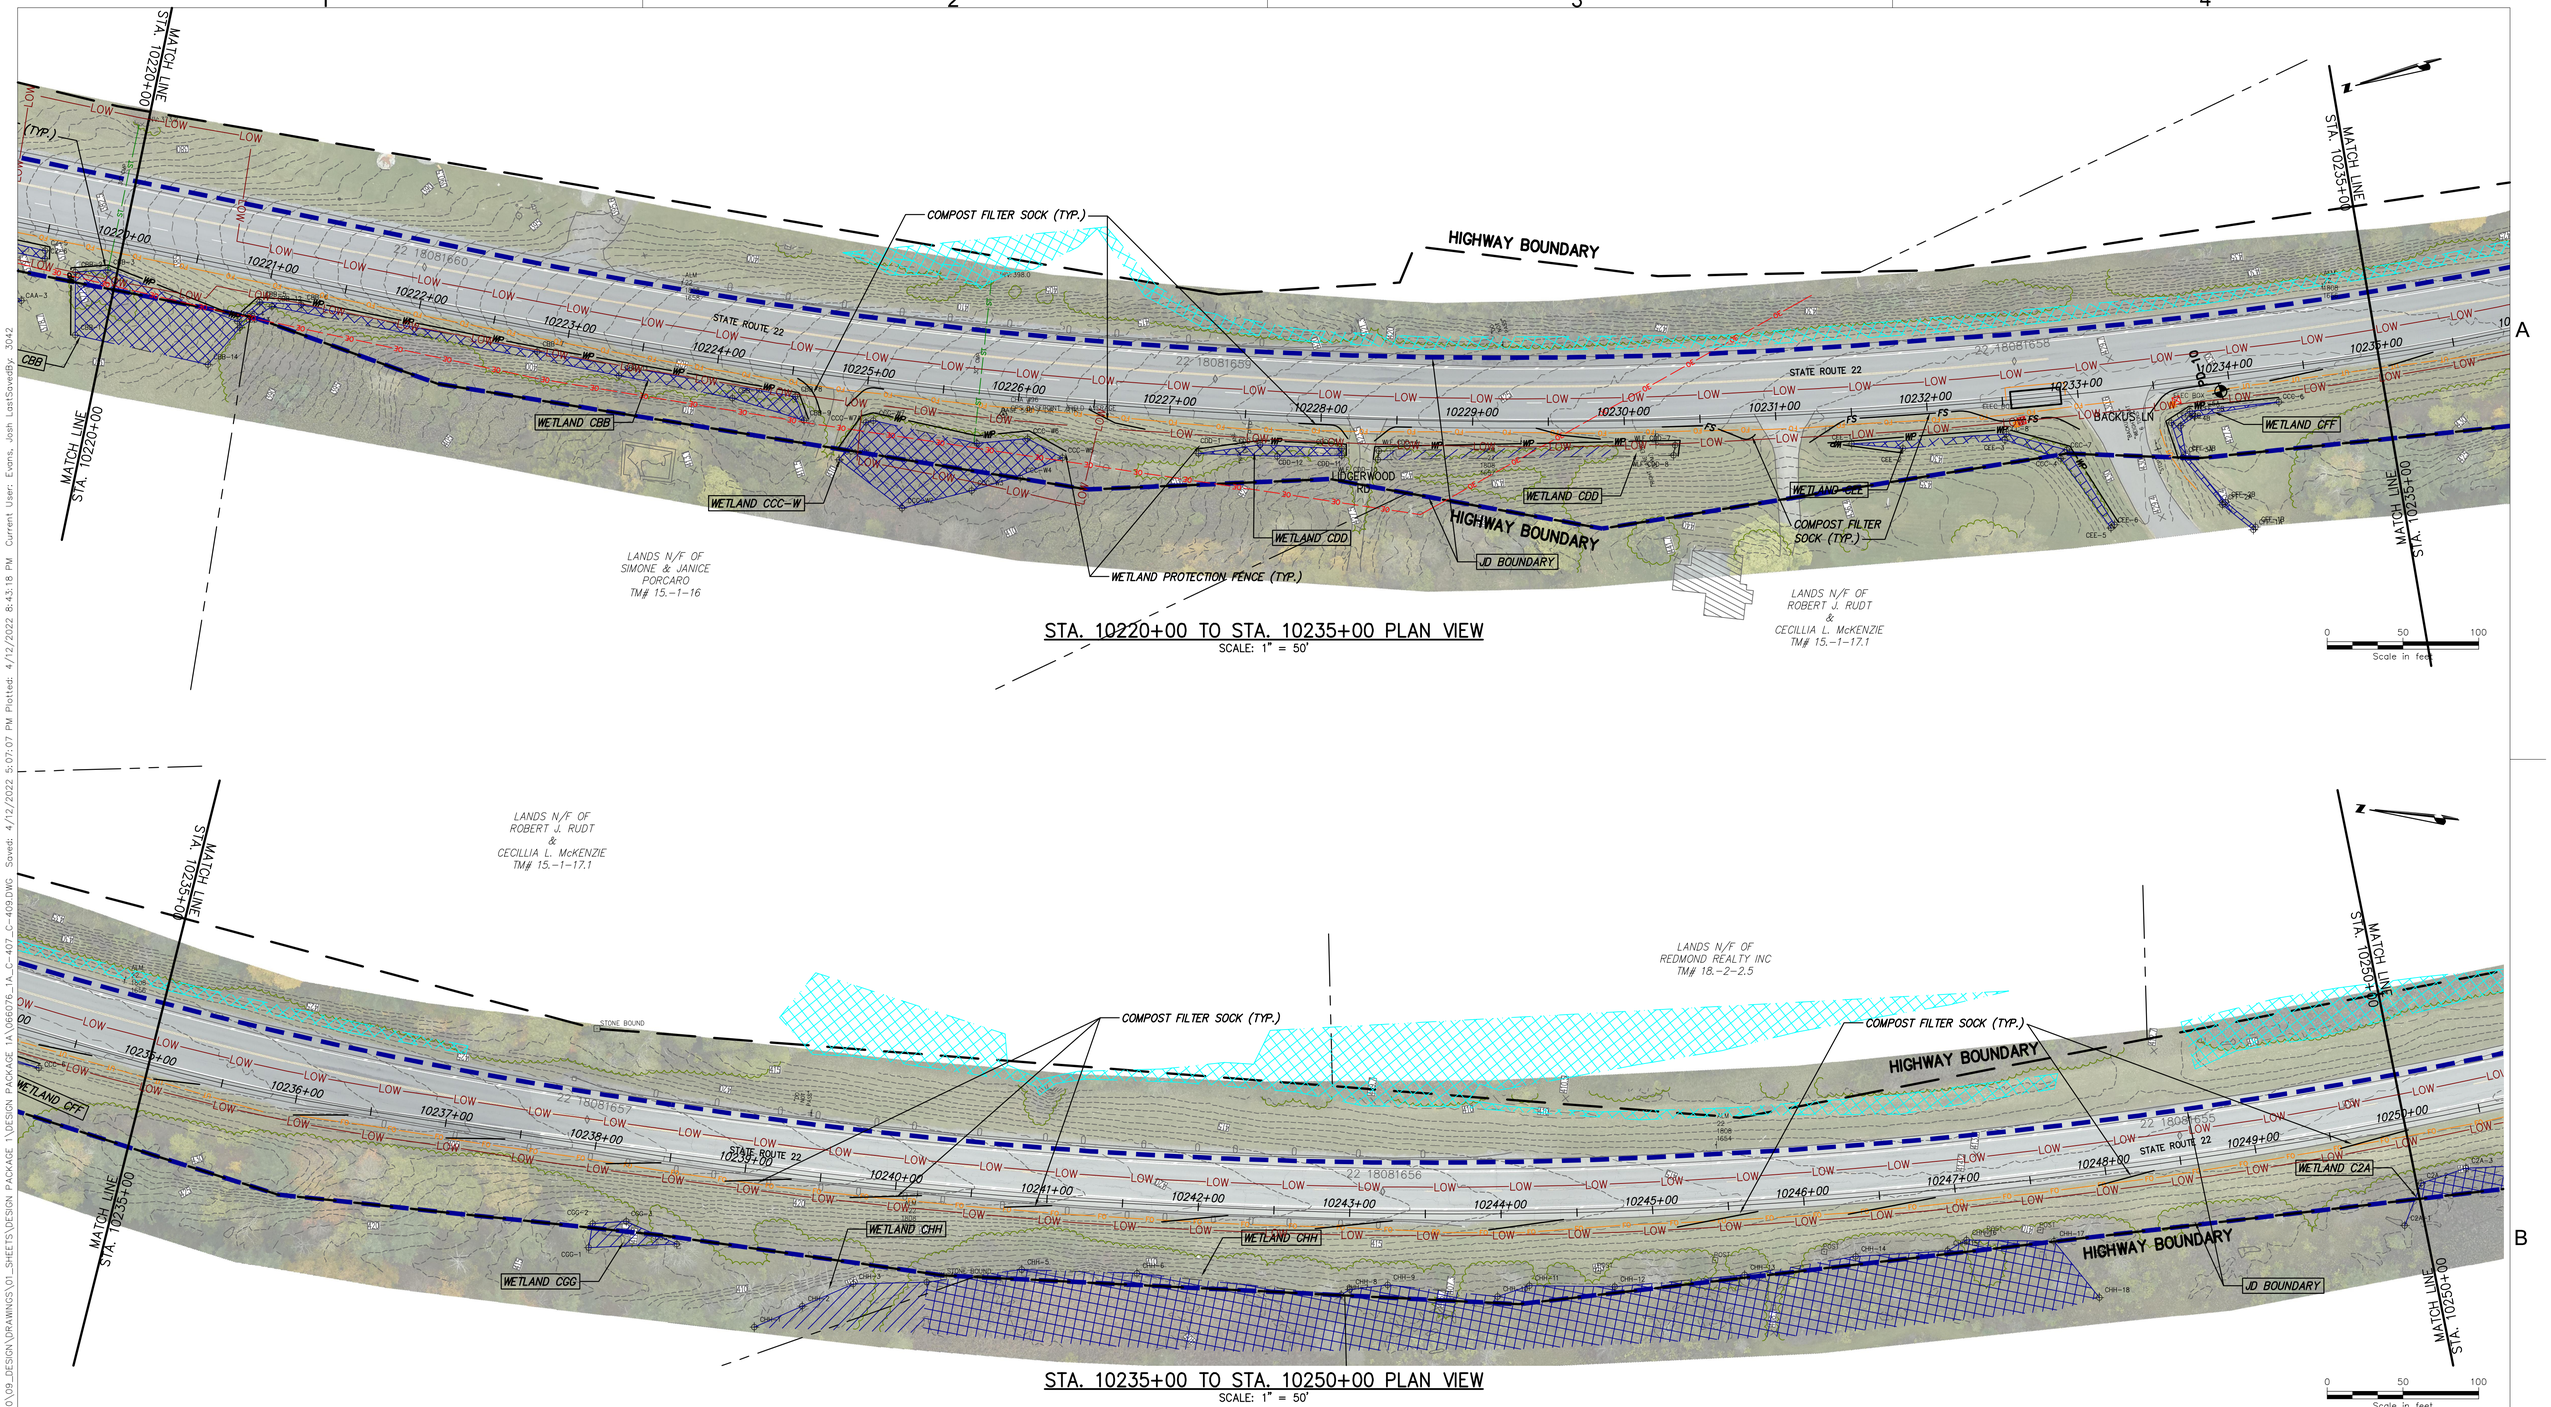

STA. 10220+00 TO STA. 10235+00 PLAN VIEW
SCALE: 1" = 50'

STA. 10235+00 TO STA. 10250+00 PLAN VIEW
SCALE: 1" = 50'

CHPE Champlain Hudson Power Express

Kiewit

CHA
111 Winners Circle, PO Box 5269
Albany, NY 12205-0269
518.453.4500 . www.chacompanies.com

IT IS A VIOLATION OF LAW FOR ANY PERSON, UNLESS THEY ARE ACTING UNDER THE DIRECTION OF A LICENSED PROFESSIONAL ENGINEER, ARCHITECT, LANDSCAPE ARCHITECT OR LAND SURVEYOR TO ALTER AN ITEM IN ANY WAY. IF AN ITEM BEARING THE STAMP OF A LICENSED PROFESSIONAL IS ALTERED, THE ALTERING ENGINEER, ARCHITECT, LANDSCAPE ARCHITECT OR LAND SURVEYOR SHALL STAMP THE DOCUMENT AND INCLUDE THE NOTATION "ALTERED BY" FOLLOWED BY THEIR SIGNATURE, THE DATE OF SUCH ALTERATION, AND A SPECIFIC DESCRIPTION OF THE ALTERATION.

No.	DATE	SUBMITTAL / REVISION DESCRIPTION	DB	APP
A	04/15/2022	EM&CP REGULATORY SUBMISSION	JM	JR

CHAMPLAIN HUDSON POWER EXPRESS
SEGMENT 1 - PUTNAM TO DRESDEN
STA. 10220+00 TO STA. 10250+00
EROSION AND SEDIMENT CONTROL PLAN

KIEWIT PROJECT NO.	21162
CHA PROJECT NO.	066076
DRAWING NO.	C-409

DRAWN BY: XXX | DESIGNED BY: XXX | APPROVED BY: XXX | SCALE AS NOTED | DATE 04/15/2022 | REV. NO. X | SH.NO. XXX OF XXX

File: V:\PROJECTS\ANY\66\066076.000\09_DESIGN\DRAWINGS\01_SHEETS\DESIGN PACKAGE 1\DESIGN PACKAGE 1A\066076_1A_C-407_C-409.DWG Saved: 4/12/2022 5:07:07 PM Plotted: 4/12/2022 8:43:18 PM Current User: Evans, Josh LastSavedBy: JG42

File: V:\PROJECTS\ANY\V61\066076.000\09_DESIGN\DRAWINGS\01_SHEETS\DESIGN PACKAGE 1\DESIGN PACKAGE 1A\066076_1A_C-410_C-412.DWG Saved: 4/12/2022 5:04:47 PM Plotted: 4/12/2022 5:04:47 PM Current User: Evans, Josh LastSavedBy: 3042

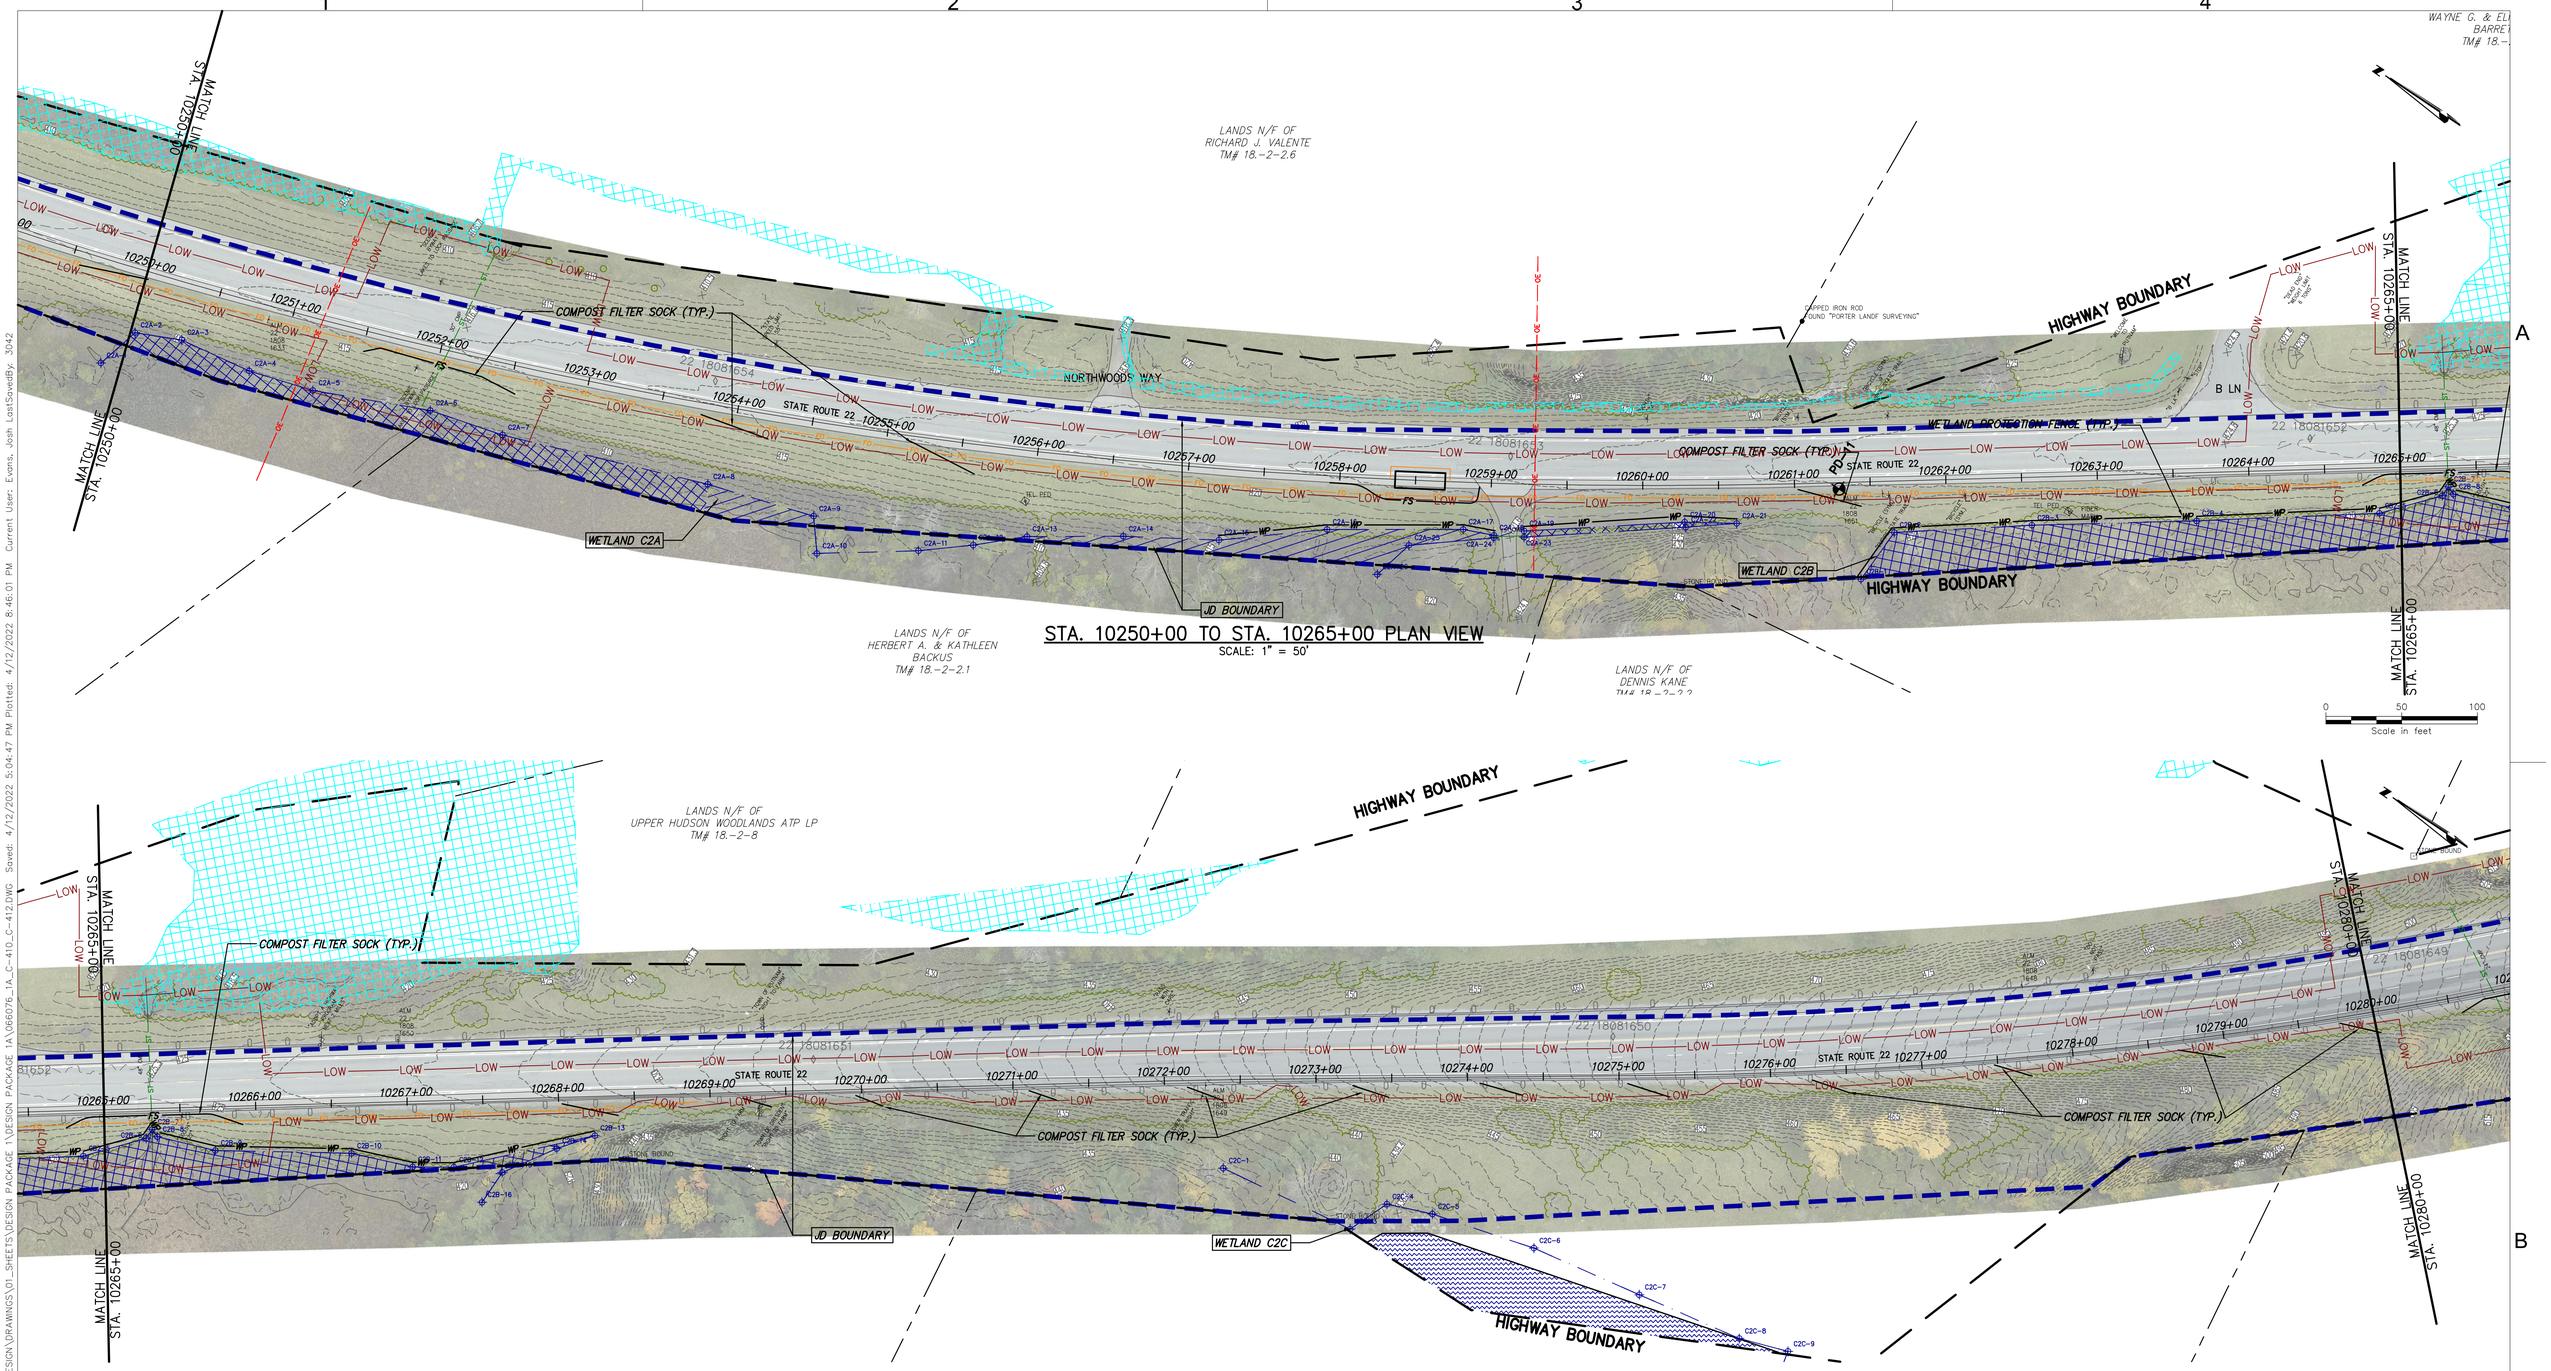

STA. 10250+00 TO STA. 10265+00 PLAN VIEW
SCALE: 1" = 50'

STA. 10265+00 TO STA. 10280+00 PLAN VIEW
SCALE: 1" = 50'

CHPE Champlain Hudson Power Express

Kiewit

CHA
111 Winners Circle, PO Box 5269
Albany, NY 12205-0269
518.453.4500 • www.chacompanies.com

IT IS A VIOLATION OF LAW FOR ANY PERSON, UNLESS THEY ARE ACTING UNDER THE DIRECTION OF A LICENSED PROFESSIONAL ENGINEER, ARCHITECT, LANDSCAPE ARCHITECT OR LAND SURVEYOR TO ALTER AN ITEM IN ANY WAY. IF AN ITEM BEARING THE STAMP OF A LICENSED PROFESSIONAL IS ALTERED, THE ALTERING ENGINEER, ARCHITECT, LANDSCAPE ARCHITECT OR LAND SURVEYOR SHALL STAMP THE DOCUMENT AND INCLUDE THE NOTATION "ALTERED BY" FOLLOWED BY THEIR SIGNATURE, THE DATE OF SUCH ALTERATION, AND A SPECIFIC DESCRIPTION OF THE ALTERATION.

No.	DATE	SUBMITTAL / REVISION DESCRIPTION	DB	APP
A	04/15/2022	EM&CP REGULATORY SUBMISSION	JM	JR

CHAMPLAIN HUDSON POWER EXPRESS
SEGMENT 1 - PUTNAM TO DRESDEN
STA. 10250+00 TO STA. 10280+00
EROSION AND SEDIMENT CONTROL PLAN

KIEWIT PROJECT NO.	21162
CHA PROJECT NO.	066076
DRAWING NO.	C-410

DRAWN BY: XXX | DESIGNED BY: XXX | APPROVED BY: XXX | SCALE AS NOTED | REV. NO. X | DATE 04/15/2022 | SH.NO. XXX OF XXX

File: V:\PROJECTS\ANY\V61\066076.000\09_DESIGN DRAWINGS\01_SHEETS\DESIGN PACKAGE 1\DESIGN PACKAGE 1A\066076_1A_C-410_C-412.DWG Saved: 4/12/2022 5:04:47 PM Plotted: 4/12/2022 5:04:47 PM Current User: Evans, Josh LastSavedBy: JS42

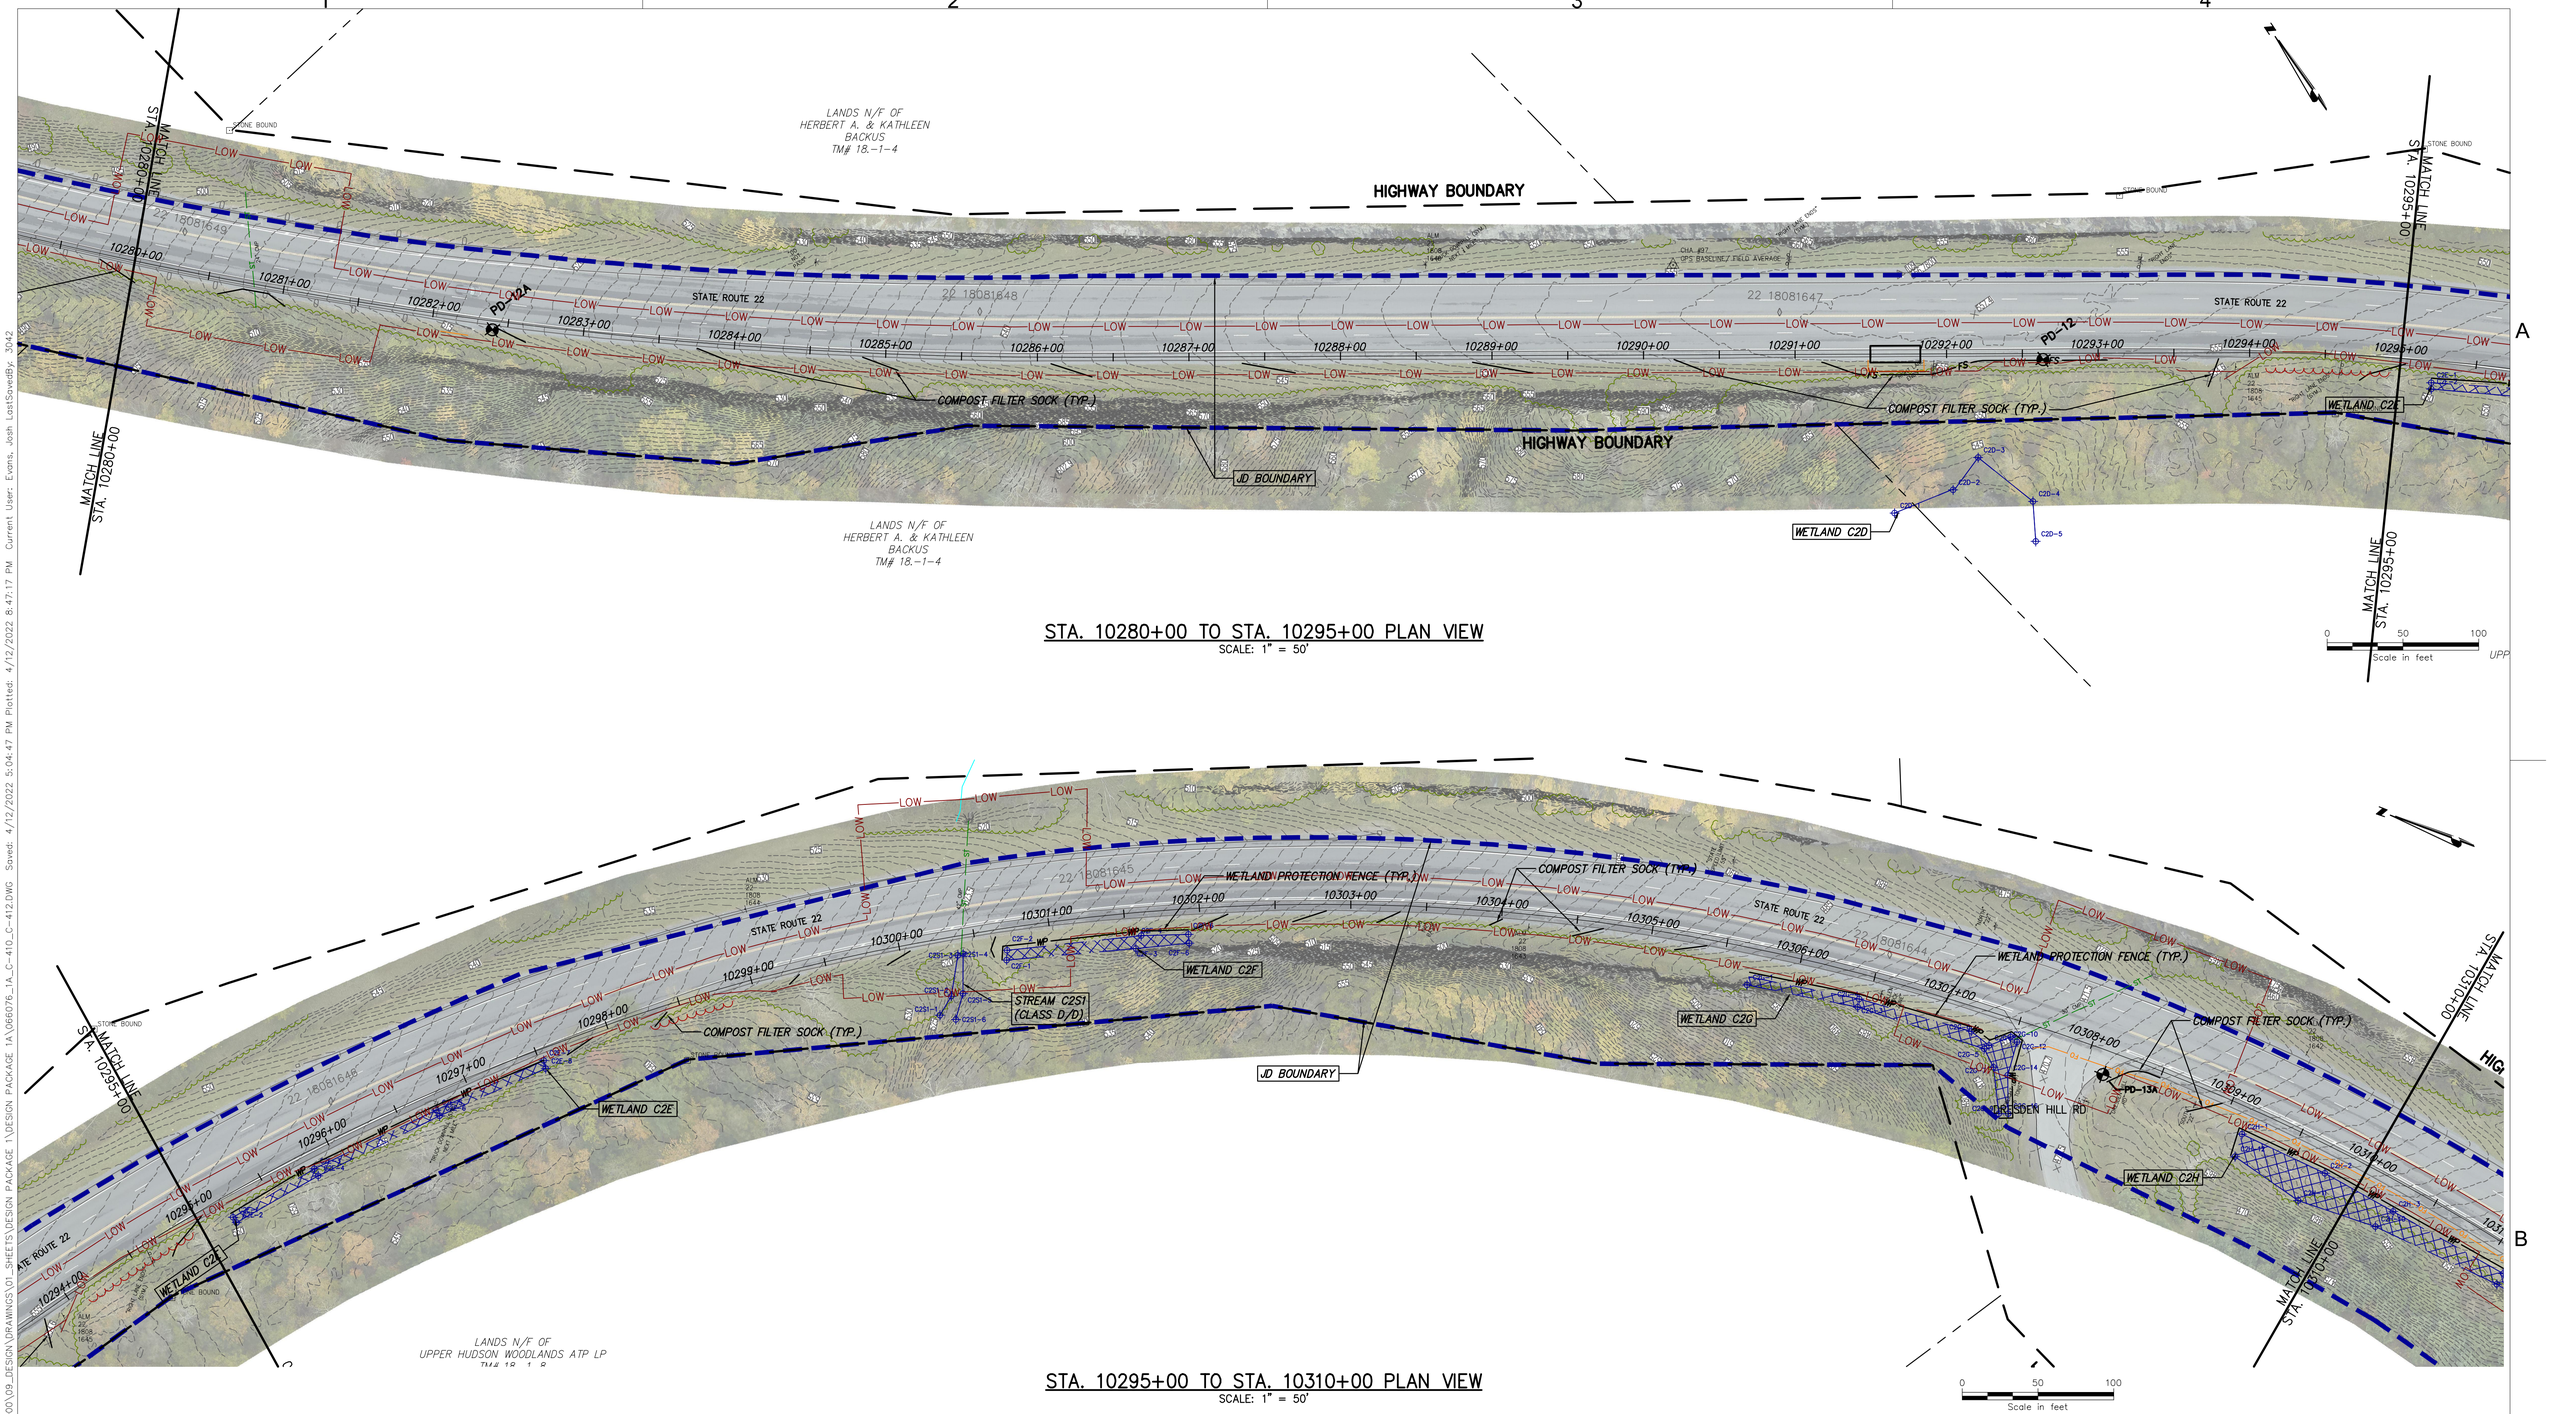

CHPE Champlain Hudson Power Express

Kiewit

CHA
111 Winners Circle, PO Box 5269
Albany, NY 12205-0269
518.453.4500 • www.chacompanies.com

IT IS A VIOLATION OF LAW FOR ANY PERSON, UNLESS THEY ARE ACTING UNDER THE DIRECTION OF A LICENSED PROFESSIONAL ENGINEER, ARCHITECT, LANDSCAPE ARCHITECT OR LAND SURVEYOR TO ALTER AN ITEM IN ANY WAY. IF AN ITEM BEARING THE STAMP OF A LICENSED PROFESSIONAL IS ALTERED, THE ALTERING ENGINEER, ARCHITECT, LANDSCAPE ARCHITECT OR LAND SURVEYOR SHALL STAMP THE DOCUMENT AND INCLUDE THE NOTATION "ALTERED BY" FOLLOWED BY THEIR SIGNATURE, THE DATE OF SUCH ALTERATION, AND A SPECIFIC DESCRIPTION OF THE ALTERATION.

No.	DATE	SUBMITTAL / REVISION DESCRIPTION	DB	APP
A	04/15/2022	EM&CP REGULATORY SUBMISSION	JM	JR

CHAMPLAIN HUDSON POWER EXPRESS
SEGMENT 1 - PUTNAM TO DRESDEN
STA. 10280+00 TO STA. 10295+00
EROSION AND SEDIMENT CONTROL PLAN

KIEWIT PROJECT NO.	21162
CHA PROJECT NO.	066076
DRAWING NO.	C-411

DRAWN BY: XXX | DESIGNED BY: XXX | APPROVED BY: XXX | SCALE: AS NOTED | REV. NO.: X | DATE: 04/15/2022 | SH.NO.: XXX OF XXX

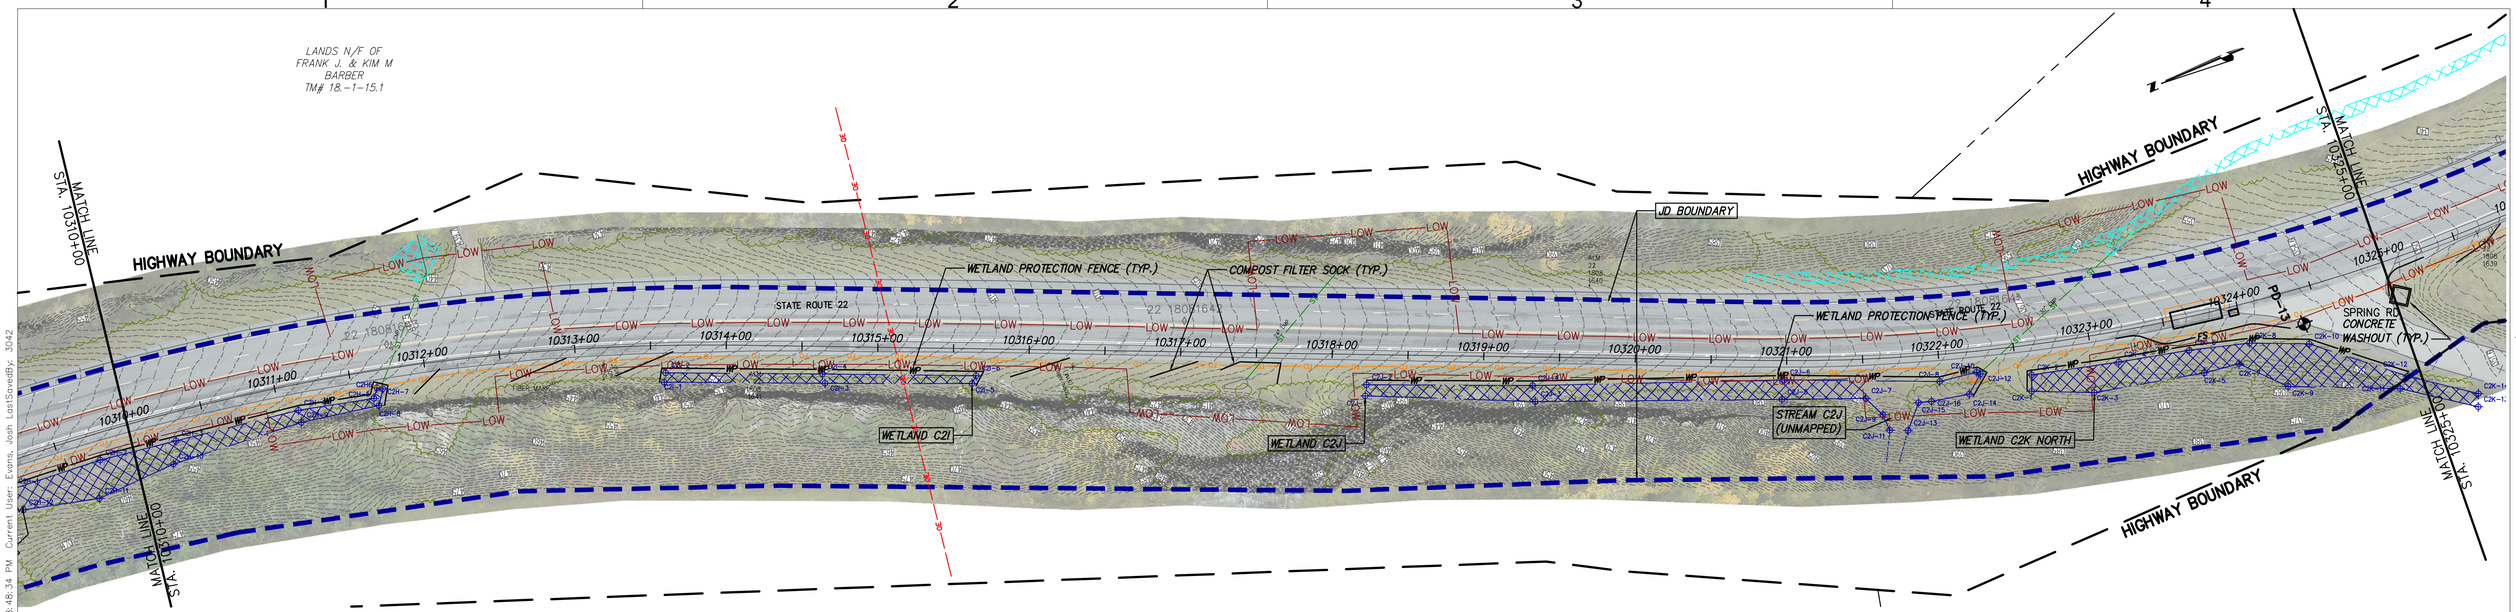

STA. 10310+00 TO STA. 10325+00 PLAN VIEW
SCALE: 1" = 50'

0 50 100
Scale in feet

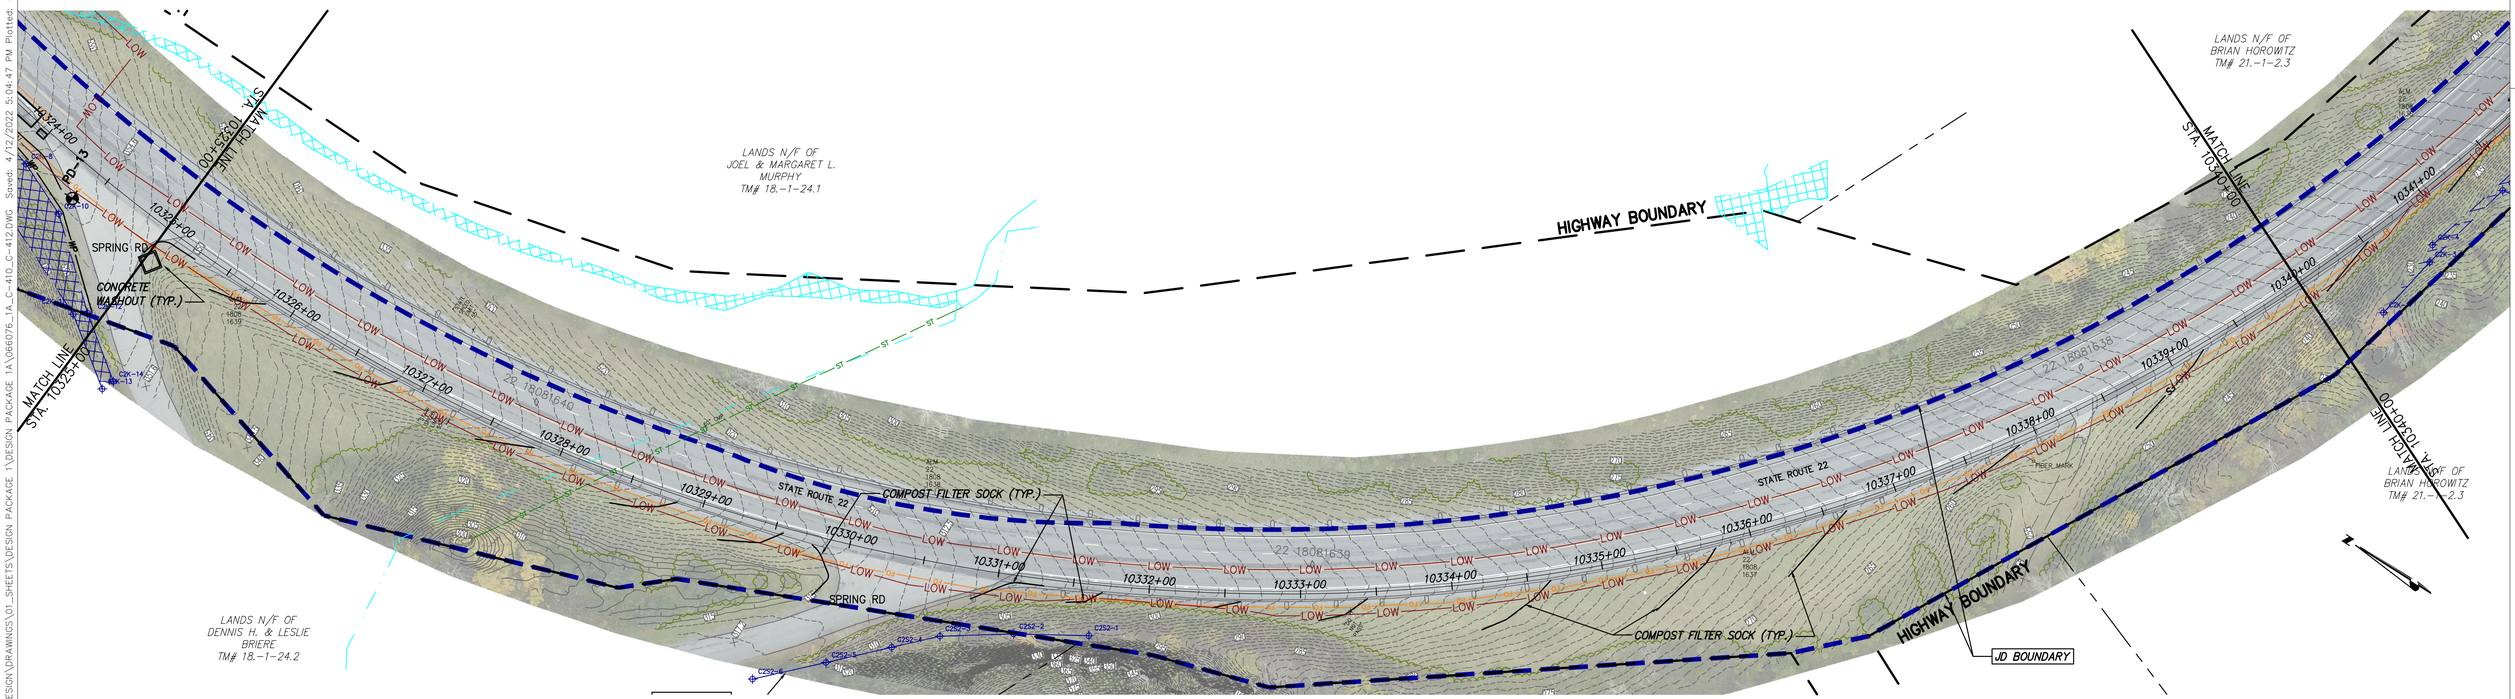

STA. 10325+00 TO STA. 10340+00 PLAN VIEW
SCALE: 1" = 50'

0 50 100
Scale in feet

CHPE Champlain Hudson Power Express

Kiewit

CHA
111 Winners Circle, PO Box 5269
Albany, NY 12205-0269
518.453.4500 : www.chacompanies.com

IT IS A VIOLATION OF LAW FOR ANY PERSON, UNLESS THEY ARE ACTING UNDER THE DIRECTION OF A LICENSED PROFESSIONAL ENGINEER, ARCHITECT, LANDSCAPE ARCHITECT OR LAND SURVEYOR TO ALTER AN ITEM IN ANY WAY. IF AN ITEM BEARING THE STAMP OF A LICENSED PROFESSIONAL IS ALTERED, THE ALTERING ENGINEER, ARCHITECT, LANDSCAPE ARCHITECT OR LAND SURVEYOR SHALL STAMP THE DOCUMENT AND INCLUDE THE NOTATION "ALTERED BY" FOLLOWED BY THEIR SIGNATURE, THE DATE OF SUCH ALTERATION, AND A SPECIFIC DESCRIPTION OF THE ALTERATION.

No.	DATE	SUBMITTAL / REVISION DESCRIPTION	DB	APP
A	04/15/2022	EM&CP REGULATORY SUBMISSION	JM	JR

CHAMPLAIN HUDSON POWER EXPRESS
SEGMENT 1 - PUTNAM TO DRESDEN
STA. 10310+00 TO STA. 10340+00
EROSION AND SEDIMENT CONTROL PLAN

KIEWIT PROJECT NO.	21162
CHA PROJECT NO.	066076
DRAWING NO.	C-412

DRAWN BY: XXX | DESIGNED BY: XXX | APPROVED BY: XXX | SCALE AS NOTED | REV. NO. X | DATE 04/15/2022 | SH.NO. XXX OF XXX

File: V:\PROJECTS\ANY\X6\066076.000\09_DESIGN\DRAWINGS\01_SHEETS\DESIGN PACKAGE 1\DESIGN PACKAGE 1\A\066076_1A_C-410_C-412.DWG Saved: 4/12/2022 5:04:47 PM Plotted: 4/12/2022 5:04:47 PM Current User: Evans, Josh LastSavedBy: 3042

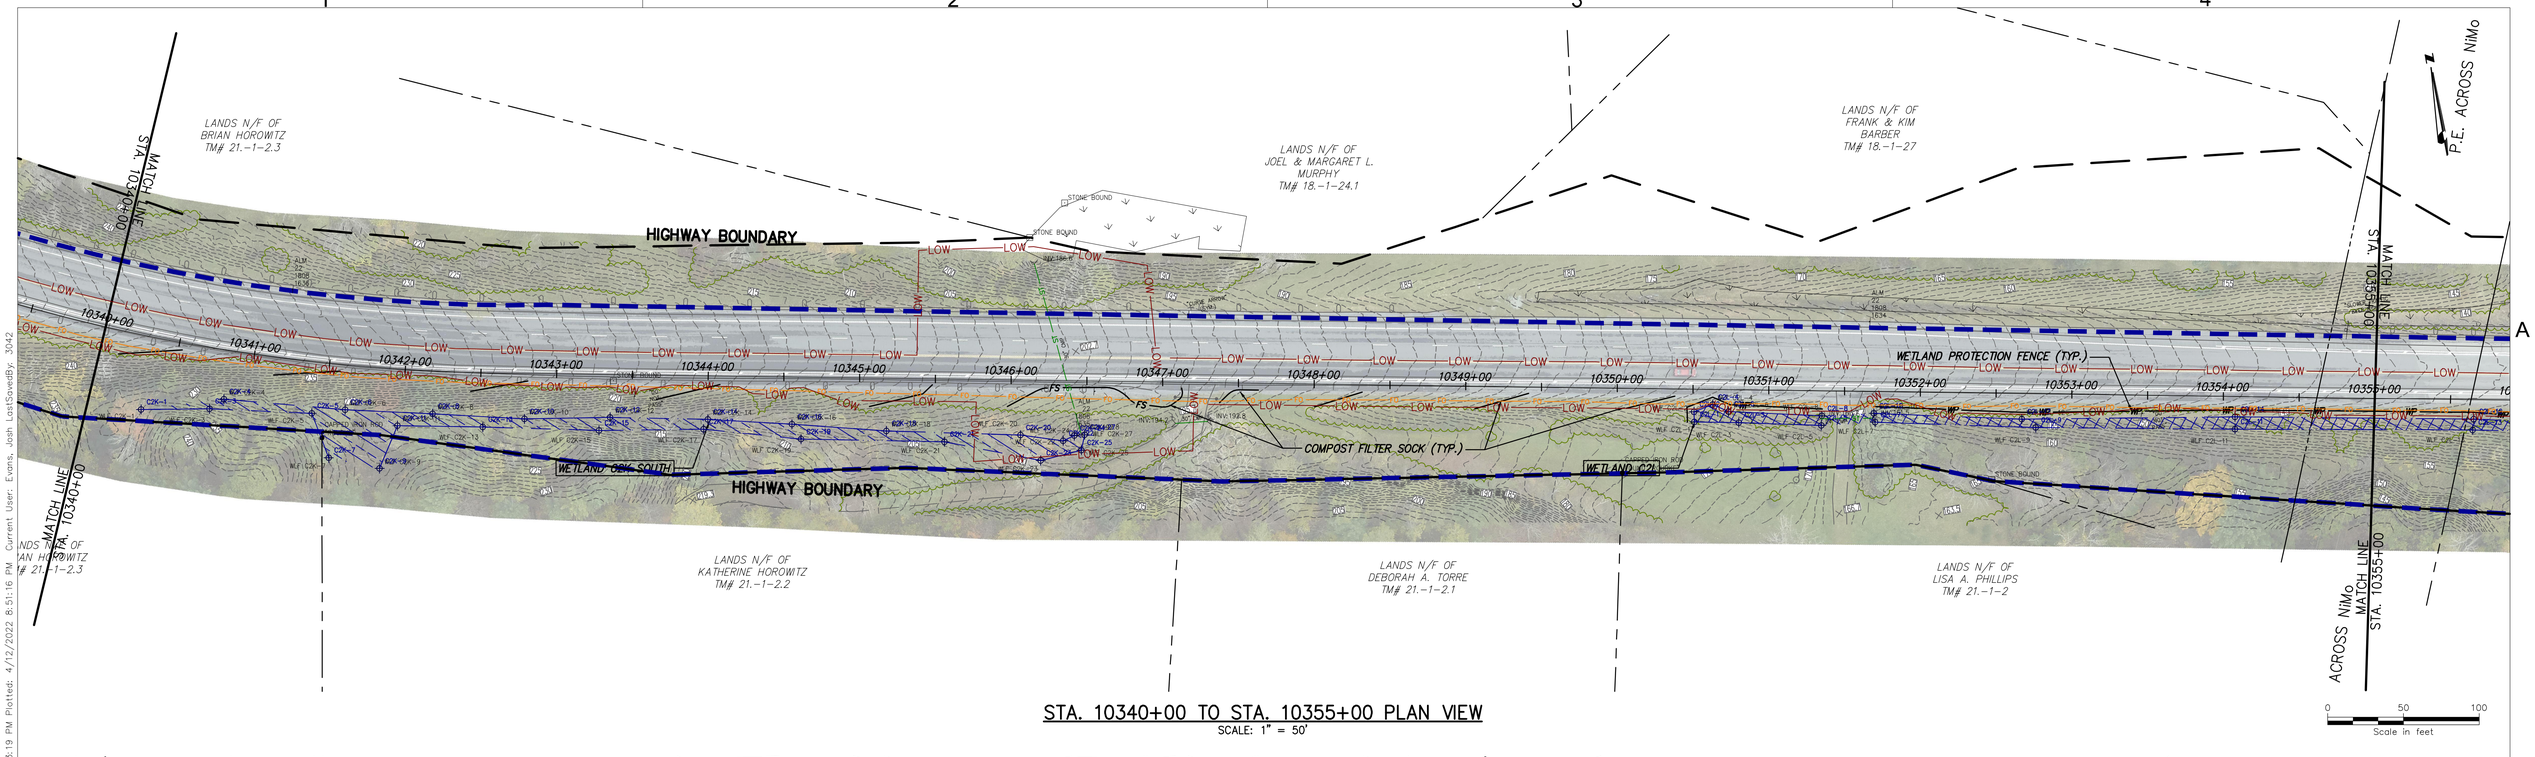

STA. 10340+00 TO STA. 10355+00 PLAN VIEW
SCALE: 1" = 50'

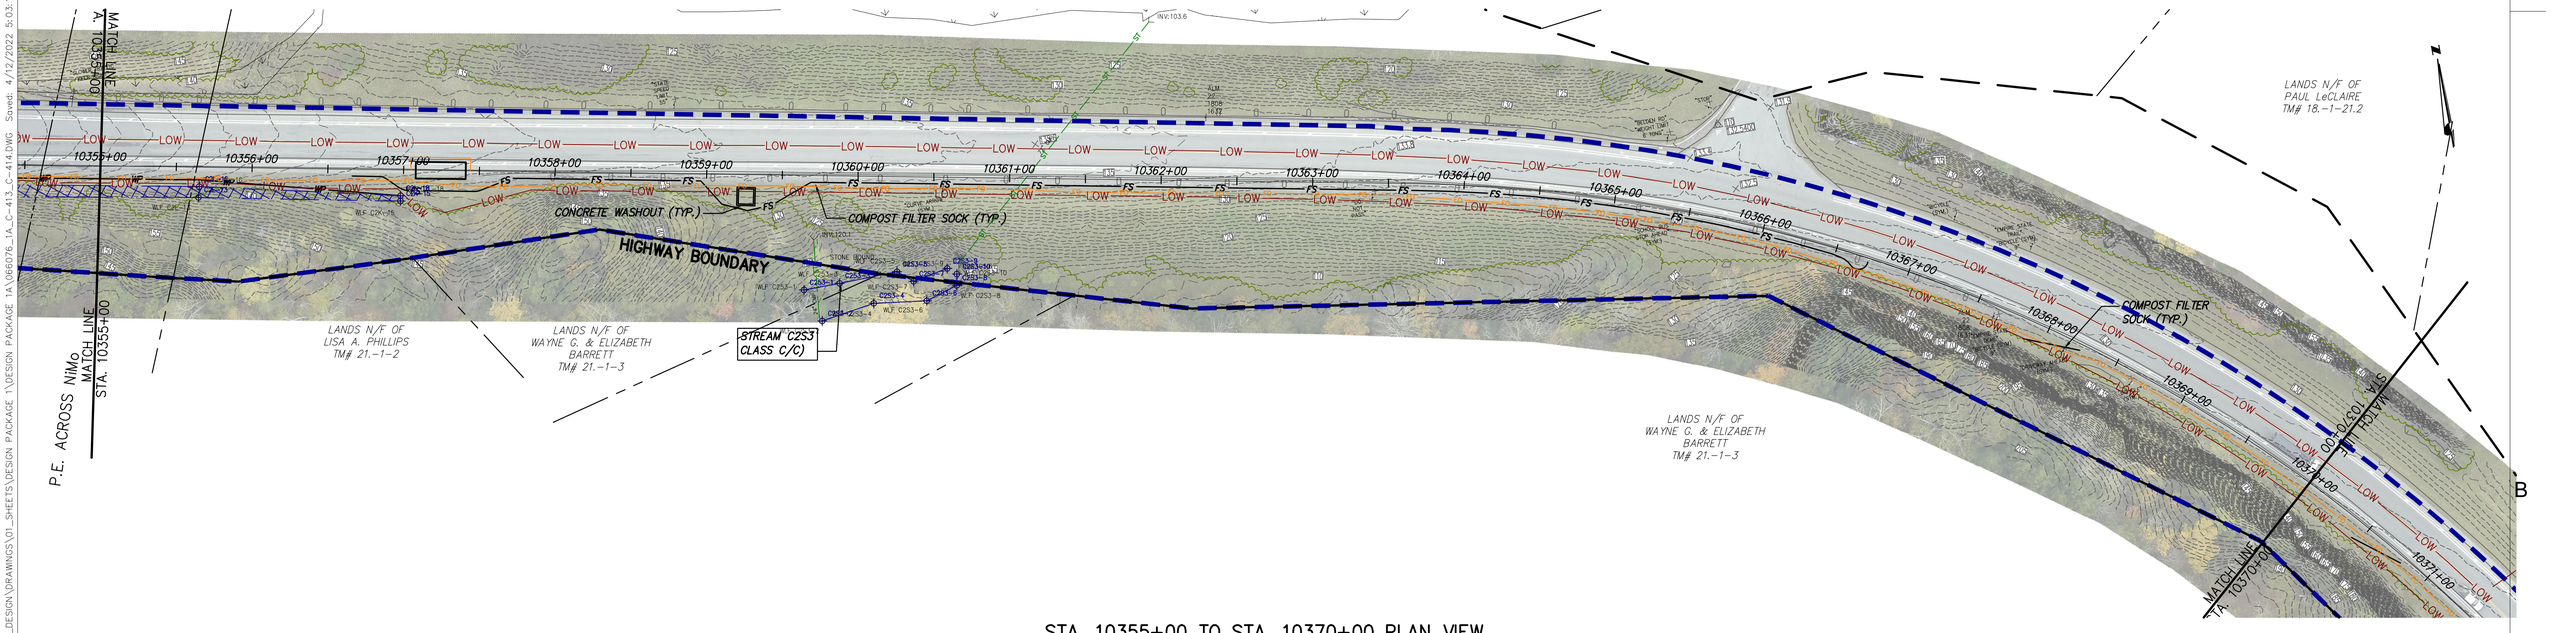

STA. 10355+00 TO STA. 10370+00 PLAN VIEW
SCALE: 1" = 50'

CHPE Champlain Hudson Power Express

Kiewit

CHA
III Winners Circle, PO Box 5269
Albany, NY 12205-0269
518.453.4500 · www.chacompanies.com

IT IS A VIOLATION OF LAW FOR ANY PERSON, UNLESS THEY ARE ACTING UNDER THE DIRECTION OF A LICENSED PROFESSIONAL ENGINEER, ARCHITECT, LANDSCAPE ARCHITECT OR LAND SURVEYOR TO ALTER AN ITEM IN ANY WAY. IF AN ITEM BEARING THE STAMP OF A LICENSED PROFESSIONAL IS ALTERED, THE ALTERING ENGINEER, ARCHITECT, LANDSCAPE ARCHITECT OR LAND SURVEYOR SHALL STAMP THE DOCUMENT AND INCLUDE THE NOTATION "ALTERED BY" FOLLOWED BY THEIR SIGNATURE, THE DATE OF SUCH ALTERATION, AND A SPECIFIC DESCRIPTION OF THE ALTERATION.

No.	DATE	SUBMITTAL / REVISION DESCRIPTION	DB	APP
A	04/15/2022	EM&CP REGULATORY SUBMISSION	JM	JR

CHAMPLAIN HUDSON POWER EXPRESS
SEGMENT 1 - PUTNAM TO DRESDEN
STA. 10340+00 TO STA. 10370+00
EROSION AND SEDIMENT CONTROL PLAN

KIEWIT PROJECT NO.	21162
CHA PROJECT NO.	066076
DRAWING NO.	C-413

DRAWN BY: XXX | DESIGNED BY: XXX | APPROVED BY: XXX | SCALE AS NOTED | REV. NO. X | DATE 04/15/2022 | SH.NO. XXX OF XXX

File: V:\PROJECTS\ANY\V61\066076.000\09_DESIGN\DRAWINGS\01_SHEETS\DESIGN PACKAGE 1\DESIGN PACKAGE 1A\066076_1A_C-413_C-414.DWG Saved: 4/12/2022 5:03:19 PM Plotted: 4/12/2022 5:03:19 PM Current User: Evans, Josh LastSavedBy: 3042