

File: V:\PROJECTS\ANTV&K\066076.000\09_DESIGN\DRAWINGS\01_SHEETS\DESIGN PACKAGE 1\DESIGN PACKAGE 1B\066076_P1B – C-401 – C-403.DWG Saved: 2/10/2022 10:16:15 AM Plotted: 2/10/2022 10:14:45 PM Current User: Gray, Timmolyn LastSavedBy: 7895

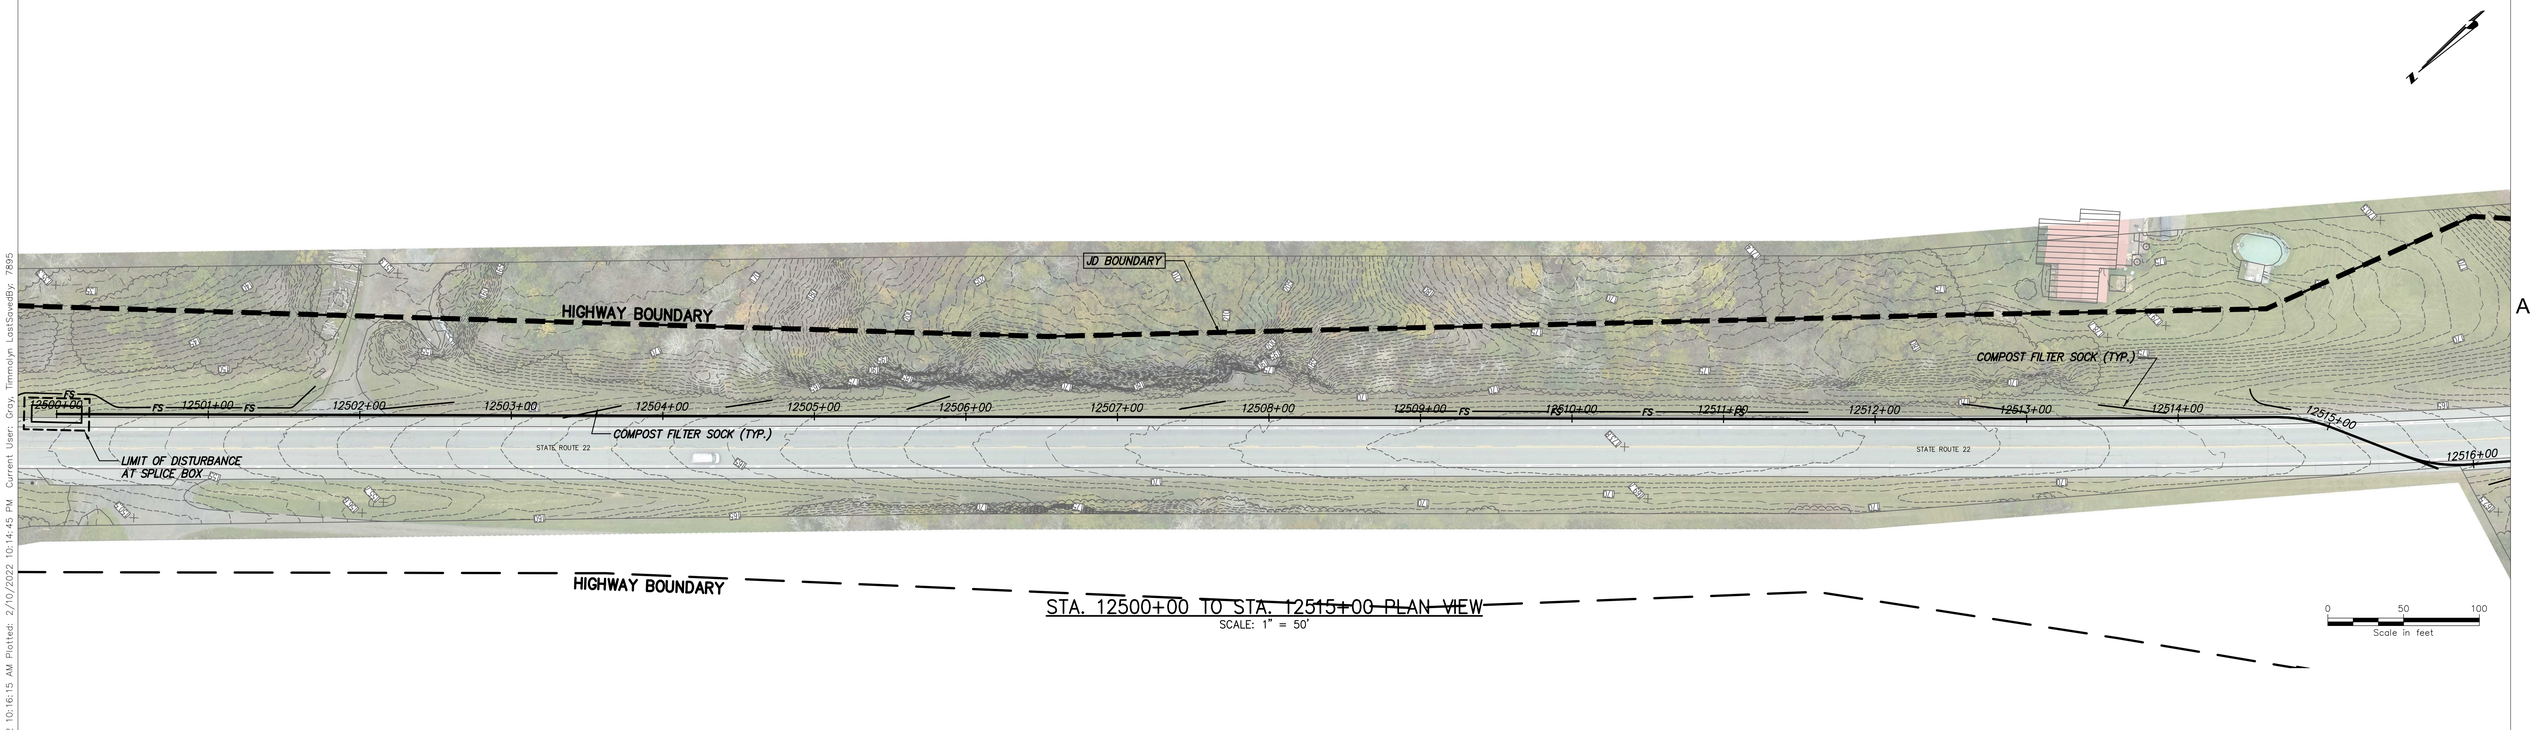

STA. 12500+00 TO STA. 12515+00 PLAN VIEW
SCALE: 1" = 50'

0 50 100
Scale in feet

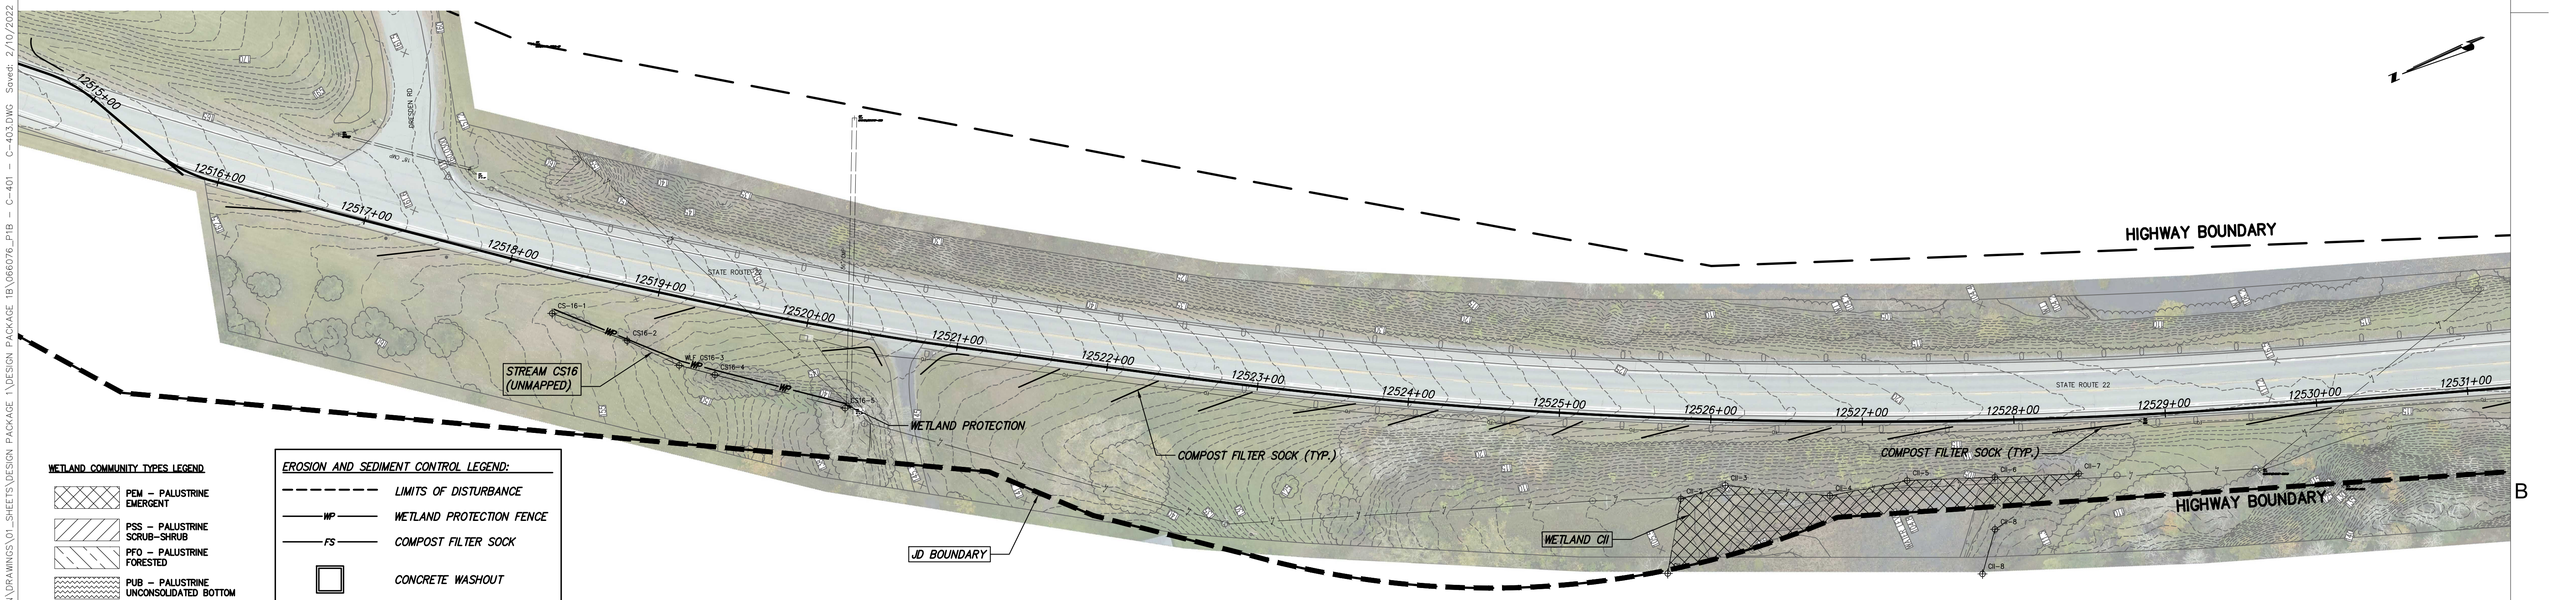

STA. 12515+00 TO STA. 12530+00 PLAN VIEW
SCALE: 1" = 50'

0 50 100
Scale in feet

WETLAND COMMUNITY TYPES LEGEND

- PEM – PALUSTRINE EMERGENT
- PSS – PALUSTRINE SCRUB–SHRUB
- PFO – PALUSTRINE FORESTED
- PUB – PALUSTRINE UNCONSOLIDATED BOTTOM
- L1 – LACUSTRINE LIMNETIC
- L2 – LACUSTRINE LITTORAL

EROSION AND SEDIMENT CONTROL LEGEND:

- LIMITS OF DISTURBANCE
- WP — WETLAND PROTECTION FENCE
- FS — COMPOST FILTER SOCK
- CONCRETE WASHOUT

Transmission Developers Inc.

Kiewit

CHA
111 Winners Circle, PO Box 5269
Albany, NY 12205-0269
518.453.4500 . www.chacompanies.com

IT IS A VIOLATION OF LAW FOR ANY PERSON, UNLESS THEY ARE ACTING UNDER THE DIRECTION OF A LICENSED PROFESSIONAL ENGINEER, ARCHITECT, LANDSCAPE ARCHITECT OR LAND SURVEYOR TO ALTER AN ITEM IN ANY WAY. IF AN ITEM BEARING THE STAMP OF A LICENSED PROFESSIONAL IS ALTERED, THE ALTERING ENGINEER, ARCHITECT, LANDSCAPE ARCHITECT OR LAND SURVEYOR SHALL STAMP THE DOCUMENT AND INCLUDE THE NOTATION "ALTERED BY" FOLLOWED BY THEIR SIGNATURE, THE DATE OF SUCH ALTERATION, AND A SPECIFIC DESCRIPTION OF THE ALTERATION.


No.	DATE	SUBMITTAL / REVISION DESCRIPTION	DB	APP
F	01/17/2022	PROGRESS SUBMISSION	JM	JR
E	01/06/2022	PROGRESS SUBMISSION	JM	JR
D	12/21/2021	PROGRESS SUBMISSION	JM	JR
C	12/16/2021	PROGRESS SUBMISSION	JM	JR
B	12/09/2021	PROGRESS SUBMISSION	JM	JR
A	11/02/2021	30% SUBMISSION	JM	JR

CHAMPLAIN HUDSON POWER EXPRESS
PACKAGE 1 B - ROUTE 22: DRESDEN - WHITEHALL
STA. 12500+00 TO STA. 12530+00

KIEWIT PROJECT NO.	21162
CHA PROJECT NO.	066076
DRAWING NO.	**C-401**


DRAWN BY: XXX | DESIGNED BY: XXX | APPROVED BY: XXX | SCALE AS NOTED | DATE 01/17/2022 | REV. NO. X | SH.NO. XXX OF XXX

File: V:\PROJECTS\ANY\V6\066076.000\09_DESIGN\DRAWINGS\01_SHEETS\DESIGN PACKAGE 1\DESIGN PACKAGE 1B\066076_P1B – C–401 – C–403.DWG Saved: 2/10/2022 10:16:15 AM Plotted: 2/10/2022 10:17:24 PM Current User: Gray, Timmolyn LastSavedBy: 7895

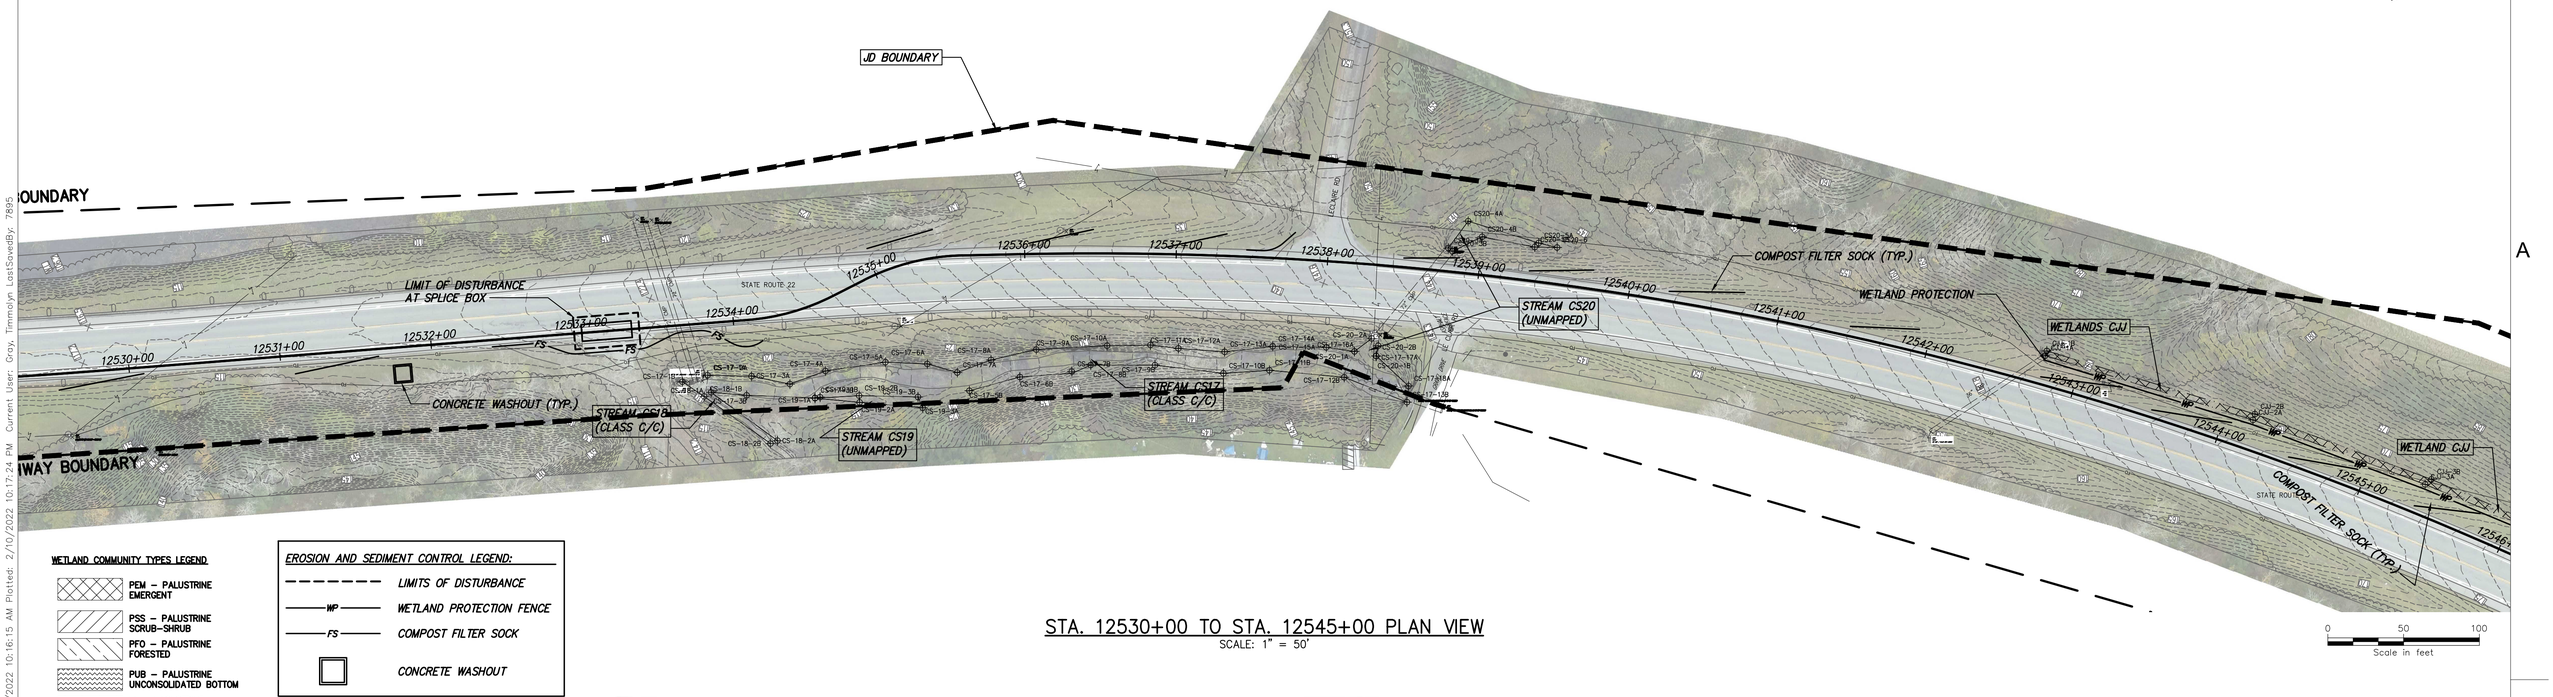

STA. 12530+00 TO STA. 12545+00 PLAN VIEW
SCALE: 1" = 50'

0 50 100
Scale in feet

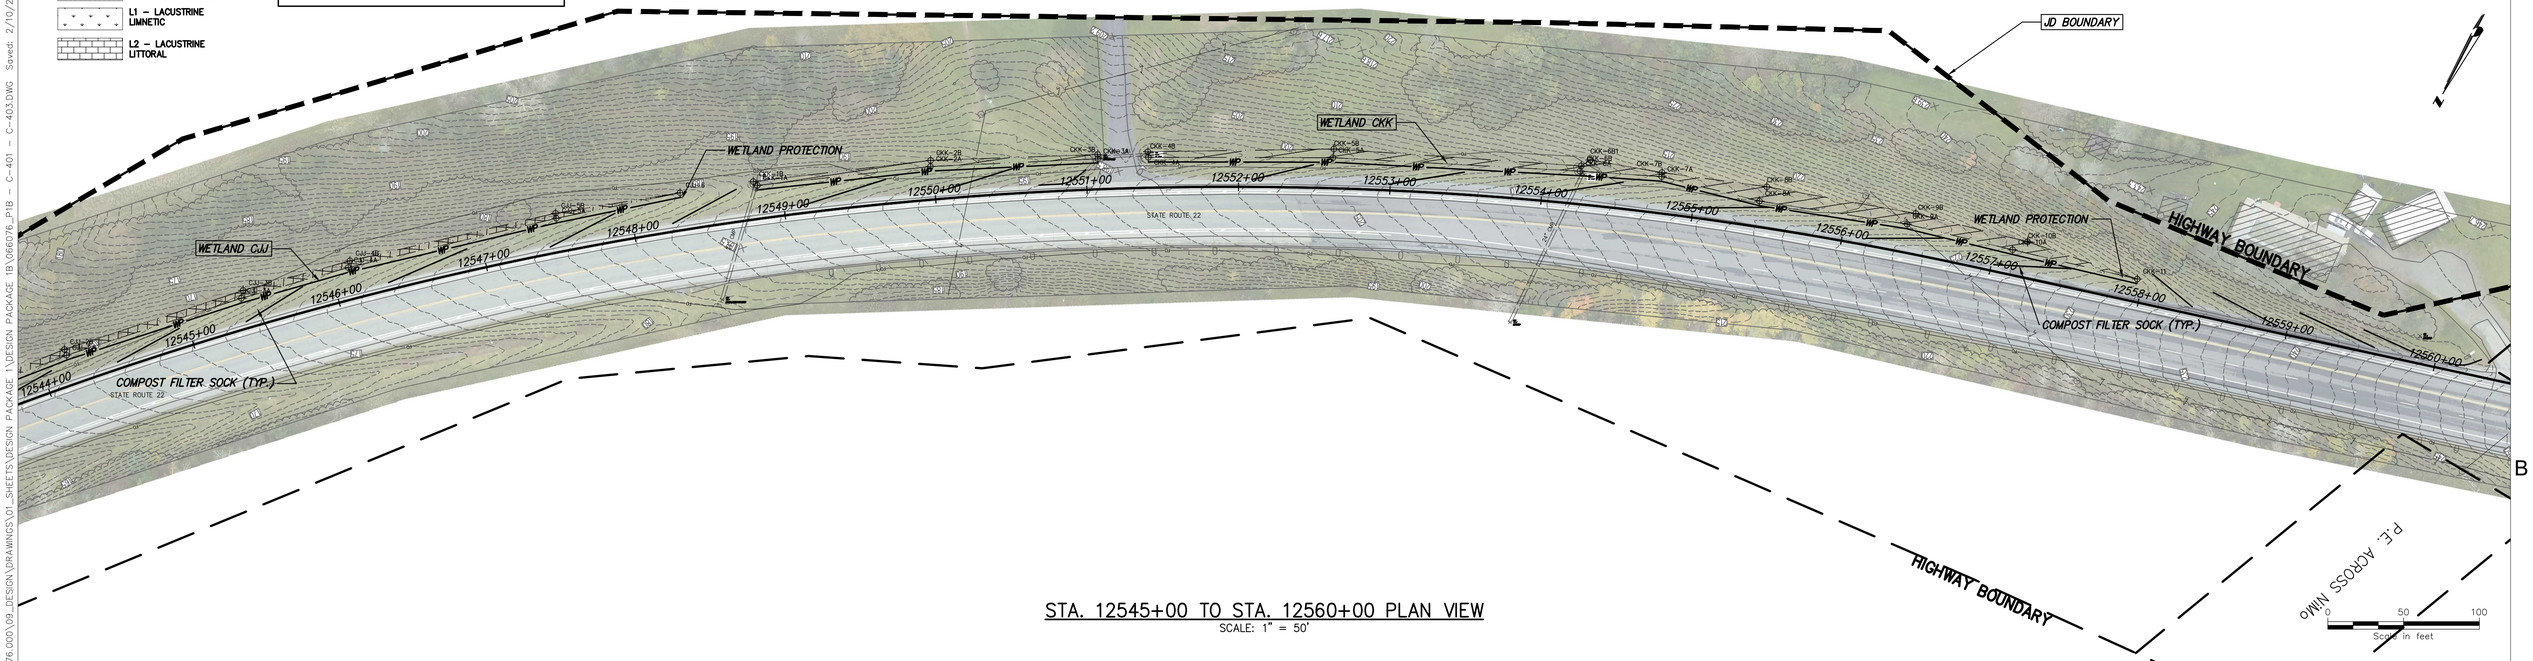

STA. 12545+00 TO STA. 12560+00 PLAN VIEW
SCALE: 1" = 50'

0 50 100
Scale in feet

WETLAND COMMUNITY TYPES LEGEND

- PEM – PALUSTRINE EMERGENT
- PSS – PALUSTRINE SCRUB–SHRUB
- PFO – PALUSTRINE FORESTED
- PUB – PALUSTRINE UNCONSOLIDATED BOTTOM
- L1 – LACUSTRINE LIMNETIC
- L2 – LACUSTRINE LITTORAL

EROSION AND SEDIMENT CONTROL LEGEND:

- LIMITS OF DISTURBANCE
- WP — WETLAND PROTECTION FENCE
- FS — COMPOST FILTER SOCK
- CONCRETE WASHOUT

Transmission Developers Inc.

Kiewit

CHA
111 Winners Circle, PO Box 5269
Albany, NY 12205-0269
518.453.4500 . www.chacompanies.com

IT IS A VIOLATION OF LAW FOR ANY PERSON, UNLESS THEY ARE ACTING UNDER THE DIRECTION OF A LICENSED PROFESSIONAL ENGINEER, ARCHITECT, LANDSCAPE ARCHITECT OR LAND SURVEYOR TO ALTER AN ITEM IN ANY WAY. IF AN ITEM BEARING THE STAMP OF A LICENSED PROFESSIONAL IS ALTERED, THE ALTERING ENGINEER, ARCHITECT, LANDSCAPE ARCHITECT OR LAND SURVEYOR SHALL STAMP THE DOCUMENT AND INCLUDE THE NOTATION "ALTERED BY" FOLLOWED BY THEIR SIGNATURE, THE DATE OF SUCH ALTERATION, AND A SPECIFIC DESCRIPTION OF THE ALTERATION.

No.	DATE	SUBMITTAL / REVISION DESCRIPTION	DB	APP
F	01/17/2022	PROGRESS SUBMISSION	JM	JR
E	01/06/2022	PROGRESS SUBMISSION	JM	JR
D	12/21/2021	PROGRESS SUBMISSION	JM	JR
C	12/16/2021	PROGRESS SUBMISSION	JM	JR
B	12/09/2021	PROGRESS SUBMISSION	JM	JR
A	11/02/2021	30% SUBMISSION	JM	JR


CHAMPLAIN HUDSON POWER EXPRESS

PACKAGE 1 B - ROUTE 22: DRESDEN - WHITEHALL

STA. 12530+00 TO STA. 12560+00

KIEWIT PROJECT NO.	21162
CHA PROJECT NO.	066076
DRAWING NO.	**C-402**

DRAWN BY: XXX | DESIGNED BY: XXX | APPROVED BY: XXX | SCALE AS NOTED | REV. NO. X | DATE 01/17/2022 | SH.NO. XXX OF XXX

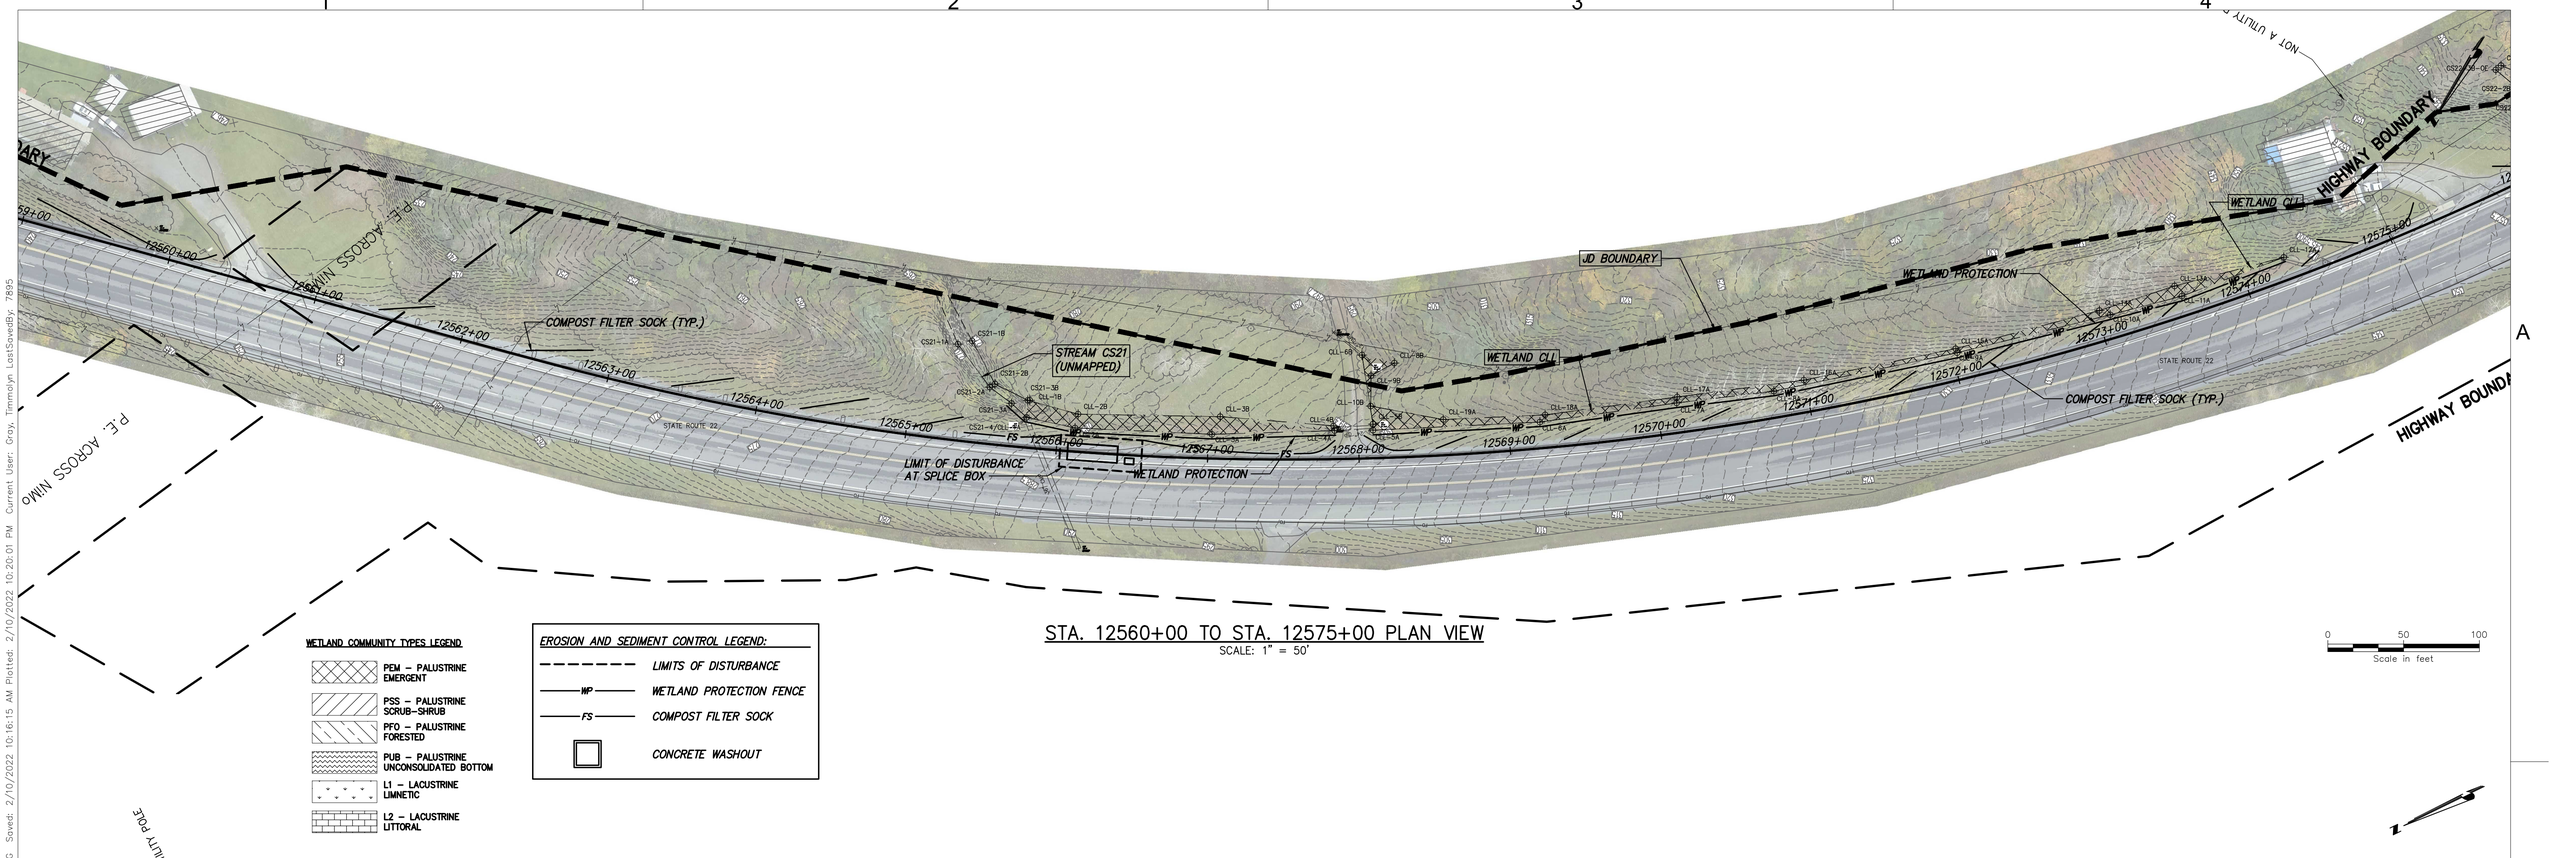

WETLAND COMMUNITY TYPES LEGEND

- PEM – PALUSTRINE EMERGENT
- PSS – PALUSTRINE SCRUB–SHRUB
- PFO – PALUSTRINE FORESTED
- PUB – PALUSTRINE UNCONSOLIDATED BOTTOM
- L1 – LACUSTRINE LIMNETIC
- L2 – LACUSTRINE LITTORAL

EROSION AND SEDIMENT CONTROL LEGEND:

- LIMITS OF DISTURBANCE
- WP — WETLAND PROTECTION FENCE
- FS — COMPOST FILTER SOCK
- CONCRETE WASHOUT

STA. 12560+00 TO STA. 12575+00 PLAN VIEW
SCALE: 1" = 50'

0 50 100
Scale in feet

STA. 12575+00 TO STA. 12590+00 PLAN VIEW
SCALE: 1" = 50'

0 50 100
Scale in feet

Transmission Developers Inc.

Kiewit

CHA
III Winners Circle, PO Box 5269
Albany, NY 12205-0269
518.453.4500 . www.chacompanies.com

IT IS A VIOLATION OF LAW FOR ANY PERSON, UNLESS THEY ARE ACTING UNDER THE DIRECTION OF A LICENSED PROFESSIONAL ENGINEER, ARCHITECT, LANDSCAPE ARCHITECT OR LAND SURVEYOR TO ALTER AN ITEM IN ANY WAY. IF AN ITEM BEARING THE STAMP OF A LICENSED PROFESSIONAL IS ALTERED, THE ALTERING ENGINEER, ARCHITECT, LANDSCAPE ARCHITECT OR LAND SURVEYOR SHALL STAMP THE DOCUMENT AND INCLUDE THE NOTATION "ALTERED BY" FOLLOWED BY THEIR SIGNATURE, THE DATE OF SUCH ALTERATION, AND A SPECIFIC DESCRIPTION OF THE ALTERATION.


No.	DATE	SUBMITTAL / REVISION DESCRIPTION	DB	APP
F	01/17/2022	PROGRESS SUBMISSION	JM	JR
E	01/06/2022	PROGRESS SUBMISSION	JM	JR
D	12/21/2021	PROGRESS SUBMISSION	JM	JR
C	12/16/2021	PROGRESS SUBMISSION	JM	JR
B	12/09/2021	PROGRESS SUBMISSION	JM	JR
A	11/02/2021	30% SUBMISSION	JM	JR

CHAMPLAIN HUDSON POWER EXPRESS
PACKAGE 1 B - ROUTE 22: DRESDEN - WHITEHALL
STA. 12560+00 TO STA. 12590+00

KIEWIT PROJECT NO.	21162
CHA PROJECT NO.	066076
DRAWING NO.	C-403

DRAWN BY: XXX | DESIGNED BY: XXX | APPROVED BY: XXX | SCALE AS NOTED | DATE 01/17/2022 | REV. NO. X | SH.NO. XXX OF XXX

File: V:\PROJECTS\ANY\K6\066076.000\09_DESIGN\DRAWINGS\01_SHEETS\DESIGN PACKAGE 1\DESIGN PACKAGE 1B\066076_P1B – C-401 – C-403.DWG Saved: 2/10/2022 10:16:15 AM Plotted: 2/10/2022 10:20:01 PM Current User: Gray, Timmolyn LastSavedBy: 7895

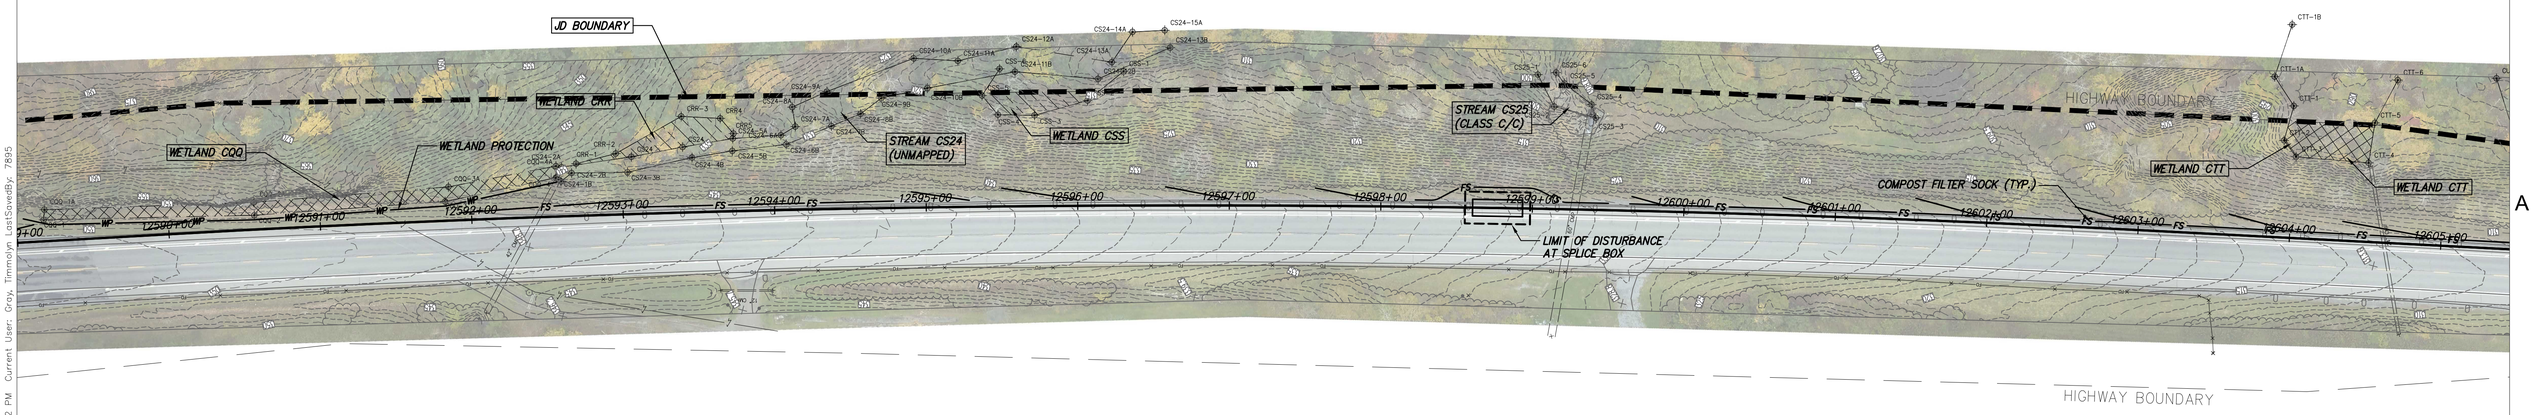

A

WETLAND COMMUNITY TYPES LEGEND

- PEM – PALUSTRINE EMERGENT
- PSS – PALUSTRINE SCRUB–SHRUB
- PFO – PALUSTRINE FORESTED
- PUB – PALUSTRINE UNCONSOLIDATED BOTTOM
- L1 – LACUSTRINE LIMNETIC
- L2 – LACUSTRINE LITTORAL


EROSION AND SEDIMENT CONTROL LEGEND:

- LIMITS OF DISTURBANCE
- WP — WETLAND PROTECTION FENCE
- FS — COMPOST FILTER SOCK
- CONCRETE WASHOUT

STA. 12590+00 TO STA. 12605+00 PLAN VIEW

SCALE: 1" = 50'

0 50 100
Scale in feet

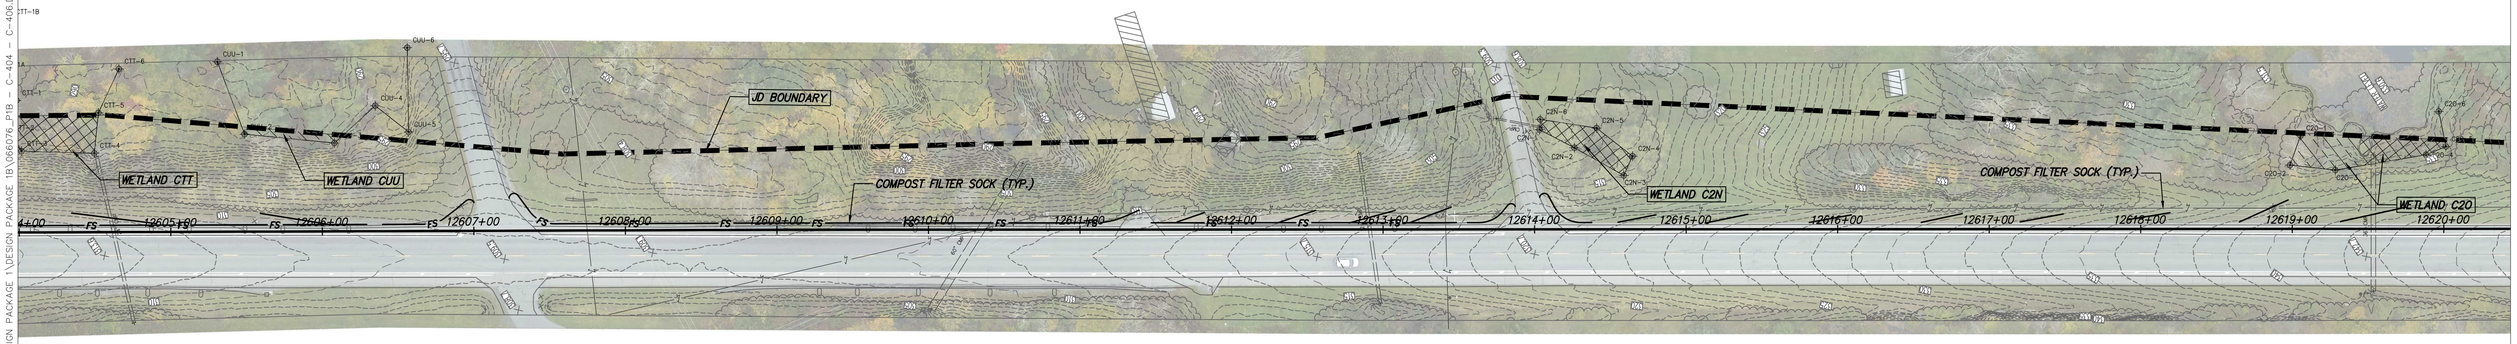

B

STA. 12605+00 TO STA. 12620+00 PLAN VIEW

SCALE: 1" = 50'

0 50 100
Scale in feet

Transmission Developers Inc.

Kiewit

CHA
111 Winners Circle, PO Box 5269
Albany, NY 12205-0269
518.453.4500 . www.chacompanies.com

IT IS A VIOLATION OF LAW FOR ANY PERSON, UNLESS THEY ARE ACTING UNDER THE DIRECTION OF A LICENSED PROFESSIONAL ENGINEER, ARCHITECT, LANDSCAPE ARCHITECT OR LAND SURVEYOR TO ALTER AN ITEM IN ANY WAY. IF AN ITEM BEARING THE STAMP OF A LICENSED PROFESSIONAL IS ALTERED, THE ALTERING ENGINEER, ARCHITECT, LANDSCAPE ARCHITECT OR LAND SURVEYOR SHALL STAMP THE DOCUMENT AND INCLUDE THE NOTATION "ALTERED BY" FOLLOWED BY THEIR SIGNATURE, THE DATE OF SUCH ALTERATION, AND A SPECIFIC DESCRIPTION OF THE ALTERATION.

No.	DATE	SUBMITTAL / REVISION DESCRIPTION	DB	APP
F	01/17/2022	PROGRESS SUBMISSION	JM	JR
E	01/06/2022	PROGRESS SUBMISSION	JM	JR
D	12/21/2021	PROGRESS SUBMISSION	JM	JR
C	12/16/2021	PROGRESS SUBMISSION	JM	JR
B	12/09/2021	PROGRESS SUBMISSION	JM	JR
A	11/02/2021	30% SUBMISSION	JM	JR

CHAMPLAIN HUDSON POWER EXPRESS


PACKAGE 1 B - ROUTE 22: DRESDEN - WHITEHALL

STA. 12590+00 TO STA. 12620+00

DRAWN BY: XXX | DESIGNED BY: XXX | APPROVED BY: XXX | SCALE AS NOTED | REV. NO. X | DATE 01/17/2022 | SH.NO. XXX OF XXX

KIEWIT PROJECT NO.	21162
CHA PROJECT NO.	066076
DRAWING NO.	**C-404**

File: V:\PROJECTS\ANY\V6\066076.000\09_DESIGN\DRAWINGS\01_SHEETS\DESIGN PACKAGE 1\DESIGN PACKAGE 1B\066076_P1B – C-404 – C-406.DWG Saved: 2/10/2022 10:21:39 AM Plotted: 2/10/2022 10:24:22 PM Current User: Gray, Timmolyn LastSavedBy: 7895

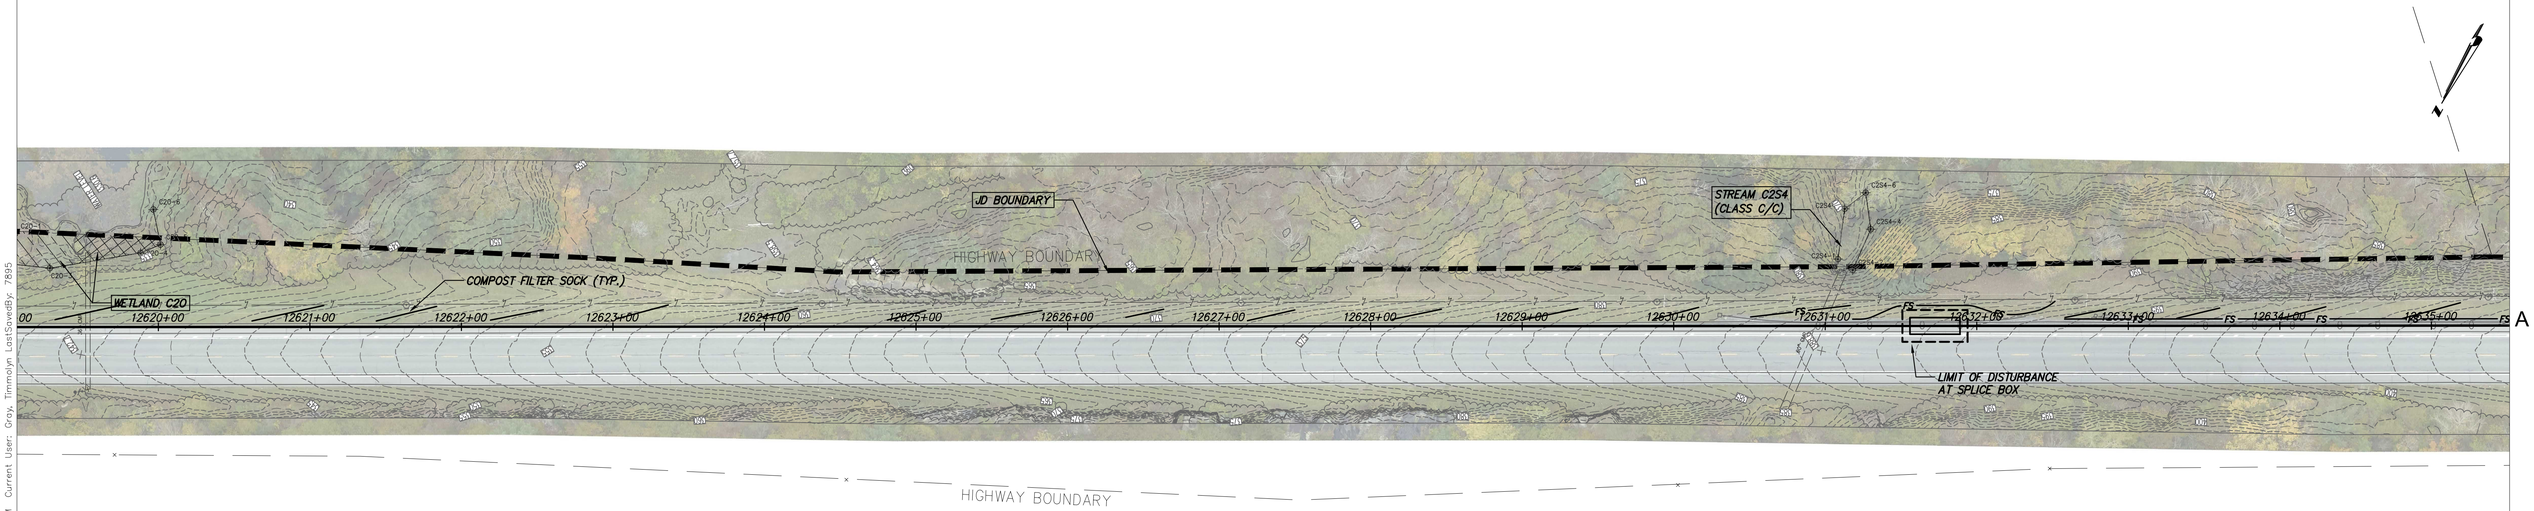

HIGHWAY BOUNDARY

WETLAND COMMUNITY TYPES LEGEND

- PEM – PALUSTRINE EMERGENT
- PSS – PALUSTRINE SCRUB–SHRUB
- PFO – PALUSTRINE FORESTED
- PUB – PALUSTRINE UNCONSOLIDATED BOTTOM
- L1 – LACUSTRINE LIMNETIC
- L2 – LACUSTRINE LITTORAL


EROSION AND SEDIMENT CONTROL LEGEND:

- LIMITS OF DISTURBANCE
- WP — WETLAND PROTECTION FENCE
- FS — COMPOST FILTER SOCK
- CONCRETE WASHOUT

STA. 12620+00 TO STA. 12635+00 PLAN VIEW

SCALE: 1" = 50'

0 50 100
Scale in feet

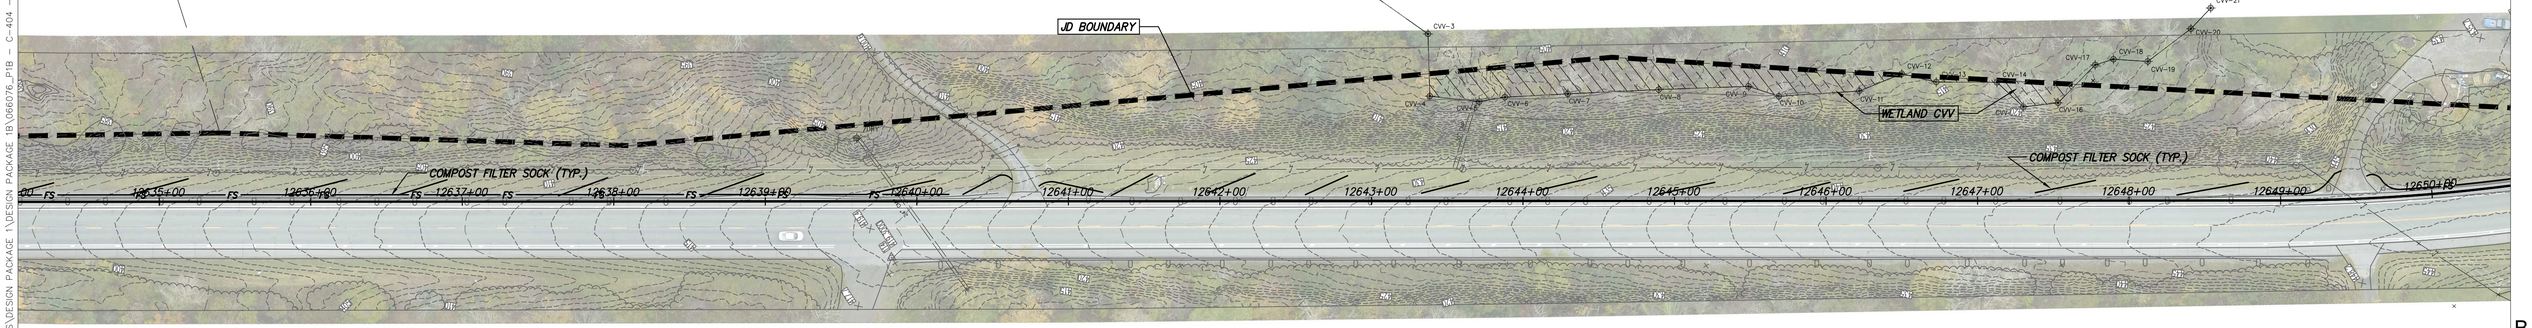

STA. 12635+00 TO STA. 12650+00 PLAN VIEW

SCALE: 1" = 50'

0 50 100
Scale in feet

IT IS A VIOLATION OF LAW FOR ANY PERSON, UNLESS THEY ARE ACTING UNDER THE DIRECTION OF A LICENSED PROFESSIONAL ENGINEER, ARCHITECT, LANDSCAPE ARCHITECT OR LAND SURVEYOR TO ALTER AN ITEM IN ANY WAY. IF AN ITEM BEARING THE STAMP OF A LICENSED PROFESSIONAL IS ALTERED, THE ALTERING ENGINEER, ARCHITECT, LANDSCAPE ARCHITECT OR LAND SURVEYOR SHALL STAMP THE DOCUMENT AND INCLUDE THE NOTATION "ALTERED BY" FOLLOWED BY THEIR SIGNATURE, THE DATE OF SUCH ALTERATION, AND A SPECIFIC DESCRIPTION OF THE ALTERATION.

No.	DATE	SUBMITTAL / REVISION DESCRIPTION	DB	APP
F	01/17/2022	PROGRESS SUBMISSION	JM	JR
E	01/06/2022	PROGRESS SUBMISSION	JM	JR
D	12/21/2021	PROGRESS SUBMISSION	JM	JR
C	12/16/2021	PROGRESS SUBMISSION	JM	JR
B	12/09/2021	PROGRESS SUBMISSION	JM	JR
A	11/02/2021	30% SUBMISSION	JM	JR

Transmission Developers Inc.
Kiewit
CHA
III Winners Circle, PO Box 5269
Albany, NY 12205-0269
518.453.4500 . www.chacompanies.com

CHAMPLAIN HUDSON POWER EXPRESS


PACKAGE 1 B - ROUTE 22: DRESDEN - WHITEHALL

STA. 12620+00 TO STA. 12650+00

KIEWIT PROJECT NO.	21162
CHA PROJECT NO.	066076
DRAWING NO.	**C-405**

DRAWN BY: XXX | DESIGNED BY: XXX | APPROVED BY: XXX | SCALE AS NOTED | DATE 01/17/2022 | REV. NO. X | SH.NO. XXX OF XXX

File: V:\PROJECTS\ANY\K6\066076.000\09_DESIGN\DRAWINGS\01_SHEETS\DESIGN PACKAGE 1\DESIGN PACKAGE 1B\066076_P1B – C-404 – C-406.DWG Saved: 2/10/2022 10:21:39 AM Plotted: 2/10/2022 10:26:52 PM Current User: Gray, Timmolyn LastSavedBy: 7895

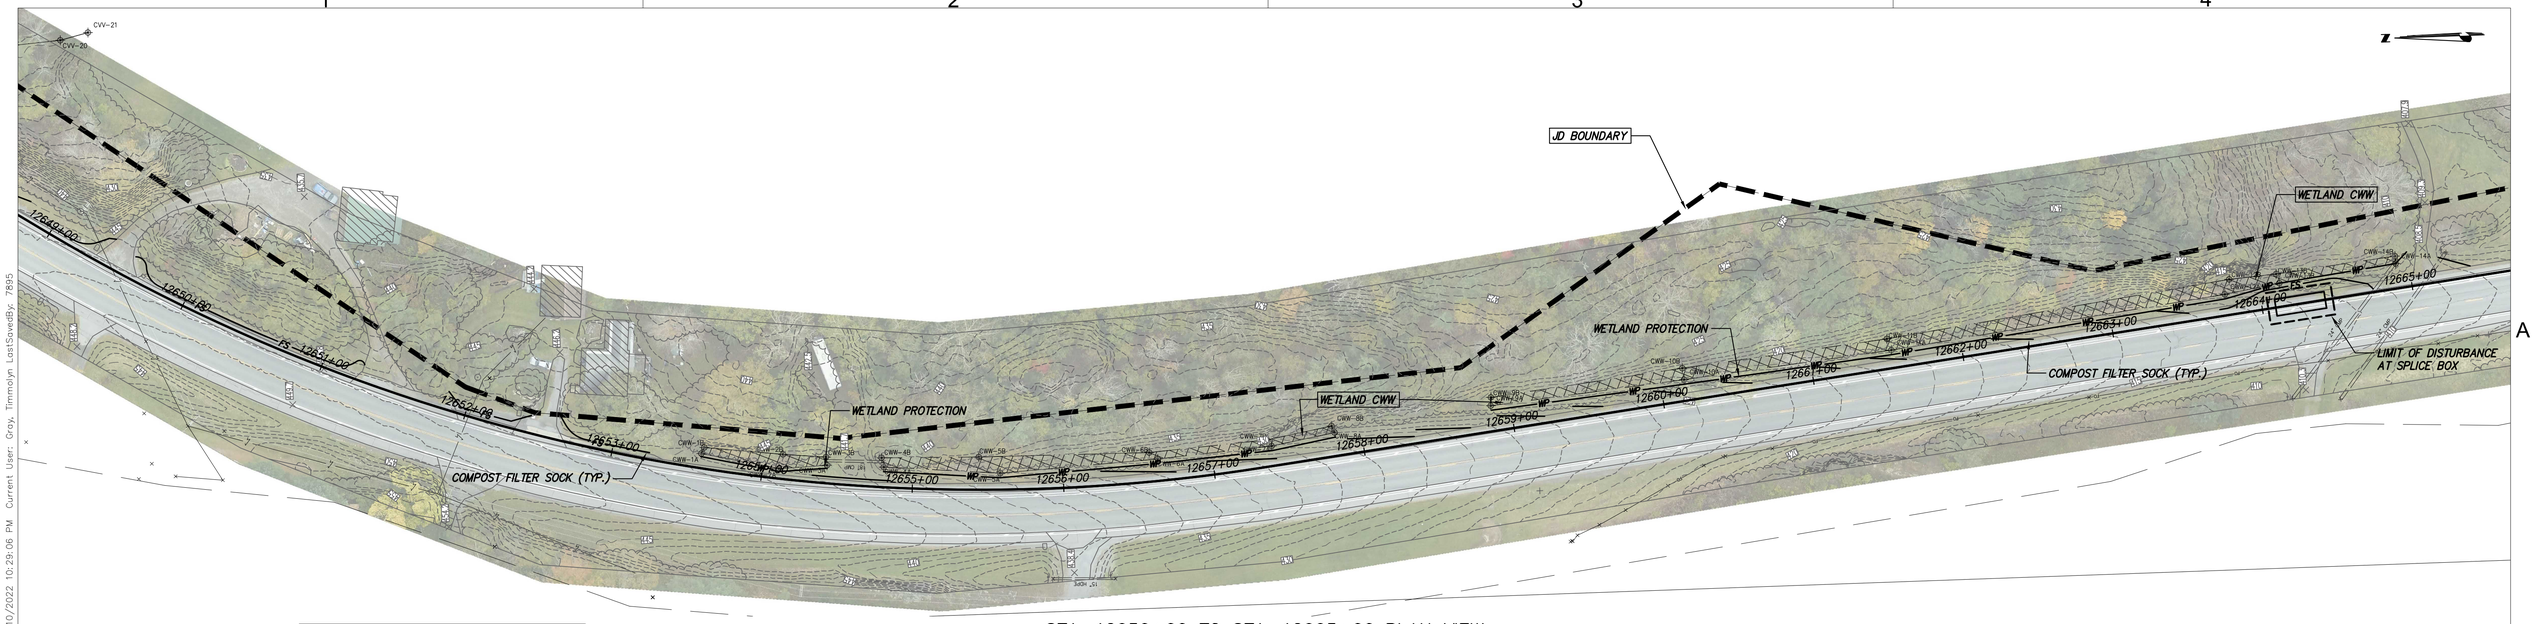

STA. 12650+00 TO STA. 12665+00 PLAN VIEW
SCALE: 1" = 50'


0 50 100
Scale in feet

WETLAND COMMUNITY TYPES LEGEND

- PEM – PALUSTRINE EMERGENT
- PSS – PALUSTRINE SCRUB–SHRUB
- PFO – PALUSTRINE FORESTED
- PUB – PALUSTRINE UNCONSOLIDATED BOTTOM
- L1 – LACUSTRINE LIMNETIC
- L2 – LACUSTRINE LITTORAL

EROSION AND SEDIMENT CONTROL LEGEND:

- LIMITS OF DISTURBANCE
- WP — WETLAND PROTECTION FENCE
- FS — COMPOST FILTER SOCK
- CONCRETE WASHOUT

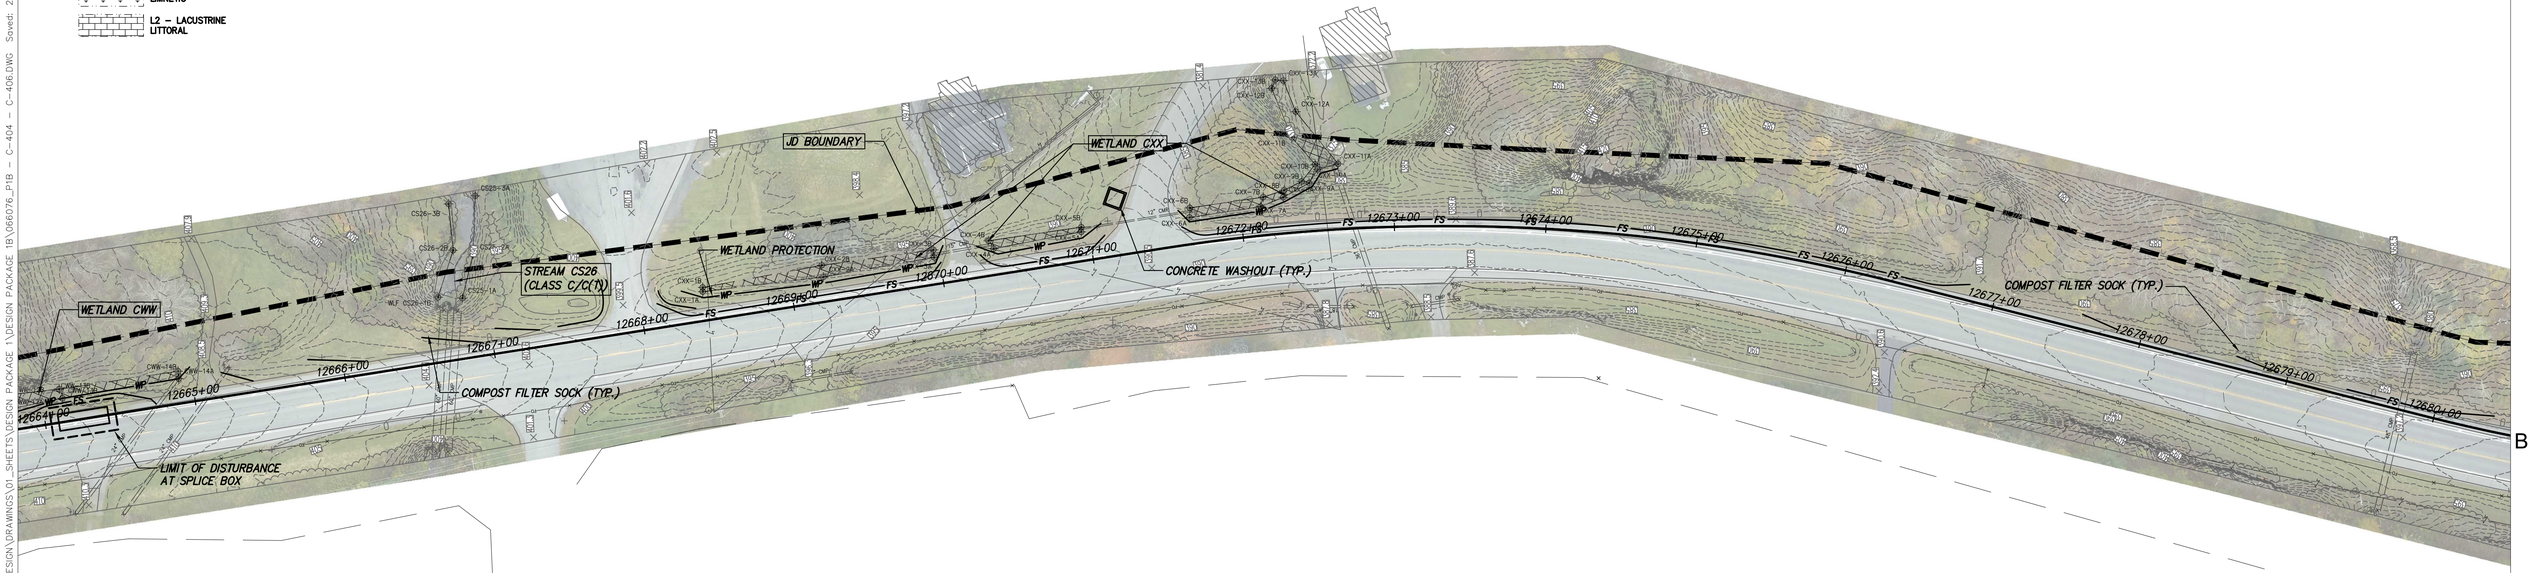

STA. 12665+00 TO STA. 12680+00 PLAN VIEW
SCALE: 1" = 50'

0 50 100
Scale in feet

Transmission Developers Inc.

Kiewit

CHA
111 Winners Circle, PO Box 5269
Albany, NY 12205-0269
518.453.4500 . www.chacompanies.com

IT IS A VIOLATION OF LAW FOR ANY PERSON, UNLESS THEY ARE ACTING UNDER THE DIRECTION OF A LICENSED PROFESSIONAL ENGINEER, ARCHITECT, LANDSCAPE ARCHITECT OR LAND SURVEYOR TO ALTER AN ITEM IN ANY WAY. IF AN ITEM BEARING THE STAMP OF A LICENSED PROFESSIONAL IS ALTERED, THE ALTERING ENGINEER, ARCHITECT, LANDSCAPE ARCHITECT OR LAND SURVEYOR SHALL STAMP THE DOCUMENT AND INCLUDE THE NOTATION "ALTERED BY" FOLLOWED BY THEIR SIGNATURE, THE DATE OF SUCH ALTERATION, AND A SPECIFIC DESCRIPTION OF THE ALTERATION.

No.	DATE	SUBMITTAL / REVISION DESCRIPTION	DB	APP
F	01/17/2022	PROGRESS SUBMISSION	JM	JR
E	01/06/2022	PROGRESS SUBMISSION	JM	JR
D	12/21/2021	PROGRESS SUBMISSION	JM	JR
C	12/16/2021	PROGRESS SUBMISSION	JM	JR
B	12/09/2021	PROGRESS SUBMISSION	JM	JR
A	11/02/2021	30% SUBMISSION	JM	JR


CHAMPLAIN HUDSON POWER EXPRESS
PACKAGE 1 B - ROUTE 22: DRESDEN - WHITEHALL
STA. 12650+00 TO STA. 12680+00

DRAWN BY: XXX | DESIGNED BY: XXX | APPROVED BY: XXX | SCALE AS NOTED | REV. NO. X | DATE 01/17/2022 | SH.NO. XXX OF XXX

KIEWIT PROJECT NO.	21162
CHA PROJECT NO.	066076
DRAWING NO.	**C-406**

File: V:\PROJECTS\ANY\V6\066076.000\09_DESIGN\DRAWINGS\01_SHEETS\DESIGN PACKAGE 1\DESIGN PACKAGE 1B\066076_P1B – C-404 – C-406.DWG Saved: 2/10/2022 10:21:39 AM Plotted: 2/10/2022 10:29:06 PM Current User: Gray, Timmolyn LastSavedBy: 7895

File: V:\PROJECTS\ANYVK\066076.000\09_DESIGN\DRAWINGS\01_SHEETS\DESIGN PACKAGE 1B\066076_P1B - C-407 - C-409.DWG Saved: 2/10/2022 10:30:18 AM Plotted: 2/10/2022 10:33:30 PM Current User: Gray, Timmolyn LastSavedBy: 7895

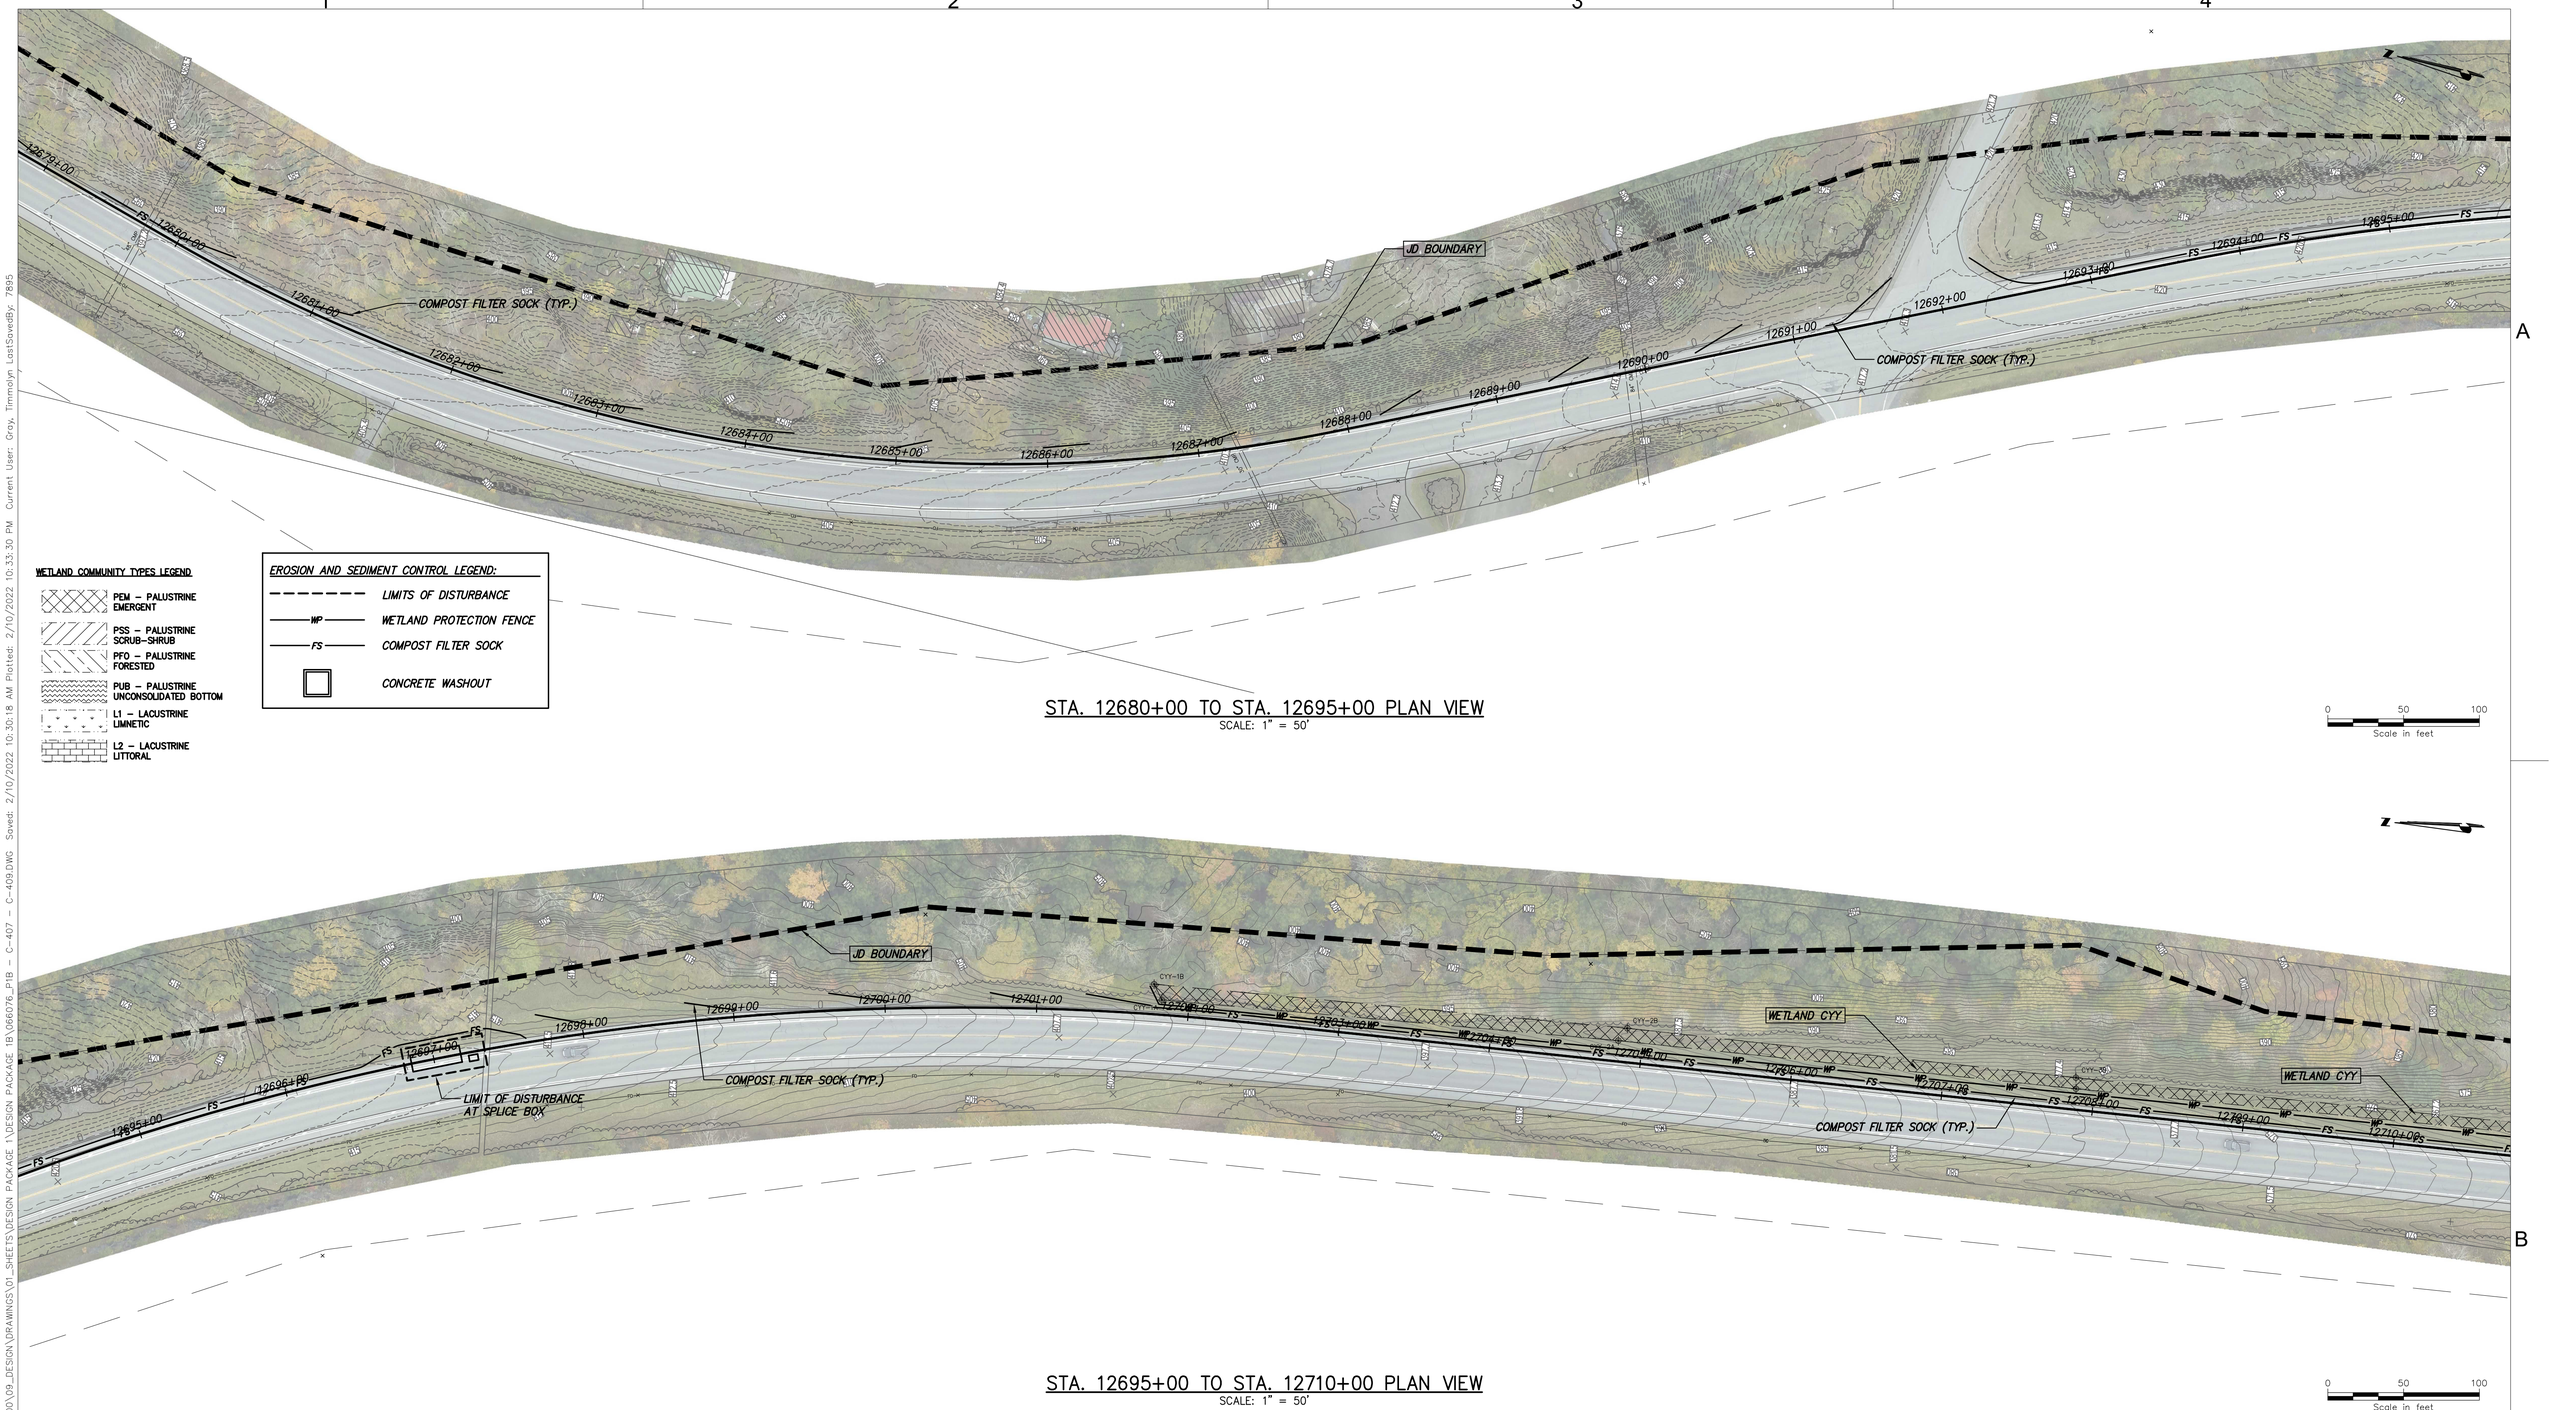

WETLAND COMMUNITY TYPES LEGEND

- PEM – PALUSTRINE EMERGENT
- PSS – PALUSTRINE SCRUB–SHRUB
- PFO – PALUSTRINE FORESTED
- PUB – PALUSTRINE UNCONSOLIDATED BOTTOM
- L1 – LACUSTRINE LIMNETIC
- L2 – LACUSTRINE LITTORAL

EROSION AND SEDIMENT CONTROL LEGEND:

- LIMITS OF DISTURBANCE
- WP — WETLAND PROTECTION FENCE
- FS — COMPOST FILTER SOCK
- CONCRETE WASHOUT

STA. 12680+00 TO STA. 12695+00 PLAN VIEW
SCALE: 1" = 50'

STA. 12695+00 TO STA. 12710+00 PLAN VIEW
SCALE: 1" = 50'

Transmission Developers Inc.

Kiewit

CHA
111 Winners Circle, PO Box 5269
Albany, NY 12205-0269
518.453.4500 , www.chacompanies.com


IT IS A VIOLATION OF LAW FOR ANY PERSON, UNLESS THEY ARE ACTING UNDER THE DIRECTION OF A LICENSED PROFESSIONAL ENGINEER, ARCHITECT, LANDSCAPE ARCHITECT OR LAND SURVEYOR TO ALTER AN ITEM IN ANY WAY. IF AN ITEM BEARING THE STAMP OF A LICENSED PROFESSIONAL IS ALTERED, THE ALTERING ENGINEER, ARCHITECT, LANDSCAPE ARCHITECT OR LAND SURVEYOR SHALL STAMP THE DOCUMENT AND INCLUDE THE NOTATION "ALTERED BY" FOLLOWED BY THEIR SIGNATURE, THE DATE OF SUCH ALTERATION, AND A SPECIFIC DESCRIPTION OF THE ALTERATION.

No.	DATE	SUBMITTAL / REVISION DESCRIPTION	DB	APP
F	01/17/2022	PROGRESS SUBMISSION	JM	JR
E	01/06/2022	PROGRESS SUBMISSION	JM	JR
D	12/21/2021	PROGRESS SUBMISSION	JM	JR
C	12/16/2021	PROGRESS SUBMISSION	JM	JR
B	12/09/2021	PROGRESS SUBMISSION	JM	JR
A	11/02/2021	30% SUBMISSION	JM	JR

CHAMPLAIN HUDSON POWER EXPRESS
PACKAGE 1 B - ROUTE 22: DRESDEN - WHITEHALL
STA. 12680+00 TO STA. 12710+00


DRAWN BY: XXX | DESIGNED BY: XXX | APPROVED BY: XXX | SCALE AS NOTED | REV. NO. X | DATE 01/17/2022 | SH.NO. XXX OF XXX

KIEWIT PROJECT NO.	21162
CHA PROJECT NO.	066076
DRAWING NO.	**C-407**

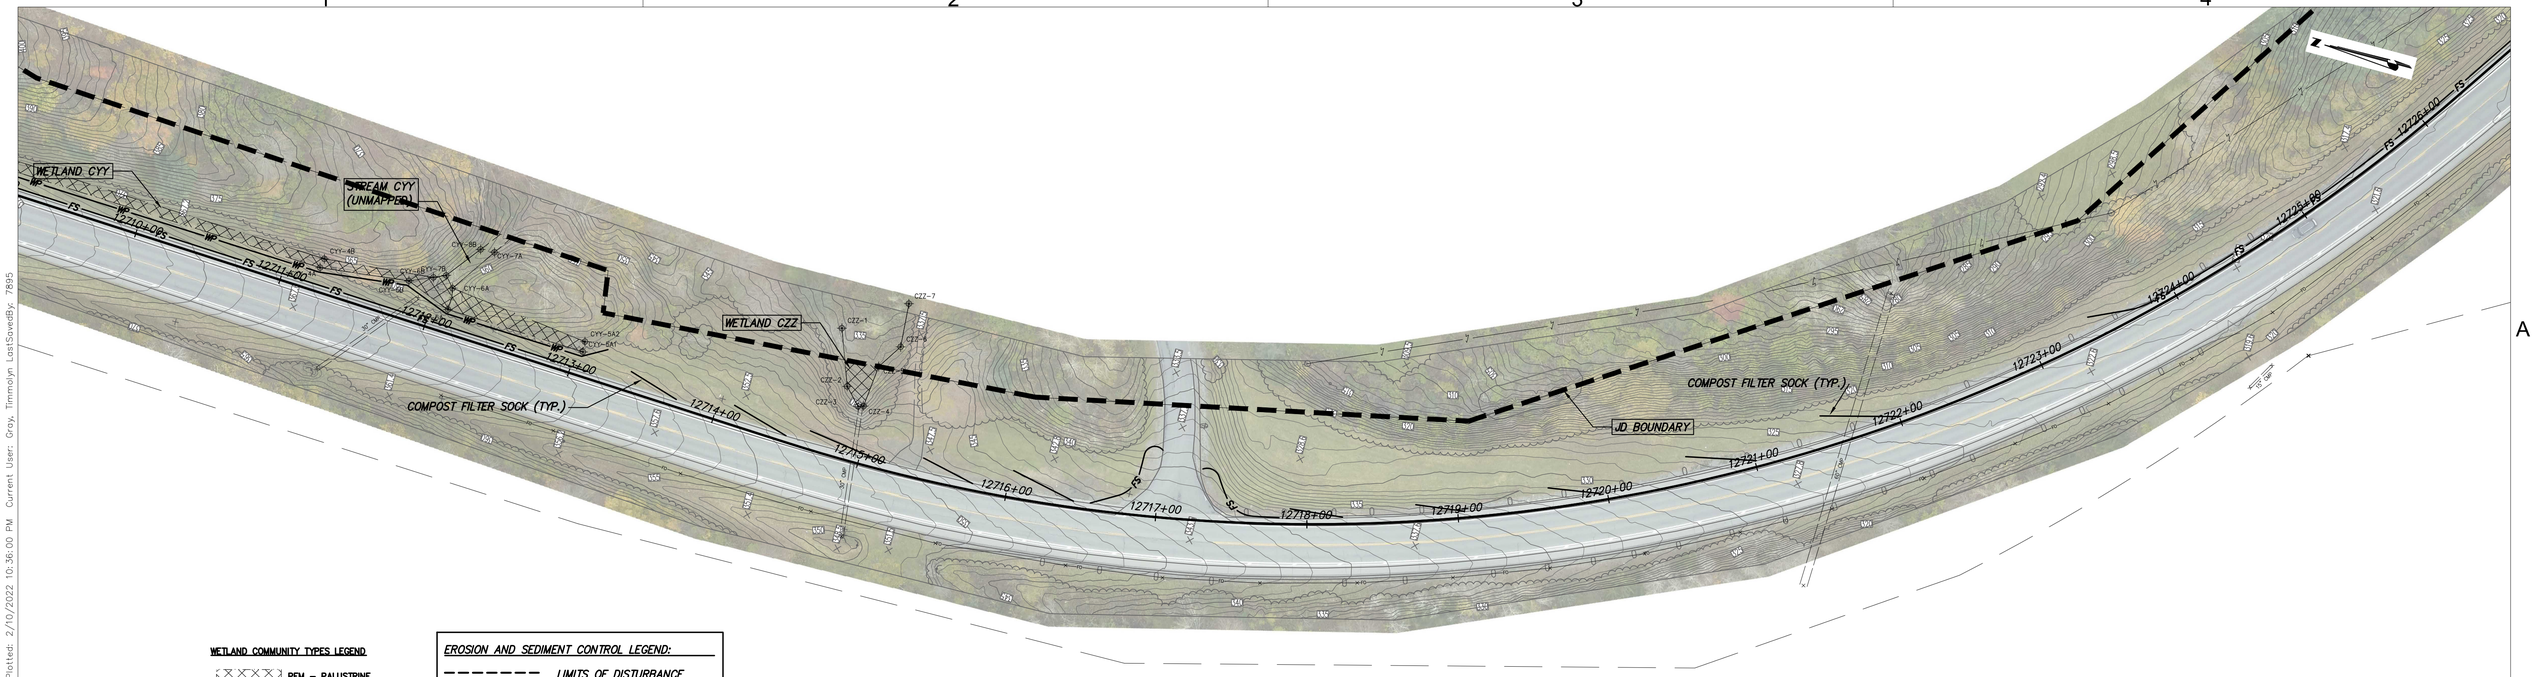

STA. 12710+00 TO STA. 12725+00 PLAN VIEW
SCALE: 1" = 50'

0 50 100
Scale in feet

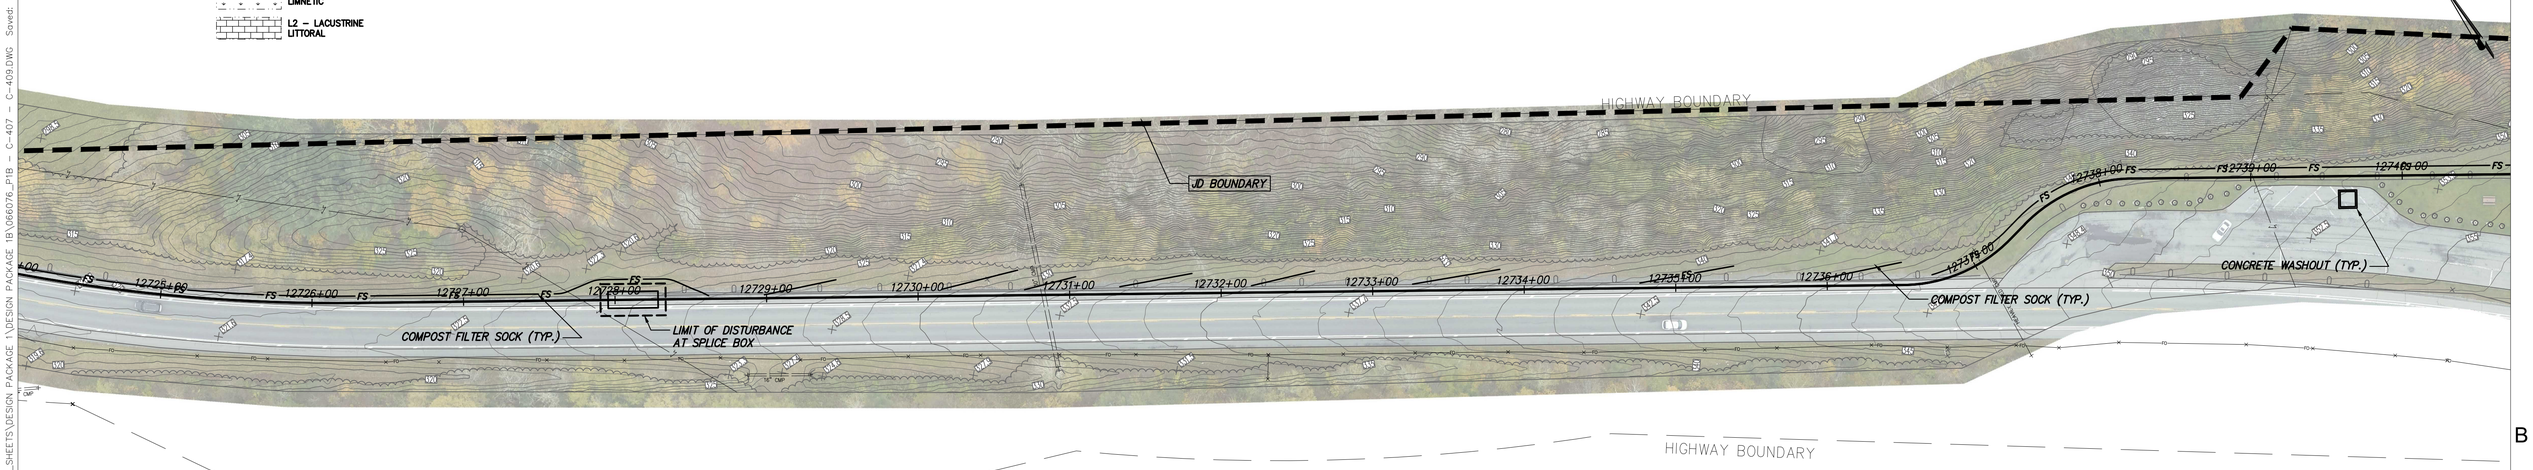

STA. 12725+00 TO STA. 12740+00 PLAN VIEW
SCALE: 1" = 50'

0 50 100
Scale in feet

WETLAND COMMUNITY TYPES LEGEND

- PEM – PALUSTRINE EMERGENT
- PSS – PALUSTRINE SCRUB–SHRUB
- PFO – PALUSTRINE FORESTED
- PUB – PALUSTRINE UNCONSOLIDATED BOTTOM
- L1 – LACUSTRINE LIMNETIC
- L2 – LACUSTRINE LITTORAL

EROSION AND SEDIMENT CONTROL LEGEND:

- LIMITS OF DISTURBANCE
- WP — WETLAND PROTECTION FENCE
- FS — COMPOST FILTER SOCK
- CONCRETE WASHOUT

Transmission Developers Inc.

Kiewit

CHA
111 Winners Circle, PO Box 5269
Albany, NY 12205-0269
518.453.4500 . www.chacompanies.com

IT IS A VIOLATION OF LAW FOR ANY PERSON, UNLESS THEY ARE ACTING UNDER THE DIRECTION OF A LICENSED PROFESSIONAL ENGINEER, ARCHITECT, LANDSCAPE ARCHITECT OR LAND SURVEYOR TO ALTER AN ITEM IN ANY WAY. IF AN ITEM BEARING THE STAMP OF A LICENSED PROFESSIONAL IS ALTERED, THE ALTERING ENGINEER, ARCHITECT, LANDSCAPE ARCHITECT OR LAND SURVEYOR SHALL STAMP THE DOCUMENT AND INCLUDE THE NOTATION "ALTERED BY" FOLLOWED BY THEIR SIGNATURE, THE DATE OF SUCH ALTERATION, AND A SPECIFIC DESCRIPTION OF THE ALTERATION.

No.	DATE	SUBMITTAL / REVISION DESCRIPTION	DB	APP
F	01/17/2022	PROGRESS SUBMISSION	JM	JR
E	01/06/2022	PROGRESS SUBMISSION	JM	JR
D	12/21/2021	PROGRESS SUBMISSION	JM	JR
C	12/16/2021	PROGRESS SUBMISSION	JM	JR
B	12/09/2021	PROGRESS SUBMISSION	JM	JR
A	11/02/2021	30% SUBMISSION	JM	JR

CHAMPLAIN HUDSON POWER EXPRESS
PACKAGE 1 B - ROUTE 22: DRESDEN - WHITEHALL
STA. 12710+00 TO STA. 12740+00

DRAWN BY: XXX | DESIGNED BY: XXX | APPROVED BY: XXX | SCALE AS NOTED | REV. NO. X | DATE 01/17/2022 | SH.NO. XXX OF XXX

KIEWIT PROJECT NO.	21162
CHA PROJECT NO.	066076
DRAWING NO.	**C-408**

File: V:\PROJECTS\NY\K6\066076.000\09_DESIGN\DRAWINGS\01_SHEETS\DESIGN PACKAGE 1\DESIGN PACKAGE 1B\066076_P1B - C-407 - C-409.DWG Saved: 2/10/2022 10:30:18 AM Plotted: 2/10/2022 10:36:00 PM Current User: Gray, Timmolyn LastSavedBy: 7895