
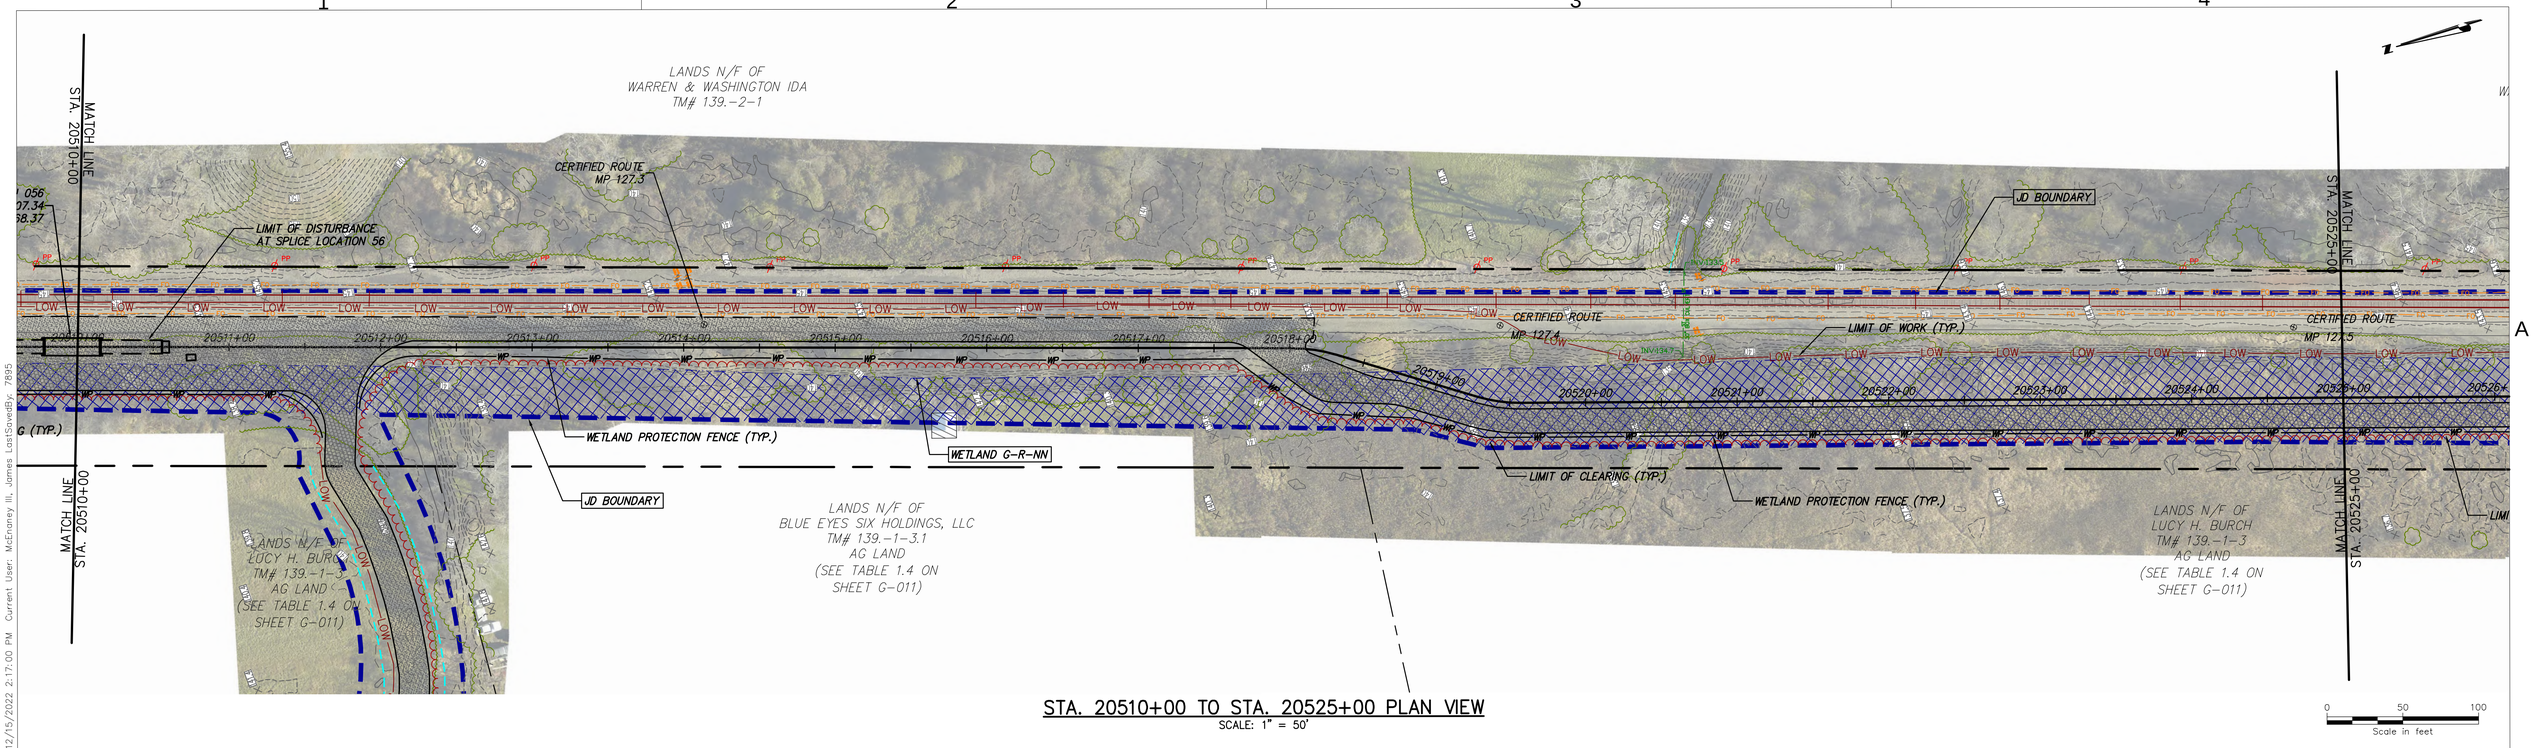


STA. 20510+00 TO STA. 20525+00 PLAN VIEW
SCALE: 1" = 50'

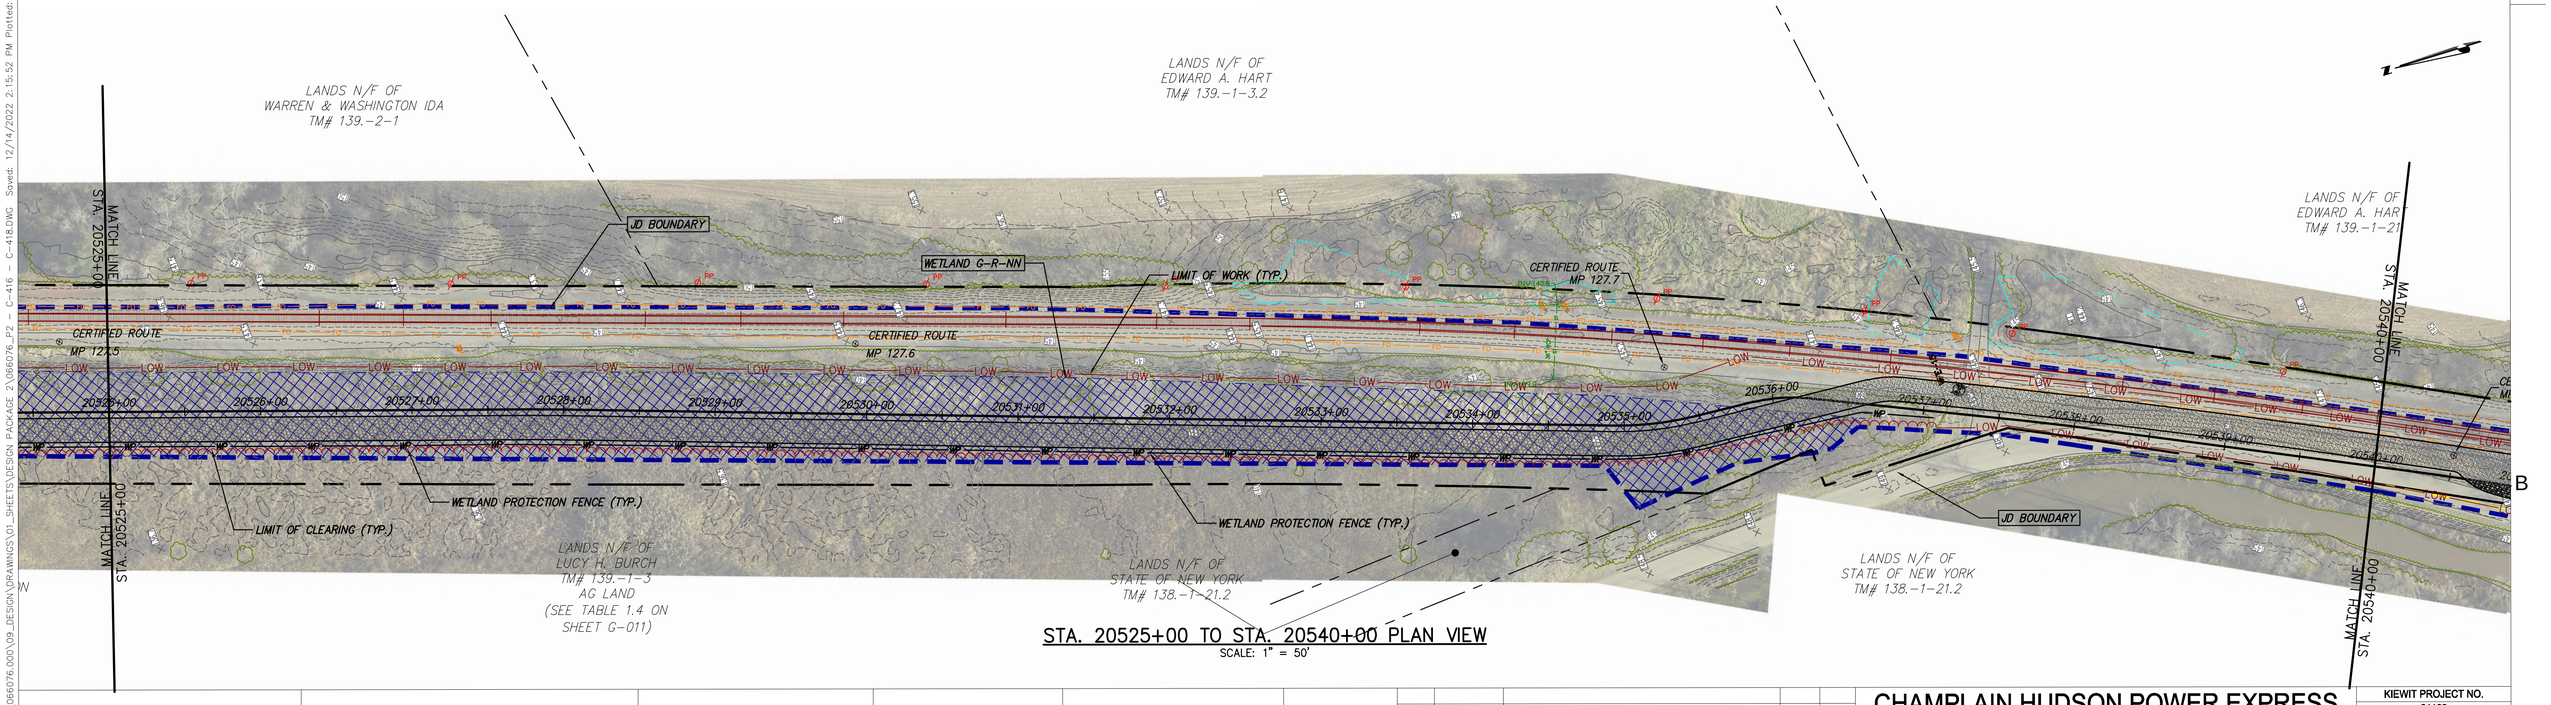

STA. 20525+00 TO STA. 20540+00 PLAN VIEW
SCALE: 1" = 50'

CHPE Champlain Hudson Power Express

Kiewit

CHA
111 Winners Circle, PO Box 5269
Albany, NY 12205-0269
518.453.4500 . www.chacompanies.com

IT IS A VIOLATION OF LAW FOR ANY PERSON, UNLESS THEY ARE ACTING UNDER THE DIRECTION OF A LICENSED PROFESSIONAL ENGINEER, ARCHITECT, LANDSCAPE ARCHITECT OR LAND SURVEYOR TO ALTER AN ITEM IN ANY WAY. IF AN ITEM BEARING THE STAMP OF A LICENSED PROFESSIONAL IS ALTERED, THE ALTERING ENGINEER, ARCHITECT, LANDSCAPE ARCHITECT OR LAND SURVEYOR SHALL STAMP THE DOCUMENT AND INCLUDE THE NOTATION "ALTERED BY" FOLLOWED BY THEIR SIGNATURE, THE DATE OF SUCH ALTERATION, AND A SPECIFIC DESCRIPTION OF THE ALTERATION.


No.	DATE	SUBMITTAL / REVISION DESCRIPTION	DB	APP
0	12/16/2022	FINAL EM&CP SUBMISSION	JJE	JPR

CHAMPLAIN HUDSON POWER EXPRESS
SEGMENT 3 - PACKAGE 2 - FORT ANN TO KINGSBURY
STA. 20510+00 TO STA. 20540+00 EROSION AND SEDIMENT CONTROL PLAN


KIEWIT PROJECT NO.	21162
CHA PROJECT NO.	066076
DRAWING NO.	C-418

DRAWN BY: JJE | DESIGNED BY: JTM | APPROVED BY: JPR | SCALE: AS NOTED | REV. NO.: X | DATE: 12/16/2022

File: V:\PROJECTS\ANY\KK\066076.000\09_DESIGN\DRAWINGS\01_SHEETS\DESIGN PACKAGE 2\066076_P2 - C-416 - C-418.DWG Saved: 12/14/2022 2:15:52 PM Plotted: 12/15/2022 2:17:00 PM Current User: McEnaney III, James LastSaveBy: 7895

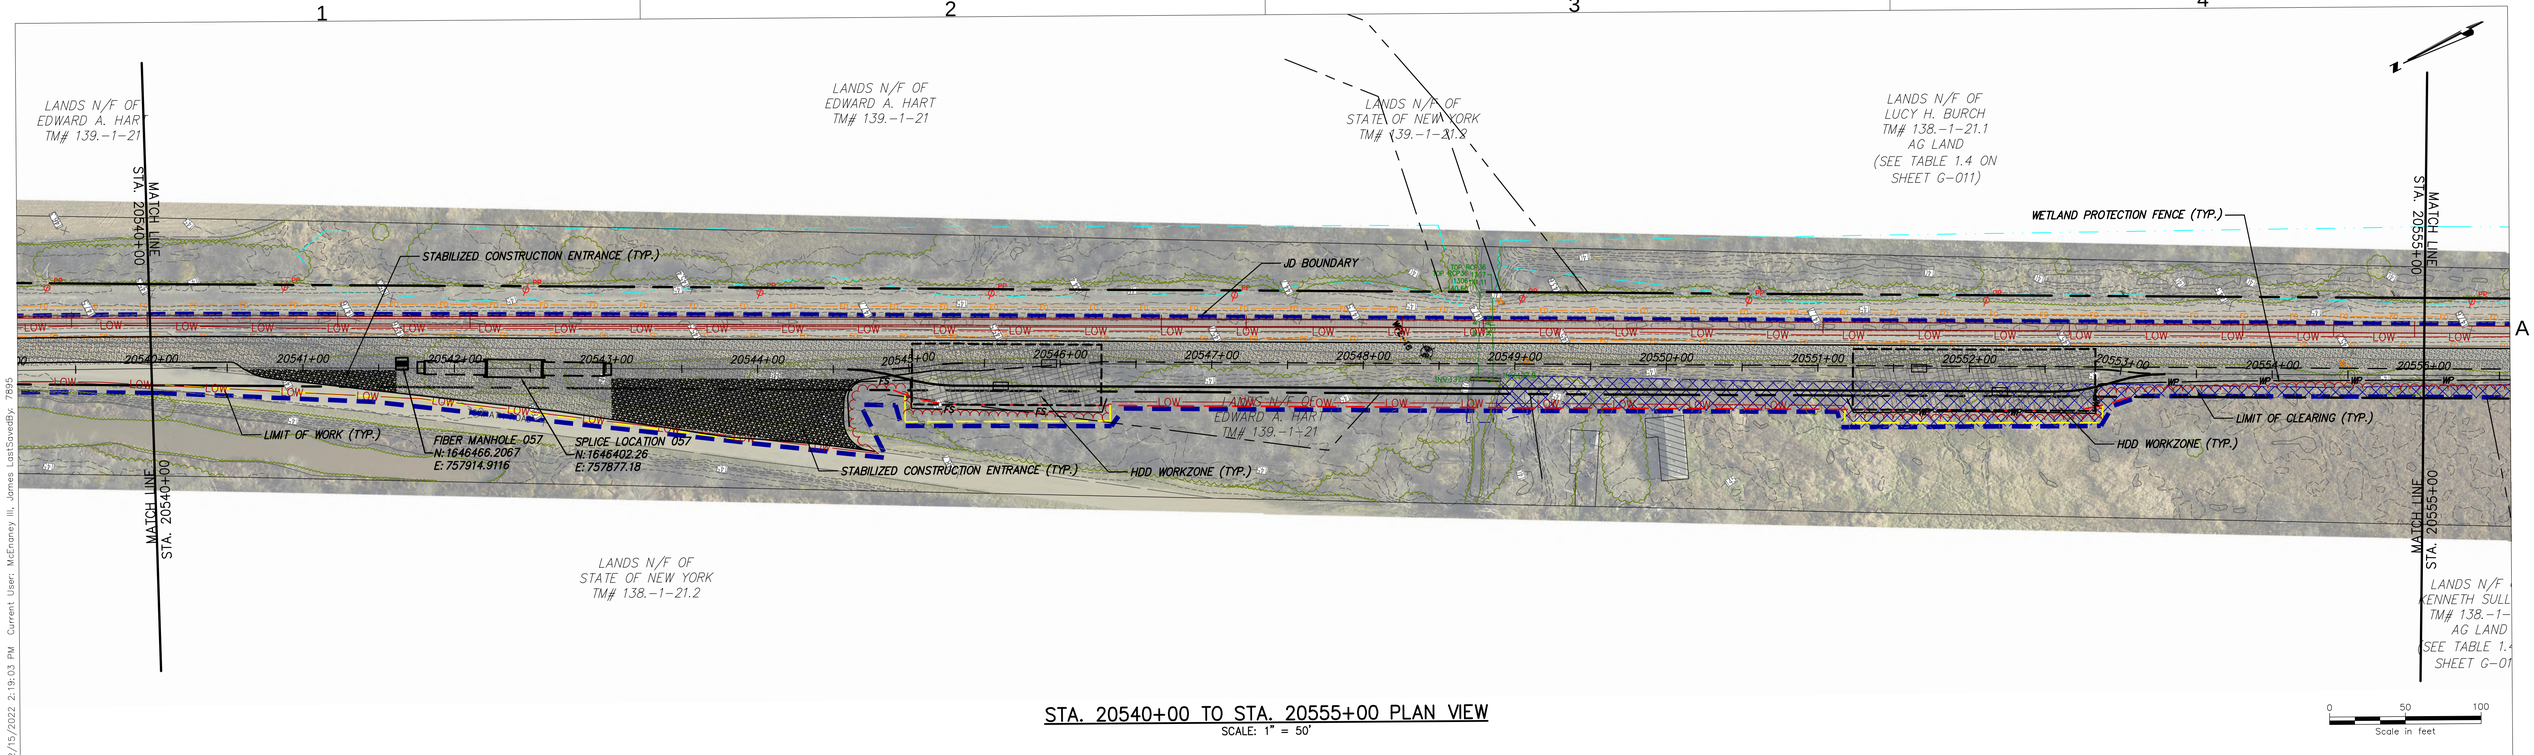

STA. 20540+00 TO STA. 20555+00 PLAN VIEW
SCALE: 1" = 50'

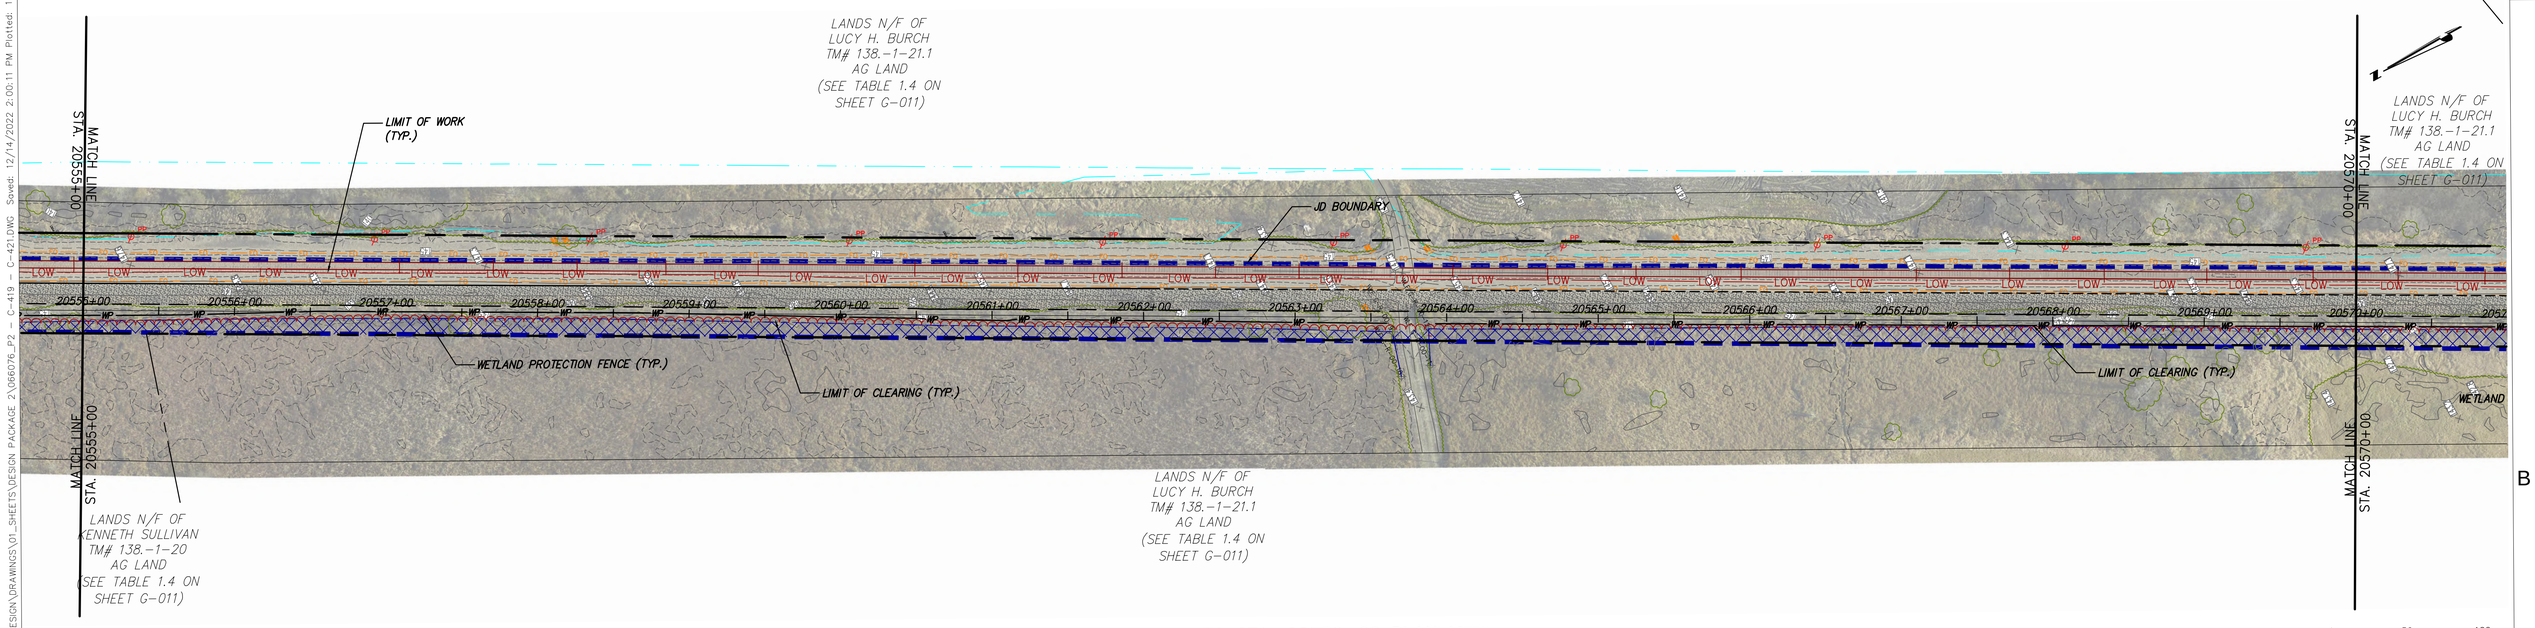

STA. 20555+00 TO STA. 20570+00 PLAN VIEW
SCALE: 1" = 50'

CHPE Champlain Hudson Power Express

Kiewit

CHA
111 Winners Circle, PO Box 5269
Albany, NY 12205-0269
518.453.4500 , www.chacompanies.com

IT IS A VIOLATION OF LAW FOR ANY PERSON, UNLESS THEY ARE ACTING UNDER THE DIRECTION OF A LICENSED PROFESSIONAL ENGINEER, ARCHITECT, LANDSCAPE ARCHITECT OR LAND SURVEYOR TO ALTER AN ITEM IN ANY WAY. IF AN ITEM BEARING THE STAMP OF A LICENSED PROFESSIONAL IS ALTERED, THE ALTERING ENGINEER, ARCHITECT, LANDSCAPE ARCHITECT OR LAND SURVEYOR SHALL STAMP THE DOCUMENT AND INCLUDE THE NOTATION "ALTERED BY" FOLLOWED BY THEIR SIGNATURE, THE DATE OF SUCH ALTERATION, AND A SPECIFIC DESCRIPTION OF THE ALTERATION.

No.	DATE	SUBMITTAL / REVISION DESCRIPTION	DB	APP
A	07/29/2022	FOR REFERENCE USE ONLY	JM	JR

CHAMPLAIN HUDSON POWER EXPRESS
CP EXISTING CONDITIONS PLANS
STA. 20540+00 TO STA. 20570+00 EROSION AND SEDIMENT CONTROL PLAN

KIEWIT PROJECT NO.	21162
CHA PROJECT NO.	066076
DRAWING NO.	C-419

DRAWN BY: JJE | DESIGNED BY: JTM | APPROVED BY: JPR | SCALE: AS NOTED | REV. NO. X | DATE: 07/29/2022 | SH.NO. OF XXX

File: V:\PROJECTS\ANY\K6\066076.000\09_DESIGN\DRAWINGS\01_SHEETS\DESIGN PACKAGE 2\066076_P2 - C-419 - C-421.DWG Saved: 12/14/2022 2:00:11 PM Plotted: 12/15/2022 2:19:03 PM Current User: McEnaney III, James LastSavedBy: 7895

Plotted: 12/15/2022 2:20:10 PM Current User: McEnaney III, James LastSavedBy: 7895
File: V:\PROJECTS\ANY\K6\066076.000\09_DESIGN\DRAWINGS\01_SHEETS\DESIGN PACKAGE 2\066076_P2 - C-419 - C-421.DWG Saved: 12/14/2022 2:00:11 PM

1 2 3 4

A

LANDS N/F OF LUCY H. BURCH TM# 138.-1-21.1 AG LAND (SEE TABLE 1.4 ON SHEET G-011)

LANDS N/F OF LUCY H. BURCH TM# 138.-1-21.1 AG LAND (SEE TABLE 1.4 ON SHEET G-011)

MATCH LINE STA. 20570+00

MATCH LINE STA. 20585+00

LIMIT OF WORK (TYP.)

JD BOUNDARY

LIMIT OF CLEARING (TYP.)

WETLAND PROTECTION (TYP.)

FIBER MANHOLE 058
N:1643613.4009
E:756369.6015

SPLICE LOCATION 058
N:1643548.37
E:756334.89

COMPOST FILTER SOCK (TYP.)

LANDS N/F OF LUCY H. BURCH TM# 138.-1-21.1 AG LAND (SEE TABLE 1.4 ON SHEET G-011)

LANDS N/F OF NANCY L. GRAHM-BRUNO TM# 138.-1-24

STA. 20570+00 TO STA. 20585+00 PLAN VIEW
SCALE: 1" = 50'

0 50 100
Scale in feet

LANDS N/F OF LUCY H. BURCH TM# 138.-1-21.1 AG LAND (SEE TABLE 1.4 ON SHEET G-011)

LANDS N/F OF WARREN & WASHINGTON IDA TM# 139.-2-1

LANDS N/F OF NANCY L. GRAHM-BRUNO TM# 138.-1-24 AG LAND (SEE TABLE 1.4 ON SHEET G-011)

MATCH LINE STA. 20585+00

MATCH LINE STA. 20600+00

LIMIT OF WORK (TYP.)

JD BOUNDARY

COMPOST FILTER SOCK (TYP.)

WETLAND G-R-PP

WETLAND PROTECTION FENCE (TYP.)

LIMIT OF CLEARI

LANDS N/F OF NANCY L. GRAHM-BRUNO TM# 138.-1-24

LANDS N/F OF NANCY L. GRAHM-BRUNO TM# 138.-1-24

LANDS DEBORAH TM# 14

B

STA. 20585+00 TO STA. 20600+00 PLAN VIEW
SCALE: 1" = 50'

0 50 100
Scale in feet

CHPE Champlain Hudson Power Express

Kiewit

CHA
111 Winners Circle, PO Box 5269
Albany, NY 12205-0269
518.453.4500 . www.chacompanies.com


IT IS A VIOLATION OF LAW FOR ANY PERSON, UNLESS THEY ARE ACTING UNDER THE DIRECTION OF A LICENSED PROFESSIONAL ENGINEER, ARCHITECT, LANDSCAPE ARCHITECT OR LAND SURVEYOR TO ALTER AN ITEM IN ANY WAY. IF AN ITEM BEARING THE STAMP OF A LICENSED PROFESSIONAL IS ALTERED, THE ALTERING ENGINEER, ARCHITECT, LANDSCAPE ARCHITECT OR LAND SURVEYOR SHALL STAMP THE DOCUMENT AND INCLUDE THE NOTATION "ALTERED BY" FOLLOWED BY THEIR SIGNATURE, THE DATE OF SUCH ALTERATION, AND A SPECIFIC DESCRIPTION OF THE ALTERATION.

No.	DATE	SUBMITTAL / REVISION DESCRIPTION	DB	APP
A	07/29/2022	FOR REFERENCE USE ONLY	JM	JR


CHAMPLAIN HUDSON POWER EXPRESS
CP EXISTING CONDITIONS PLANS
STA. 20570+00 TO STA. 20600+00 EROSION AND SEDIMENT CONTROL PLAN

KIEWIT PROJECT NO.	21162
CHA PROJECT NO.	066076
DRAWING NO.	C-420

DRAWN BY: JJE | DESIGNED BY: JTM | APPROVED BY: JPR | SCALE AS NOTED | REV. NO. X | DATE 07/29/2022 | SH.NO. OF XXX

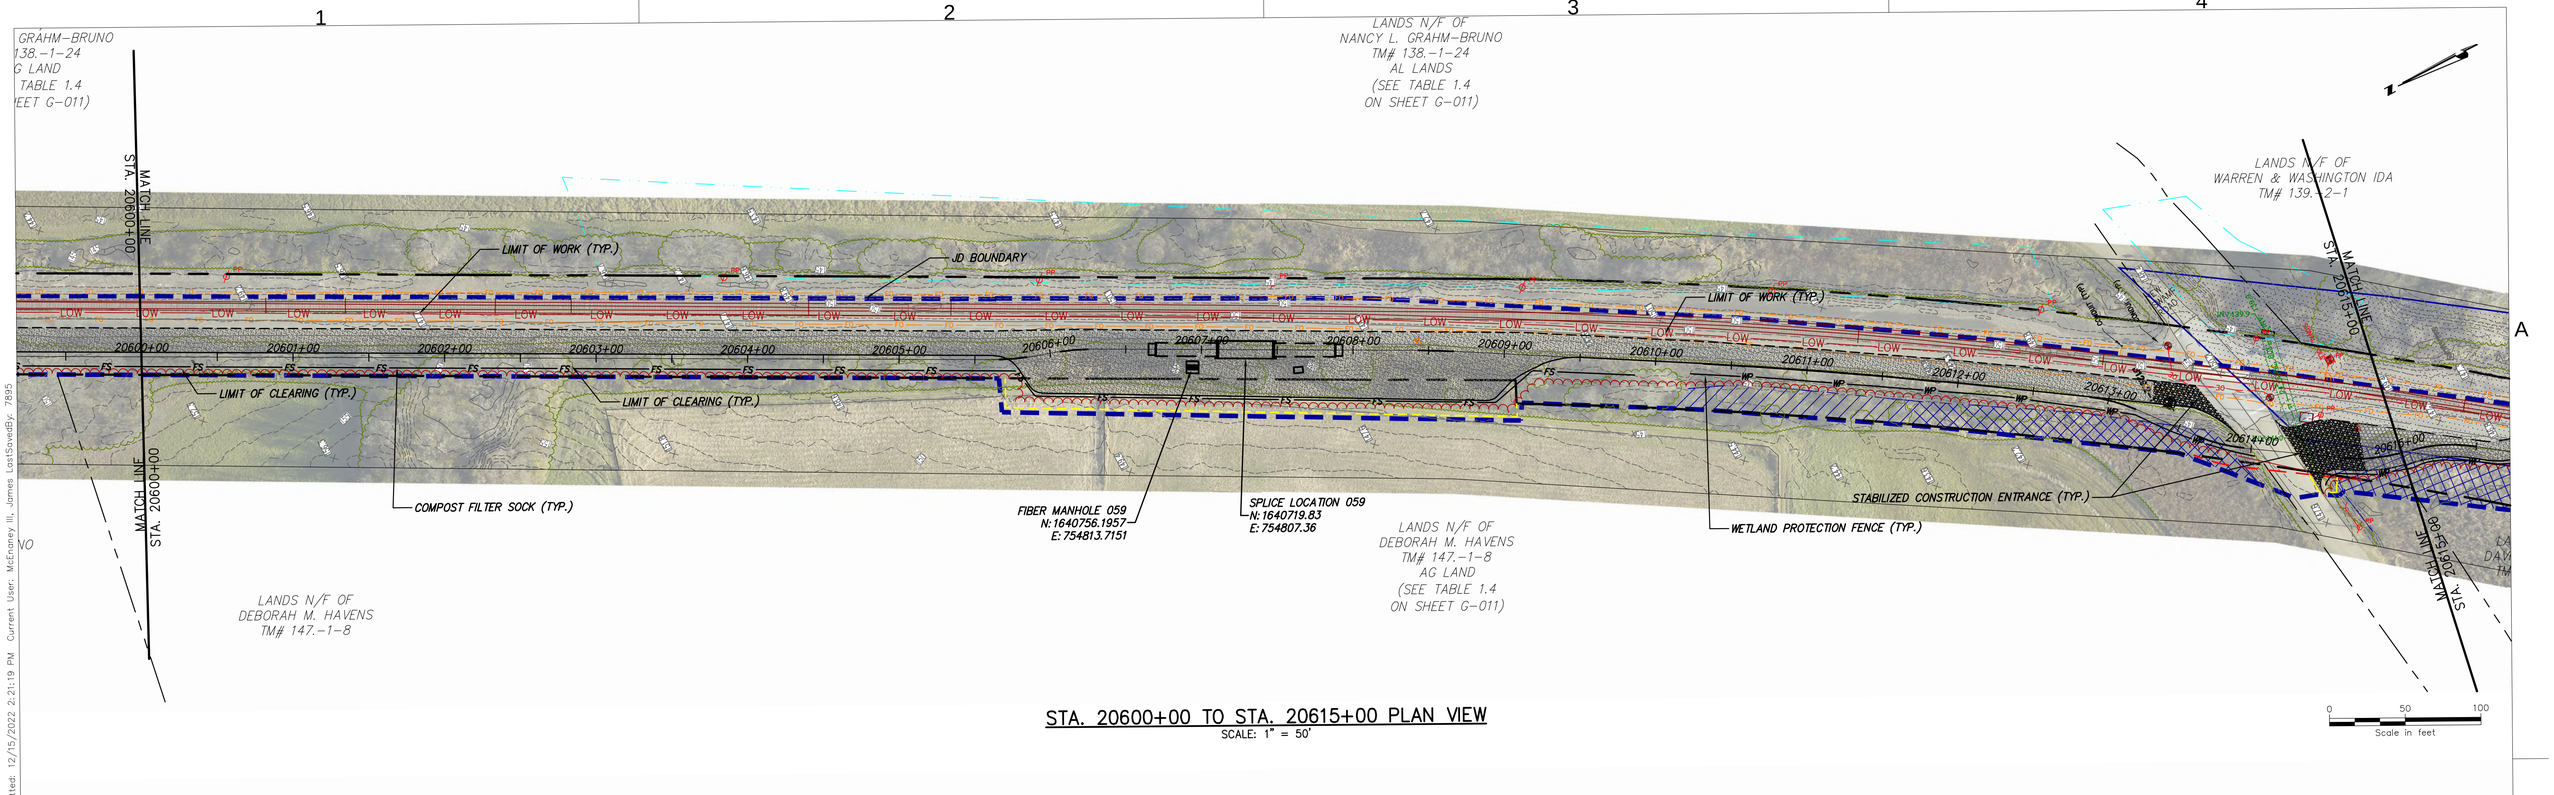

STA. 20600+00 TO STA. 20615+00 PLAN VIEW
SCALE: 1" = 50'

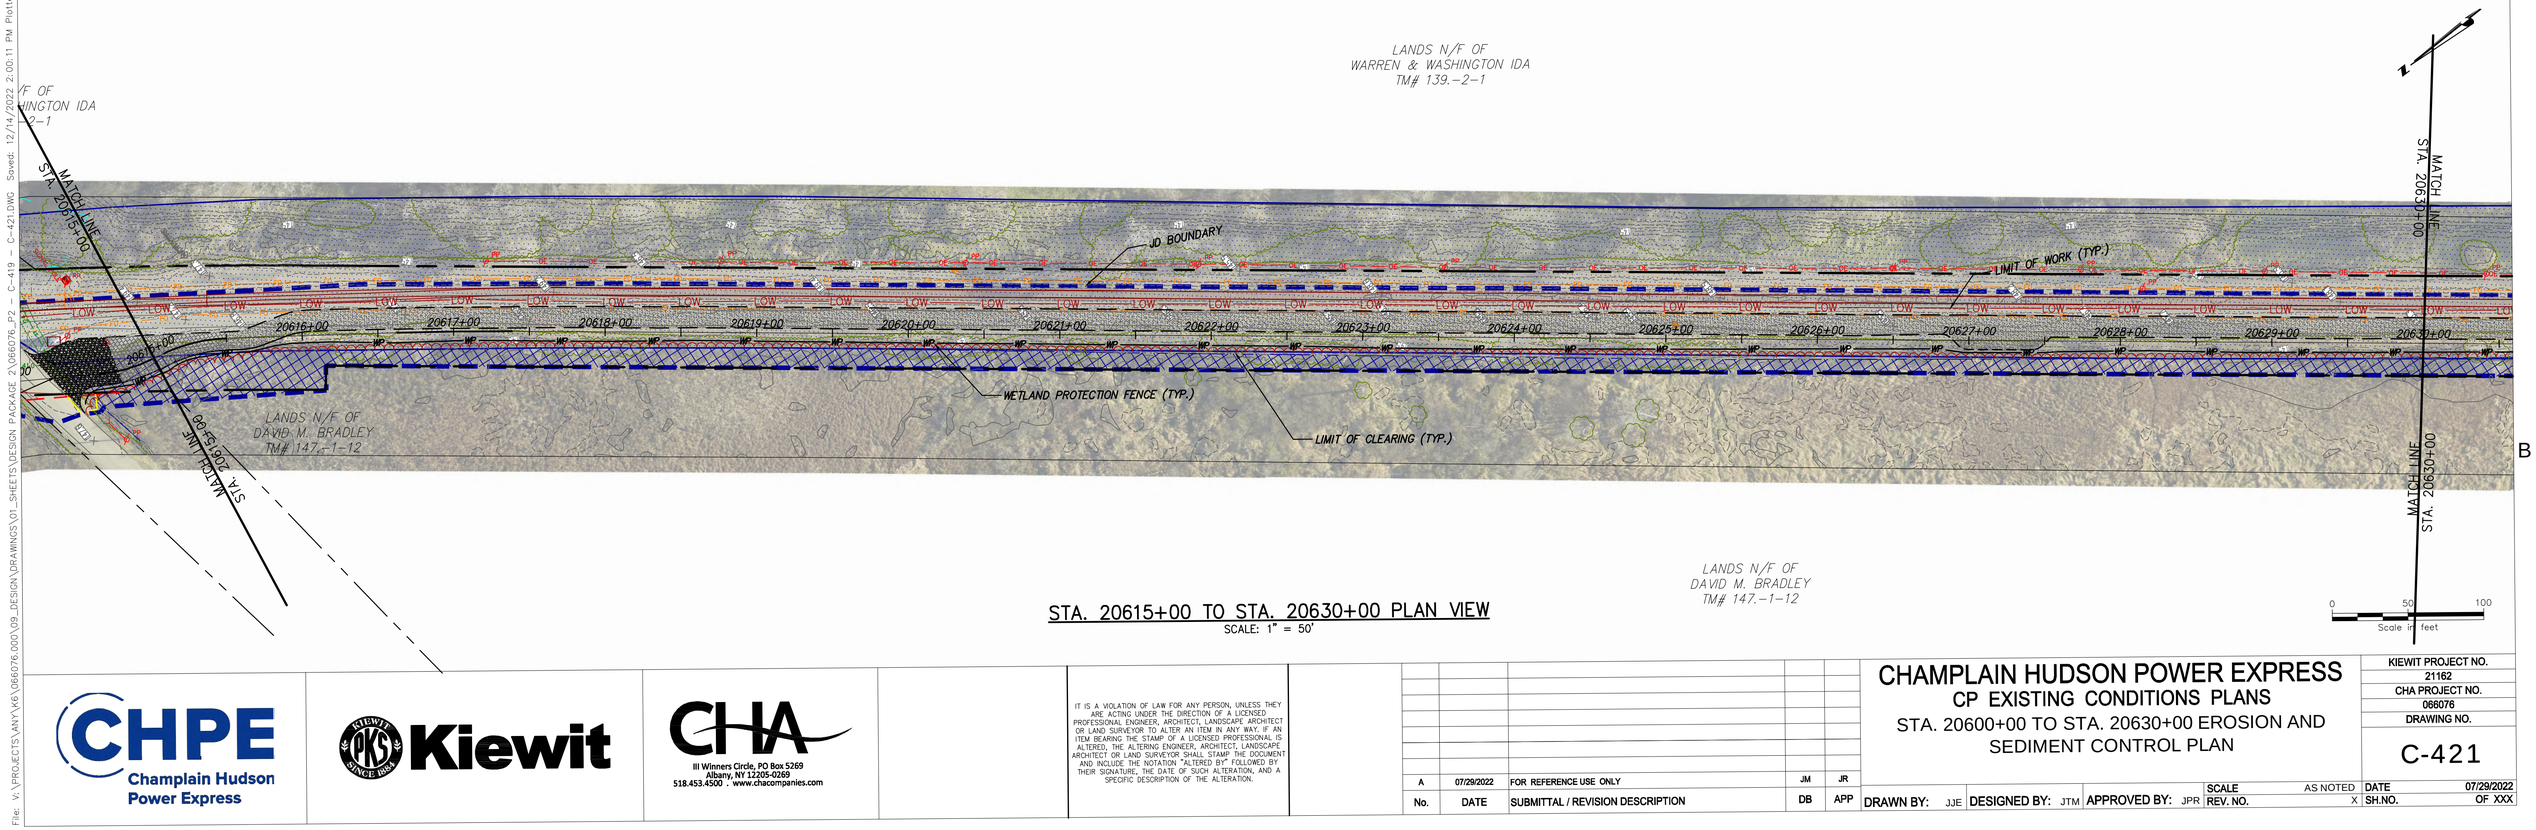

STA. 20615+00 TO STA. 20630+00 PLAN VIEW
SCALE: 1" = 50'

CHPE Champlain Hudson Power Express

Kiewit

CHA
111 Winners Circle, PO Box 5269
Albany, NY 12205-0269
518.453.4500 . www.chacompanies.com

IT IS A VIOLATION OF LAW FOR ANY PERSON, UNLESS THEY ARE ACTING UNDER THE DIRECTION OF A LICENSED PROFESSIONAL ENGINEER, ARCHITECT, LANDSCAPE ARCHITECT OR LAND SURVEYOR TO ALTER AN ITEM IN ANY WAY. IF AN ITEM BEARING THE STAMP OF A LICENSED PROFESSIONAL IS ALTERED, THE ALTERING ENGINEER, ARCHITECT, LANDSCAPE ARCHITECT OR LAND SURVEYOR SHALL STAMP THE DOCUMENT AND INCLUDE THE NOTATION "ALTERED BY" FOLLOWED BY THEIR SIGNATURE, THE DATE OF SUCH ALTERATION, AND A SPECIFIC DESCRIPTION OF THE ALTERATION.

No.	DATE	SUBMITTAL / REVISION DESCRIPTION		
A	07/29/2022	FOR REFERENCE USE ONLY	JM	JR

CHAMPLAIN HUDSON POWER EXPRESS
CP EXISTING CONDITIONS PLANS
STA. 20600+00 TO STA. 20630+00 EROSION AND SEDIMENT CONTROL PLAN

KIEWIT PROJECT NO.	21162
CHA PROJECT NO.	066076
DRAWING NO.	C-421

DRAWN BY: JJE | DESIGNED BY: JTM | APPROVED BY: JPR | SCALE AS NOTED | REV. NO. X | DATE 07/29/2022 | SH.NO. OF XXX

File: V:\PROJECTS\ANY\K6\066076.000\09_DESIGN\DRAWINGS\01_SHEETS\DESIGN PACKAGE 2\066076_P2 – C-419 – C-421.DWG Saved: 12/14/2022 2:00:11 PM Plotted: 12/15/2022 2:21:19 PM Current User: McEnaney III, James LotSavedBy: 7895

File: V:\PROJECTS\ANY\V6\066076.000\09_DESIGN\DRAWINGS\01_SHEETS\DESIGN PACKAGE 2\066076_P2 - C-422 - C-424.DWG Saved: 12/8/2022 2:47:51 PM Plotted: 12/15/2022 2:23:46 PM Current User: McEnaney III, James LastSavedBy: 7935

1 2 3 4

LANDS N/F OF WARREN & WASHINGTON IDA TM# 139.-2-1

LANDS N/F OF RYAN H. BRADLEY TM# 147.-1-13

LANDS N/F OF WARREN & WASHINGTON IDA TM# 139.-2-1

MATCH LINE STA. 20630+00

MATCH LINE STA. 20645+00

WETLAND G-R-RR NYS FWW HF-10) (CLASS 3)

JD BOUNDARY

CERTIFIED ROUTE MP 129.5

CERTIFIED ROUTE MP 129.6

CERTIFIED ROUTE MP 129.7

CERTIFIED ROUTE MP 129.8

LIMIT OF WORK (TYP.)

20631+00 20632+00 20633+00 20634+00 20635+00 20636+00 20637+00 20638+00 20639+00 20640+00 20641+00 20642+00 20643+00 20644+00 20645+00

WETLAND PROTECTION FENCE (TYP.)

LIMIT OF CLEARING (TYP.)

SPLICE LOCATION 060
N:1638155.26
E:752837.08

FIBER HANDHOLE 060
N:1638080.4195
E:752765.7598

PRIVATE CROSSING
CANADIAN PACIFIC RAILWAY
CANADIAN MAINLINE
MP 60.30
DOT #249-286M
AT-GRADE CROSSING
(STA. 20643+20)

CONCRETE WASHOUT (TYP.)

STABILIZED CONSTRUCTION ENTRANCE (TYP.)

HIGHWAY BOUNDARY

LANDS N/F OF DAVID M. BRADLEY TM# 147.-1-12

LANDS N/F OF RYAN H. BRADLEY TM# 147.-1-13

LANDS N/F OF RYAN H. BRADLEY TM# 147.-1-15

A

STA. 20630+00 TO STA. 20645+00 PLAN VIEW

SCALE: 1" = 50'

0 50 100
Scale in feet

LANDS N/F OF RYAN H. BRADLEY TM# 147.-1-14

LANDS N/F OF RYAN H. BRADLEY TM# 147.-1-16

MATCH LINE STA. 20645+00

MATCH LINE STA. 20660+00

CERTIFIED ROUTE MP 129.8

CERTIFIED ROUTE MP 129.9

HDD WORKZONE (TYP.)

LIMIT OF WORK (TYP.)

JD BOUNDARY

20646+00 20647+00 20648+00 20649+00 20650+00 20651+00 20652+00 20653+00 20654+00 20655+00 20656+00 20657+00 20658+00 20659+00 20660+00

WETLAND G-R-RR NYS FWW HF-10) (CLASS 3)

WETLAND PROTECTION FENCE (TYP.)

LANDS N/F OF RYAN H. BRADLEY TM# 147.-1-15

LANDS N/F OF STATE OF NEW YORK TM# 138.-1-21.2

LANDS N/F OF RYAN BRADLEY TM# 147.-1-15

LANDS N/F OF RYAN H. BRADLEY TM# 147.-1-17 AG LAND (SEE TABLE 1.4 ON SHEET G-011)

APPROXIMATE LIMITS OF HDD #18
550' CP RAIL MP 60.27 - 60.17

HIGHWAY

B

STA. 20645+00 TO STA. 20660+00 PLAN VIEW

SCALE: 1" = 50'

CHPE Champlain Hudson Power Express

Kiewit

CHA
III Winners Circle, PO Box 5269
Albany, NY 12205-0269
518.453.4500 . www.chacompanies.com

IT IS A VIOLATION OF LAW FOR ANY PERSON, UNLESS THEY ARE ACTING UNDER THE DIRECTION OF A LICENSED PROFESSIONAL ENGINEER, ARCHITECT, LANDSCAPE ARCHITECT OR LAND SURVEYOR TO ALTER AN ITEM IN ANY WAY. IF AN ITEM BEARING THE STAMP OF A LICENSED PROFESSIONAL IS ALTERED, THE ALTERING ENGINEER, ARCHITECT, LANDSCAPE ARCHITECT OR LAND SURVEYOR SHALL STAMP THE DOCUMENT AND INCLUDE THE NOTATION "ALTERED BY" FOLLOWED BY THEIR SIGNATURE, THE DATE OF SUCH ALTERATION, AND A SPECIFIC DESCRIPTION OF THE ALTERATION.

No.	DATE	SUBMITTAL / REVISION DESCRIPTION	DB	APP
0	12/16/2022	FINAL EM&CP SUBMISSION	JJE	JPR


CHAMPLAIN HUDSON POWER EXPRESS

SEGMENT 3 - PACKAGE 2 - FORT ANN TO KINGSBURY


STA. 20630+00 TO STA. 20660+00 EROSION AND SEDIMENT CONTROL PLAN

KIEWIT PROJECT NO.	21162
CHA PROJECT NO.	066076
DRAWING NO.	C-422

DRAWN BY: JJE | DESIGNED BY: JTM | APPROVED BY: JPR | SCALE AS NOTED | REV. NO. X | DATE 12/16/2022

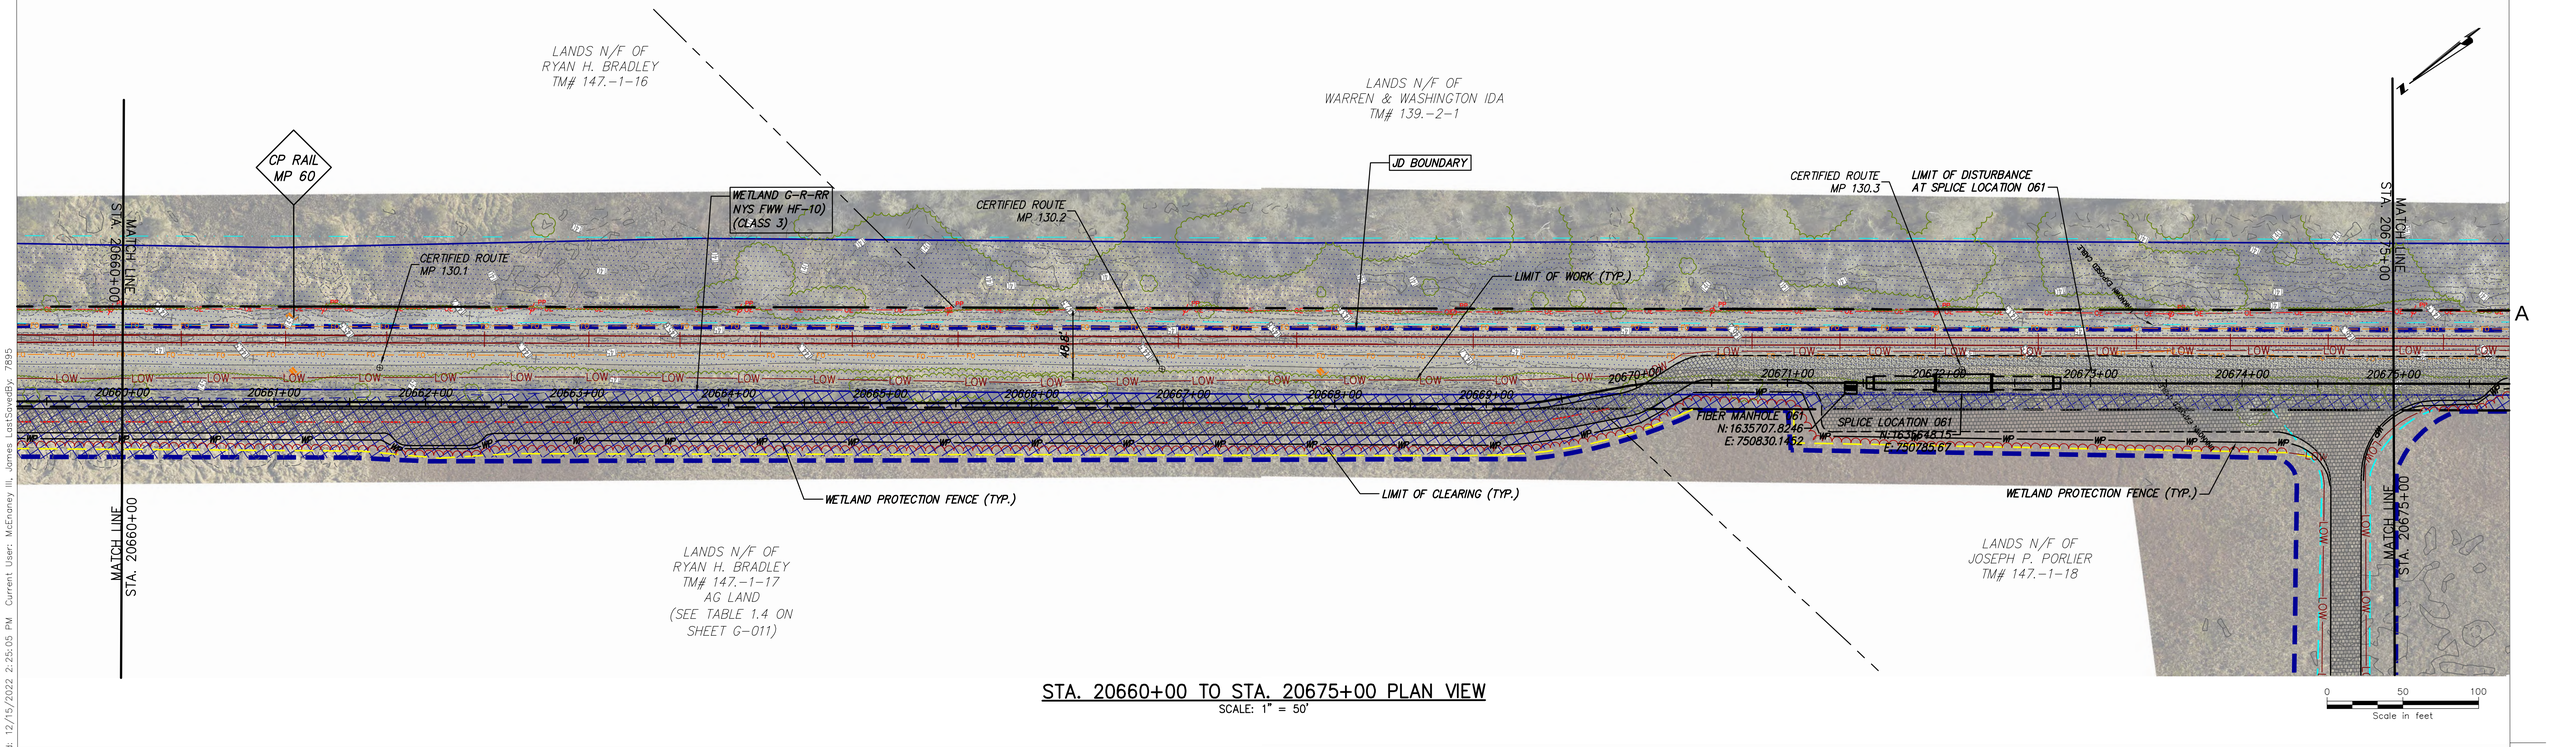

STA. 20660+00 TO STA. 20675+00 PLAN VIEW
SCALE: 1" = 50'

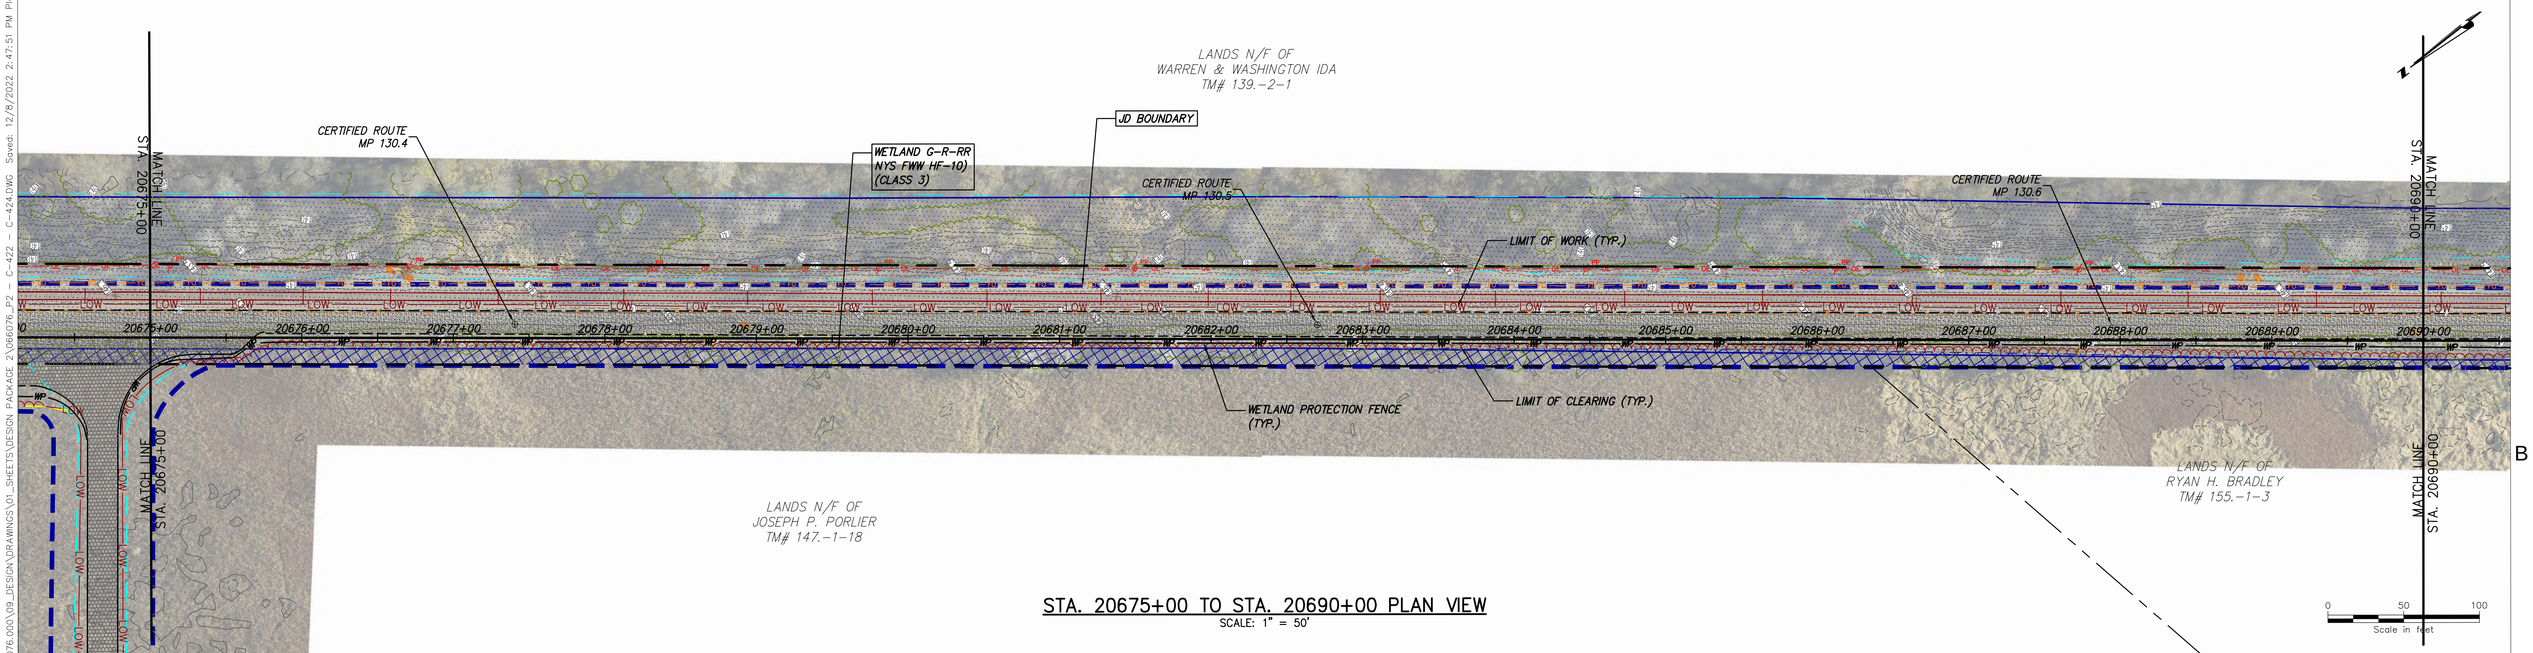

STA. 20675+00 TO STA. 20690+00 PLAN VIEW
SCALE: 1" = 50'

CHPE Champlain Hudson Power Express

Kiewit

CHA
111 Winners Circle, PO Box 5269
Albany, NY 12205-0269
518.453.4500 . www.chacompanies.com

IT IS A VIOLATION OF LAW FOR ANY PERSON, UNLESS THEY ARE ACTING UNDER THE DIRECTION OF A LICENSED PROFESSIONAL ENGINEER, ARCHITECT, LANDSCAPE ARCHITECT OR LAND SURVEYOR TO ALTER AN ITEM IN ANY WAY. IF AN ITEM BEARING THE STAMP OF A LICENSED PROFESSIONAL IS ALTERED, THE ALTERING ENGINEER, ARCHITECT, LANDSCAPE ARCHITECT OR LAND SURVEYOR SHALL STAMP THE DOCUMENT AND INCLUDE THE NOTATION "ALTERED BY" FOLLOWED BY THEIR SIGNATURE, THE DATE OF SUCH ALTERATION, AND A SPECIFIC DESCRIPTION OF THE ALTERATION.


No.	DATE	SUBMITTAL / REVISION DESCRIPTION	DB	APP
0	12/16/2022	FINAL EM&CP SUBMISSION	JJE	JPR

CHAMPLAIN HUDSON POWER EXPRESS
SEGMENT 3 - PACKAGE 2 - FORT ANN TO KINGSBURY
STA. 20660+00 TO STA. 20690+00 EROSION AND SEDIMENT CONTROL PLAN


KIEWIT PROJECT NO.	21162
CHA PROJECT NO.	066076
DRAWING NO.	C-423

DRAWN BY: JJE | DESIGNED BY: JTM | APPROVED BY: JPR | SCALE AS NOTED | REV. NO. X | DATE 12/16/2022

File: V:\PROJECTS\KNY\K6\066076.000\09_DESIGN\DRAWINGS\01_SHEETS\DESIGN PACKAGE 2\066076_P2 - C-422 - C-424.DWG Saved: 12/8/2022 2:47:51 PM Plotted: 12/15/2022 2:25:05 PM Current User: McEnaney III, James LastSavedBy: 7895

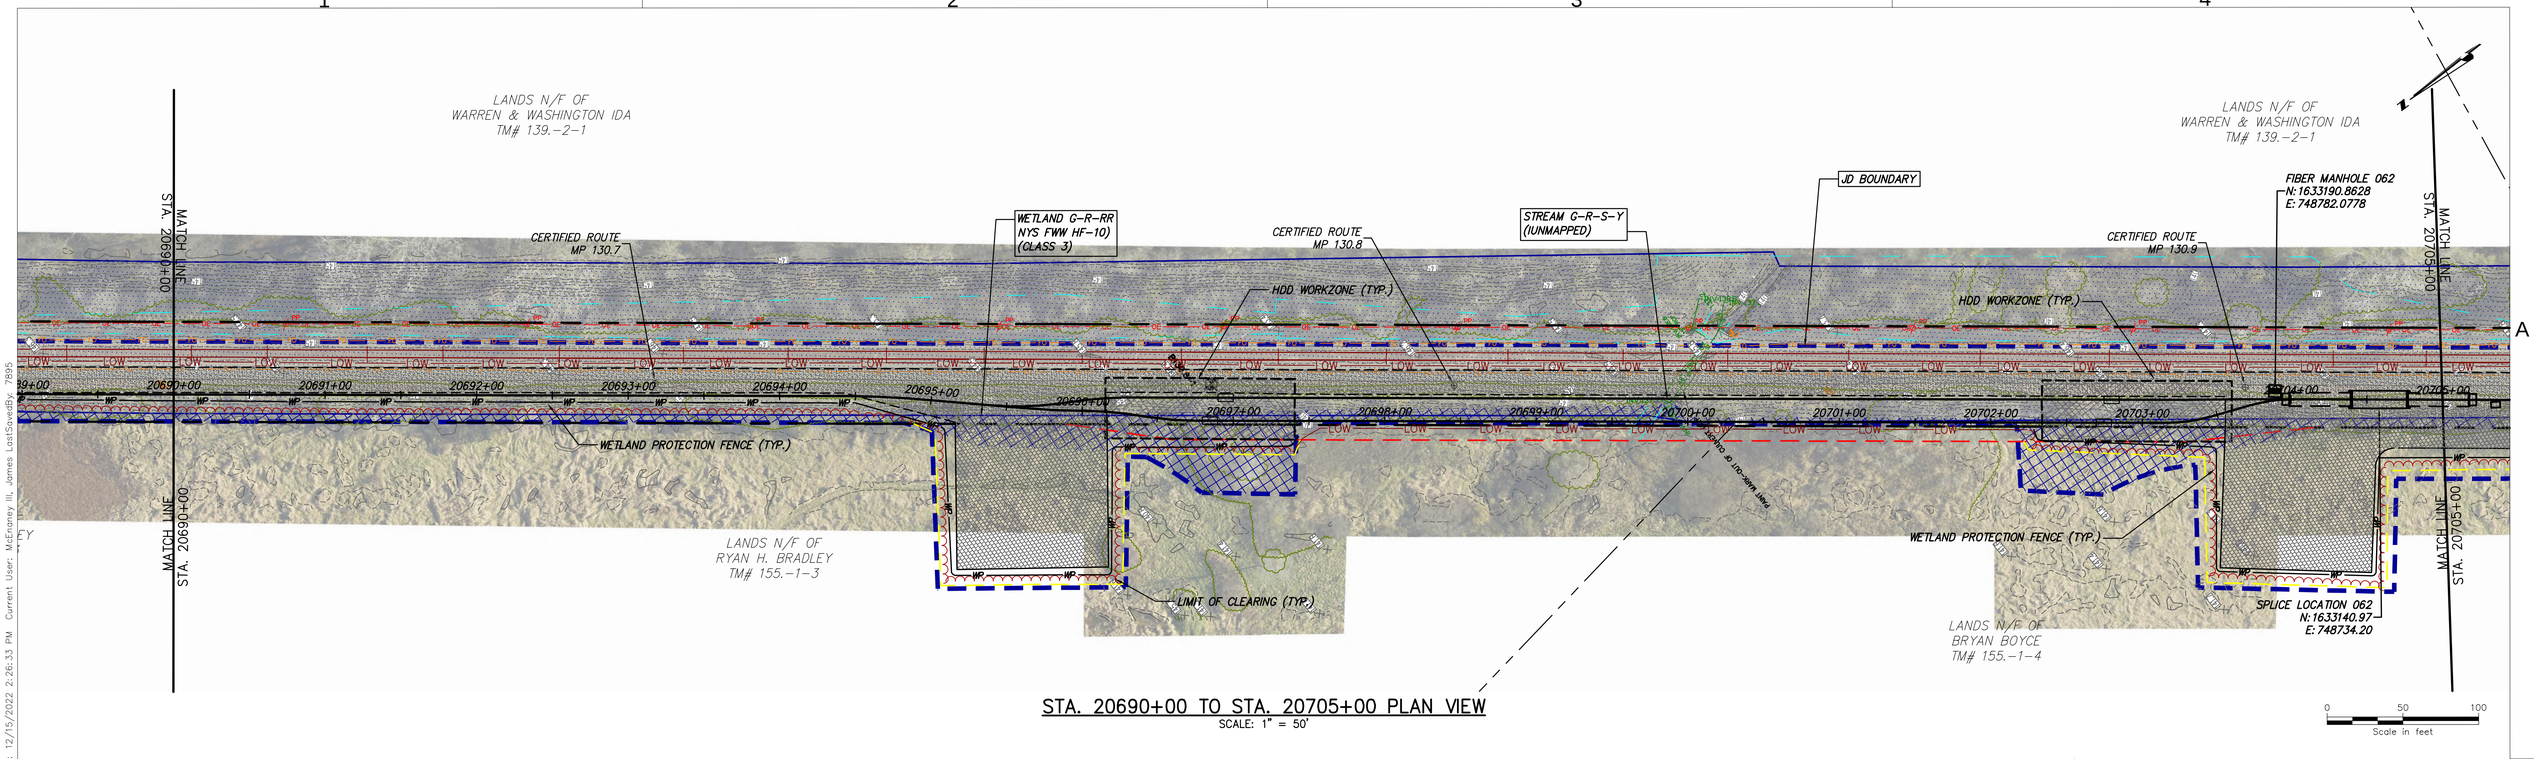

STA. 20690+00 TO STA. 20705+00 PLAN VIEW
SCALE: 1" = 50'

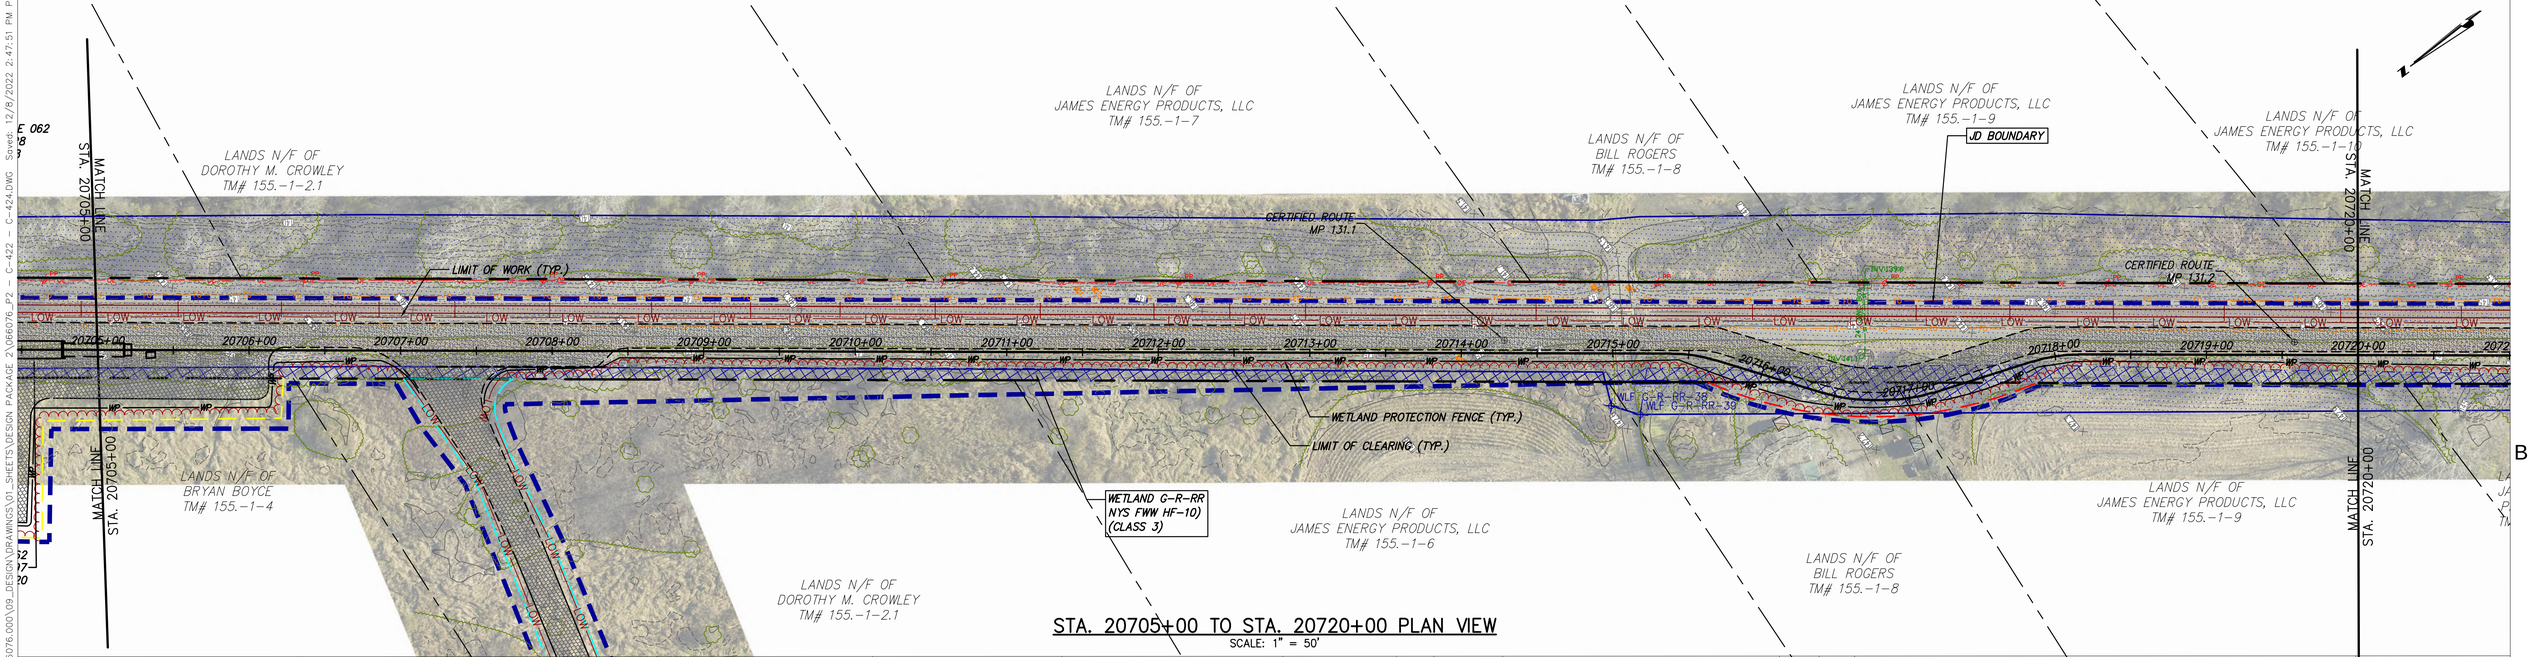

STA. 20705+00 TO STA. 20720+00 PLAN VIEW
SCALE: 1" = 50'

CHPE Champlain Hudson Power Express

Kiewit

CHA
111 Winners Circle, PO Box 5269
Albany, NY 12205-0269
518.453.4500 . www.chacompanies.com

IT IS A VIOLATION OF LAW FOR ANY PERSON, UNLESS THEY ARE ACTING UNDER THE DIRECTION OF A LICENSED PROFESSIONAL ENGINEER, ARCHITECT, LANDSCAPE ARCHITECT OR LAND SURVEYOR TO ALTER AN ITEM IN ANY WAY. IF AN ITEM BEARING THE STAMP OF A LICENSED PROFESSIONAL IS ALTERED, THE ALTERING ENGINEER, ARCHITECT, LANDSCAPE ARCHITECT OR LAND SURVEYOR SHALL STAMP THE DOCUMENT AND INCLUDE THE NOTATION "ALTERED BY" FOLLOWED BY THEIR SIGNATURE, THE DATE OF SUCH ALTERATION, AND A SPECIFIC DESCRIPTION OF THE ALTERATION.


No.	DATE	SUBMITTAL / REVISION DESCRIPTION	DB	APP
0	12/16/2022	FINAL EM&CP SUBMISSION	JJE	JPR

CHAMPLAIN HUDSON POWER EXPRESS
SEGMENT 3 - PACKAGE 2 - FORT ANN TO KINGSBURY
STA. 20690+00 TO STA. 20720+00 EROSION AND SEDIMENT CONTROL PLAN

KIEWIT PROJECT NO.	21162
CHA PROJECT NO.	066076
DRAWING NO.	C-424

DRAWN BY: JJE | DESIGNED BY: JTM | APPROVED BY: JPR | SCALE AS NOTED | REV. NO. X | DATE 12/16/2022

File: V:\PROJECTS\ANY\V6\066076.000\09_DESIGN\DRAWINGS\01_SHEETS\DESIGN PACKAGE 2\066076_P2 - C-422 - C-424.DWG Saved: 12/6/2022 2:47:51 PM Plotted: 12/15/2022 2:26:33 PM Current User: McEnaney III, James LastSaved By: 7895

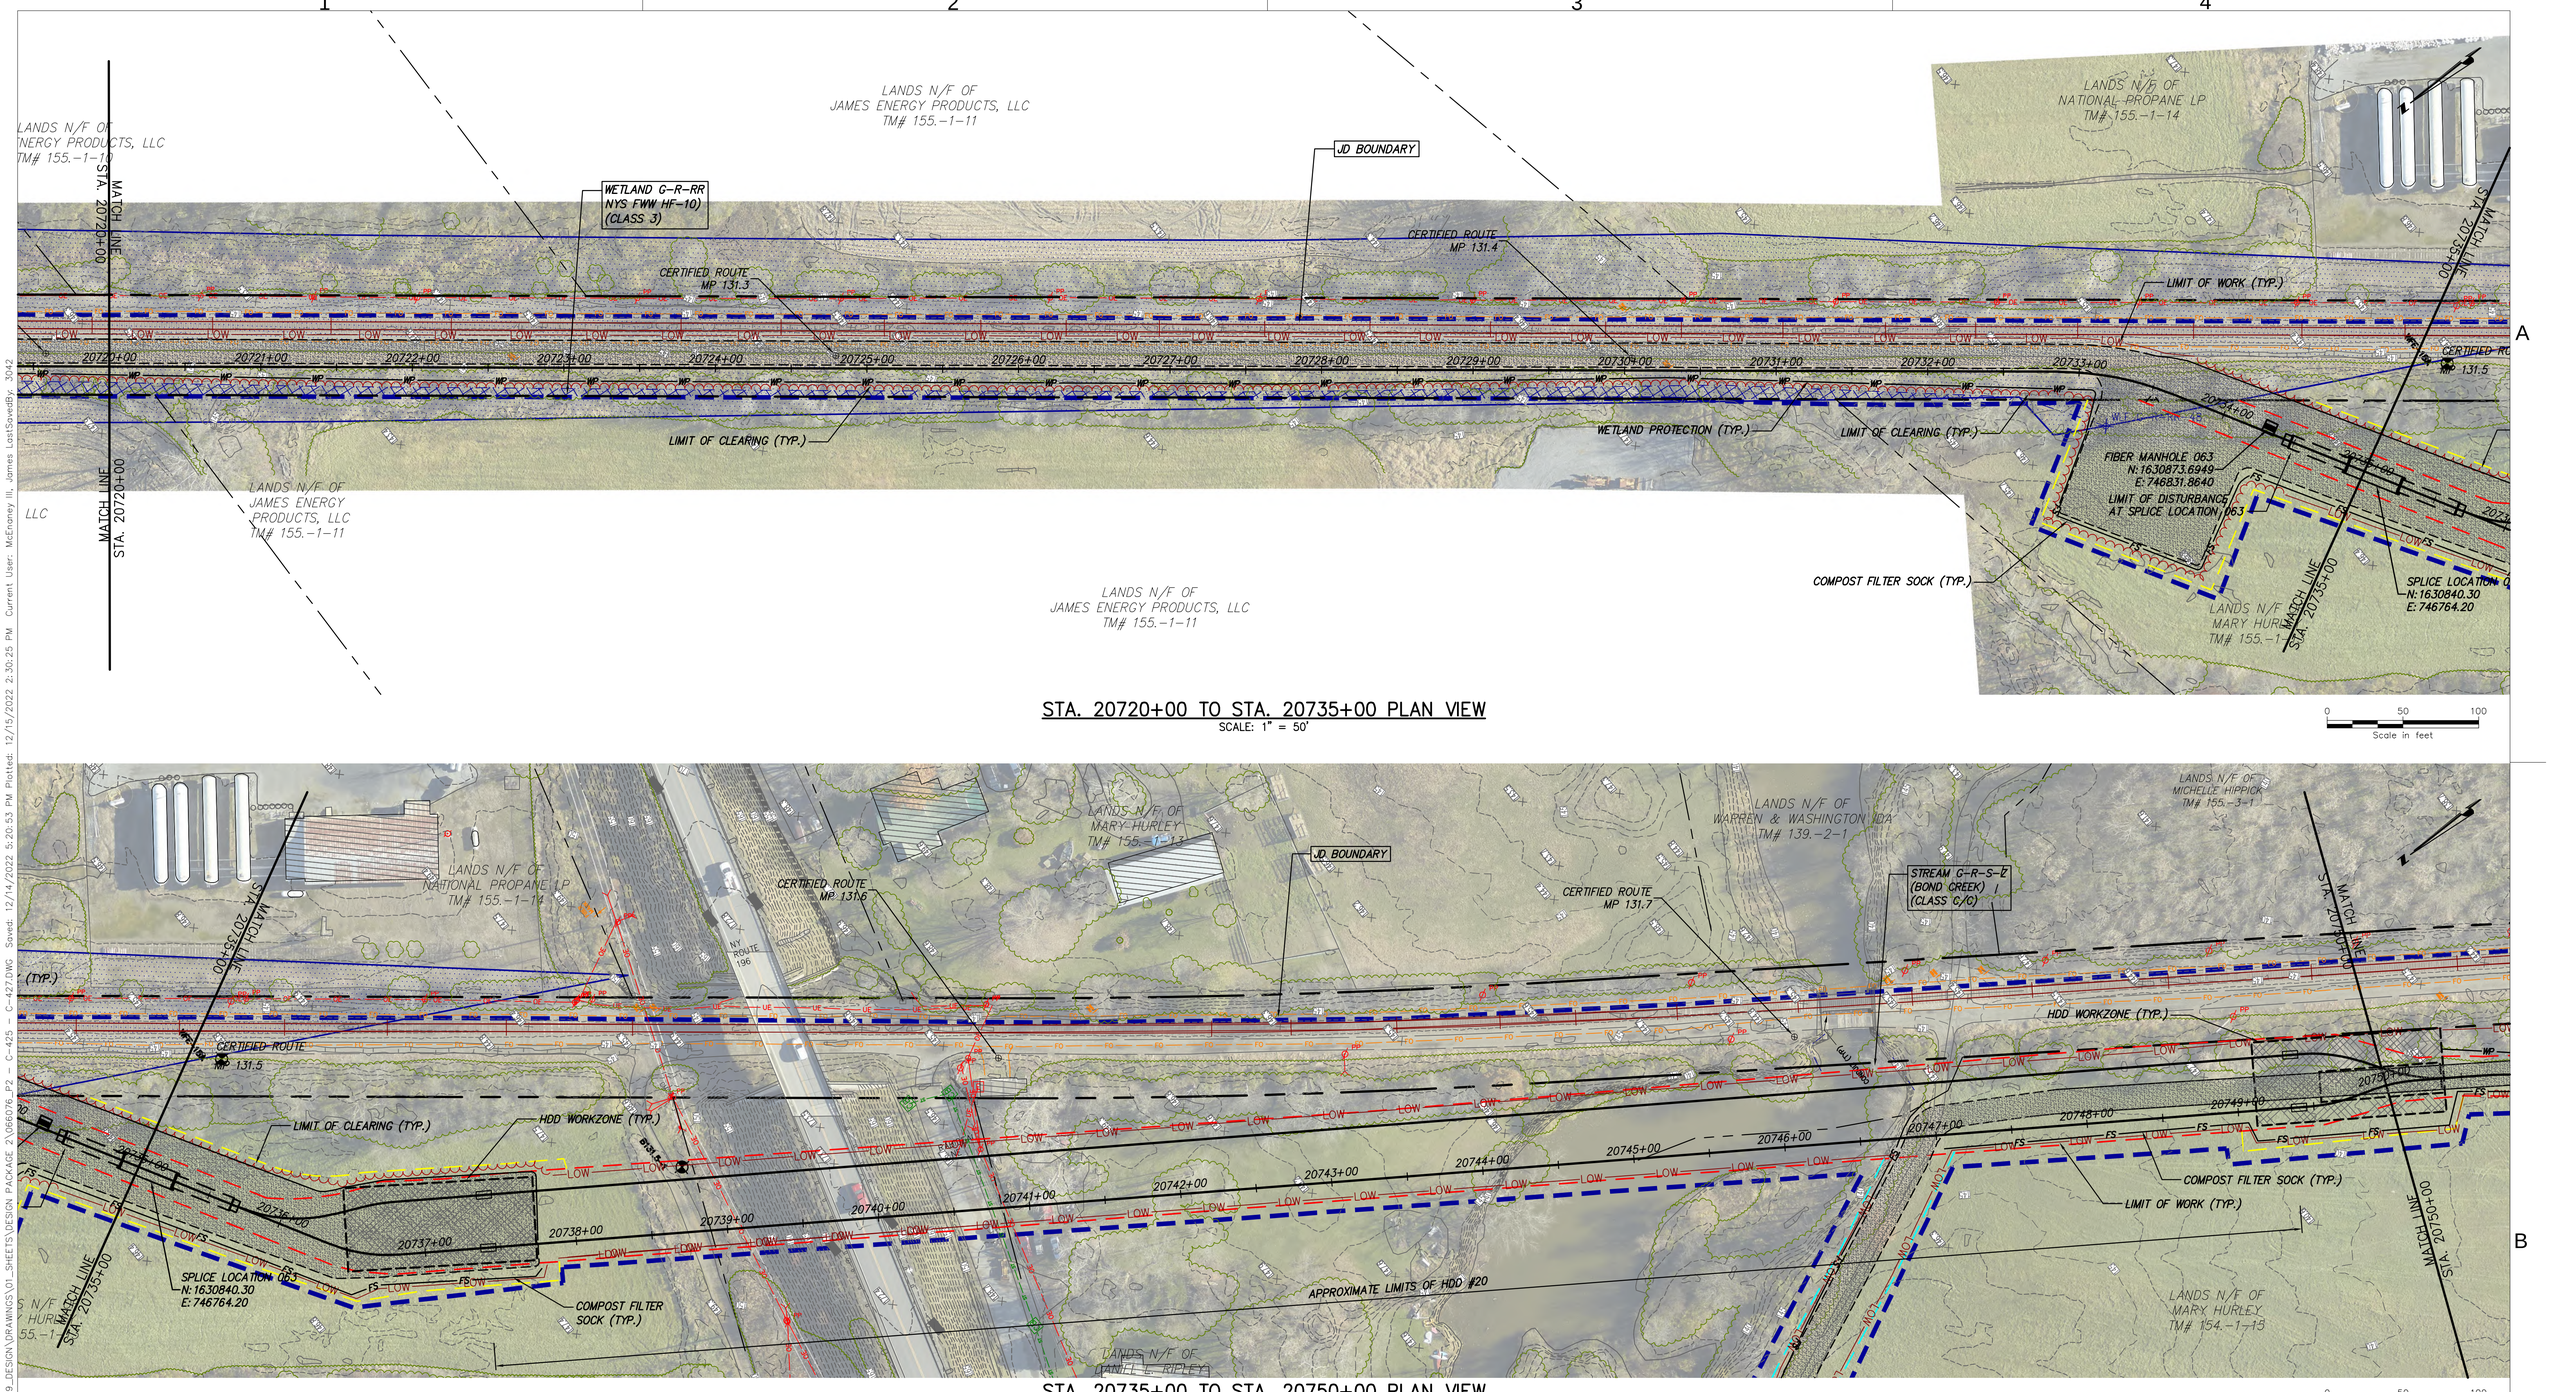

STA. 20720+00 TO STA. 20735+00 PLAN VIEW
SCALE: 1" = 50'

0 50 100
Scale in feet

STA. 20735+00 TO STA. 20750+00 PLAN VIEW
SCALE: 1" = 50'

0 50 100
Scale in feet

CHPE Champlain Hudson Power Express

Kiewit

CHA
III Winners Circle, PO Box 5269
Albany, NY 12205-0269
518.453.4500 : www.chacompanies.com

IT IS A VIOLATION OF LAW FOR ANY PERSON, UNLESS THEY ARE ACTING UNDER THE DIRECTION OF A LICENSED PROFESSIONAL ENGINEER, ARCHITECT, LANDSCAPE ARCHITECT OR LAND SURVEYOR TO ALTER AN ITEM IN ANY WAY. IF AN ITEM BEARING THE STAMP OF A LICENSED PROFESSIONAL IS ALTERED, THE ALTERING ENGINEER, ARCHITECT, LANDSCAPE ARCHITECT OR LAND SURVEYOR SHALL STAMP THE DOCUMENT AND INCLUDE THE NOTATION "ALTERED BY" FOLLOWED BY THEIR SIGNATURE, THE DATE OF SUCH ALTERATION, AND A SPECIFIC DESCRIPTION OF THE ALTERATION.

No.	DATE	SUBMITTAL / REVISION DESCRIPTION	DB	APP
0	12/16/2022	FINAL EM&CP SUBMISSION	JJE	JPR

CHAMPLAIN HUDSON POWER EXPRESS
SEGMENT 3 - PACKAGE 2 - FORT ANN TO KINGSBURY
STA. 20720+00 TO STA. 20750+00 EROSION AND SEDIMENT CONTROL PLAN

KIEWIT PROJECT NO.	21162
CHA PROJECT NO.	066076
DRAWING NO.	C-425

DRAWN BY: JJE | DESIGNED BY: JTM | APPROVED BY: JPR | SCALE AS NOTED | DATE 12/16/2022 | REV. NO. X

File: V:\PROJECTS\ANY\X6\066076.000\09_DESIGN\DRAWINGS\01_SHEETS\DESIGN PACKAGE 2\066076_P2 - C-425 - C-427.DWG Saved: 12/14/2022 5:20:53 PM Plotted: 12/15/2022 2:30:25 PM Current User: McEnaney III, James LastSavedBy: JPR