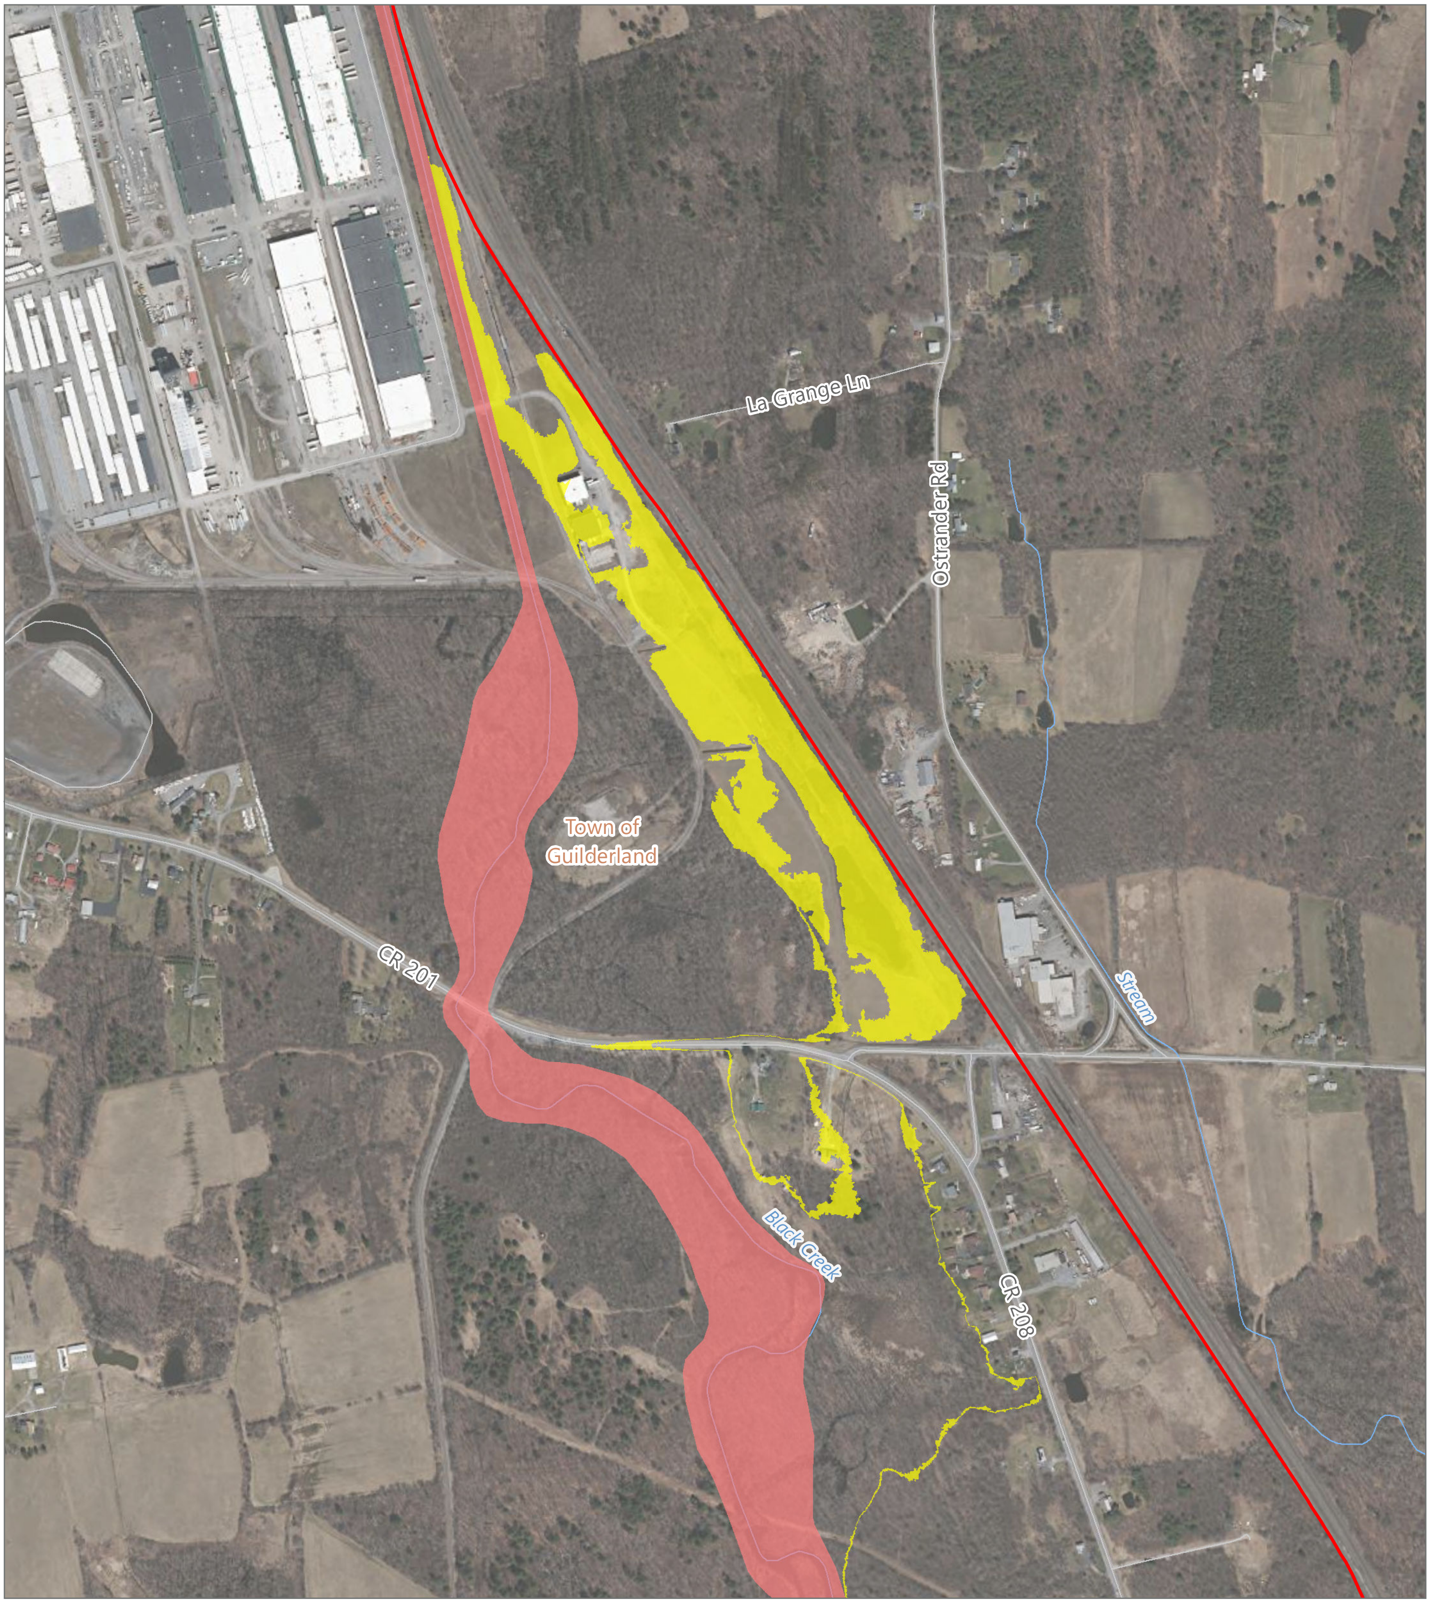

CHPE EM&CP

Albany and Schnectady Counties, New York

SWPPP Report

FEMA 100-Year Flood Hazard Area

FEMA 500-Year Flood Hazard Area

Package 5

0 250 500 1,000
Feet

Prepared March 25, 2022
Basemap: NYSDOP "2017" orthoimagery map service.

EDR

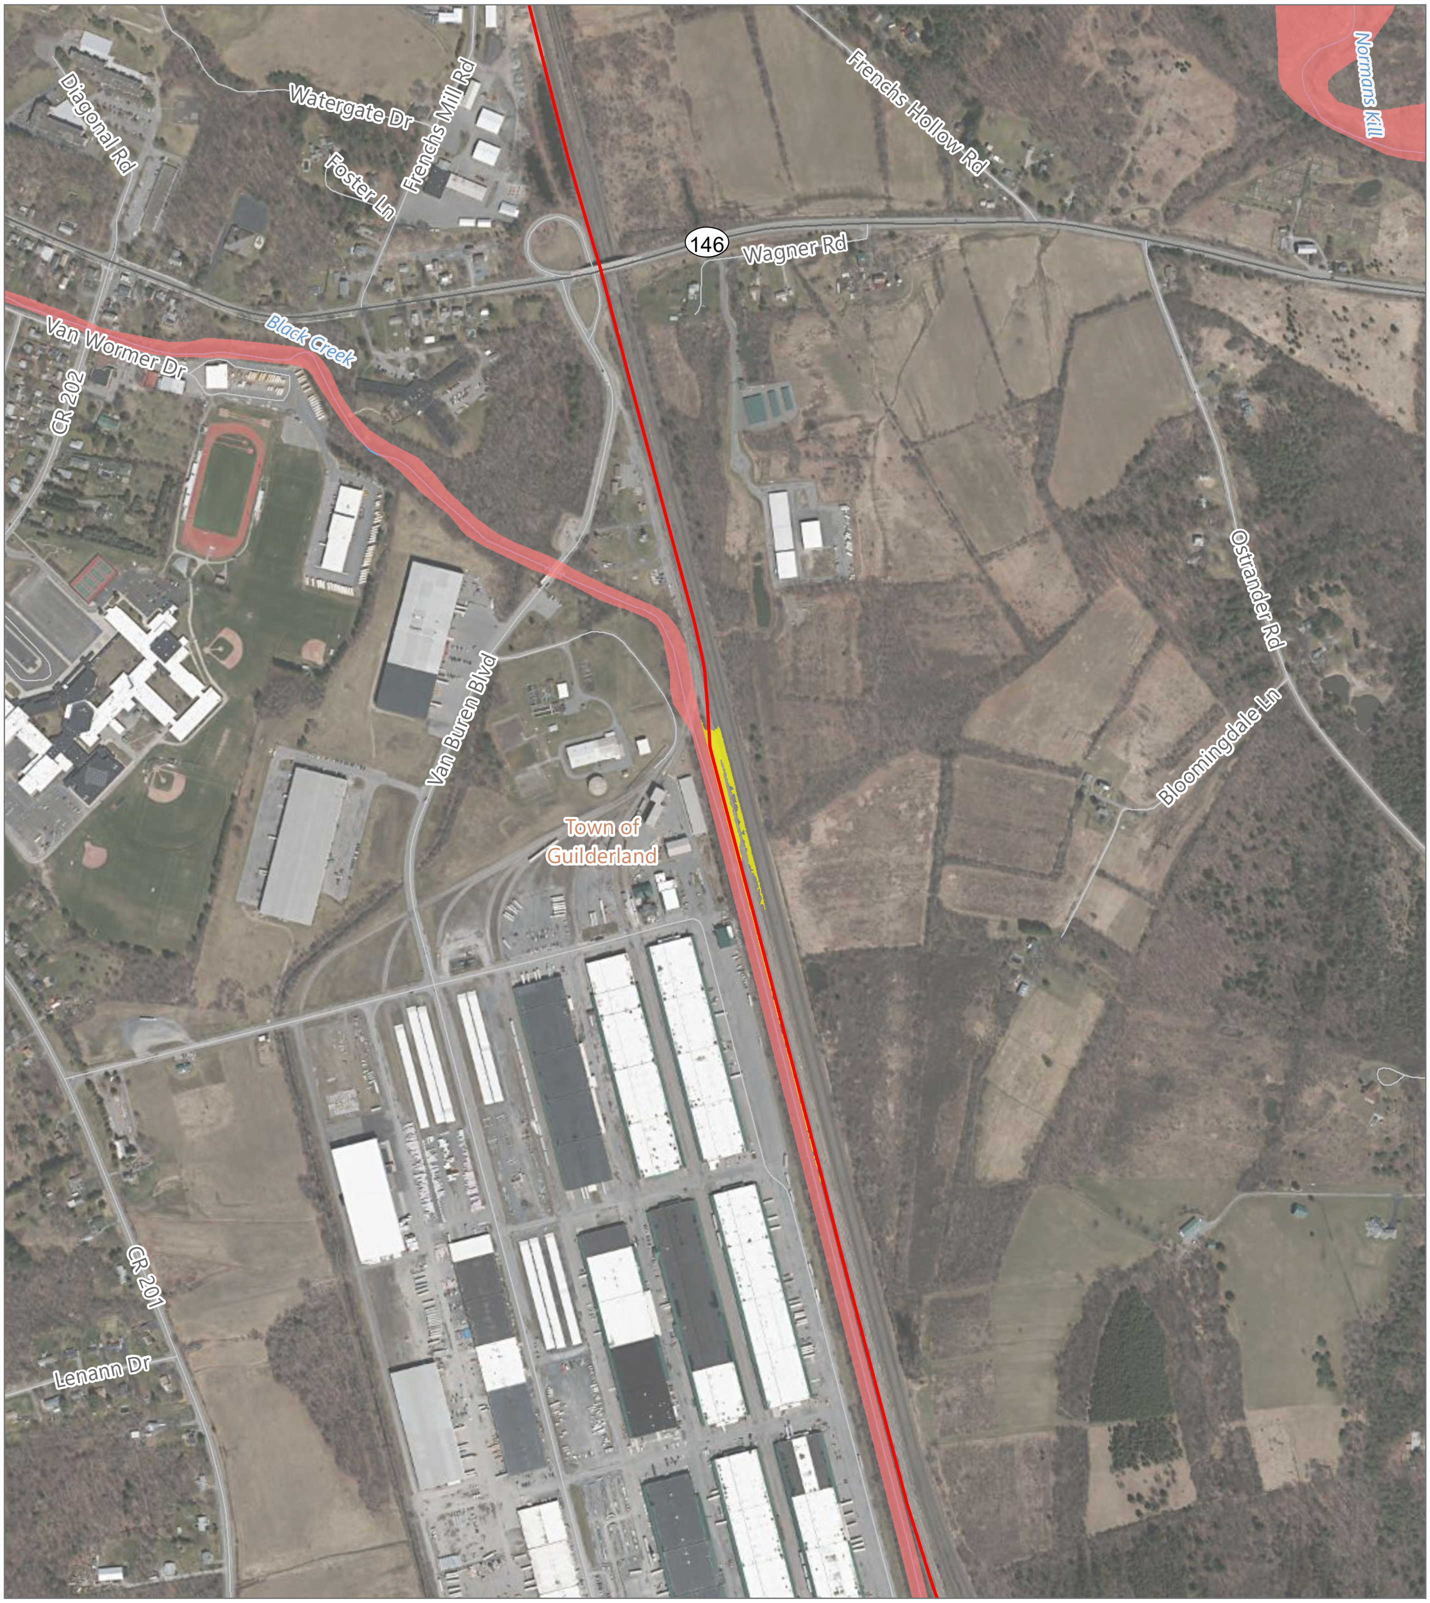

CHPE EM&CP

Albany and Schnectady Counties, New York

SWPPP Report

FEMA 100-Year Flood Hazard Area

FEMA 500-Year Flood Hazard Area

Package 5

0 250 500 1,000

Feet

EDR

Prepared March 25, 2022

Basemap: NYSDOP "2017" orthoimagery map service.

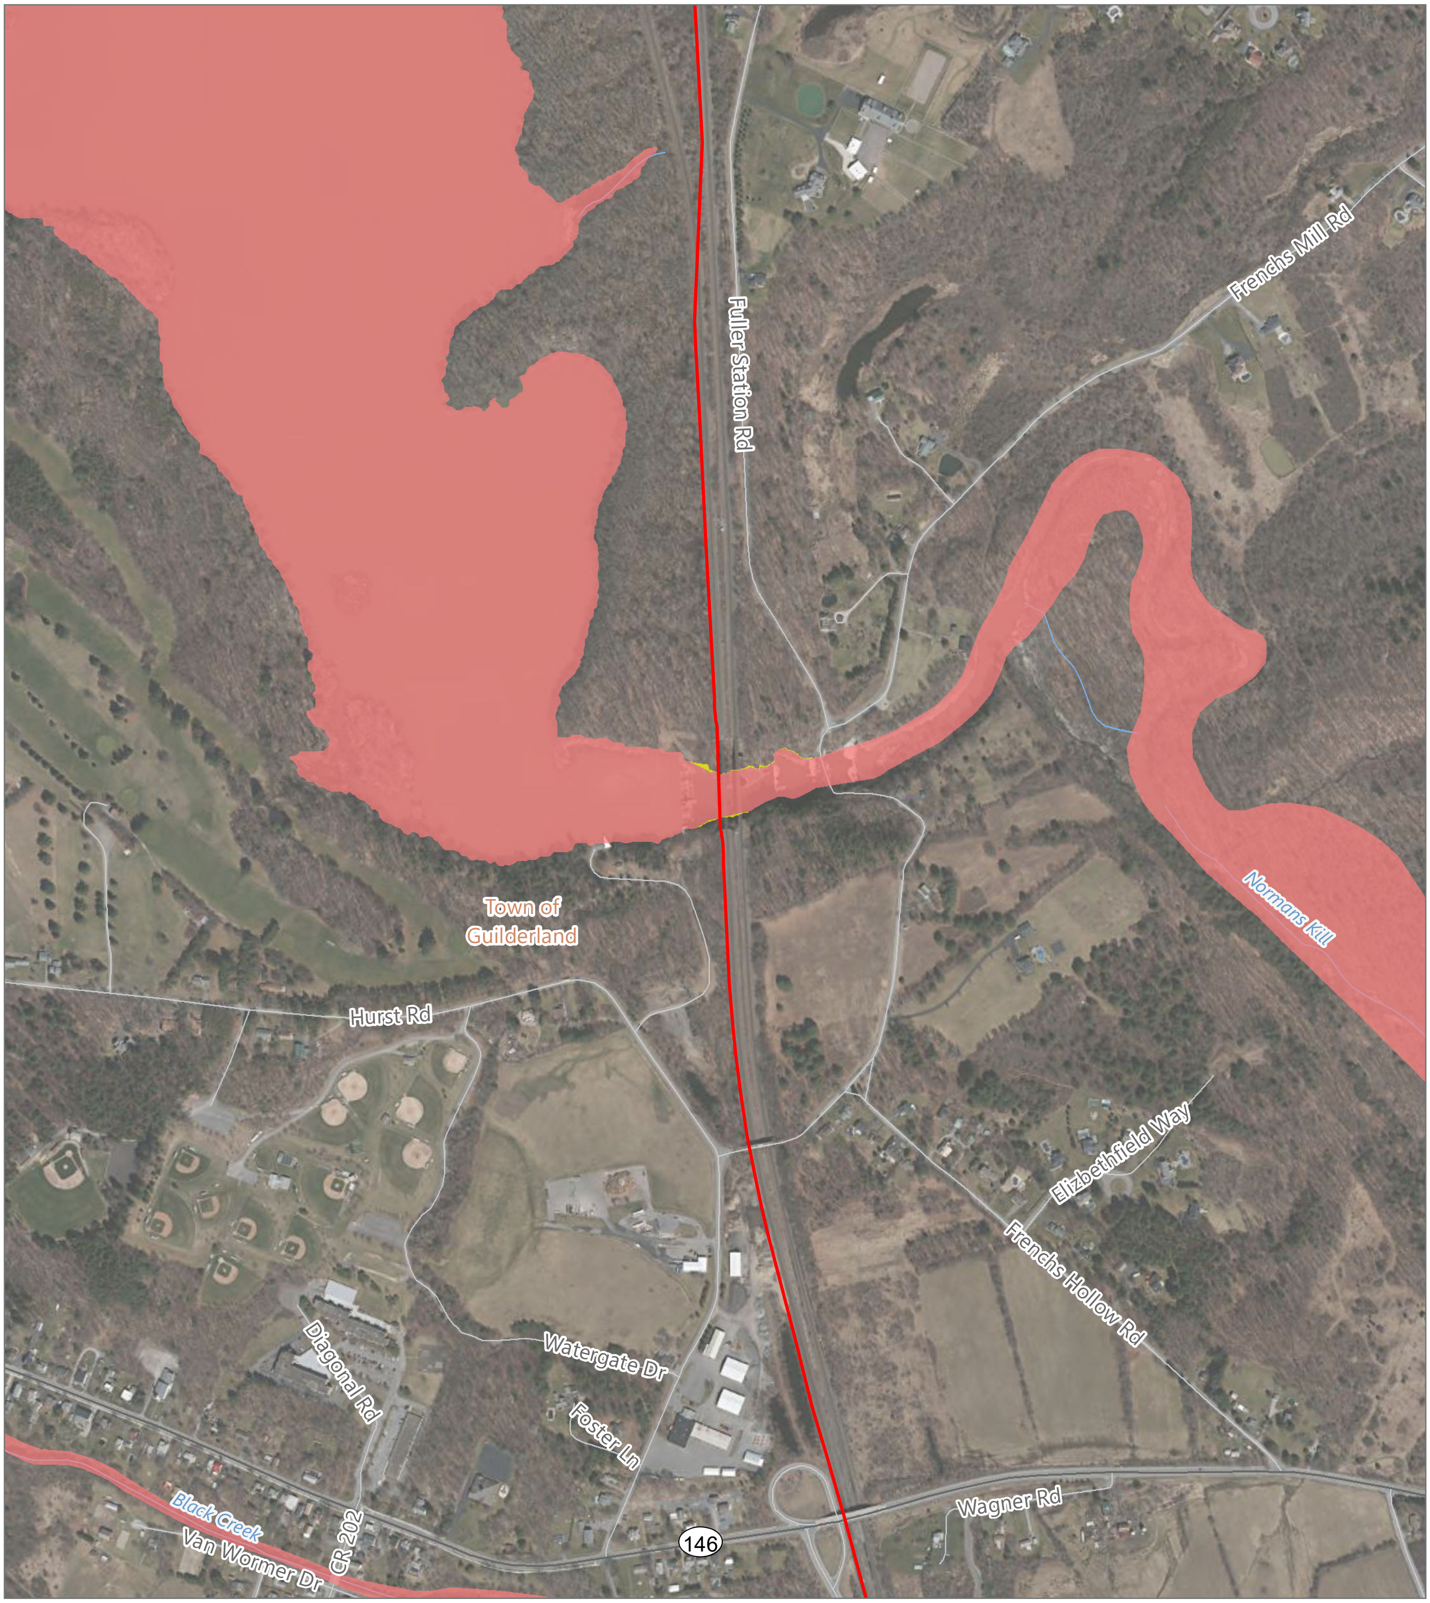

CHPE EM&CP

Albany and Schnectady Counties, New York

SWPPP Report

FEMA 100-Year Flood Hazard Area

FEMA 500-Year Flood Hazard Area

Package 5

0 250 500 1,000

Feet

Prepared March 25, 2022

Basemap: NYSDOP "2017" orthoimagery map service.

EDR

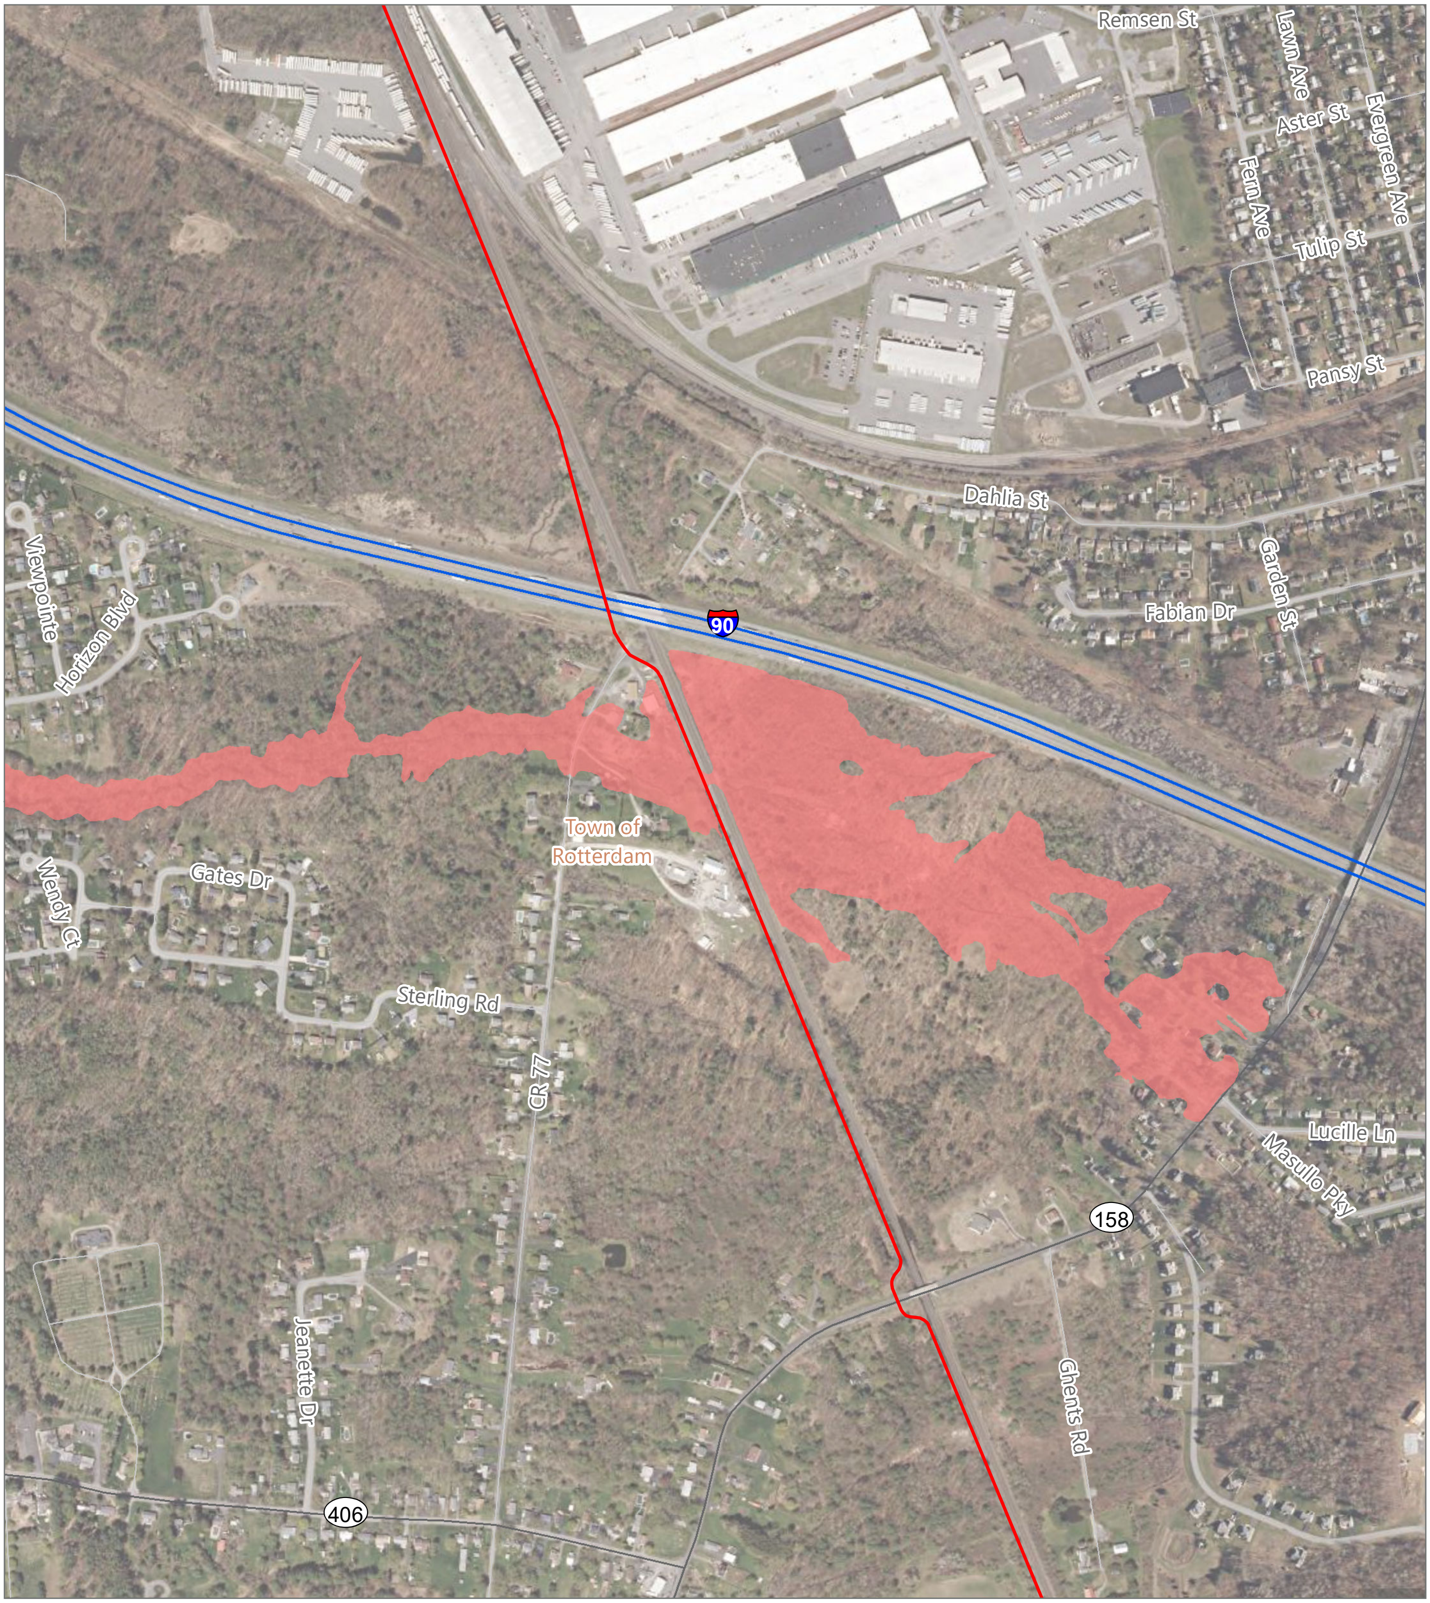

CHPE EM&CP

Albany and Schnectady Counties, New York

FEMA 100-Year Flood Hazard Area

Package 5

0 250 500 1,000
Feet

SWPPP Report

EDR

Prepared March 25, 2022
Basemap: NYSDOP "2017" orthoimagery map service.

Appendix J

SWPPP Inspection Form

Stormwater Construction Site Inspection Report			Report #
General Information			
Project Name	Champlain Hudson Power Express		
SPDES Permit I.D. No.			
Date of Inspection		**Project Location**	Rotterdam / Selkirk
Qualified Inspector's Name(s)		**Qualified Inspector's Title(s)**	
Inspector's Contact Information			
Describe present phase of construction			
Type of Inspection ☐ Weekly ☐ Monthly ☐ Twice Weekly			
Weather at time of this inspection? ☐ Sunny ☐ Cloudy ☐ Raining ☐ Snow Cover			
Soil Conditions at time of this inspection? ☐ Dry ☐ Wet ☐ Saturated			
Are there any discharges at the time of inspection? ☐Yes ☐No			
Describe the condition of all points of discharge to natural surface waters and all point of discharge from the construction site located within, or immediately adjacent to the project's property boundaries, which receive runoff from disturbed areas (specifically note if sediment is present):			

	SWPPP Documentation Compliance	
1.	Has Notice of Intent (NOI) been filed with NYSDEC and the NOI Acknowledgment form been received?	☐Yes ☐No
2.	Is the SWPPP on-site? SWPPP documentation onsite and current	☐Yes ☐No ☐Yes ☐No
3.	Is the Approved Phasing Plan for Disturbance > 5 Acres being followed?	☐Yes ☐No ☐N/A
4.	Is the Project Schedule being followed?	☐Yes ☐No
5.	Any SWPPP revisions? Latest revision date: (list all revisions and dates)	☐Yes ☐No

	BMP/Activity	Maintained? If no, list Corrective Action	List Required Completion Date,

				Company, and Responsible Person
Disturbance				
1.	Are construction limits and important resource areas clearly flagged or fenced?	☐Yes ☐No ☐N/A	☐Yes ☐No	
2.	Are areas outside the construction limits undergoing disturbance? **If yes, explain**	☐Yes ☐No		
3.	Has any single area > 5 Acres been disturbed?	☐Yes ☐No	☐Yes ☐No	
4.	Are clearing and grubbing operations minimized to the smallest practicable area?	☐Yes ☐No ☐N/A	☐Yes ☐No	
5.	Has clean stormwater runoff been diverted around areas to be disturbed?	☐Yes ☐No ☐N/A	☐Yes ☐No	
E&SC Practices				
6.	Were the sediment traps installed prior to any land-disturbing activity?	☐Yes ☐No ☐N/A	☐Yes ☐No	
7.	Are stabilized temporary construction entrances and construction staging area(s) in place?	☐Yes ☐No ☐N/A	☐Yes ☐No	
8.	Have construction access roads been properly stabilized?	☐Yes ☐No ☐N/A	☐Yes ☐No	
9.	Is there evidence of sediment being tracked onto the street?	☐Yes ☐No	☐Yes ☐No	
10.	Has silt fence been or other perimeter sediment control barriers been installed?	☐Yes ☐No ☐N/A	☐Yes ☐No	
11.	Are storm drain inlets properly protected?	☐Yes ☐No ☐N/A	☐Yes ☐No	
12.	Are washout facilities for concrete available and clearly marked?	☐Yes ☐No ☐N/A	☐Yes ☐No	
13.	Are temporary and/or permanent check dams in place?	☐Yes ☐No ☐N/A	☐Yes ☐No	
14.	Are top soil and excess excavated material stored in stabilized stock piles?	☐Yes ☐No ☐N/A	☐Yes ☐No	

15.	Are dust control measures being properly implemented?	☐Yes ☐No ☐N/A	☐Yes ☐No	
16.	Were creek crossings installed prior to any land-disturbing activity?	☐Yes ☐No ☐N/A	☐Yes ☐No	
Stabilization				
17.	Are all slopes not being actively worked properly stabilized?	☐Yes ☐No ☐N/A	☐Yes ☐No	
18.	Are soil slopes steeper than 1V: 3H undergoing surface roughening/seed/mulch?	☐Yes ☐No ☐N/A	☐Yes ☐No	
19.	Are disturbed areas stabilized within 14 days?	☐Yes ☐No ☐N/A	☐Yes ☐No	
20.	Is the site adequately stabilized at this time?	☐Yes ☐No	☐Yes ☐No	
Other Best Management Practices				
21.	Are vehicle and equipment fueling, clean-out, and maintenance areas free of spills, leaks, or any other deleterious material?	☐Yes ☐No ☐N/A	☐Yes ☐No	
22.	Are materials that are potential stormwater contaminants stored inside or under cover?	☐Yes ☐No ☐N/A	☐Yes ☐No	
23.	Are appropriate materials to control spill located onsite?	☐Yes ☐No ☐N/A	☐Yes ☐No	
24.	Are non-stormwater discharges (e.g., wash water, dewatering) properly controlled?	☐Yes ☐No ☐N/A	☐Yes ☐No	
25.	Is trash/litter from work areas collected and placed in covered dumpsters?	☐Yes ☐No ☐N/A		
26.	Are any practices listed in the SWPPP missing?	☐Yes ☐No		

Inspector's Signature: ____

Date: ____

Appendix K

SWPPP Amendments

SWPPP Amendments Memorandum

To: **Project No:**

From:

Date:

Reference: Champlain Hudson Power Express – SWPPP Amendments Memorandum

Memo Contents:

As of ________________ no amendments have been made to this SWPPP document. Should the SWPPP require amendment to document, these changes will be documented here.

Copies To: Town / Village Engineer
Project Manager

1 2 3 4

A

B

E&SC KEY PLAN

SCALE: 1" = 2000'

CHPE Champlain Hudson Power Express

Kiewit

KC Engineering and Land Surveying, P.C.

IT IS A VIOLATION OF LAW FOR ANY PERSON, UNLESS THEY ARE ACTING UNDER THE DIRECTION OF A LICENSED PROFESSIONAL ENGINEER, ARCHITECT, LANDSCAPE ARCHITECT OR LAND SURVEYOR TO ALTER AN ITEM IN ANY WAY. IF AN ITEM BEARING THE STAMP OF A LICENSED PROFESSIONAL IS ALTERED, THE ALTERING ENGINEER, ARCHITECT, LANDSCAPE ARCHITECT OR LAND SURVEYOR SHALL STAMP THE DOCUMENT AND INCLUDE THE NOTATION "ALTERED BY" FOLLOWED BY THEIR SIGNATURE, THE DATE OF SUCH ALTERATION, AND A SPECIFIC DESCRIPTION OF THE ALTERATION.

No.	DATE	SUBMITTAL / REVISION DESCRIPTION	DB	APP
----	----	----	----	----
----	----	----	----	----
A	12/16/2022	FINAL SUBMISSION	MK	NH

CHAMPLAIN HUDSON POWER EXPRESS

SEGMENT 8 (PACKAGE 5A) - CSX: ROTTERDAM - BETHLEHEM

E&SC KEY PLAN

DRAWN BY: DESIGNED BY: MK APPROVED BY: NH

SCALE AS SHOWN
REV. NO. A

KIEWIT PROJECT NO. 21162
KC PROJECT NO. 120174
DRAWING NO. C-400

DATE 12/16/2022
SH.NO. OF

STA. 50000+00 TO STA. 50015+00 PLAN VIEW

SCALE: 1" = 50'

STA. 50015+00 TO STA. 50030+00 PLAN VIEW

SCALE: 1" = 50'

CHPE Champlain Hudson Power Express

Kiewit

KC Engineering and Land Surveying, P.C.

IT IS A VIOLATION OF LAW FOR ANY PERSON, UNLESS THEY ARE ACTING UNDER THE DIRECTION OF A LICENSED PROFESSIONAL ENGINEER, ARCHITECT, LANDSCAPE ARCHITECT OR LAND SURVEYOR TO ALTER AN ITEM IN ANY WAY. IF AN ITEM BEARING THE STAMP OF A LICENSED PROFESSIONAL IS ALTERED, THE ALTERING ENGINEER, ARCHITECT, LANDSCAPE ARCHITECT OR LAND SURVEYOR SHALL STAMP THE DOCUMENT AND INCLUDE THE NOTATION "ALTERED BY" FOLLOWED BY THEIR SIGNATURE, THE DATE OF SUCH ALTERATION, AND A SPECIFIC DESCRIPTION OF THE ALTERATION.

No.	DATE	SUBMITTAL / REVISION DESCRIPTION	DB	APP
----	----	----	----	----
----	----	----	----	----
A	12/16/2022	FINAL SUBMISSION	KR	NH

CHAMPLAIN HUDSON POWER EXPRESS

SEGMENT 8 (PACKAGE 5A) - CSX: ROTTERDAM - BETHLEHEM

EROSION AND SEDIMENT CONTROL PLAN

STA. 50000+00 TO STA. 50030+00

DRAWN BY: KR | DESIGNED BY: MK | APPROVED BY: NH | SCALE AS SHOWN | REV. NO. A | DATE 12/16/2022 | SH.NO. OF

KIEWIT PROJECT NO. 21162

KC PROJECT NO. 120174

DRAWING NO. C-401

1 2 3 4

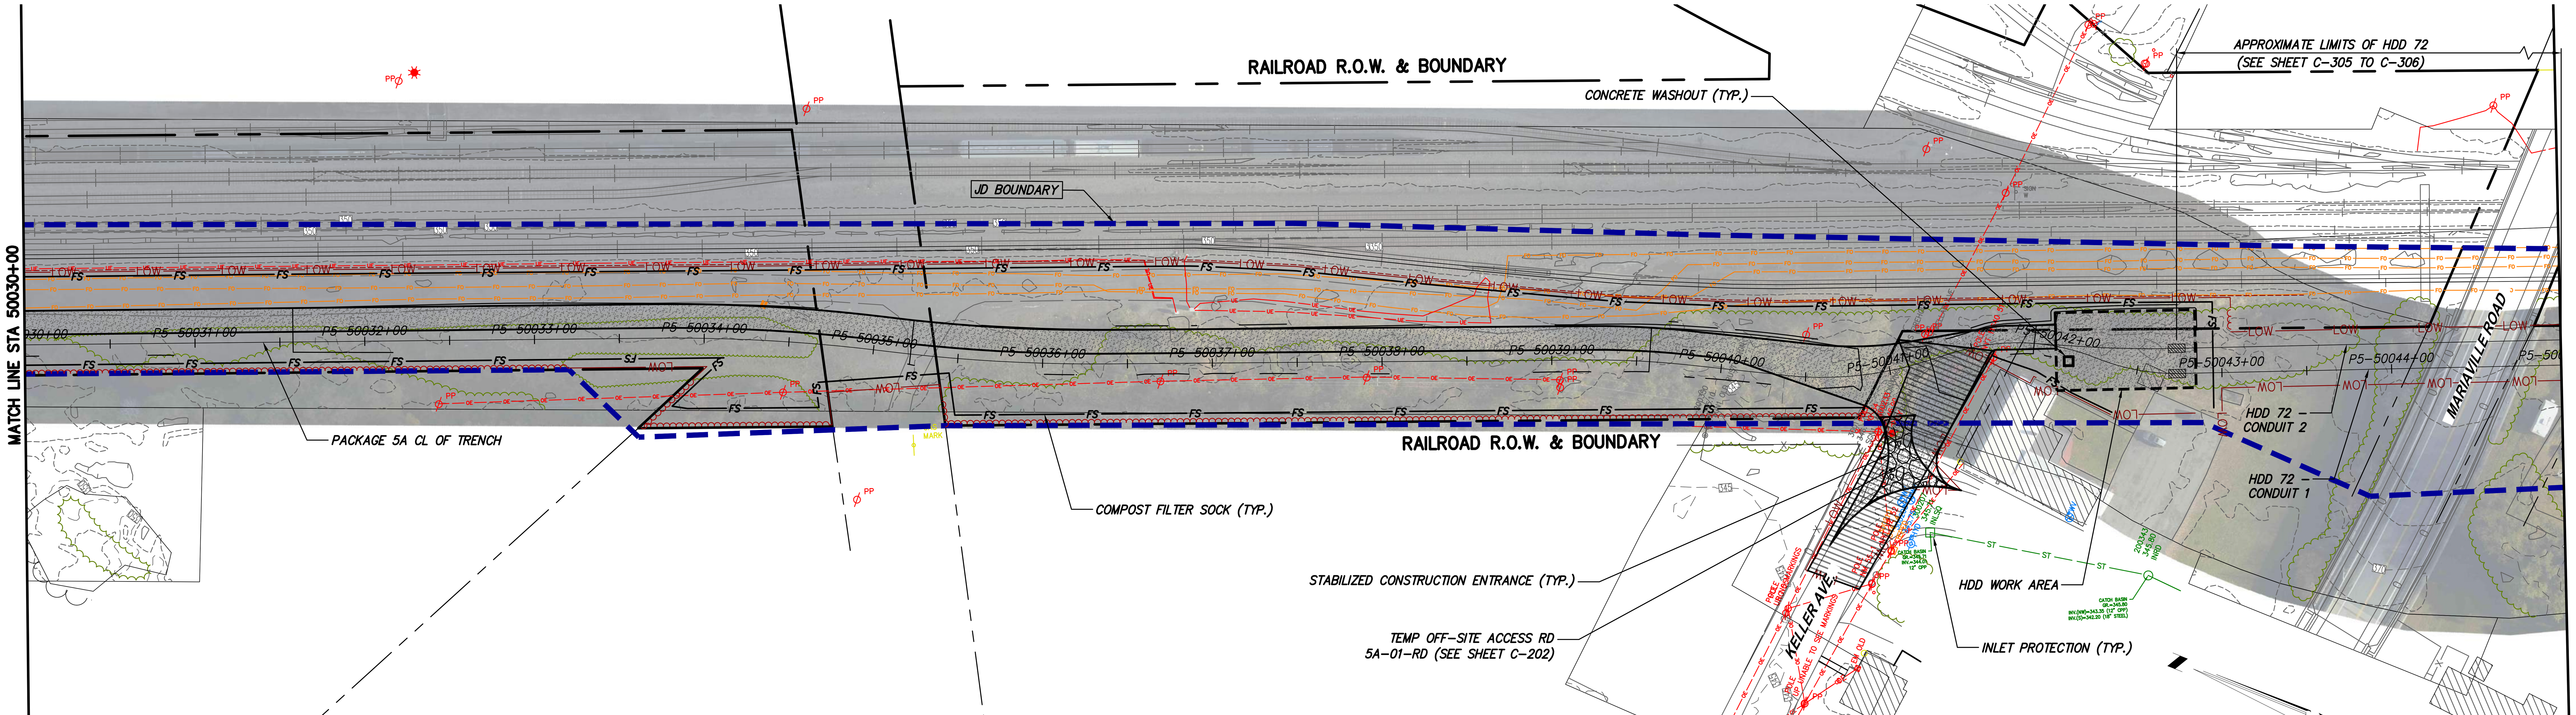

STA. 50030+00 TO STA. 50045+00 PLAN VIEW

SCALE: 1" = 50'

0 50 100
Scale in feet

A

STA. 50045+00 TO STA. 50060+00 PLAN VIEW

SCALE: 1" = 50'

0 50 100
Scale in feet

B

CHPE Champlain Hudson Power Express

Kiewit

KC Engineering and Land Surveying, P.C.

IT IS A VIOLATION OF LAW FOR ANY PERSON, UNLESS THEY ARE ACTING UNDER THE DIRECTION OF A LICENSED PROFESSIONAL ENGINEER, ARCHITECT, LANDSCAPE ARCHITECT OR LAND SURVEYOR TO ALTER AN ITEM IN ANY WAY. IF AN ITEM BEARING THE STAMP OF A LICENSED PROFESSIONAL IS ALTERED, THE ALTERING ENGINEER, ARCHITECT, LANDSCAPE ARCHITECT OR LAND SURVEYOR SHALL STAMP THE DOCUMENT AND INCLUDE THE NOTATION "ALTERED BY" FOLLOWED BY THEIR SIGNATURE, THE DATE OF SUCH ALTERATION, AND A SPECIFIC DESCRIPTION OF THE ALTERATION.

No.	DATE	SUBMITTAL / REVISION DESCRIPTION	DB	APP
----	----	----	----	----
----	----	----	----	----
A	12/16/2022	FINAL SUBMISSION	KR	NH

CHAMPLAIN HUDSON POWER EXPRESS

SEGMENT 8 (PACKAGE 5A) - CSX: ROTTERDAM - BETHLEHEM

EROSION AND SEDIMENT CONTROL PLAN

STA. 50030+00 TO STA. 50060+00

DRAWN BY: KR | DESIGNED BY: MK | APPROVED BY: NH | SCALE: AS SHOWN | REV. NO. A | DATE 12/16/2022 | SH.NO. OF

KIEWIT PROJECT NO. 21162

KC PROJECT NO. 120174

DRAWING NO. C-402

STA. 50060+00 TO STA. 50075+00 PLAN VIEW

SCALE: 1" = 50'

0 50 100
Scale in feet

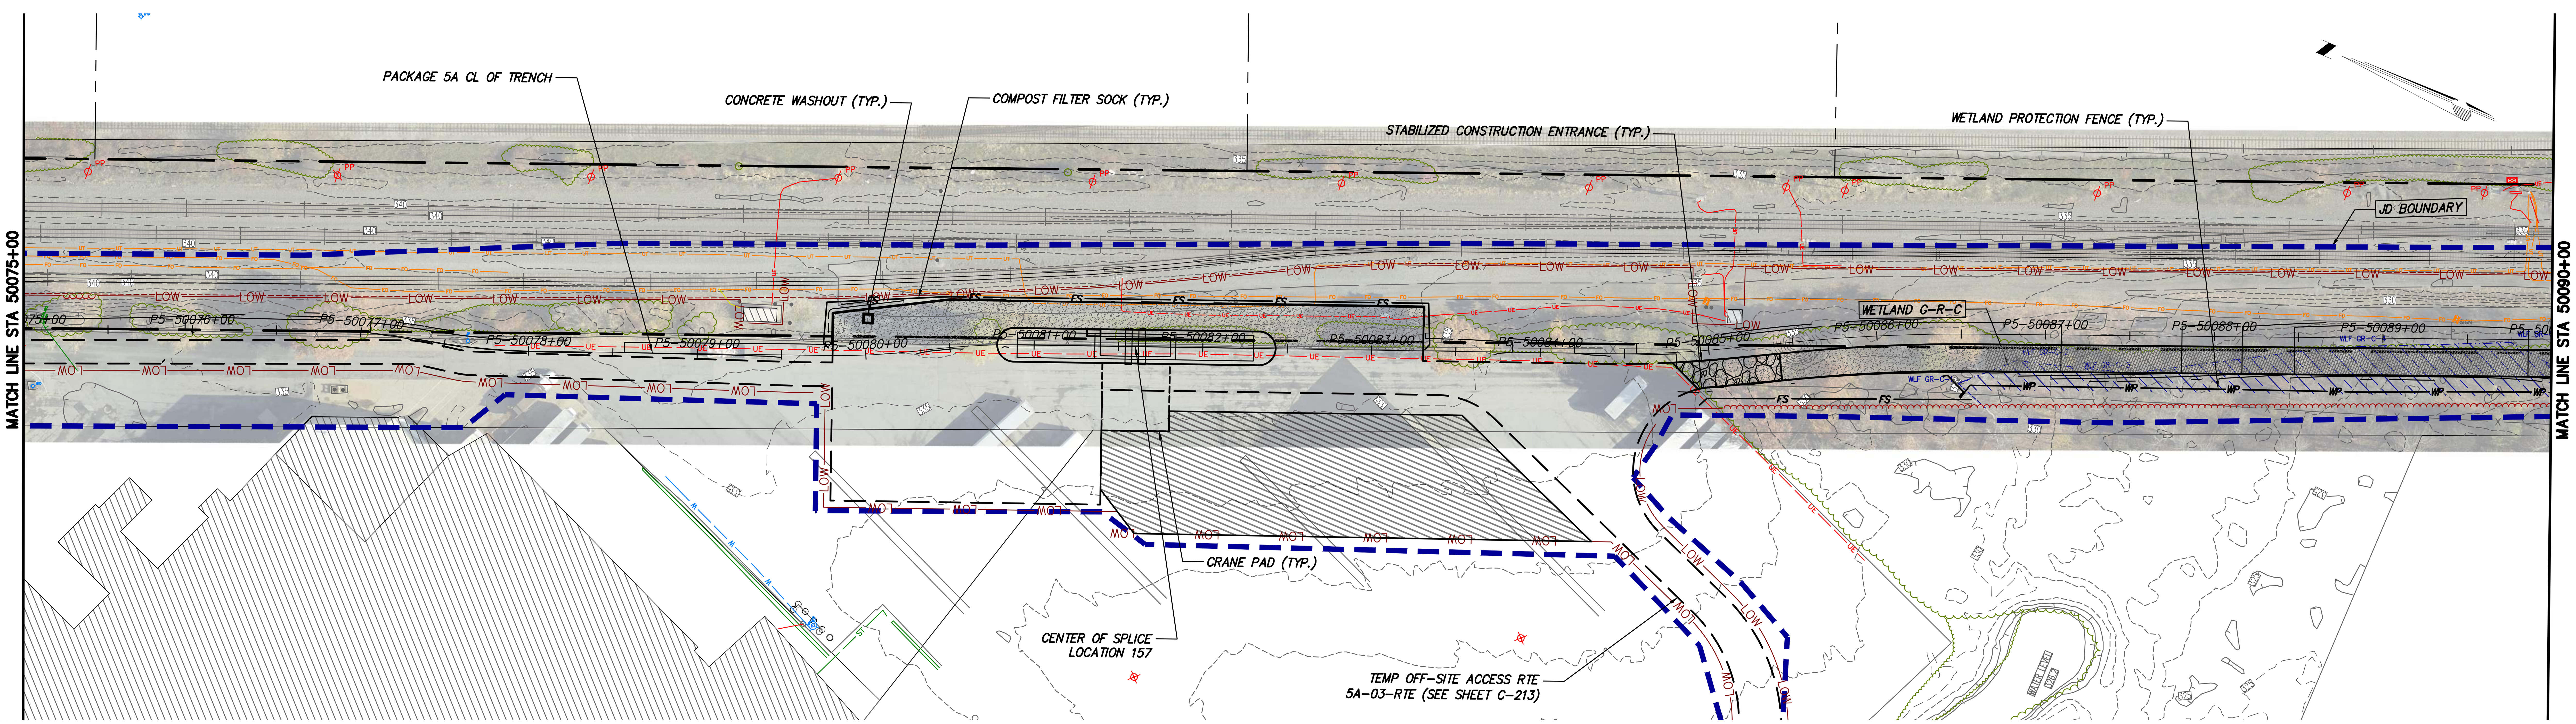

STA. 50075+00 TO STA. 50090+00 PLAN VIEW

SCALE: 1" = 50'

0 50 100
Scale in feet

CHPE Champlain Hudson Power Express

Kiewit

KC Engineering and Land Surveying, P.C.

IT IS A VIOLATION OF LAW FOR ANY PERSON, UNLESS THEY ARE ACTING UNDER THE DIRECTION OF A LICENSED PROFESSIONAL ENGINEER, ARCHITECT, LANDSCAPE ARCHITECT OR LAND SURVEYOR TO ALTER AN ITEM IN ANY WAY. IF AN ITEM BEARING THE STAMP OF A LICENSED PROFESSIONAL IS ALTERED, THE ALTERING ENGINEER, ARCHITECT, LANDSCAPE ARCHITECT OR LAND SURVEYOR SHALL STAMP THE DOCUMENT AND INCLUDE THE NOTATION "ALTERED BY" FOLLOWED BY THEIR SIGNATURE, THE DATE OF SUCH ALTERATION, AND A SPECIFIC DESCRIPTION OF THE ALTERATION.

No.	DATE	SUBMITTAL / REVISION DESCRIPTION	DB	APP
----	----	----	----	----
----	----	----	----	----
A	12/16/2022	FINAL SUBMISSION	KR	NH

CHAMPLAIN HUDSON POWER EXPRESS

SEGMENT 8 (PACKAGE 5A) - CSX: ROTTERDAM - BETHLEHEM

EROSION AND SEDIMENT CONTROL PLAN

STA. 50060+00 TO STA 50090+00

DRAWN BY: KR | DESIGNED BY: MK | APPROVED BY: NH | SCALE AS SHOWN | REV. NO. A | DATE 12/16/2022 | SH.NO. OF

KIEWIT PROJECT NO. 21162

KC PROJECT NO. 120174

DRAWING NO. C-403

1 2 3 4

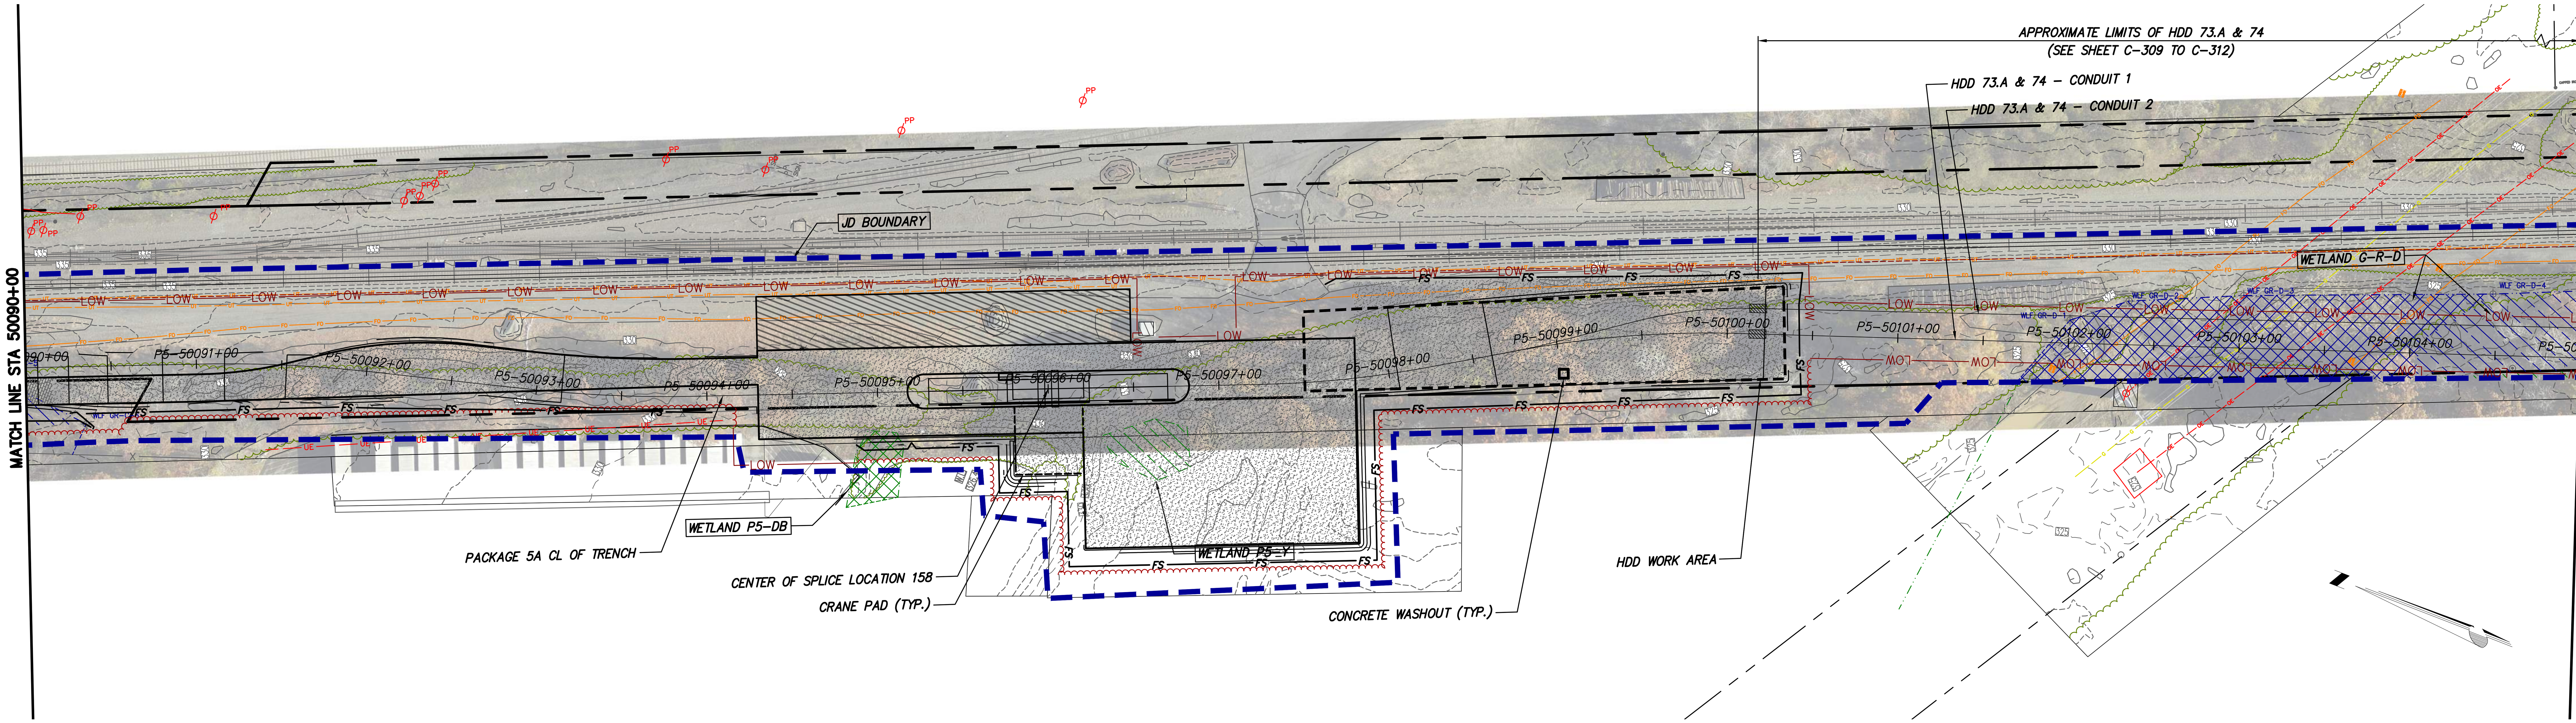

A

STA. 50090+00 TO STA. 50105+00 PLAN VIEW

SCALE: 1" = 50'

0 50 100
Scale in feet

B

STA. 50105+00 TO STA. 50120+00 PLAN VIEW

SCALE: 1" = 50'

0 50 100
Scale in feet

CHPE
Champlain Hudson
Power Express

Kiewit

Engineering and
Land Surveying, P.C.

IT IS A VIOLATION OF LAW FOR ANY PERSON, UNLESS THEY ARE ACTING UNDER THE DIRECTION OF A LICENSED PROFESSIONAL ENGINEER, ARCHITECT, LANDSCAPE ARCHITECT OR LAND SURVEYOR TO ALTER AN ITEM IN ANY WAY. IF AN ITEM BEARING THE STAMP OF A LICENSED PROFESSIONAL IS ALTERED, THE ALTERING ENGINEER, ARCHITECT, LANDSCAPE ARCHITECT OR LAND SURVEYOR SHALL STAMP THE DOCUMENT AND INCLUDE THE NOTATION "ALTERED BY" FOLLOWED BY THEIR SIGNATURE, THE DATE OF SUCH ALTERATION, AND A SPECIFIC DESCRIPTION OF THE ALTERATION.

No.	DATE	SUBMITTAL / REVISION DESCRIPTION	DB	APP
----	----	----	----	----
----	----	----	----	----
A	12/16/2022	FINAL SUBMISSION	KR	NH

CHAMPLAIN HUDSON POWER EXPRESS

SEGMENT 8 (PACKAGE 5A) - CSX: ROTTERDAM - BETHLEHEM

EROSION AND SEDIMENT CONTROL PLAN
STA. 50090+00 TO 50120+00

KIEWIT PROJECT NO. 21162
KC PROJECT NO. 120174
DRAWING NO. C-404

DRAWN BY: KR | DESIGNED BY: MK | APPROVED BY: NH | SCALE AS SHOWN | REV. NO. A | DATE 12/16/2022 | SH.NO. OF

STA. 50120+00 TO STA. 50135+00 PLAN VIEW

SCALE: 1" = 50'

0 50 100
Scale in feet

STA. 50135+00 TO STA. 50150+00 PLAN VIEW

SCALE: 1" = 50'

0 50 100
Scale in feet

CHPE Champlain Hudson Power Express

Kiewit

KC Engineering and Land Surveying, P.C.

IT IS A VIOLATION OF LAW FOR ANY PERSON, UNLESS THEY ARE ACTING UNDER THE DIRECTION OF A LICENSED PROFESSIONAL ENGINEER, ARCHITECT, LANDSCAPE ARCHITECT OR LAND SURVEYOR TO ALTER AN ITEM IN ANY WAY. IF AN ITEM BEARING THE STAMP OF A LICENSED PROFESSIONAL IS ALTERED, THE ALTERING ENGINEER, ARCHITECT, LANDSCAPE ARCHITECT OR LAND SURVEYOR SHALL STAMP THE DOCUMENT AND INCLUDE THE NOTATION "ALTERED BY" FOLLOWED BY THEIR SIGNATURE, THE DATE OF SUCH ALTERATION, AND A SPECIFIC DESCRIPTION OF THE ALTERATION.

No.	DATE	SUBMITTAL / REVISION DESCRIPTION	DB	APP
----	----	----	----	----
----	----	----	----	----
A	12/16/2022	FINAL SUBMISSION	KR	NH

CHAMPLAIN HUDSON POWER EXPRESS

SEGMENT 8 (PACKAGE 5A) - CSX: ROTTERDAM - BETHLEHEM

EROSION AND SEDIMENT CONTROL PLAN

STA. 50120+00 TO STA. 50150+00

DRAWN BY: KR DESIGNED BY: MK APPROVED BY: NH

SCALE AS SHOWN
REV. NO. A
DATE 12/16/2022
SH.NO. OF

KIEWIT PROJECT NO. 21162
KC PROJECT NO. 120174
DRAWING NO. C-405

File: P:\120174-CHPE_CABLE_INSTALL-KIEWIT\60_CAD\20_ENGINEERING_CAD_FILES\PACKAGE_5A\NY_ENVIRONMENTAL_(EROSION_CONTROL)\01_KCE\SHEET_FILES\21162_5A_C401-TO-C410.DWG Saved: 12/15/2022 8:37:33 PM Plotted: 12/15/2022 8:50:27 PM Current User: Kamal Regmi LastSavedBy: kregmi

1 2 3 4

A

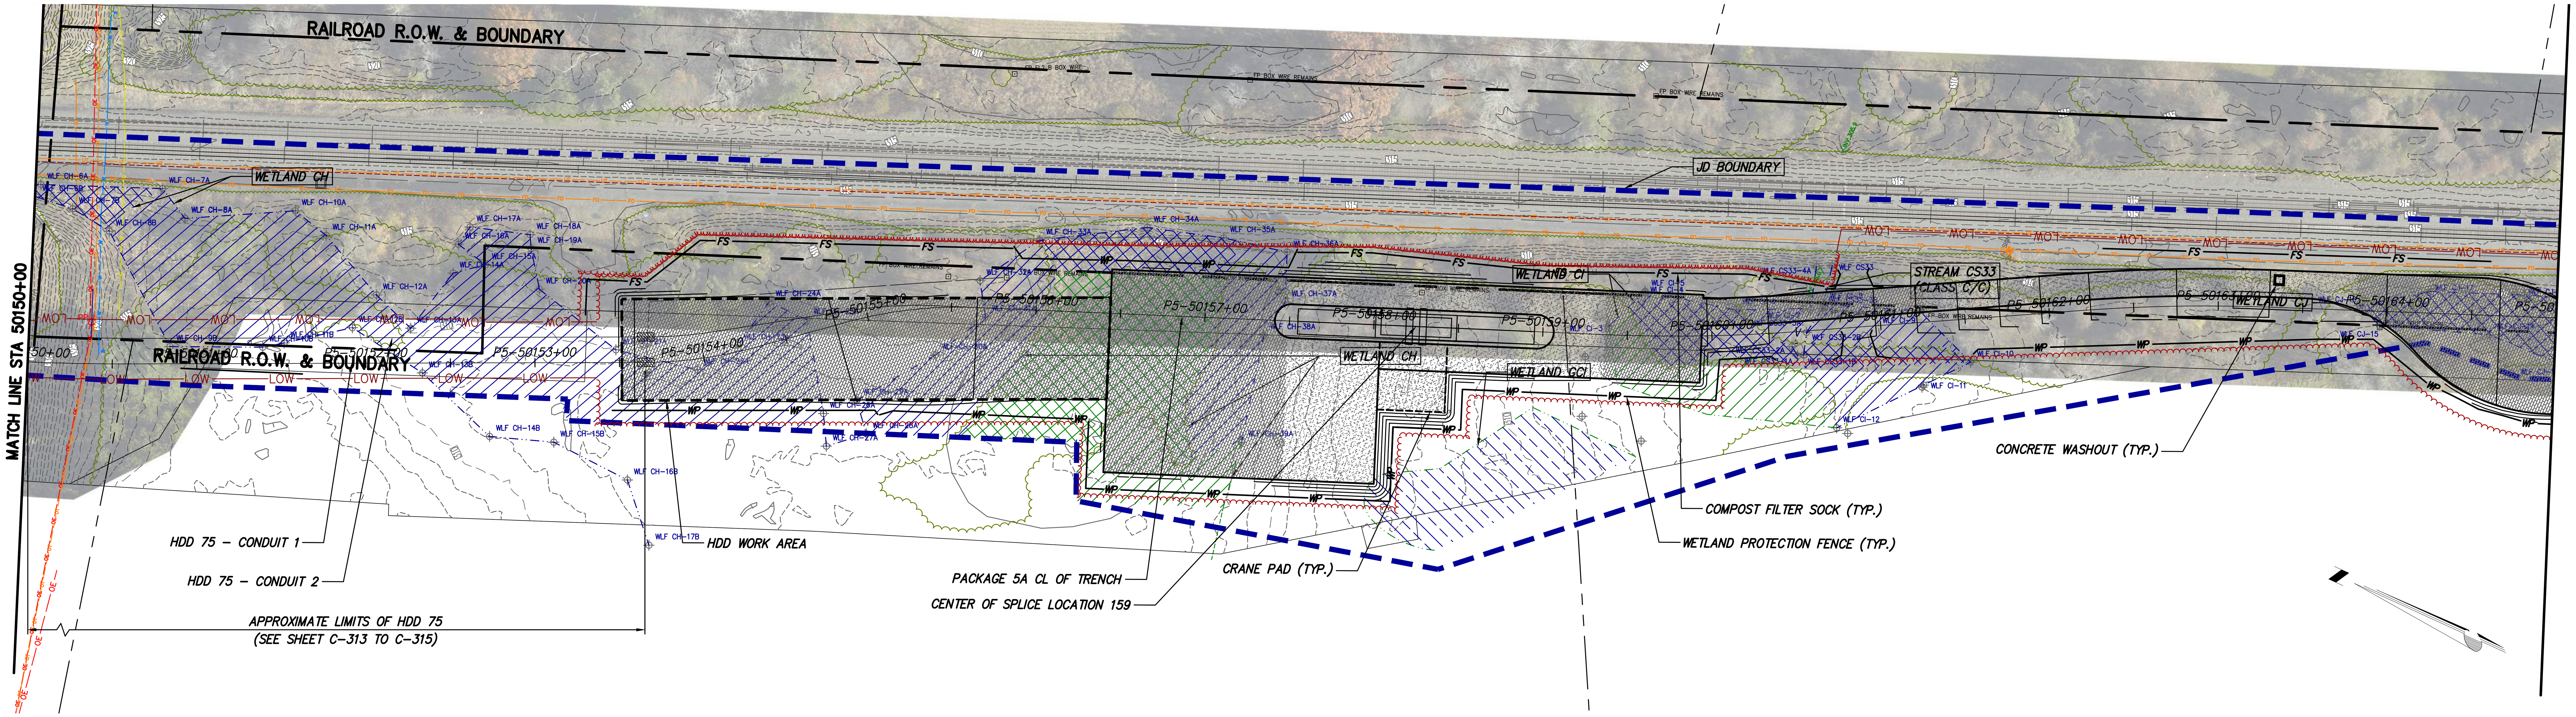

STA. 50150+00 TO STA. 50165+00 PLAN VIEW
SCALE: 1" = 50'

B

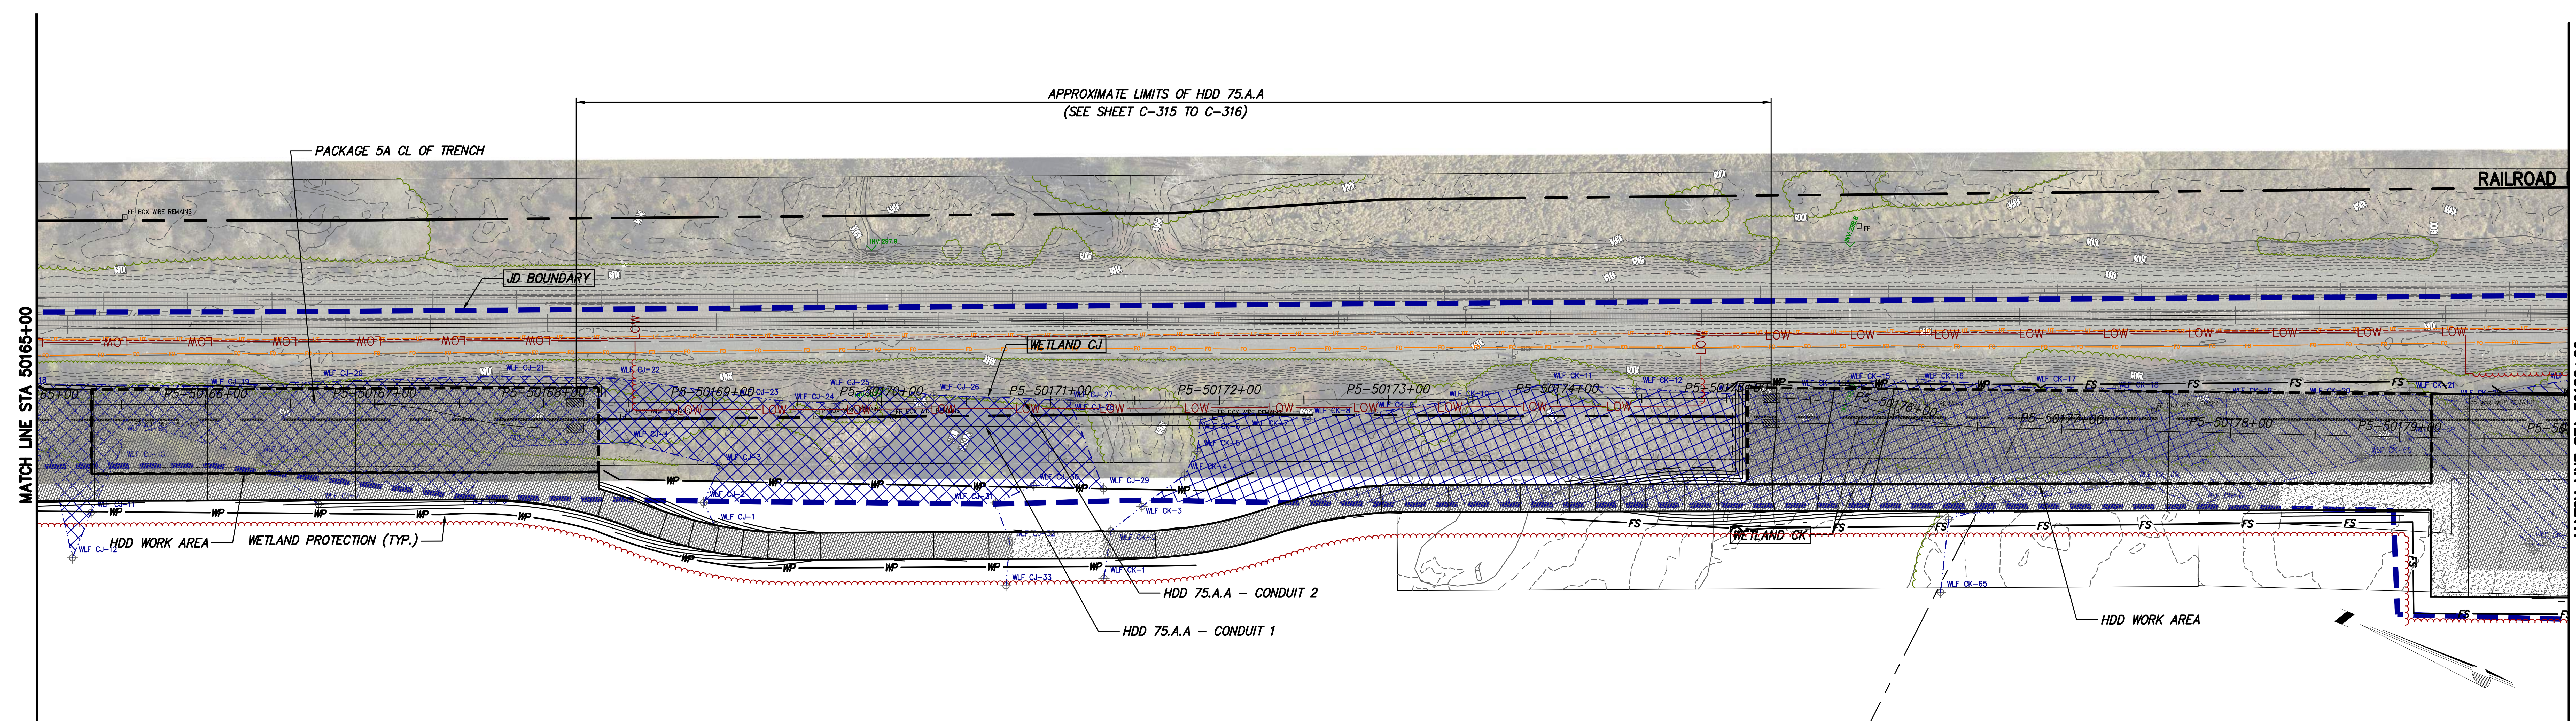

STA. 50165+00 TO STA. 50180+00 PLAN VIEW
SCALE: 1" = 50'

CHPE Champlain Hudson Power Express

Kiewit

KC Engineering and Land Surveying, P.C.

IT IS A VIOLATION OF LAW FOR ANY PERSON, UNLESS THEY ARE ACTING UNDER THE DIRECTION OF A LICENSED PROFESSIONAL ENGINEER, ARCHITECT, LANDSCAPE ARCHITECT OR LAND SURVEYOR TO ALTER AN ITEM IN ANY WAY. IF AN ITEM BEARING THE STAMP OF A LICENSED PROFESSIONAL IS ALTERED, THE ALTERING ENGINEER, ARCHITECT, LANDSCAPE ARCHITECT OR LAND SURVEYOR SHALL STAMP THE DOCUMENT AND INCLUDE THE NOTATION "ALTERED BY" FOLLOWED BY THEIR SIGNATURE, THE DATE OF SUCH ALTERATION, AND A SPECIFIC DESCRIPTION OF THE ALTERATION.

No.	DATE	SUBMITTAL / REVISION DESCRIPTION	DB	APP
----	----	----	----	----
----	----	----	----	----
A	12/16/2022	FINAL SUBMISSION	KR	NH

CHAMPLAIN HUDSON POWER EXPRESS

SEGMENT 8 (PACKAGE 5A) - CSX: ROTTERDAM - BETHLEHEM

EROSION AND SEDIMENT CONTROL PLAN
STA. 50150+00 TO STA. 50180+00

DRAWN BY: KR | DESIGNED BY: MK | APPROVED BY: NH

KIEWIT PROJECT NO. 21162
KC PROJECT NO. 120174
DRAWING NO. C-406

SCALE AS SHOWN | DATE 12/16/2022
REV. NO. A | SH.NO. OF

File: P:\120174-CHPE_CABLE_INSTALL-KIEWIT\60_CAD\20_ENGINEERING_CAD_FILES\PACKAGE_5A\NY_ENVIRONMENTAL_(EROSION_CONTROL)\01_KCE\SHEET_FILES\21162_5A_C401-TO-C410.DWG Saved: 12/15/2022 8:37:33 PM Plotted: 12/15/2022 8:51:34 PM Current User: Kamal Regmi LastSavedBy: kregmi

STA. 50180+00 TO STA. 50195+00 PLAN VIEW
SCALE: 1" = 50'

STA. 50195+00 TO STA. 50210+00 PLAN VIEW
SCALE: 1" = 50'

CHPE Champlain Hudson Power Express

Kiewit

KC Engineering and Land Surveying, P.C.

IT IS A VIOLATION OF LAW FOR ANY PERSON, UNLESS THEY ARE ACTING UNDER THE DIRECTION OF A LICENSED PROFESSIONAL ENGINEER, ARCHITECT, LANDSCAPE ARCHITECT OR LAND SURVEYOR TO ALTER AN ITEM IN ANY WAY. IF AN ITEM BEARING THE STAMP OF A LICENSED PROFESSIONAL IS ALTERED, THE ALTERING ENGINEER, ARCHITECT, LANDSCAPE ARCHITECT OR LAND SURVEYOR SHALL STAMP THE DOCUMENT AND INCLUDE THE NOTATION "ALTERED BY" FOLLOWED BY THEIR SIGNATURE, THE DATE OF SUCH ALTERATION, AND A SPECIFIC DESCRIPTION OF THE ALTERATION.

No.	DATE	SUBMITTAL / REVISION DESCRIPTION	DB	APP
----	----	----	----	----
----	----	----	----	----
A	12/16/2022	FINAL SUBMISSION	KR	NH

CHAMPLAIN HUDSON POWER EXPRESS
SEGMENT 8 (PACKAGE 5A) - CSX: ROTTERDAM - BETHLEHEM

EROSION AND SEDIMENT CONTROL PLAN
STA. 50180+00 TO STA. 50210+00

DRAWN BY: KR | DESIGNED BY: MK | APPROVED BY: NH | SCALE AS SHOWN | REV. NO. A

KIEWIT PROJECT NO. 21162
KC PROJECT NO. 120174
DRAWING NO. **C-407**
DATE 12/16/2022
SH.NO. OF

1 2 3 4

STA. 50210+00 TO STA. 50225+00 PLAN VIEW
SCALE: 1" = 50'

A

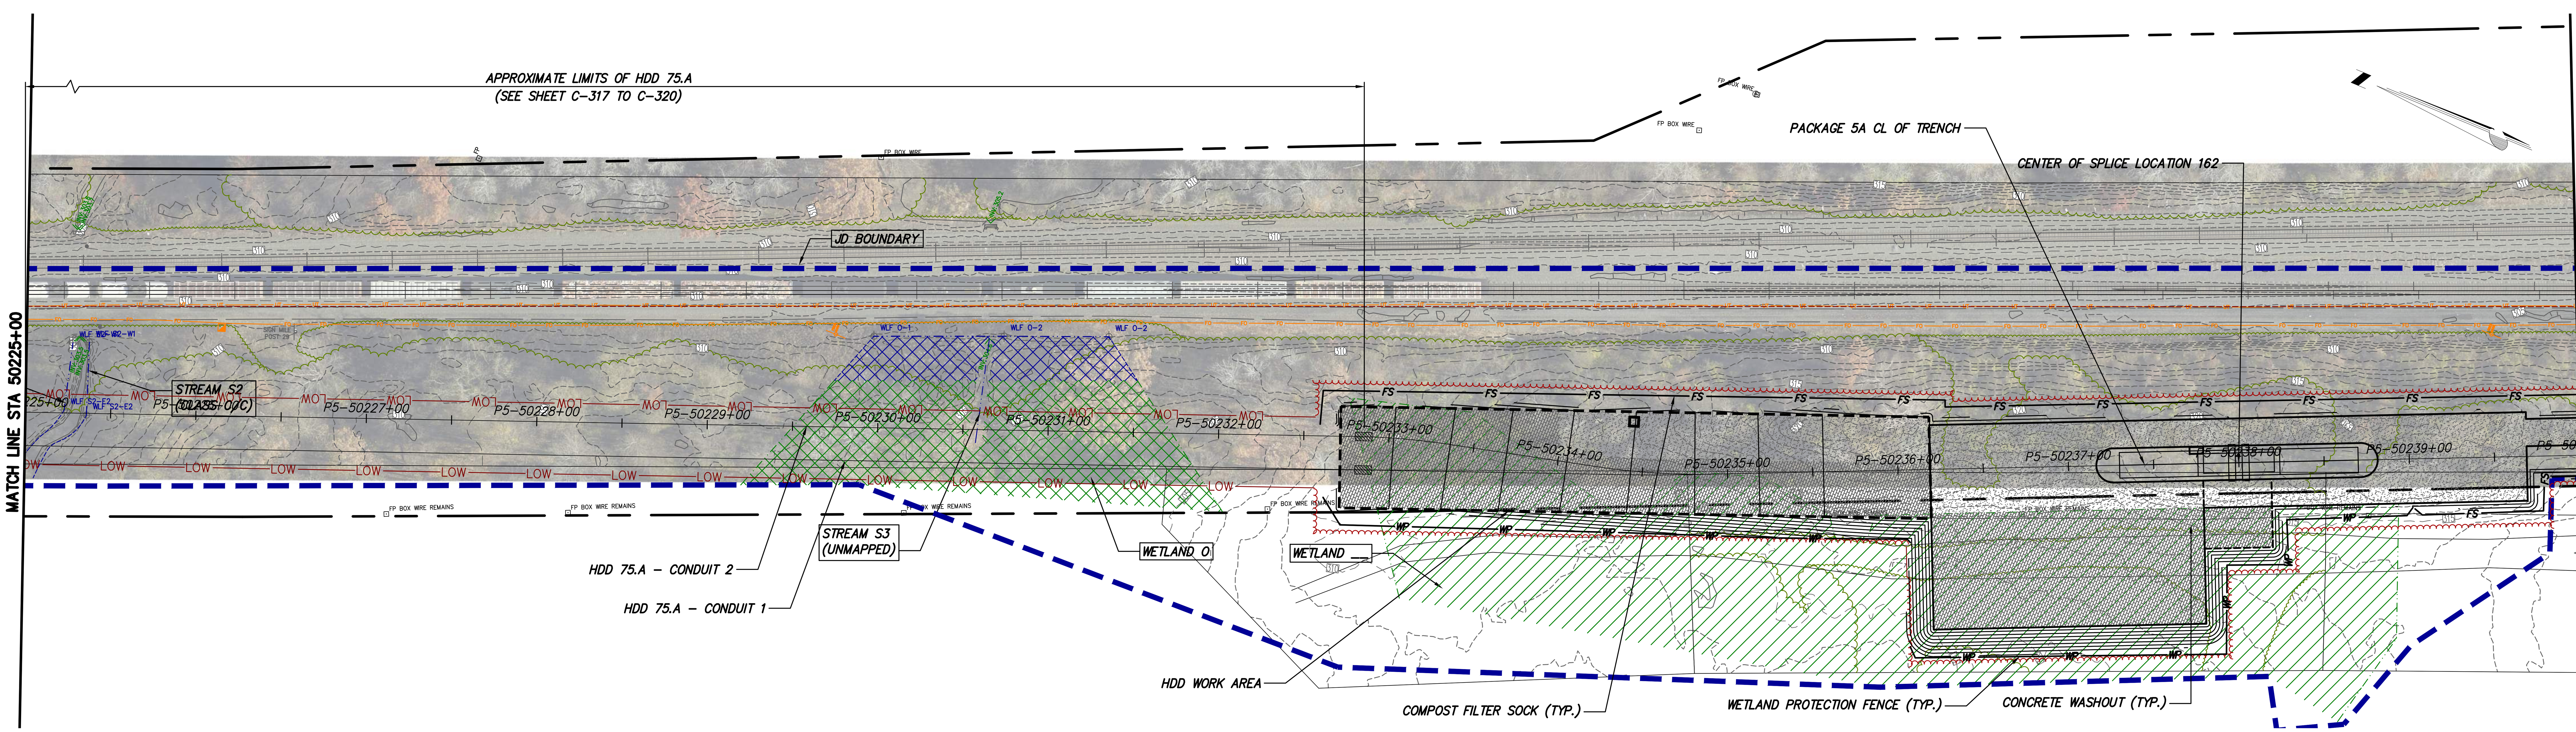

STA. 50225+00 TO STA. 50240+00 PLAN VIEW
SCALE: 1" = 50'

B

CHPE Champlain Hudson Power Express

Kiewit

KC Engineering and Land Surveying, P.C.

IT IS A VIOLATION OF LAW FOR ANY PERSON, UNLESS THEY ARE ACTING UNDER THE DIRECTION OF A LICENSED PROFESSIONAL ENGINEER, ARCHITECT, LANDSCAPE ARCHITECT OR LAND SURVEYOR TO ALTER AN ITEM IN ANY WAY. IF AN ITEM BEARING THE STAMP OF A LICENSED PROFESSIONAL IS ALTERED, THE ALTERING ENGINEER, ARCHITECT, LANDSCAPE ARCHITECT OR LAND SURVEYOR SHALL STAMP THE DOCUMENT AND INCLUDE THE NOTATION "ALTERED BY" FOLLOWED BY THEIR SIGNATURE, THE DATE OF SUCH ALTERATION, AND A SPECIFIC DESCRIPTION OF THE ALTERATION.

No.	DATE	SUBMITTAL / REVISION DESCRIPTION	DB	APP
----	----	----	----	----
----	----	----	----	----
A	12/16/2022	FINAL SUBMISSION	KR	NH

CHAMPLAIN HUDSON POWER EXPRESS

SEGMENT 8 (PACKAGE 5A) - CSX: ROTTERDAM - BETHLEHEM

EROSION AND SEDIMENT CONTROL PLAN
STA. 50210+00 TO STA. 50240+00

DRAWN BY: KR | DESIGNED BY: MK | APPROVED BY: NH | SCALE AS SHOWN | REV. NO. A | DATE 12/16/2022 | SH.NO. OF

KIEWIT PROJECT NO. 21162
KC PROJECT NO. 120174
DRAWING NO. C-408

File: P:\120174-CHPE_CABLE_INSTALL-KIEWIT\60_CAD\20_ENGINEERING_CAD_FILES\PACKAGE_5A\NY_ENVIRONMENTAL_(EROSION_CONTROL)\01_KCE\SHEET_FILES\21162_5A_C401-TO-C410.DWG Saved: 12/15/2022 8:37:33 PM Plotted: 12/15/2022 8:53:50 PM Current User: Kamal Regmi LastSavedBy: kregmi

1 2 3 4

STA. 50240+00 TO STA. 50255+00 PLAN VIEW
SCALE: 1" = 50'

A

STA. 50255+00 TO STA. 50270+00 PLAN VIEW
SCALE: 1" = 50'

B

CHPE Champlain Hudson Power Express

Kiewit

KC Engineering and Land Surveying, P.C.

IT IS A VIOLATION OF LAW FOR ANY PERSON, UNLESS THEY ARE ACTING UNDER THE DIRECTION OF A LICENSED PROFESSIONAL ENGINEER, ARCHITECT, LANDSCAPE ARCHITECT OR LAND SURVEYOR TO ALTER AN ITEM IN ANY WAY. IF AN ITEM BEARING THE STAMP OF A LICENSED PROFESSIONAL IS ALTERED, THE ALTERING ENGINEER, ARCHITECT, LANDSCAPE ARCHITECT OR LAND SURVEYOR SHALL STAMP THE DOCUMENT AND INCLUDE THE NOTATION "ALTERED BY" FOLLOWED BY THEIR SIGNATURE, THE DATE OF SUCH ALTERATION, AND A SPECIFIC DESCRIPTION OF THE ALTERATION.

No.	DATE	SUBMITTAL / REVISION DESCRIPTION	DB	APP
----	----	----	----	----
----	----	----	----	----
A	12/16/2022	FINAL SUBMISSION	KR	NH

CHAMPLAIN HUDSON POWER EXPRESS

SEGMENT 8 (PACKAGE 5A) - CSX: ROTTERDAM - BETHLEHEM

EROSION AND SEDIMENT CONTROL PLAN
STA. 50240+00 TO STA. 50270+00

DRAWN BY: KR DESIGNED BY: MK APPROVED BY: NH

SCALE AS SHOWN
REV. NO. A

KIEWIT PROJECT NO. 21162
KC PROJECT NO. 120174
DRAWING NO. C-409

DATE 12/16/2022
SH.NO. OF