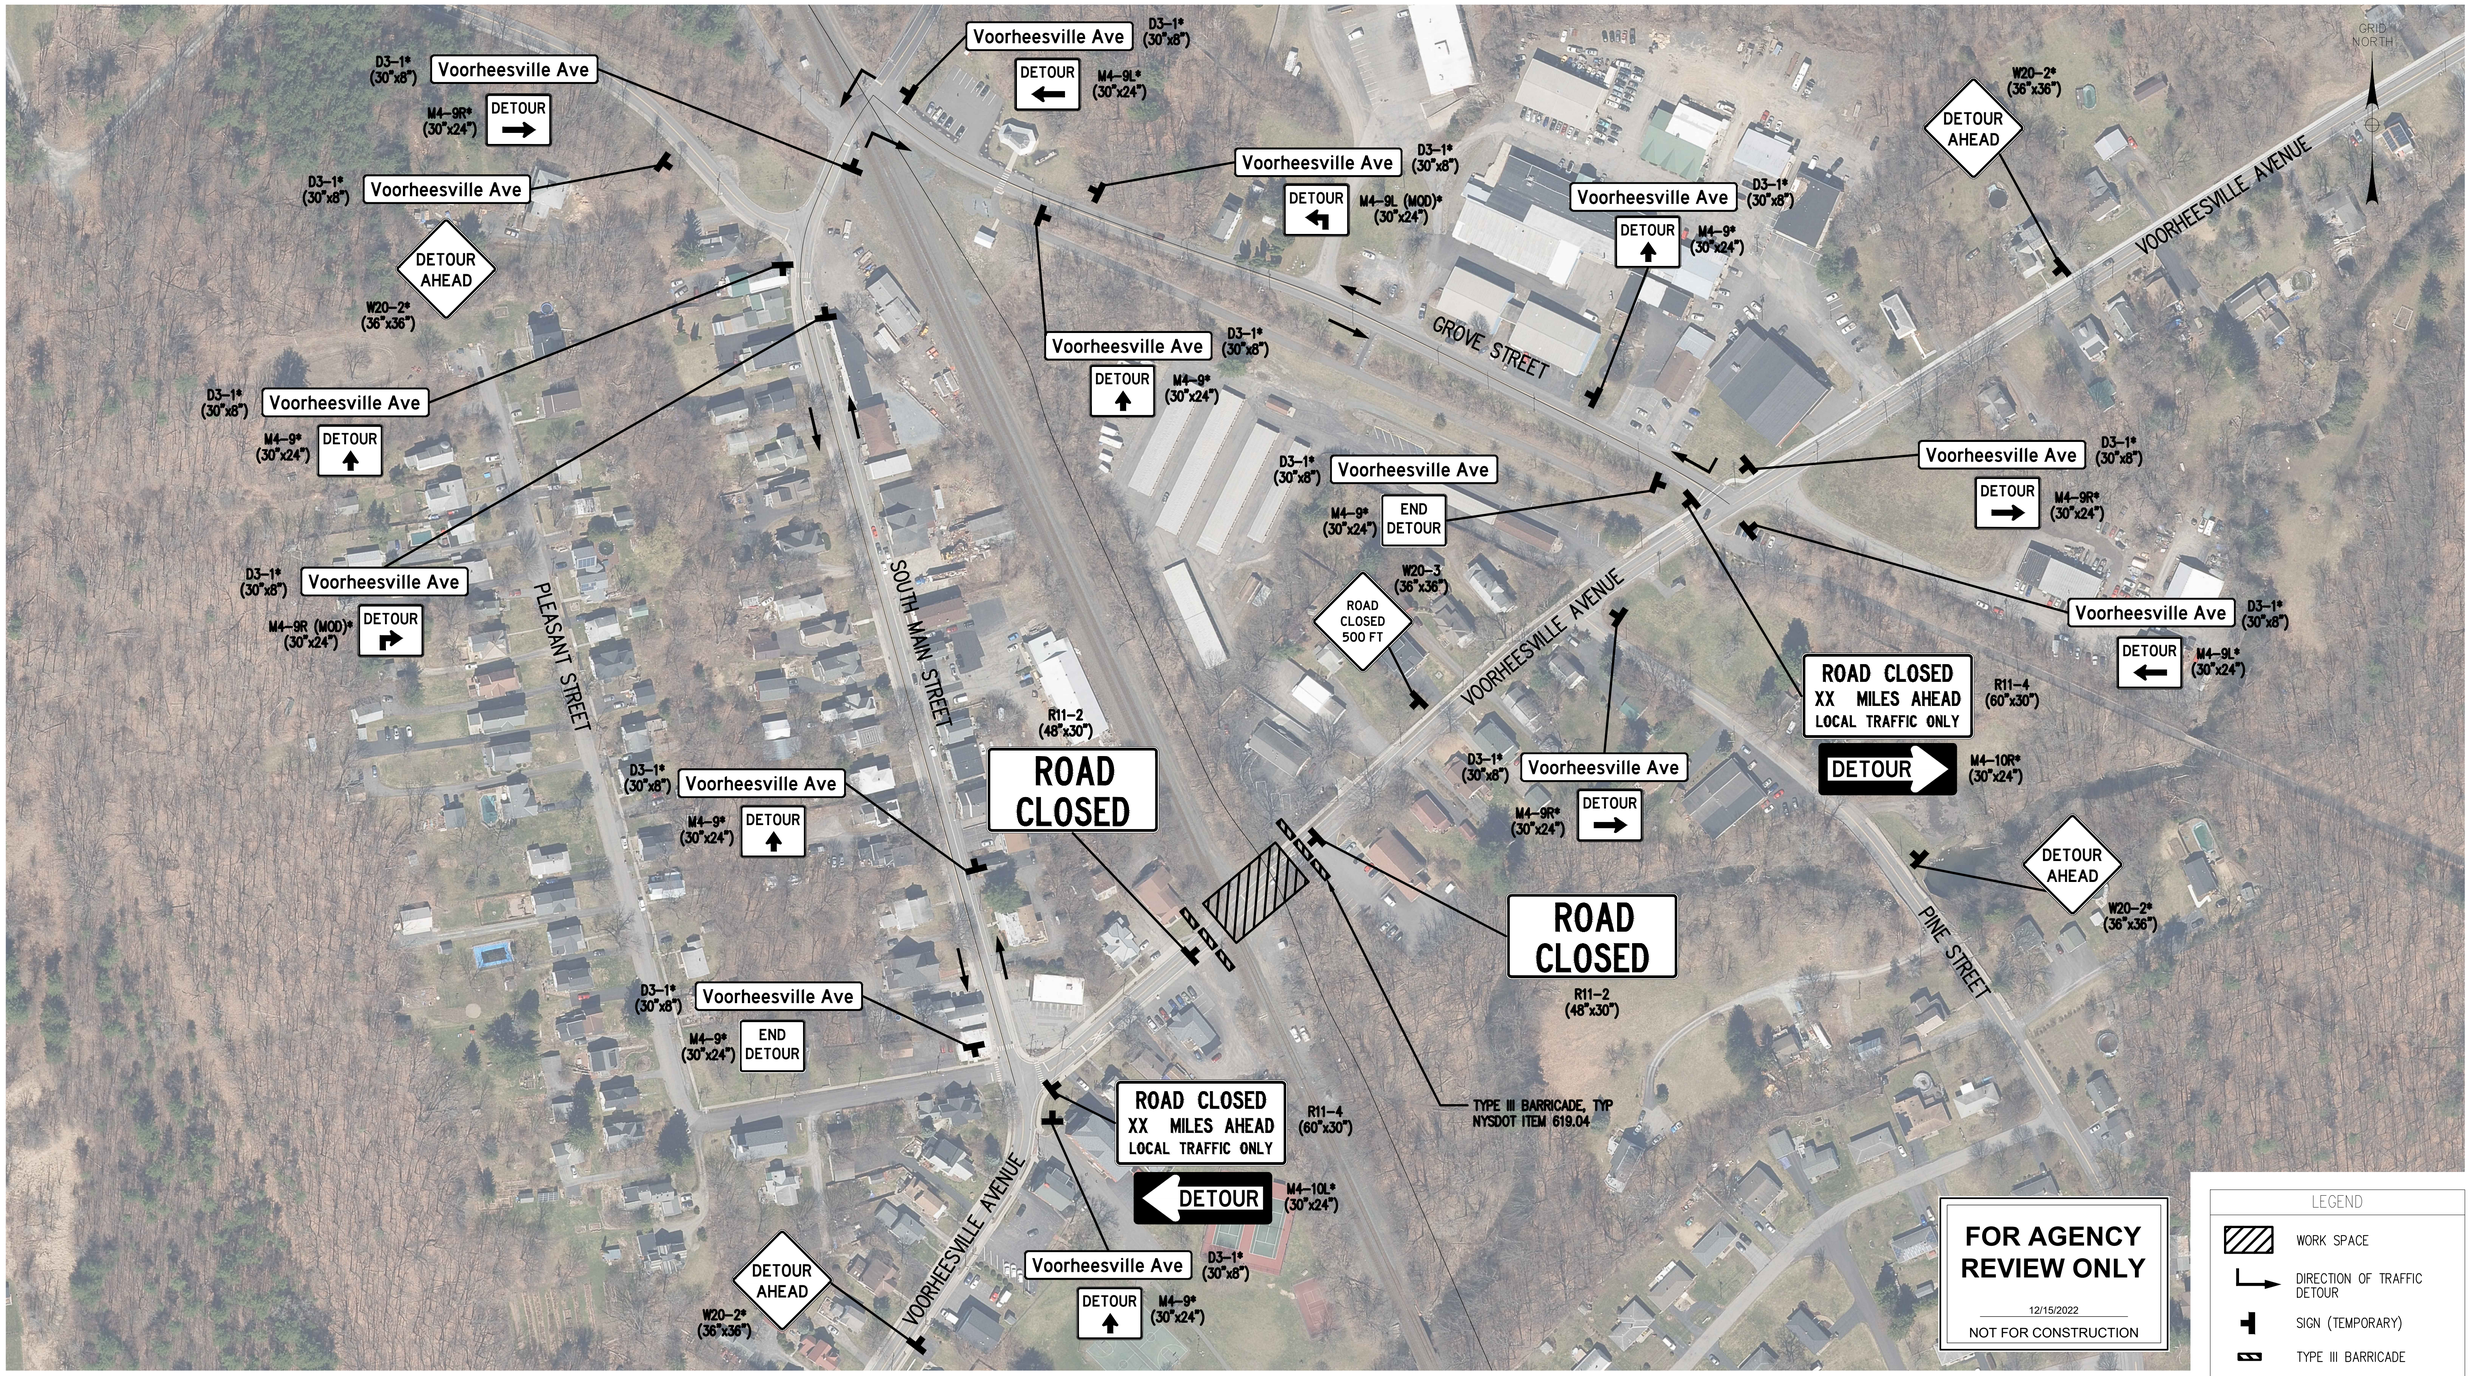

VOORHEESVILLE AVENUE DETOUR PLAN

NTS

CHPE Champlain Hudson Power Express

Kiewit

EDR a better environment

FOR EMCP REVIEW NOT FOR CONSTRUCTION

IT IS A VIOLATION OF LAW FOR ANY PERSON, UNLESS THEY ARE ACTING UNDER THE DIRECTION OF A LICENSED PROFESSIONAL ENGINEER, ARCHITECT, LANDSCAPE ARCHITECT OR LAND SURVEYOR TO ALTER AN ITEM IN ANY WAY. IF AN ITEM BEARING THE STAMP OF A LICENSED PROFESSIONAL IS ALTERED, THE ALTERING ENGINEER, ARCHITECT, LANDSCAPE ARCHITECT OR LAND SURVEYOR SHALL STAMP THE DOCUMENT AND INCLUDE THE NOTATION "ALTERED BY" FOLLOWED BY THEIR SIGNATURE, THE DATE OF SUCH ALTERATION, AND A SPECIFIC DESCRIPTION OF THE ALTERATION.

No.	DATE	SUBMITTAL / REVISION DESCRIPTION	DB	APP
E	12/16/2022	FINAL SUBMISSION	ZR	JLB
D	11/11/2022	DRAFT FINAL SUBMISSION	ZR	JLB
C	6/6/2022	60% DESIGN SUBMISSION	ZR	JLB
B	2/11/2022	PRELIMINARY DESIGN DEVELOPMENT	ZR	JLB
A	1/24/2022	PRELIMINARY PROGRESS	ZR	JLB

CHAMPLAIN HUDSON POWER EXPRESS

SEGMENT 8 (PACKAGE 5A) - CSX: ROTTERDAM - BETHLEHEM

WORK ZONE TRAFFIC CONTROL
VOORHEESVILLE AVENUE DETOUR

KIEWIT PROJECT NO.	21162
EDR PROJECT NO.	21075
DRAWING NO.	C-509

DRAWN BY: ZR | DESIGNED BY: JLB | APPROVED BY: XX | SCALE AS SHOWN | REV. NO. E | DATE 12/16/2022 | SH.NO. OF

File: T:\21075 CHPE EM&P\CAD\WORKING DRAWINGS_P5A\21162_5A_C-509.DWG Saved: 12/14/2022 3:15:54 PM Plotted: 12/15/2022 10:16:28 AM Current User: Johanna Lang-Bentley LastSavedBy: Jangbentley

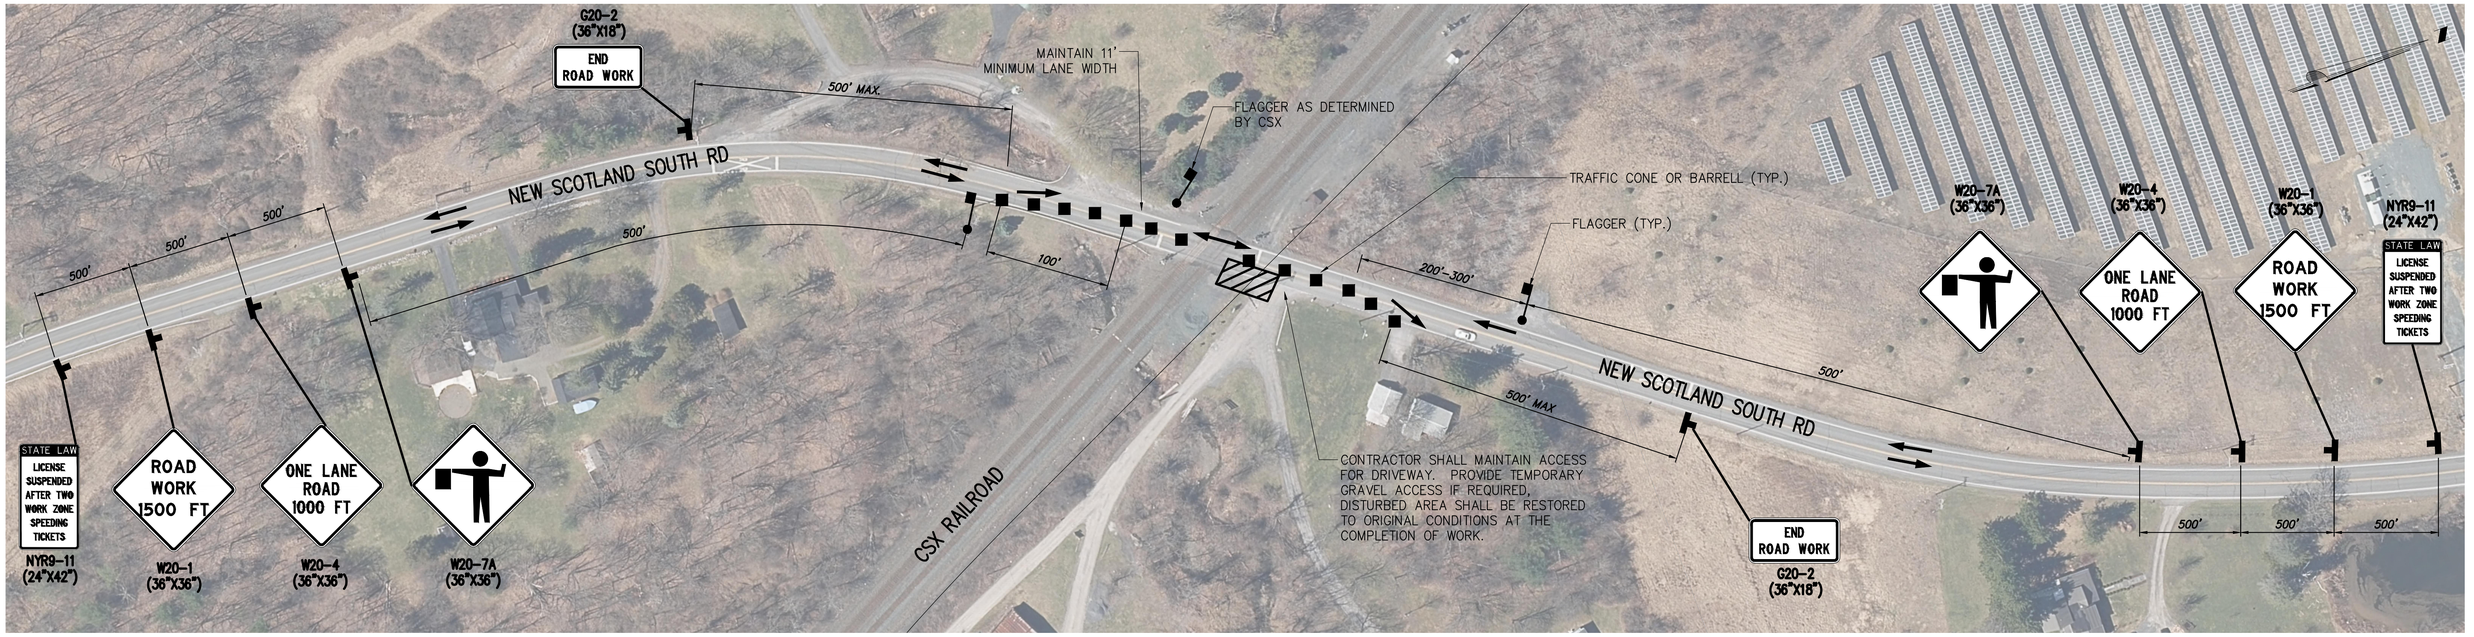

NEW SCOTLAND SOUTH ROAD NORTHBOUND LANE CLOSURE PLAN

NTS

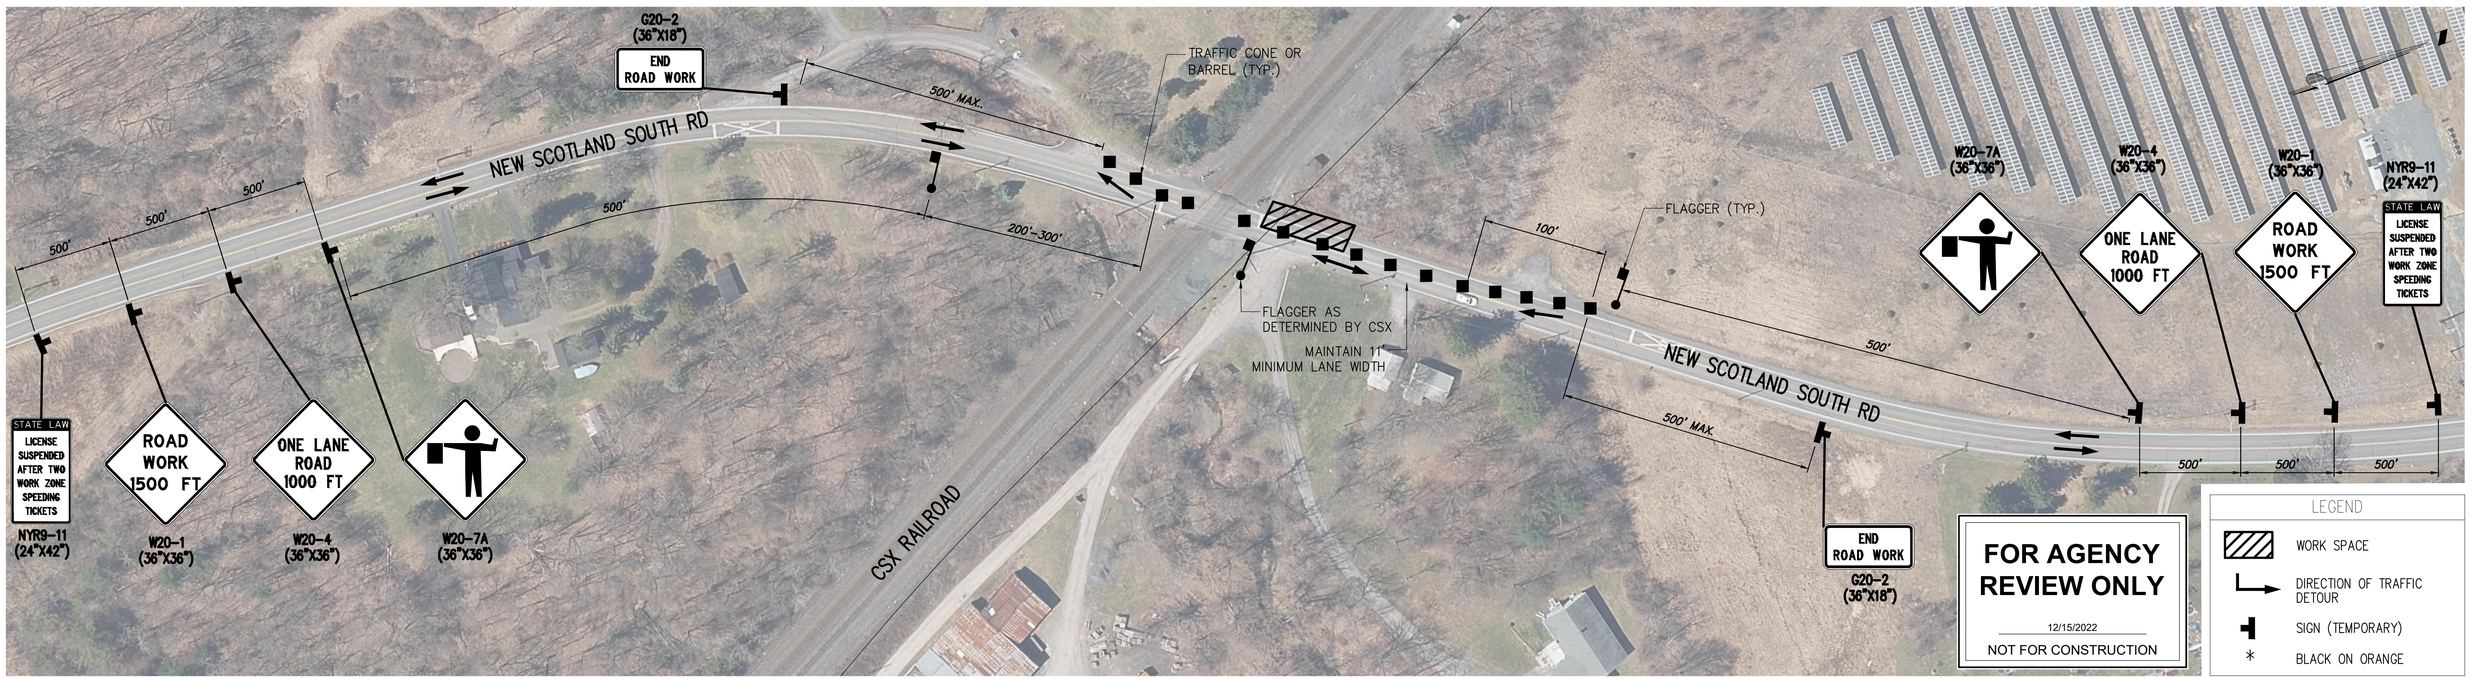

NEW SCOTLAND SOUTH ROAD SOUTHBOUND LANE CLOSURE PLAN

NTS

CHPE Champlain Hudson Power Express

Kiewit

EDR a better environment

FOR EMCP REVIEW NOT FOR CONSTRUCTION

IT IS A VIOLATION OF LAW FOR ANY PERSON, UNLESS THEY ARE ACTING UNDER THE DIRECTION OF A LICENSED PROFESSIONAL ENGINEER, ARCHITECT, LANDSCAPE ARCHITECT OR LAND SURVEYOR TO ALTER AN ITEM IN ANY WAY. IF AN ITEM BEARING THE STAMP OF A LICENSED PROFESSIONAL IS ALTERED, THE ALTERING ENGINEER, ARCHITECT, LANDSCAPE ARCHITECT OR LAND SURVEYOR SHALL STAMP THE DOCUMENT AND INCLUDE THE NOTATION "ALTERED BY" FOLLOWED BY THEIR SIGNATURE, THE DATE OF SUCH ALTERATION, AND A SPECIFIC DESCRIPTION OF THE ALTERATION.

No.	DATE	SUBMITTAL / REVISION DESCRIPTION	DB	APP
E	12/16/2022	FINAL SUBMISSION	ZR	JLB
D	11/11/2022	DRAFT FINAL SUBMISSION	ZR	JLB
C	6/6/2022	60% DESIGN SUBMISSION	ZR	JLB
B	2/11/2022	PRELIMINARY DESIGN DEVELOPMENT	ZR	JLB
A	1/24/2022	PRELIMINARY PROGRESS	ZR	JLB

CHAMPLAIN HUDSON POWER EXPRESS

SEGMENT 8 (PACKAGE 5A) - CSX: ROTTERDAM - BETHLEHEM

WORK ZONE TRAFFIC CONTROL

NEW SCOTLAND SOUTH ROAD LANE CLOSURE

KIEWIT PROJECT NO.	21162
EDR PROJECT NO.	21075
DRAWING NO.	C-510

DRAWN BY: ZR | DESIGNED BY: JLB | APPROVED BY: XX | SCALE AS SHOWN | DATE 12/16/2022 | REV. NO. E | SH.NO. OF

File: T:\21075 CHPE EM&CP\CAD\WORKING DRAWINGS_P5A\21162_5A_C-510.DWG Saved: 12/14/2022 3:16:18 PM Plotted: 12/15/2022 10:55:59 AM Current User: Johanna Long-Bentley LastSavedBy: JongbentKey