
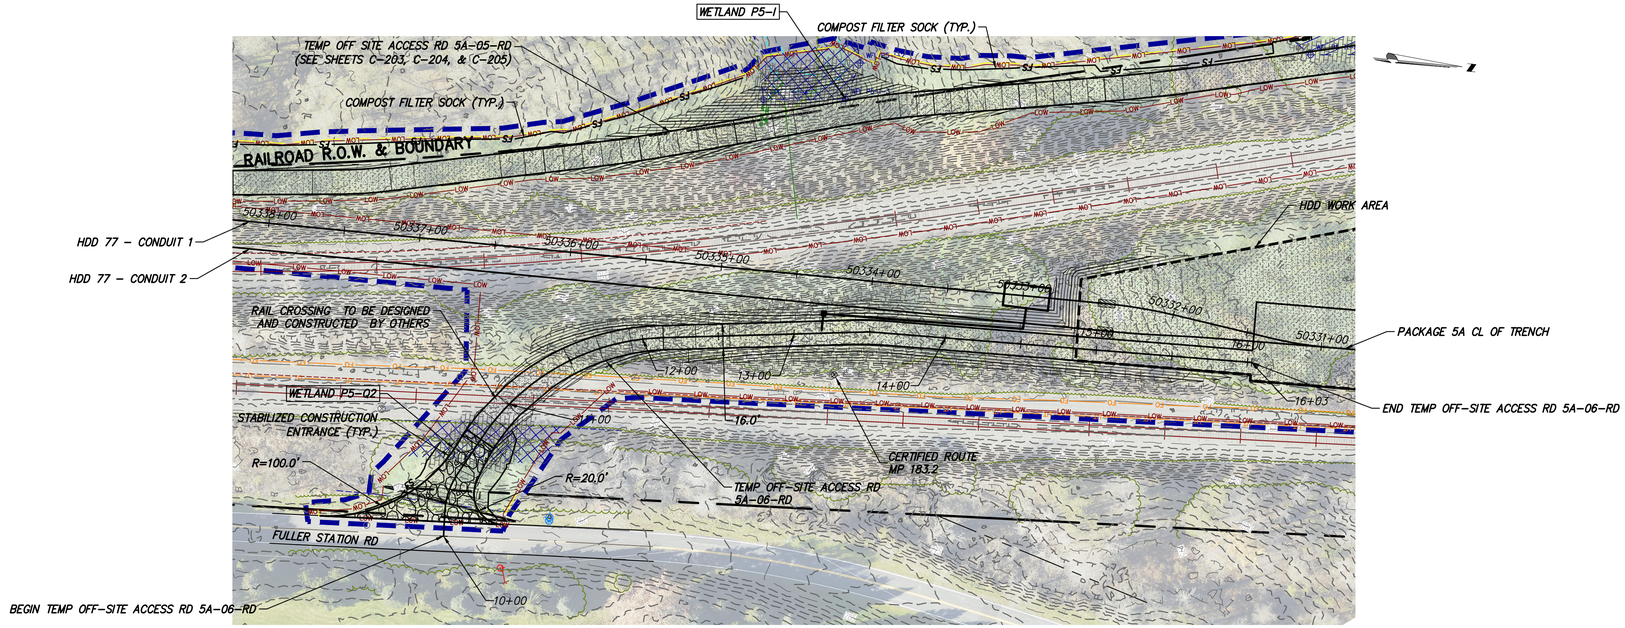


TEMP OFF-SITE ACCESS RD 5A-06-RD PLAN VIEW

STA. 10+00 TO STA. 16+03
SCALE: 1" = 50'

0 50 100
Scale in feet

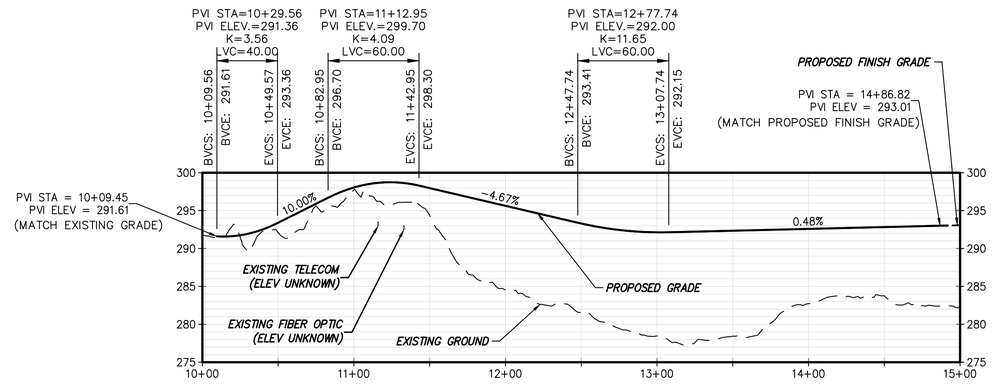

TEMP OFF-SITE ACCESS RD 5A-06-RD PROFILE

STA. 10+09 TO STA. 14+87
SCALE: H: 1" = 50' V: 1" = 10'

CHPE Champlain Hudson Power Express

Kiewit

STATE OF NEW YORK · THOMAS A. KELLY · 106558 · LICENSED PROFESSIONAL ENGINEER

STATE OF NEW YORK · NATHANIEL DALE HAVENER · 103692 · LICENSED PROFESSIONAL ENGINEER

IT IS A VIOLATION OF LAW FOR ANY PERSON, UNLESS THEY ARE ACTING UNDER THE DIRECTION OF A LICENSED PROFESSIONAL ENGINEER, ARCHITECT, LANDSCAPE ARCHITECT OR LAND SURVEYOR TO ALTER AN ITEM IN ANY WAY. IF AN ITEM BEARING THE STAMP OF A LICENSED PROFESSIONAL IS ALTERED, THE ALTERING ENGINEER, ARCHITECT, LANDSCAPE ARCHITECT OR LAND SURVEYOR SHALL STAMP THE DOCUMENT AND INCLUDE THE NOTATION "ALTERED BY" FOLLOWED BY THEIR SIGNATURE, THE DATE OF SUCH ALTERATION, AND A SPECIFIC DESCRIPTION OF THE ALTERATION.

No.	DATE	SUBMITTAL / REVISION DESCRIPTION	DB	APP
0	06/09/2023	ISSUED FOR CONSTRUCTION SUBMISSION	BV	TK

CHAMPLAIN HUDSON POWER EXPRESS

SEGMENT 8 (PACKAGE 5A) - CSX: ROTTERDAM - BETHLEHEM


TEMP OFF-SITE ACCESS ROADS (5A-06-RD)

KIEWIT PROJECT NO. 21162

DRAWING NO. **C-206**

DRAWN BY: AR | DESIGNED BY: BV | APPROVED BY: TK | SCALE AS SHOWN | REV. NO. 0 | DATE 06/09/2023 | SH.NO. 83 OF


File: P:\PROJECTS\KIE-CHPE\3-DES\02 ROW\SHTS\P5\21162_5_C_AR_206-208.DWG Saved: 6/7/2023 7:07:54 PM Plotted: 6/8/2023 9:45:02 AM Current User: Dafne.Arellano LastSavedBy: petarjukocevic

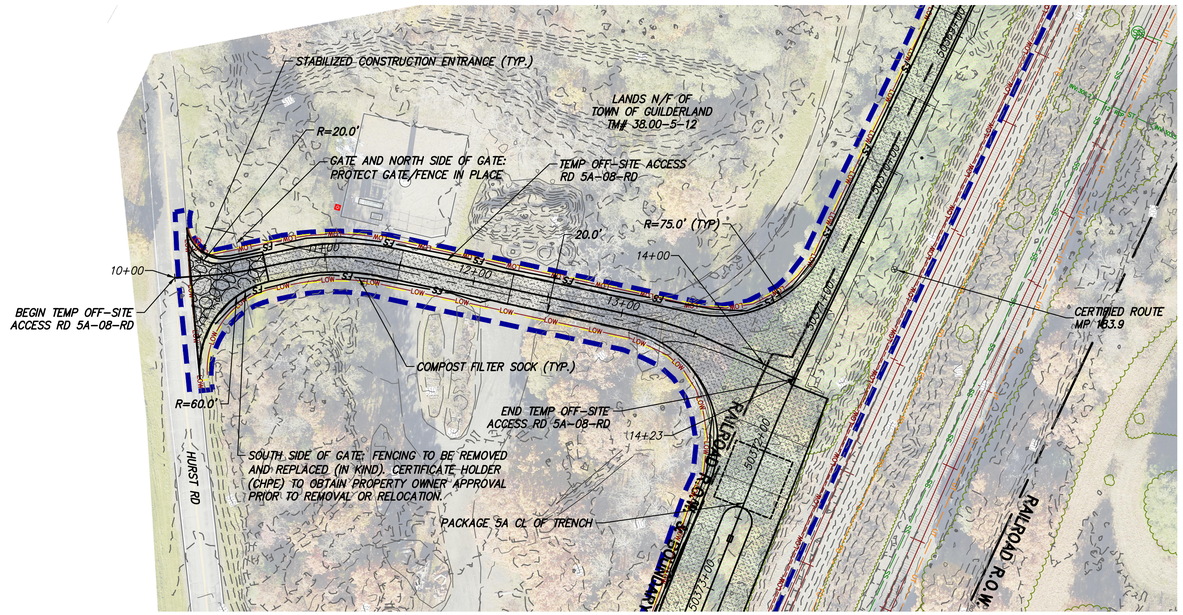

TEMP OFF-SITE ACCESS RD 5A-08-RD PLAN VIEW

STA. 10+00 TO STA.14+23
SCALE: 1" = 50'


0 50 100
Scale in feet

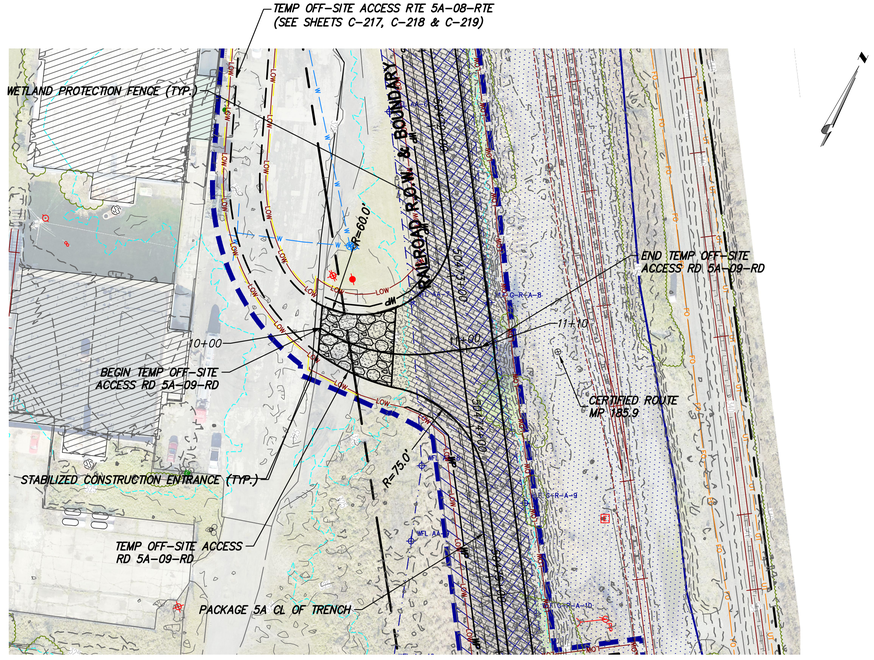

TEMP OFF-SITE ACCESS RD 5A-09-RD PLAN VIEW


STA. 10+00 TO STA. 11+10
SCALE: 1" = 50'

0 50 100
Scale in feet

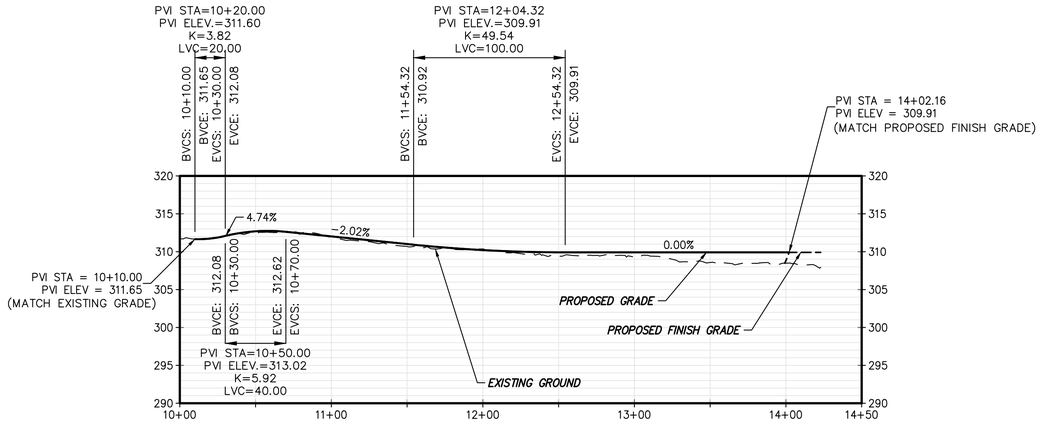

TEMP OFF-SITE ACCESS RD 5A-08-RD PROFILE

STA. 10+10 TO STA.14+02
SCALE: H: 1" = 50' V: 1" = 10'

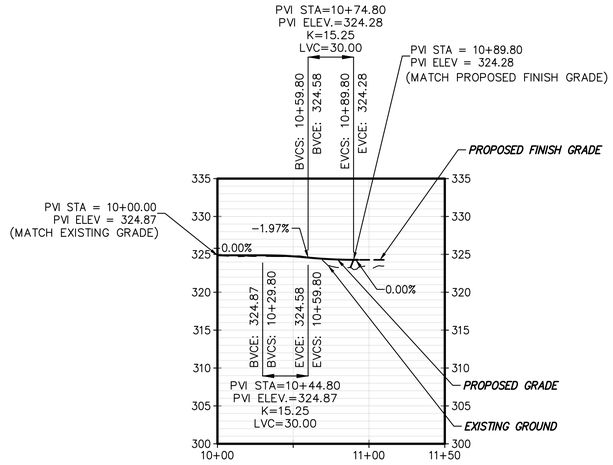

TEMP OFF-SITE ACCESS RD 5A-09-RD PROFILE

STA. 10+00 TO STA. 10+90
SCALE: H: 1" = 50' V: 1" = 10'

CHPE Champlain Hudson Power Express

Kiewit

STATE OF NEW YORK · THOMAS A. KELLY · LICENSED PROFESSIONAL ENGINEER · 106558

STATE OF NEW YORK · NATHANIEL DALE HANEMEE · LICENSED PROFESSIONAL ENGINEER · 103692

IT IS A VIOLATION OF LAW FOR ANY PERSON, UNLESS THEY ARE ACTING UNDER THE DIRECTION OF A LICENSED PROFESSIONAL ENGINEER, ARCHITECT, LANDSCAPE ARCHITECT OR LAND SURVEYOR TO ALTER AN ITEM IN ANY WAY. IF AN ITEM BEARING THE STAMP OF A LICENSED PROFESSIONAL IS ALTERED, THE ALTERING ENGINEER, ARCHITECT, LANDSCAPE ARCHITECT OR LAND SURVEYOR SHALL STAMP THE DOCUMENT AND INCLUDE THE NOTATION "ALTERED BY" FOLLOWED BY THEIR SIGNATURE, THE DATE OF SUCH ALTERATION, AND A SPECIFIC DESCRIPTION OF THE ALTERATION.

No.	DATE	SUBMITTAL / REVISION DESCRIPTION	DB	APP
0	06/09/2023	ISSUED FOR CONSTRUCTION SUBMISSION	BV	TK

CHAMPLAIN HUDSON POWER EXPRESS

SEGMENT 8 (PACKAGE 5A) - CSX: ROTTERDAM - BETHLEHEM

TEMP OFF-SITE ACCESS ROADS (5A-08-RD & 5A-09-RD)


KIEWIT PROJECT NO. 21162

DRAWING NO. **C-207**

DRAWN BY: AR | DESIGNED BY: BV | APPROVED BY: TK | SCALE AS SHOWN | REV. NO. 0 | DATE 06/09/2023 | SH.NO. 84 OF

File: P:\KIE-CHPE\3-DES\02 ROW\SHTS\PS\21162_5_C_AR_206-208.DWG Saved: 6/8/2023 12:25:26 PM Plotted: 6/8/2023 12:41:54 PM Current User: Fernando.Rivas Fernando.Rivas! LastSavedBy: Fernando.Rivas!

AGRICULTURAL LAND #4 (STATION 50546+83 TO STATION 50553+26). ALL CERTIFICATE CONDITIONS AND BMPS OUTLINED IN SECTION 7.1 OF THE EM&CP WILL BE FOLLOWED. ALL RESTORATION REQUIREMENTS DETAILED IN SECTION 14.5 OF THE EM&CP WILL BE FOLLOWED.

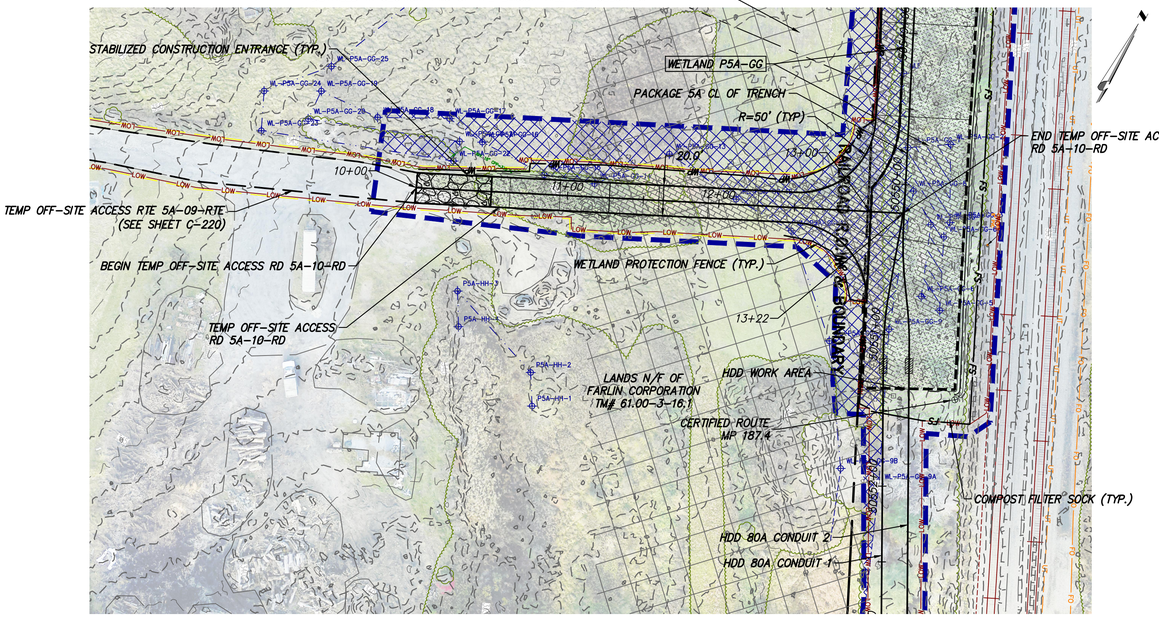


TEMP OFF-SITE ACCESS RD 5A-10-RD PLAN VIEW

STA. 10+00 TO STA. 13+22
SCALE: 1" = 50'

0 50 100
Scale in feet


AGRICULTURAL LAND #5 (STATION 50647+60 TO STATION 50667+64). ALL CERTIFICATE CONDITIONS AND BMPS OUTLINED IN SECTION 7.1 OF THE EM&CP WILL BE FOLLOWED. ALL RESTORATION REQUIREMENTS DETAILED IN SECTION 14.5 OF THE EM&CP WILL BE FOLLOWED.

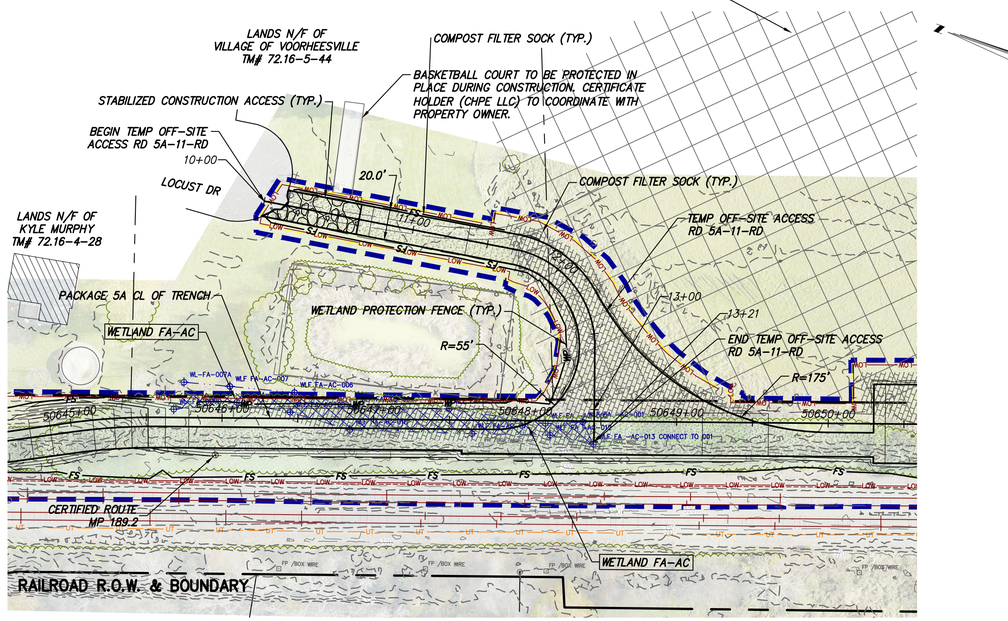

TEMP OFF-SITE ACCESS RD 5A-11-RD PLAN VIEW


STA. 10+00 TO STA. 13+21
SCALE: 1" = 50'

0 50 100
Scale in feet

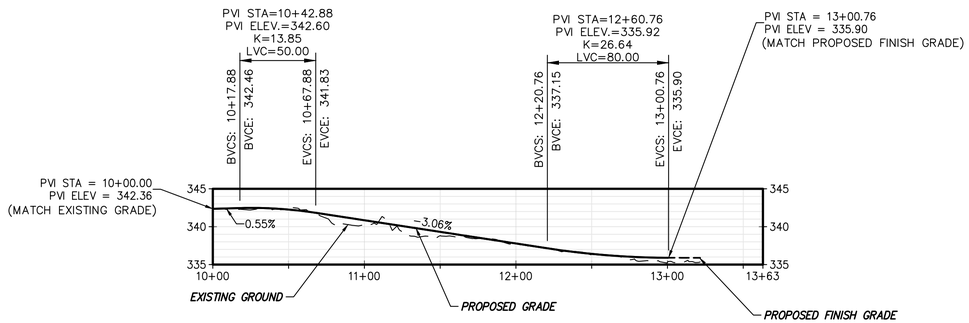

TEMP OFF-SITE ACCESS RD 5A-10-RD PROFILE

STA. 10+00 TO STA. 13+01
SCALE: H: 1" = 50' V: 1" = 10'

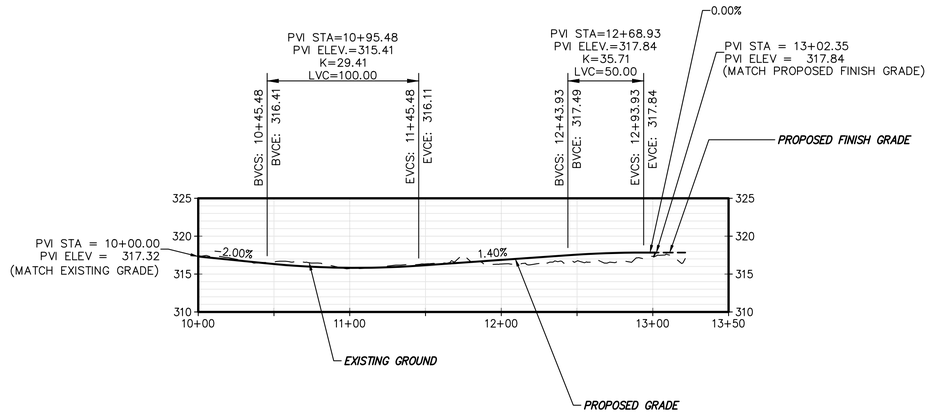

TEMP OFF-SITE ACCESS RD 5A-11-RD PROFILE

STA. 10+00 TO STA. 13+03
SCALE: H: 1" = 50' V: 1" = 10'

CHPE Champlain Hudson Power Express

Kiewit

STATE OF NEW YORK · THOMAS A. KELLY · 106558 · LICENSED PROFESSIONAL ENGINEER

STATE OF NEW YORK · NATHANIEL DALE HAVENER · 103692 · LICENSED PROFESSIONAL ENGINEER

IT IS A VIOLATION OF LAW FOR ANY PERSON, UNLESS THEY ARE ACTING UNDER THE DIRECTION OF A LICENSED PROFESSIONAL ENGINEER, ARCHITECT, LANDSCAPE ARCHITECT OR LAND SURVEYOR TO ALTER AN ITEM IN ANY WAY. IF AN ITEM BEARING THE STAMP OF A LICENSED PROFESSIONAL IS ALTERED, THE ALTERING ENGINEER, ARCHITECT, LANDSCAPE ARCHITECT OR LAND SURVEYOR SHALL STAMP THE DOCUMENT AND INCLUDE THE NOTATION "ALTERED BY" FOLLOWED BY THEIR SIGNATURE, THE DATE OF SUCH ALTERATION, AND A SPECIFIC DESCRIPTION OF THE ALTERATION.

No.	DATE	SUBMITTAL / REVISION DESCRIPTION	DB	APP
0	05/15/2023	ISSUED FOR CONSTRUCTION SUBMISSION	BV	TK

CHAMPLAIN HUDSON POWER EXPRESS

SEGMENT 8 (PACKAGE 5A) - CSX: ROTTERDAM - BETHLEHEM


TEMP OFF-SITE ACCESS ROADS (5A-10-RD & 5A-11-RD)

KIEWIT PROJECT NO. 21162

DRAWING NO. **C-208**


DRAWN BY: AR | DESIGNED BY: BV | APPROVED BY: TK | SCALE AS SHOWN | REV. NO. 0 | DATE 05/15/2023 | SH.NO. 85 OF

File: P:\PROJECTS\KIE-CHPE\3-DES\02 ROW\SHTS\P5\21162_5_C_AR_206-208.DWG Saved: 6/7/2023 7:07:54 PM Plotted: 6/8/2023 9:49:03 AM Current User: Dafne.Arellano LastSavedBy: petar.jukocevic

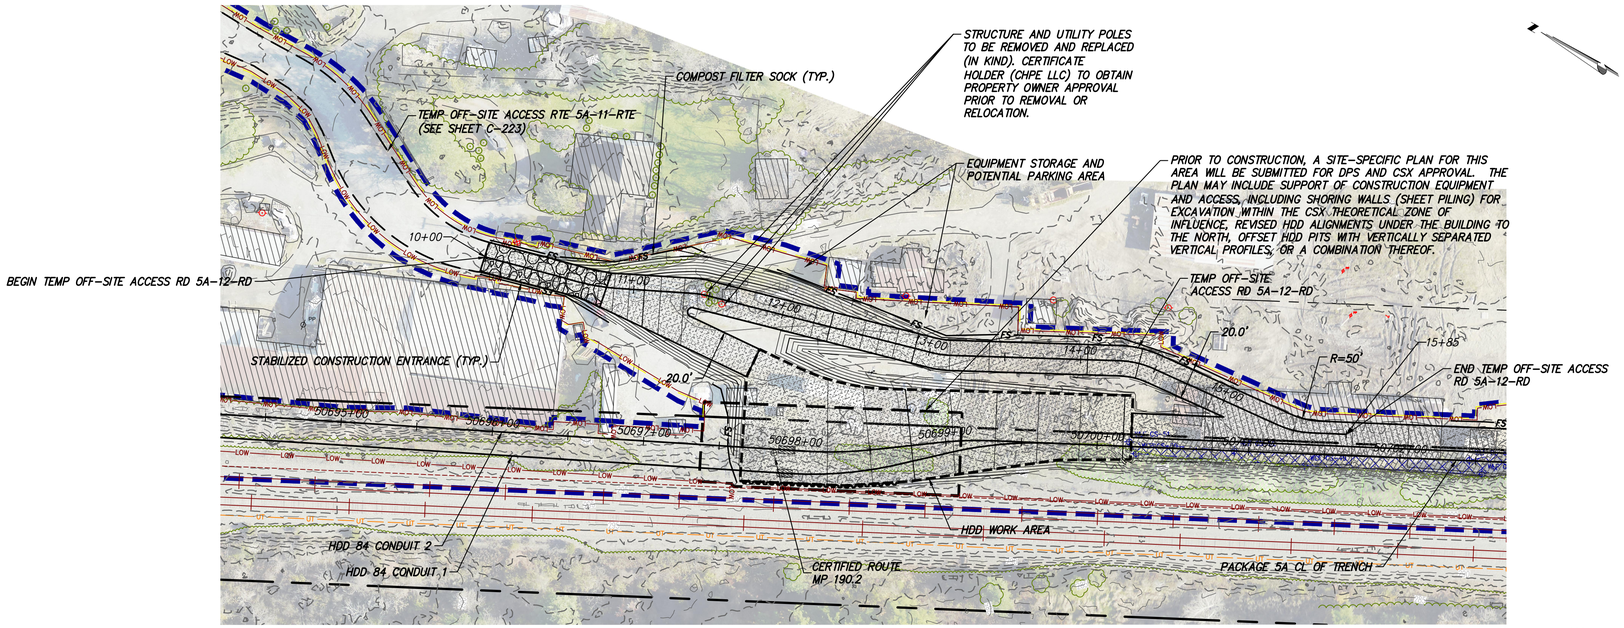

TEMP OFF-SITE ACCESS RD 5A-12-RD PLAN VIEW

STA. 10+00 TO STA. 15+85
SCALE: 1" = 50'

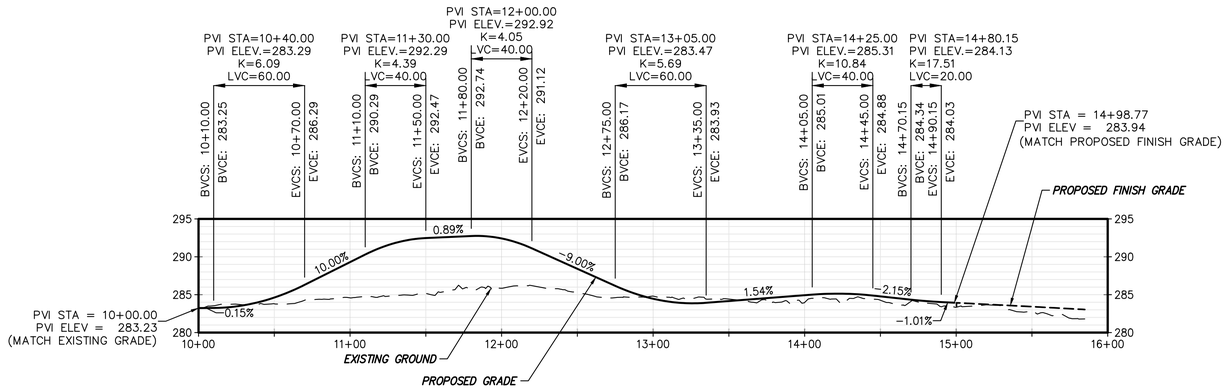

TEMP OFF-SITE ACCESS RD 5A-12-RD PROFILE

STA.10+00 TO STA. 14+99
SCALE: H: 1" = 50' V: 1" = 10'

IT IS A VIOLATION OF LAW FOR ANY PERSON, UNLESS THEY ARE ACTING UNDER THE DIRECTION OF A LICENSED PROFESSIONAL ENGINEER, ARCHITECT, LANDSCAPE ARCHITECT OR LAND SURVEYOR TO ALTER AN ITEM IN ANY WAY. IF AN ITEM BEARING THE STAMP OF A LICENSED PROFESSIONAL IS ALTERED, THE ALTERING ENGINEER, ARCHITECT, LANDSCAPE ARCHITECT OR LAND SURVEYOR SHALL STAMP THE DOCUMENT AND INCLUDE THE NOTATION "ALTERED BY" FOLLOWED BY THEIR SIGNATURE, THE DATE OF SUCH ALTERATION, AND A SPECIFIC DESCRIPTION OF THE ALTERATION.

No.	DATE	SUBMITTAL / REVISION DESCRIPTION	BY	APP
0	06/09/2023	ISSUED FOR CONSTRUCTION SUBMISSION	BV	TK

CHAMPLAIN HUDSON POWER EXPRESS

SEGMENT 8 (PACKAGE 5A) - CSX: ROTTERDAM - BETHLEHEM


TEMP OFF-SITE ACCESS ROADS (5A-12-RD)

KIEWIT PROJECT NO. 21162

DRAWING NO. **C-209**

DRAWN BY: AR | DESIGNED BY: BV | APPROVED BY: TK | SCALE AS SHOWN | REV. NO. 0 | DATE 06/09/2023 | SH.NO. 86 OF


File: P:\PROJECTS\KIE-CHPE\3-DES\02 ROW\SHTS\P5\21162_5_C_AR_209-211.DWG Saved: 6/7/2023 7:18:16 PM Plotted: 6/8/2023 9:51:22 AM Current User: Dafne.Arellano LastSavedBy: peter.lukacevic

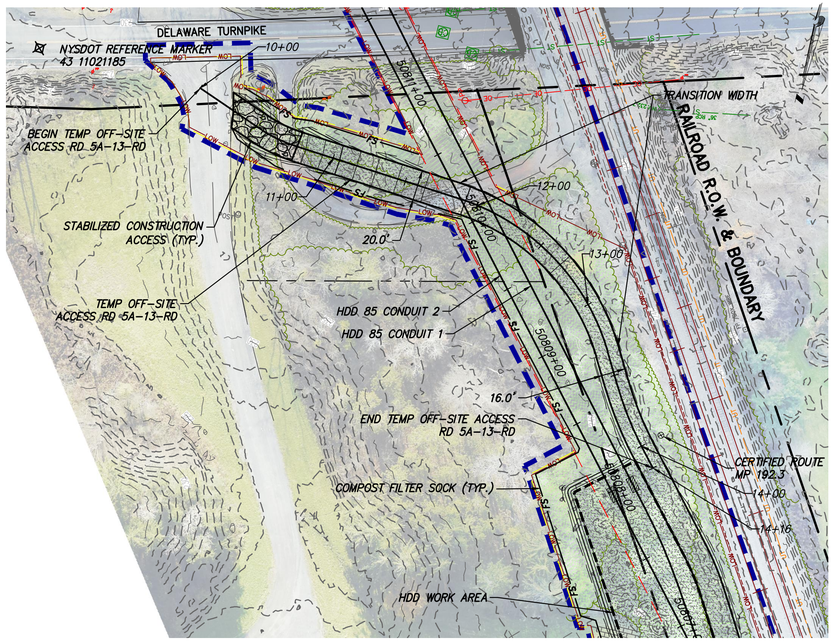

TEMP OFF-SITE ACCESS RD 5A-13-RD PLAN VIEW

STA. 10+00 TO STA. 14+17
SCALE: 1" = 50'


0 50 100
Scale in feet

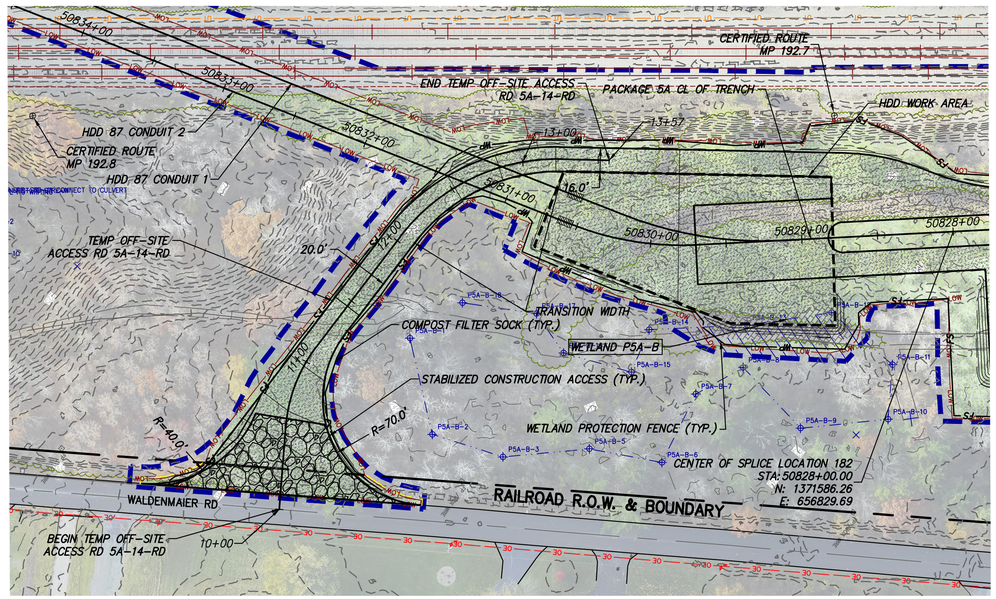

TEMP OFF-SITE ACCESS RD 5A-14-RD PLAN VIEW


STA. 10+00 TO STA. 13+58
SCALE: 1" = 50'

0 50 100
Scale in feet

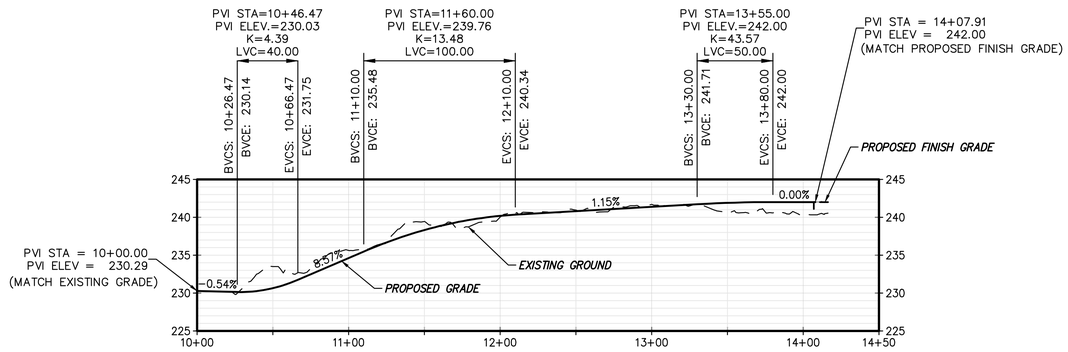

TEMP OFF-SITE ACCESS RD 5A-13-RD PROFILE

STA. 10+00 TO STA. 14+08
SCALE: H: 1" = 50' V: 1" = 10'

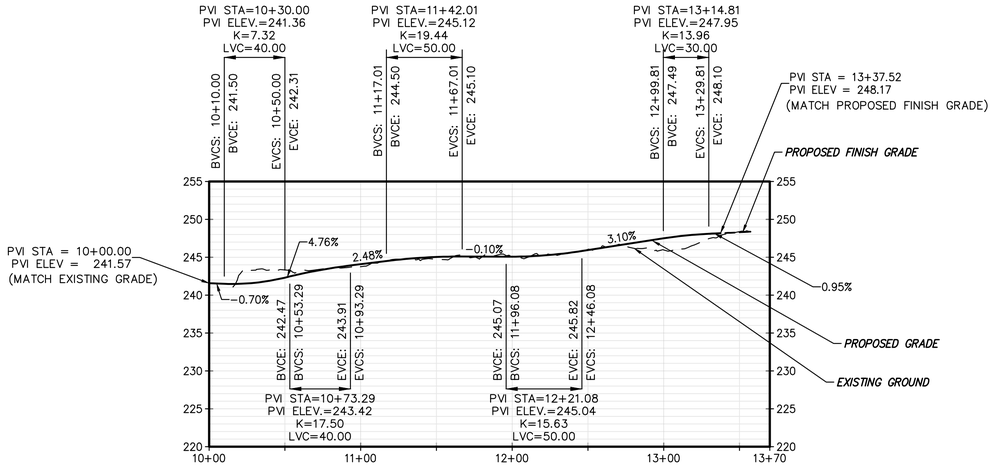

TEMP OFF-SITE ACCESS RD 5A-14-RD PROFILE

STA. 10+00 TO STA. 13+38
SCALE: H: 1" = 50' V: 1" = 10'

CHPE Champlain Hudson Power Express

Kiewit

STATE OF NEW YORK · THOMAS A. KELLY · 106558 · LICENSED PROFESSIONAL ENGINEER

STATE OF NEW YORK · NATHANIEL DALE HAVENER · 103692 · LICENSED PROFESSIONAL ENGINEER

IT IS A VIOLATION OF LAW FOR ANY PERSON, UNLESS THEY ARE ACTING UNDER THE DIRECTION OF A LICENSED PROFESSIONAL ENGINEER, ARCHITECT, LANDSCAPE ARCHITECT OR LAND SURVEYOR TO ALTER AN ITEM IN ANY WAY. IF AN ITEM BEARING THE STAMP OF A LICENSED PROFESSIONAL IS ALTERED, THE ALTERING ENGINEER, ARCHITECT, LANDSCAPE ARCHITECT OR LAND SURVEYOR SHALL STAMP THE DOCUMENT AND INCLUDE THE NOTATION "ALTERED BY" FOLLOWED BY THEIR SIGNATURE, THE DATE OF SUCH ALTERATION, AND A SPECIFIC DESCRIPTION OF THE ALTERATION.


No.	DATE	SUBMITTAL / REVISION DESCRIPTION	DB	APP
0	06/09/2023	ISSUED FOR CONSTRUCTION SUBMISSION	BV	TK

DRAWN BY: AR | DESIGNED BY: BV | APPROVED BY: TK

CHAMPLAIN HUDSON POWER EXPRESS
SEGMENT 8 (PACKAGE 5A) - CSX: ROTTERDAM - BETHLEHEM
TEMP OFF-SITE ACCESS ROADS (5A-13-RD & 5A-14-RD)


KIEWIT PROJECT NO. 21162
DRAWING NO. C-210
SCALE AS SHOWN | DATE 06/09/2023
REV. NO. 0 | SH.NO. 87 OF

File: P:\KIE-CHPE\3-DES\02 ROW\SHTS\P5\21162_5_C_AR_209-211.DWG Saved: 6/8/2023 1:54:08 PM Plotted: 6/8/2023 2:06:47 PM Current User: Austin.Rutledge
Austin.Rutledge Last Saved By: Austin.Rutledge

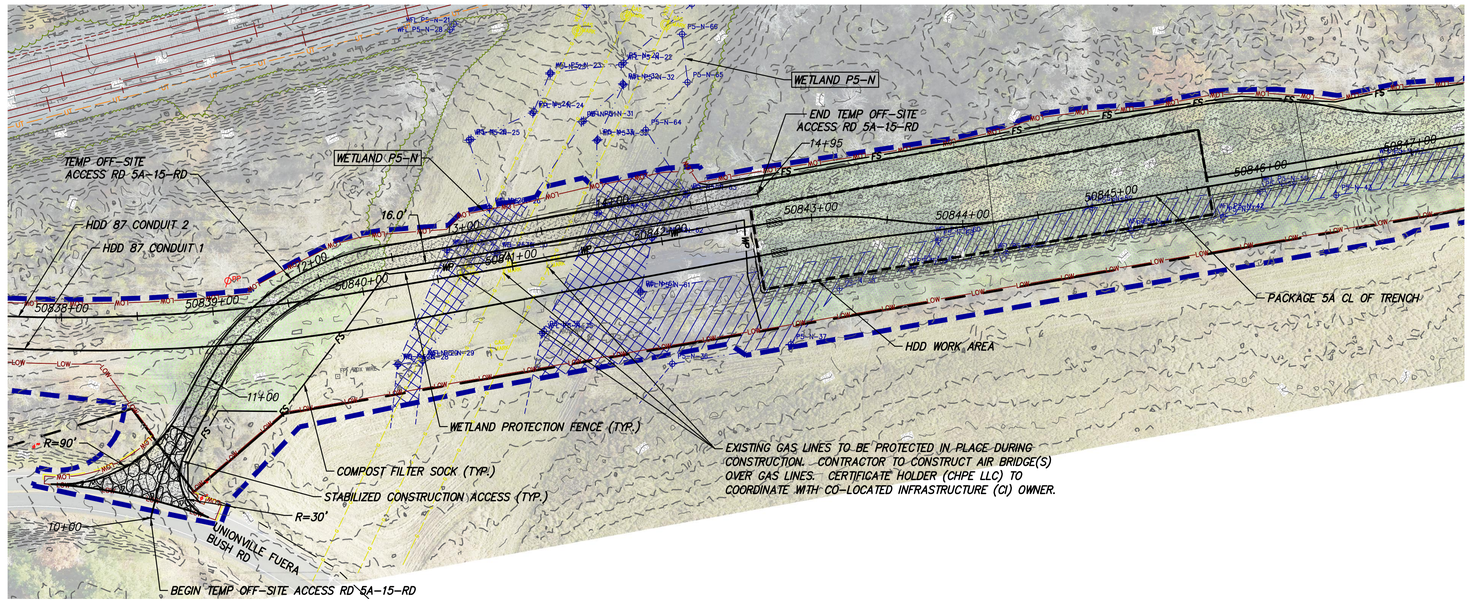

TEMP OFF-SITE ACCESS RD 5A-15-RD PLAN VIEW

STA. 10+00 TO STA.14+95
SCALE: 1" = 50'

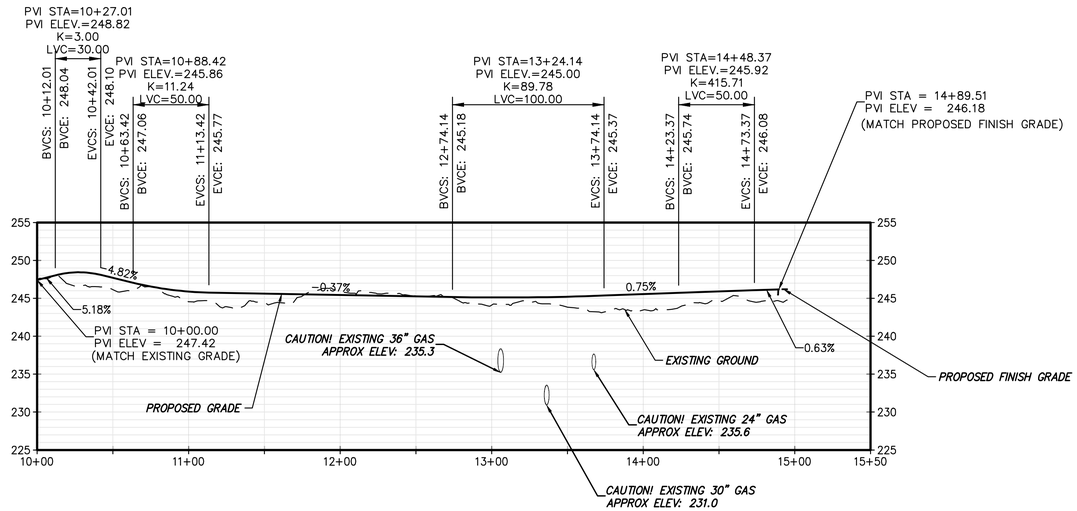

TEMP OFF-SITE ACCESS RD 5A-15-RD PROFILE

STA. 10+00 TO STA. 14+90
SCALE: H: 1" = 50' V: 1" = 10'

CHPE Champlain Hudson Power Express

Kiewit

STATE OF NEW YORK · THOMAS A. KELLY · 106558 · LICENSED PROFESSIONAL ENGINEER

STATE OF NEW YORK · NATHANIEL DALE HAVENER · 103692 · LICENSED PROFESSIONAL ENGINEER

IT IS A VIOLATION OF LAW FOR ANY PERSON, UNLESS THEY ARE ACTING UNDER THE DIRECTION OF A LICENSED PROFESSIONAL ENGINEER, ARCHITECT, LANDSCAPE ARCHITECT OR LAND SURVEYOR TO ALTER AN ITEM IN ANY WAY. IF AN ITEM BEARING THE STAMP OF A LICENSED PROFESSIONAL IS ALTERED, THE ALTERING ENGINEER, ARCHITECT, LANDSCAPE ARCHITECT OR LAND SURVEYOR SHALL STAMP THE DOCUMENT AND INCLUDE THE NOTATION "ALTERED BY" FOLLOWED BY THEIR SIGNATURE, THE DATE OF SUCH ALTERATION, AND A SPECIFIC DESCRIPTION OF THE ALTERATION.

No.	DATE	SUBMITTAL / REVISION DESCRIPTION	DB	APP
0	06/09/2023	ISSUED FOR CONSTRUCTION SUBMISSION	BV	TK

CHAMPLAIN HUDSON POWER EXPRESS

SEGMENT 8 (PACKAGE 5A) - CSX: ROTTERDAM - BETHLEHEM


TEMP OFF-SITE ACCESS ROADS (5A-15-RD)

KIEWIT PROJECT NO. 21162

DRAWING NO. C-211

DRAWN BY: AR | DESIGNED BY: BV | APPROVED BY: TK | SCALE AS SHOWN | REV. NO. 0 | DATE 06/09/2023 | SH.NO. 88 OF


File: P:\KIE-CHPE\3-DES\02 ROW\SHTS\PS\21162_5_C_AR_209-211.DWG Saved: 6/8/2023 1:54:08 PM Plotted: 6/8/2023 2:08:42 PM Current User: Austin.Rutledge
Austin.Rutledge Lost\Saved\By:

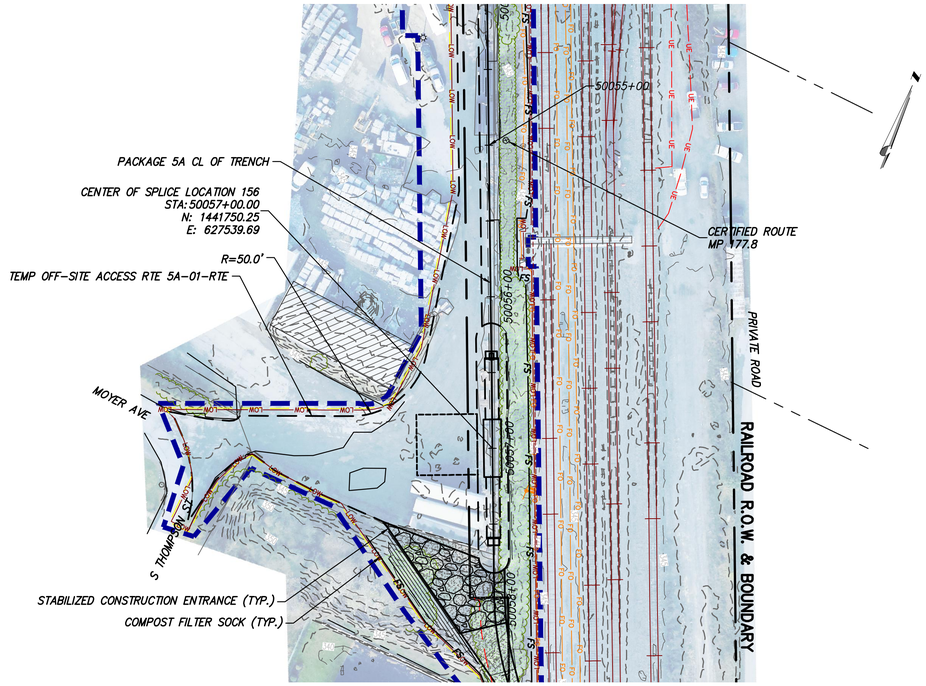

TEMP OFF-SITE ACCESS RTE 5A-01-RTE PLAN VIEW

SCALE: 1" = 50'

0 50 100
Scale in feet

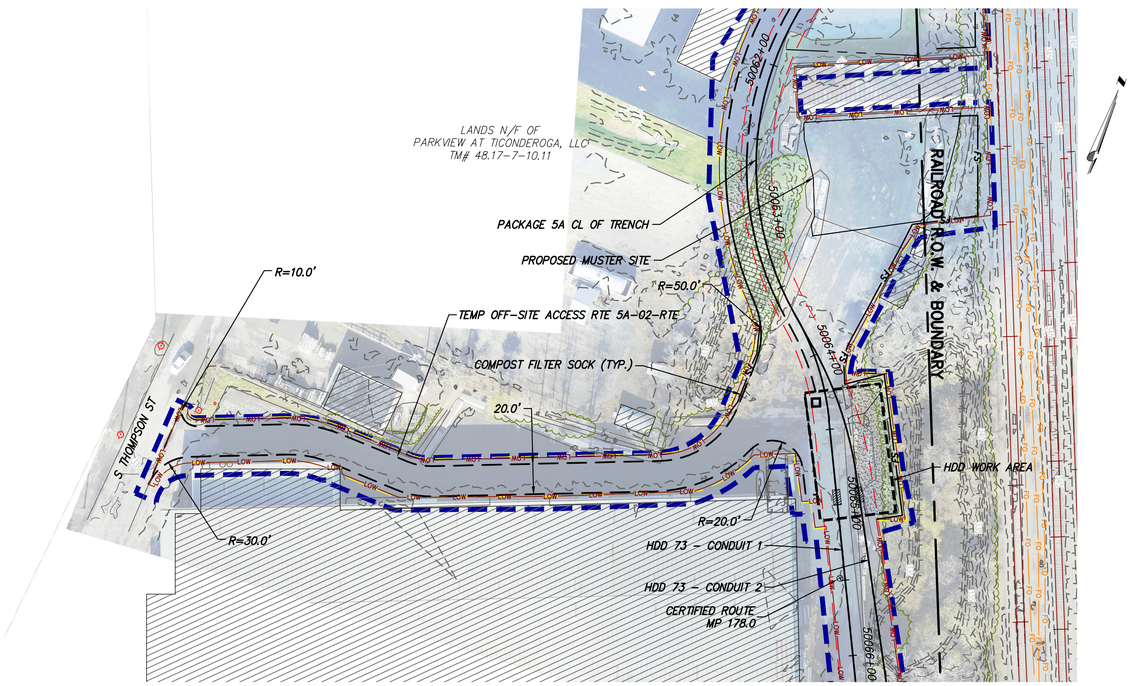

TEMP OFF-SITE ACCESS RTE 5A-02-RTE PLAN VIEW

SCALE: 1" = 50'

0 50 100
Scale in feet

File: P:\KIE-CHPE\3-DES\02 ROW\SHTS\PS\21162_5_C_ART_212-213.DWG Saved: 6/8/2023 12:08:52 PM Plotted: 6/8/2023 1:10:49 PM Current User: Yelena.Philippi LastSavedBy: mary.esmaeili

CHPE Champlain Hudson Power Express

Kiewit

STATE OF NEW YORK · THOMAS A. KELLY · LICENSED PROFESSIONAL ENGINEER · 106559

STATE OF NEW YORK · NATHANIEL DALE HAENEL · LICENSED PROFESSIONAL ENGINEER · 103692

IT IS A VIOLATION OF LAW FOR ANY PERSON, UNLESS THEY ARE ACTING UNDER THE DIRECTION OF A LICENSED PROFESSIONAL ENGINEER, ARCHITECT, LANDSCAPE ARCHITECT OR LAND SURVEYOR TO ALTER AN ITEM IN ANY WAY. IF AN ITEM BEARING THE STAMP OF A LICENSED PROFESSIONAL IS ALTERED, THE ALTERING ENGINEER, ARCHITECT, LANDSCAPE ARCHITECT OR LAND SURVEYOR SHALL STAMP THE DOCUMENT AND INCLUDE THE NOTATION "ALTERED BY" FOLLOWED BY THEIR SIGNATURE, THE DATE OF SUCH ALTERATION, AND A SPECIFIC DESCRIPTION OF THE ALTERATION.

No.	DATE	SUBMITTAL / REVISION DESCRIPTION	DB	APP
0	06/09/2023	ISSUED FOR CONSTRUCTION SUBMISSION	BV	TK

CHAMPLAIN HUDSON POWER EXPRESS

SEGMENT 8 (PACKAGE 5A) - CSX: ROTTERDAM - BETHLEHEM

TEMP OFF-SITE ACCESS ROUTES (5A-01-RTE & 5A-02-RTE)

KIEWIT PROJECT NO.	21162
DRAWING NO.	C-212

DRAWN BY: AR | DESIGNED BY: BV | APPROVED BY: TK | SCALE: AS SHOWN | REV. NO.: 0 | DATE: 06/09/2023 | SH.NO.: 89 OF