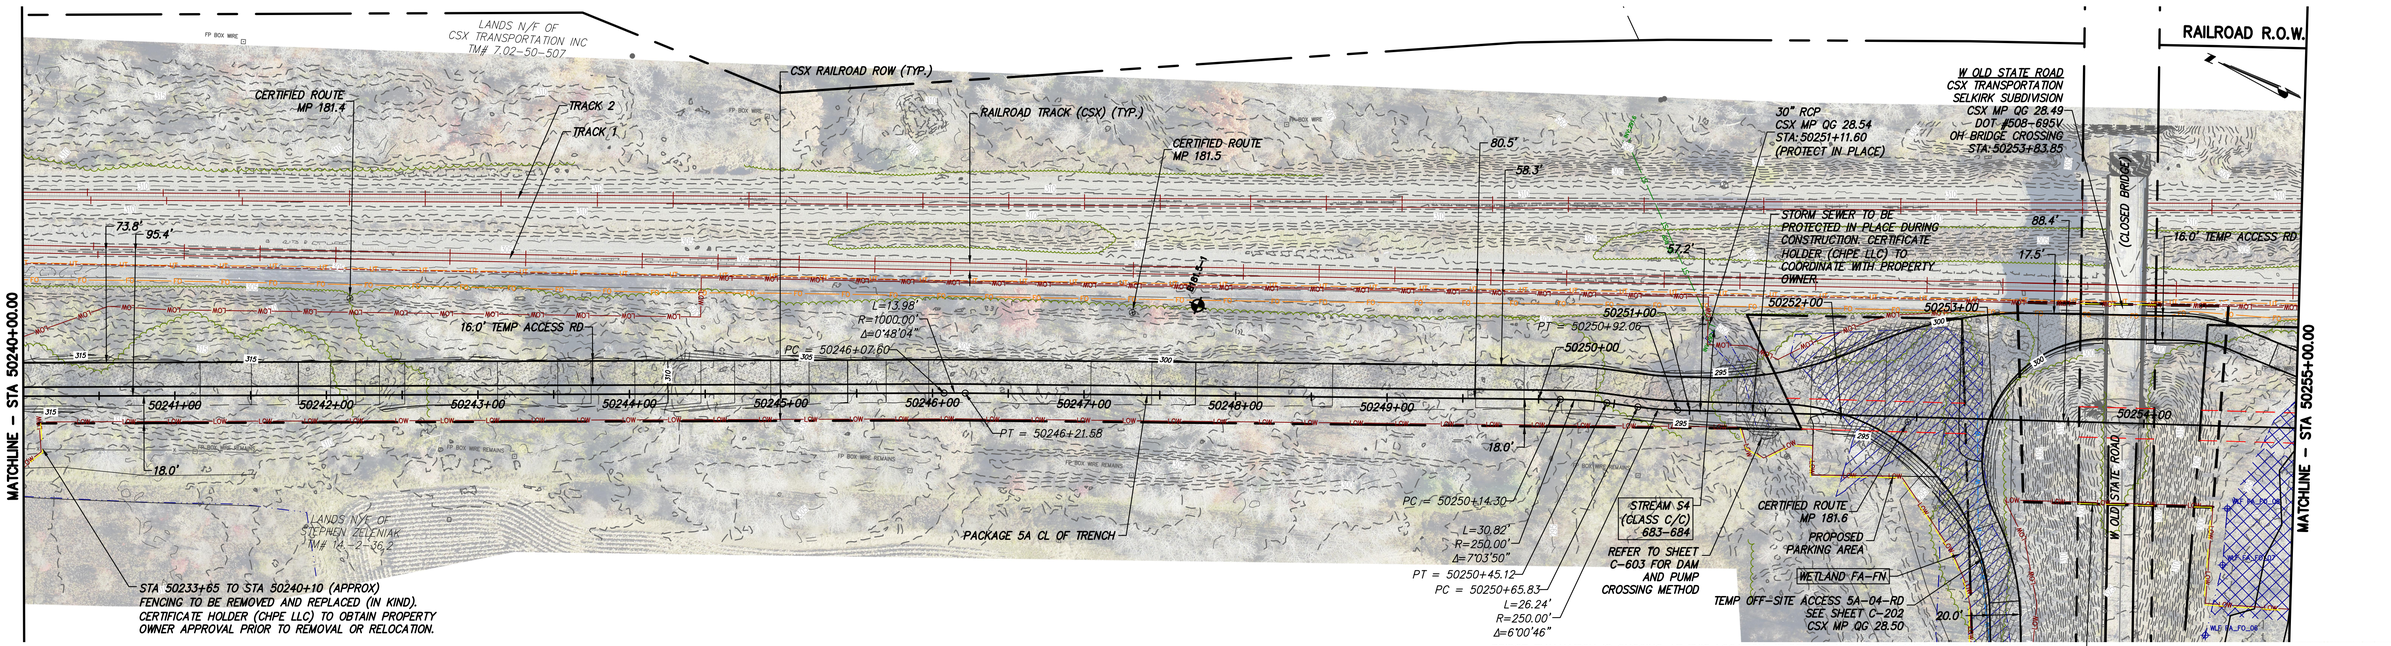



STA. 50240+00.00 TO STA. 50255+00.00 PLAN VIEW

SCALE: 1" = 50'

BRIDGE EVALUATION IS ONGOING AT THIS LOCATION. IF DEEMED NECESSARY AND PRIOR TO CONSTRUCTION, A SITE-SPECIFIC PLAN TO SAFELY TRANSPORT PERSONNEL AND EQUIPMENT UNDER W OLD STATE ROAD BRIDGE AND CONSTRUCT THE CABLE CONDUITS WILL BE PREPARED. CONSTRUCTION PERSONNEL AND EQUIPMENT SHALL NOT ENTER THIS AREA UNTIL BRIDGE EVALUATION IS COMPLETE AND UPDATED PLANS ARE FINALIZED.

0 50 100
Scale in feet

TRENCH SECTION – TYPICAL
(SEE SHEET C-621, DETAIL 1A)
30" DUCTBANK WIDTH,
16" CONDUIT ℄ TO ℄
TR SECTION (130 K.cm/W)

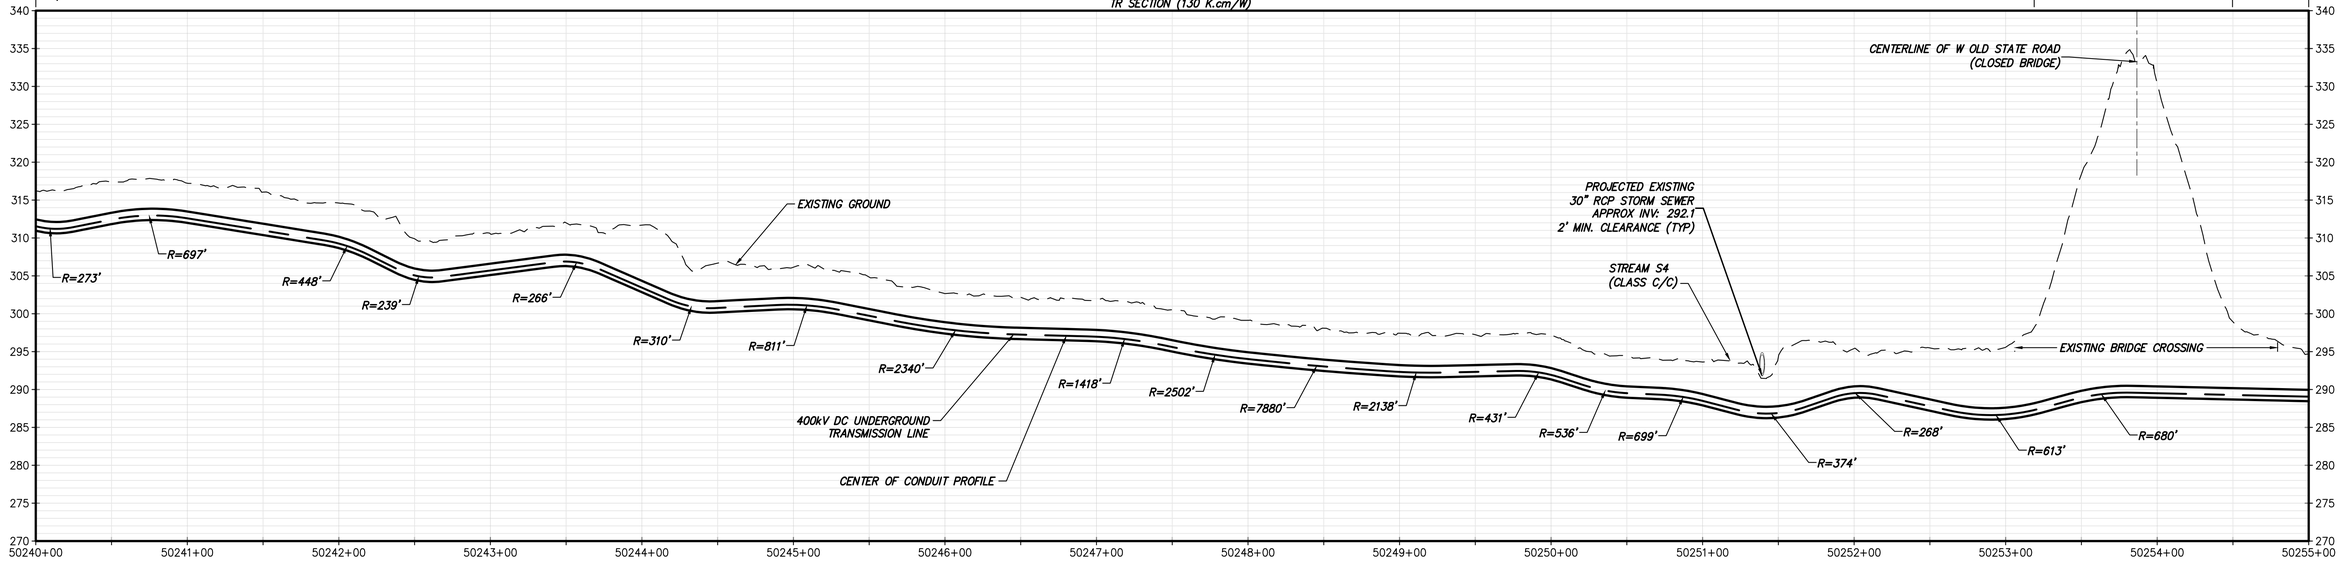

STA. 50240+00.00 TO STA. 50255+00.00 PROFILE

SCALE: H: 1" = 50' V: 1" = 10'

CHPE Champlain Hudson Power Express

Kiewit

STATE OF NEW YORK · THOMAS A. KELLY · LICENSED PROFESSIONAL ENGINEER · 106559 · 2023-06-09

IT IS A VIOLATION OF LAW FOR ANY PERSON, UNLESS THEY ARE ACTING UNDER THE DIRECTION OF A LICENSED PROFESSIONAL ENGINEER, ARCHITECT, LANDSCAPE ARCHITECT OR LAND SURVEYOR TO ALTER AN ITEM IN ANY WAY. IF AN ITEM BEARING THE STAMP OF A LICENSED PROFESSIONAL IS ALTERED, THE ALTERING ENGINEER, ARCHITECT, LANDSCAPE ARCHITECT OR LAND SURVEYOR SHALL STAMP THE DOCUMENT AND INCLUDE THE NOTATION "ALTERED BY" FOLLOWED BY THEIR SIGNATURE, THE DATE OF SUCH ALTERATION, AND A SPECIFIC DESCRIPTION OF THE ALTERATION.

No.	DATE	SUBMITTAL / REVISION DESCRIPTION	DB	APP
0	06/09/2023	ISSUED FOR CONSTRUCTION SUBMISSION	BV	TK

CHAMPLAIN HUDSON POWER EXPRESS

SEGMENT 8 (PACKAGE 5A) - CSX: ROTTERDAM - BETHLEHEM

STA. 50240+00.00 TO STA. 50255+00.00


HVDC CONDUIT PLAN AND PROFILE

(AND TEMPORARY ACCESS ROAD PLAN)

KIEWIT PROJECT NO.	21162
DRAWING NO.	C-117

DRAWN BY: AR | DESIGNED BY: BV | APPROVED BY: TK | SCALE AS SHOWN | REV. NO. 0 | DATE 06/09/2023 | SH.NO. 34 OF

File: P:\KIE-CHPE\3-DES\02 ROW\SHTS\PS\21162_5_C_116-120.DWG Saved: 6/7/2023 1:19:56 PM Plotted: 6/7/2023 3:15:33 PM Current User: Yelena.Philippi LastSavedBy: Cole.Faryniaz

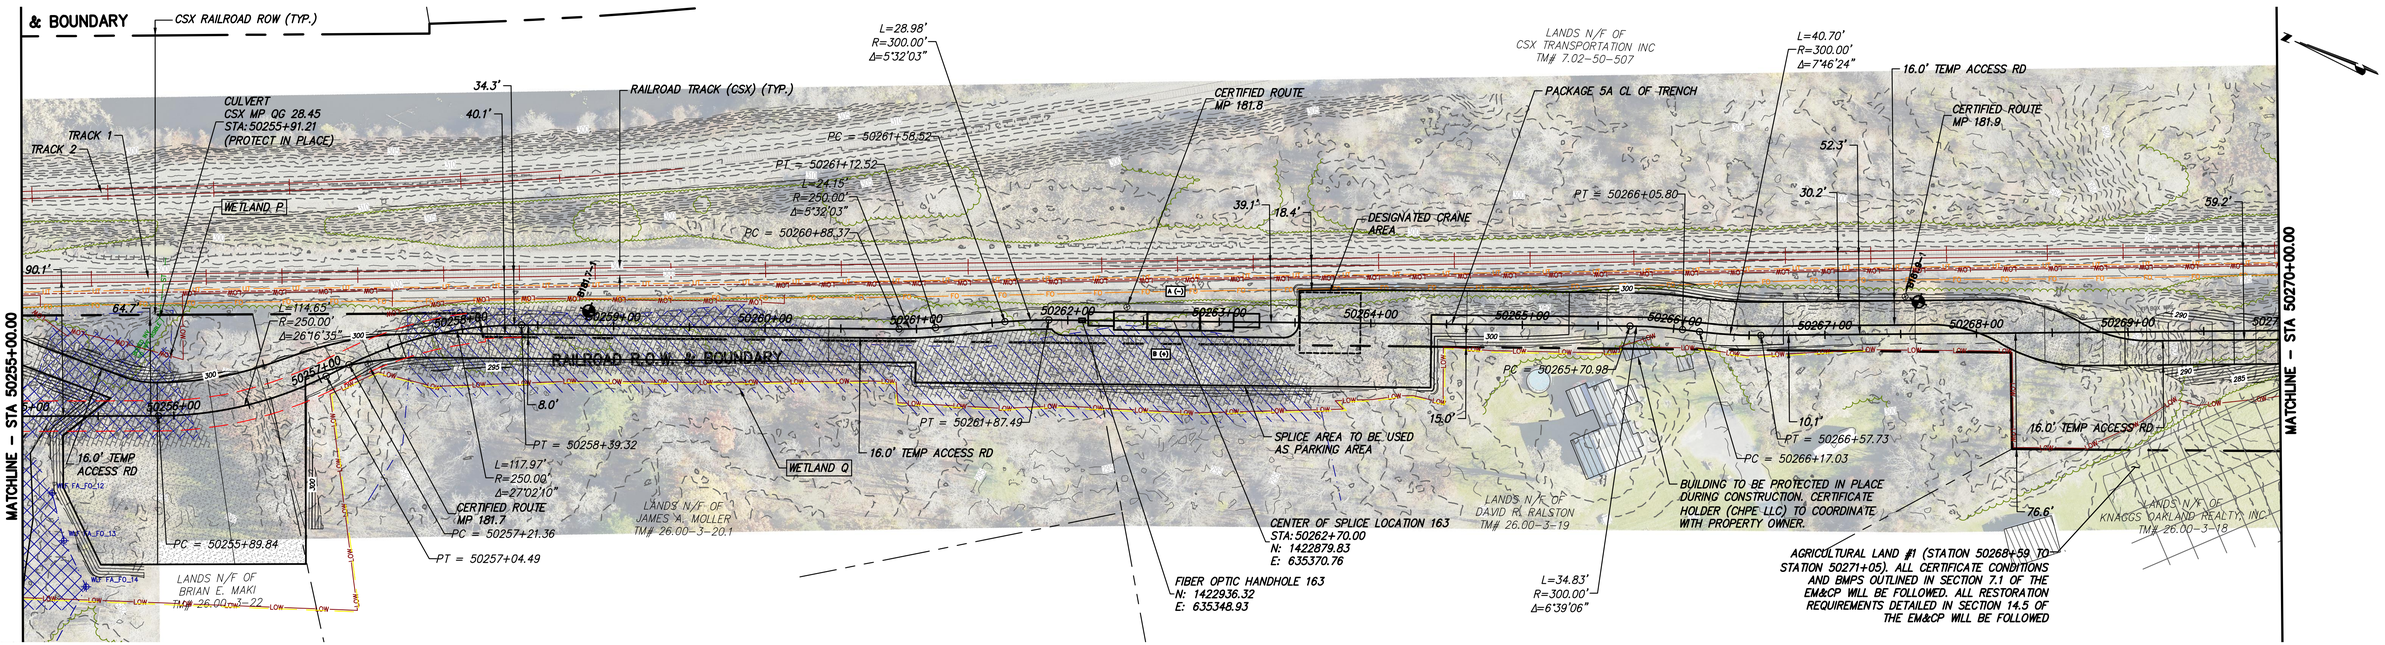


STA. 50255+00.00 TO STA. 50270+00.00 PLAN VIEW

SCALE: 1" = 50'

0 50 100
Scale in feet

TRENCH SECTION – TYPICAL
(SEE SHEET C-621, DETAIL 1A)
30" DUCTBANK WIDTH,
16" CONDUIT ℄ TO ℄
TR SECTION (130 K.cm/W)

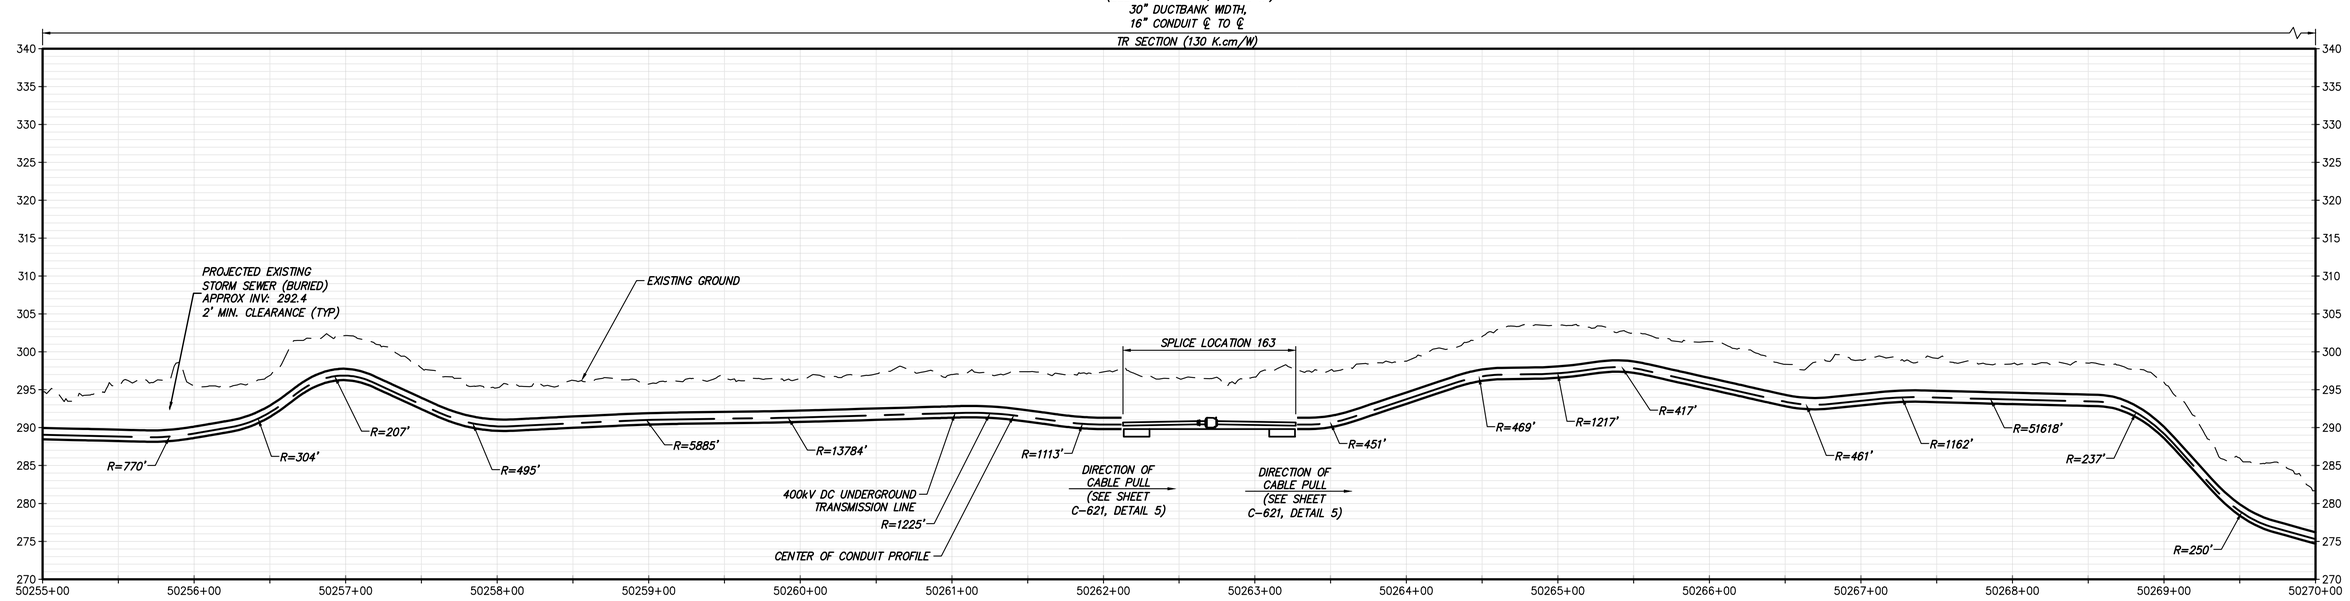

STA. 50255+00.00 TO STA. 50270+00.00 PROFILE

SCALE: H: 1" = 50' V: 1" = 10'

CHPE Champlain Hudson Power Express

Kiewit

STATE OF NEW YORK
THOMAS A. KELLY
106559
LICENSED PROFESSIONAL ENGINEER
10.23.09

IT IS A VIOLATION OF LAW FOR ANY PERSON, UNLESS THEY ARE ACTING UNDER THE DIRECTION OF A LICENSED PROFESSIONAL ENGINEER, ARCHITECT, LANDSCAPE ARCHITECT OR LAND SURVEYOR TO ALTER AN ITEM IN ANY WAY. IF AN ITEM BEARING THE STAMP OF A LICENSED PROFESSIONAL IS ALTERED, THE ALTERING ENGINEER, ARCHITECT, LANDSCAPE ARCHITECT OR LAND SURVEYOR SHALL STAMP THE DOCUMENT AND INCLUDE THE NOTATION "ALTERED BY" FOLLOWED BY THEIR SIGNATURE, THE DATE OF SUCH ALTERATION, AND A SPECIFIC DESCRIPTION OF THE ALTERATION.

No.	DATE	SUBMITTAL / REVISION DESCRIPTION	DB	APP
0	06/09/2023	ISSUED FOR CONSTRUCTION SUBMISSION	BV	TK

CHAMPLAIN HUDSON POWER EXPRESS

SEGMENT 8 (PACKAGE 5A) - CSX: ROTTERDAM - BETHLEHEM

STA. 50255+00.00 TO STA. 50270+00.00


HVDC CONDUIT PLAN AND PROFILE

(AND TEMPORARY ACCESS ROAD PLAN)


KIEWIT PROJECT NO.	21162
DRAWING NO.	C-118

DRAWN BY: AR | DESIGNED BY: BV | APPROVED BY: TK | SCALE: AS SHOWN | REV. NO.: 0 | DATE: 06/09/2023 | SH.NO.: 35 OF

File: P:\PROJECTS\WE-CHPE\3-DES\02 ROW\SHTS\P5\21162_5_C_116-120.DWG Saved: 6/7/2023 8:53:38 PM Plotted: 6/7/2023 9:04:29 PM Current User: Dafne.Arellano LastSavedBy: Michael.Prahl

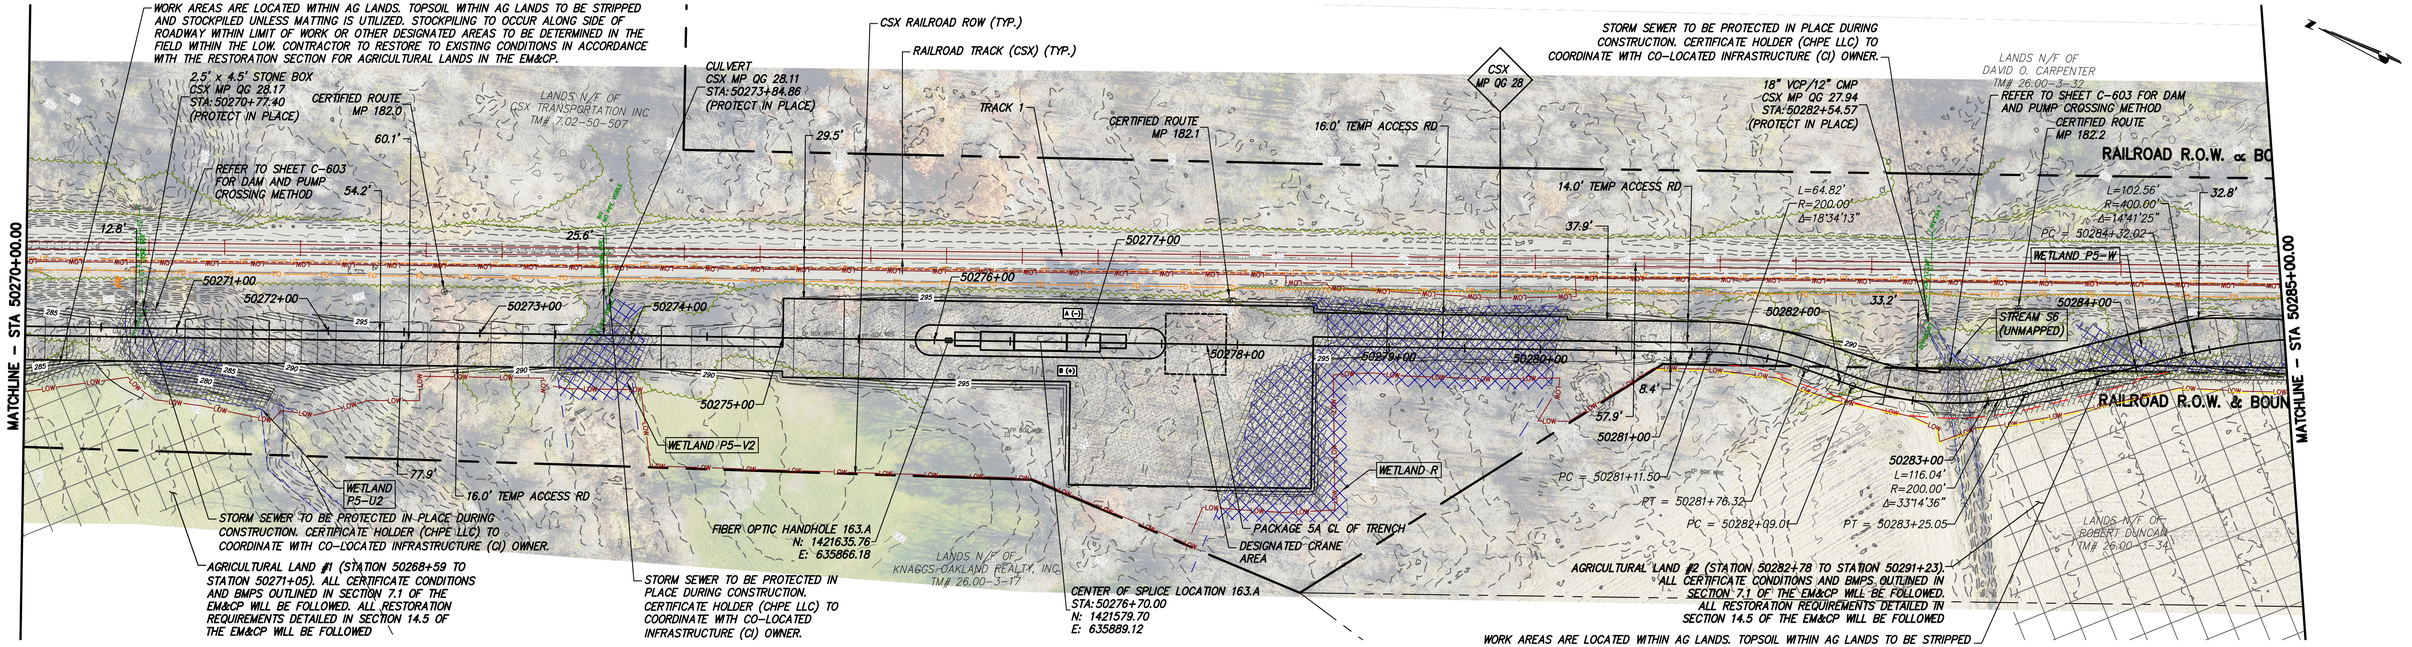

STA. 50270+00.00 TO STA. 50285+00.00 PLAN VIEW
SCALE: 1" = 50'

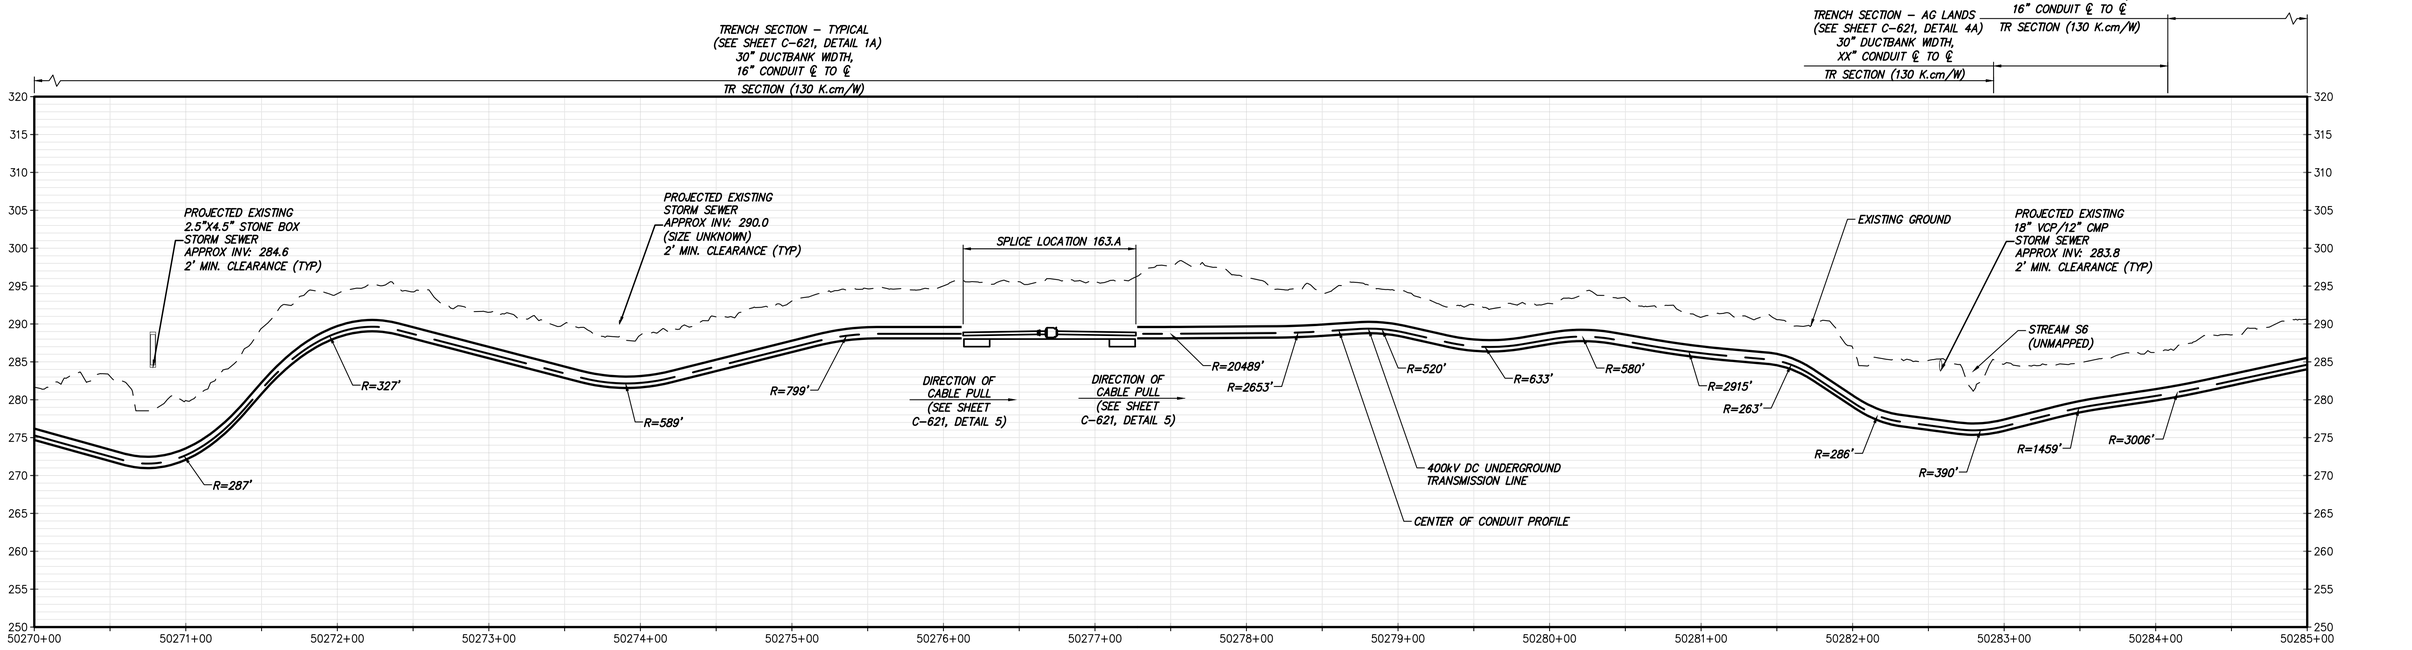

STA. 50270+00.00 TO STA. 50285+00.00 PROFILE
SCALE: H: 1" = 50' V: 1" = 10'

CHPE Champlain Hudson Power Express

Kiewit

STATE OF NEW YORK
THOMAS A. KELLY
LICENSED PROFESSIONAL ENGINEER
106559

IT IS A VIOLATION OF LAW FOR ANY PERSON, UNLESS THEY ARE ACTING UNDER THE DIRECTION OF A LICENSED PROFESSIONAL ENGINEER, ARCHITECT, LANDSCAPE ARCHITECT OR LAND SURVEYOR TO ALTER AN ITEM IN ANY WAY. IF AN ITEM BEARING THE STAMP OF A LICENSED PROFESSIONAL IS ALTERED, THE ALTERING ENGINEER, ARCHITECT, LANDSCAPE ARCHITECT OR LAND SURVEYOR SHALL STAMP THE DOCUMENT AND INCLUDE THE NOTATION "ALTERED BY" FOLLOWED BY THEIR SIGNATURE, THE DATE OF SUCH ALTERATION, AND A SPECIFIC DESCRIPTION OF THE ALTERATION.

No.	DATE	SUBMITTAL / REVISION DESCRIPTION	DB	APP
0	06/09/2023	ISSUED FOR CONSTRUCTION SUBMISSION	BV	TK

CHAMPLAIN HUDSON POWER EXPRESS

SEGMENT 8 (PACKAGE 5A) - CSX: ROTTERDAM - BETHLEHEM

STA. 50270+00.00 TO STA. 50285+00.00


HVDC CONDUIT PLAN AND PROFILE

(AND TEMPORARY ACCESS ROAD PLAN)

DRAWN BY:	AR	DESIGNED BY:	BV	APPROVED BY:	TK	SCALE	AS SHOWN
						REV. NO.	0

KIEWIT PROJECT NO.	21162
DRAWING NO.	C-119
DATE	06/09/2023
SH.NO.	36 OF

File: P:\KIE-CHPE\3-DES\02 ROW\SHTS\P5\21162_5_C_116-120.DWG Saved: 6/7/2023 1:19:56 PM Plotted: 6/7/2023 3:17:18 PM Current User: Yelena.Philippi LastSavedBy: Cole.Farynaz

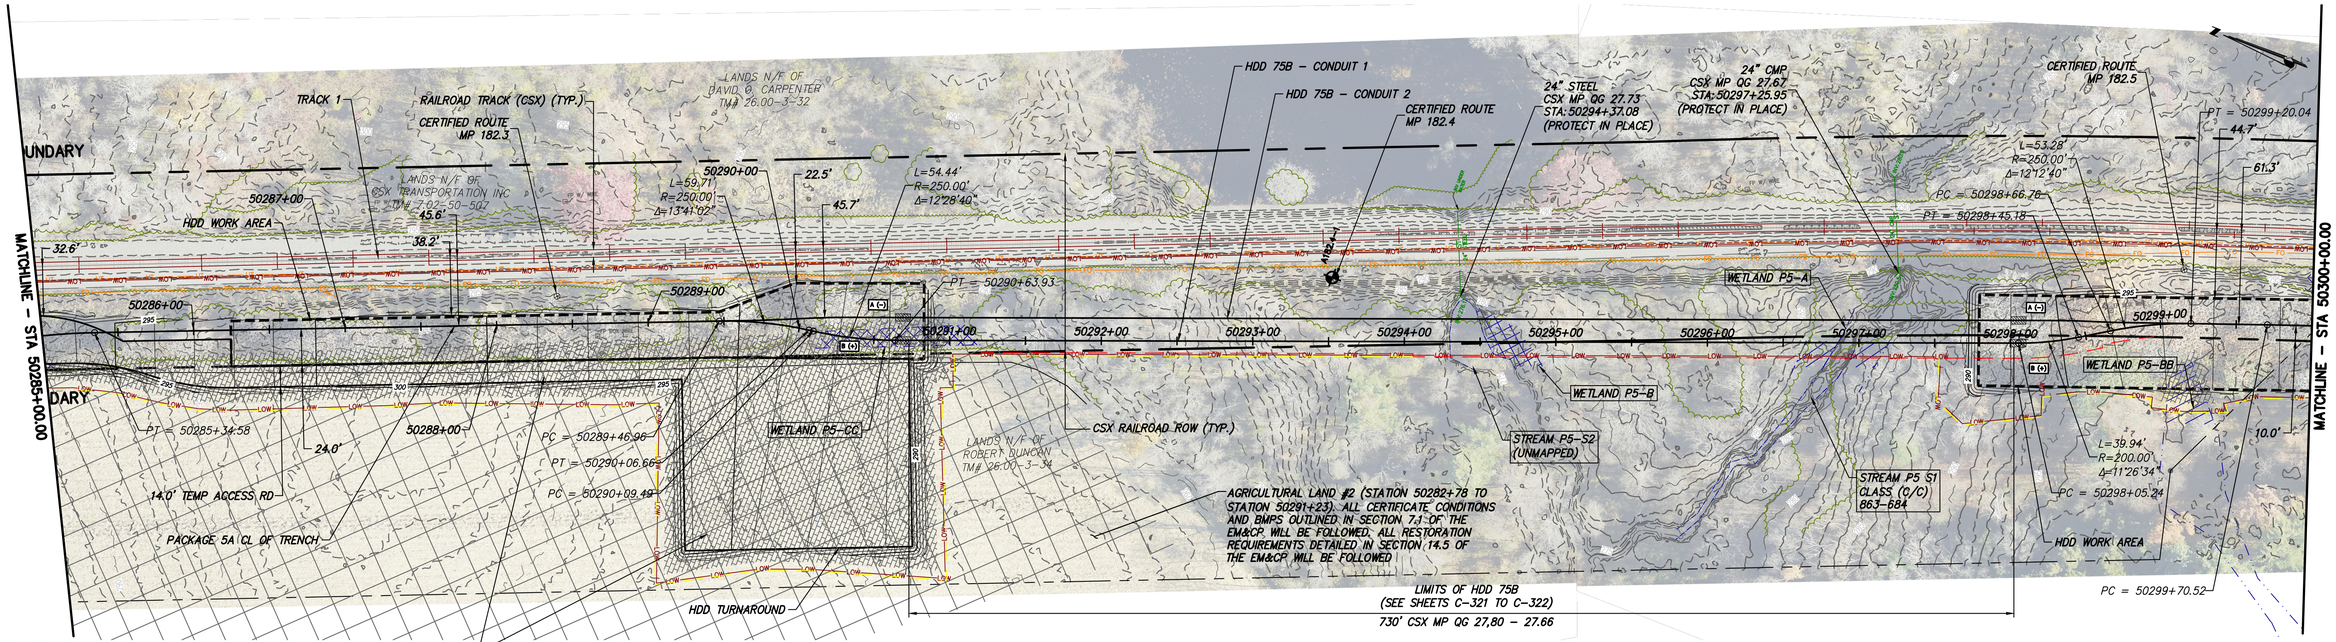


WORK AREAS ARE LOCATED WITHIN AG LANDS. TOPSOIL WITHIN AG LANDS TO BE STRIPPED AND STOCKPILED UNLESS MATTING IS UTILIZED. STOCKPILING TO OCCUR ALONG SIDE OF ROADWAY WITHIN LIMIT OF WORK OR OTHER DESIGNATED AREAS TO BE DETERMINED IN THE FIELD WITHIN THE LOW. CONTRACTOR TO RESTORE TO EXISTING CONDITIONS IN ACCORDANCE WITH THE RESTORATION SECTION FOR AGRICULTURAL LANDS IN THE EM&CP.

STA. 50285+00.00 TO STA. 50300+00.00 PLAN VIEW

SCALE: 1" = 50'

0 50 100
Scale in feet

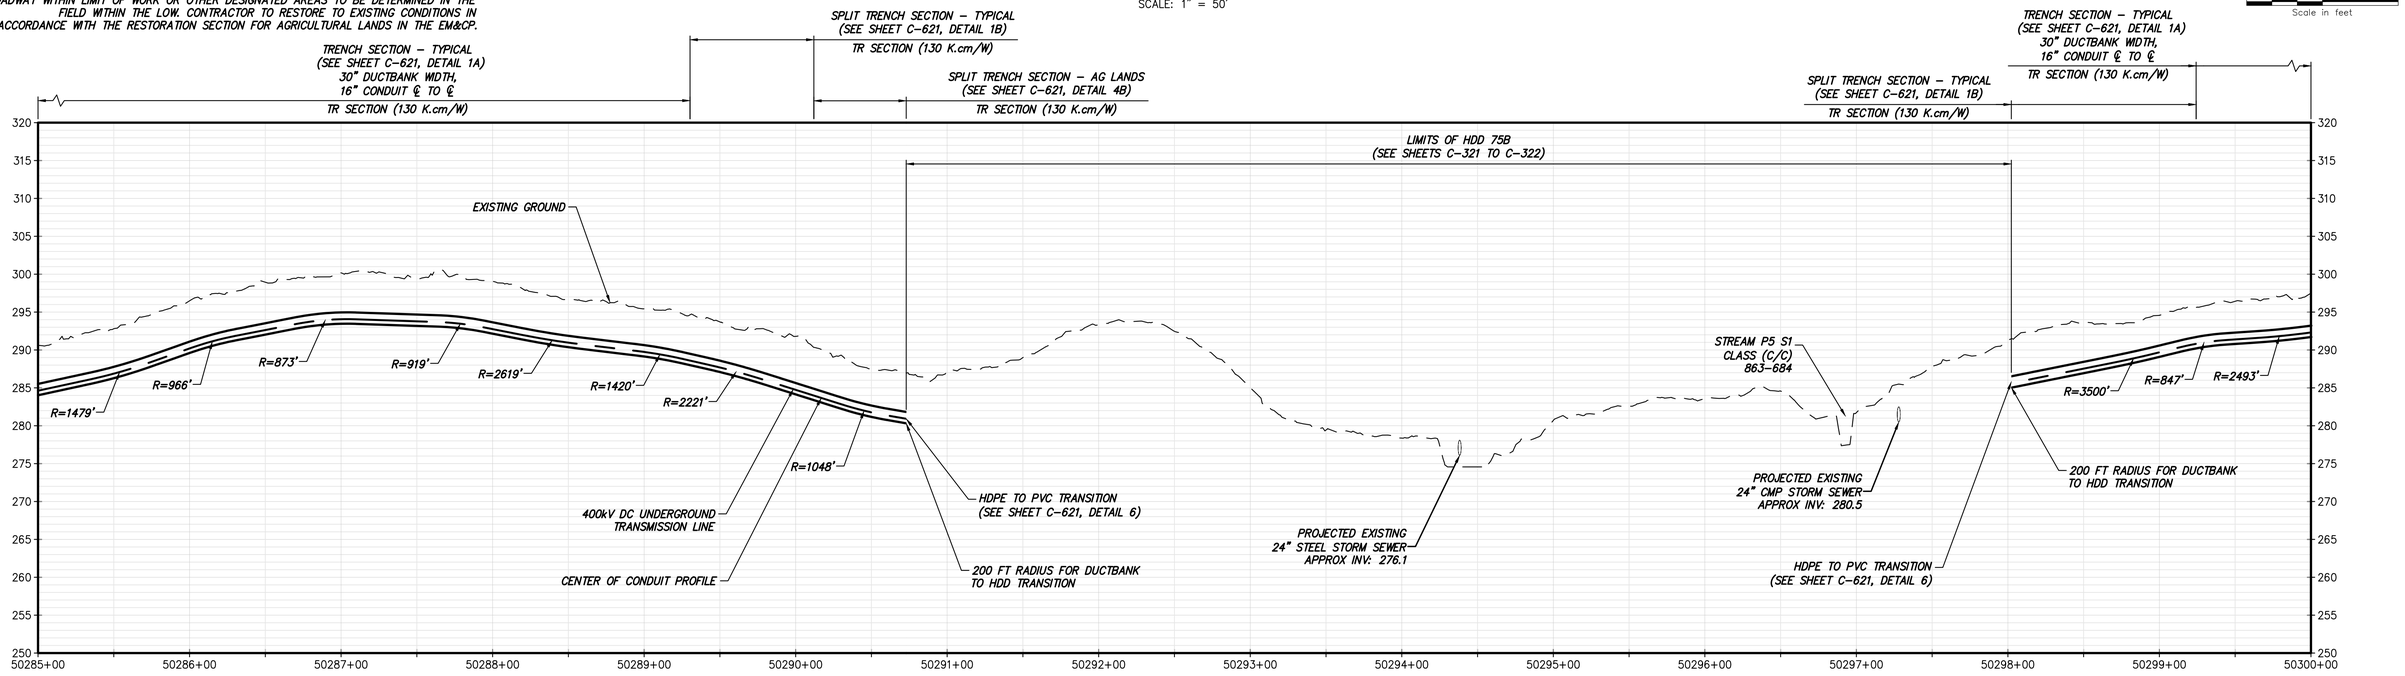

STA. 50285+00.00 TO STA. 50300+00.00 PROFILE

SCALE: H: 1" = 50' V: 1" = 10'

CHPE Champlain Hudson Power Express

Kiewit

STATE OF NEW YORK · THOMAS A. KELLY · 106559 · LICENSED PROFESSIONAL ENGINEER

IT IS A VIOLATION OF LAW FOR ANY PERSON, UNLESS THEY ARE ACTING UNDER THE DIRECTION OF A LICENSED PROFESSIONAL ENGINEER, ARCHITECT, LANDSCAPE ARCHITECT OR LAND SURVEYOR TO ALTER AN ITEM IN ANY WAY. IF AN ITEM BEARING THE STAMP OF A LICENSED PROFESSIONAL IS ALTERED, THE ALTERING ENGINEER, ARCHITECT, LANDSCAPE ARCHITECT OR LAND SURVEYOR SHALL STAMP THE DOCUMENT AND INCLUDE THE NOTATION "ALTERED BY" FOLLOWED BY THEIR SIGNATURE, THE DATE OF SUCH ALTERATION, AND A SPECIFIC DESCRIPTION OF THE ALTERATION.

No.	DATE	SUBMITTAL / REVISION DESCRIPTION	DB	APP
0	06/09/2023	ISSUED FOR CONSTRUCTION SUBMISSION	BV	TK

CHAMPLAIN HUDSON POWER EXPRESS

SEGMENT 8 (PACKAGE 5A) - CSX: ROTTERDAM - BETHLEHEM

STA. 50285+00.00 TO STA. 50300+00.00

HVDC CONDUIT PLAN AND PROFILE

(AND TEMPORARY ACCESS ROAD PLAN)

DRAWN BY:	AR	DESIGNED BY:	BV	APPROVED BY:	TK	SCALE	AS SHOWN
						REV. NO.	0

KIEWIT PROJECT NO.	21162
DRAWING NO.	C-120
DATE	06/09/2023
SH.NO.	37 OF

File: P:\KIE-CHPE\3-DES\02 ROW\SHTS\PS\21162_5_C_116-120.DWG Saved: 6/7/2023 1:19:56 PM Plotted: 6/7/2023 3:18:17 PM Current User: Yelena.Philippi LastSavedBy: Cole.Farynaz