

File: V:\PROJECTS\ANY\V6\066076.000\09_DESIGN\DRAWINGS\01_SHEETS\DESIGN PACKAGE 1\DESIGN PACKAGE 1A\066076_1A_C-410_C-412.DWG Saved: 9/15/2022 2:41:02 PM Plotted: 9/18/2022 9:14:40 AM Current User: McElvaney III, James LastSavedBy: 7839

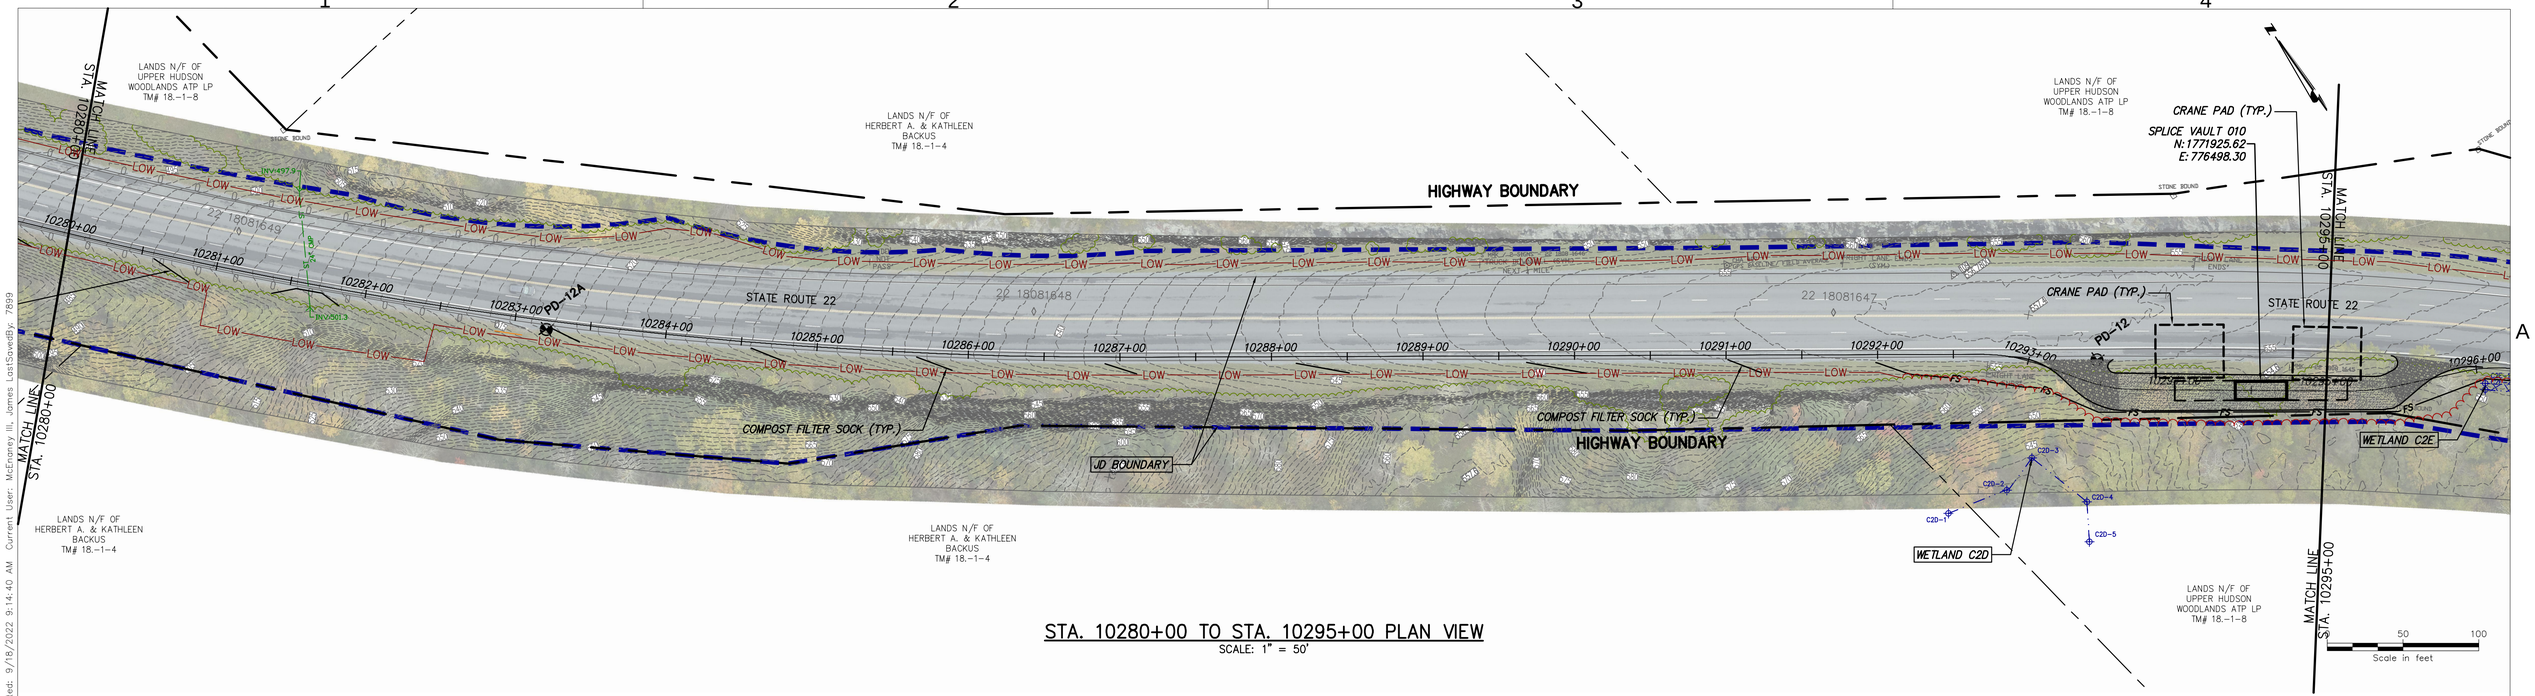

STA. 10280+00 TO STA. 10295+00 PLAN VIEW
SCALE: 1" = 50'

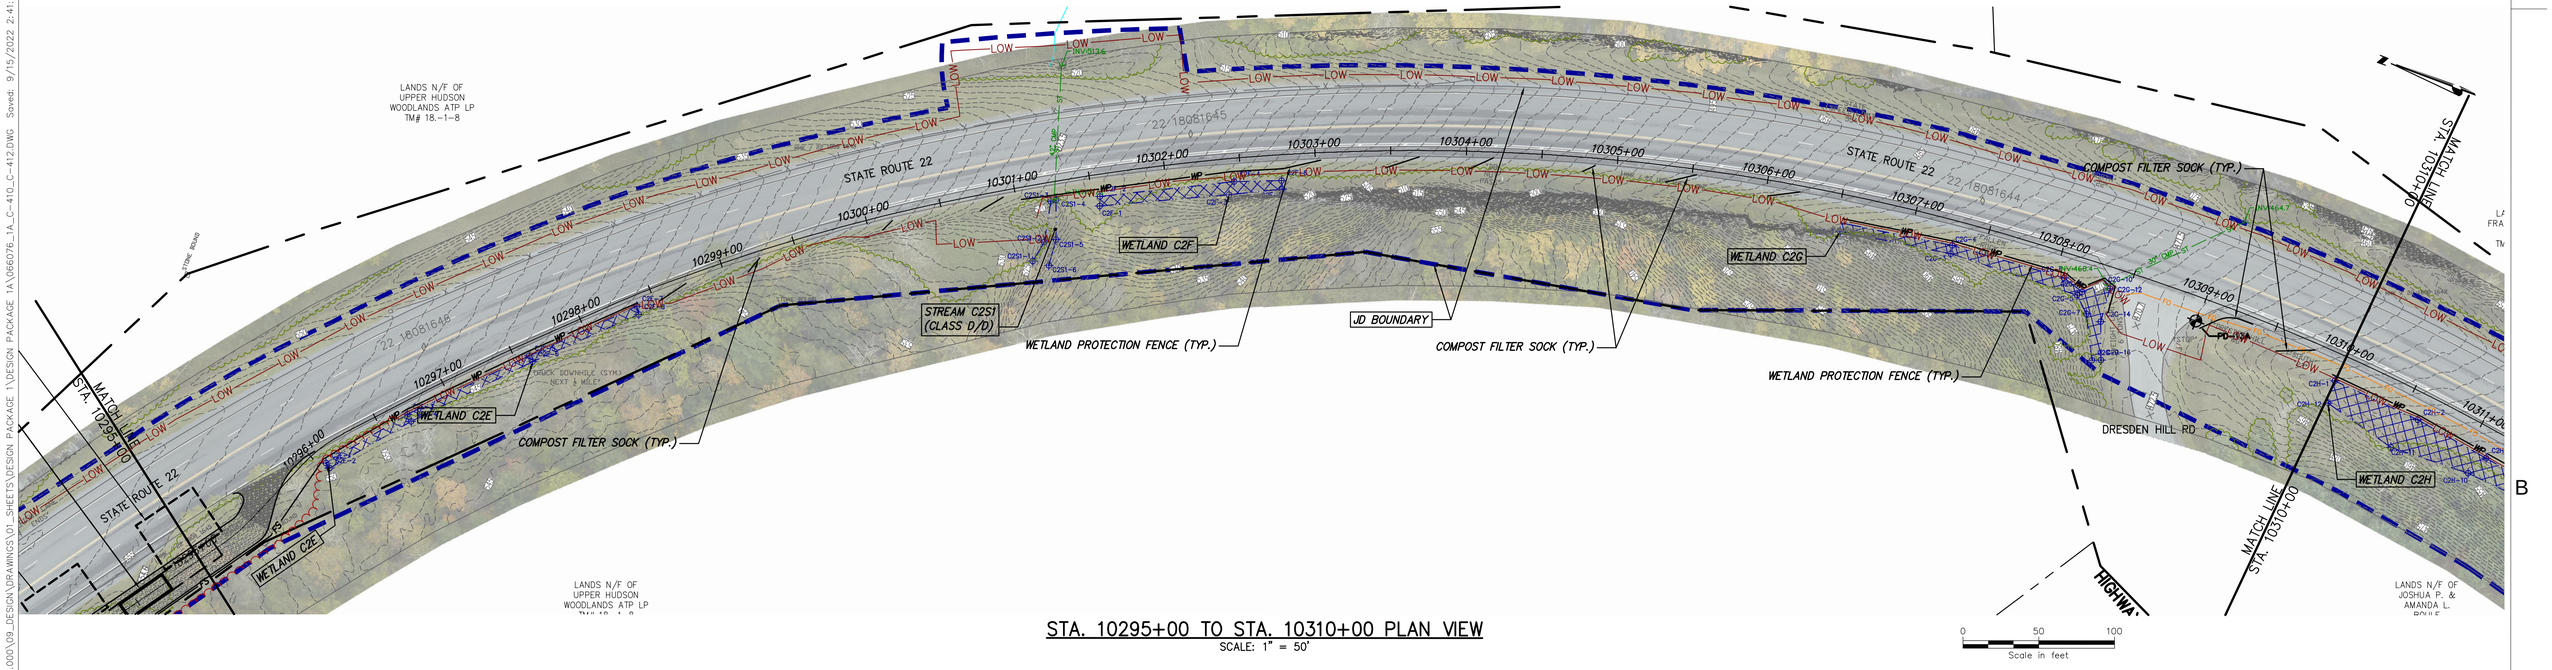

STA. 10295+00 TO STA. 10310+00 PLAN VIEW
SCALE: 1" = 50'

CHPE Champlain Hudson Power Express

Kiewit

CHA
111 Winners Circle, PO Box 5269
Albany, NY 12205-0269
518.453.4500 · www.chacompanies.com

STATE OF NEW YORK · JOSEPH P. ROMANO · 081993 · LICENSED PROFESSIONAL ENGINEER
09/18/2022

IT IS A VIOLATION OF LAW FOR ANY PERSON, UNLESS THEY ARE ACTING UNDER THE DIRECTION OF A LICENSED PROFESSIONAL ENGINEER, ARCHITECT, LANDSCAPE ARCHITECT OR LAND SURVEYOR TO ALTER AN ITEM IN ANY WAY. IF AN ITEM BEARING THE STAMP OF A LICENSED PROFESSIONAL IS ALTERED, THE ALTERING ENGINEER, ARCHITECT, LANDSCAPE ARCHITECT OR LAND SURVEYOR SHALL STAMP THE DOCUMENT AND INCLUDE THE NOTATION "ALTERED BY" FOLLOWED BY THEIR SIGNATURE, THE DATE OF SUCH ALTERATION, AND A SPECIFIC DESCRIPTION OF THE ALTERATION.


No.	DATE	SUBMITTAL / REVISION DESCRIPTION	DB	APP
0	09/21/2022	FINAL EM&CP SUBMISSION	JM	JR

CHAMPLAIN HUDSON POWER EXPRESS
SEGMENT 1 (PACKAGE 1A) PUTNAM TO DRESDEN
STA. 10280+00 TO STA. 10295+00
EROSION AND SEDIMENT CONTROL PLAN

KIEWIT PROJECT NO.	21162
CHA PROJECT NO.	066076
DRAWING NO.	C-411

DRAWN BY: JJE | DESIGNED BY: JTM | APPROVED BY: JPR | SCALE: AS NOTED | REV. NO.: X | DATE: 09/21/2022 | SH.NO.: XXX OF XXX

File: V:\PROJECTS\AVY\V6\066076.000\09_DESIGN\DRAWINGS\01_SHEETS\DESIGN PACKAGE 1\DESIGN PACKAGE 1A\066076_1A_C-410_C-412.DWG Saved: 9/15/2022 2:41:02 PM Plotted: 9/18/2022 2:41:02 PM Current User: McEnaney III, James LastSavedBy: 7899

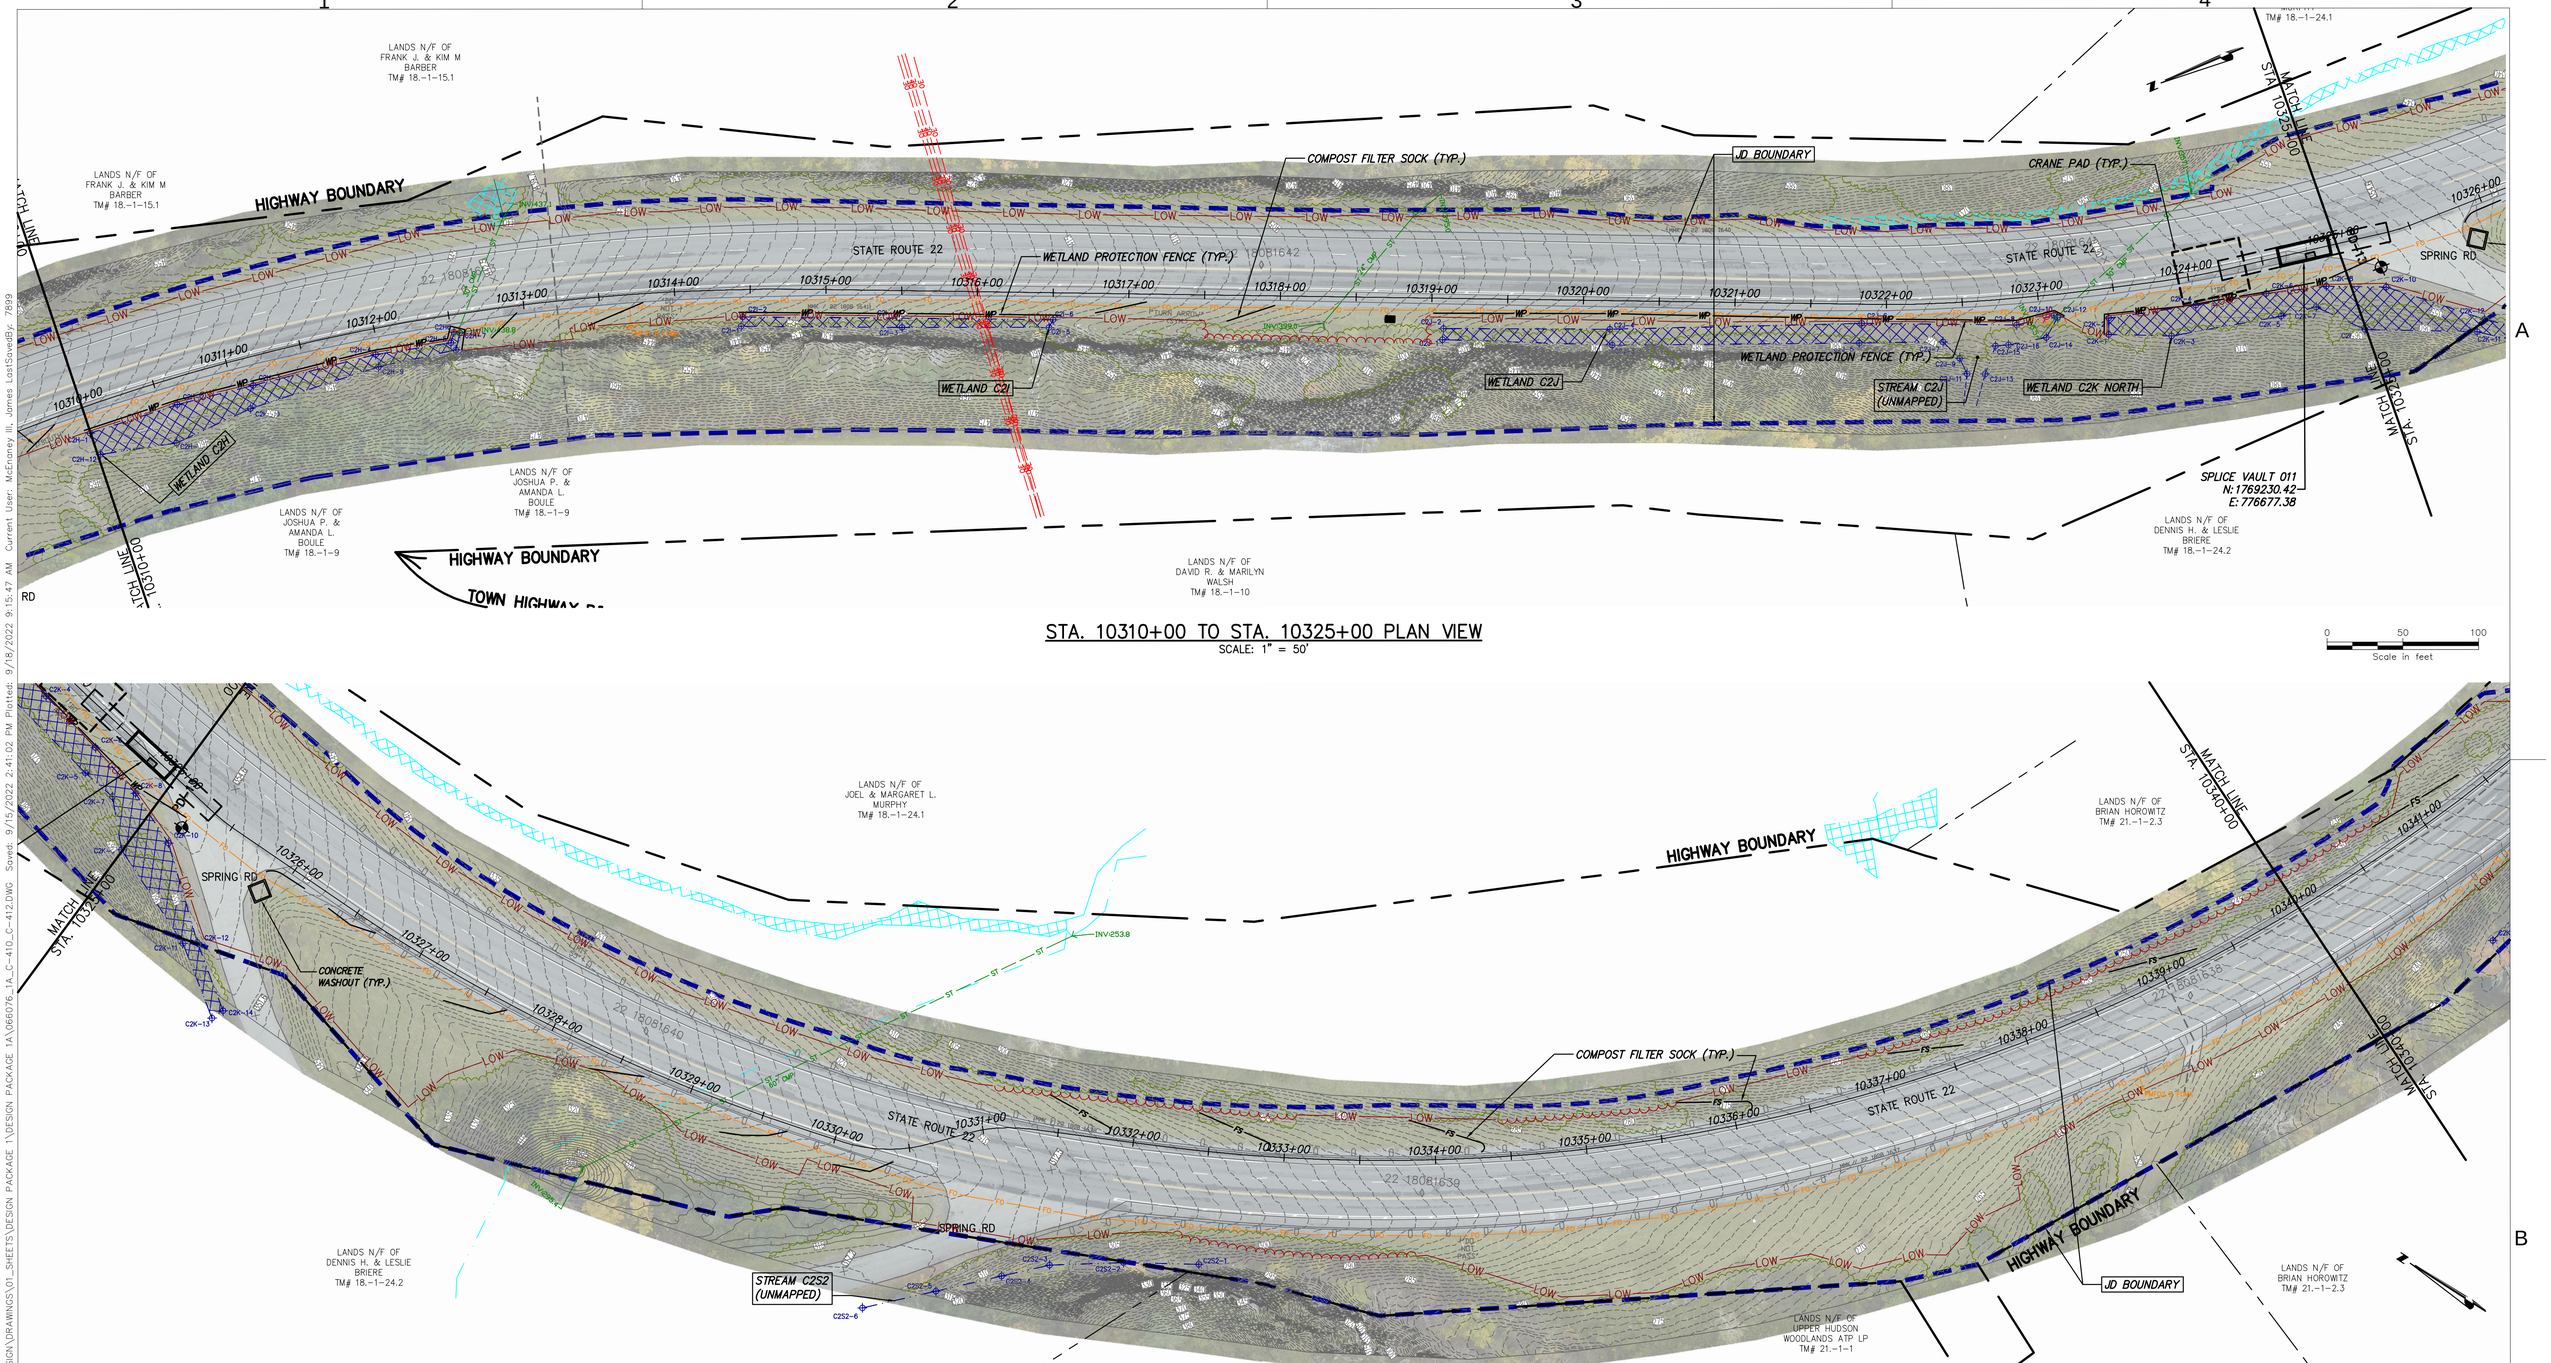

STA. 10310+00 TO STA. 10325+00 PLAN VIEW
SCALE: 1" = 50'

STA. 10325+00 TO STA. 10340+00 PLAN VIEW
SCALE: 1" = 50'

CHPE Champlain Hudson Power Express

Kiewit

CHA
III Winners Circle, PO Box 5269
Albany, NY 12205-0269
518.453.4500 . www.chacompanies.com

STATE OF NEW YORK
JOSEPH P. ROMANO
081993
LICENSED PROFESSIONAL ENGINEER
09/18/2022

IT IS A VIOLATION OF LAW FOR ANY PERSON, UNLESS THEY ARE ACTING UNDER THE DIRECTION OF A LICENSED PROFESSIONAL ENGINEER, ARCHITECT, LANDSCAPE ARCHITECT OR LAND SURVEYOR TO ALTER AN ITEM IN ANY WAY. IF AN ITEM BEARING THE STAMP OF A LICENSED PROFESSIONAL IS ALTERED, THE ALTERING ENGINEER, ARCHITECT, LANDSCAPE ARCHITECT OR LAND SURVEYOR SHALL STAMP THE DOCUMENT AND INCLUDE THE NOTATION "ALTERED BY" FOLLOWED BY THEIR SIGNATURE, THE DATE OF SUCH ALTERATION, AND A SPECIFIC DESCRIPTION OF THE ALTERATION.


No.	DATE	SUBMITTAL / REVISION DESCRIPTION	DB	APP
0	09/21/2022	FINAL EM&CP SUBMISSION	JM	JR

CHAMPLAIN HUDSON POWER EXPRESS
SEGMENT 1 (PACKAGE 1A) PUTNAM TO DRESDEN
STA. 10310+00 TO STA. 10340+00
EROSION AND SEDIMENT CONTROL PLAN

KIEWIT PROJECT NO.	21162
CHA PROJECT NO.	066076
DRAWING NO.	C-412

DRAWN BY: JJE | DESIGNED BY: JTM | APPROVED BY: JPR | SCALE AS NOTED | DATE 09/21/2022 | REV. NO. X | SH.NO. XXX OF XXX

File: V:\PROJECTS\ANY\V61\066076.000\09_DESIGN\DRAWINGS\01_SHEETS\DESIGN PACKAGE 1\DESIGN PACKAGE 1A\066076_1A_C-413_C-414.DWG Saved: 9/15/2022 2:13:39 PM Plotted: 9/18/2022 9:18:50 AM Current User: McEnaney III, James LastSavedBy: 7899

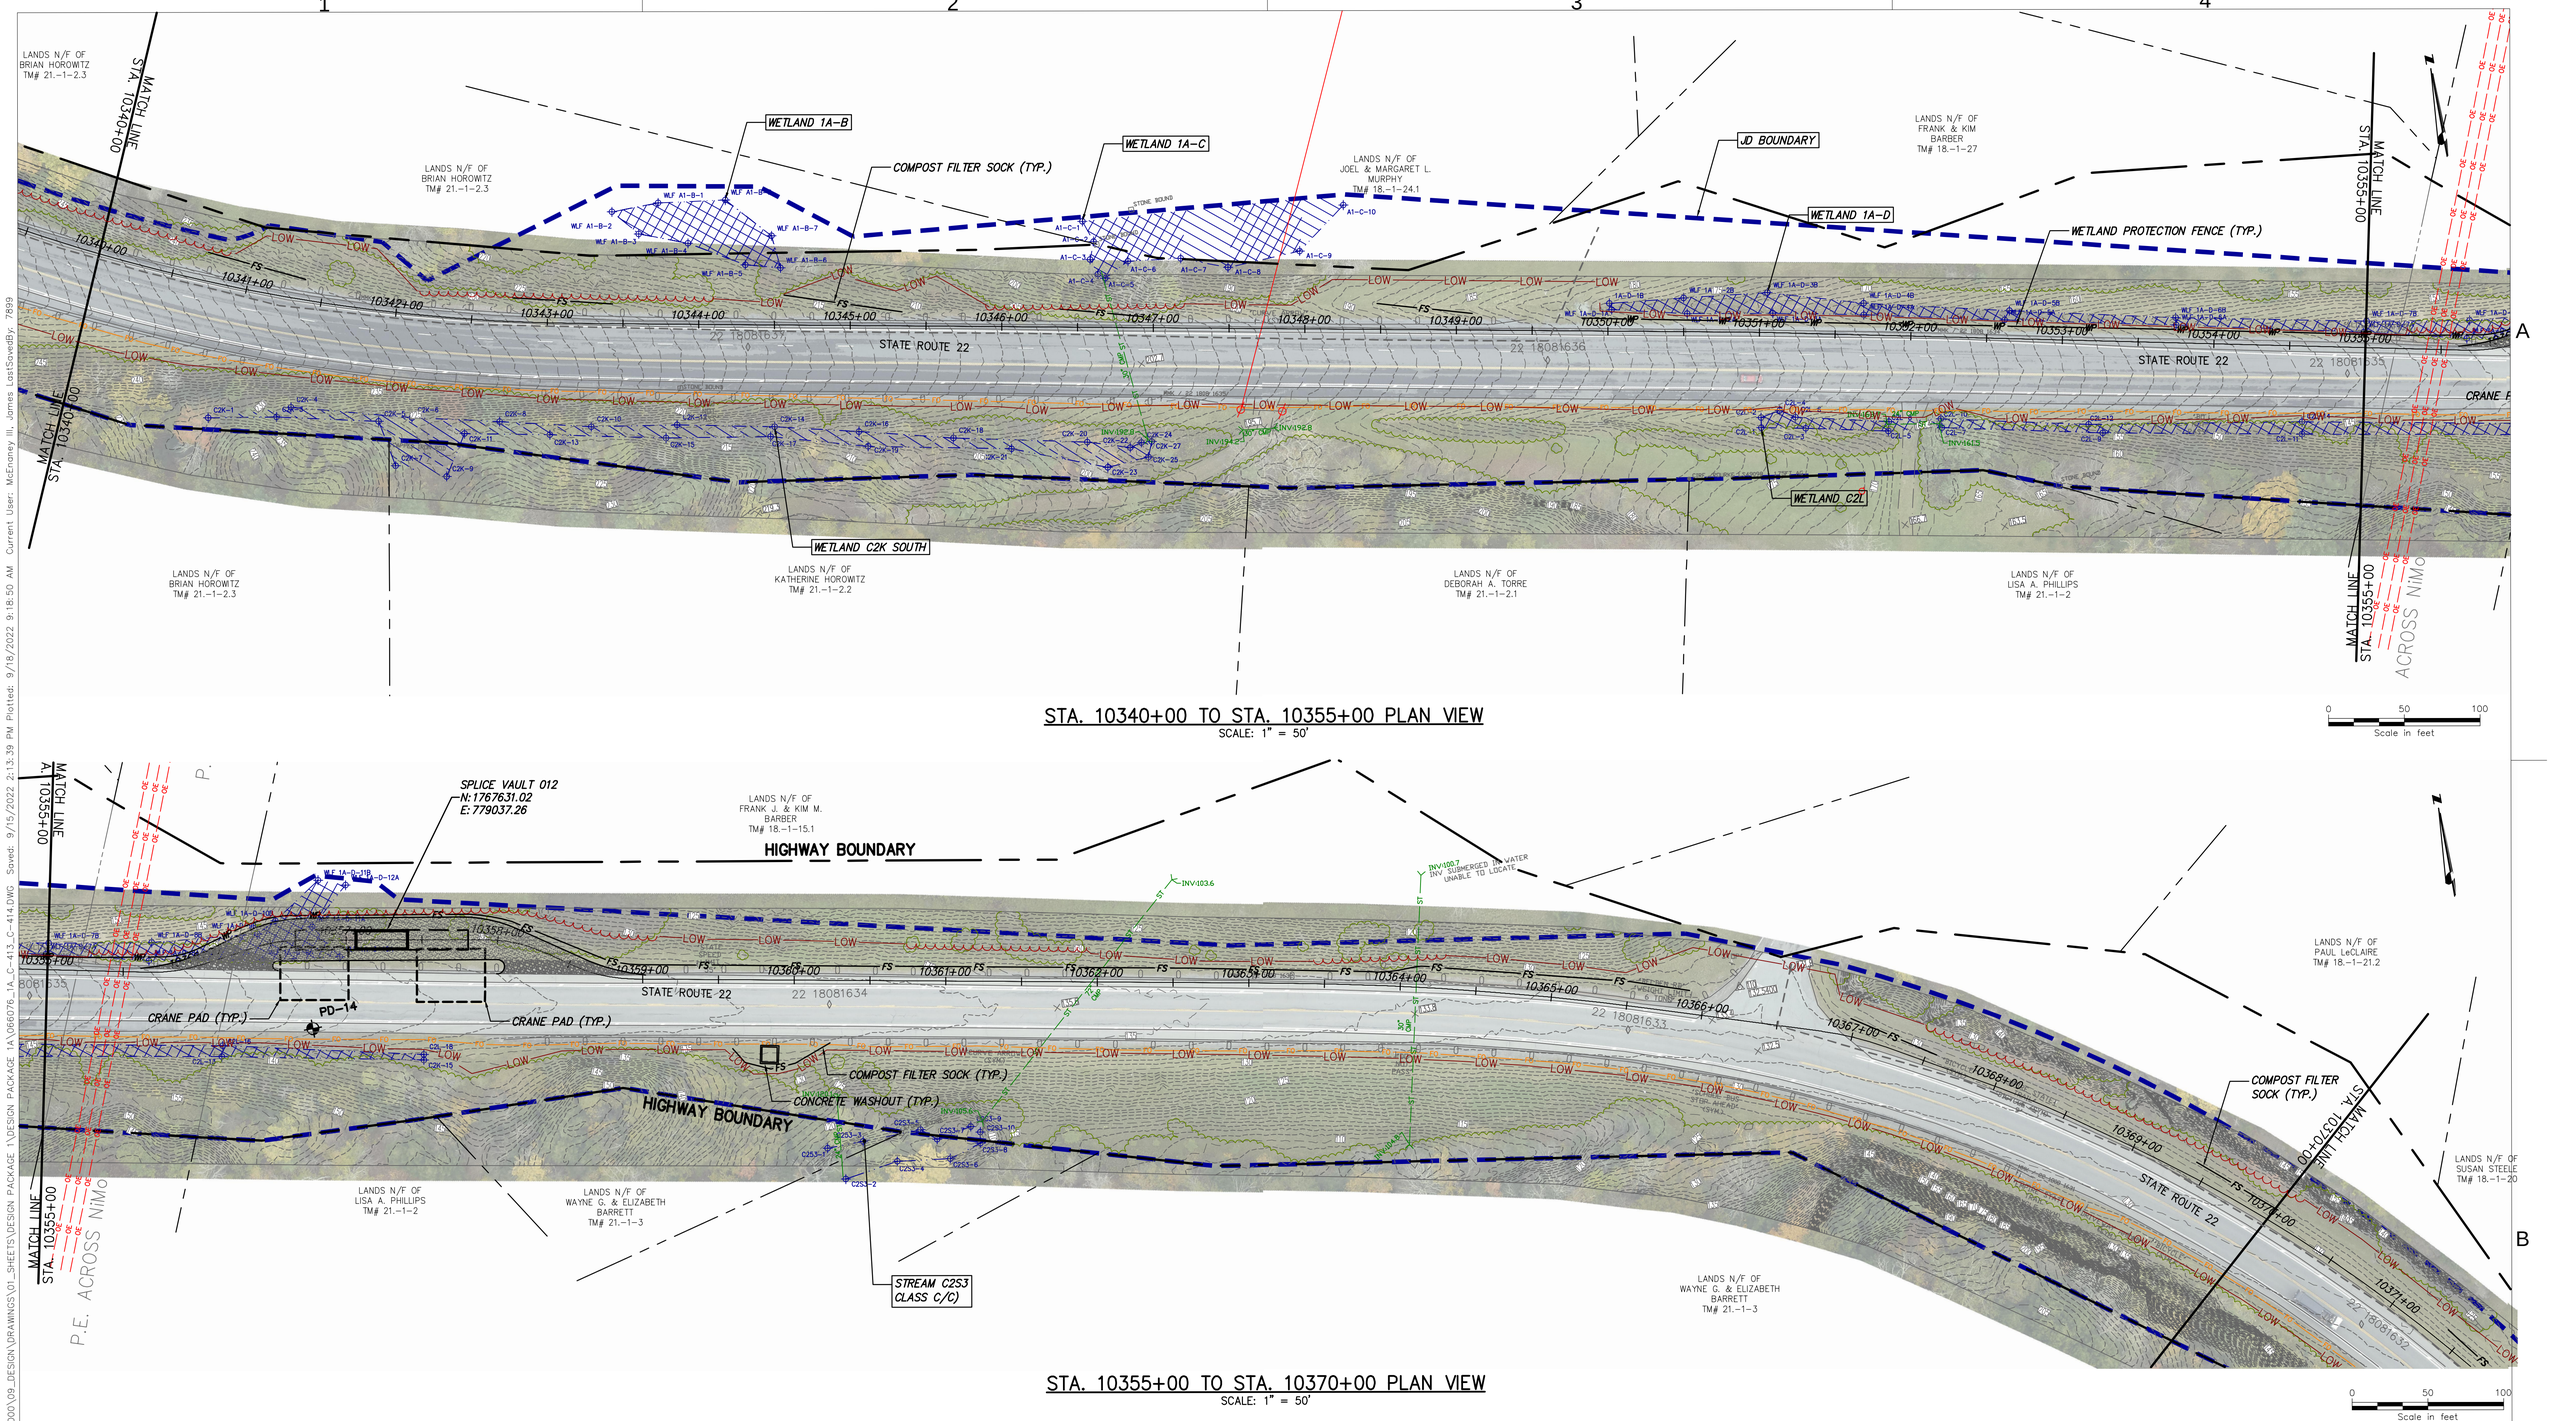

CHPE Champlain Hudson Power Express

Kiewit

CHA
111 Winners Circle, PO Box 5269
Albany, NY 12205-0269
518.453.4500 . www.chacompanies.com

STATE OF NEW YORK
JOSEPH P. ROMANO
081993
LICENSED PROFESSIONAL ENGINEER
09/18/2022


IT IS A VIOLATION OF LAW FOR ANY PERSON, UNLESS THEY ARE ACTING UNDER THE DIRECTION OF A LICENSED PROFESSIONAL ENGINEER, ARCHITECT, LANDSCAPE ARCHITECT OR LAND SURVEYOR TO ALTER AN ITEM IN ANY WAY. IF AN ITEM BEARING THE STAMP OF A LICENSED PROFESSIONAL IS ALTERED, THE ALTERING ENGINEER, ARCHITECT, LANDSCAPE ARCHITECT OR LAND SURVEYOR SHALL STAMP THE DOCUMENT AND INCLUDE THE NOTATION "ALTERED BY" FOLLOWED BY THEIR SIGNATURE, THE DATE OF SUCH ALTERATION, AND A SPECIFIC DESCRIPTION OF THE ALTERATION.

No.	DATE	SUBMITTAL / REVISION DESCRIPTION	DB	APP
0	09/21/2022	FINAL EM&CP SUBMISSION	JM	JR


CHAMPLAIN HUDSON POWER EXPRESS
SEGMENT 1 (PACKAGE 1A) PUTNAM TO DRESDEN
STA. 10340+00 TO STA. 10370+00
EROSION AND SEDIMENT CONTROL PLAN

KIEWIT PROJECT NO.	21162
CHA PROJECT NO.	066076
DRAWING NO.	C-413

DRAWN BY: JJE | DESIGNED BY: JTM | APPROVED BY: JPR | SCALE: AS NOTED | REV. NO.: X | DATE: 09/21/2022 | SH.NO.: XXX OF XXX

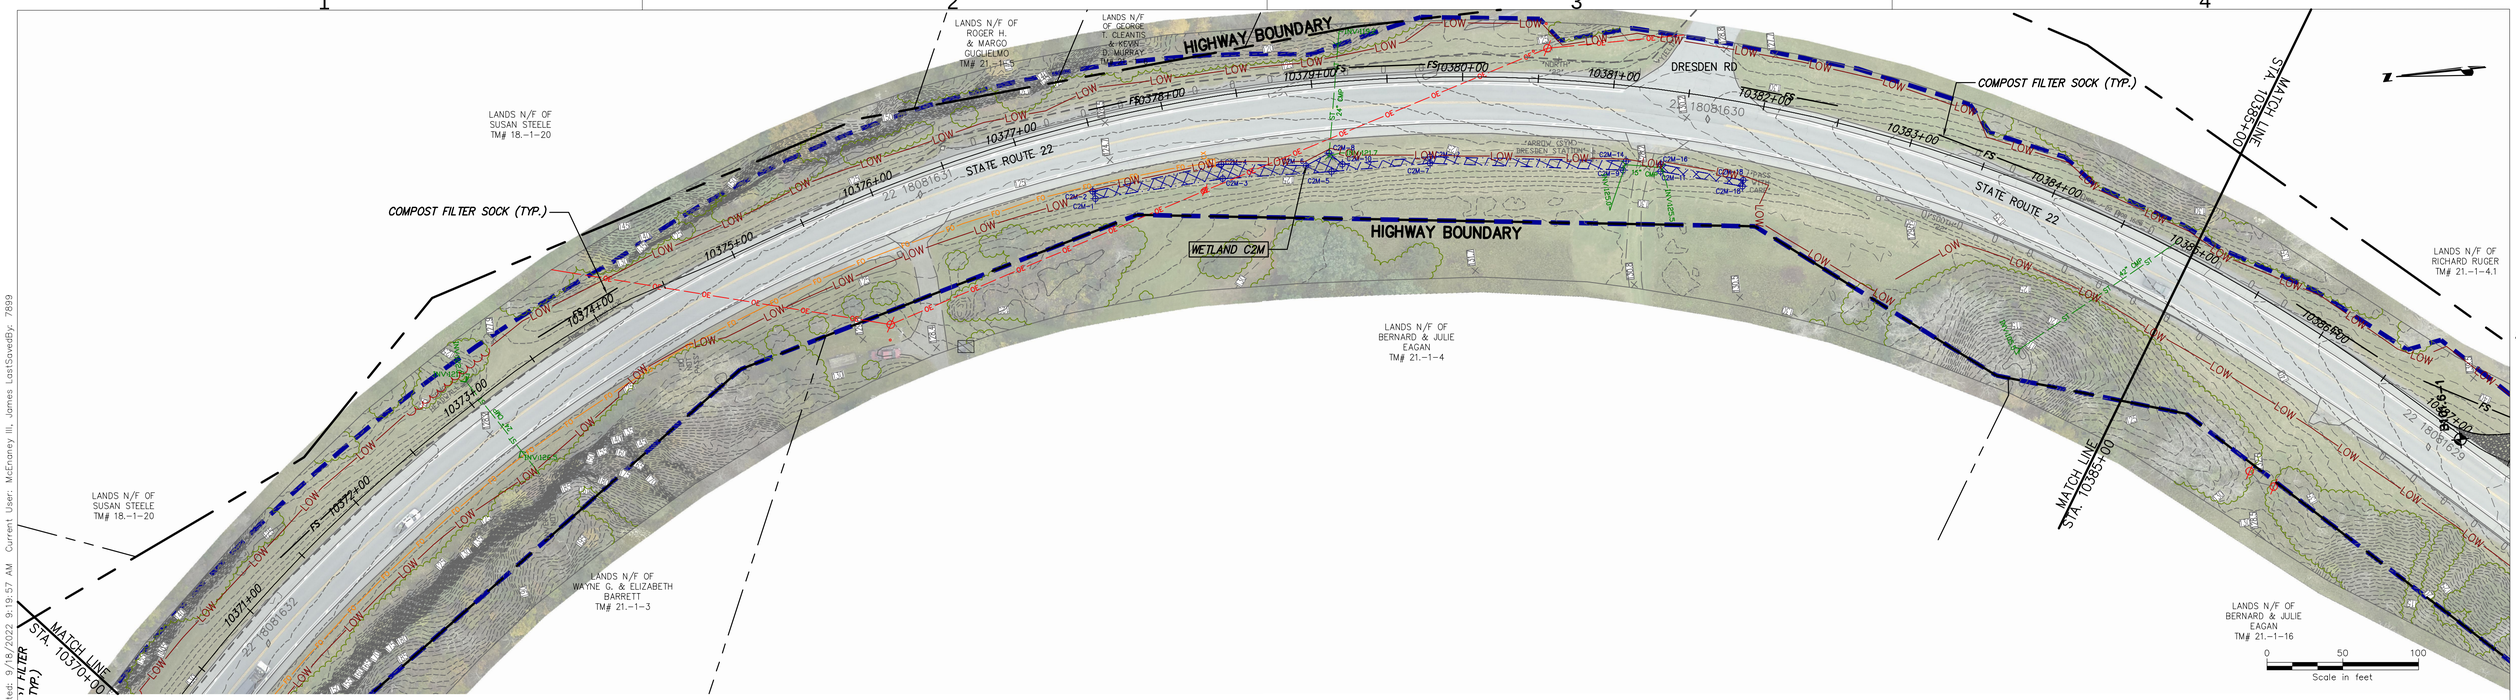

STA. 10370+00 TO STA. 10385+00 PLAN VIEW
SCALE: 1" = 50'

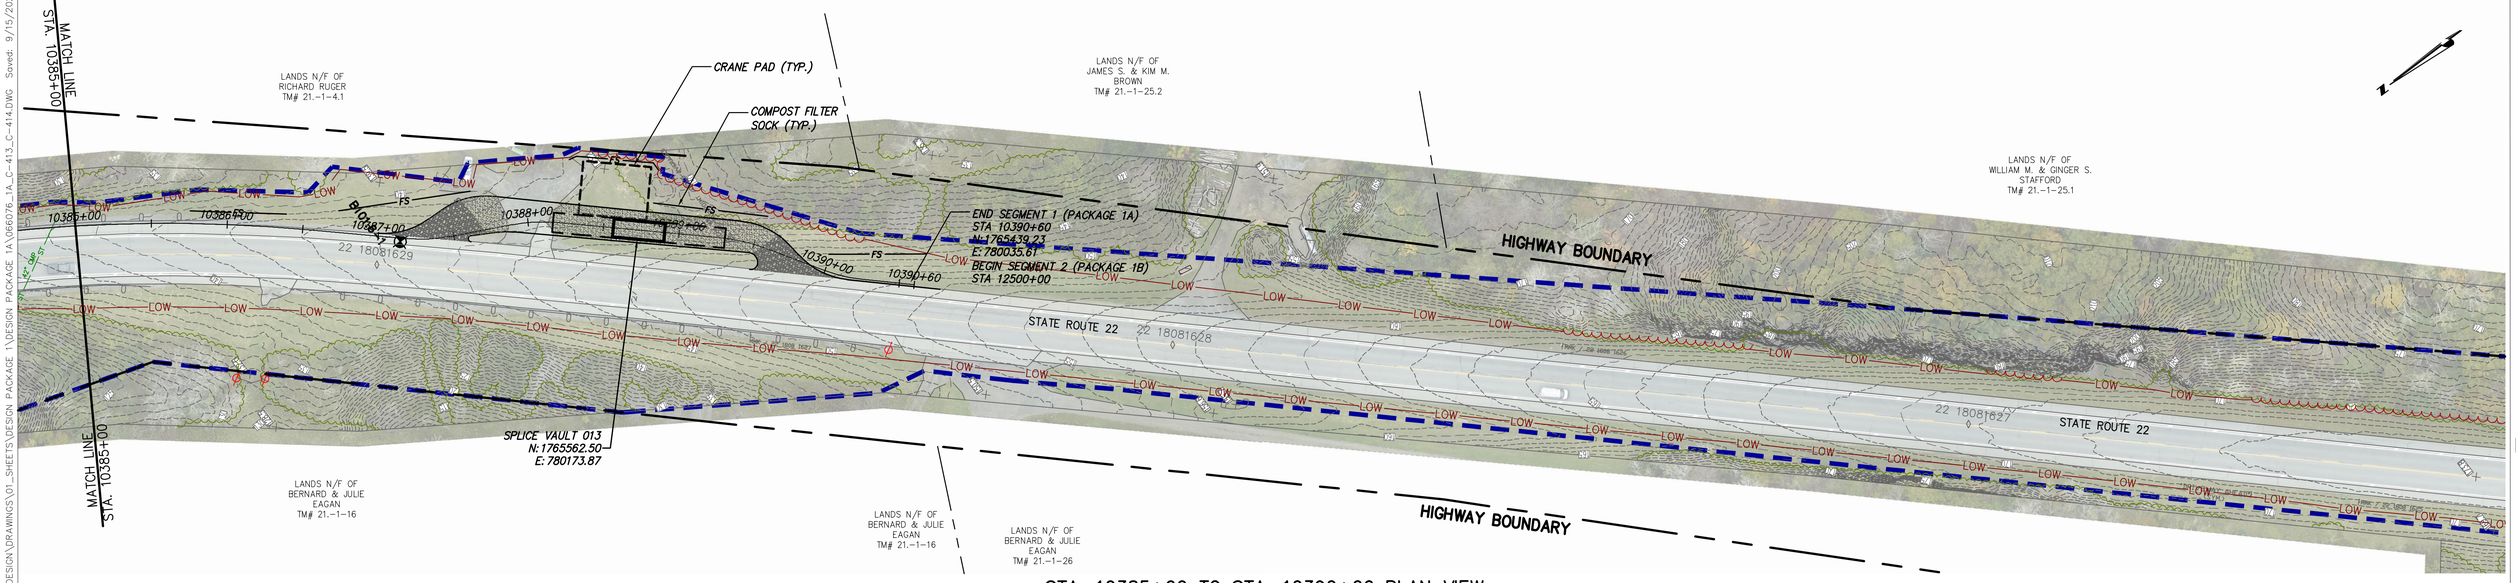

STA. 10385+00 TO STA. 10390+00 PLAN VIEW
SCALE: 1" = 50'

CHPE Champlain Hudson Power Express

Kiewit

CHA
111 Winners Circle, PO Box 5269
Albany, NY 12205-0269
518.453.4500 ; www.chacompanies.com

STATE OF NEW YORK
JOSEPH P. ROMANO
081993
LICENSED PROFESSIONAL ENGINEER
09/18/2022

IT IS A VIOLATION OF LAW FOR ANY PERSON, UNLESS THEY ARE ACTING UNDER THE DIRECTION OF A LICENSED PROFESSIONAL ENGINEER, ARCHITECT, LANDSCAPE ARCHITECT OR LAND SURVEYOR TO ALTER AN ITEM IN ANY WAY. IF AN ITEM BEARING THE STAMP OF A LICENSED PROFESSIONAL IS ALTERED, THE ALTERING ENGINEER, ARCHITECT, LANDSCAPE ARCHITECT OR LAND SURVEYOR SHALL STAMP THE DOCUMENT AND INCLUDE THE NOTATION "ALTERED BY" FOLLOWED BY THEIR SIGNATURE, THE DATE OF SUCH ALTERATION, AND A SPECIFIC DESCRIPTION OF THE ALTERATION.


No.	DATE	SUBMITTAL / REVISION DESCRIPTION	DB	APP
0	09/21/2022	FINAL EM&CP SUBMISSION	JM	JR

CHAMPLAIN HUDSON POWER EXPRESS
SEGMENT 1 (PACKAGE 1A) PUTNAM TO DRESDEN
STA. 10370+00 TO STA. 10390+00
EROSION AND SEDIMENT CONTROL PLAN

KIEWIT PROJECT NO.	21162
CHA PROJECT NO.	066076
DRAWING NO.	C-414

DRAWN BY: JJE | DESIGNED BY: JTM | APPROVED BY: JPR | SCALE: AS NOTED | REV. NO.: X | DATE: 09/21/2022 | SH.NO.: XXX OF XXX

File: V:\PROJECTS\ANY\V60\066076.000\09_DESIGN\DRAWINGS\01_SHEETS\DESIGN PACKAGE 1\DESIGN PACKAGE 1A\066076_1A_C-413_C-414.DWG Saved: 9/15/2022 2:13:39 PM Plotted: 9/19/2022 9:19:57 AM Current User: McEnaney III, James LastSavedBy: 7899

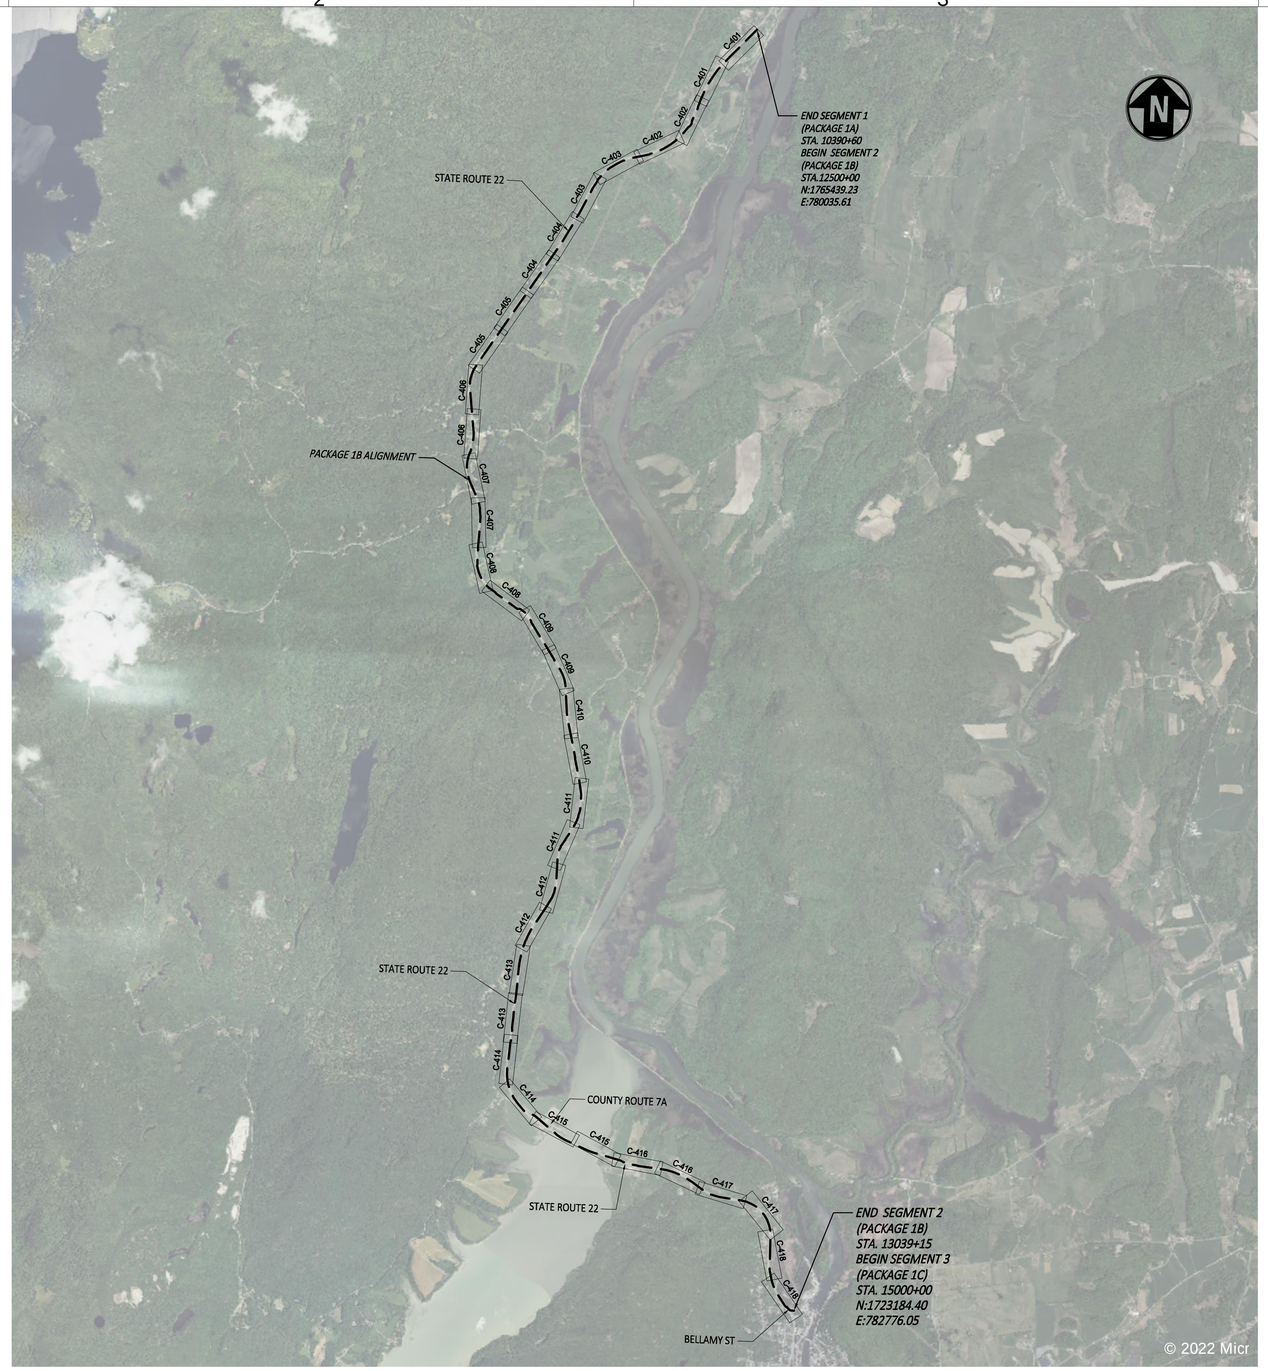

E&S KEY MAP
SCALE: 1" = 2500'

CHPE Champlain Hudson Power Express

Kiewit

CHA
111 Winners Circle, PO Box 5269
Albany, NY 12205-0269
518.453.4500 . www.chacompanies.com

STATE OF NEW YORK · JOSEPH P. ROMANO · 081993 · LICENSED PROFESSIONAL ENGINEER
09/18/2022

IT IS A VIOLATION OF LAW FOR ANY PERSON, UNLESS THEY ARE ACTING UNDER THE DIRECTION OF A LICENSED PROFESSIONAL ENGINEER, ARCHITECT, LANDSCAPE ARCHITECT OR LAND SURVEYOR TO ALTER AN ITEM IN ANY WAY. IF AN ITEM BEARING THE STAMP OF A LICENSED PROFESSIONAL IS ALTERED, THE ALTERING ENGINEER, ARCHITECT, LANDSCAPE ARCHITECT OR LAND SURVEYOR SHALL STAMP THE DOCUMENT AND INCLUDE THE NOTATION "ALTERED BY" FOLLOWED BY THEIR SIGNATURE, THE DATE OF SUCH ALTERATION, AND A SPECIFIC DESCRIPTION OF THE ALTERATION.

No.	DATE	SUBMITTAL / REVISION DESCRIPTION	DB	APP
0	09/21/2022	FINAL EM&CP SUBMISSION	JM	JR


CHAMPLAIN HUDSON POWER EXPRESS
SEGMENT 2 - ROUTE 22: DRESDEN - WHITEHALL
KEYPLAN E&S

KIEWIT PROJECT NO.	21162
CHA PROJECT NO.	066076
DRAWING NO.	C-400


DRAWN BY: JTM | DESIGNED BY: JTM | APPROVED BY: JPR | SCALE: AS NOTED | REV. NO.: X | DATE: 09/21/2022 | SH.NO.: XXX OF XXX

File: V:\PROJECTS\ANY\V6\066076.000\09_DESIGN\DRAWINGS\01_SHEETS\DESIGN PACKAGE 1\DESIGN PACKAGE 1B\066076_P1B - C-400.DWG Saved: 9/15/2022 3:28:19 PM Plotted: 9/18/2022 9:00:32 AM Current User: Evans, Josh LastSavedBy: 8314

File: V:\PROJECTS\ANTY\K6\066076.000\09_DESIGN\DRAWINGS\01_SHEETS\DESIGN PACKAGE 1\DESIGN PACKAGE 1B\066076_P1B – C-401 – C-403.DWG Saved: 9/16/2022 10:53:42 AM Current User: Evans, Josh LastSavedBy: 7895
Plotted: 9/18/2022 9:02:52 AM

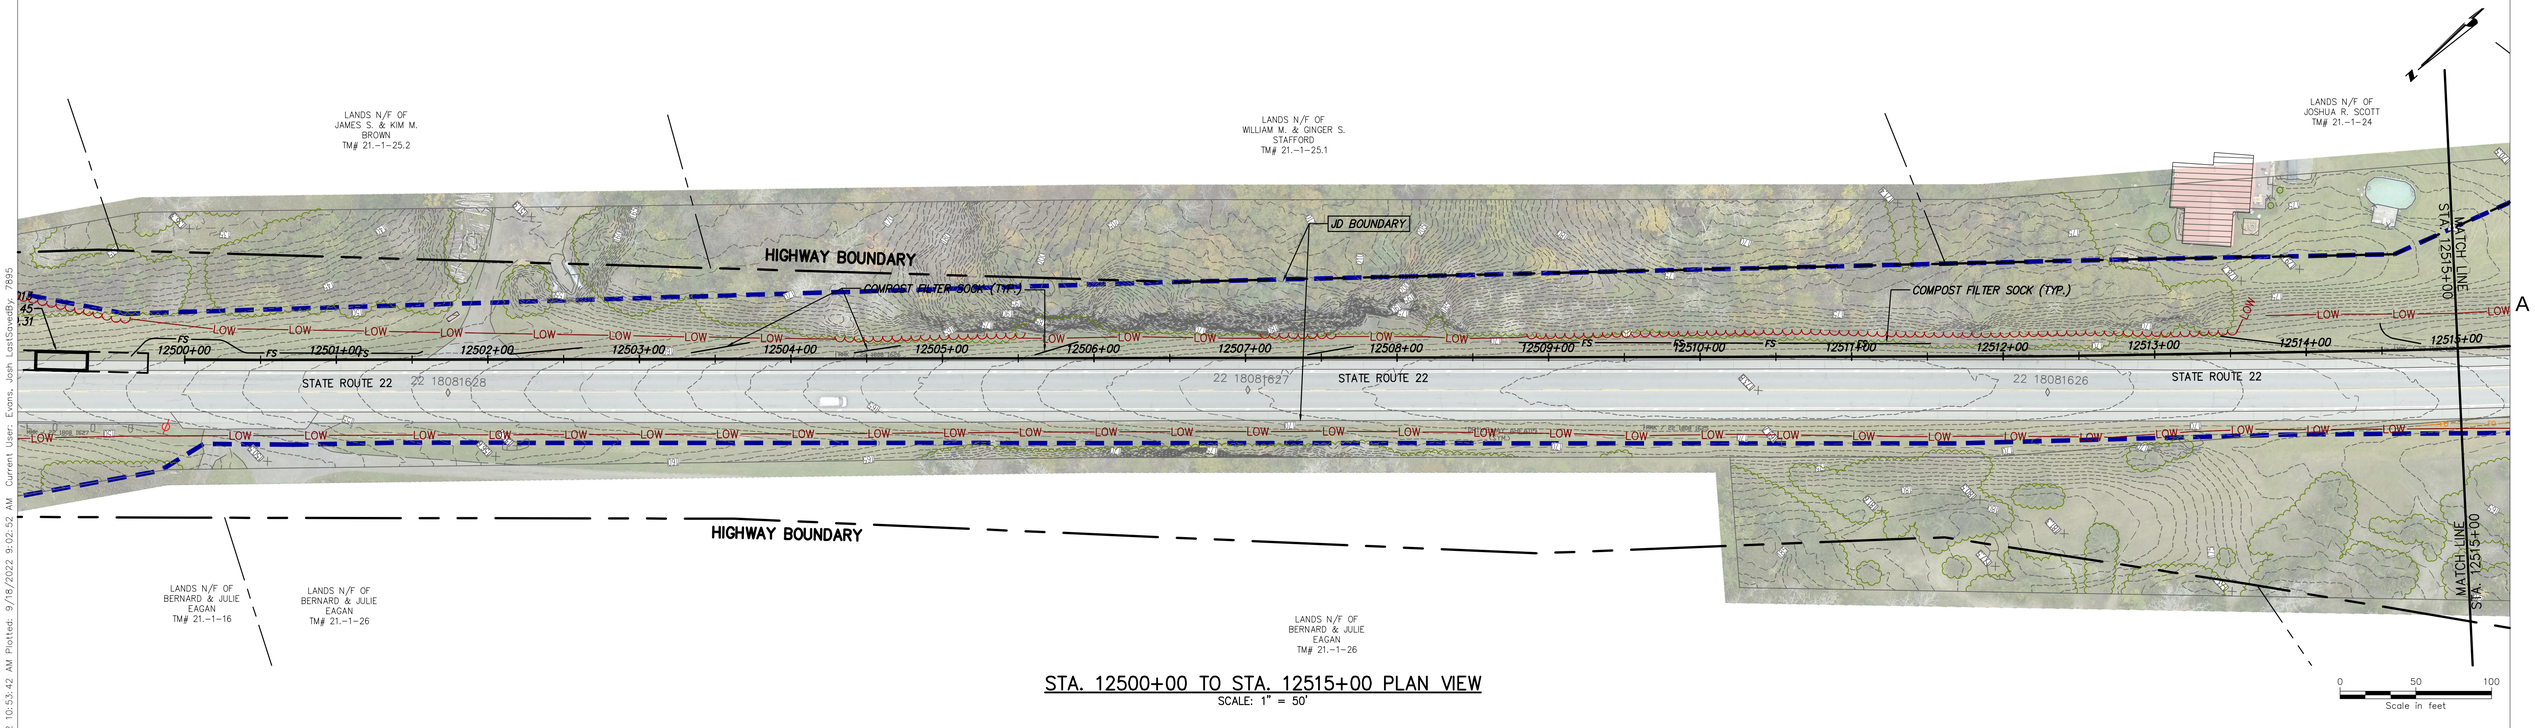

STA. 12500+00 TO STA. 12515+00 PLAN VIEW
SCALE: 1" = 50'

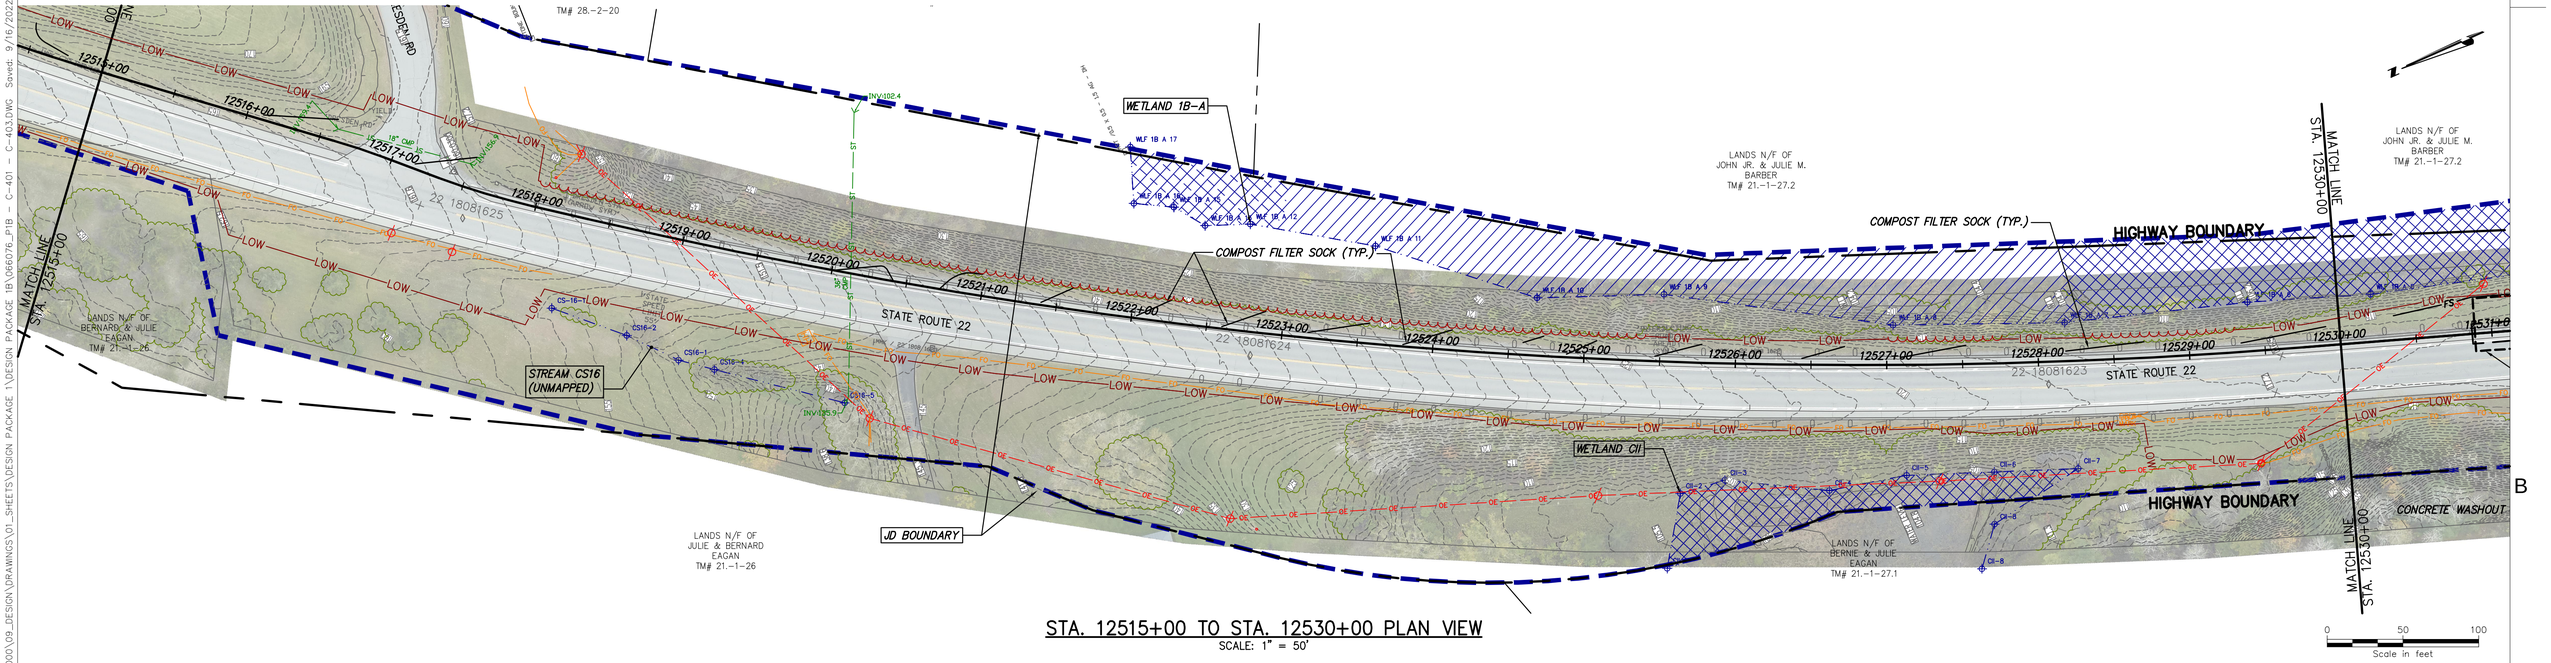

STA. 12515+00 TO STA. 12530+00 PLAN VIEW
SCALE: 1" = 50'

CHPE Champlain Hudson Power Express

Kiewit

CHA
111 Winners Circle, PO Box 5269
Albany, NY 12205-0269
518.453.4500 : www.chacompanies.com

STATE OF NEW YORK
JOSEPH P. ROMANO
081993
LICENSED PROFESSIONAL ENGINEER
09/18/2022

IT IS A VIOLATION OF LAW FOR ANY PERSON, UNLESS THEY ARE ACTING UNDER THE DIRECTION OF A LICENSED PROFESSIONAL ENGINEER, ARCHITECT, LANDSCAPE ARCHITECT OR LAND SURVEYOR TO ALTER AN ITEM IN ANY WAY. IF AN ITEM BEARING THE STAMP OF A LICENSED PROFESSIONAL IS ALTERED, THE ALTERING ENGINEER, ARCHITECT, LANDSCAPE ARCHITECT OR LAND SURVEYOR SHALL STAMP THE DOCUMENT AND INCLUDE THE NOTATION "ALTERED BY" FOLLOWED BY THEIR SIGNATURE, THE DATE OF SUCH ALTERATION, AND A SPECIFIC DESCRIPTION OF THE ALTERATION.


No.	DATE	SUBMITTAL / REVISION DESCRIPTION	DB	APP
0	09/21/2022	FINAL EM&CP SUBMISSION	JM	JR

CHAMPLAIN HUDSON POWER EXPRESS
SEGMENT 2 - ROUTE 22: DRESDEN - WHITEHALL
STA. 12500+00 TO STA. 12530+00 EROSION AND SEDIMENT CONTROL PLAN

KIEWIT PROJECT NO.	21162
CHA PROJECT NO.	066076
DRAWING NO.	C-401


DRAWN BY: JJE | DESIGNED BY: JTM | APPROVED BY: JPR | SCALE: AS NOTED | REV. NO.: X | DATE: 09/21/2022 | SH.NO.: XXX OF XXX

File: V:\PROJECTS\ANYVK6\066076.000\09_DESIGN\DRAWINGS\01_SHEETS\DESIGN PACKAGE 1\DESIGN PACKAGE 1B\066076_P1B – C-401 – C-403.DWG Saved: 9/16/2022 10:53:42 AM Plotted: 9/18/2022 9:03:41 AM Current User: Evans, Josh Last Saved By: 7895

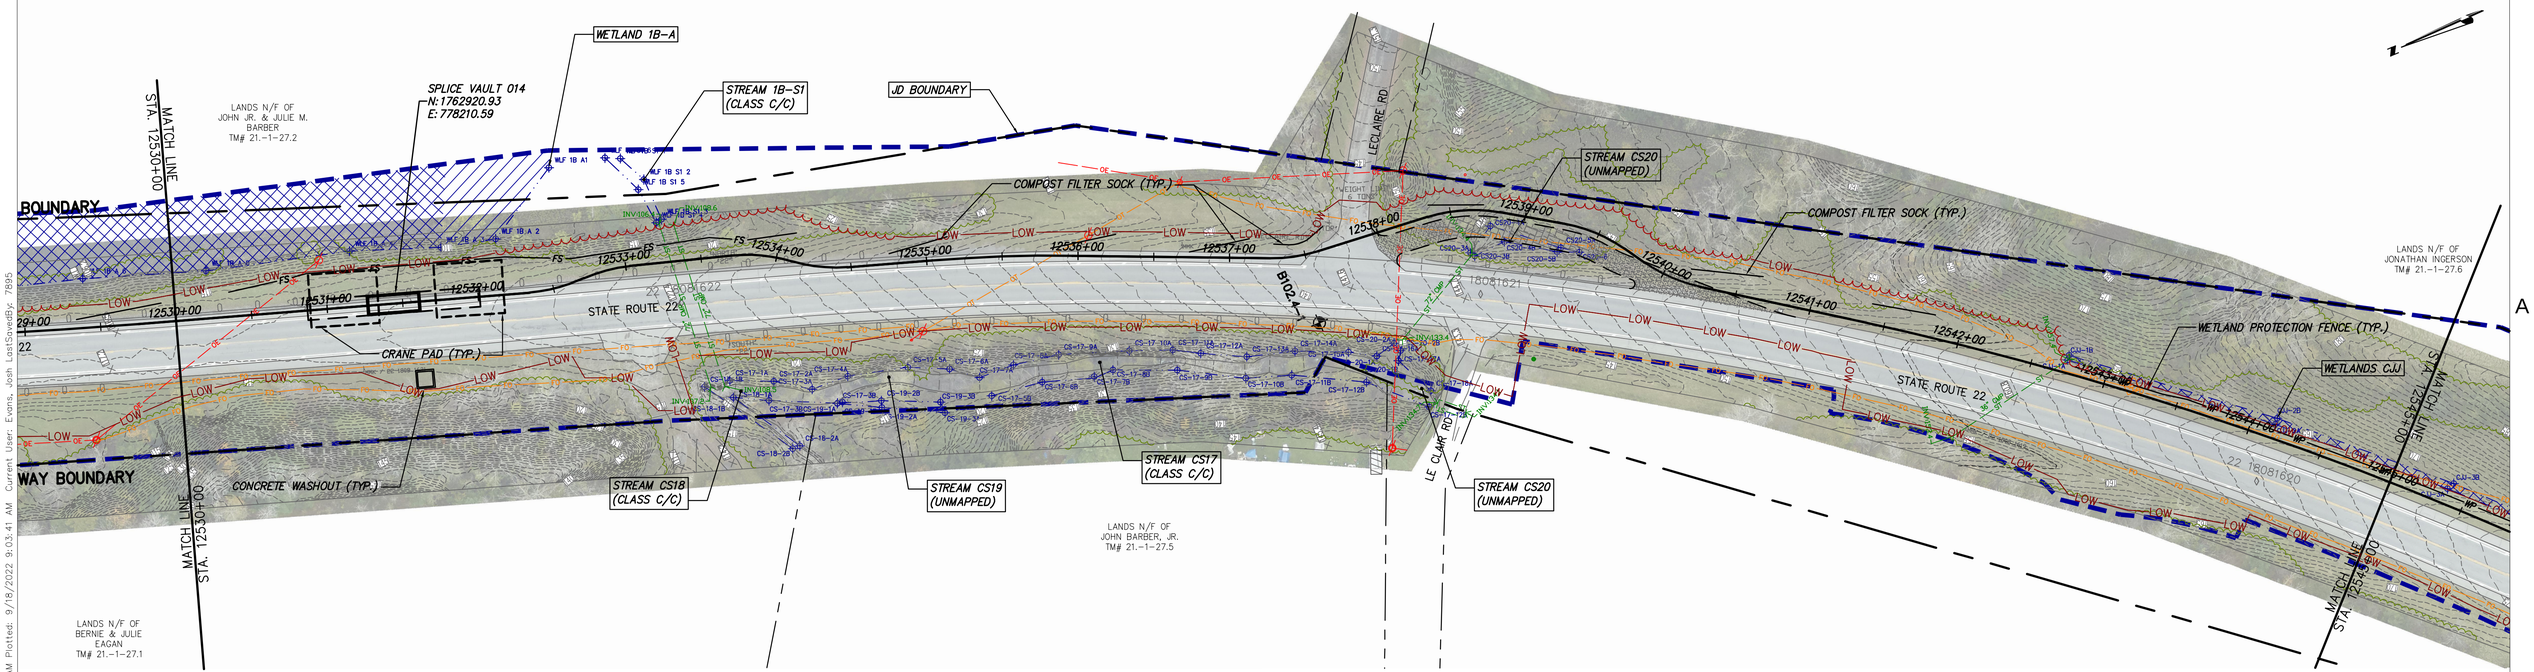

STA. 12530+00 TO STA. 12545+00 PLAN VIEW
SCALE: 1" = 50'

0 50 100
Scale in feet

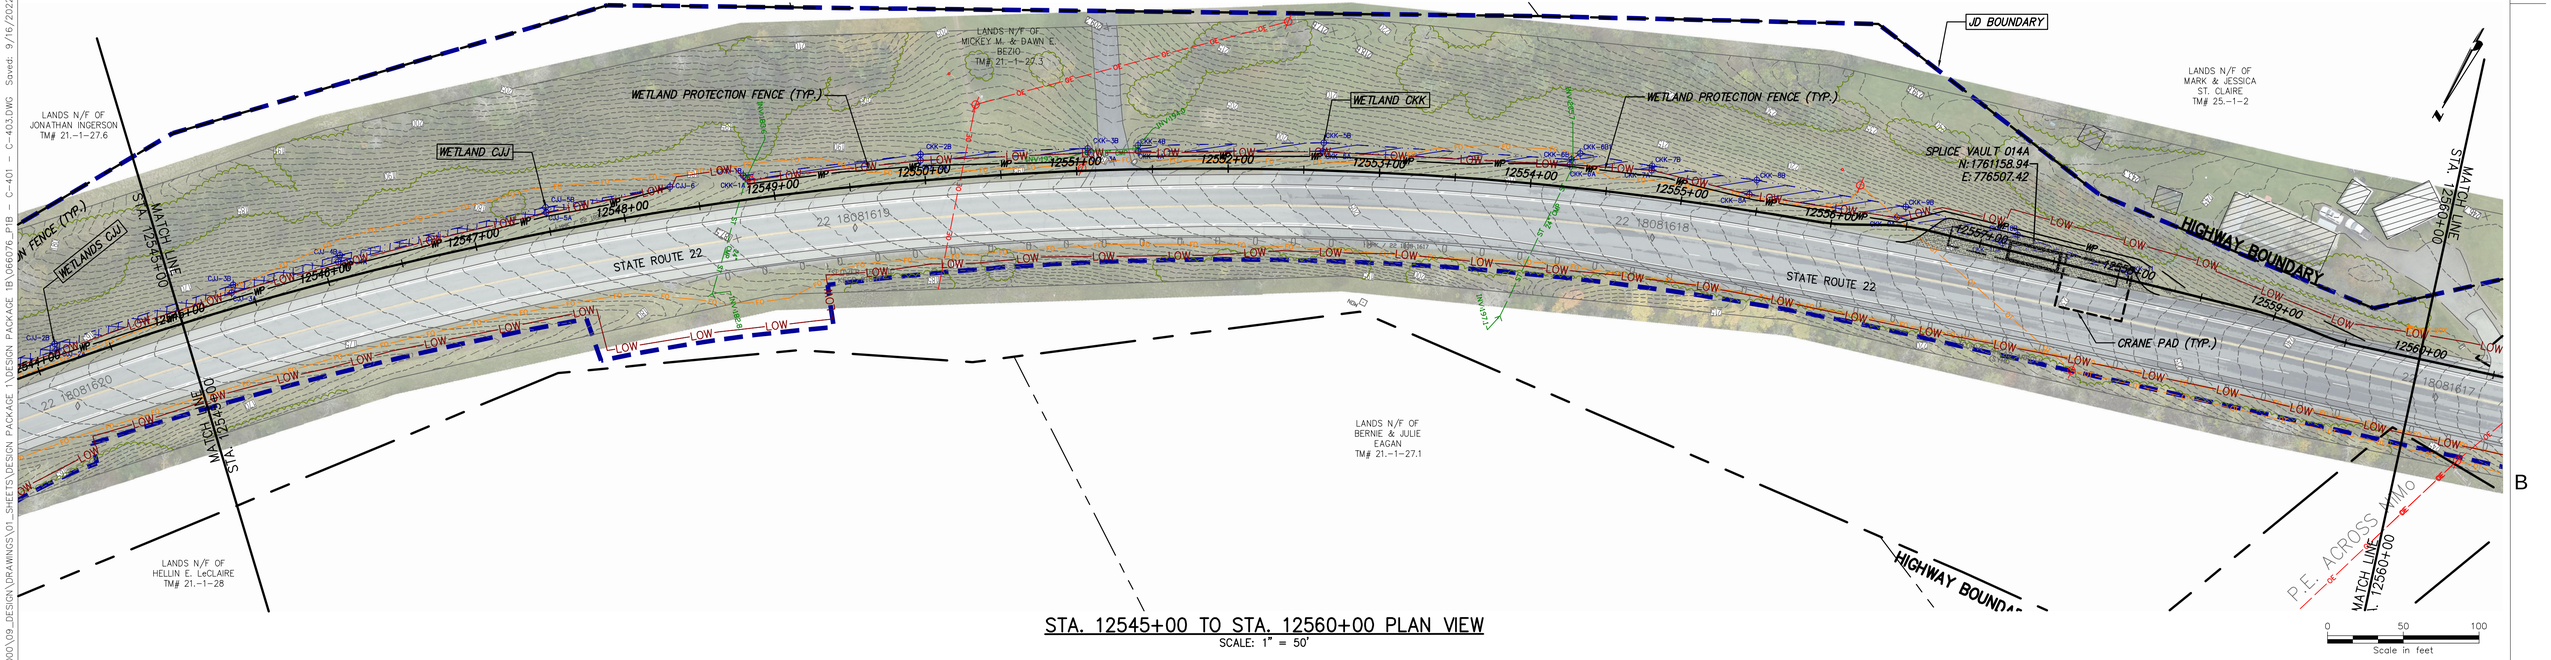

STA. 12545+00 TO STA. 12560+00 PLAN VIEW
SCALE: 1" = 50'

0 50 100
Scale in feet

CHPE Champlain Hudson Power Express

Kiewit

CHA
111 Winners Circle, PO Box 5269
Albany, NY 12205-0269
518.453.4500 | www.chacompanies.com

STATE OF NEW YORK
JOSEPH P. ROMANO
081993
LICENSED PROFESSIONAL ENGINEER
09/18/2022

IT IS A VIOLATION OF LAW FOR ANY PERSON, UNLESS THEY ARE ACTING UNDER THE DIRECTION OF A LICENSED PROFESSIONAL ENGINEER, ARCHITECT, LANDSCAPE ARCHITECT OR LAND SURVEYOR TO ALTER AN ITEM IN ANY WAY. IF AN ITEM BEARING THE STAMP OF A LICENSED PROFESSIONAL IS ALTERED, THE ALTERING ENGINEER, ARCHITECT, LANDSCAPE ARCHITECT OR LAND SURVEYOR SHALL STAMP THE DOCUMENT AND INCLUDE THE NOTATION "ALTERED BY" FOLLOWED BY THEIR SIGNATURE, THE DATE OF SUCH ALTERATION, AND A SPECIFIC DESCRIPTION OF THE ALTERATION.

No.	DATE	SUBMITTAL / REVISION DESCRIPTION	DB	APP
0	09/21/2022	FINAL EM&CP SUBMISSION	JM	JR

CHAMPLAIN HUDSON POWER EXPRESS
SEGMENT 2 - ROUTE 22: DRESDEN - WHITEHALL
STA. 12530+00 TO STA. 12560+00 EROSION AND SEDIMENT CONTROL PLAN

KIEWIT PROJECT NO.	21162
CHA PROJECT NO.	066076
DRAWING NO.	C-402

DRAWN BY: JJE | DESIGNED BY: JTM | APPROVED BY: JPR | SCALE: AS NOTED | DATE: 09/21/2022 | REV. NO. X | SH.NO. XXX OF XXX