
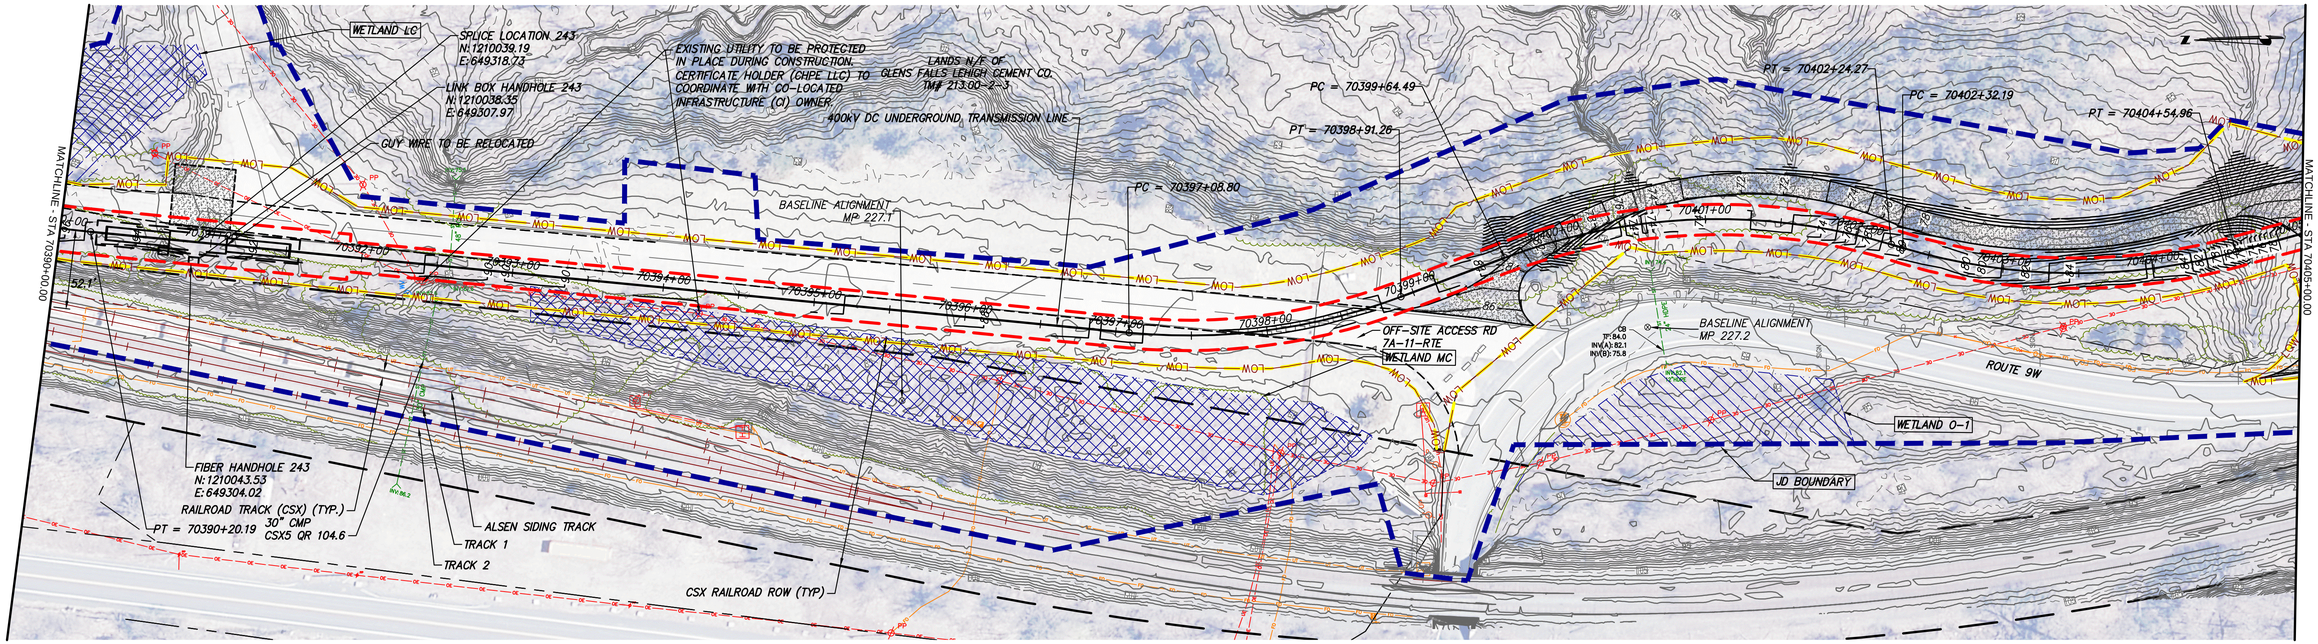


STA. 70390+00.00 TO STA. 70405+00.00 PLAN VIEW

SCALE: 1" = 50'

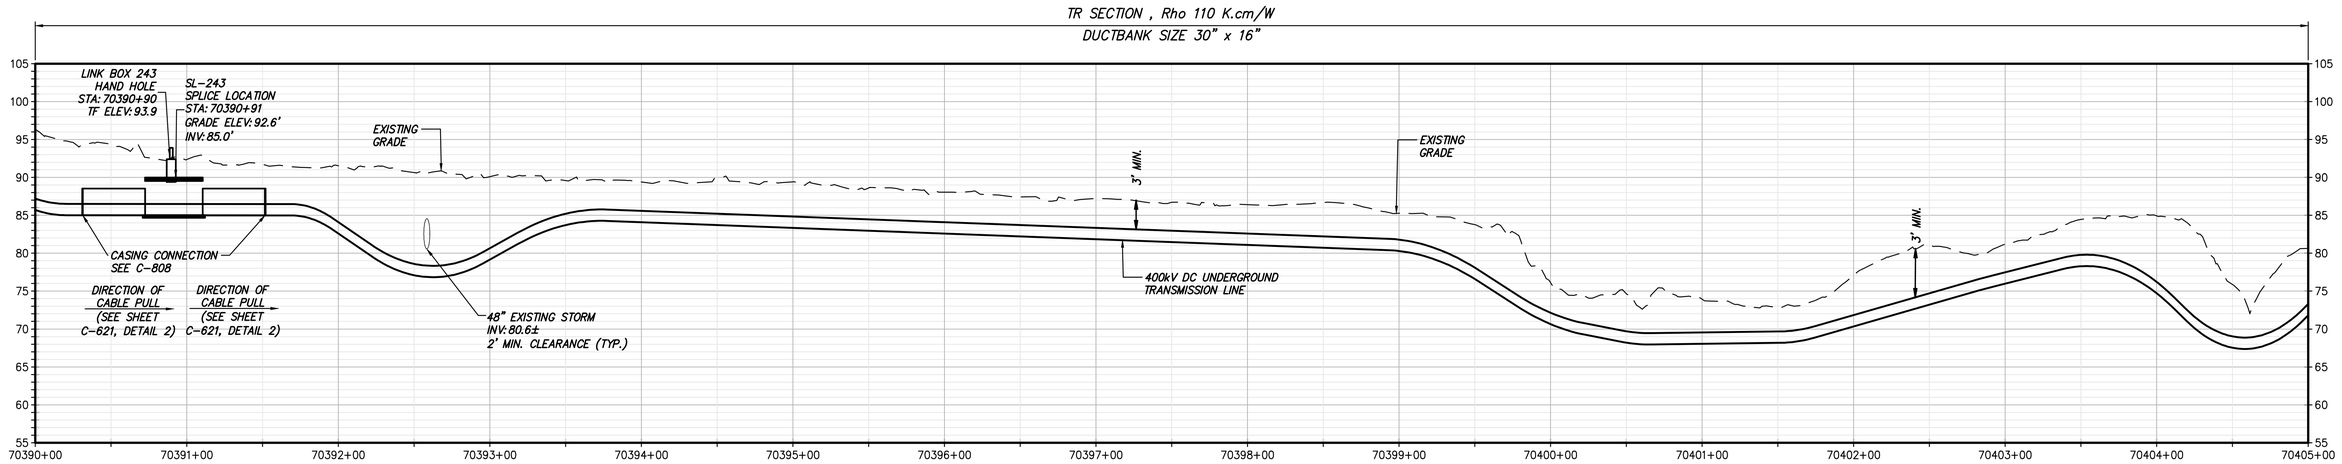

STA. 70390+00.00 TO STA. 70405+00.00 PROFILE VIEW

SCALE: H:1" = 50' V:1" = 10'

CHPE Champlain Hudson Power Express

Kiewit

TETRA TECH

TETRA TECH ENGINEERING AND SURVEYING P.C.
(A NEW YORK PROFESSIONAL CORPORATION)

IT IS A VIOLATION OF LAW FOR ANY PERSON, UNLESS THEY ARE ACTING UNDER THE DIRECTION OF A LICENSED PROFESSIONAL ENGINEER, ARCHITECT, LANDSCAPE ARCHITECT OR LAND SURVEYOR TO ALTER AN ITEM IN ANY WAY. IF AN ITEM BEARING THE STAMP OF A LICENSED PROFESSIONAL IS ALTERED, THE ALTERING ENGINEER, ARCHITECT, LANDSCAPE ARCHITECT OR LAND SURVEYOR SHALL STAMP THE DOCUMENT AND INCLUDE THE NOTATION "ALTERED BY" FOLLOWED BY THEIR SIGNATURE, THE DATE OF SUCH ALTERATION, AND A SPECIFIC DESCRIPTION OF THE ALTERATION.

ISSUED FOR PERMITTING

No.	DATE	SUBMITTAL / REVISION DESCRIPTION	DB	APP
F	03/17/2023	FINAL SUBMISSION	RB	JL
E	01/24/2023	DRAFT FINAL SUBMISSION	RB	JL
D	11/16/2022	PRELIMINARY DRAFT FINAL SUBMISSION	RB	JL
C	04/29/2022	60% DESIGN SUBMISSION	RB	JL
B	03/22/2022	PRELIMINARY DESIGN DEVELOPMENT	BV	TK
A	02/14/2022	PRELIMINARY PROGRESS	BV	TK

CHAMPLAIN HUDSON POWER EXPRESS

SEGMENT 11 (PACKAGE 7A) - CSX: CATSKILL

STA. 70390+00.00 TO STA. 70405+00.00


DRAWN BY: RB | DESIGNED BY: AC | APPROVED BY: JL | SCALE AS SHOWN | REV. NO. F | DATE 03/17/2023 | SH.NO. OF

KIEWIT PROJECT NO. 21162

TT PROJECT NO. 204-3701


DRAWING NO. C-127

File: C:\PWWORKING\REN\DMS5114\121162_7A_C_126-130.DWG Saved: 3/17/2023 6:36:14 PM Plotted: 3/17/2023 6:37:03 PM Current User: Saguicio, Sarah LastSavedBy: sarah.saguicio

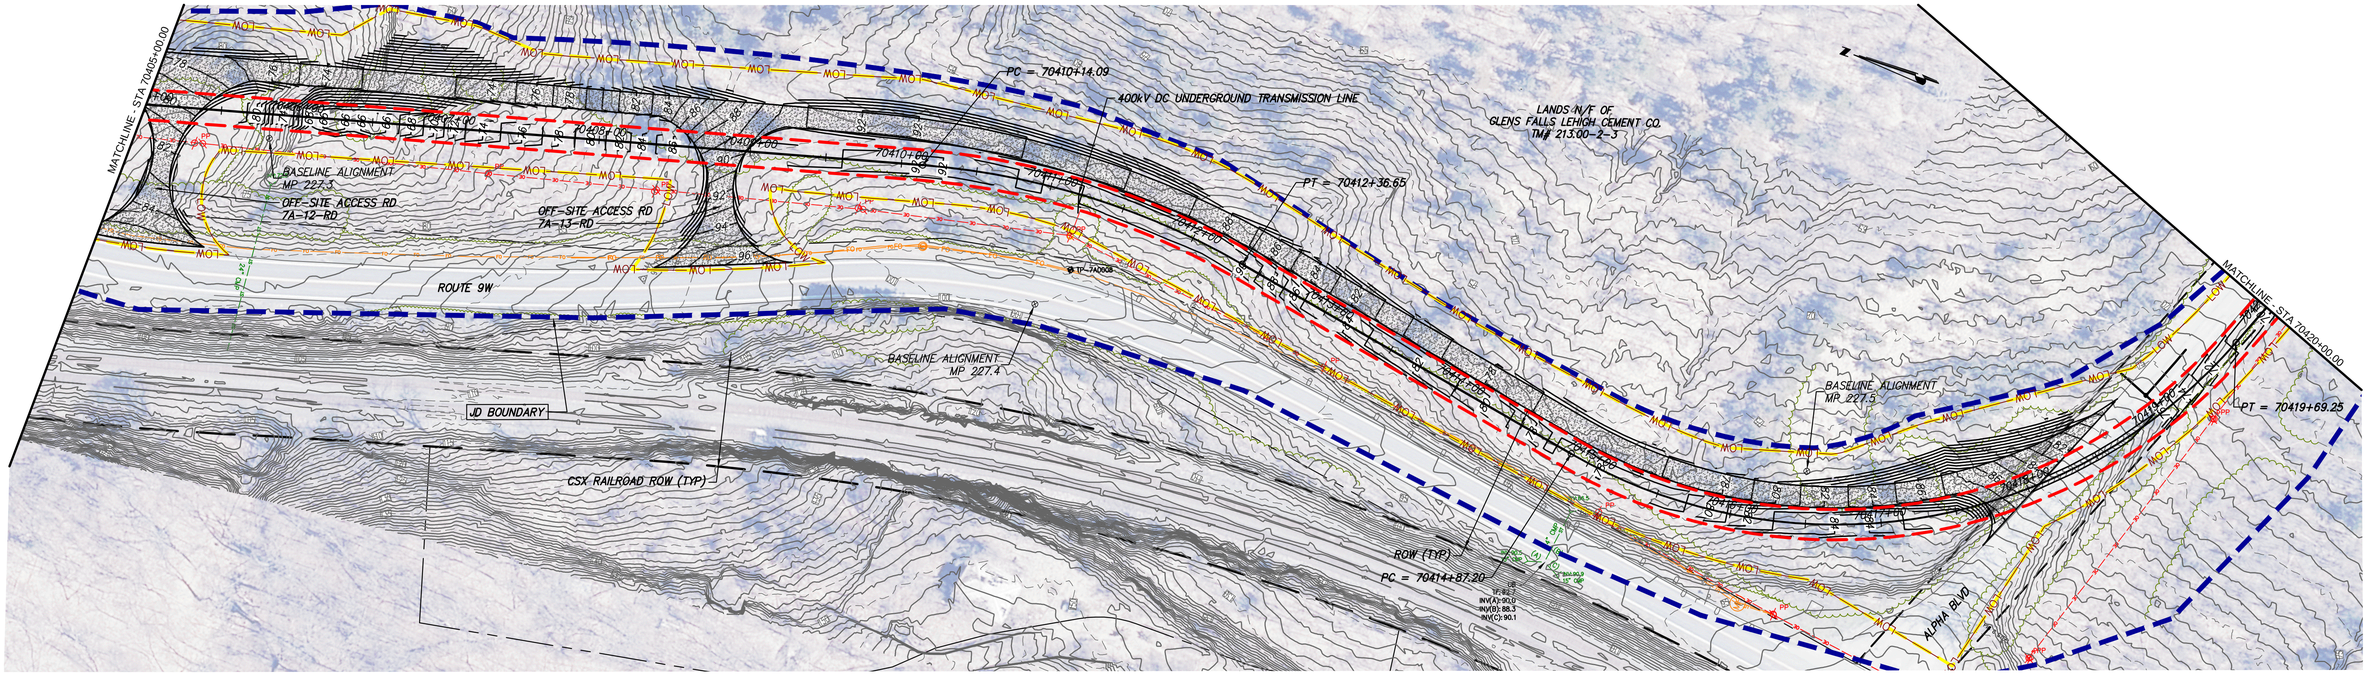

STA. 70405+00.00 TO STA. 70420+00.00 PLAN VIEW

SCALE: 1" = 50'

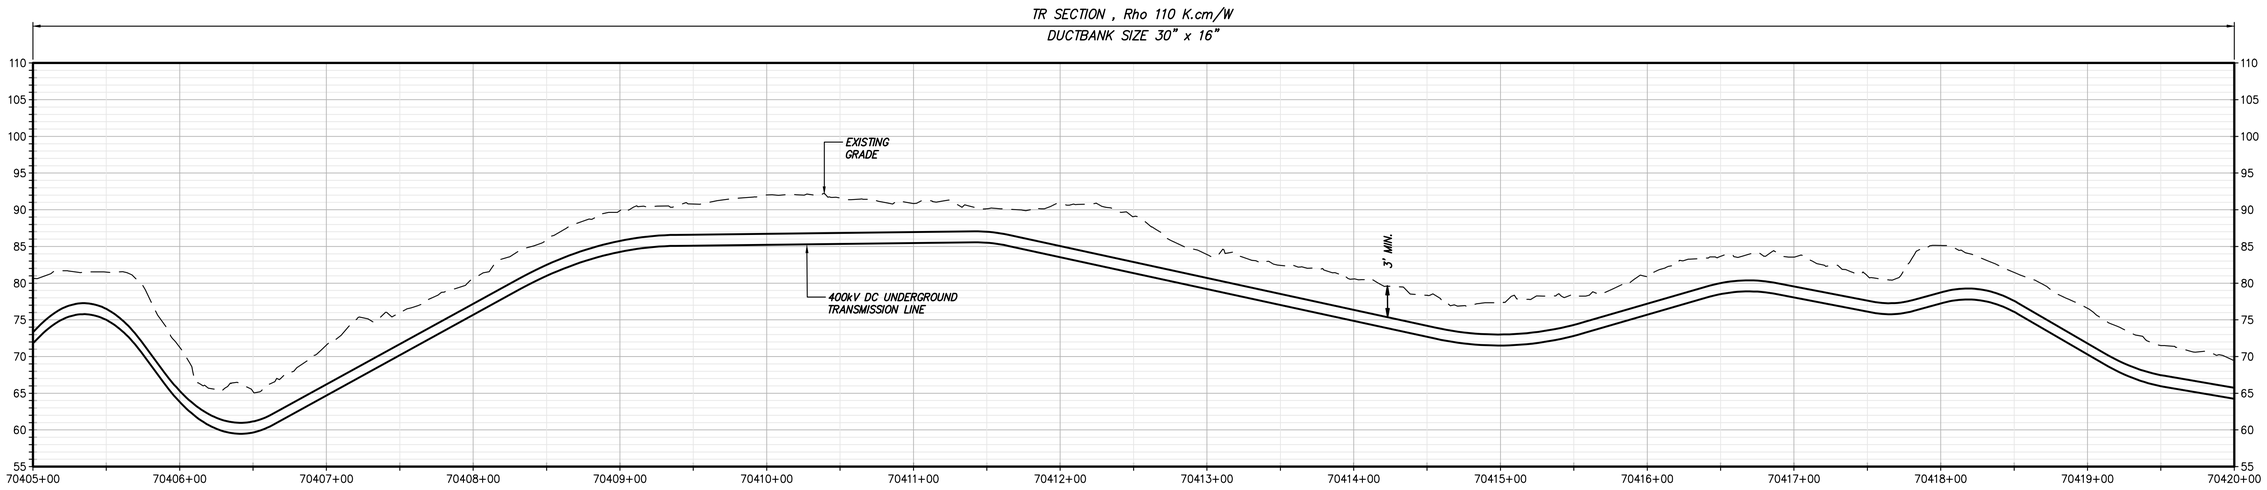

STA. 70405+00.00 TO STA. 70420+00.00 PROFILE VIEW

SCALE: H:1" = 50' V:1" = 10'

CHPE Champlain Hudson Power Express

Kiewit

TETRA TECH

TETRA TECH ENGINEERING AND SURVEYING P.C.
(A NEW YORK PROFESSIONAL CORPORATION)

IT IS A VIOLATION OF LAW FOR ANY PERSON, UNLESS THEY ARE ACTING UNDER THE DIRECTION OF A LICENSED PROFESSIONAL ENGINEER, ARCHITECT, LANDSCAPE ARCHITECT OR LAND SURVEYOR TO ALTER AN ITEM IN ANY WAY. IF AN ITEM BEARING THE STAMP OF A LICENSED PROFESSIONAL IS ALTERED, THE ALTERING ENGINEER, ARCHITECT, LANDSCAPE ARCHITECT OR LAND SURVEYOR SHALL STAMP THE DOCUMENT AND INCLUDE THE NOTATION "ALTERED BY" FOLLOWED BY THEIR SIGNATURE, THE DATE OF SUCH ALTERATION, AND A SPECIFIC DESCRIPTION OF THE ALTERATION.

ISSUED FOR PERMITTING


No.	DATE	SUBMITTAL / REVISION DESCRIPTION	DB	APP
F	03/17/2023	FINAL SUBMISSION	RB	JL
E	01/24/2023	DRAFT FINAL SUBMISSION	RB	JL
D	11/16/2022	PRELIMINARY DRAFT FINAL SUBMISSION	RB	JL
C	04/29/2022	60% DESIGN SUBMISSION	RB	JL
B	03/22/2022	PRELIMINARY DESIGN DEVELOPMENT	BV	TK
A	02/14/2022	PRELIMINARY PROGRESS	BV	TK

CHAMPLAIN HUDSON POWER EXPRESS
SEGMENT 11 (PACKAGE 7A) - CSX: CATSKILL
STA. 70405+00.00 TO STA. 70420+00.00

DRAWN BY: RB | DESIGNED BY: AC | APPROVED BY: JL | SCALE AS SHOWN | REV. NO. F | DATE 03/17/2023 | SH.NO. OF


KIEWIT PROJECT NO. 21162
TT PROJECT NO. 204-3701
DRAWING NO. C-128

File: C:\PWWORKING\PEN\DMS5114\121162_7A_C_126-130.DWG Saved: 3/17/2023 6:19:09 PM Plotted: 3/17/2023 6:20:05 PM Current User: Saguicio, Sarah LastSavedBy: sarah.saguicio

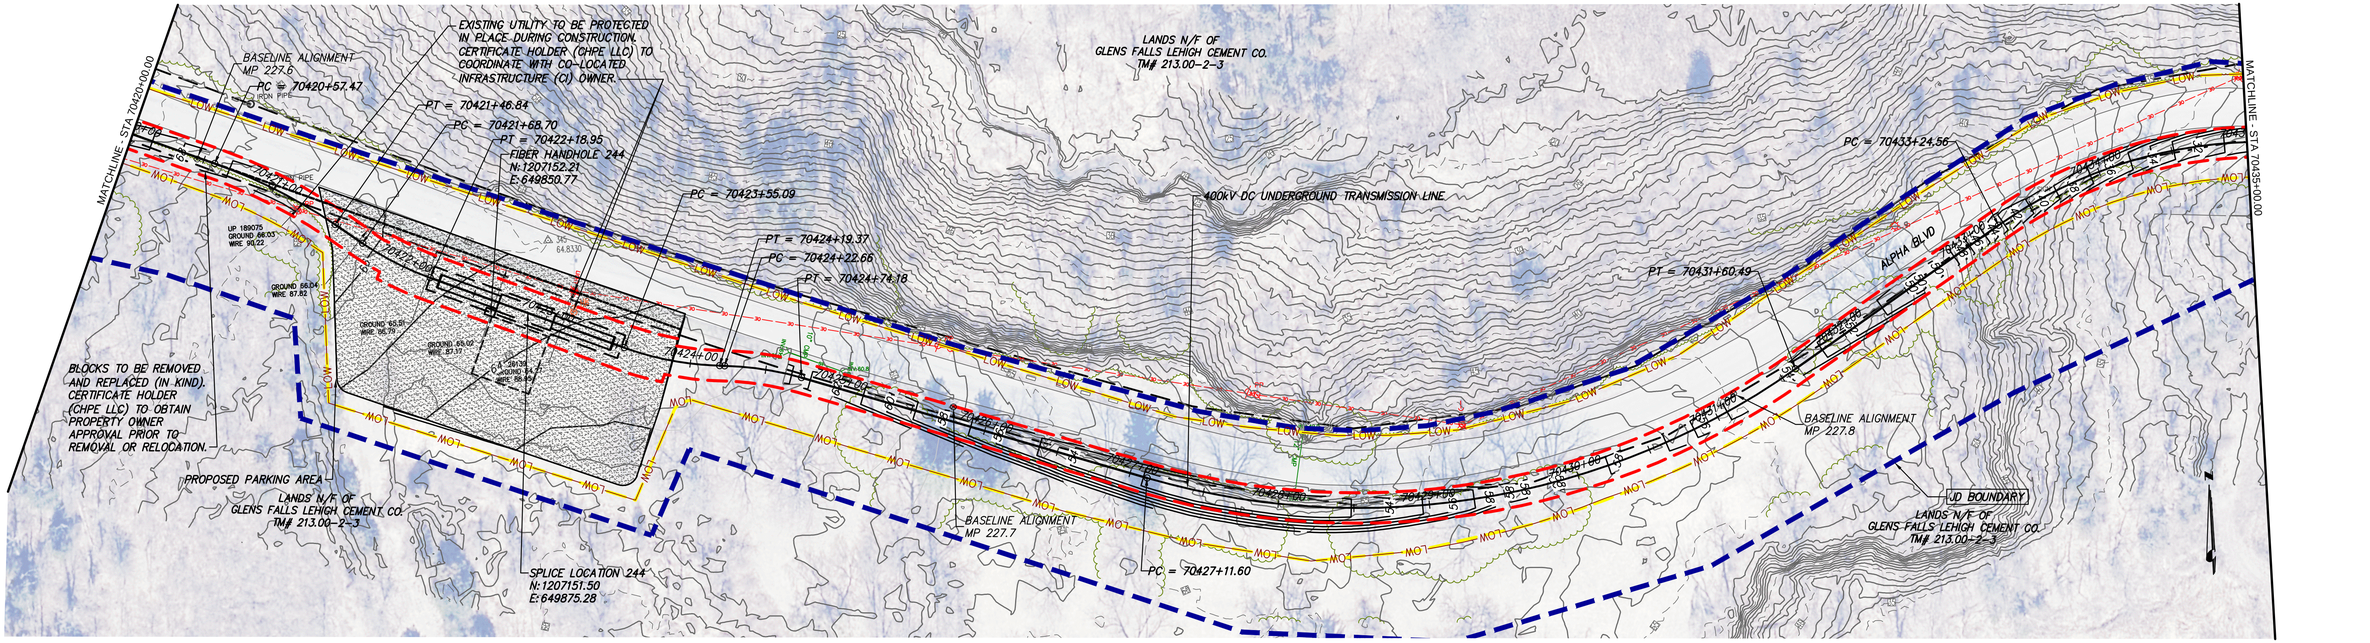

STA. 70420+00.00 TO STA. 70435+00.00 PLAN VIEW
SCALE: 1" = 50'

0 50 100
Scale in feet

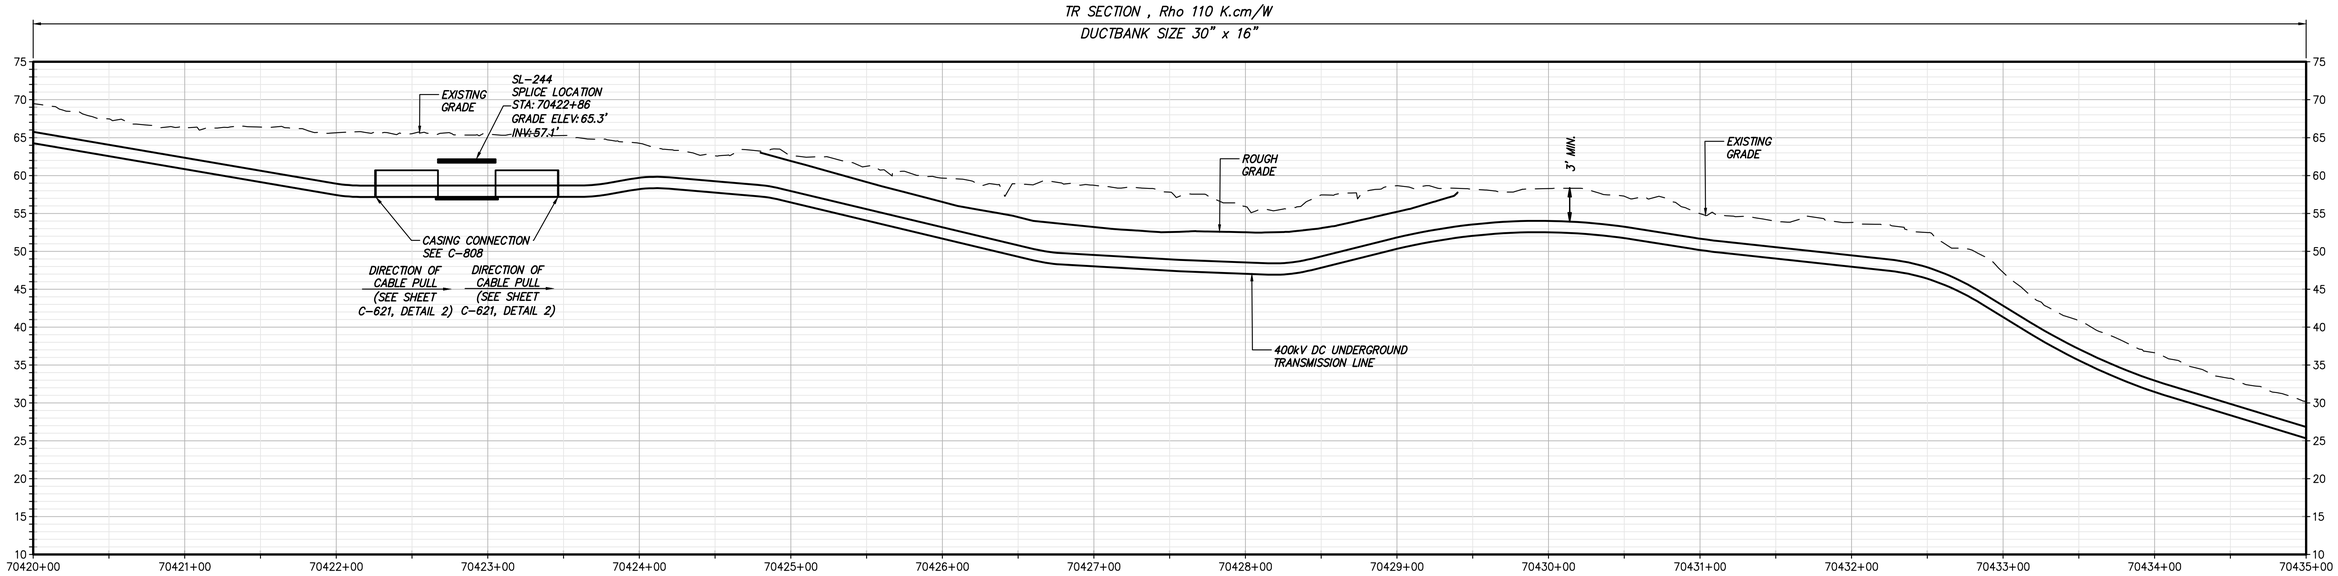

STA. 70420+00 TO STA. 70435+00 PROFILE VIEW
SCALE: H:1" = 50' V:1" = 10'

CHPE Champlain Hudson Power Express

Kiewit

TETRA TECH
TETRA TECH ENGINEERING AND SURVEYING P.C.
(A NEW YORK PROFESSIONAL CORPORATION)

IT IS A VIOLATION OF LAW FOR ANY PERSON, UNLESS THEY ARE ACTING UNDER THE DIRECTION OF A LICENSED PROFESSIONAL ENGINEER, ARCHITECT, LANDSCAPE ARCHITECT OR LAND SURVEYOR TO ALTER AN ITEM IN ANY WAY. IF AN ITEM BEARING THE STAMP OF A LICENSED PROFESSIONAL IS ALTERED, THE ALTERING ENGINEER, ARCHITECT, LANDSCAPE ARCHITECT OR LAND SURVEYOR SHALL STAMP THE DOCUMENT AND INCLUDE THE NOTATION "ALTERED BY" FOLLOWED BY THEIR SIGNATURE, THE DATE OF SUCH ALTERATION, AND A SPECIFIC DESCRIPTION OF THE ALTERATION.

ISSUED FOR PERMITTING

No.	DATE	SUBMITTAL / REVISION DESCRIPTION	DB	APP
F	03/17/2023	FINAL SUBMISSION	RB	JL
E	01/24/2023	DRAFT FINAL SUBMISSION	RB	JL
D	11/16/2022	PRELIMINARY DRAFT FINAL SUBMISSION	RB	JL
C	04/29/2022	60% DESIGN SUBMISSION	RB	JL
B	03/22/2022	PRELIMINARY DESIGN DEVELOPMENT	BV	TK
A	02/14/2022	PRELIMINARY PROGRESS	BV	TK

CHAMPLAIN HUDSON POWER EXPRESS
SEGMENT 11 (PACKAGE 7A) - CSX: CATSKILL
STA. 70420+00.00 TO STA. 70437+00.00

DRAWN BY: RB | DESIGNED BY: AC | APPROVED BY: JL | SCALE AS SHOWN | REV. NO. F | DATE 03/17/2023 | SH.NO. OF


KIEWIT PROJECT NO. 21162
TT PROJECT NO. 204-3701
DRAWING NO. C-129

File: C:\PWWORKING\KEY\DMS51141\21162_7A_C_126-130.DWG Saved: 3/17/2023 6:26:01 PM Plotted: 3/17/2023 6:26:47 PM Current User: Sagucio, Sarah LastSavedBy: sarah.sagucio

STA. 70435+00.00 TO STA. 70450+00.00 PLAN VIEW

SCALE: 1" = 50'

0 50 100 Scale in feet

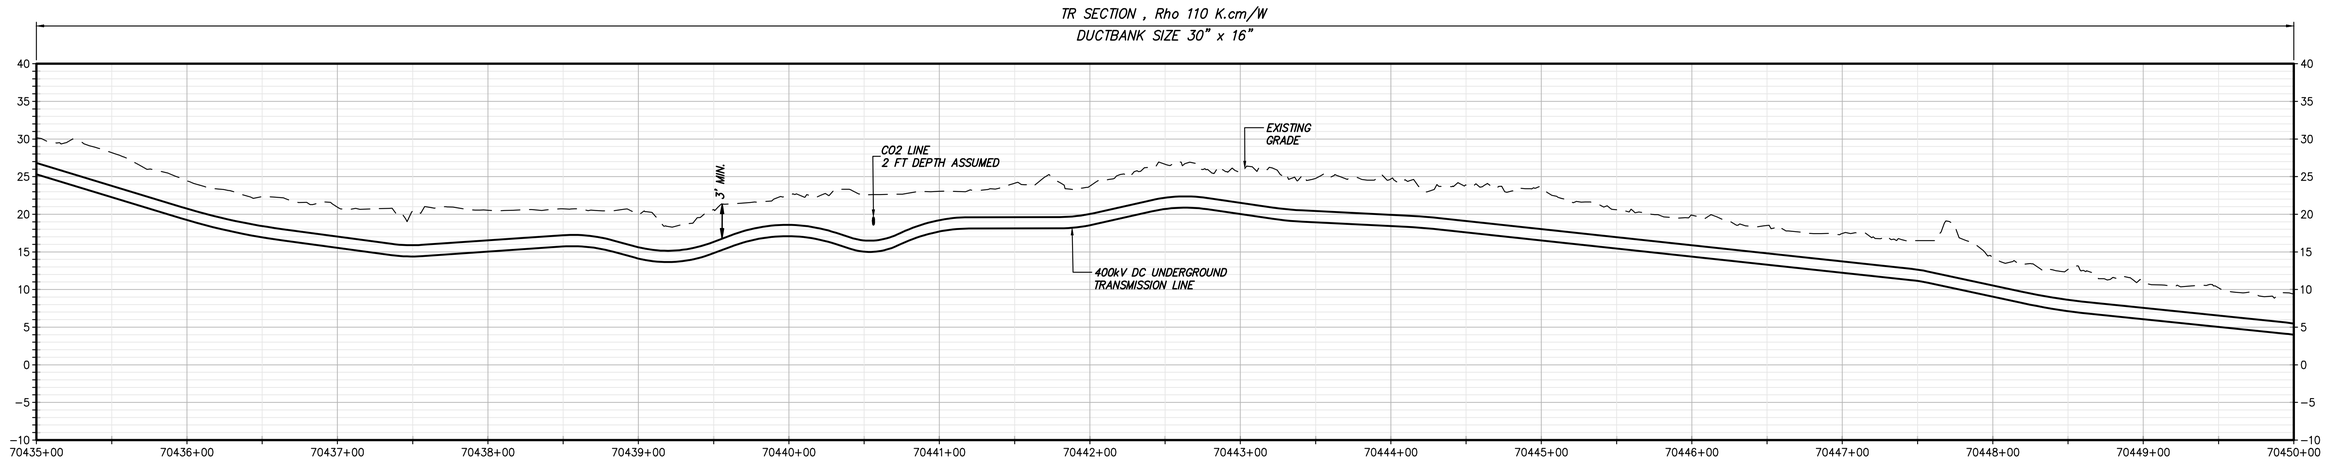

STA. 70435+00.00 TO STA. 70450+00.00 PROFILE VIEW

SCALE: H:1" = 50' V:1" = 10'

CHPE Champlain Hudson Power Express

Kiewit

TETRA TECH

TETRA TECH ENGINEERING AND SURVEYING P.C.
(A NEW YORK PROFESSIONAL CORPORATION)

IT IS A VIOLATION OF LAW FOR ANY PERSON, UNLESS THEY ARE ACTING UNDER THE DIRECTION OF A LICENSED PROFESSIONAL ENGINEER, ARCHITECT, LANDSCAPE ARCHITECT OR LAND SURVEYOR TO ALTER AN ITEM IN ANY WAY. IF AN ITEM BEARING THE STAMP OF A LICENSED PROFESSIONAL IS ALTERED, THE ALTERING ENGINEER, ARCHITECT, LANDSCAPE ARCHITECT OR LAND SURVEYOR SHALL STAMP THE DOCUMENT AND INCLUDE THE NOTATION "ALTERED BY" FOLLOWED BY THEIR SIGNATURE, THE DATE OF SUCH ALTERATION, AND A SPECIFIC DESCRIPTION OF THE ALTERATION.

ISSUED FOR PERMITTING

No.	DATE	SUBMITTAL / REVISION DESCRIPTION	DB	APP
F	03/17/2023	FINAL SUBMISSION	RB	JL
E	01/24/2023	DRAFT FINAL SUBMISSION	RB	JL
D	11/16/2022	PRELIMINARY DRAFT FINAL SUBMISSION	RB	JL
C	04/29/2022	60% DESIGN SUBMISSION	RB	JL
B	03/22/2022	PRELIMINARY DESIGN DEVELOPMENT	BV	TK
A	02/14/2022	PRELIMINARY PROGRESS	BV	TK

CHAMPLAIN HUDSON POWER EXPRESS

SEGMENT 11 (PACKAGE 7A) - CSX: CATSKILL

STA. 70435+00.00 TO STA. 70450+00.00

KIEWIT PROJECT NO.	21162
TT PROJECT NO.	204-3701
DRAWING NO.	C-130

DRAWN BY: RB | DESIGNED BY: AC | APPROVED BY: JL | SCALE AS SHOWN | REV. NO. F | DATE 03/17/2023 | SH.NO. OF

File: C:\PWWORKING\RE1\DMS51141\21162_7A_C_126-130.DWG Saved: 3/17/2023 6:05:37 PM Plotted: 3/17/2023 6:06:49 PM Current User: Sagucio, Sarah LastSavedBy: sarah.sagucio