
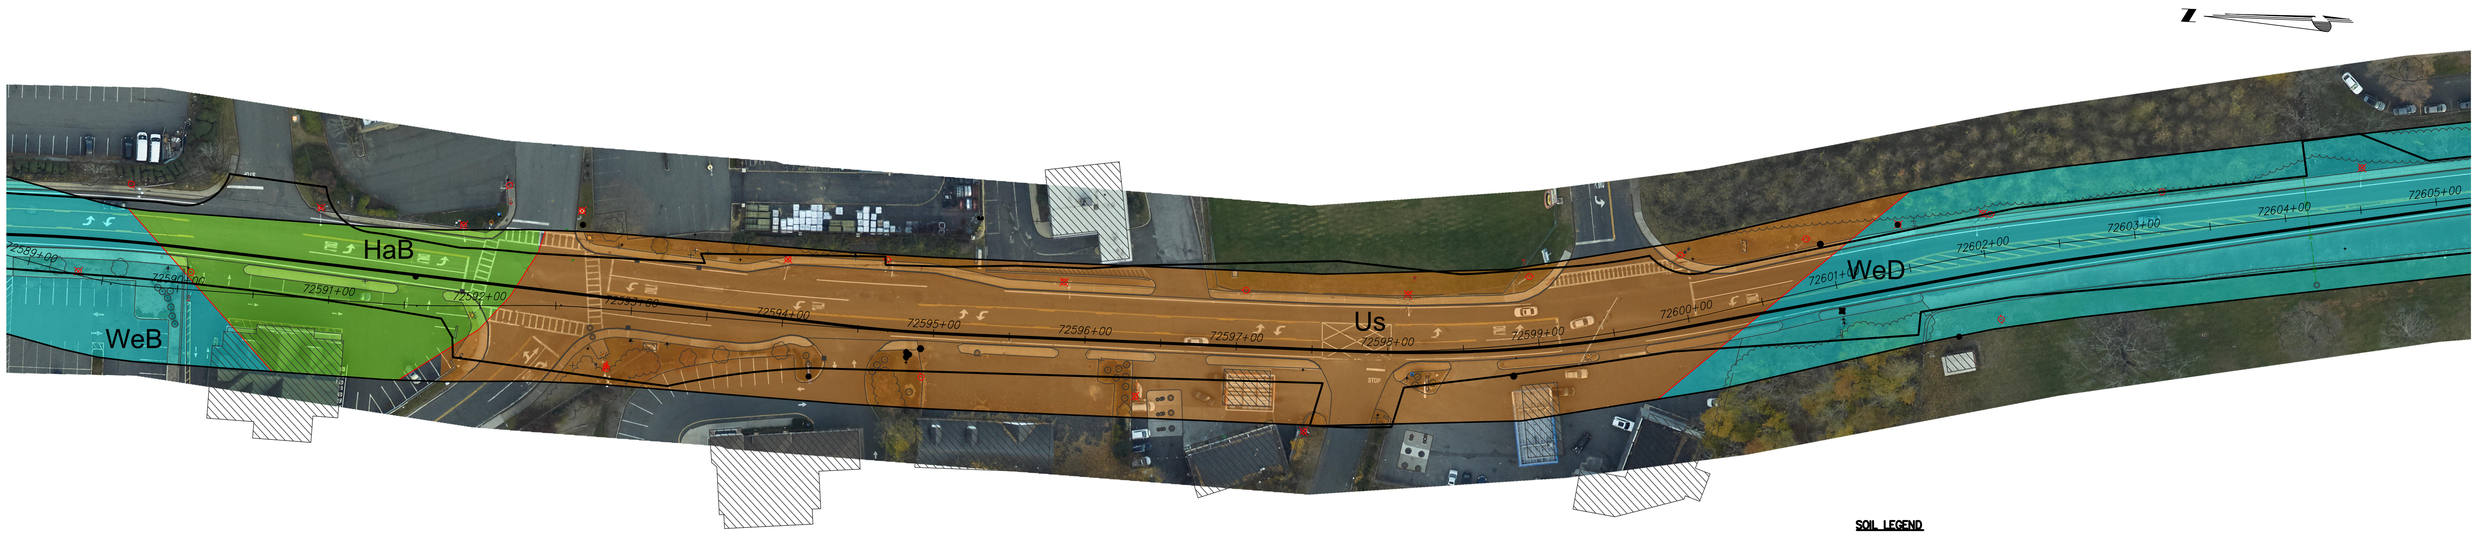


STA. 72590+00.00 TO STA. 72605+00.00 PLAN VIEW
SCALE: 1" = 50'

SOIL LEGEND

A	A/D	SOIL BOUNDRY
B	B/D	100 FT BUFFER
C	C/D	
D	NONE	

0 50 100
Scale in feet

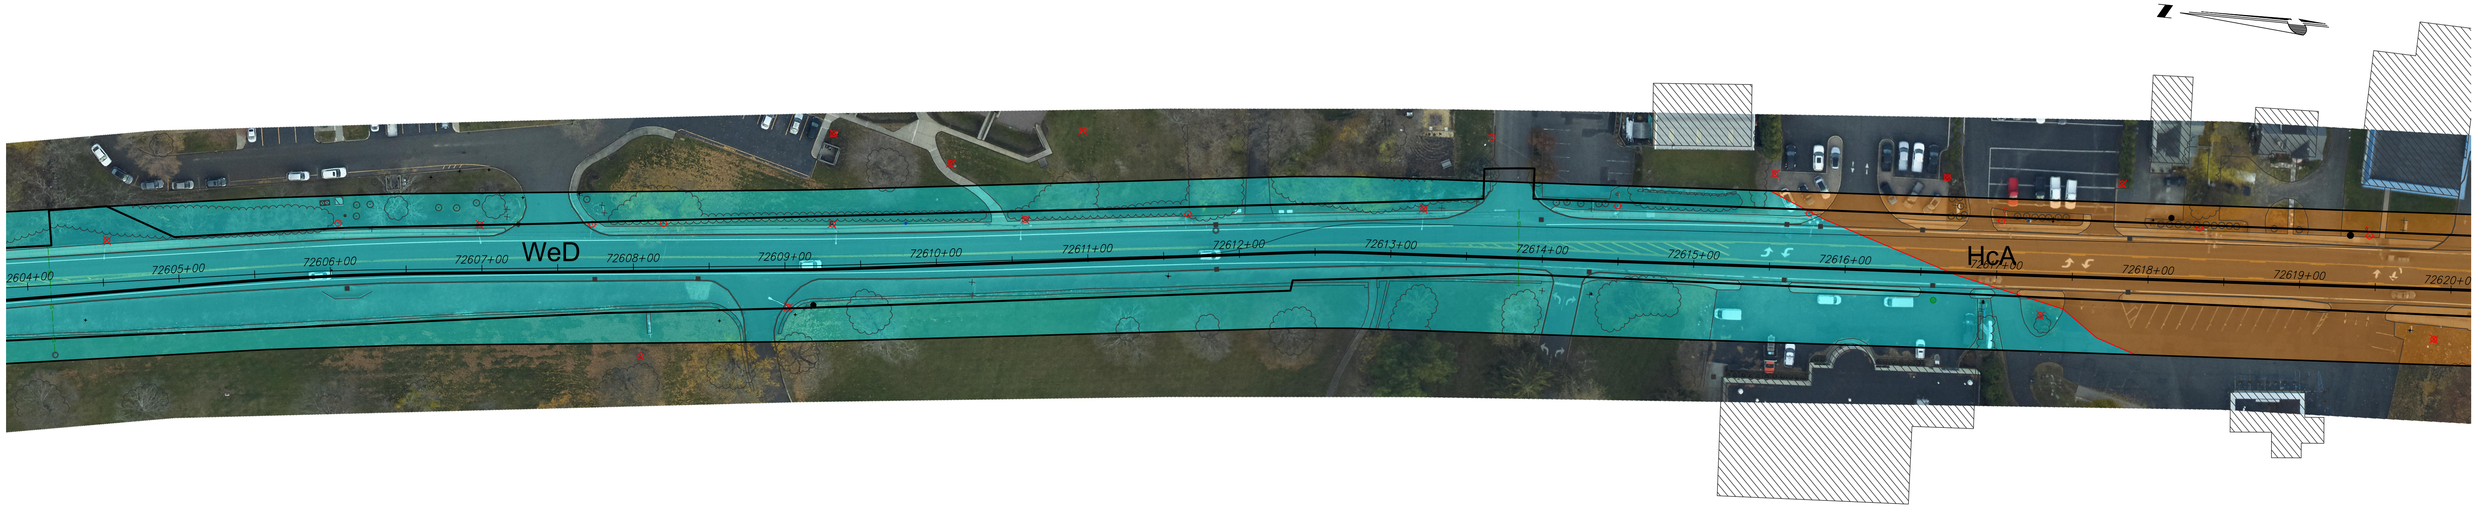

STA. 72605+00.00 TO STA. 72620+00.00 PLAN VIEW
SCALE: 1" = 50'

0 50 100
Scale in feet

CHPE Champlain Hudson Power Express

Kiewit

Engineering and Land Surveying, P.C.

No.	DATE	SUBMITTAL / REVISION DESCRIPTION	DB	APP

CHAMPLAIN HUDSON POWER EXPRESS
PACKAGE XX - DESCRIPTION


SOILS MAP EXHIBIT
STA. 72590+000.00 TO STA. 72620+00.00

DRAWN BY: #### | DESIGNED BY:#### | APPROVED BY:####

KIEWIT PROJECT NO.	21162
CHA PROJECT NO.	066076
DRAWING NO.	**C-404**
SCALE	AS SHOWN
REV. NO.	
DATE	06/09/2022
SH.NO.	XX OF XXX

File: P:\120174-CHPE_CABLE_INSTALL-KIEWIT\60_CAD\70_WORKING\SLVPACKAGE 7B\SHEET\21162_7B_C-401-414.DWG Saved: 4/27/2022 4:49:53 PM Plotted: 6/21/2022 8:41:11 AM Current User: Sean Lenahan LastSavedBy: slenahan

File: P:\20174-CHPE_CABLE_INSTALL-KIEWIT\60_CAD\70_WORKING\SL\PACKAGE 78\SHEET\21162_78_C-401-414.DWG Saved: 4/27/2022 4:49:53 PM Plotted: 6/21/2022 8:41:55 AM Current User: Sean Lenahan LastSavedBy: slenahan

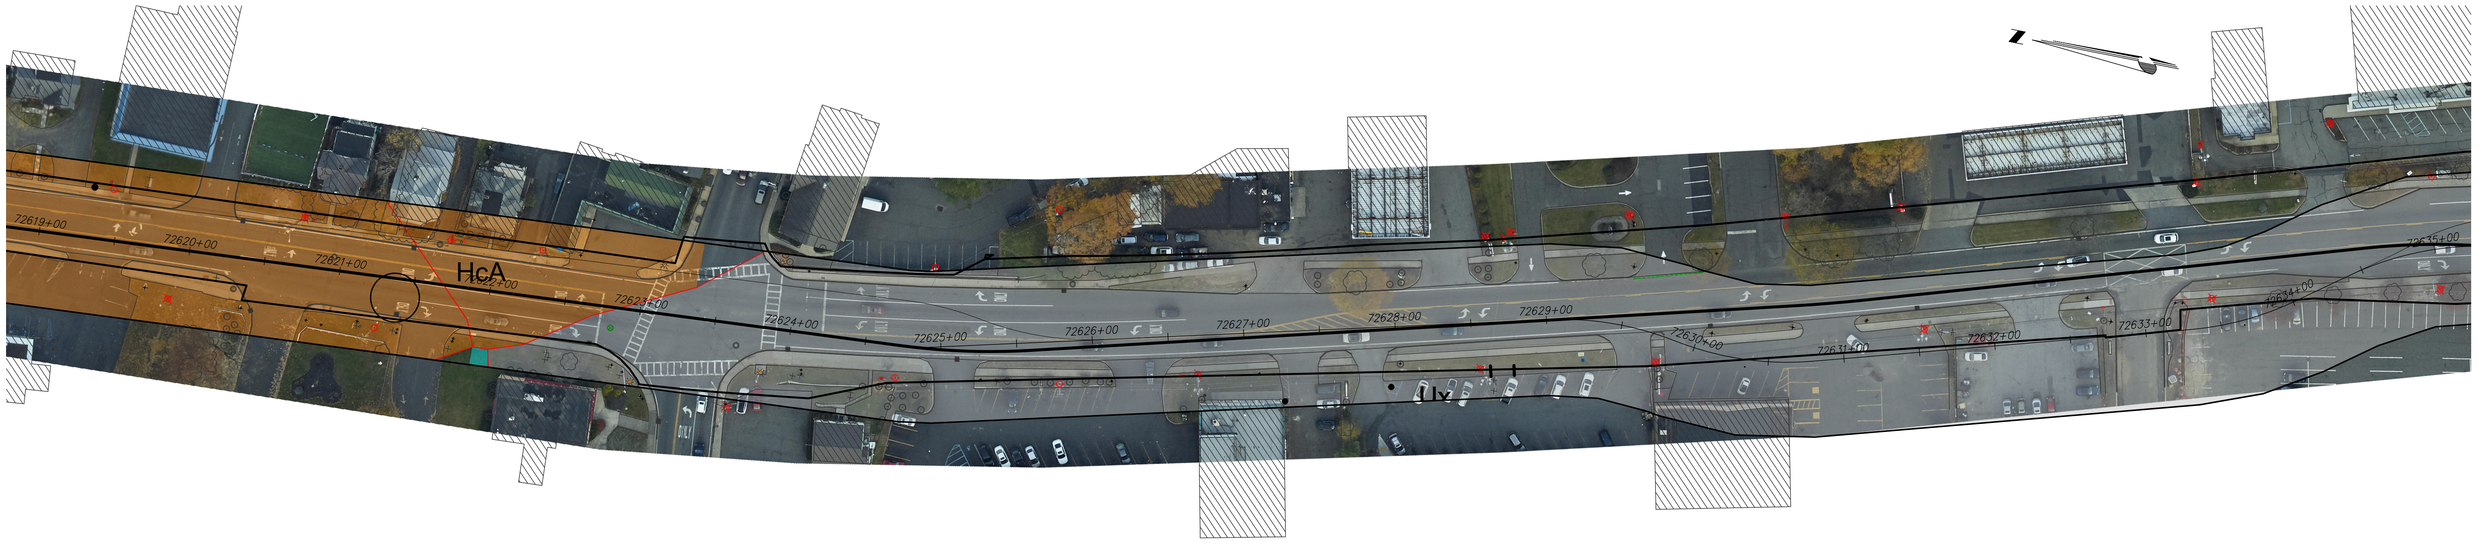


STA. 72620+00.00 TO STA. 72635+00.00 PLAN VIEW
SCALE: 1" = 50'

SOIL LEGEND

A	A/D	SOIL BOUNDRY
B	B/D	100 FT BUFFER
C	C/D	
D	NONE	

0 50 100
Scale in feet

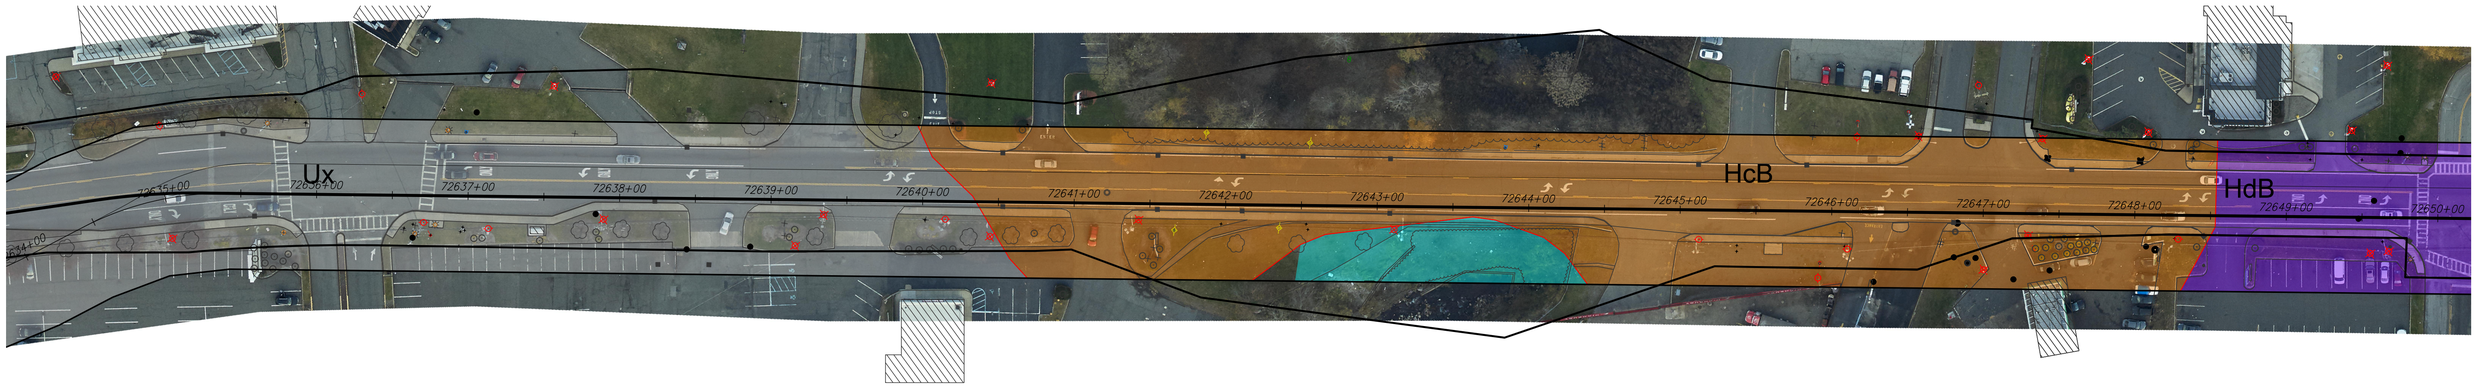

STA. 72635+00.00 TO STA. 72650+00.00 PLAN VIEW
SCALE: 1" = 50'

0 50 100
Scale in feet

CHPE Champlain Hudson Power Express

Kiewit

Engineering and Land Surveying, P.C.


No.	DATE	SUBMITTAL / REVISION DESCRIPTION	DB	APP

CHAMPLAIN HUDSON POWER EXPRESS
PACKAGE XX - DESCRIPTION

SOILS MAP EXHIBIT
STA. 72620+000.00 TO STA. 72650+00.00

DRAWN BY: ####	DESIGNED BY:####	APPROVED BY:####	SCALE	AS SHOWN	DATE 06/09/2022
			REV. NO.		SH.NO. XX OF XXX

KIEWIT PROJECT NO.	21162
CHA PROJECT NO.	066076
DRAWING NO.	**C-405**

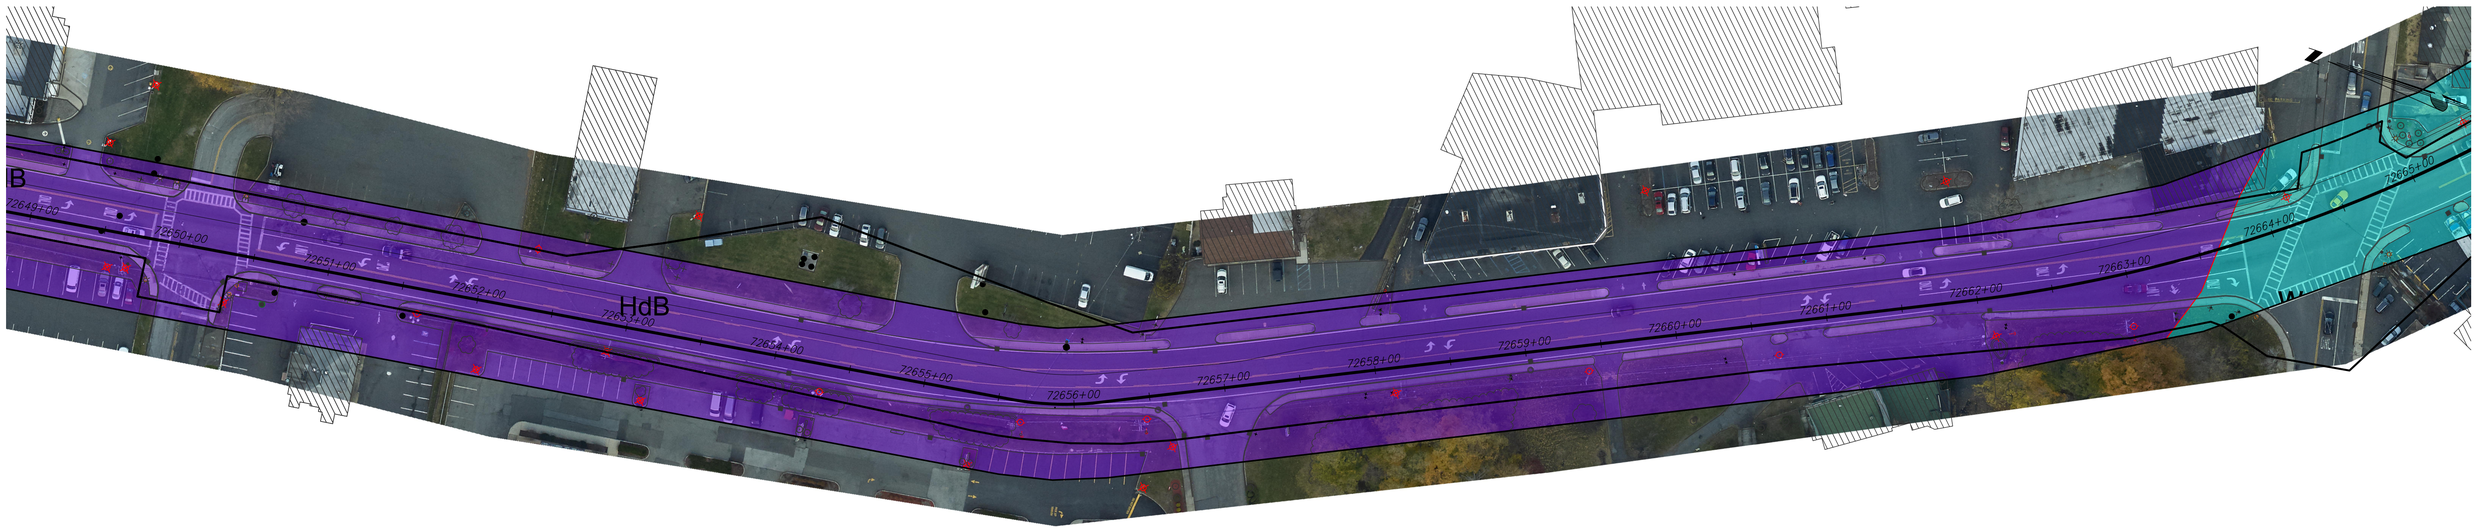


STA. 72650+00 TO STA. 72665+00 PLAN VIEW
SCALE: 1" = 50'

SOIL LEGEND

A	A/D	SOIL BOUNDRY
B	B/D	100 FT BUFFER
C	C/D	
D	NONE	

0 50 100
Scale in feet

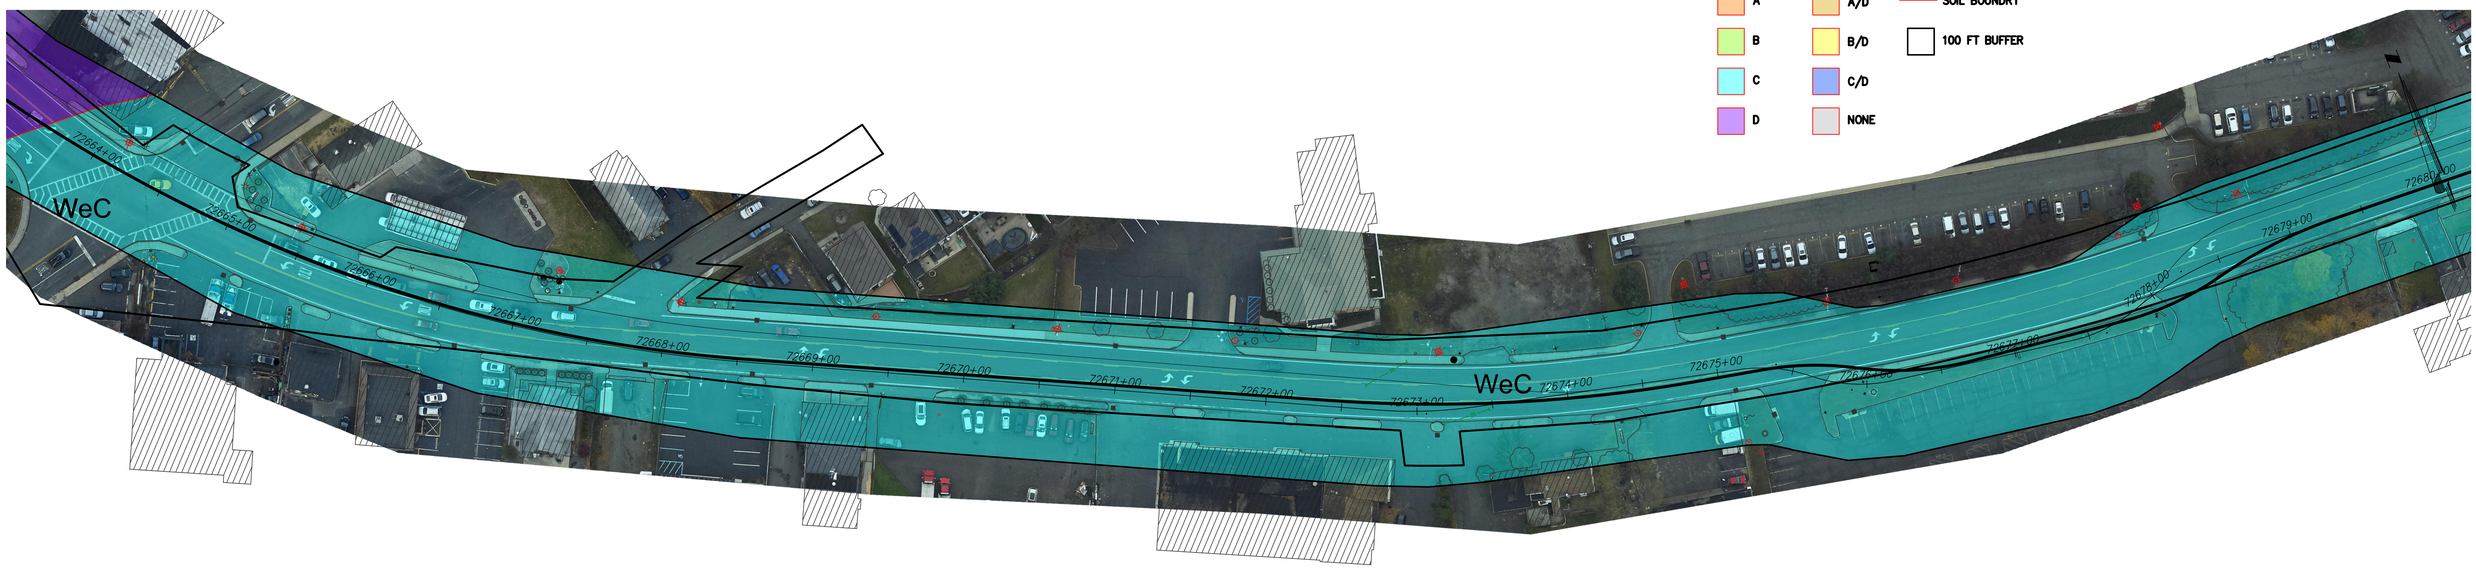

STA. 72665+00 TO STA. 72680+00 PLAN VIEW
SCALE: 1" = 50'

0 50 100
Scale in feet

CHPE Champlain Hudson Power Express

Kiewit

Engineering and Land Surveying, P.C.

No.	DATE	SUBMITTAL / REVISION DESCRIPTION	DB	APP


CHAMPLAIN HUDSON POWER EXPRESS
PACKAGE XX - DESCRIPTION

SOILS MAP EXHIBIT
STA. 72650+00 TO STA. 72680+00

DRAWN BY: #### | DESIGNED BY:#### | APPROVED BY:####

KIEWIT PROJECT NO.	21162
CHA PROJECT NO.	066076
DRAWING NO.	**C-406**
SCALE	AS SHOWN
REV. NO.	
DATE	06/09/2022
SH.NO.	XX OF XXX

File: P:\120174-CHPE_CABLE_INSTALL-KIEWIT\60_CAD\70_WORKING\SL\PACKAGE 7B\SHEET\21162_7B_C-401-414.DWG Saved: 4/27/2022 4:49:53 PM Plotted: 6/21/2022 8:42:50 AM Current User: Sean Lenahan LastSavedBy: slenahan

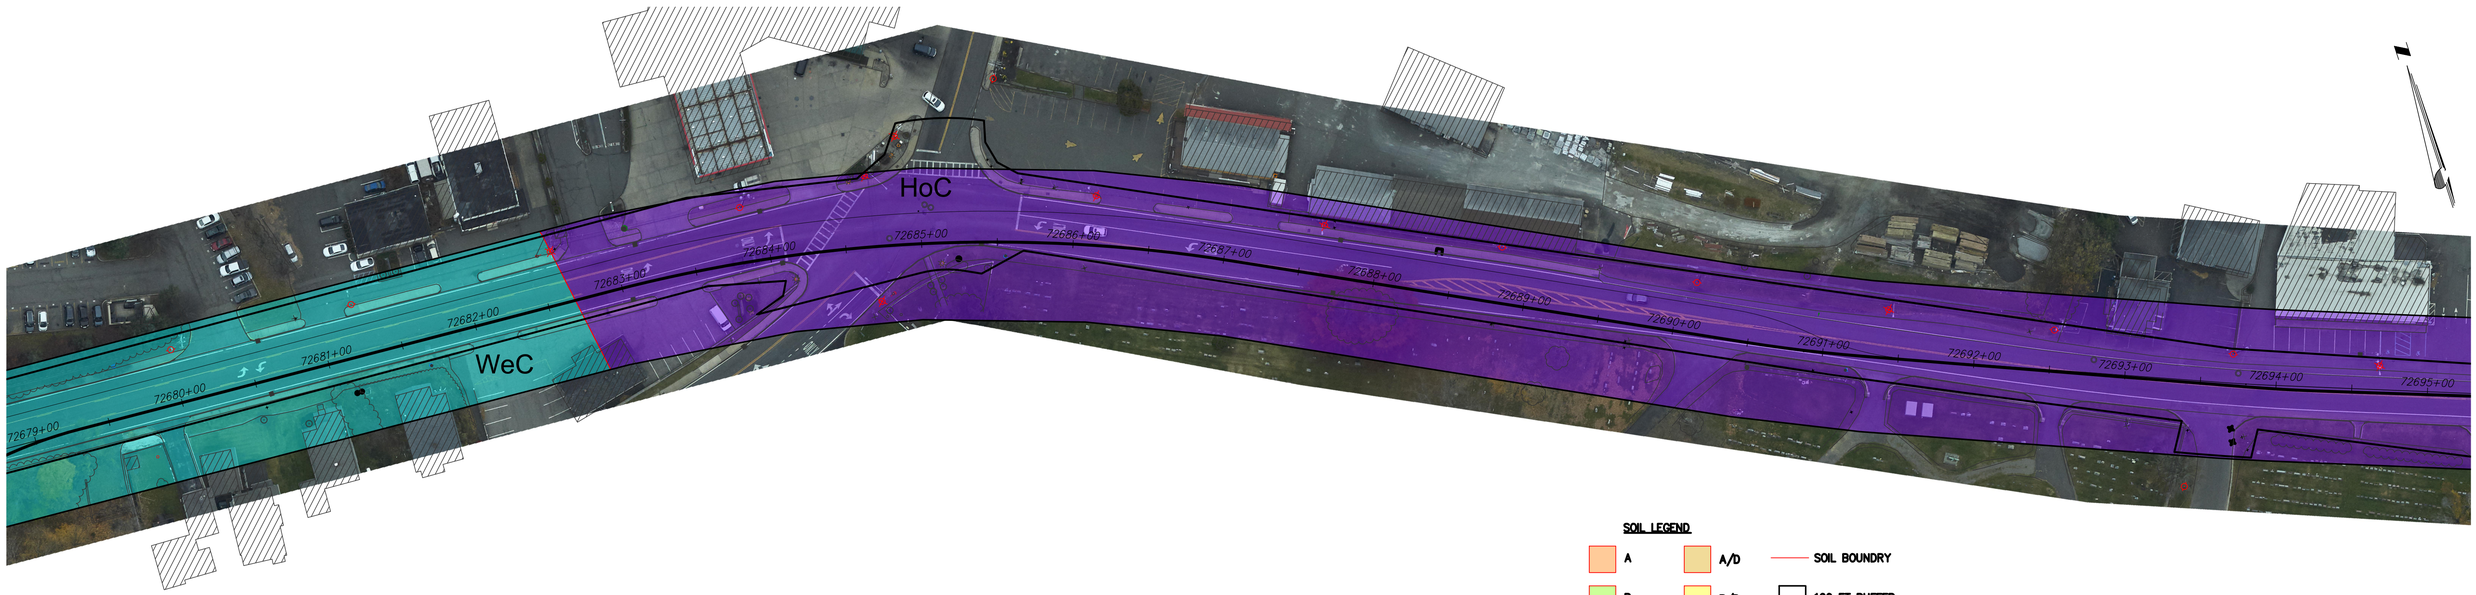


SOIL LEGEND

A	A/D	SOIL BOUNDRY
B	B/D	100 FT BUFFER
C	C/D	
D	NONE	

STA. 72680+00 TO STA. 72695+00 PLAN VIEW
SCALE: 1" = 50'

0 50 100
Scale in feet

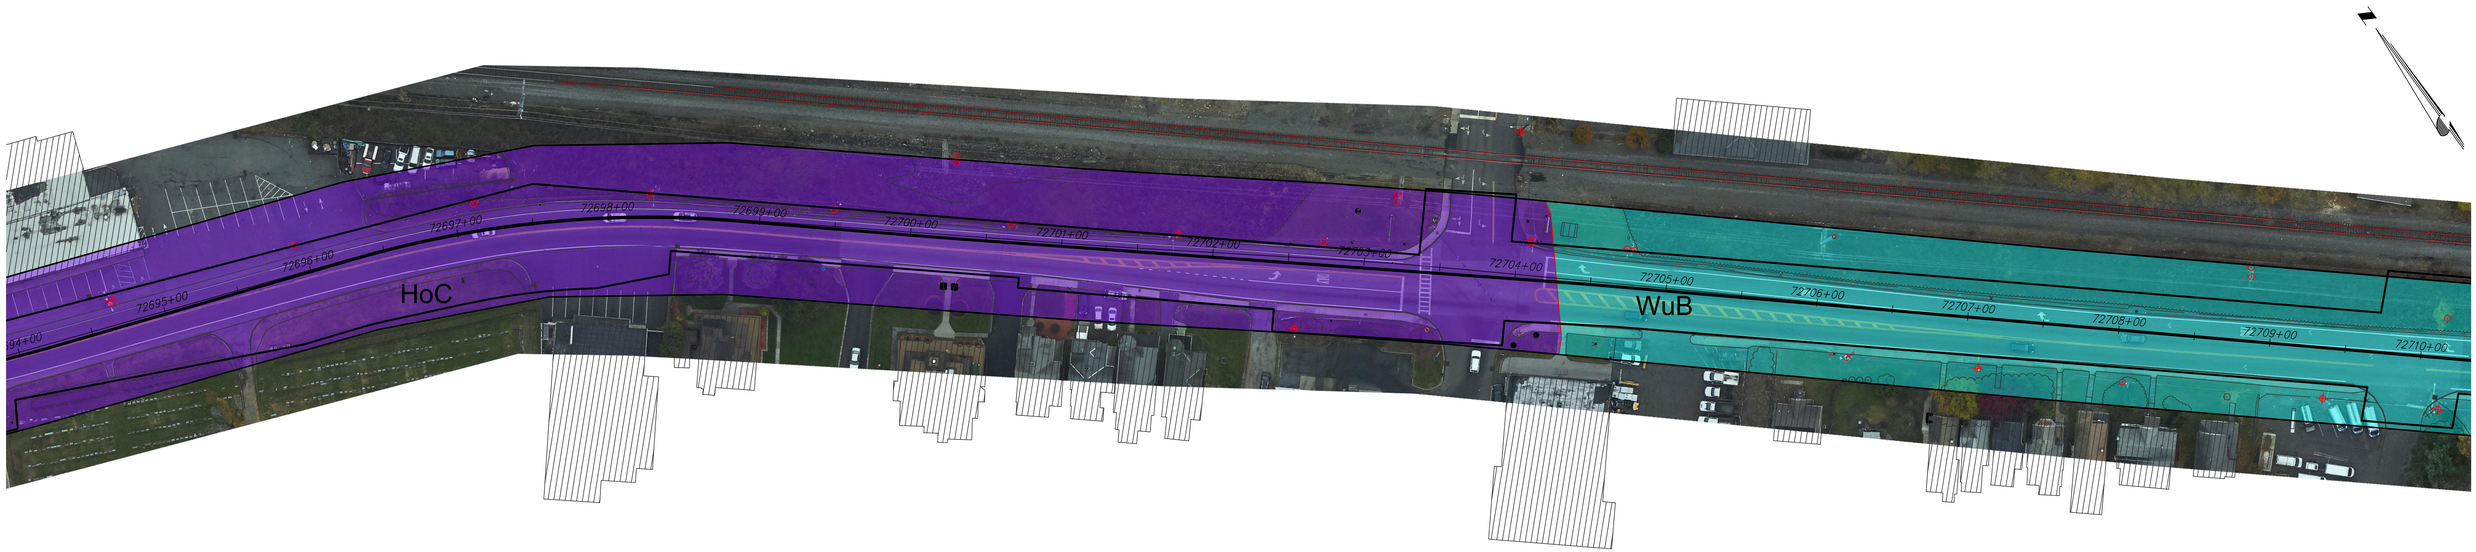

STA. 72695+00 TO STA. 72710+00 PLAN VIEW
SCALE: 1" = 50'

0 50 100
Scale in feet

CHPE Champlain Hudson Power Express

Kiewit

Engineering and Land Surveying, P.C.

No.	DATE	SUBMITTAL / REVISION DESCRIPTION	DB	APP

CHAMPLAIN HUDSON POWER EXPRESS
PACKAGE XX - DESCRIPTION


SOILS MAP EXHIBIT
STA. 72680+00 TO STA. 72710+00

KIEWIT PROJECT NO.	21162
CHA PROJECT NO.	066076
DRAWING NO.	**C-407**

DRAWN BY: #### | DESIGNED BY:#### | APPROVED BY:####

SCALE	AS SHOWN
REV. NO.	
DATE	06/09/2022
SH.NO.	XX OF XXX

File: P:\20174-CHPE_CABLE_INSTALL-KIEWIT\60_CAD\70_WORKING\SL\PACKAGE 7B\SHEET\21162_7B_C-401-414.DWG Saved: 4/27/2022 4:49:53 PM Plotted: 6/21/2022 8:43:49 AM Current User: Sean Lenahan LastSavedBy: slenahan

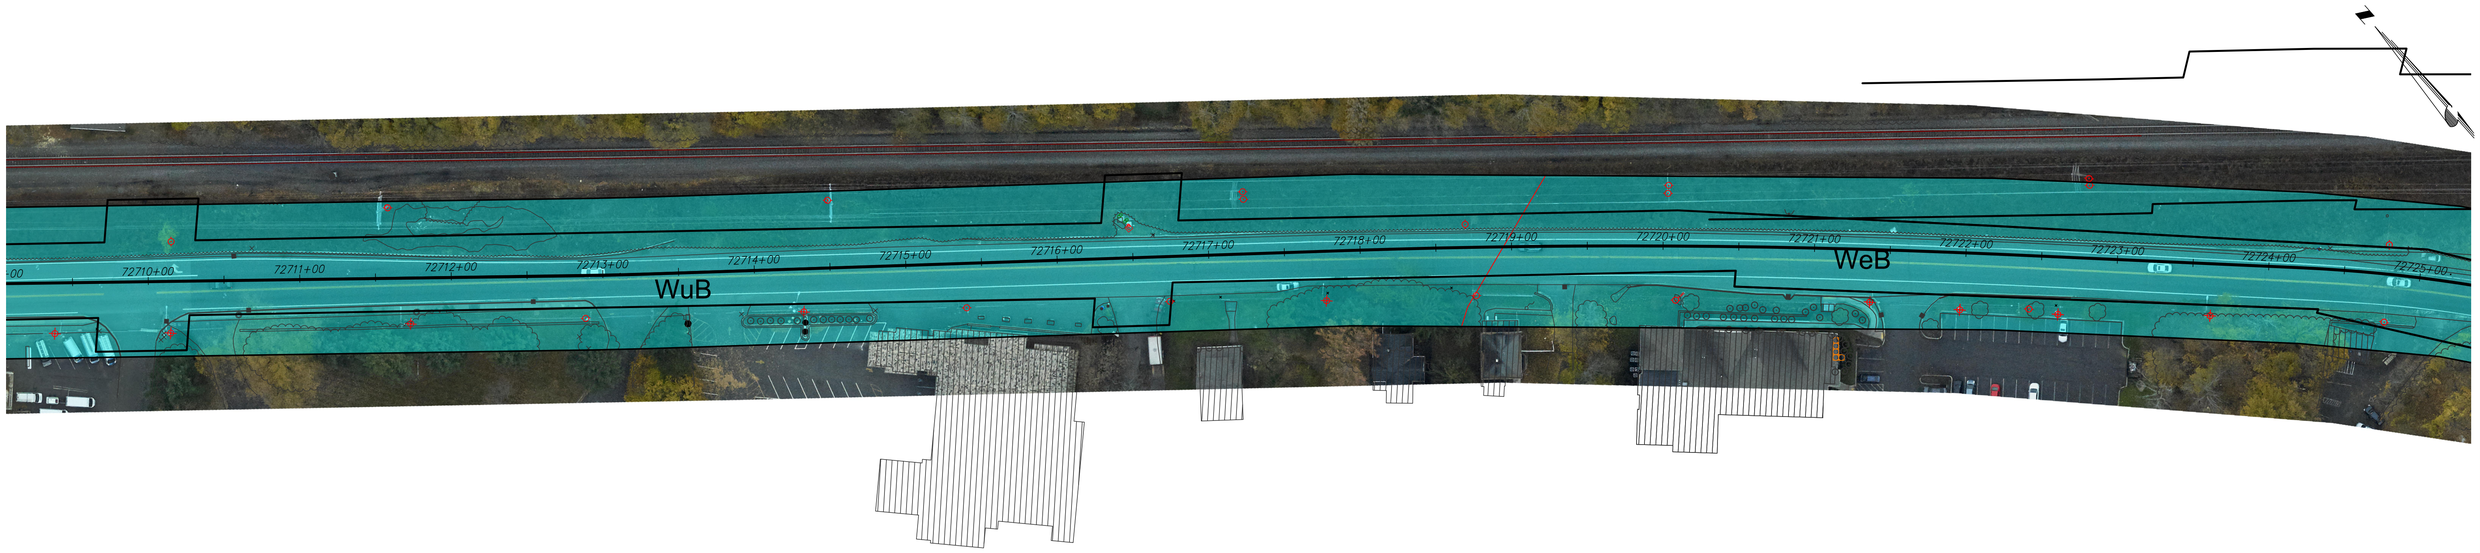


STA. 72710+00 TO STA. 72725+00 PLAN VIEW
SCALE: 1" = 50'

SOIL LEGEND

A	A/D	SOIL BOUNDRY
B	B/D	100 FT BUFFER
C	C/D	
D	NONE	

0 50 100
Scale in feet

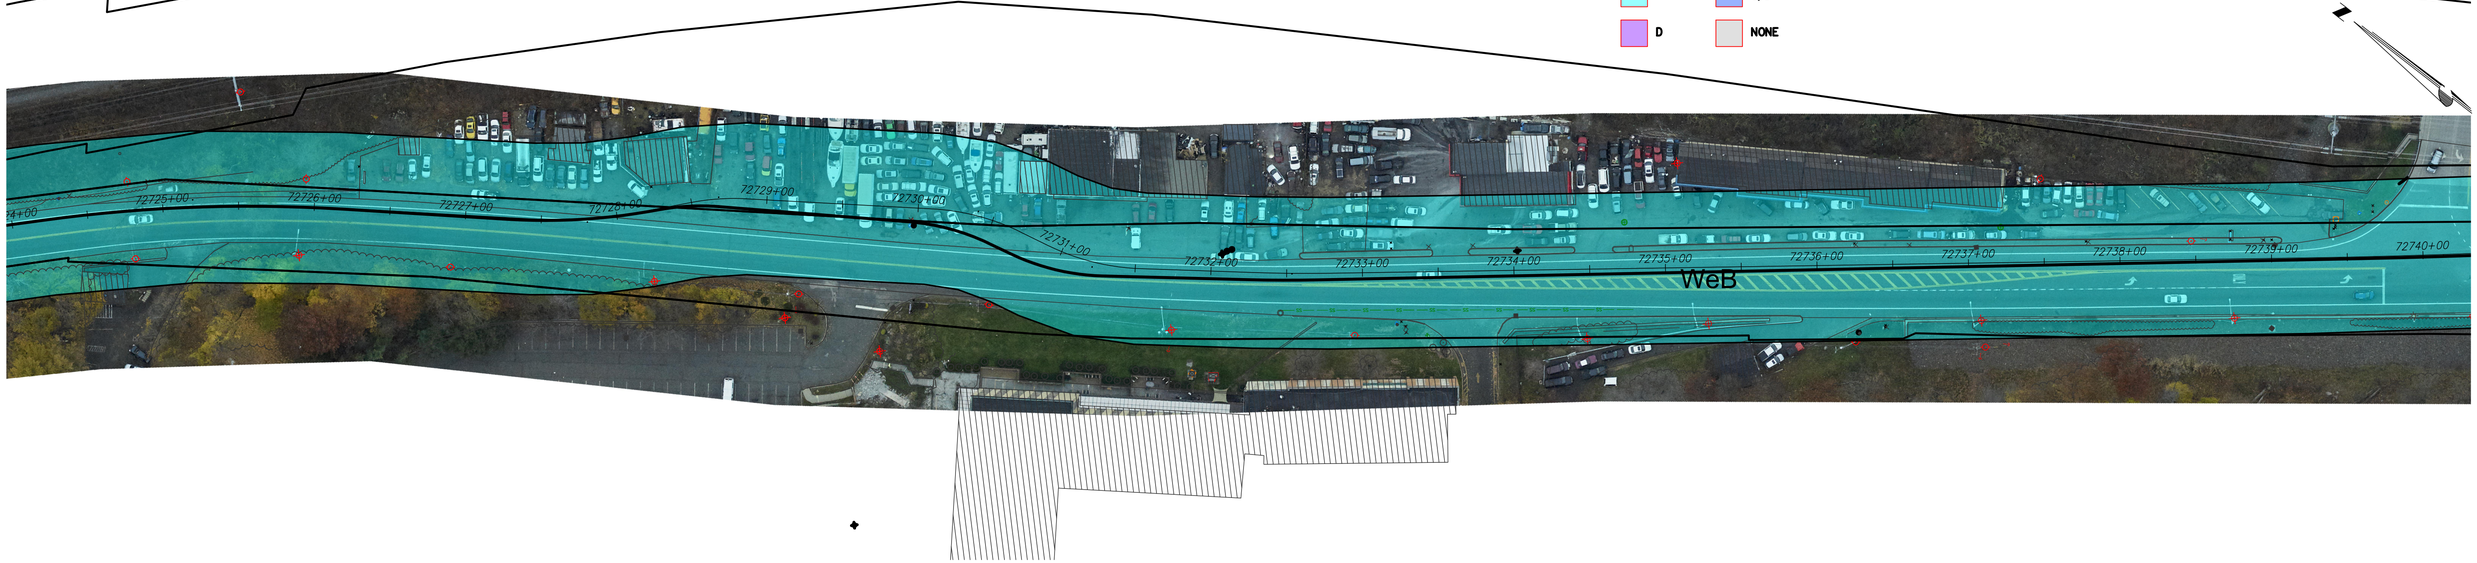

STA. 72725+00 TO STA. 72740+00 PLAN VIEW
SCALE: 1" = 50'

0 50 100
Scale in feet

CHPE Champlain Hudson Power Express

Kiewit

Engineering and Land Surveying, P.C.

No.	DATE	SUBMITTAL / REVISION DESCRIPTION	DB	APP

CHAMPLAIN HUDSON POWER EXPRESS
PACKAGE XX - DESCRIPTION

SOILS MAP EXHIBIT
STA. 72710+00 TO STA. 72740+00

DRAWN BY: #### | DESIGNED BY:#### | APPROVED BY:####

KIEWIT PROJECT NO.	21162
CHA PROJECT NO.	066076
DRAWING NO.	**C-408**
SCALE	AS SHOWN
REV. NO.	
DATE	06/09/2022
SH.NO.	XX OF XXX

File: P:\20174-CHPE_CABLE_INSTALL-KIEWIT\60_CAD\70_WORKING\SL\PACKAGE 7B\SHEET\21162_7B_C-401-414.DWG Saved: 4/27/2022 4:49:53 PM Plotted: 6/21/2022 8:44:57 AM Current User: Sean Lenahan LastSavedBy: slenahan