
File: P:\20174-CHPE_CABLE_INSTALL-KIEWIT\60_CAD\70_WORKING\SL\PACKAGE 7B\SHEET\21162_7B_C-401-414.DWG Saved: 4/27/2022 4:49:53 PM Plotted: 6/21/2022 8:46:08 AM Current User: Sean Lenahan LastSavedBy: slenahan

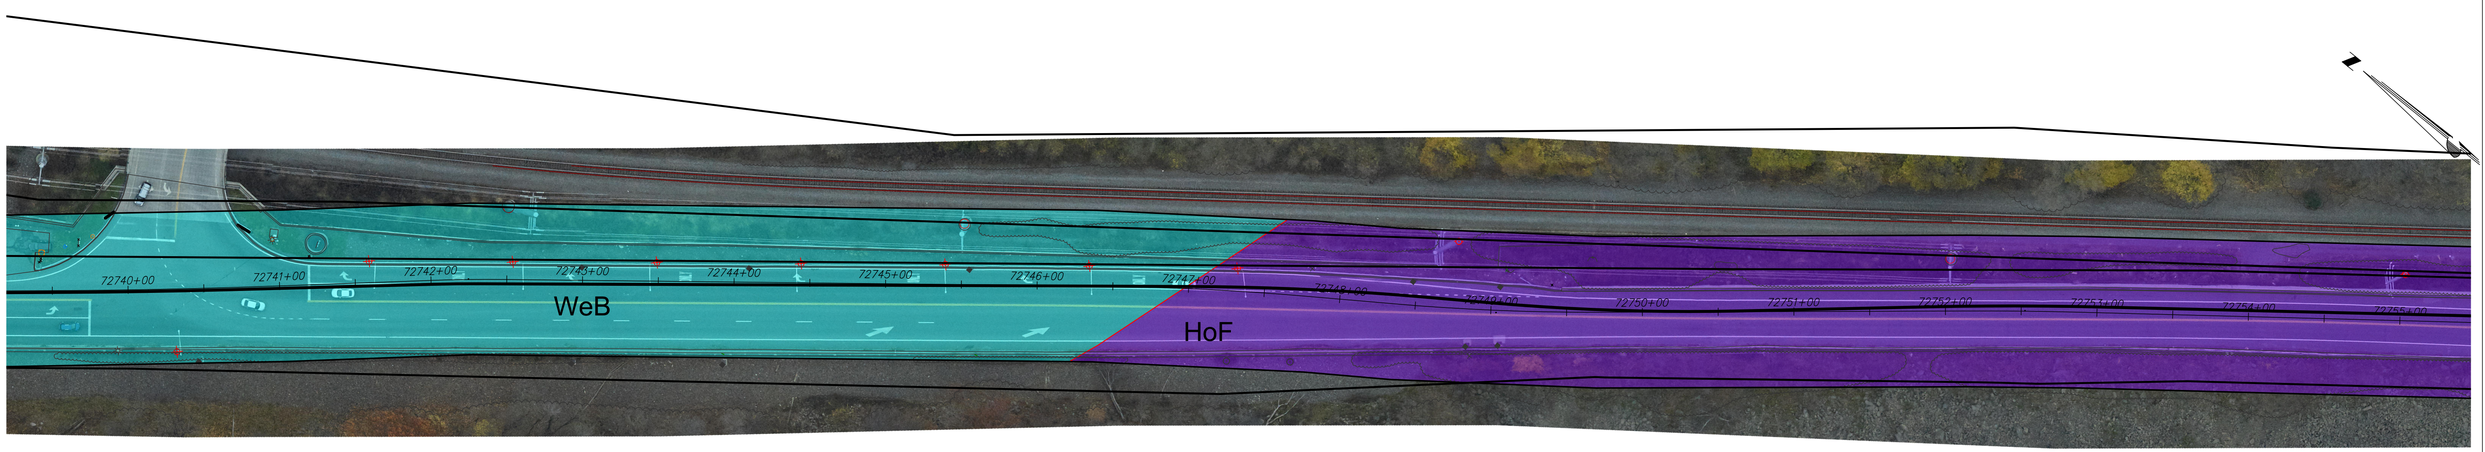


SOIL LEGEND

A	A/D	SOIL BOUNDRY
B	B/D	100 FT BUFFER
C	C/D	
D	NONE	

STA. 72740+00 TO STA. 72755+00 PLAN VIEW
SCALE: 1" = 50'

0 50 100
Scale in feet

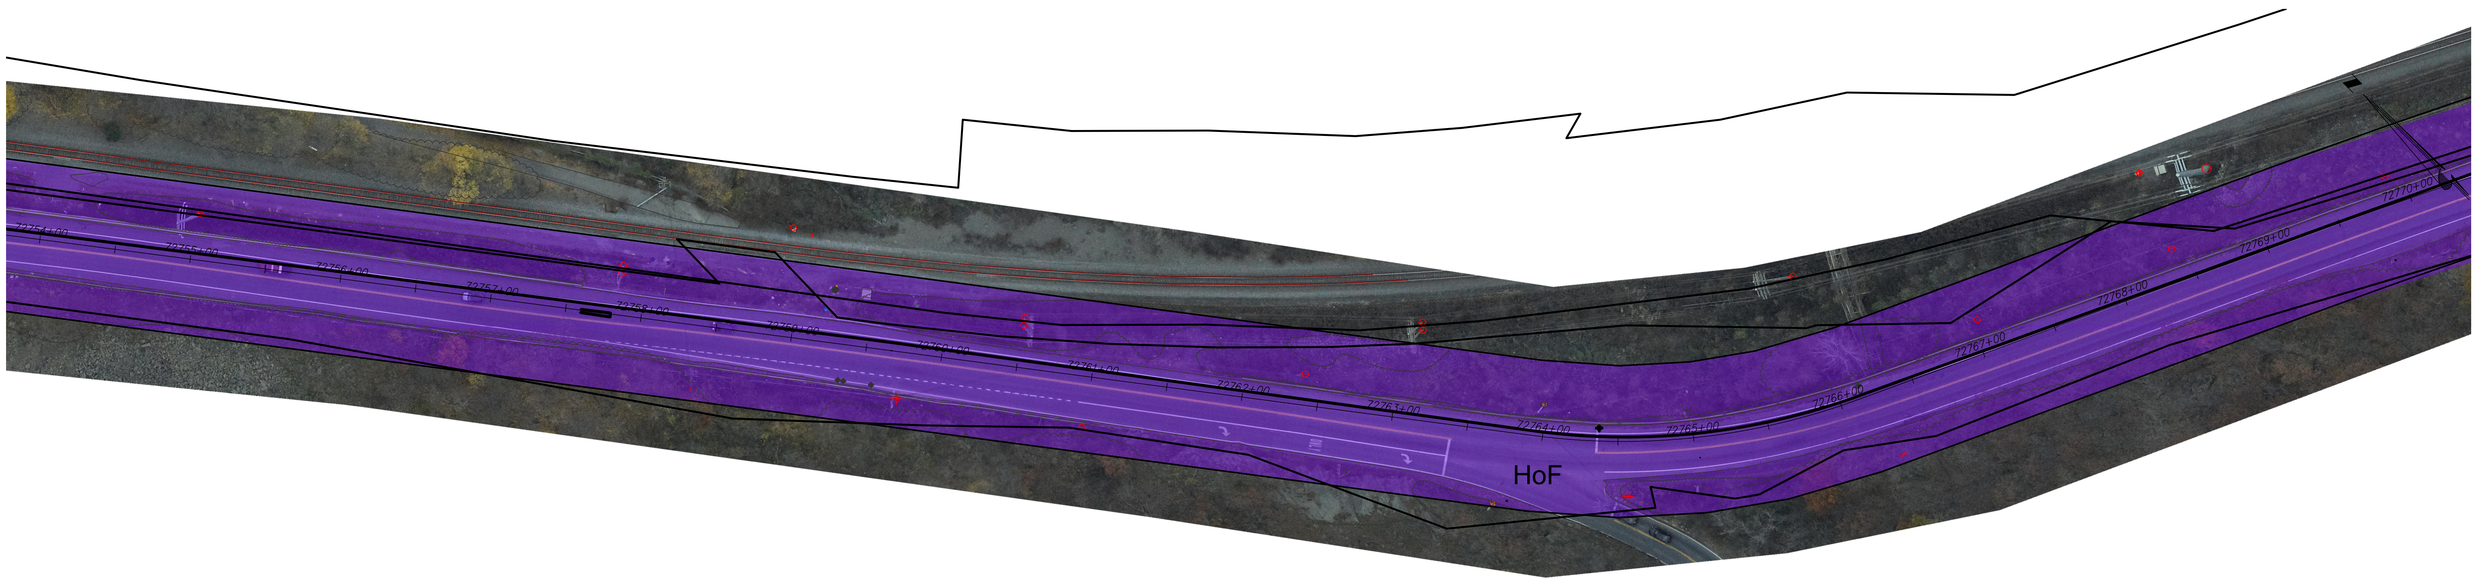

STA. 72755+00 TO STA. 72770+00 PLAN VIEW
SCALE: 1" = 50'

0 50 100
Scale in feet

CHPE Champlain Hudson Power Express

Kiewit

Engineering and Land Surveying, P.C.

No.	DATE	SUBMITTAL / REVISION DESCRIPTION	DB	APP

CHAMPLAIN HUDSON POWER EXPRESS
PACKAGE XX - DESCRIPTION


SOILS MAP EXHIBIT
STA. 72740+00 TO STA. 72770+00

KIEWIT PROJECT NO.	21162
CHA PROJECT NO.	066076
DRAWING NO.	**C-409**

DRAWN BY: #### | DESIGNED BY:#### | APPROVED BY:####

SCALE	AS SHOWN
REV. NO.	
DATE	06/09/2022
SH.NO.	XX OF XXX

File: P:\120174-CHPE_CABLE_INSTALL-KIEWIT\60_CAD\70_WORKING\SL\PACKAGE 7B\SHEET\21162_7B_C-401-414.DWG Saved: 4/27/2022 4:49:53 PM Plotted: 6/21/2022 8:47:03 AM Current User: Sean Lenahan LastSavedBy: slenahan

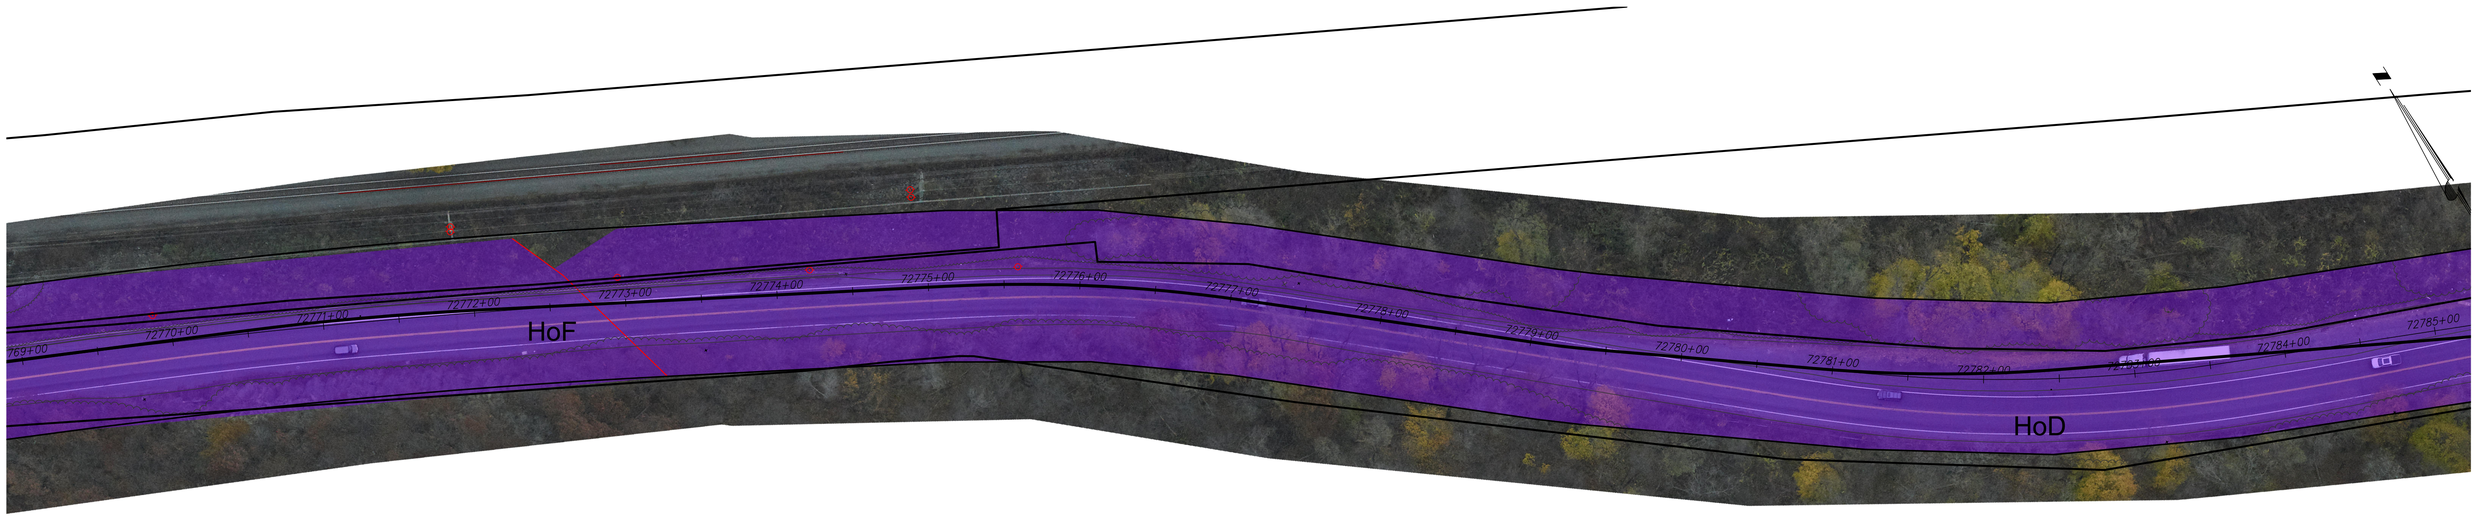


SOIL LEGEND

A	A/D	SOIL BOUNDRY
B	B/D	100 FT BUFFER
C	C/D	
D	NONE	

STA. 72770+00 TO STA. 72785+00 PLAN VIEW
SCALE: 1" = 50'

0 50 100
Scale in feet

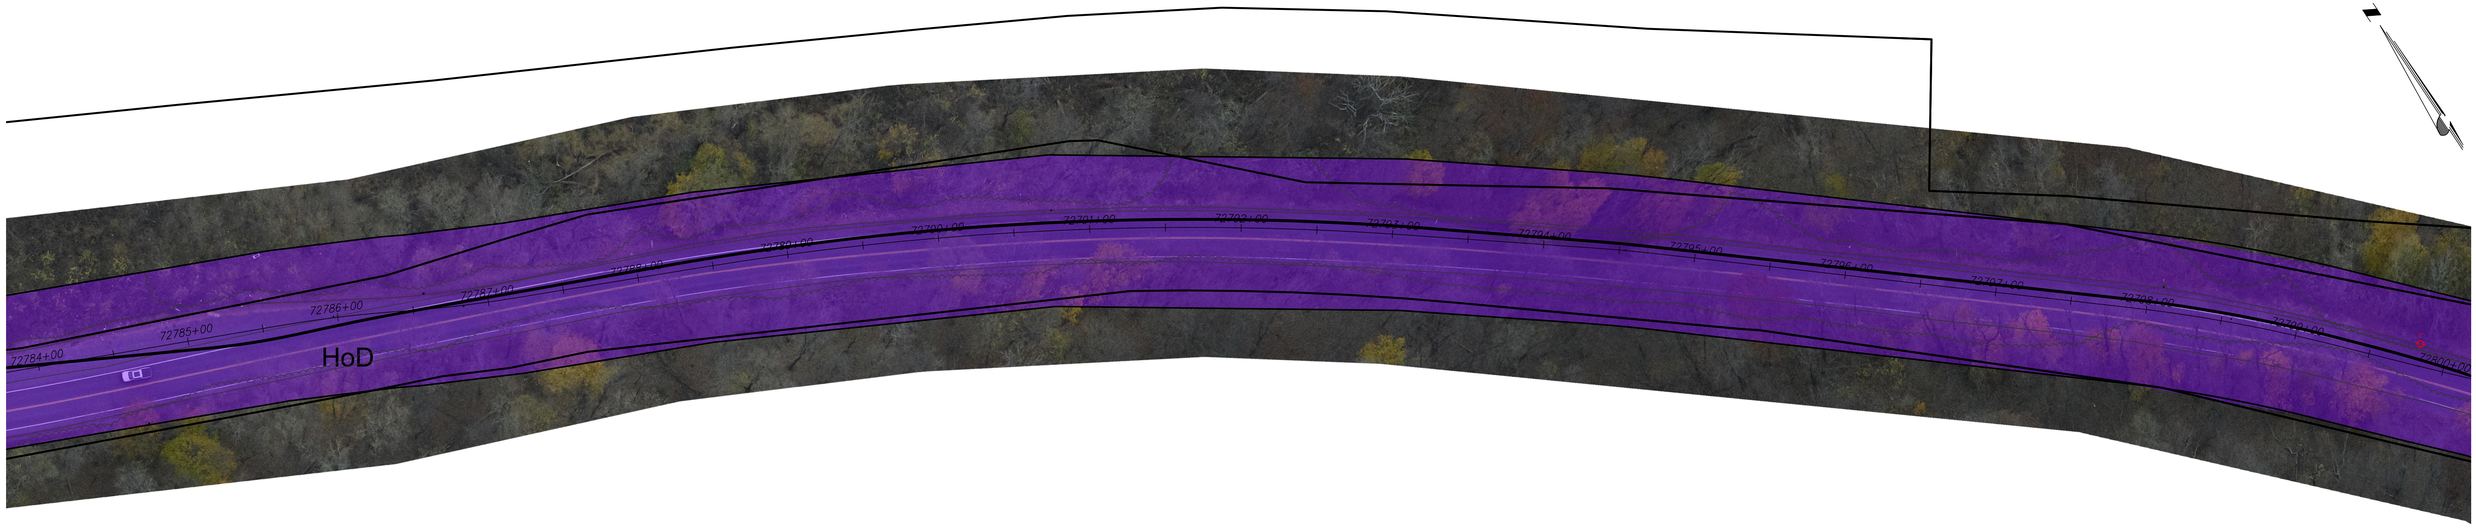

STA. 72785+00 TO STA. 72800+00 PLAN VIEW
SCALE: 1" = 50'

0 50 100
Scale in feet

CHPE Champlain Hudson Power Express

Kiewit

Engineering and Land Surveying, P.C.

No.	DATE	SUBMITTAL / REVISION DESCRIPTION	DB	APP


CHAMPLAIN HUDSON POWER EXPRESS
PACKAGE XX - DESCRIPTION

SOILS MAP EXHIBIT
STA. 72770+00 TO STA. 72800+00

KIEWIT PROJECT NO.	21162
CHA PROJECT NO.	066076
DRAWING NO.	**C-410**

DRAWN BY: #### | DESIGNED BY:#### | APPROVED BY:####

SCALE	AS SHOWN
REV. NO.	
DATE	06/09/2022
SH.NO.	XX OF XXX

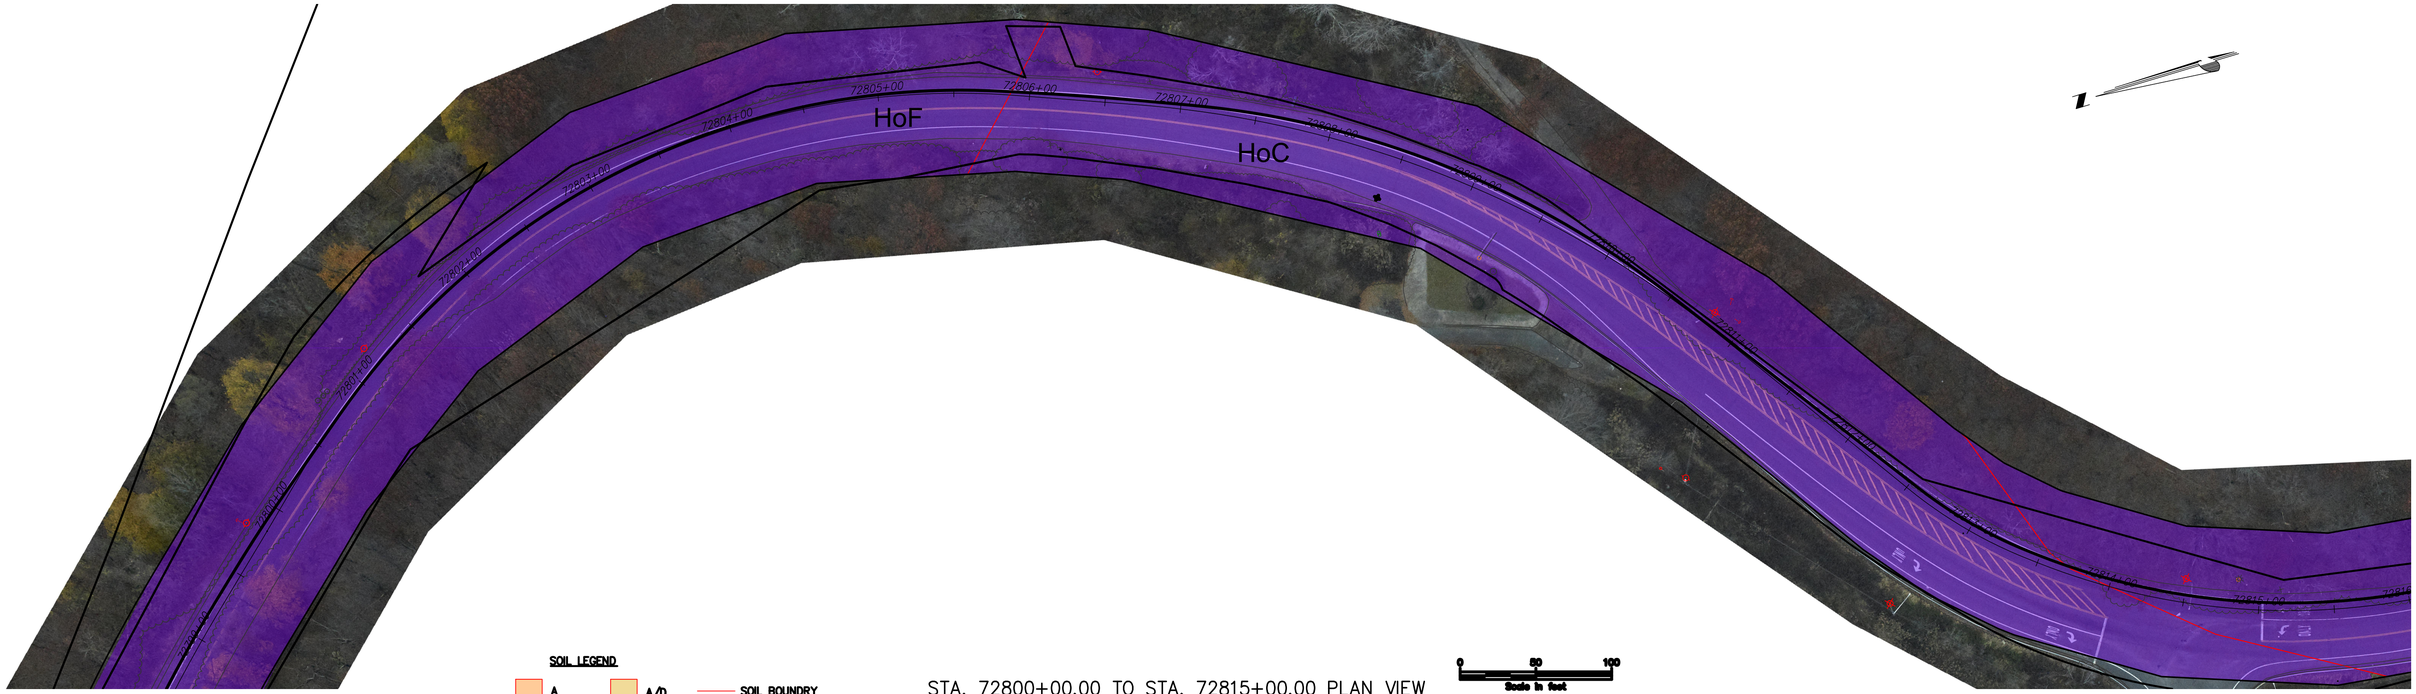


STA. 72800+00.00 TO STA. 72815+00.00 PLAN VIEW
SCALE: 1" = 50'

0 50 100
Scale in feet

SOIL LEGEND

A	A/D	SOIL BOUNDRY
B	B/D	100 FT BUFFER
C	C/D	
D	NONE	

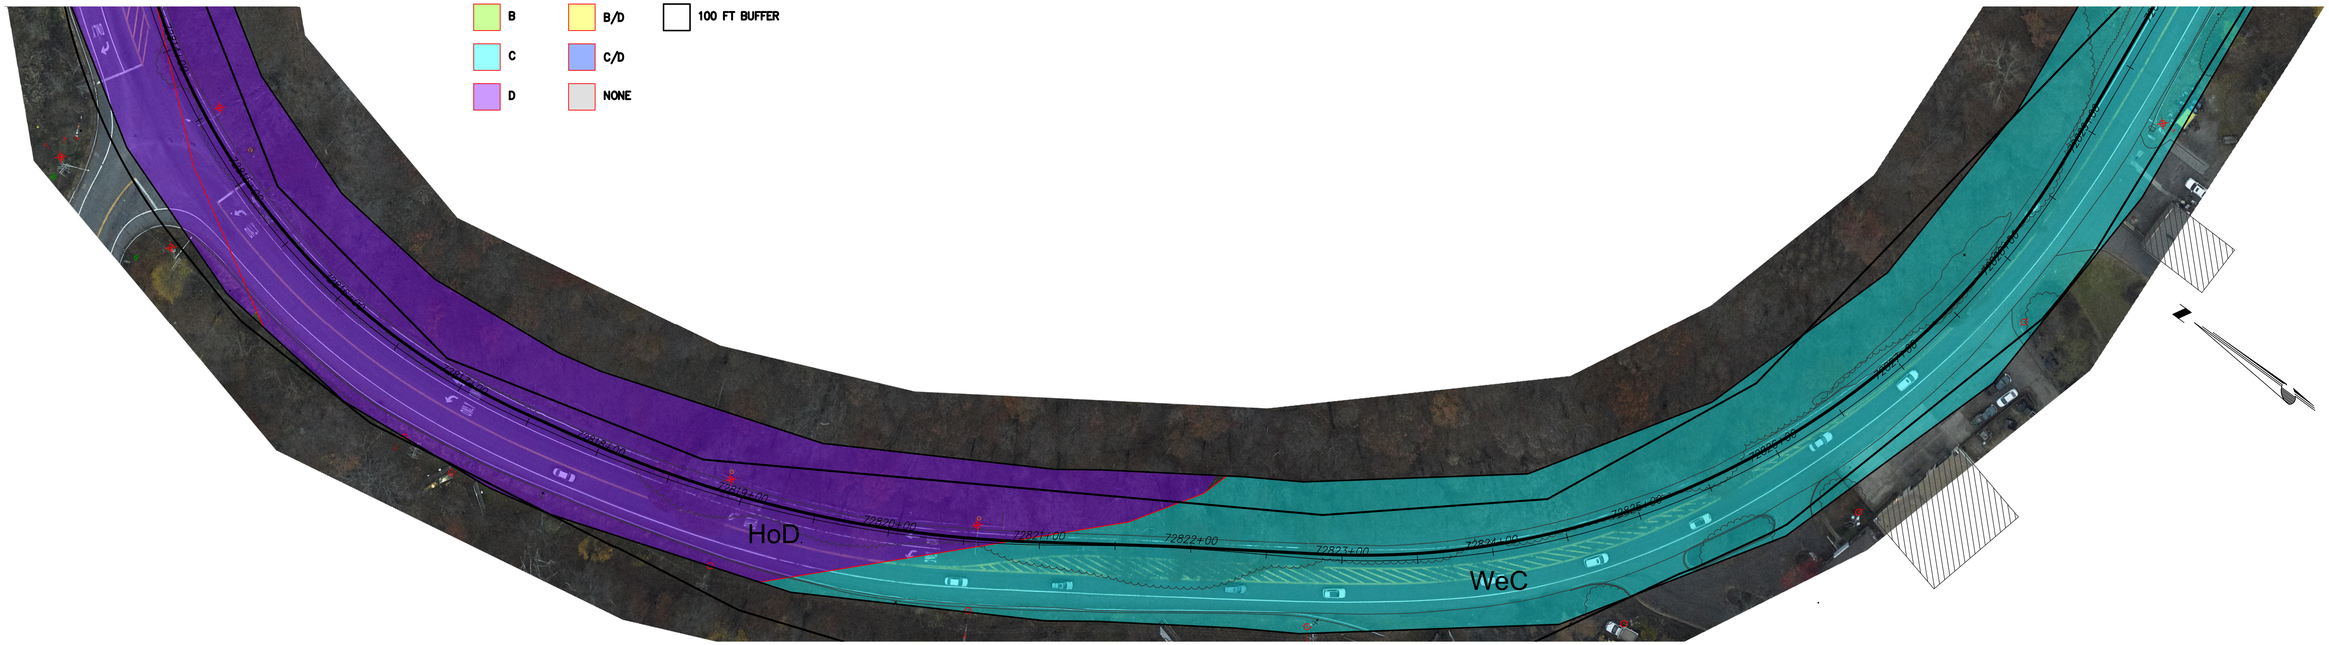

STA. 72815+00.00 TO STA. 72830+00.00 PLAN VIEW
SCALE: 1" = 50'

0 50 100
Scale in feet

CHPE Champlain Hudson Power Express

Kiewit

Engineering and Land Surveying, P.C.

No.	DATE	SUBMITTAL / REVISION DESCRIPTION	DB	APP

CHAMPLAIN HUDSON POWER EXPRESS
PACKAGE XX - DESCRIPTION

SOILS MAP EXHIBIT

STA. 72800+000.00 TO STA. 72830+00.00


KIEWIT PROJECT NO.	21162
CHA PROJECT NO.	066076
DRAWING NO.	C-411

DRAWN BY: #### | DESIGNED BY:#### | APPROVED BY:####

SCALE AS SHOWN | DATE 06/09/2022
REV. NO. | SH.NO. XX OF XXX


File: P:\20174-CHPE_CABLE_INSTALL-KIEWIT\60_CAD\70_WORKING\SL\PACKAGE 7B\SHEET\21162_7B_C-401-414.DWG Saved: 4/27/2022 4:49:53 PM Plotted: 6/21/2022 8:48:08 AM Current User: Sean Lenahan LastSavedBy: slenahan

File: P:\20174-CHPE_CABLE_INSTALL-KIEWIT\60_CAD\70_WORKING\SL\PACKAGE 7B\SHEET\21162_7B_C-401-414.DWG Saved: 4/27/2022 4:49:53 PM Plotted: 6/21/2022 8:49:03 AM Current User: Sean Lenahan LastSavedBy: slenahan

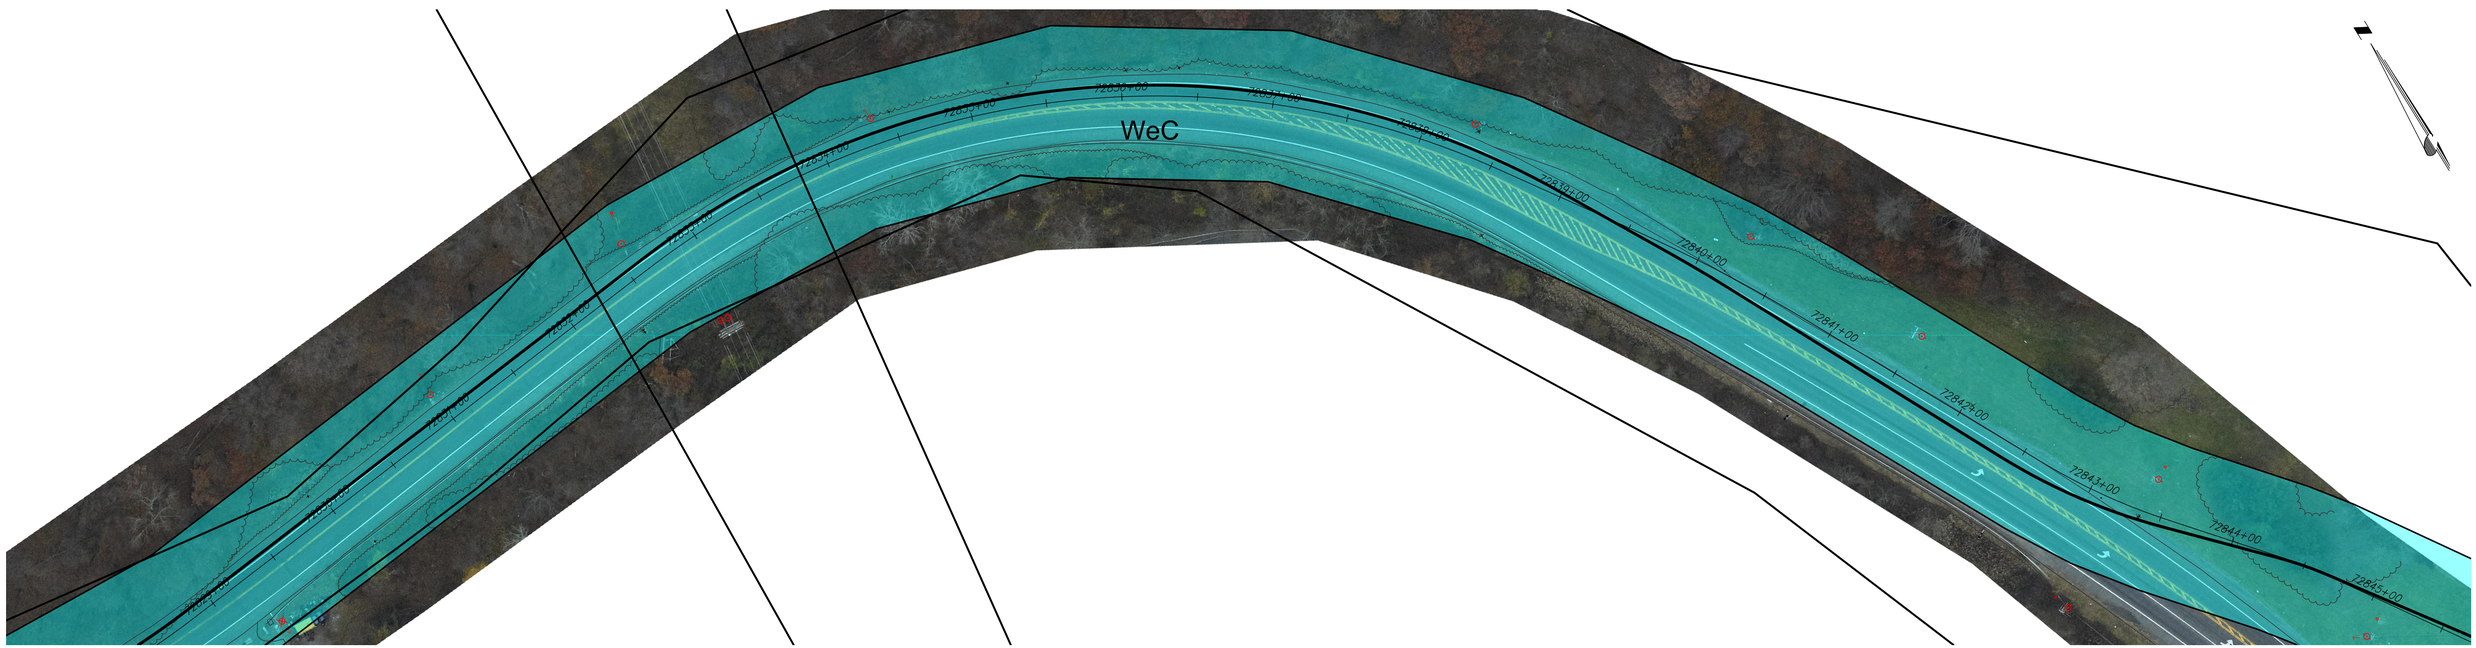

STA. 72830+00.00 TO STA. 72845+00.00 PLAN VIEW
SCALE: 1" = 50'

0 50 100
Scale in feet

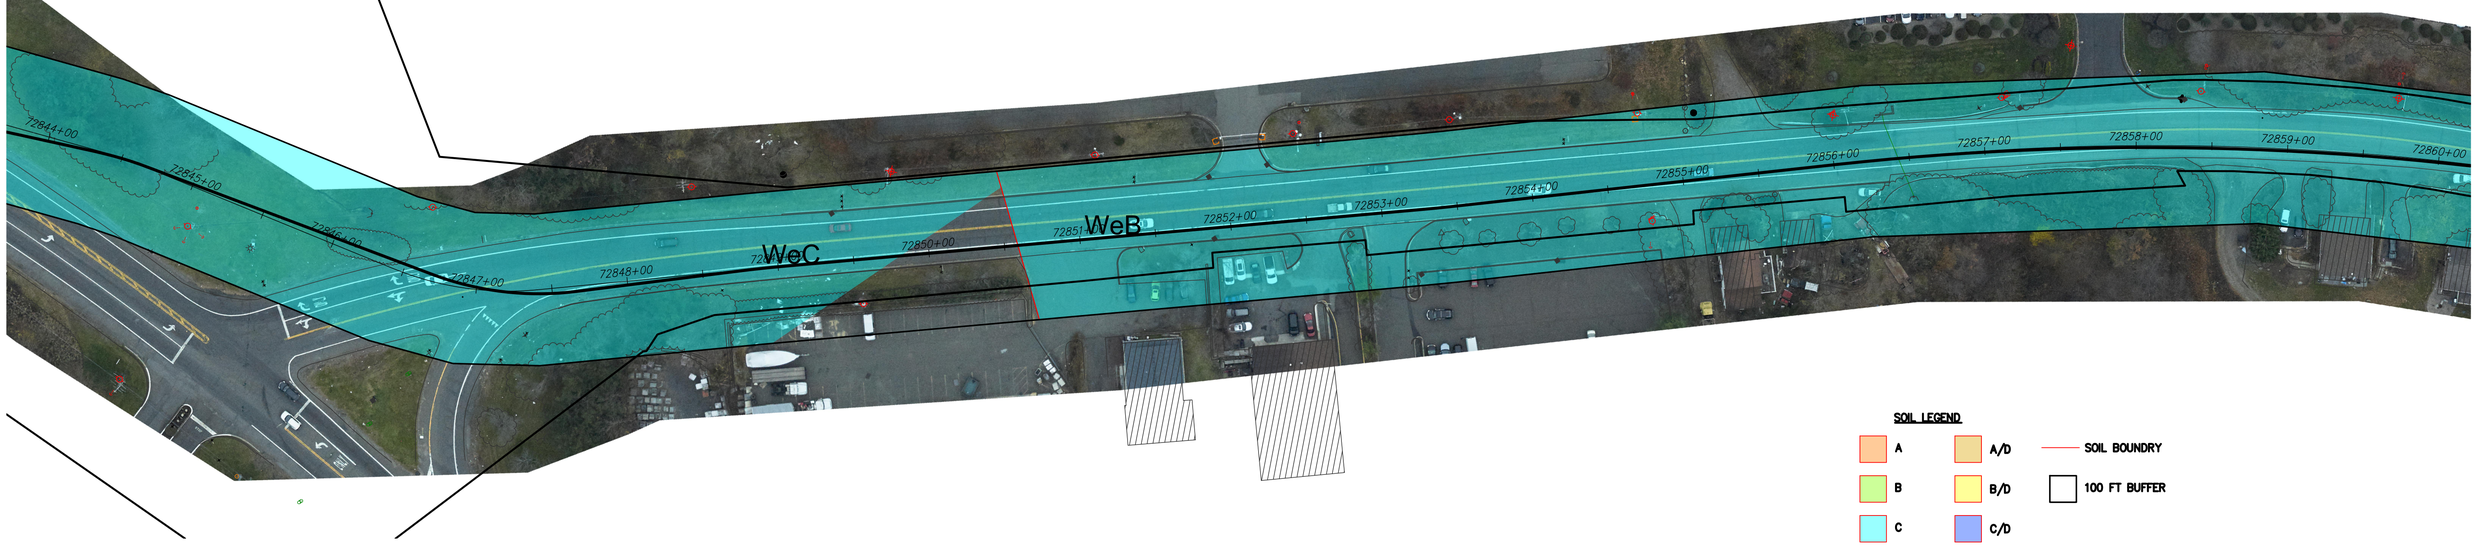

SOIL LEGEND

A	A/D	SOIL BOUNDRY
B	B/D	100 FT BUFFER
C	C/D	
D	NONE	

STA. 72845+00.00 TO STA. 72860+00.00 PLAN VIEW
SCALE: 1" = 50'

0 50 100
Scale in feet

CHPE Champlain Hudson Power Express

Kiewit

Engineering and Land Surveying, P.C.

No.	DATE	SUBMITTAL / REVISION DESCRIPTION	DB	APP

CHAMPLAIN HUDSON POWER EXPRESS
PACKAGE XX - DESCRIPTION

SOILS MAP EXHIBIT

STA. 72830+000.00 TO STA. 72860+00.00

KIEWIT PROJECT NO.	21162
CHA PROJECT NO.	066076
DRAWING NO.	**C-412**

DRAWN BY: #### | DESIGNED BY:#### | APPROVED BY:####

SCALE AS SHOWN | DATE 06/09/2022
REV. NO. | SH.NO. XX OF XXX