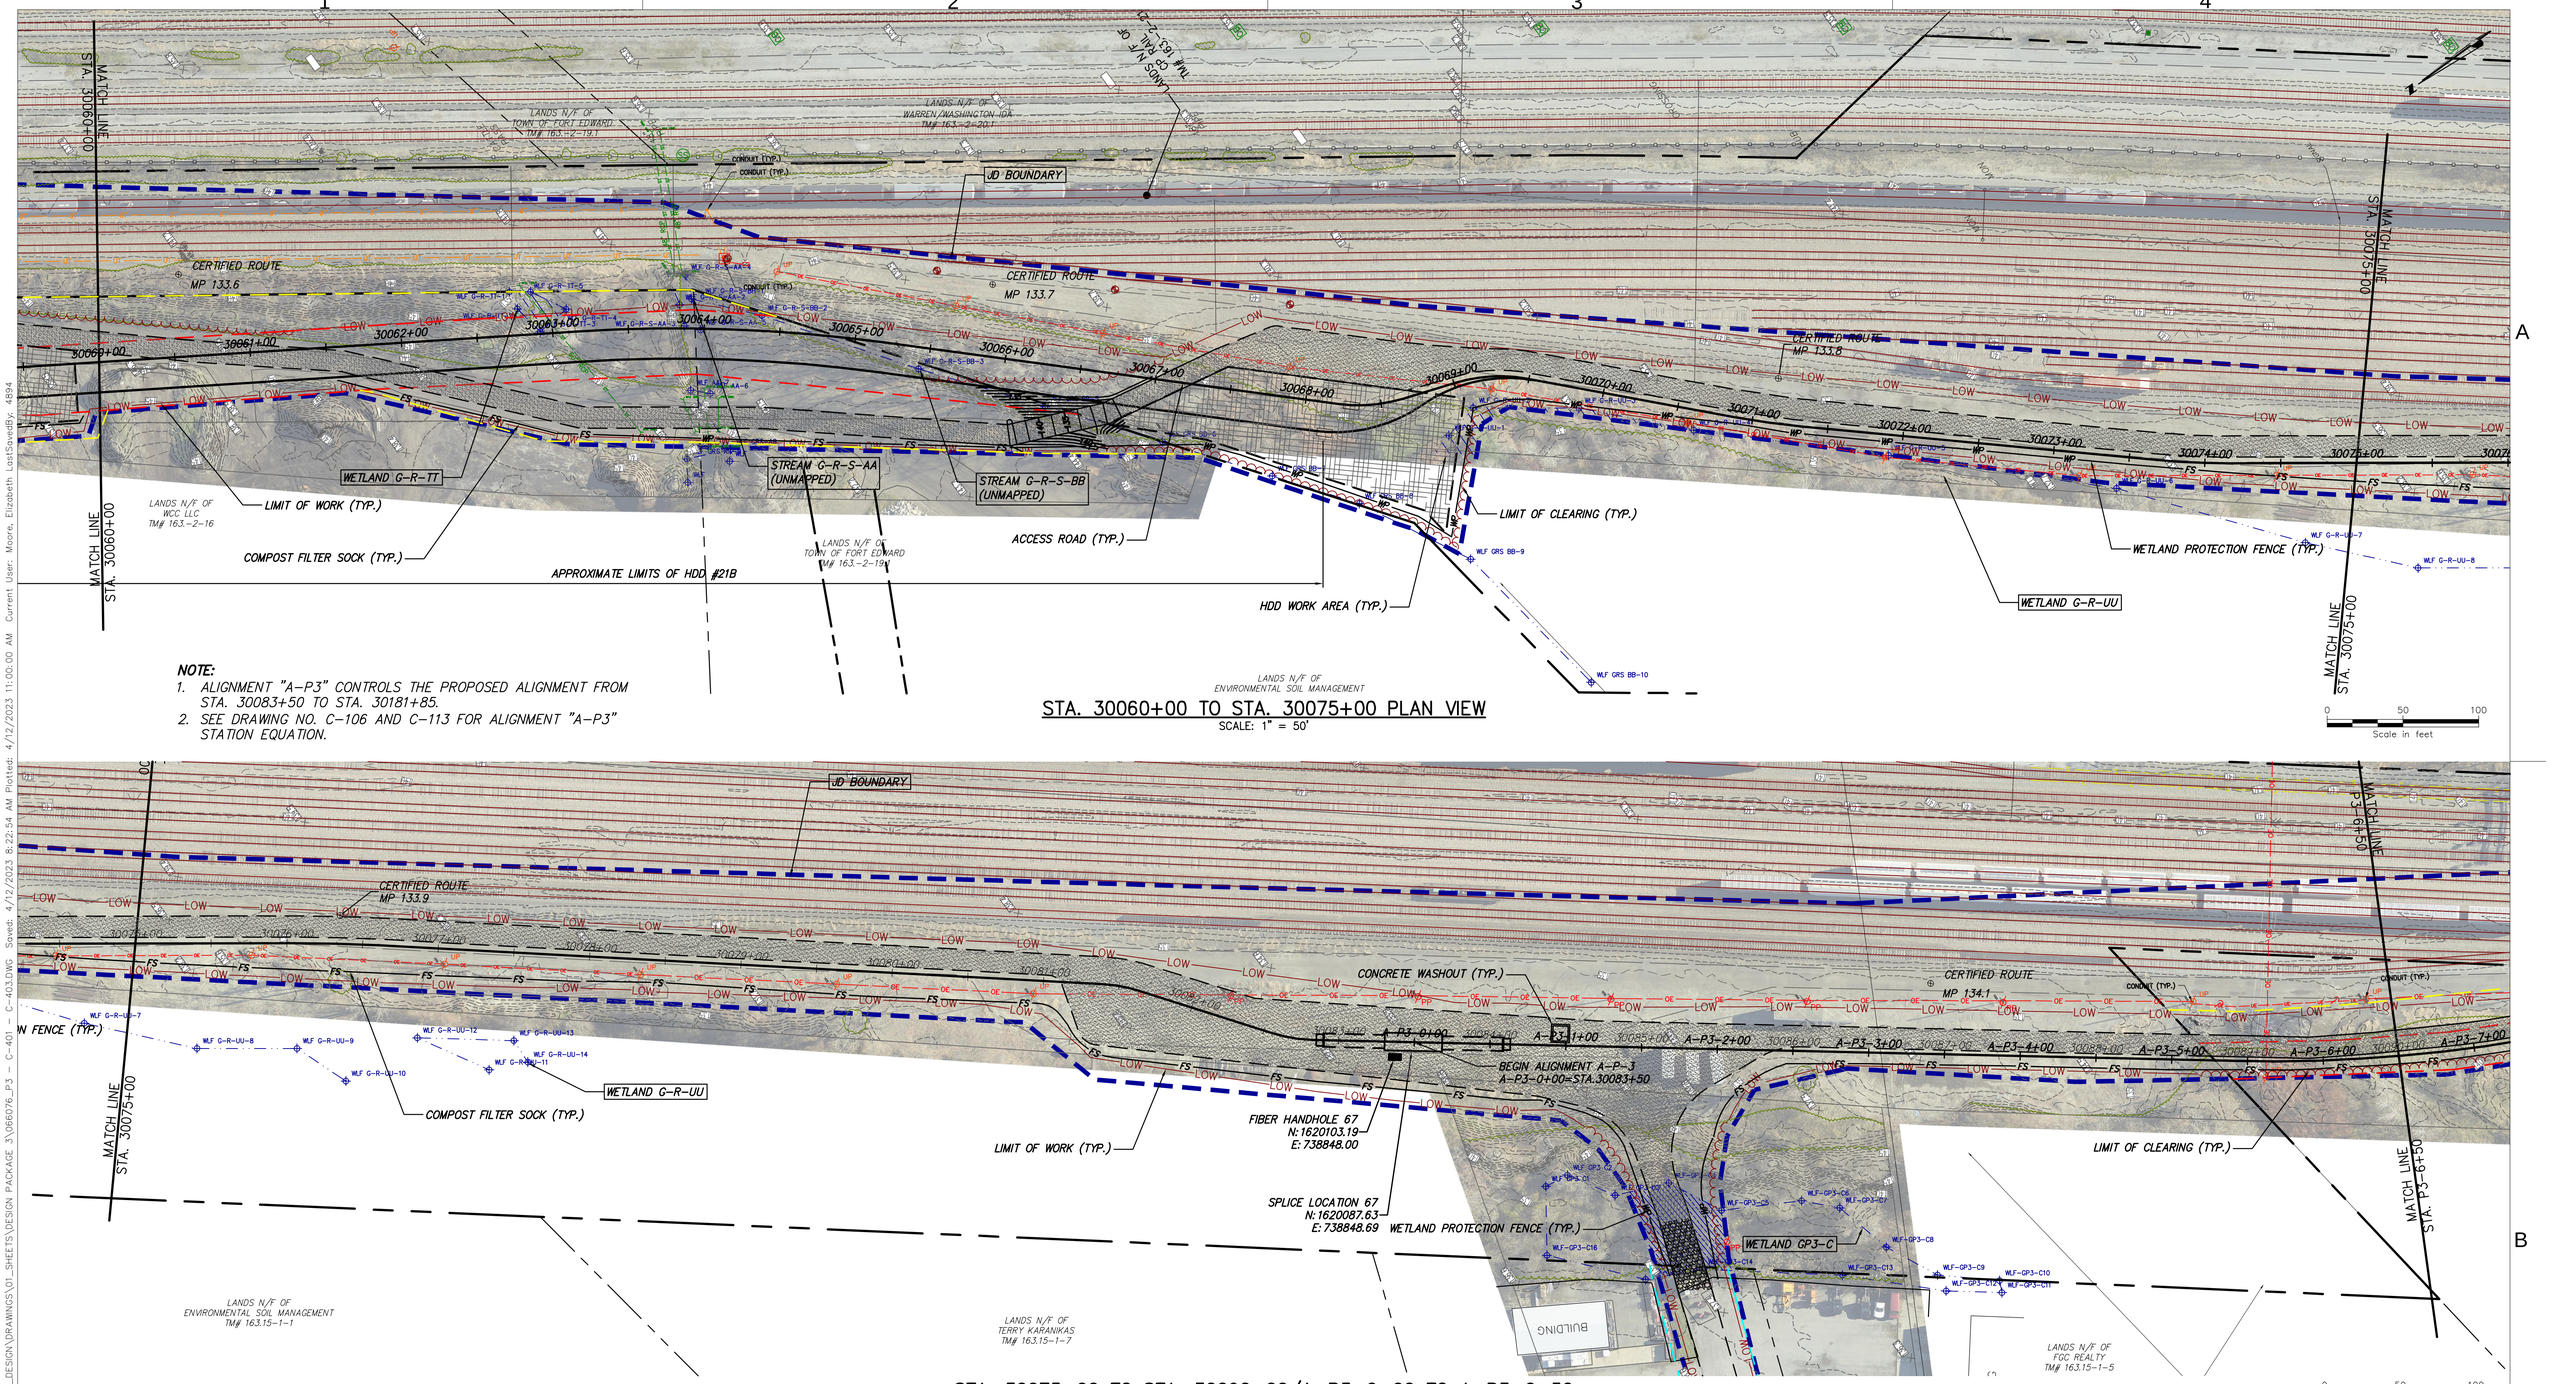


NOTE:

1. ALIGNMENT "A-P3" CONTROLS THE PROPOSED ALIGNMENT FROM STA. 30083+50 TO STA. 30181+85.
2. SEE DRAWING NO. C-106 AND C-113 FOR ALIGNMENT "A-P3" STATION EQUATION.

STA. 30060+00 TO STA. 30075+00 PLAN VIEW

SCALE: 1" = 50'

STA. 30075+00 TO STA. 30090+00/A-P3-0+00 TO A-P3-6+50

SCALE: 1" = 50'

CHPE Champlain Hudson Power Express

Kiewit

CHA
111 Winners Circle, PO Box 5269
Albany, NY 12205-0269
518.453.4500 . www.chacompanies.com

IT IS A VIOLATION OF LAW FOR ANY PERSON, UNLESS THEY ARE ACTING UNDER THE DIRECTION OF A LICENSED PROFESSIONAL ENGINEER, ARCHITECT, LANDSCAPE ARCHITECT OR LAND SURVEYOR TO ALTER AN ITEM IN ANY WAY. IF AN ITEM BEARING THE STAMP OF A LICENSED PROFESSIONAL IS ALTERED, THE ALTERING ENGINEER, ARCHITECT, LANDSCAPE ARCHITECT OR LAND SURVEYOR SHALL STAMP THE DOCUMENT AND INCLUDE THE NOTATION "ALTERED BY" FOLLOWED BY THEIR SIGNATURE, THE DATE OF SUCH ALTERATION, AND A SPECIFIC DESCRIPTION OF THE ALTERATION.

No.	DATE	SUBMITTAL / REVISION DESCRIPTION	DB	APP
0	04/05/2023	FINAL EM&CP SUBMISSION	JJE	JPR

CHAMPLAIN HUDSON POWER EXPRESS

SEGMENTS 4 & 5 (PACKAGE 3) - CP: FORT EDWARD TO MILTON

STA. 30060+00 TO A-P3-6+50 EROSION AND SEDIMENT CONTROL PLAN

KIEWIT PROJECT NO.	21162
CHA PROJECT NO.	066076
DRAWING NO.	C-403

DRAWN BY: JJE | DESIGNED BY: JTM | APPROVED BY: JPR | SCALE AS NOTED | REV. NO. X | DATE 04/05/2023 | SH.NO.

File: V:\PROJECTS\ANY\K6\066076.000\09_DESIGN\DRAWINGS\01_SHEETS\DESIGN PACKAGE 3\066076_P3 - C-401 - C-403.DWG Saved: 4/12/2023 8:22:54 AM Plotted: 4/12/2023 11:00:00 AM Current User: Moore, Elizabeth Last Saved By: 4894

LANDS N/F OF MCC LLC TM# 163.19-1-1

LANDS N/F OF BINLEY REAL ESTATE HOLDING LLC TM# 163.18-3-26

JD BOUNDARY

LIMIT OF WORK (TYP.)

HDD WORK AREA (TYP.)

CERTIFIED ROUTE MP 134.2

CERTIFIED ROUTE MP 134.3

CERTIFIED ROUTE MP 134.4

MATCH LINE STA. P3-6+50

MATCH LINE P3-21+50

COMPOST FILTER SOCK (TYP.)

LIMIT OF CLEARING (TYP.)

LANDS N/F OF SHERYL L HAVENS TM# 163.15-1-2

LANDS N/F OF RONALD J TERRIO TM# 163.14-2-7

LANDS N/F OF SHANNON HITCHCOCK TM# 163.14-2-8

FIBER HANDHOLE 68
N: 1618641.52
E: 737768.02

SPLICE LOCATION 68
N: 1618630.06
E: 737766.12

CONCRETE WASHOUT (TYP.)

LANDS N/F OF FRANCIS DREW TM# 163.18-3-18

LANDS N/F OF KAYLEE R KALME TM# 163.18-3-17

NOTE:
1. ALIGNMENT "A-P3" CONTROLS THE PROPOSED ALIGNMENT FROM STA. 30083+50 TO STA. 30181+85.
2. SEE DRAWING NO. C-106 AND C-113 FOR ALIGNMENT "A-P3" STATION EQUATION.

A-P3-6+50 TO A-P3-21+50 PLAN VIEW
SCALE: 1" = 50'

0 50 100
Scale in feet

A

JD BOUNDARY

CERTIFIED ROUTE MP 134.5

CERTIFIED ROUTE MP 134.6

CERTIFIED ROUTE MP 134.7

LANDS N/F OF JOHN P DONAHUE TM# 163.18-3-34

LANDS N/F OF DELAWARE & HUDSON RAILWAY CO TM# 163.19-3-35.1

LANDS N/F OF JONATHAN SCOTT WILLIAMS TM# 171.6-2-52

LANDS N/F OF CATHERINE KHOLSTININ TM# 171.6-1-16

LANDS N/F OF BRENDA L FLETCHER TM# 171.6-1-15.3

LANDS N/F OF FORT EDWARD LOCAL DEV CORP TM# 163.16-3-35.2

LANDS N/F OF D&J PRIME PROPERTIES LLC TM# 163.16-3-25

LANDS N/F OF V T THOM TM# 163.16-3-26

MATCH LINE P3-21+50

MATCH LINE P3-36+50

LIMIT OF WORK (TYP.)

COMPOST FILTER SOCK (TYP.)

APPROXIMATE LIMITS OF HDD #22 (SEE SHEET C-302 & C-302.1)
1237.4' CP RAIL MP 55.64 - 55.40

FIBER HANDHOLE 69
N: 1617184.47
E: 736845.77

SPLICE LOCATION 69
N: 1617165.96
E: 736845.98

LINK BOX HANDHOLE 69
N: 1617175.73
E: 736833.78

A-P3-21+50 TO A-P3-36+50 PLAN VIEW
SCALE: 1" = 50'

0 50 100
Scale in feet

B

CHPE Champlain Hudson Power Express

Kiewit

CHA
111 Winners Circle, PO Box 5269
Albany, NY 12205-0269
518.453.4500 . www.chacompanies.com

IT IS A VIOLATION OF LAW FOR ANY PERSON, UNLESS THEY ARE ACTING UNDER THE DIRECTION OF A LICENSED PROFESSIONAL ENGINEER, ARCHITECT, LANDSCAPE ARCHITECT OR LAND SURVEYOR TO ALTER AN ITEM IN ANY WAY. IF AN ITEM BEARING THE STAMP OF A LICENSED PROFESSIONAL IS ALTERED, THE ALTERING ENGINEER, ARCHITECT, LANDSCAPE ARCHITECT OR LAND SURVEYOR SHALL STAMP THE DOCUMENT AND INCLUDE THE NOTATION "ALTERED BY" FOLLOWED BY THEIR SIGNATURE, THE DATE OF SUCH ALTERATION, AND A SPECIFIC DESCRIPTION OF THE ALTERATION.

No.	DATE	SUBMITTAL / REVISION DESCRIPTION	DB	APP
0	04/05/2023	FINAL EM&CP SUBMISSION	JJE	JPR


CHAMPLAIN HUDSON POWER EXPRESS
SEGMENTS 4 & 5 (PACKAGE 3) - CP: FORT EDWARD TO MILTON
A-P3-6+50 TO A-P3-36+50 EROSION AND SEDIMENT CONTROL PLAN

DRAWN BY: JJE | DESIGNED BY: JTM | APPROVED BY: JPR | SCALE AS NOTED | REV. NO. X | DATE 04/05/2023 | SH.NO.

KIEWIT PROJECT NO.	21162
CHA PROJECT NO.	066076
DRAWING NO.	C-404

File: V:\PROJECTS\ANY\V66\066076.000\09_DESIGN\DRAWINGS\01_SHEETS\DESIGN PACKAGE 3\066076_P3_C-404 - C-406.DWG Saved: 4/12/2023 10:29:21 AM Plotted: 4/12/2023 11:01:31 AM Current User: Moore, Elizabeth LastSavedBy: 8329

File: V:\PROJECTS\ANY\K6\066076.000\09_DESIGN\DRAWINGS\01_SHEETS\DESIGN PACKAGE 3\066076_P3 - C-404 - C-406.DWG Saved: 4/12/2023 10:29:21 AM Plotted: 4/12/2023 11:02:35 AM Current User: Moore, Elizabeth LastSavedBy: 2339

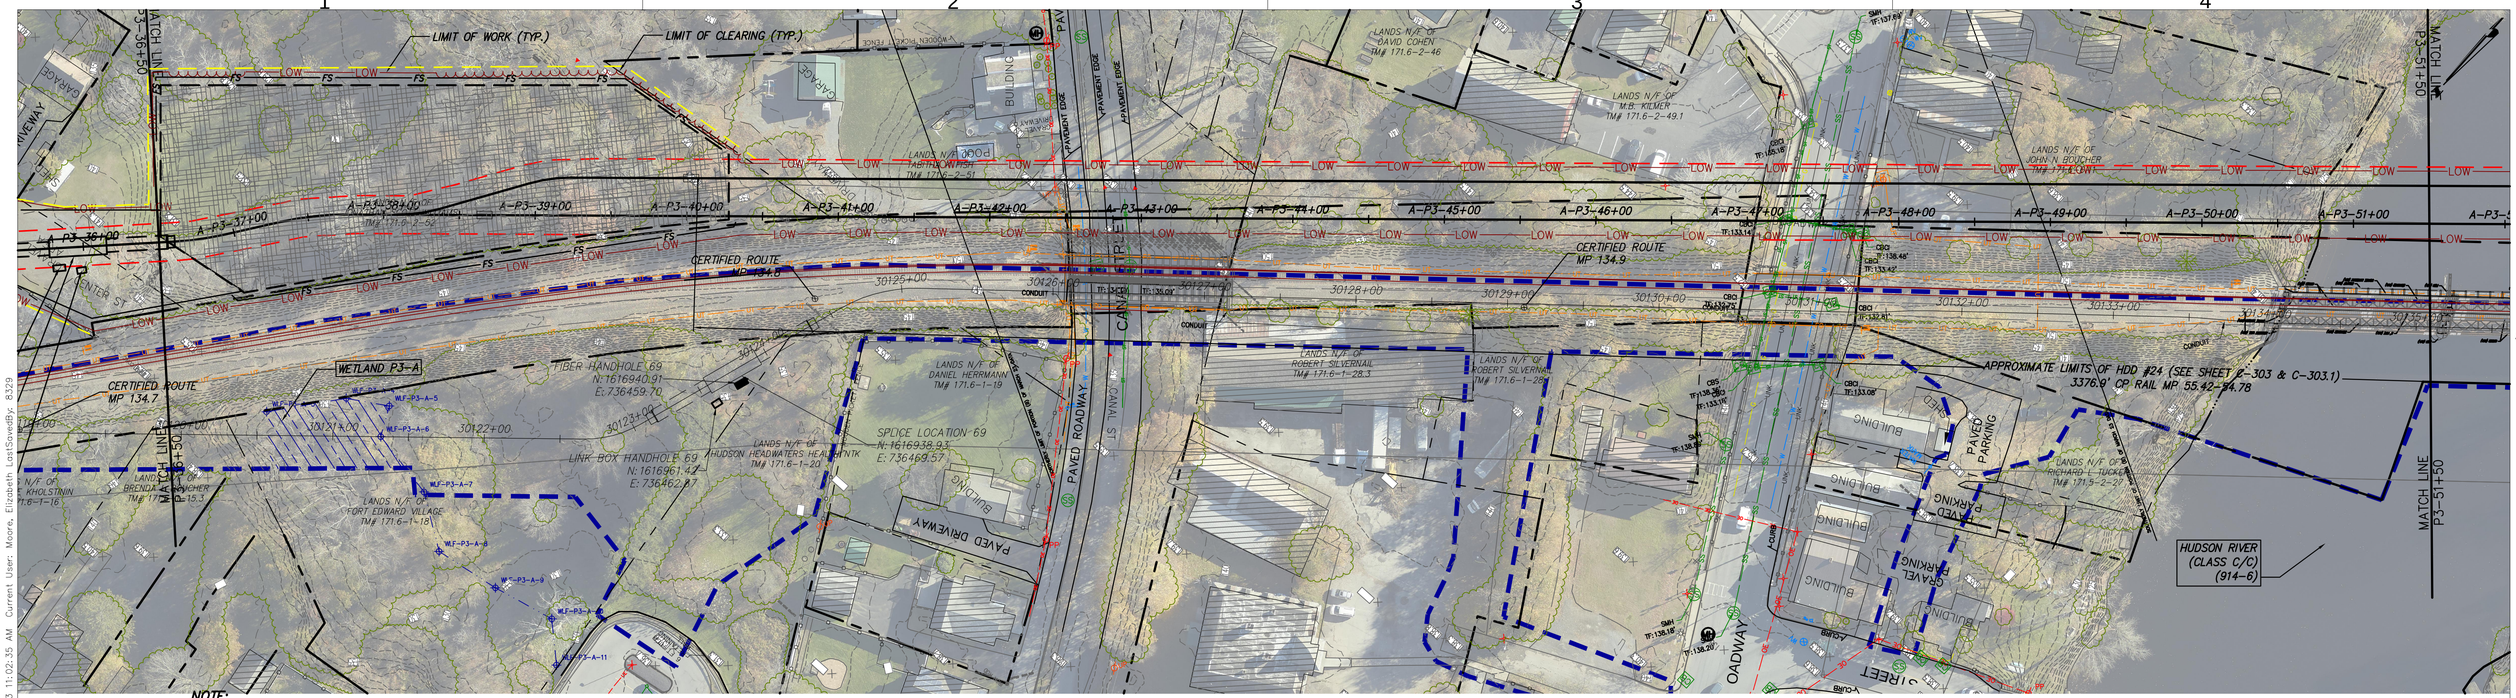

NOTE:

1. ALIGNMENT "A-P3" CONTROLS THE PROPOSED ALIGNMENT FROM STA. 30083+50 TO STA. 30181+85.
2. SEE DRAWING NO. C-106 AND C-113 FOR ALIGNMENT "A-P3" STATION EQUATION.

A-P3-36+50 TO A-P3-51+50 PLAN VEW
SCALE: 1" = 50'

0 50 100
Scale in feet

A-P3-51+50 TO A-P3-66+50 PLAN VIEW
SCALE: 1" = 50'

0 50 100
Scale in feet

CHPE Champlain Hudson Power Express

Kiewit

CHA
III Winners Circle, PO Box 5269
Albany, NY 12205-0269
518.453.4500 : www.chacompanies.com

IT IS A VIOLATION OF LAW FOR ANY PERSON, UNLESS THEY ARE ACTING UNDER THE DIRECTION OF A LICENSED PROFESSIONAL ENGINEER, ARCHITECT, LANDSCAPE ARCHITECT OR LAND SURVEYOR TO ALTER AN ITEM IN ANY WAY. IF AN ITEM BEARING THE STAMP OF A LICENSED PROFESSIONAL IS ALTERED, THE ALTERING ENGINEER, ARCHITECT, LANDSCAPE ARCHITECT OR LAND SURVEYOR SHALL STAMP THE DOCUMENT AND INCLUDE THE NOTATION "ALTERED BY" FOLLOWED BY THEIR SIGNATURE, THE DATE OF SUCH ALTERATION, AND A SPECIFIC DESCRIPTION OF THE ALTERATION.

No.	DATE	SUBMITTAL / REVISION DESCRIPTION	DB	APP
0	04/05/2023	FINAL EM&CP SUBMISSION	JJE	JPR

CHAMPLAIN HUDSON POWER EXPRESS
SEGMENTS 4 & 5 (PACKAGE 3) - CP: FORT EDWARD TO MILTON
A-P3-36+50 TO A-P3-66+50 EROSION AND SEDIMENT CONTROL PLAN

KIEWIT PROJECT NO.	21162
CHA PROJECT NO.	066076
DRAWING NO.	C-405

DRAWN BY: JJE | DESIGNED BY: JTM | APPROVED BY: JPR | SCALE AS NOTED | DATE 04/05/2023 | REV. NO. X | SH.NO.