SARATOGA SPRINGS CITY
TM# 153.-1-8

RAILROAD R.O.W. & BOUNDARY

MATCH LINE STA. 30930+00

MATCH LINE STA. 30945+00

JD BOUNDARY

LIMIT OF WORK (TYP.)

CERTIFIED ROUTE MP 150.1

CERTIFIED ROUTE MP 150.2

CERTIFIED ROUTE MP 150.3

COMPOST FILTER SOCK (TYP.)

LIMIT OF CLEARING (TYP.)

FIBER HANDHOLE 99
N:1558605.25
E:685134.30
SPLICE LOCATION 99
N:1558592.52
E:685134.96

STREAM FA-D-CK (UNMAPPED)

MATCH LINE STA. 30945+00

MATCH LINE STA. 30960+00

JD BOUNDARY

STREAM FA-D-CK (UNMAPPED)

CERTIFIED ROUTE MP 150.4

CERTIFIED ROUTE MP 150.5

CERTIFIED ROUTE MP 150.6

WETLAND PROTECTION FENCE (TYP.)

STREAM FA-D-CI (UNMAPPED)

LIMIT OF CLEARING (TYP.)

STREAM FA-S-CJ (CLASS A/A) (941-131.1)

STREAM FA-S-CF (CLASS A/A) (942-131.1)

STREAM FA-D-CE (UNMAPPED)

LANDS N/F OF SKIDMORE COLLEGE TM# 152.-2-19

MATCH LINE STA. 30960+00

STA. 30930+00 TO STA. 30945+00 PLAN VIEW
SCALE: 1" = 50'

STA. 30945+00 TO STA. 30960+00 PLAN VIEW
SCALE: H:1" = 50' V:1" = 10'

0 50 100
Scale in feet

CHPE Champlain Hudson Power Express

Kiewit

CHA
111 Winners Circle, PO Box 5269
Albany, NY 12205-0269
518.453.4500 . www.chacompanies.com

IT IS A VIOLATION OF LAW FOR ANY PERSON, UNLESS THEY ARE ACTING UNDER THE DIRECTION OF A LICENSED PROFESSIONAL ENGINEER, ARCHITECT, LANDSCAPE ARCHITECT OR LAND SURVEYOR TO ALTER AN ITEM IN ANY WAY. IF AN ITEM BEARING THE STAMP OF A LICENSED PROFESSIONAL IS ALTERED, THE ALTERING ENGINEER, ARCHITECT, LANDSCAPE ARCHITECT OR LAND SURVEYOR SHALL STAMP THE DOCUMENT AND INCLUDE THE NOTATION "ALTERED BY" FOLLOWED BY THEIR SIGNATURE, THE DATE OF SUCH ALTERATION, AND A SPECIFIC DESCRIPTION OF THE ALTERATION.


No.	DATE	SUBMITTAL / REVISION DESCRIPTION	DB	APP
0	04/05/2023	FINAL EM&CP SUBMISSION	JJE	JPR

CHAMPLAIN HUDSON POWER EXPRESS
SEGMENTS 4 & 5 (PACKAGE 3) - CP: FORT EDWARD TO MILTON
STA. 30930+00 TO STA. 30960+00 EROSION AND SEDIMENT CONTROL PLAN

KIEWIT PROJECT NO.	21162
CHA PROJECT NO.	066076
DRAWING NO.	C-432


DRAWN BY: JJE | DESIGNED BY: JTM | APPROVED BY: JPR | SCALE AS NOTED | REV. NO. X | DATE 04/05/2023 | SH.NO.

File: V:\PROJECTS\ANY\K6\066076.000\09_DESIGN\DRAWINGS\01_SHEETS\DESIGN PACKAGE 3\066076_P3 - C-431 - C-433.DWG Saved: 4/4/2023 1:30:35 PM Plotted: 4/12/2023 10:51:41 AM Current User: Zoyer, Tarik LastSavedBy: 4894

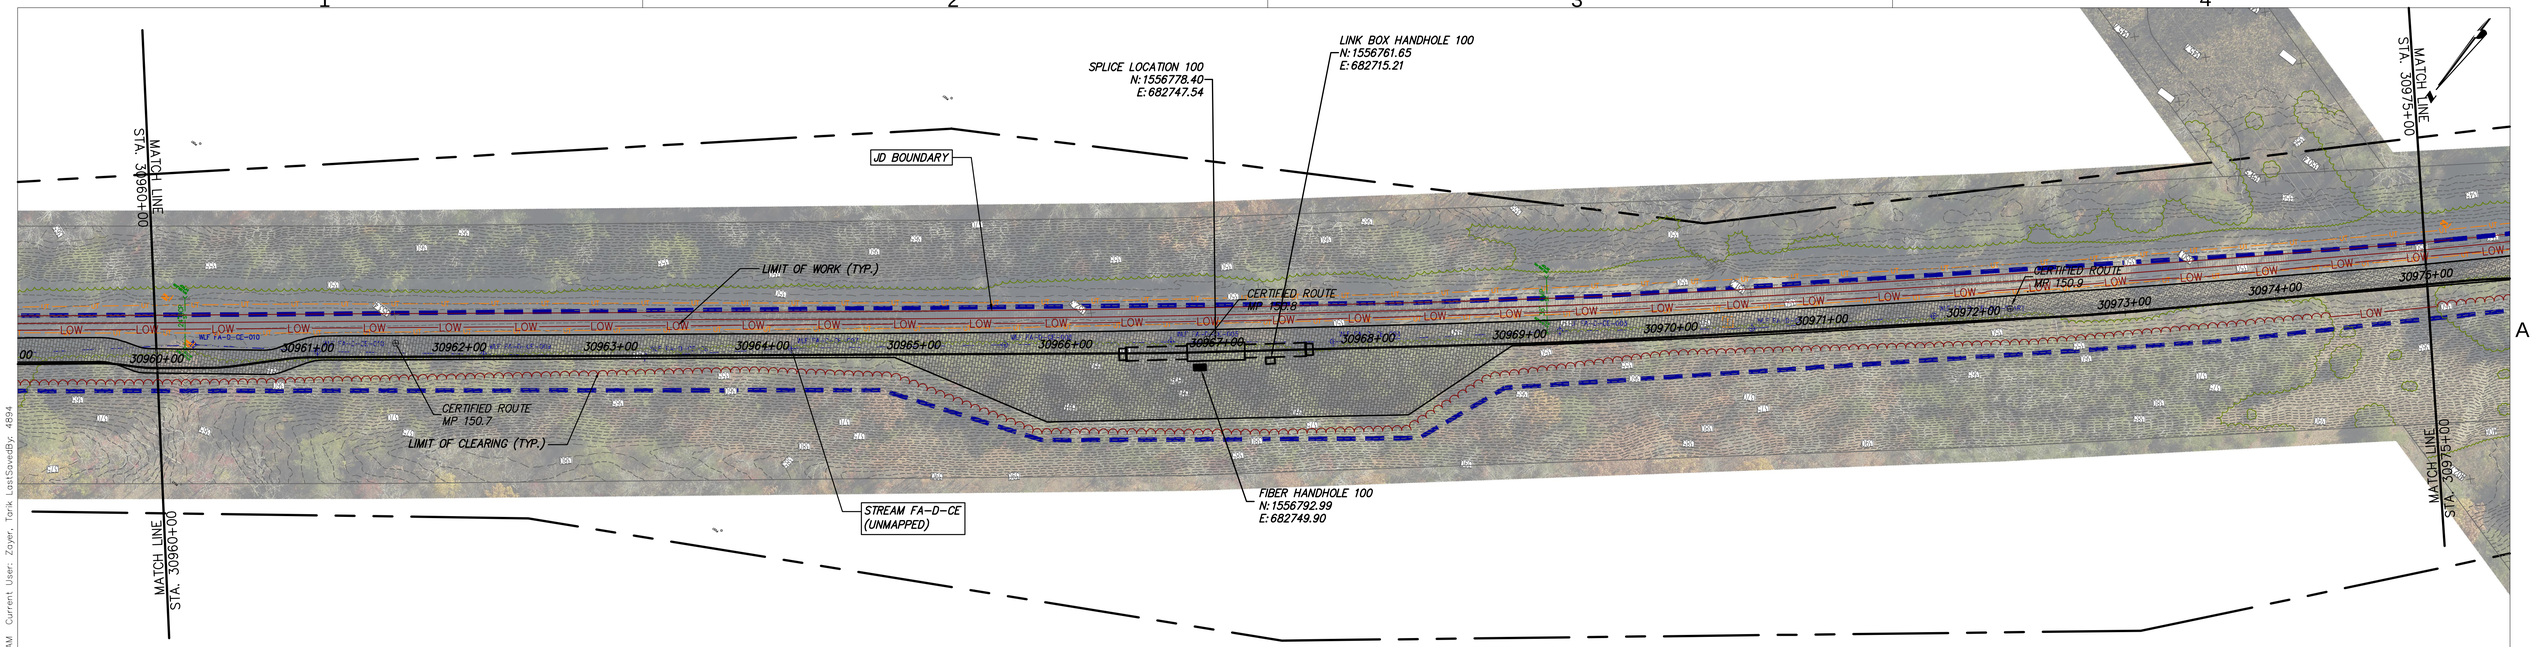

STA. 30960+00 TO STA. 30975+00 PLAN VIEW
SCALE: 1" = 50'

0 50 100
Scale in feet

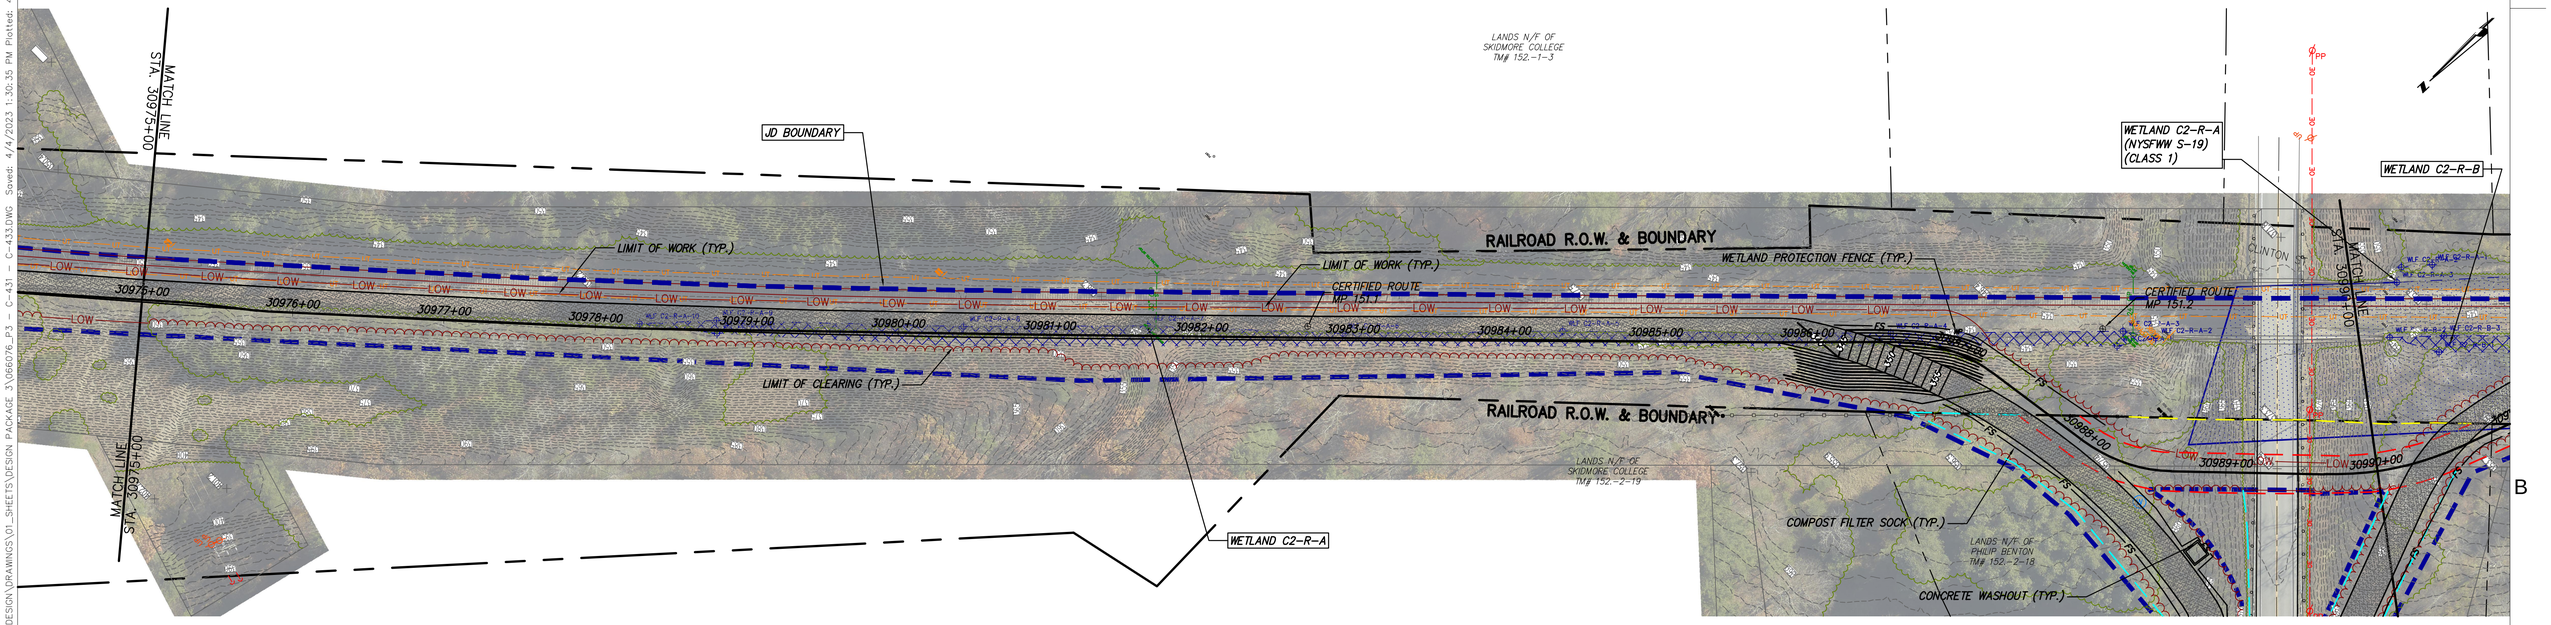

STA. 30975+00 TO STA. 30990+00 PLAN VIEW
SCALE: H:1" = 50' V:1" = 10'

0 50 100
Scale in feet

CHPE Champlain Hudson Power Express

Kiewit

CHA
111 Winners Circle, PO Box 5269
Albany, NY 12205-0269
518.453.4500 . www.chacompanies.com

IT IS A VIOLATION OF LAW FOR ANY PERSON, UNLESS THEY ARE ACTING UNDER THE DIRECTION OF A LICENSED PROFESSIONAL ENGINEER, ARCHITECT, LANDSCAPE ARCHITECT OR LAND SURVEYOR TO ALTER AN ITEM IN ANY WAY. IF AN ITEM BEARING THE STAMP OF A LICENSED PROFESSIONAL IS ALTERED, THE ALTERING ENGINEER, ARCHITECT, LANDSCAPE ARCHITECT OR LAND SURVEYOR SHALL STAMP THE DOCUMENT AND INCLUDE THE NOTATION "ALTERED BY" FOLLOWED BY THEIR SIGNATURE, THE DATE OF SUCH ALTERATION, AND A SPECIFIC DESCRIPTION OF THE ALTERATION.


No.	DATE	SUBMITTAL / REVISION DESCRIPTION	DB	APP
0	04/05/2023	FINAL EM&CP SUBMISSION	JJE	JPR

CHAMPLAIN HUDSON POWER EXPRESS
SEGMENTS 4 & 5 (PACKAGE 3) - CP: FORT EDWARD TO MILTON
STA. 30960+00 TO STA. 30990+00 EROSION AND SEDIMENT CONTROL PLAN

KIEWIT PROJECT NO.	21162
CHA PROJECT NO.	066076
DRAWING NO.	C-433

DRAWN BY: JJE | DESIGNED BY: JTM | APPROVED BY: JPR | SCALE AS NOTED | REV. NO. X | DATE 04/05/2023 | SH.NO.

File: V:\PROJECTS\ANY\K6\066076.000\09_DESIGN\DRAWINGS\01_SHEETS\DESIGN PACKAGE 3\066076_P3 — C-431 — C-433.DWG Saved: 4/4/2023 1:30:35 PM Plotted: 4/12/2023 10:52:52 AM Current User: Zoyer, Tarik LastSavedBy: 4894

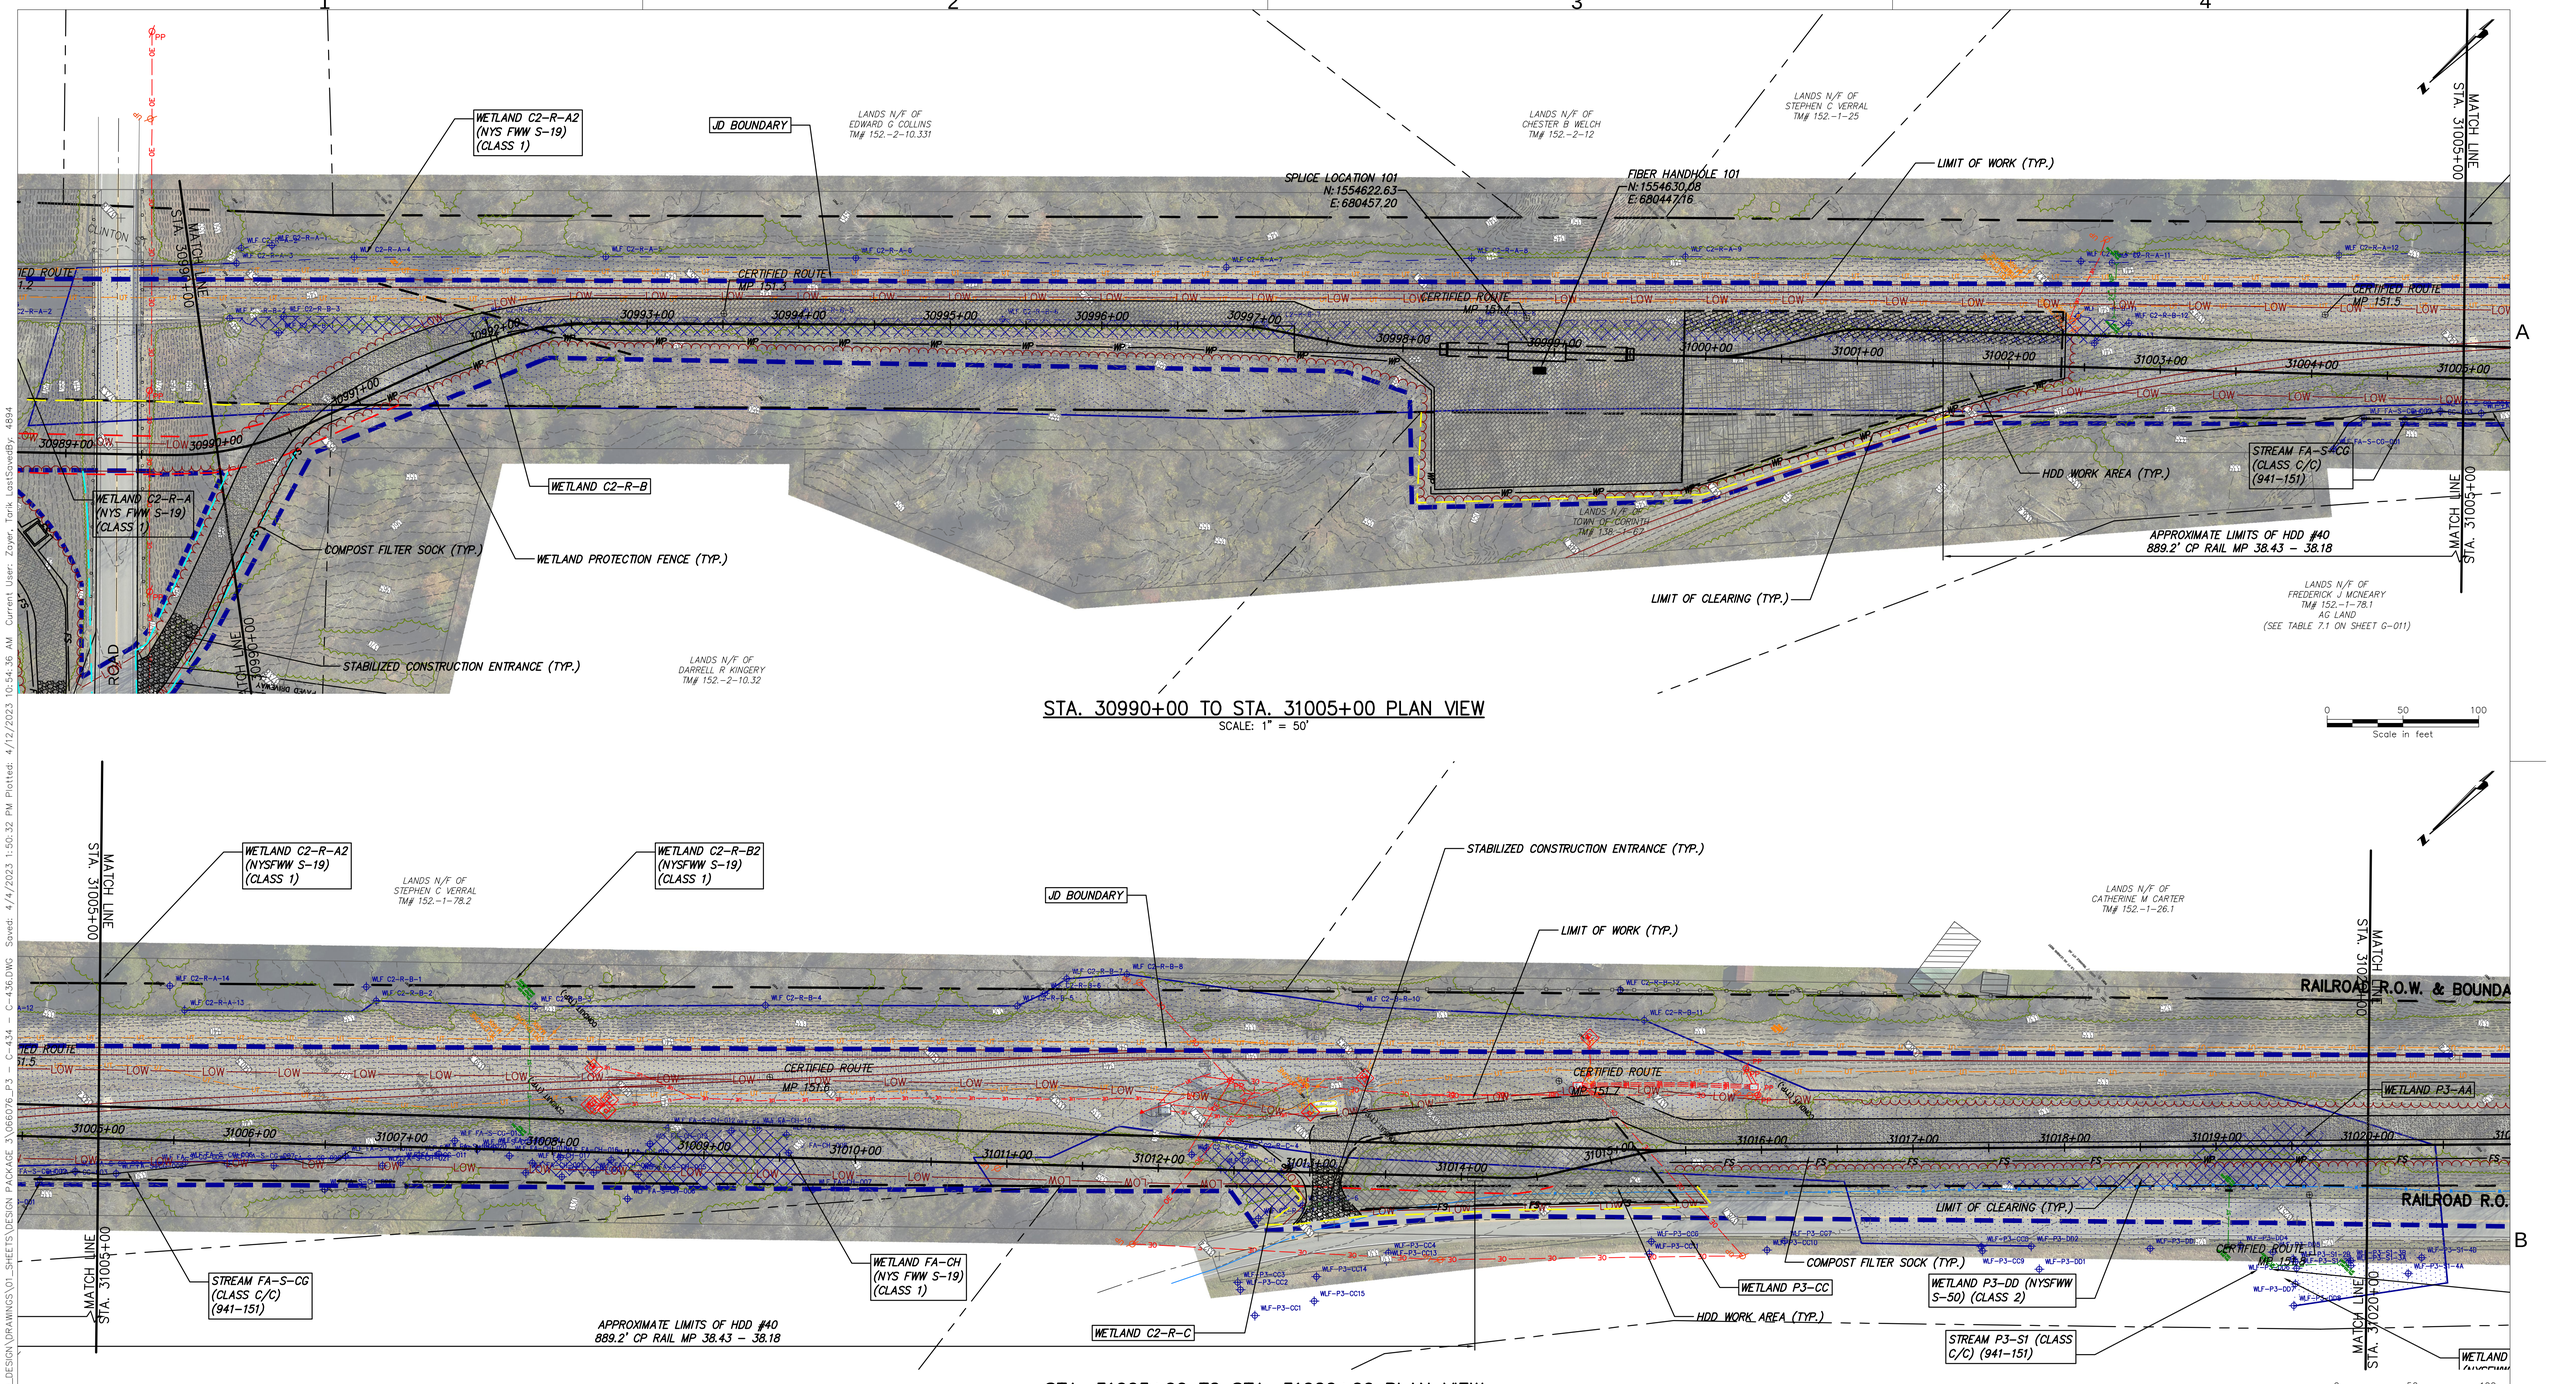

STA. 30990+00 TO STA. 31005+00 PLAN VIEW

SCALE: 1" = 50'

0 50 100

Scale in feet

STA. 31005+00 TO STA. 31020+00 PLAN VIEW

SCALE: H:1" = 50' V:1" = 10'

0 50 100

Scale in feet

CHPE Champlain Hudson Power Express

Kiewit

CHA
111 Winners Circle, PO Box 5269
Albany, NY 12205-0269
518.453.4500 . www.chacompanies.com

IT IS A VIOLATION OF LAW FOR ANY PERSON, UNLESS THEY ARE ACTING UNDER THE DIRECTION OF A LICENSED PROFESSIONAL ENGINEER, ARCHITECT, LANDSCAPE ARCHITECT OR LAND SURVEYOR TO ALTER AN ITEM IN ANY WAY. IF AN ITEM BEARING THE STAMP OF A LICENSED PROFESSIONAL IS ALTERED, THE ALTERING ENGINEER, ARCHITECT, LANDSCAPE ARCHITECT OR LAND SURVEYOR SHALL STAMP THE DOCUMENT AND INCLUDE THE NOTATION "ALTERED BY" FOLLOWED BY THEIR SIGNATURE, THE DATE OF SUCH ALTERATION, AND A SPECIFIC DESCRIPTION OF THE ALTERATION.

No.	DATE	SUBMITTAL / REVISION DESCRIPTION	DB	APP
0	04/05/2023	FINAL EM&CP SUBMISSION	JJE	JPR

CHAMPLAIN HUDSON POWER EXPRESS


SEGMENTS 4 & 5 (PACKAGE 3) - CP: FORT EDWARD TO MILTON

STA. 30990+00 TO STA. 31020+00 EROSION AND SEDIMENT CONTROL PLAN


KIEWIT PROJECT NO.	21162
CHA PROJECT NO.	066076
DRAWING NO.	C-434

DRAWN BY: JJE | DESIGNED BY: JTM | APPROVED BY: JPR | SCALE AS NOTED | REV. NO. X | DATE 04/05/2023 | SH.NO.

File: V:\PROJECTS\ANY\K6\066076.000\09_DESIGN\DRAWINGS\01_SHEETS\DESIGN PACKAGE 3\066076_P3 — C-434 — C-436.DWG Saved: 4/4/2023 1:50:32 PM Plotted: 4/12/2023 10:54:36 AM Current User: Zayer, Tarik LastSavedBy: 4934

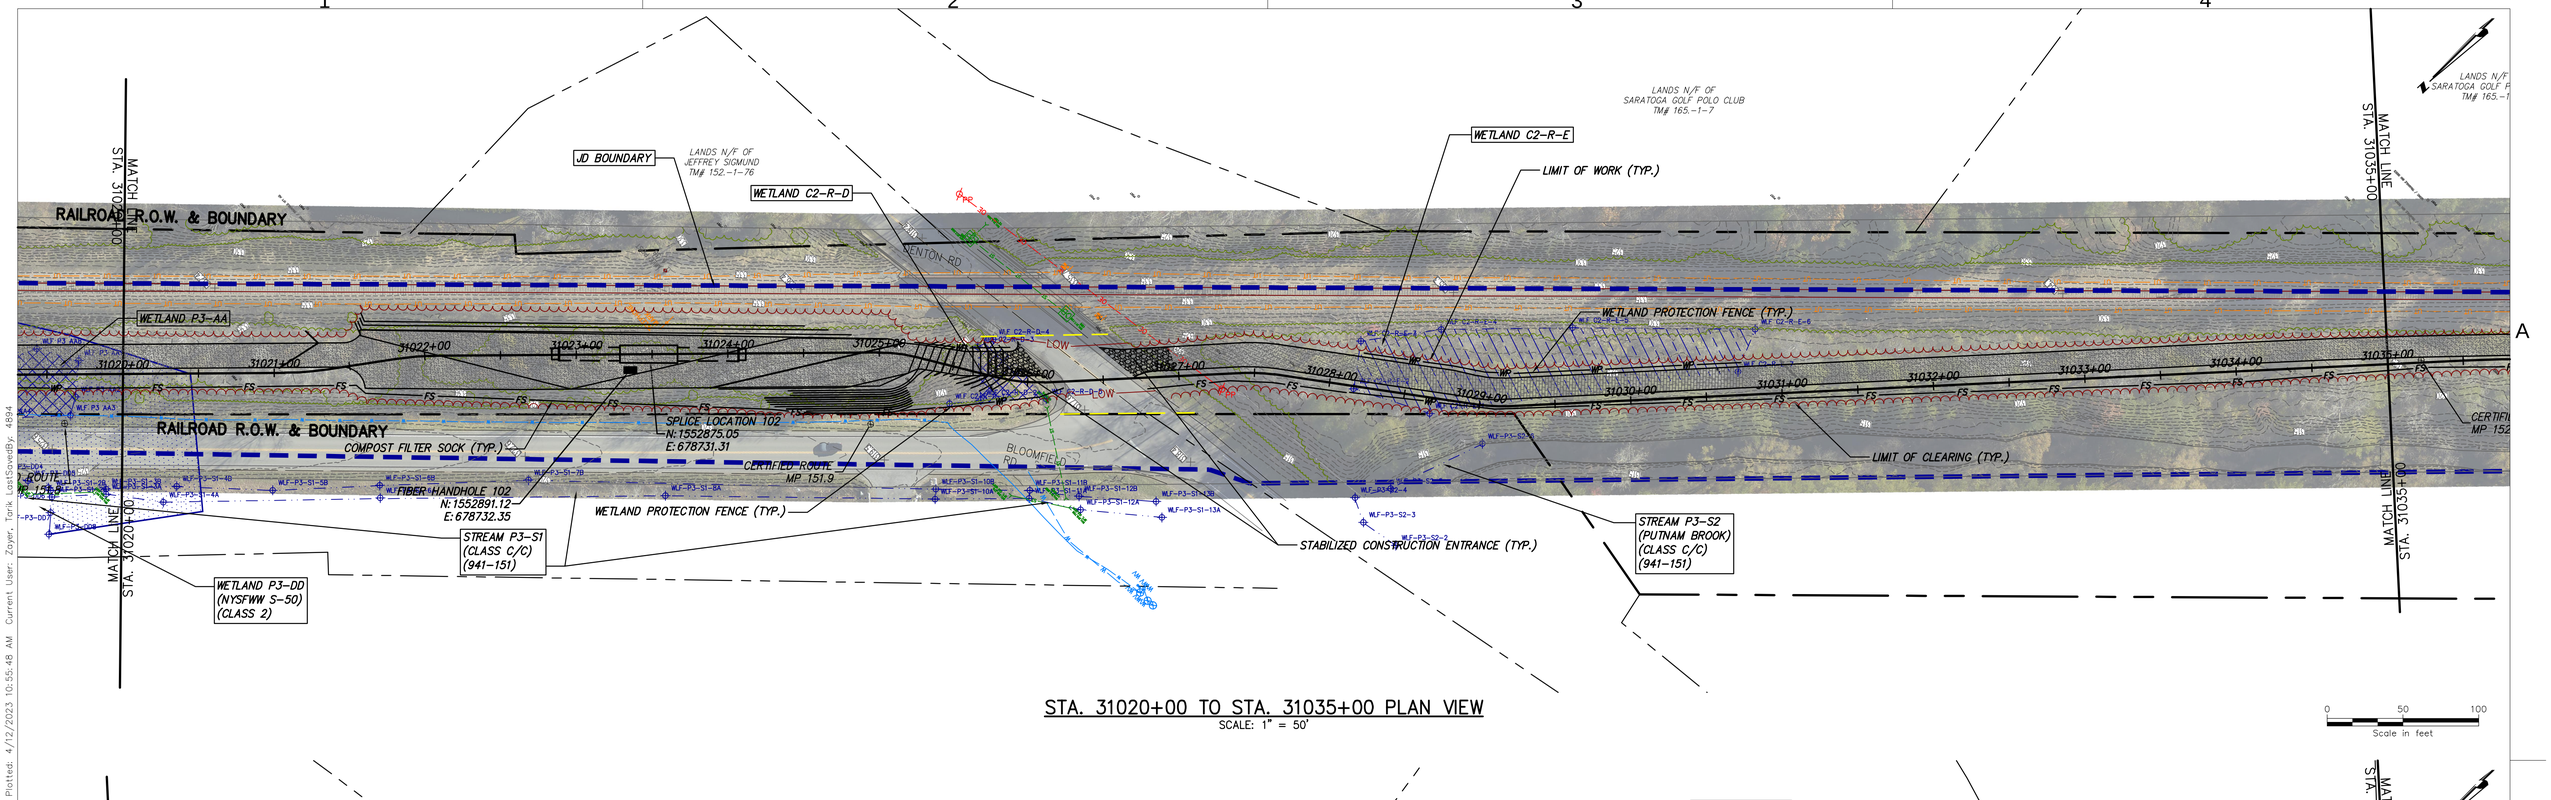

STA. 31020+00 TO STA. 31035+00 PLAN VIEW
SCALE: 1" = 50'

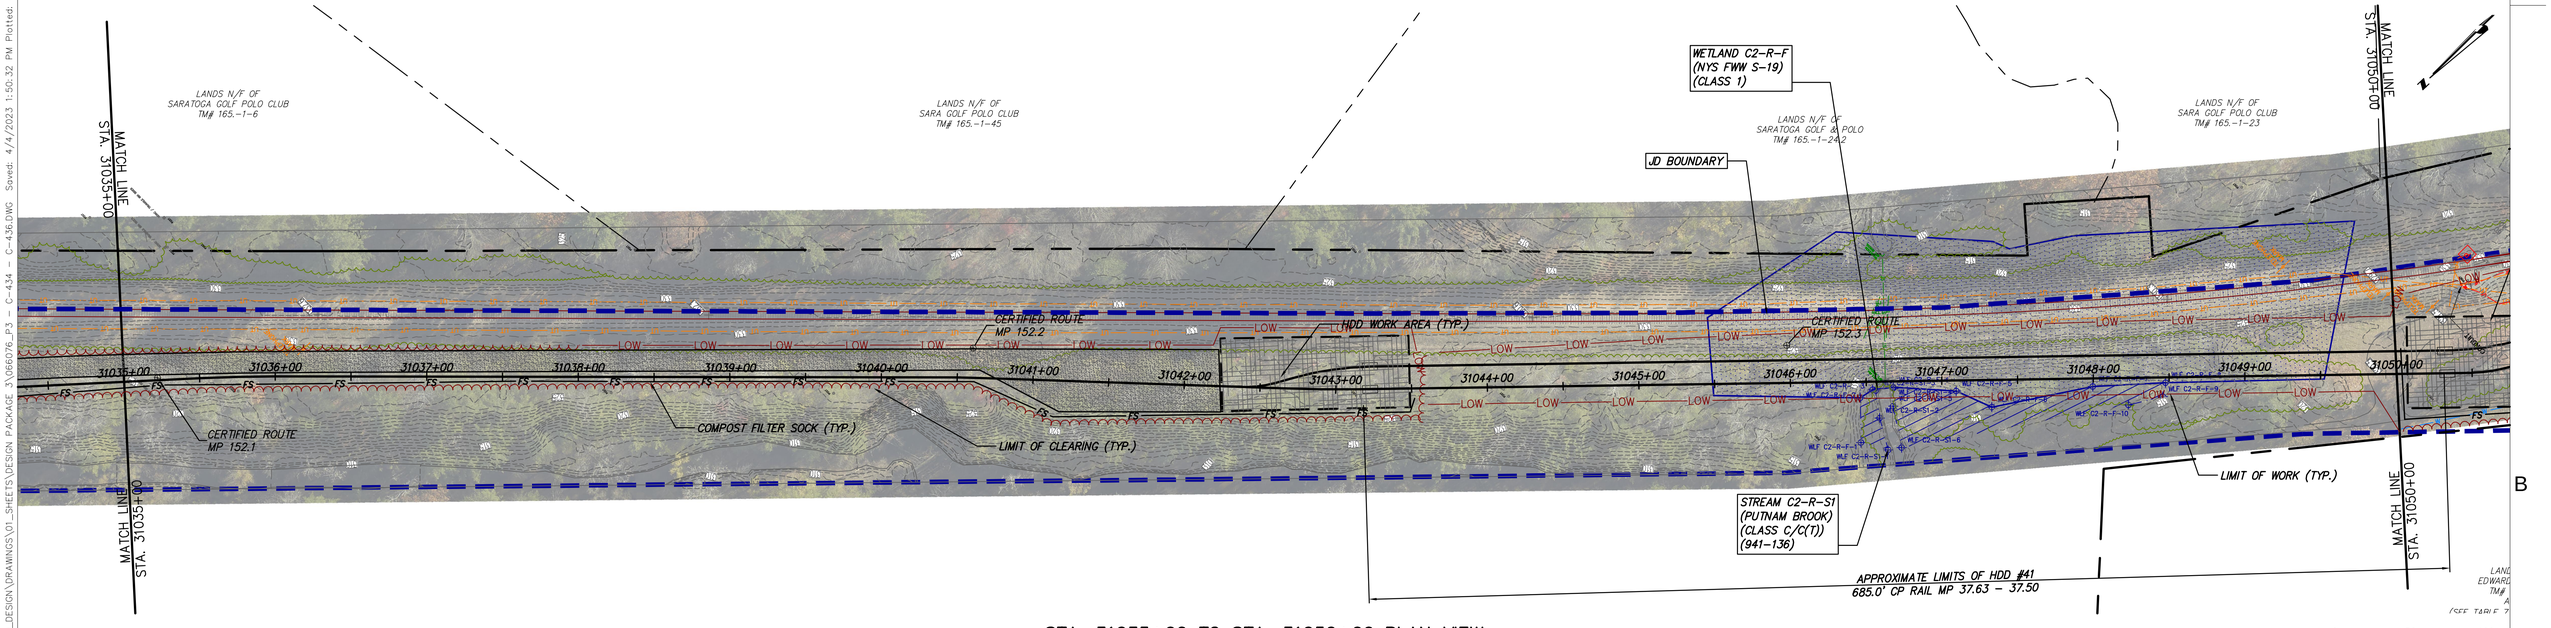

STA. 31035+00 TO STA. 31050+00 PLAN VIEW
SCALE: H:1" = 50' V:1" = 10'

CHPE Champlain Hudson Power Express

Kiewit

CHA
111 Winners Circle, PO Box 5269
Albany, NY 12205-0269
518.453.4500 . www.chacompanies.com

IT IS A VIOLATION OF LAW FOR ANY PERSON, UNLESS THEY ARE ACTING UNDER THE DIRECTION OF A LICENSED PROFESSIONAL ENGINEER, ARCHITECT, LANDSCAPE ARCHITECT OR LAND SURVEYOR TO ALTER AN ITEM IN ANY WAY. IF AN ITEM BEARING THE STAMP OF A LICENSED PROFESSIONAL IS ALTERED, THE ALTERING ENGINEER, ARCHITECT, LANDSCAPE ARCHITECT OR LAND SURVEYOR SHALL STAMP THE DOCUMENT AND INCLUDE THE NOTATION "ALTERED BY" FOLLOWED BY THEIR SIGNATURE, THE DATE OF SUCH ALTERATION, AND A SPECIFIC DESCRIPTION OF THE ALTERATION.

No.	DATE	SUBMITTAL / REVISION DESCRIPTION	DB	APP
0	04/05/2023	FINAL EM&CP SUBMISSION	JJE	JPR

CHAMPLAIN HUDSON POWER EXPRESS
SEGMENTS 4 & 5 (PACKAGE 3) - CP: FORT EDWARD TO MILTON
STA. 31020+00 TO STA. 31050+00 EROSION AND SEDIMENT CONTROL PLAN

KIEWIT PROJECT NO.	21162
CHA PROJECT NO.	066076
DRAWING NO.	C-435

DRAWN BY: JJE | DESIGNED BY: JTM | APPROVED BY: JPR | SCALE AS NOTED | REV. NO. X | DATE 04/05/2023 | SH.NO.

File: V:\PROJECTS\ANY\K6\066076.000\09_DESIGN\DRAWINGS\01_SHEETS\DESIGN PACKAGE 3\066076_P3 — C-434 — C-436.DWG Saved: 4/4/2023 1:50:32 PM Plotted: 4/12/2023 10:55:48 AM Current User: Zoyer, Tarik LastSavedBy: 4994