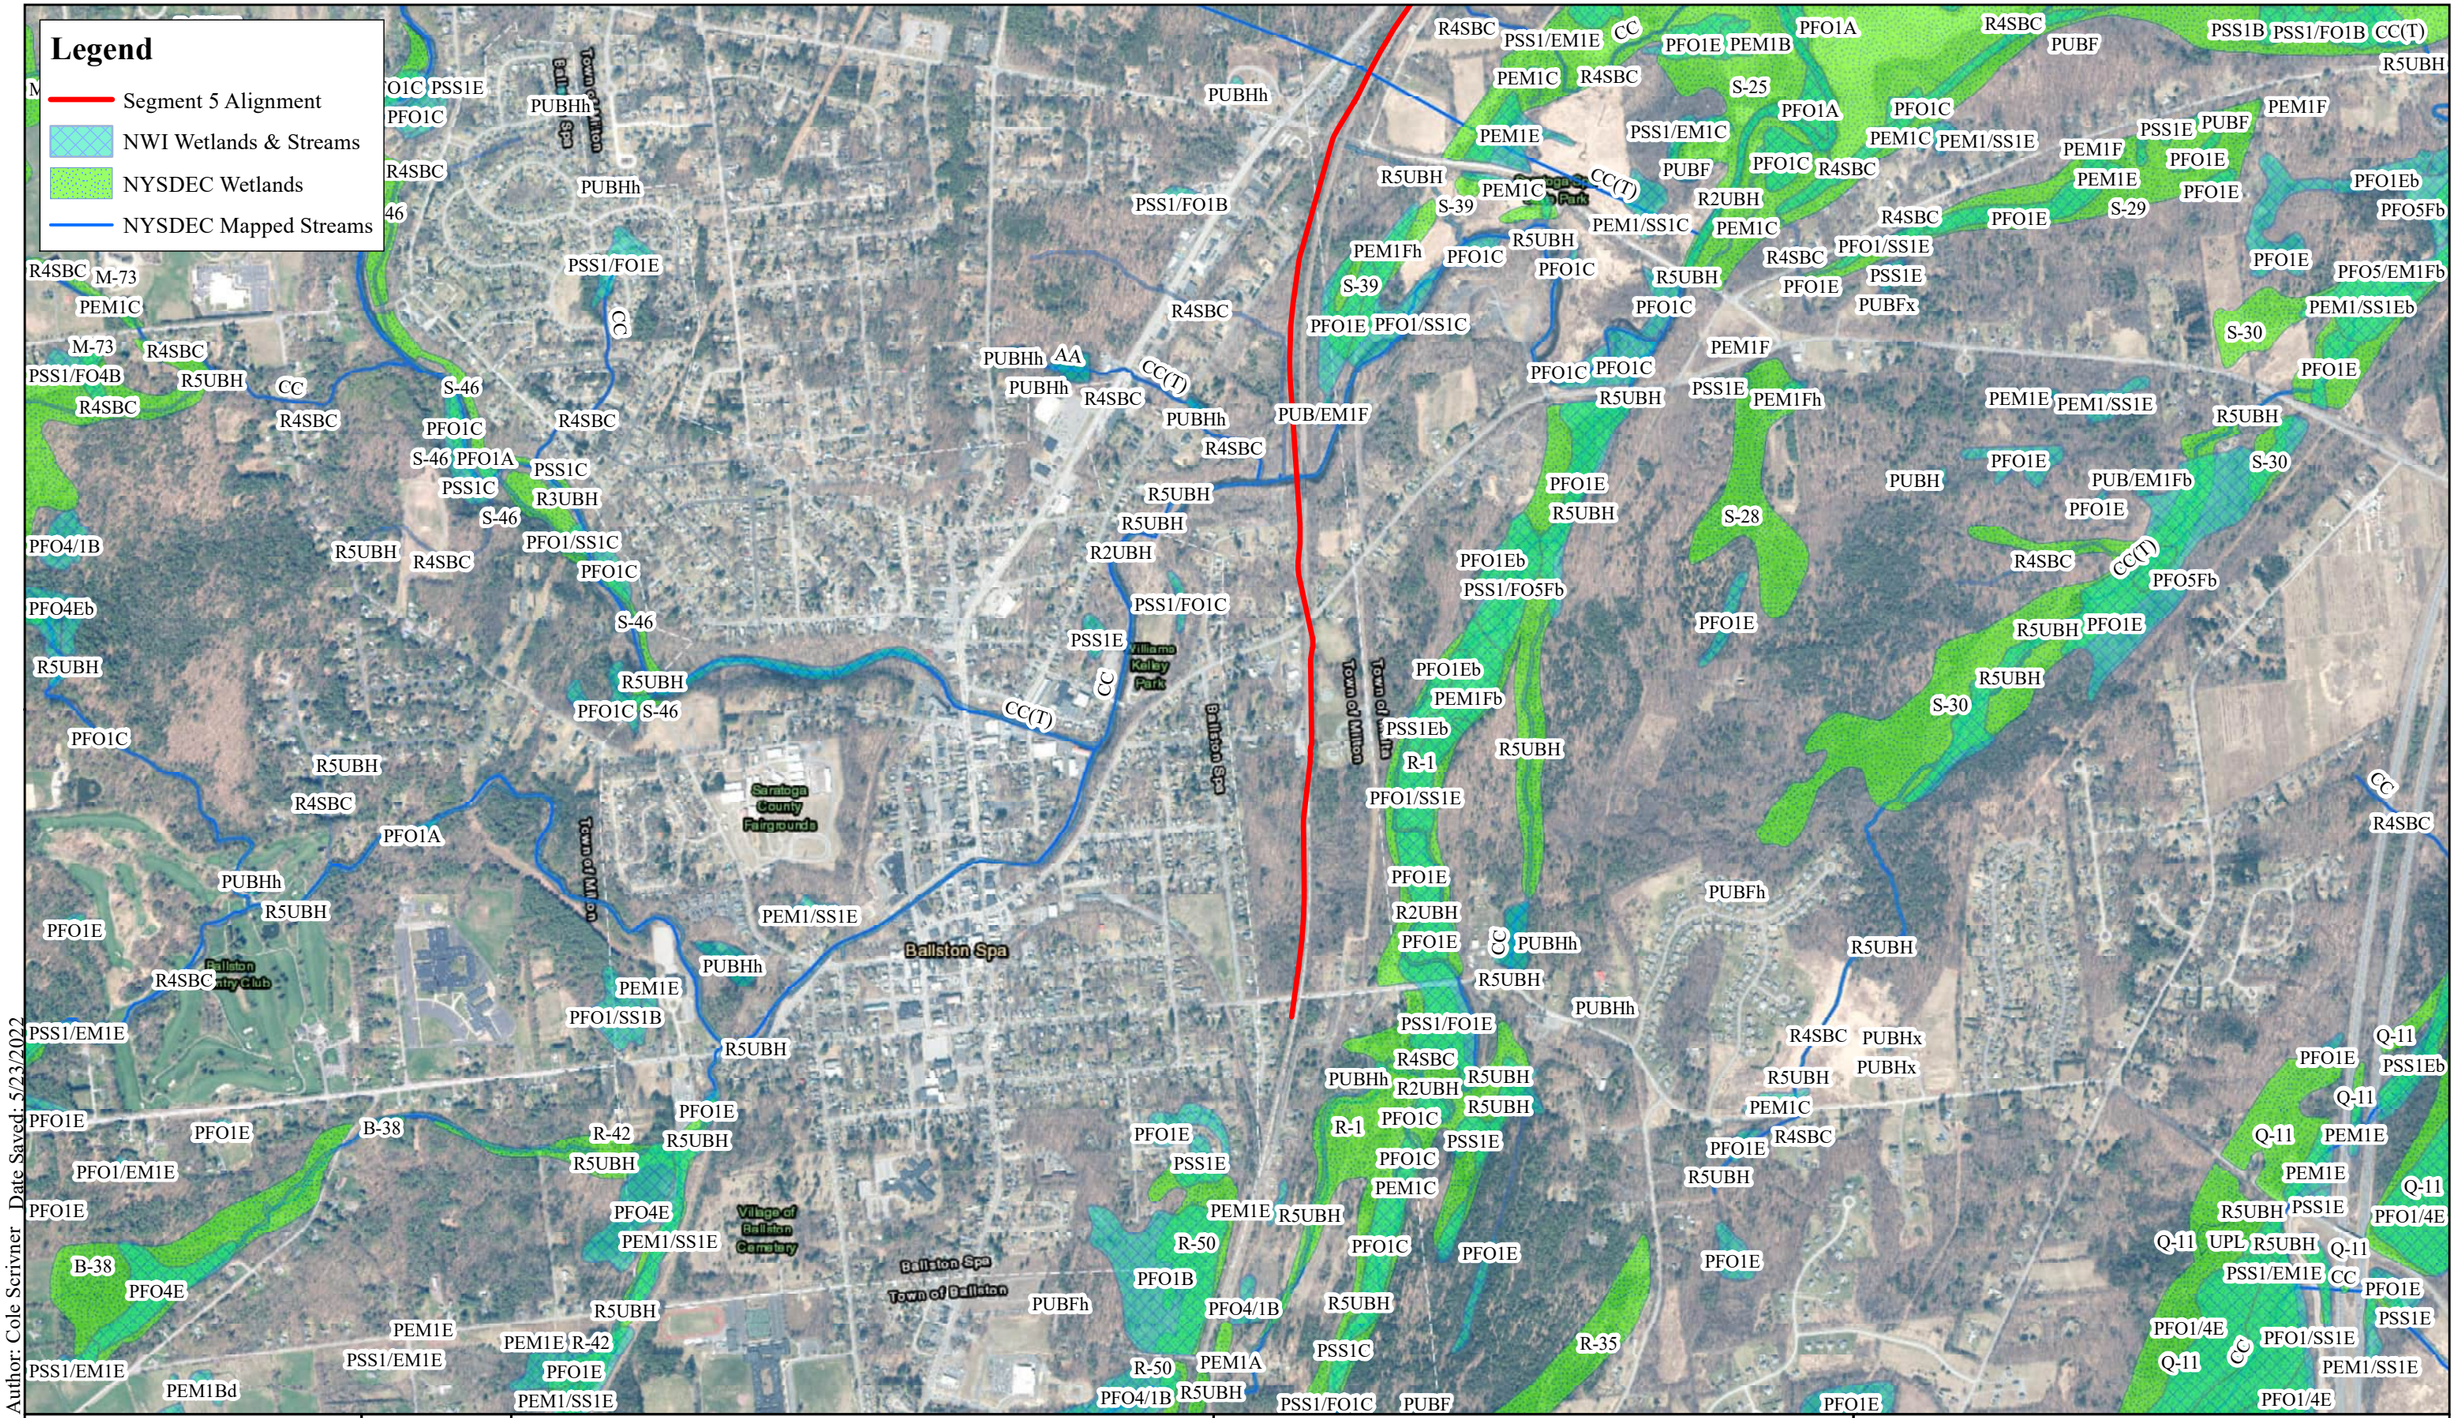


CHA


N

0 0.5 1 Miles

Champlain Hudson Power Express
Segment 4 & 5 Package 3 Wetland & Stream Map
(NWI and NYSDEC)

Service Layer Credits: Source: Esri, Maxar, GeoEye, Earthstar Geographics, CNES/Airbus DS, USDA, USGS, AeroGRID, IGN, HERE, Garmin, (c) OpenStreetMap contributors, and the GIS user community.
Wetland layers obtained from USFWS NWI and NYSDEC

ATTACHMENT 3
NRCS SOIL MAPS

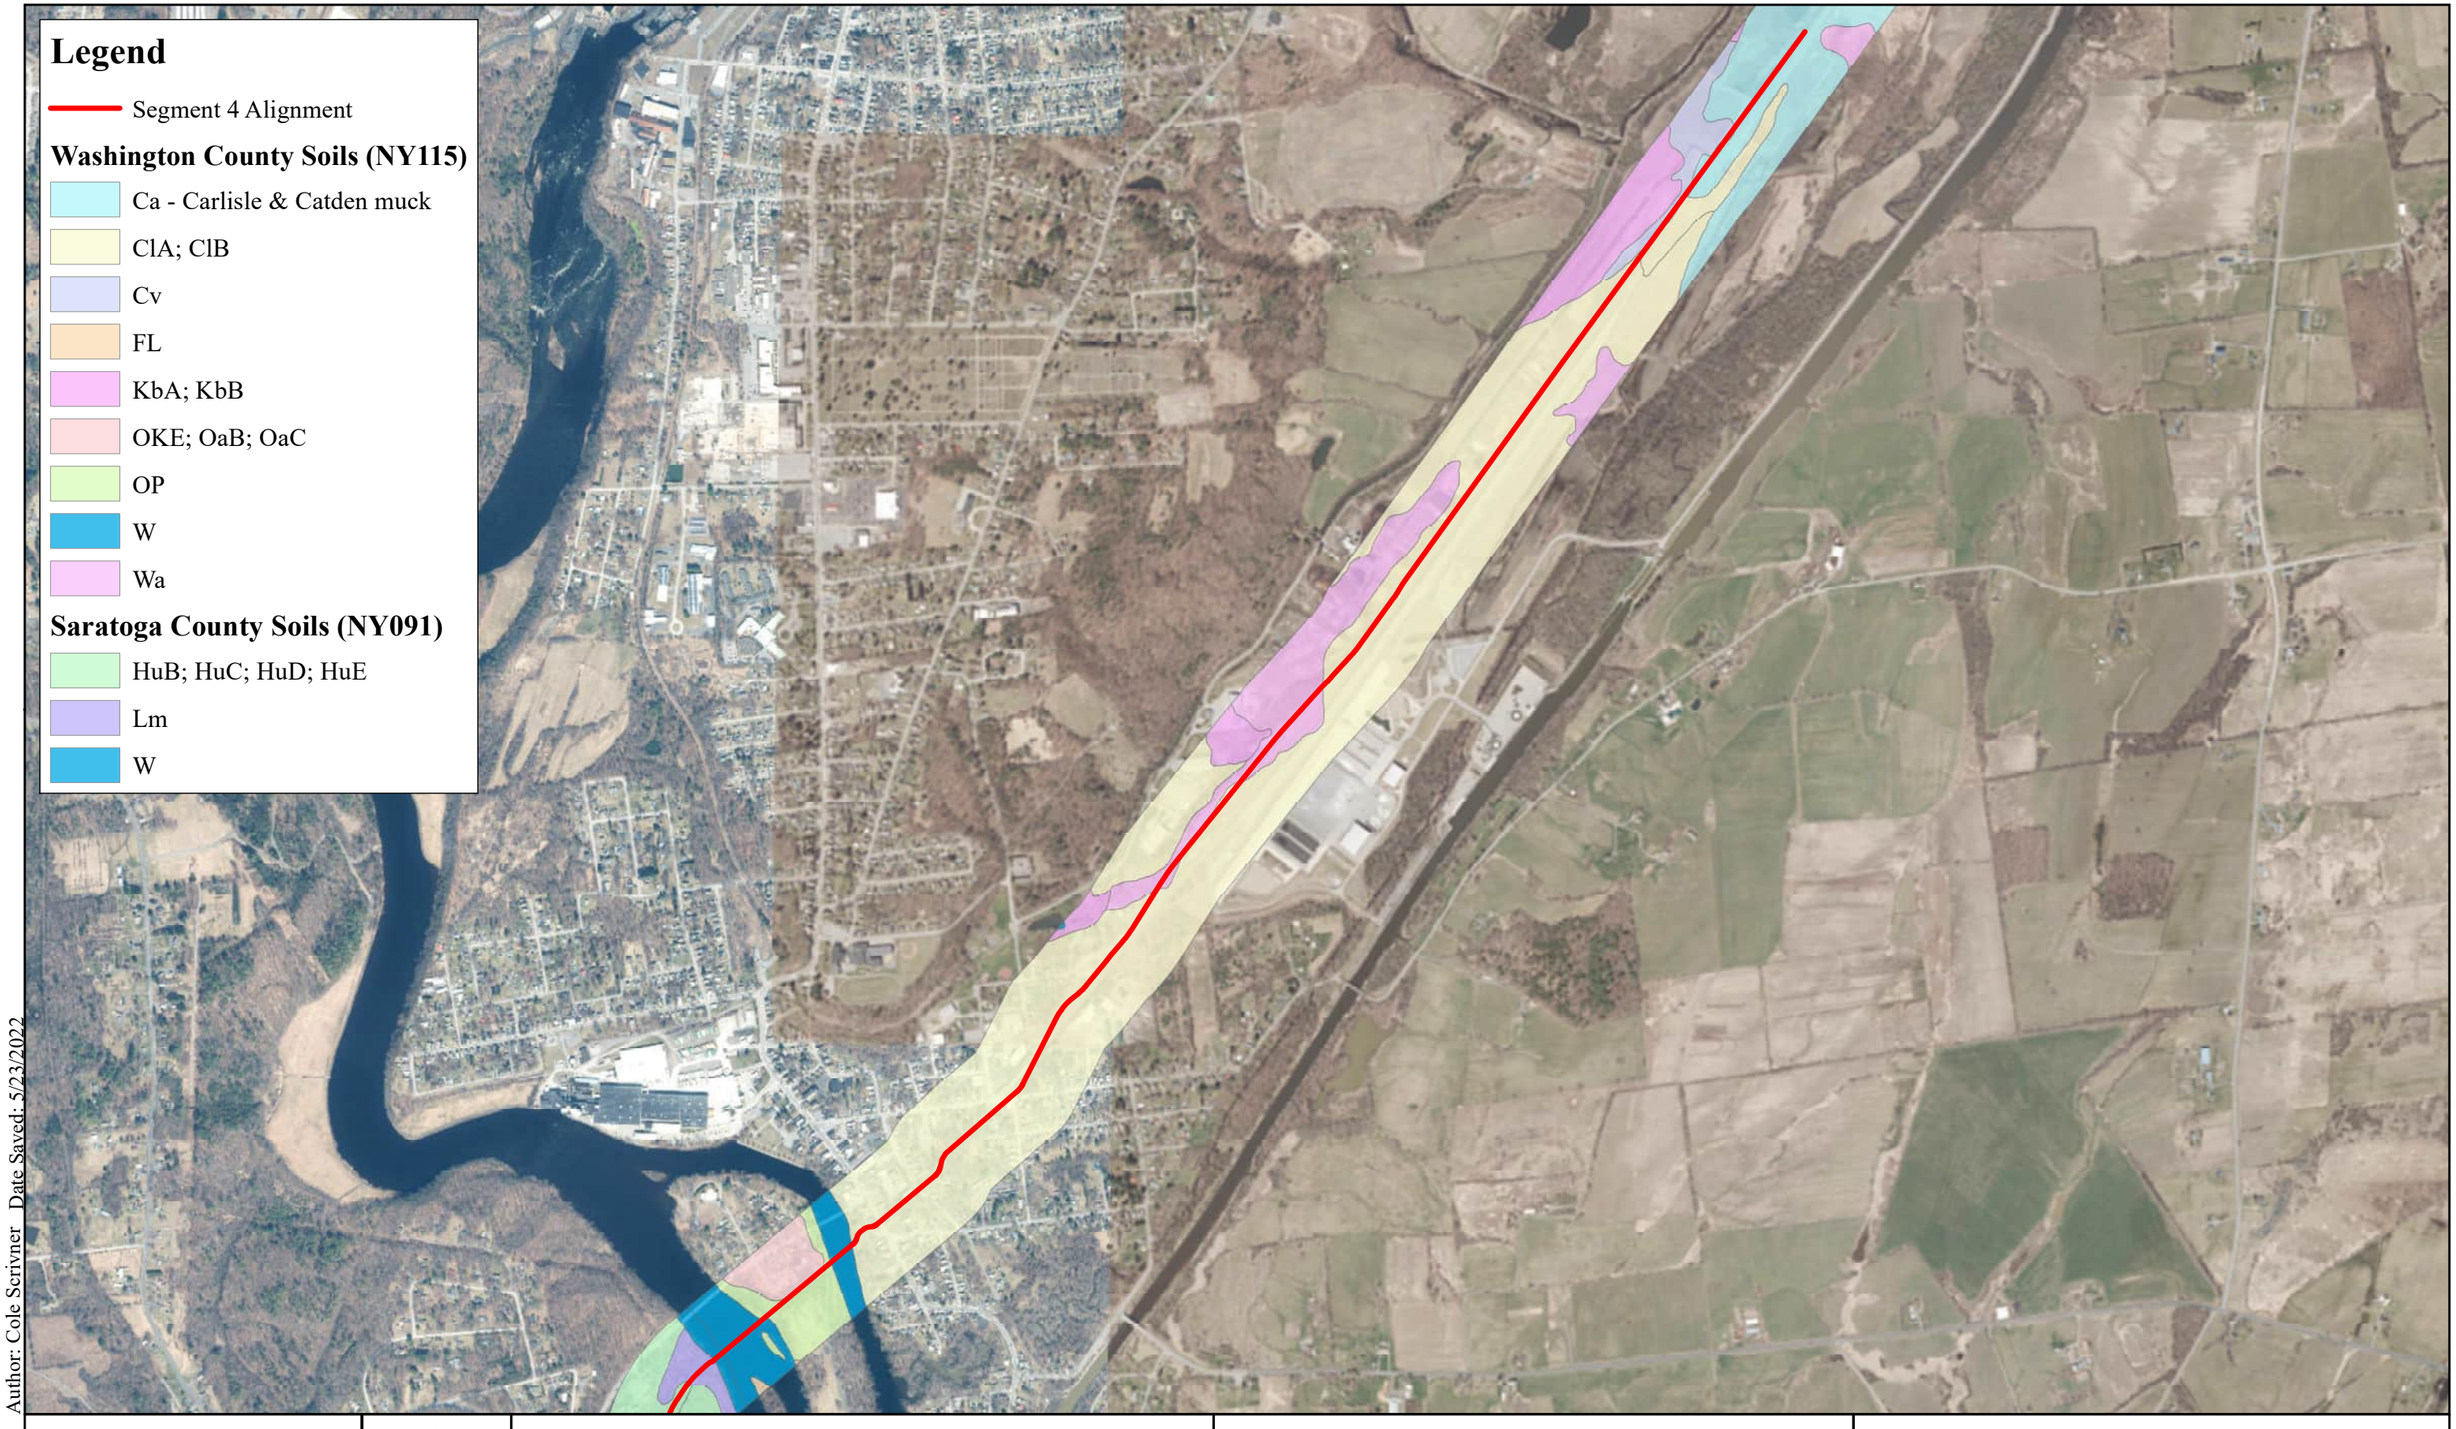

Author: Cole Scrivner Date Saved: 5/23/2022

CHA


N

Page 1 of 9

0 0.5 1 Miles

Champlain Hudson Power Express
Segment 4 & 5 Package 3 NRCS Soil Map

Service Layer Credits: Source: Esri, Maxar, GeoEye, Earthstar Geographics, CNES/Airbus DS, USDA, USGS, AeroGRID, IGN, and the GIS User Community. Soil data was obtained from the NRCS.

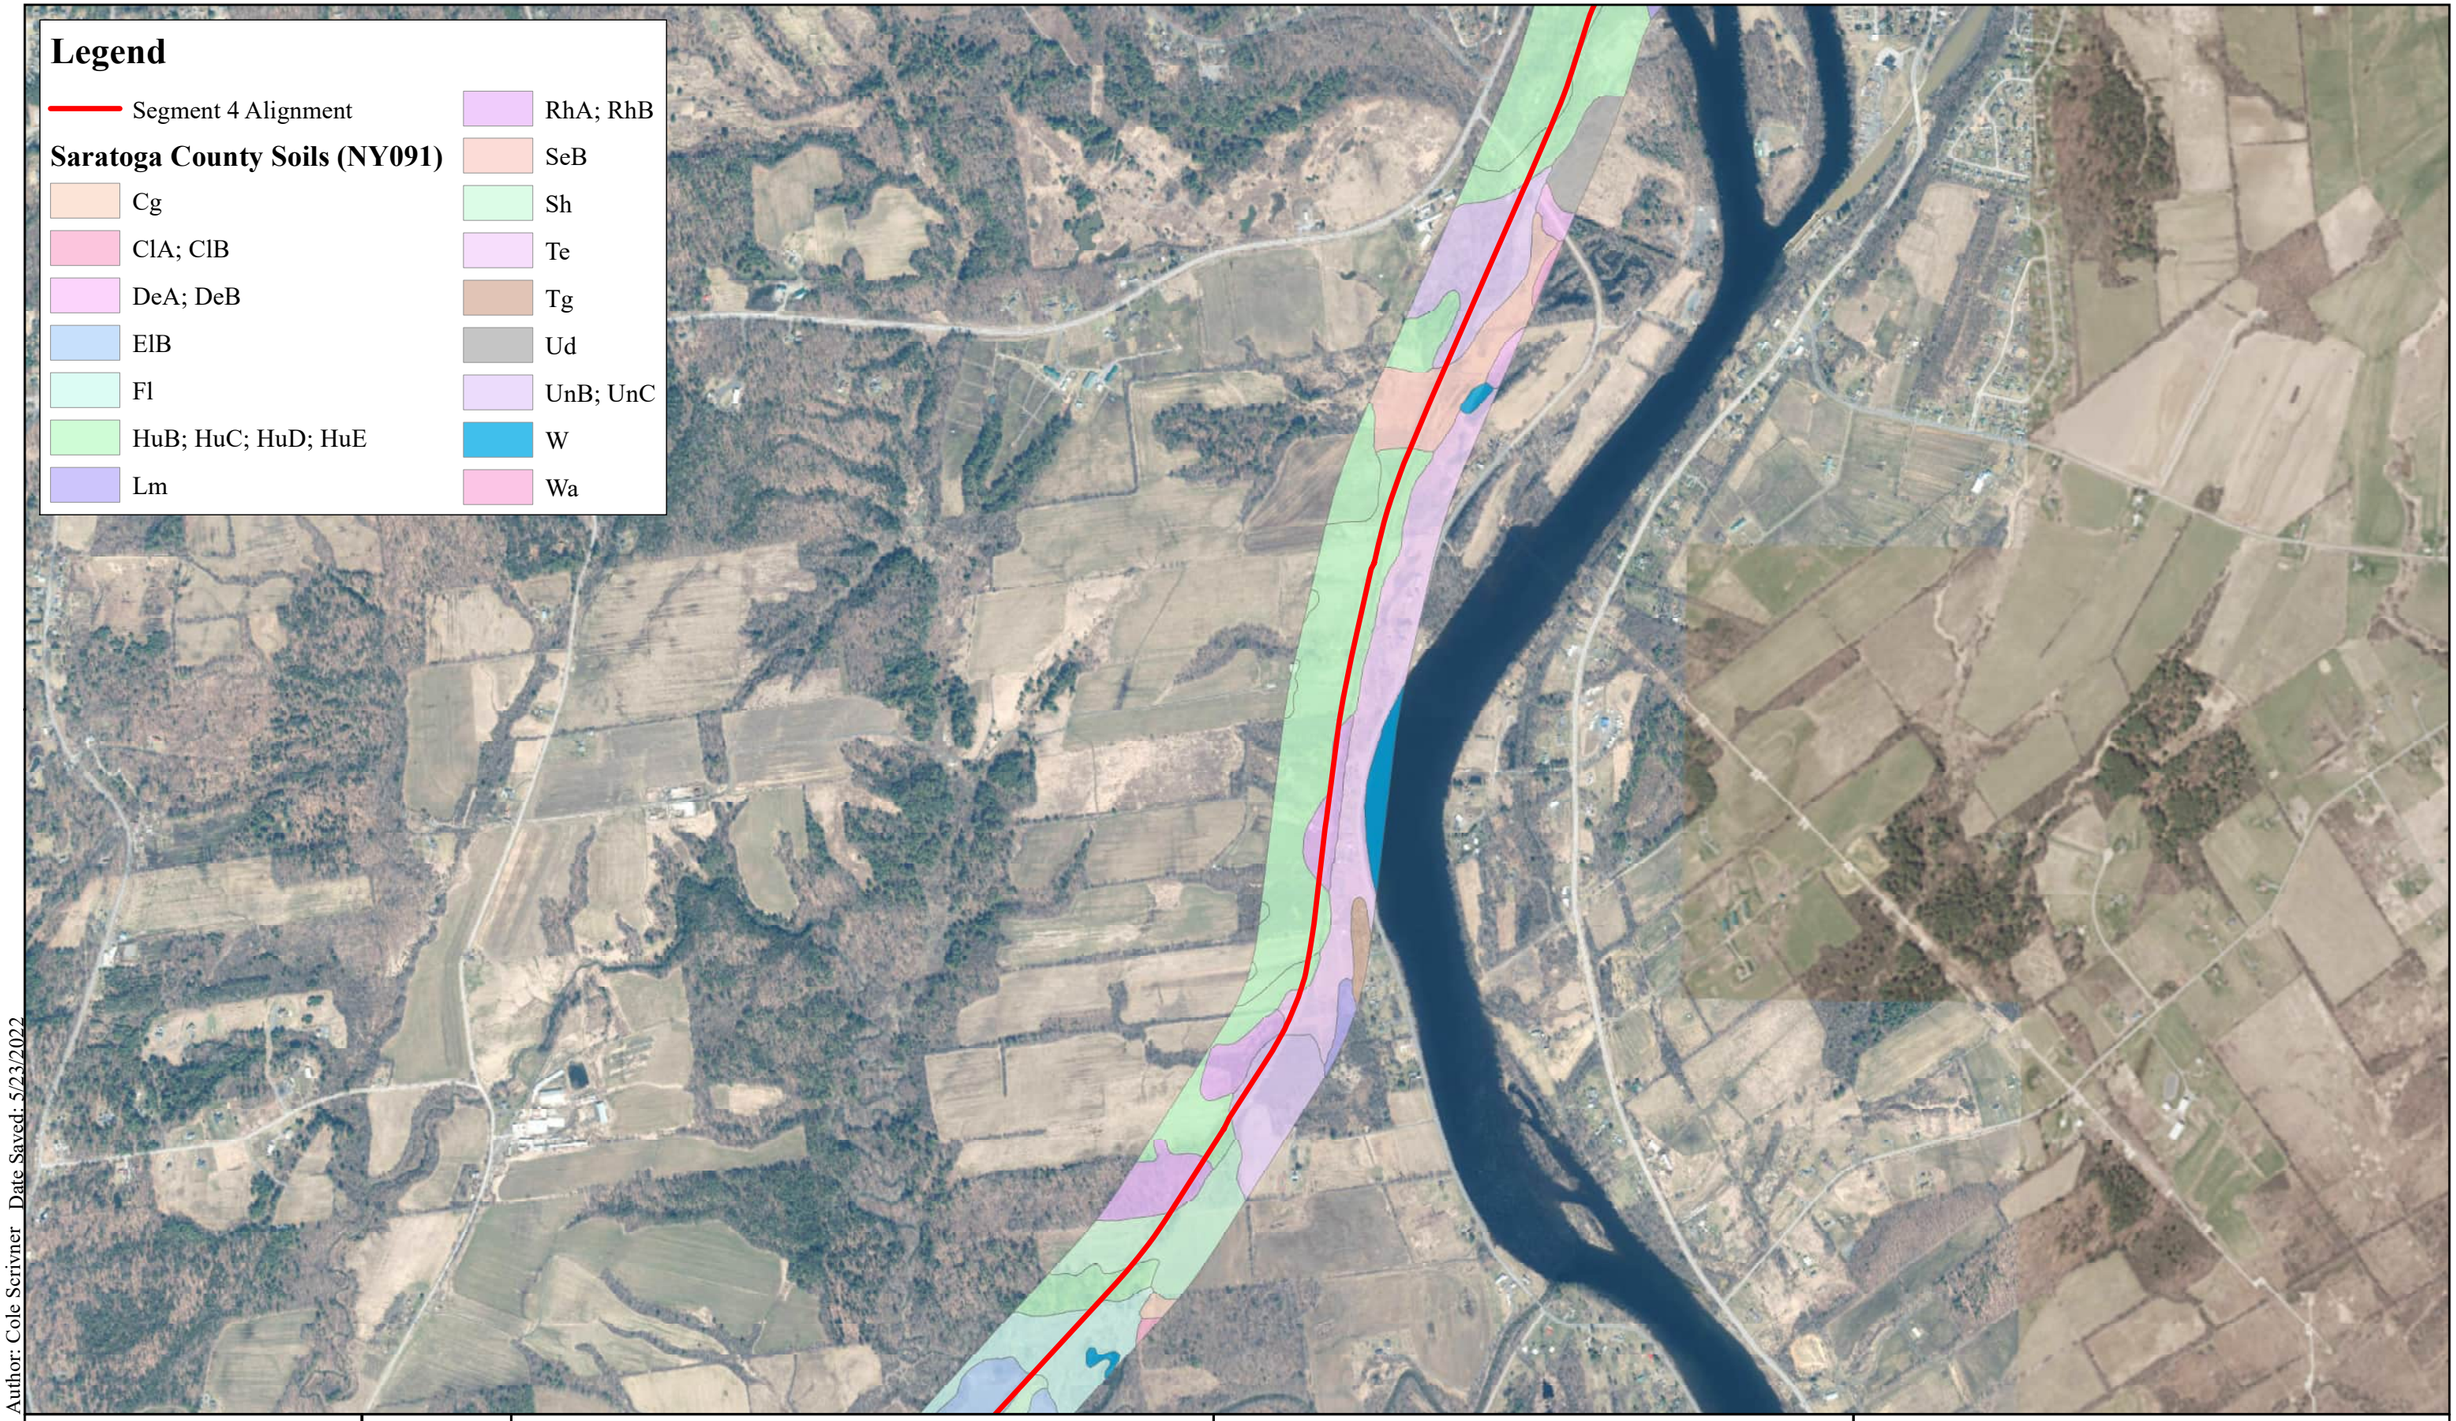

Author: Cole Scrivner Date Saved: 5/23/2022

CHA


N

Page 2 of 9

0 0.5 1 Miles

Champlain Hudson Power Express
Segment 4 & 5 Package 3 NRCS Soil Map

Service Layer Credits: Source: Esri, Maxar, GeoEye, Earthstar Geographics, CNES/Airbus DS, USDA, USGS, AeroGRID, IGN, and the GIS User Community. Soil data was obtained from the NRCS.

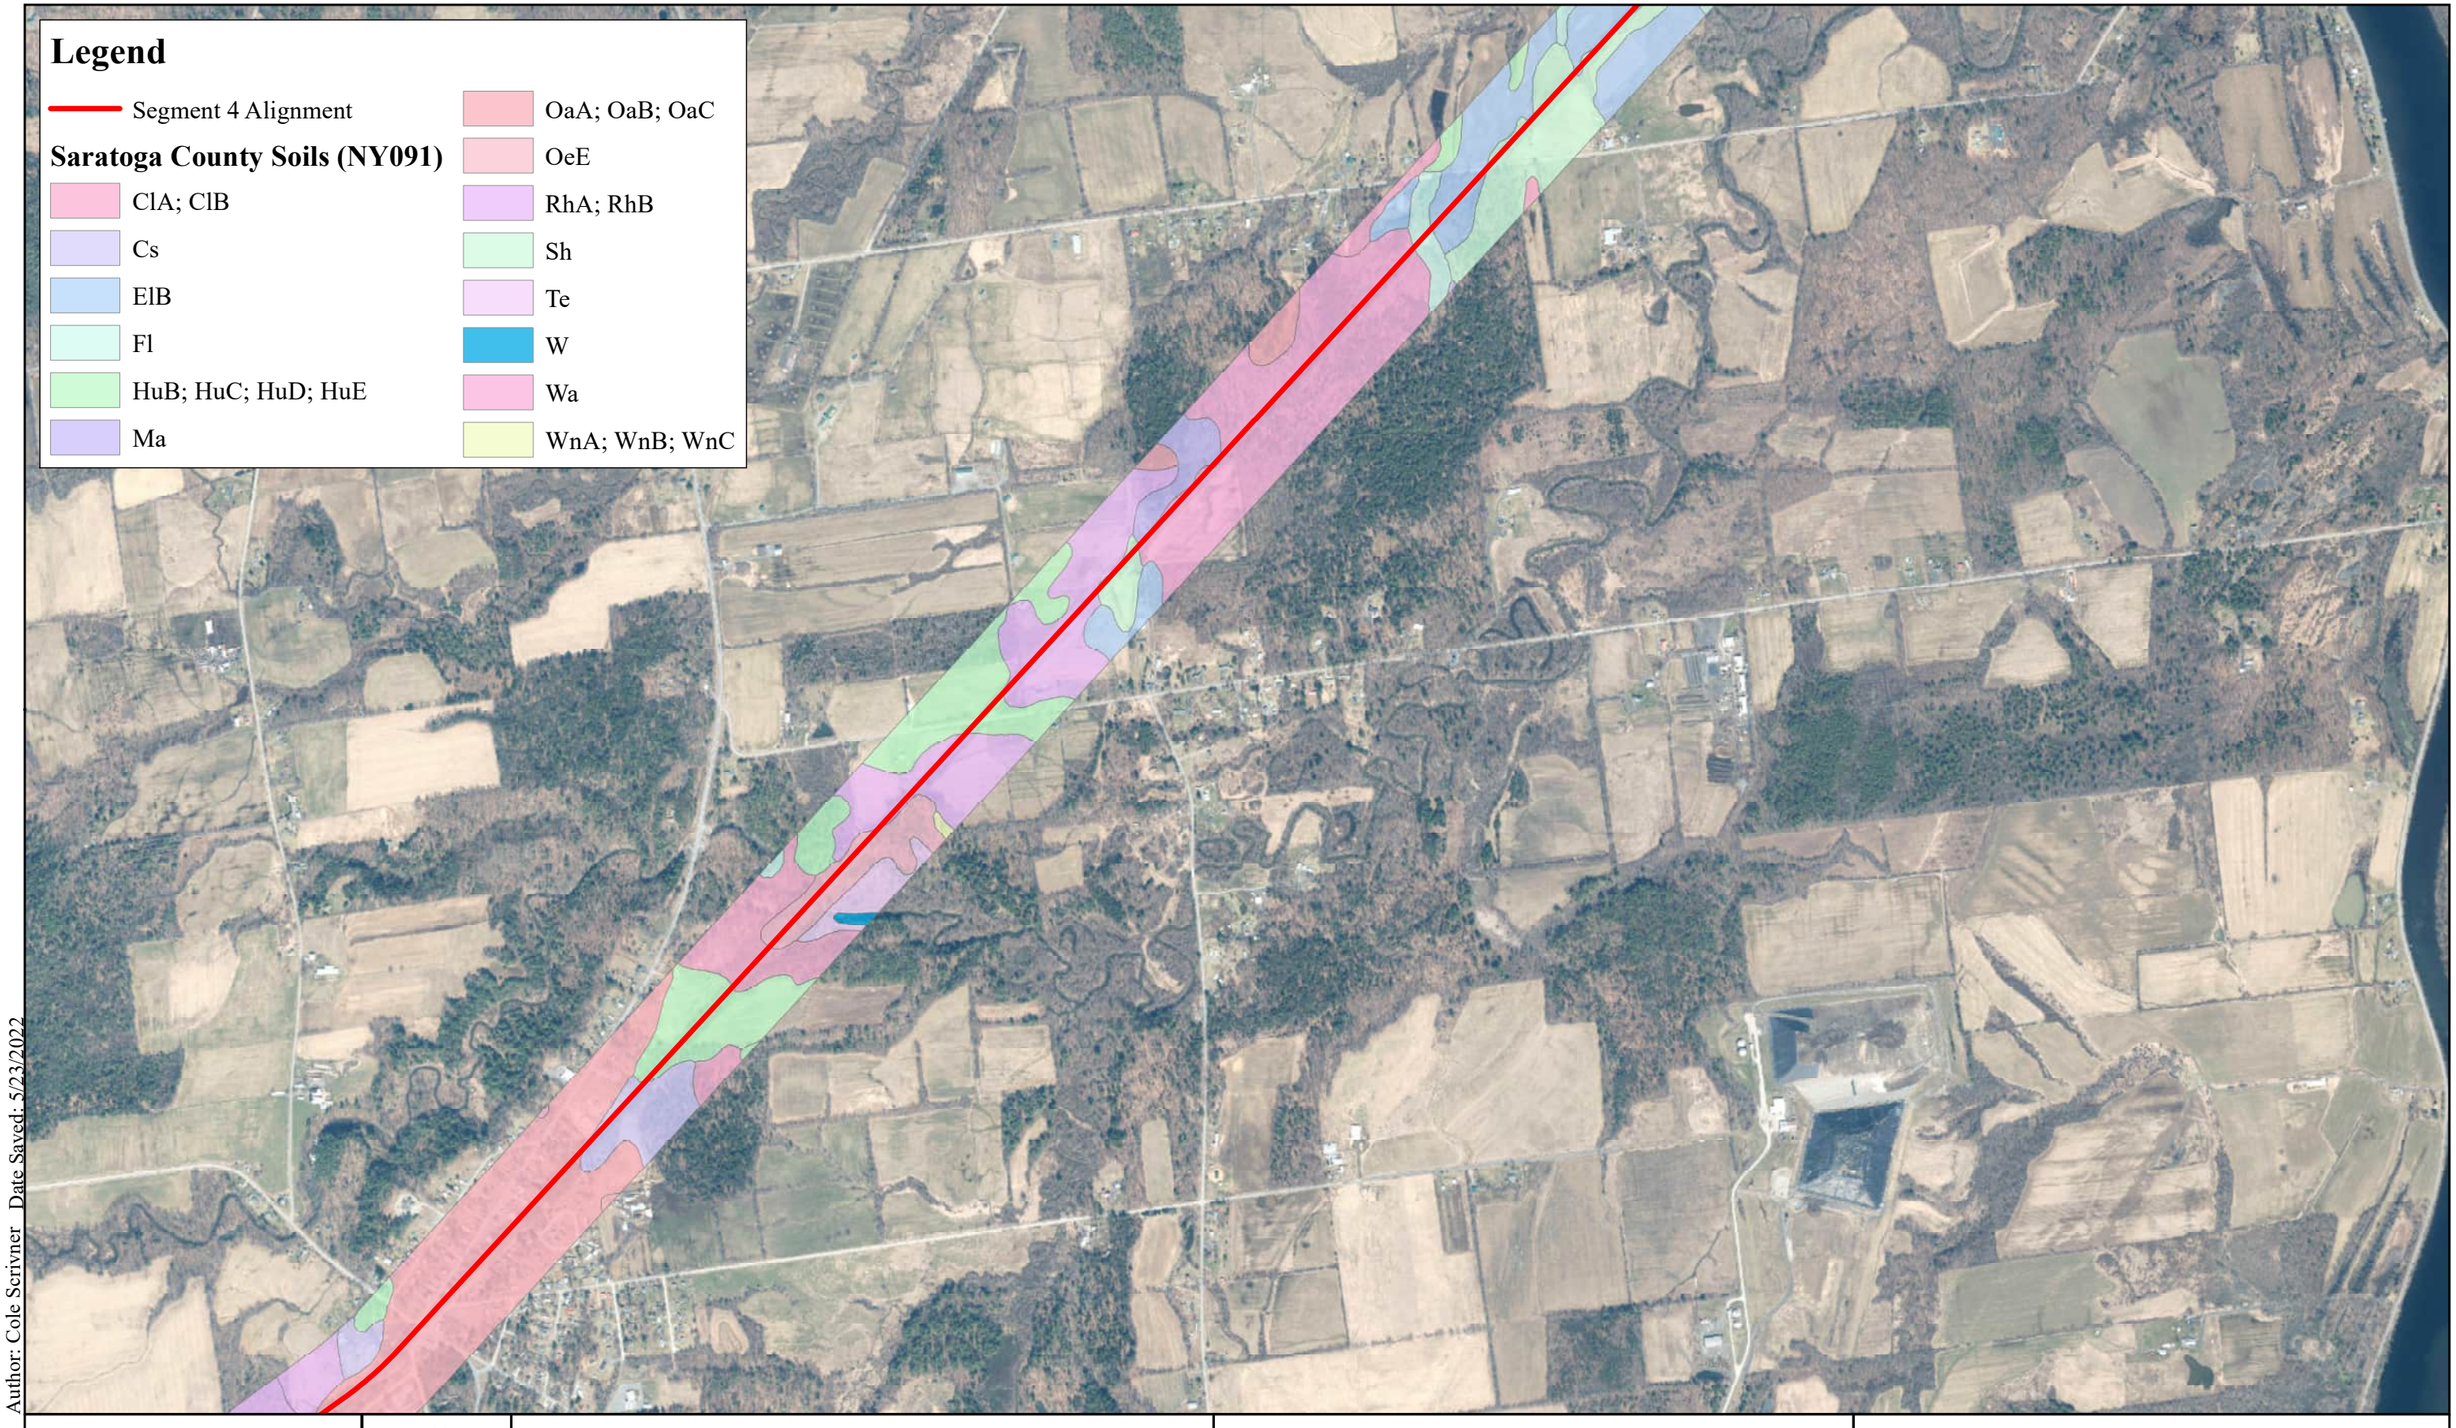

Author: Cole Scrivner Date Saved: 5/23/2022

CHA

N

Page 3 of 9

0 0.5 1 Miles

Champlain Hudson Power Express
Segment 4 & 5 Package 3 NRCS Soil Map

Service Layer Credits: Source: Esri, Maxar, GeoEye, Earthstar Geographics, CNES/Airbus DS, USDA, USGS, AeroGRID, IGN, and the GIS User Community. Soil data was obtained from the NRCS.



Author: Cole Scrivner Date Saved: 5/23/2022


N

Page 4 of 9

0 0.5 1 Miles

Champlain Hudson Power Express
Segment 4 & 5 Package 3 NRCS Soil Map

Service Layer Credits: Source: Esri, Maxar, GeoEye, Earthstar Geographics, CNES/Airbus DS, USDA, USGS, AeroGRID, IGN, and the GIS User Community. Soil data was obtained from the NRCS.

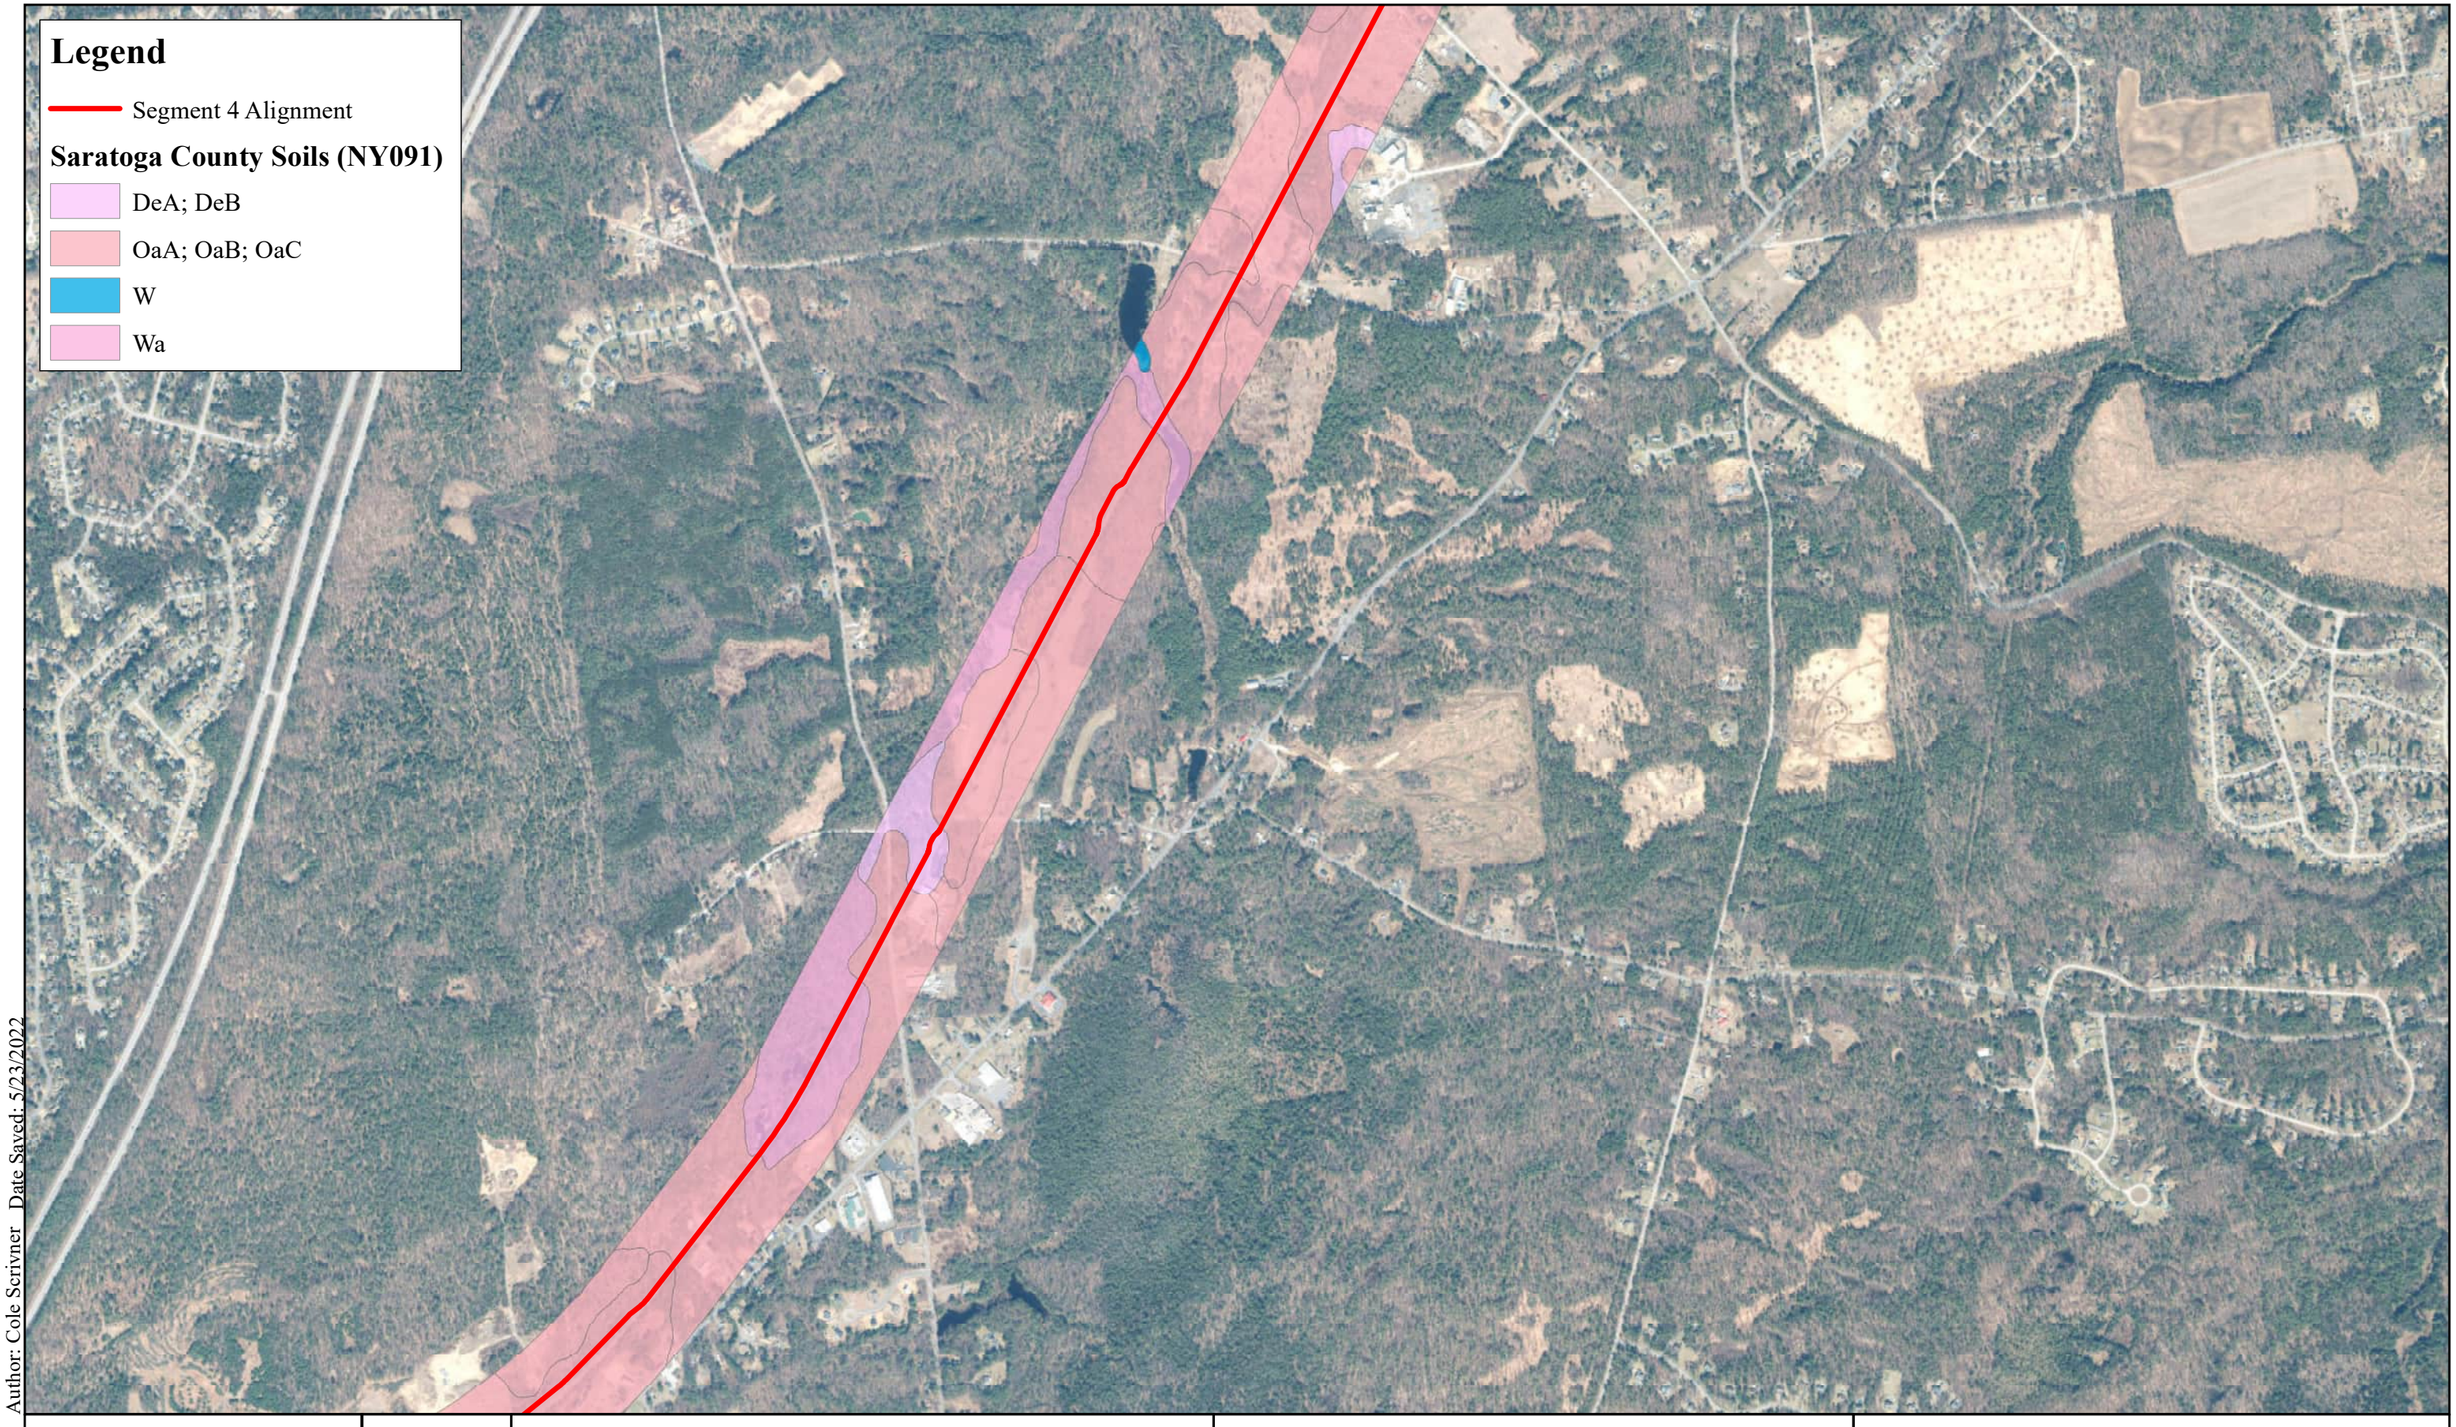

Author: Cole Scrivner Date Saved: 5/23/2022

CHA

N

Page 5 of 9

0 0.5 1 Miles

Champlain Hudson Power Express
Segment 4 & 5 Package 3 NRCS Soil Map

Service Layer Credits: Source: Esri, Maxar, GeoEye, Earthstar Geographics, CNES/Airbus DS, USDA, USGS, AeroGRID, IGN, and the GIS User Community. Soil data was obtained from the NRCS.

Legend

- Segment 4 Alignment
- Segment 5 Alignment

Saratoga County Soils (NY091)

- CeC
- CfD
- DeA; DeB
- Fl
- HcC
- HuB; HuC; HuD; HuE
- OaA; OaB; OaC
- OeE
- RhA; RhB
- WnA; WnB; WnC

Segment 4 End / Segment 5 Start

Author: Cole Scrivner Date Saved: 5/23/2022


CHA

N

0 0.5 1 Miles

Champlain Hudson Power Express
Segment 4 & 5 Package 3 NRCS Soil Map

Service Layer Credits: Source: Esri, Maxar, GeoEye, Earthstar Geographics, CNES/Airbus DS, USDA, USGS, AeroGRID, IGN, and the GIS User Community. Soil data was obtained from the NRCS.

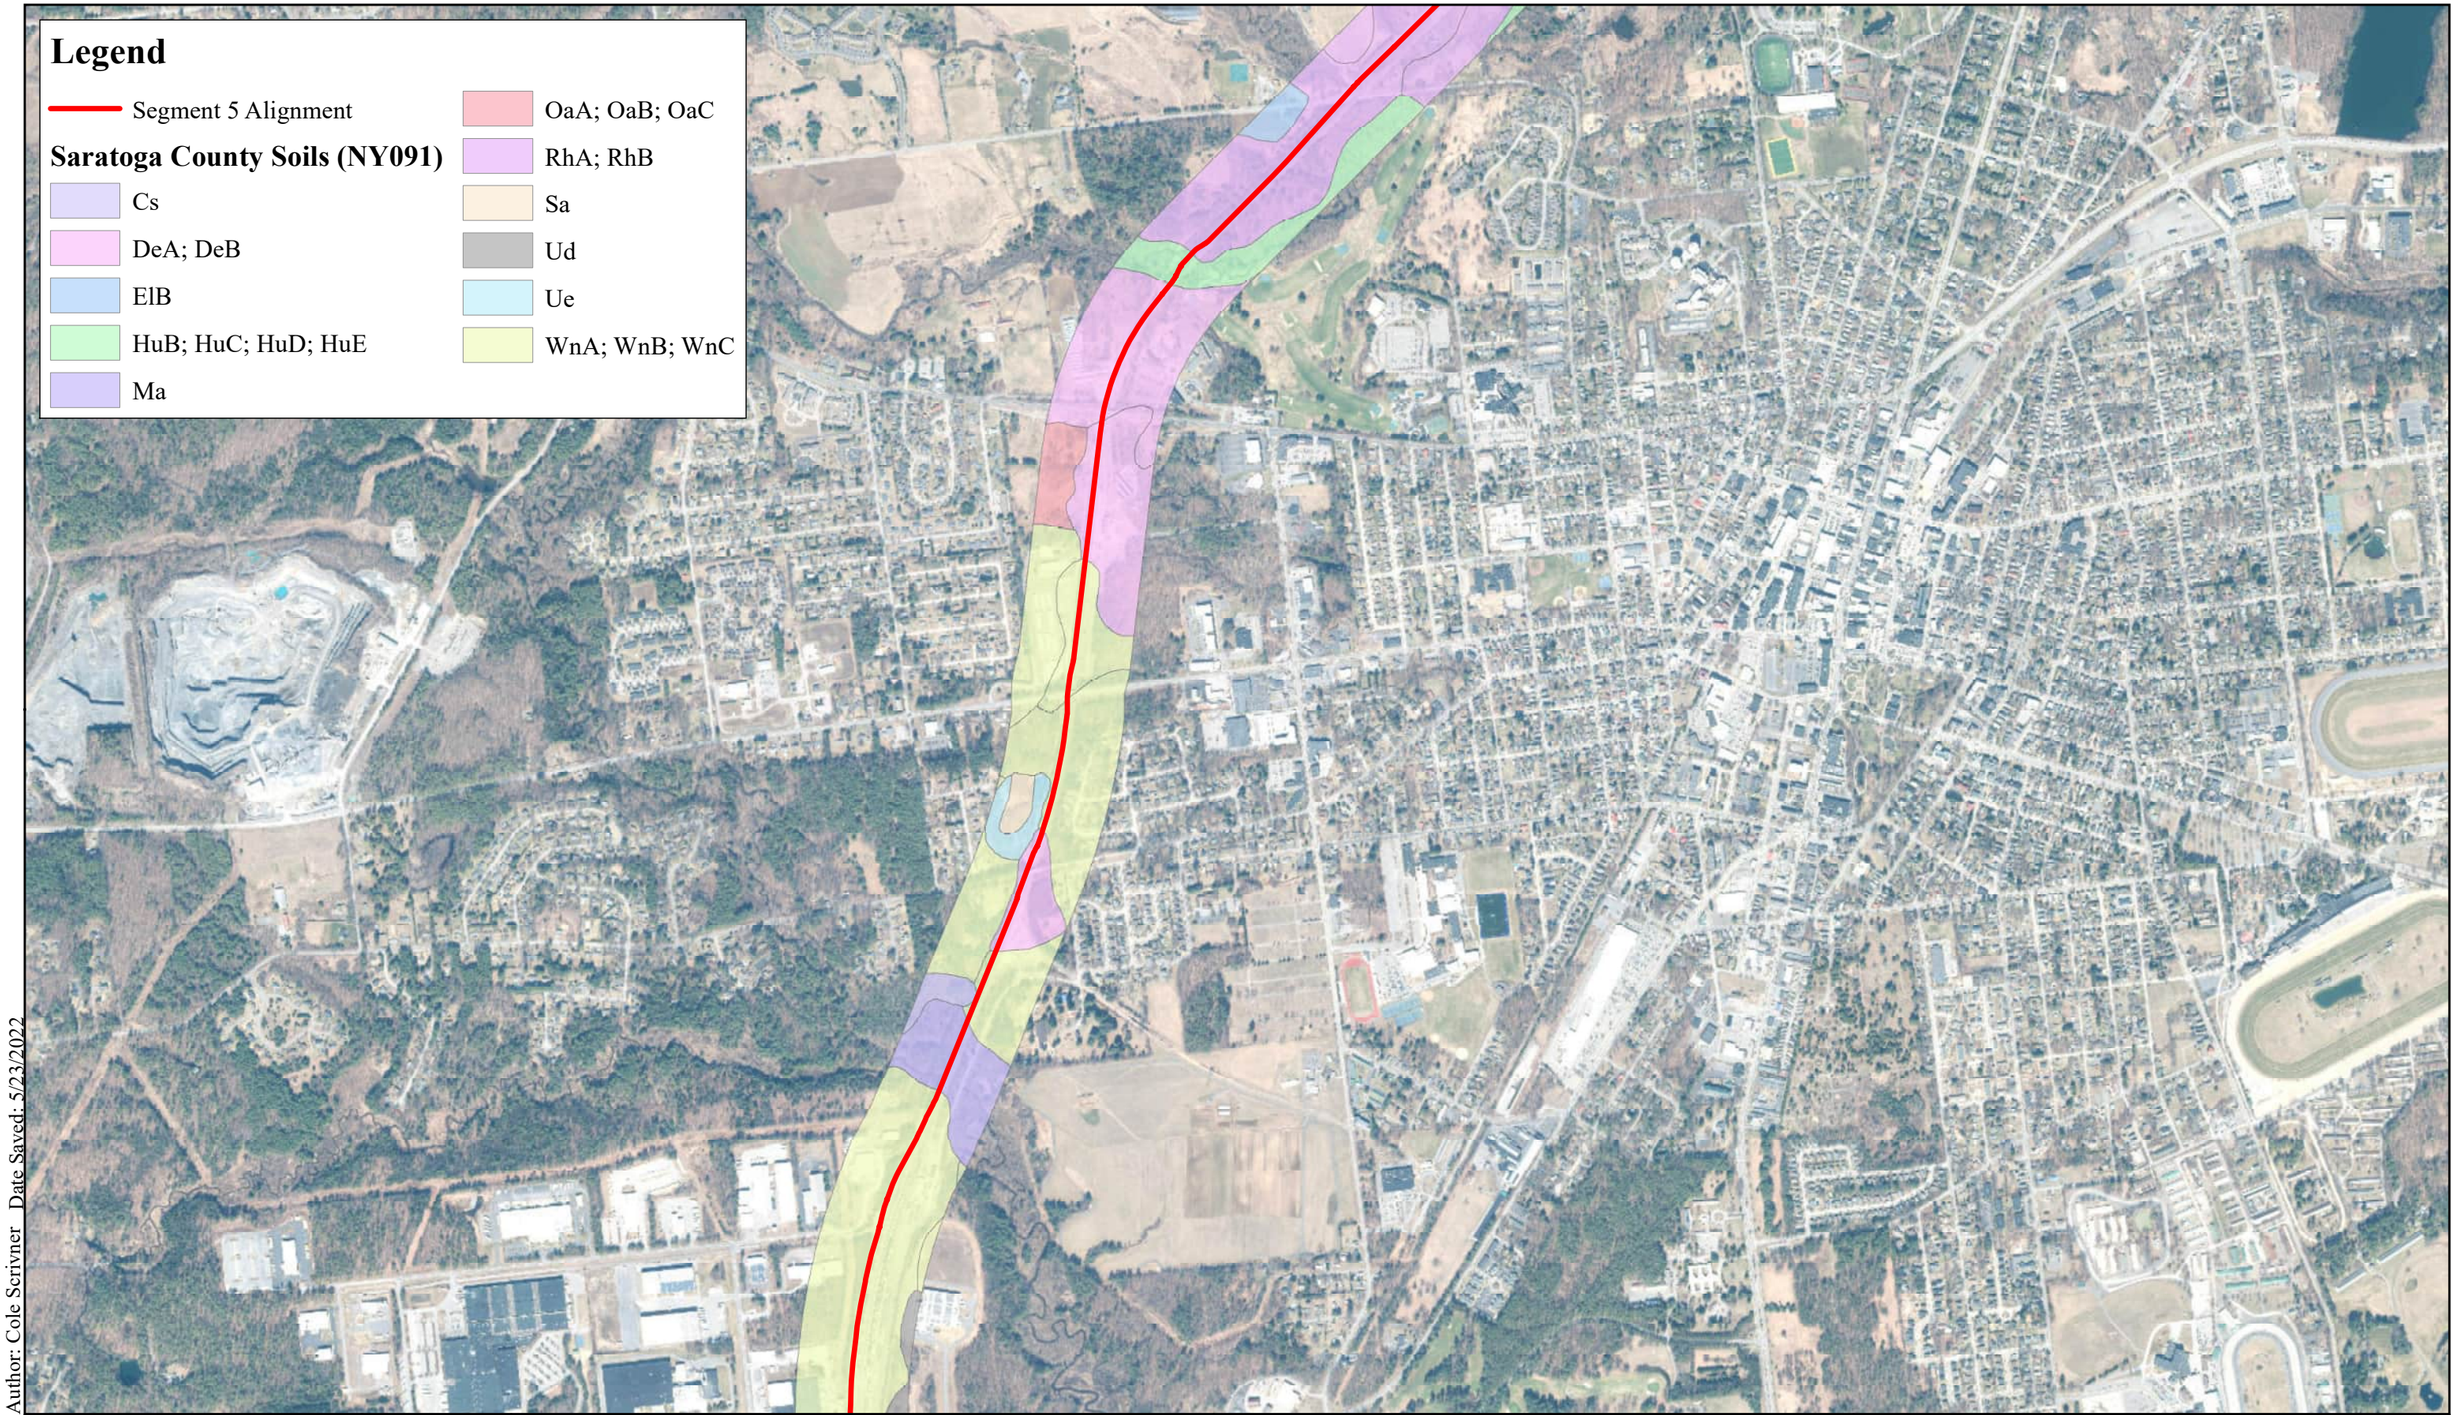

Author: Cole Scrivner Date Saved: 5/23/2022


CHA

N

0 0.5 1 Miles

Champlain Hudson Power Express
Segment 4 & 5 Package 3 NRCS Soil Map

Service Layer Credits: Source: Esri, Maxar, GeoEye, Earthstar Geographics, CNES/Airbus DS, USDA, USGS, AeroGRID, IGN, and the GIS User Community. Soil data was obtained from the NRCS.

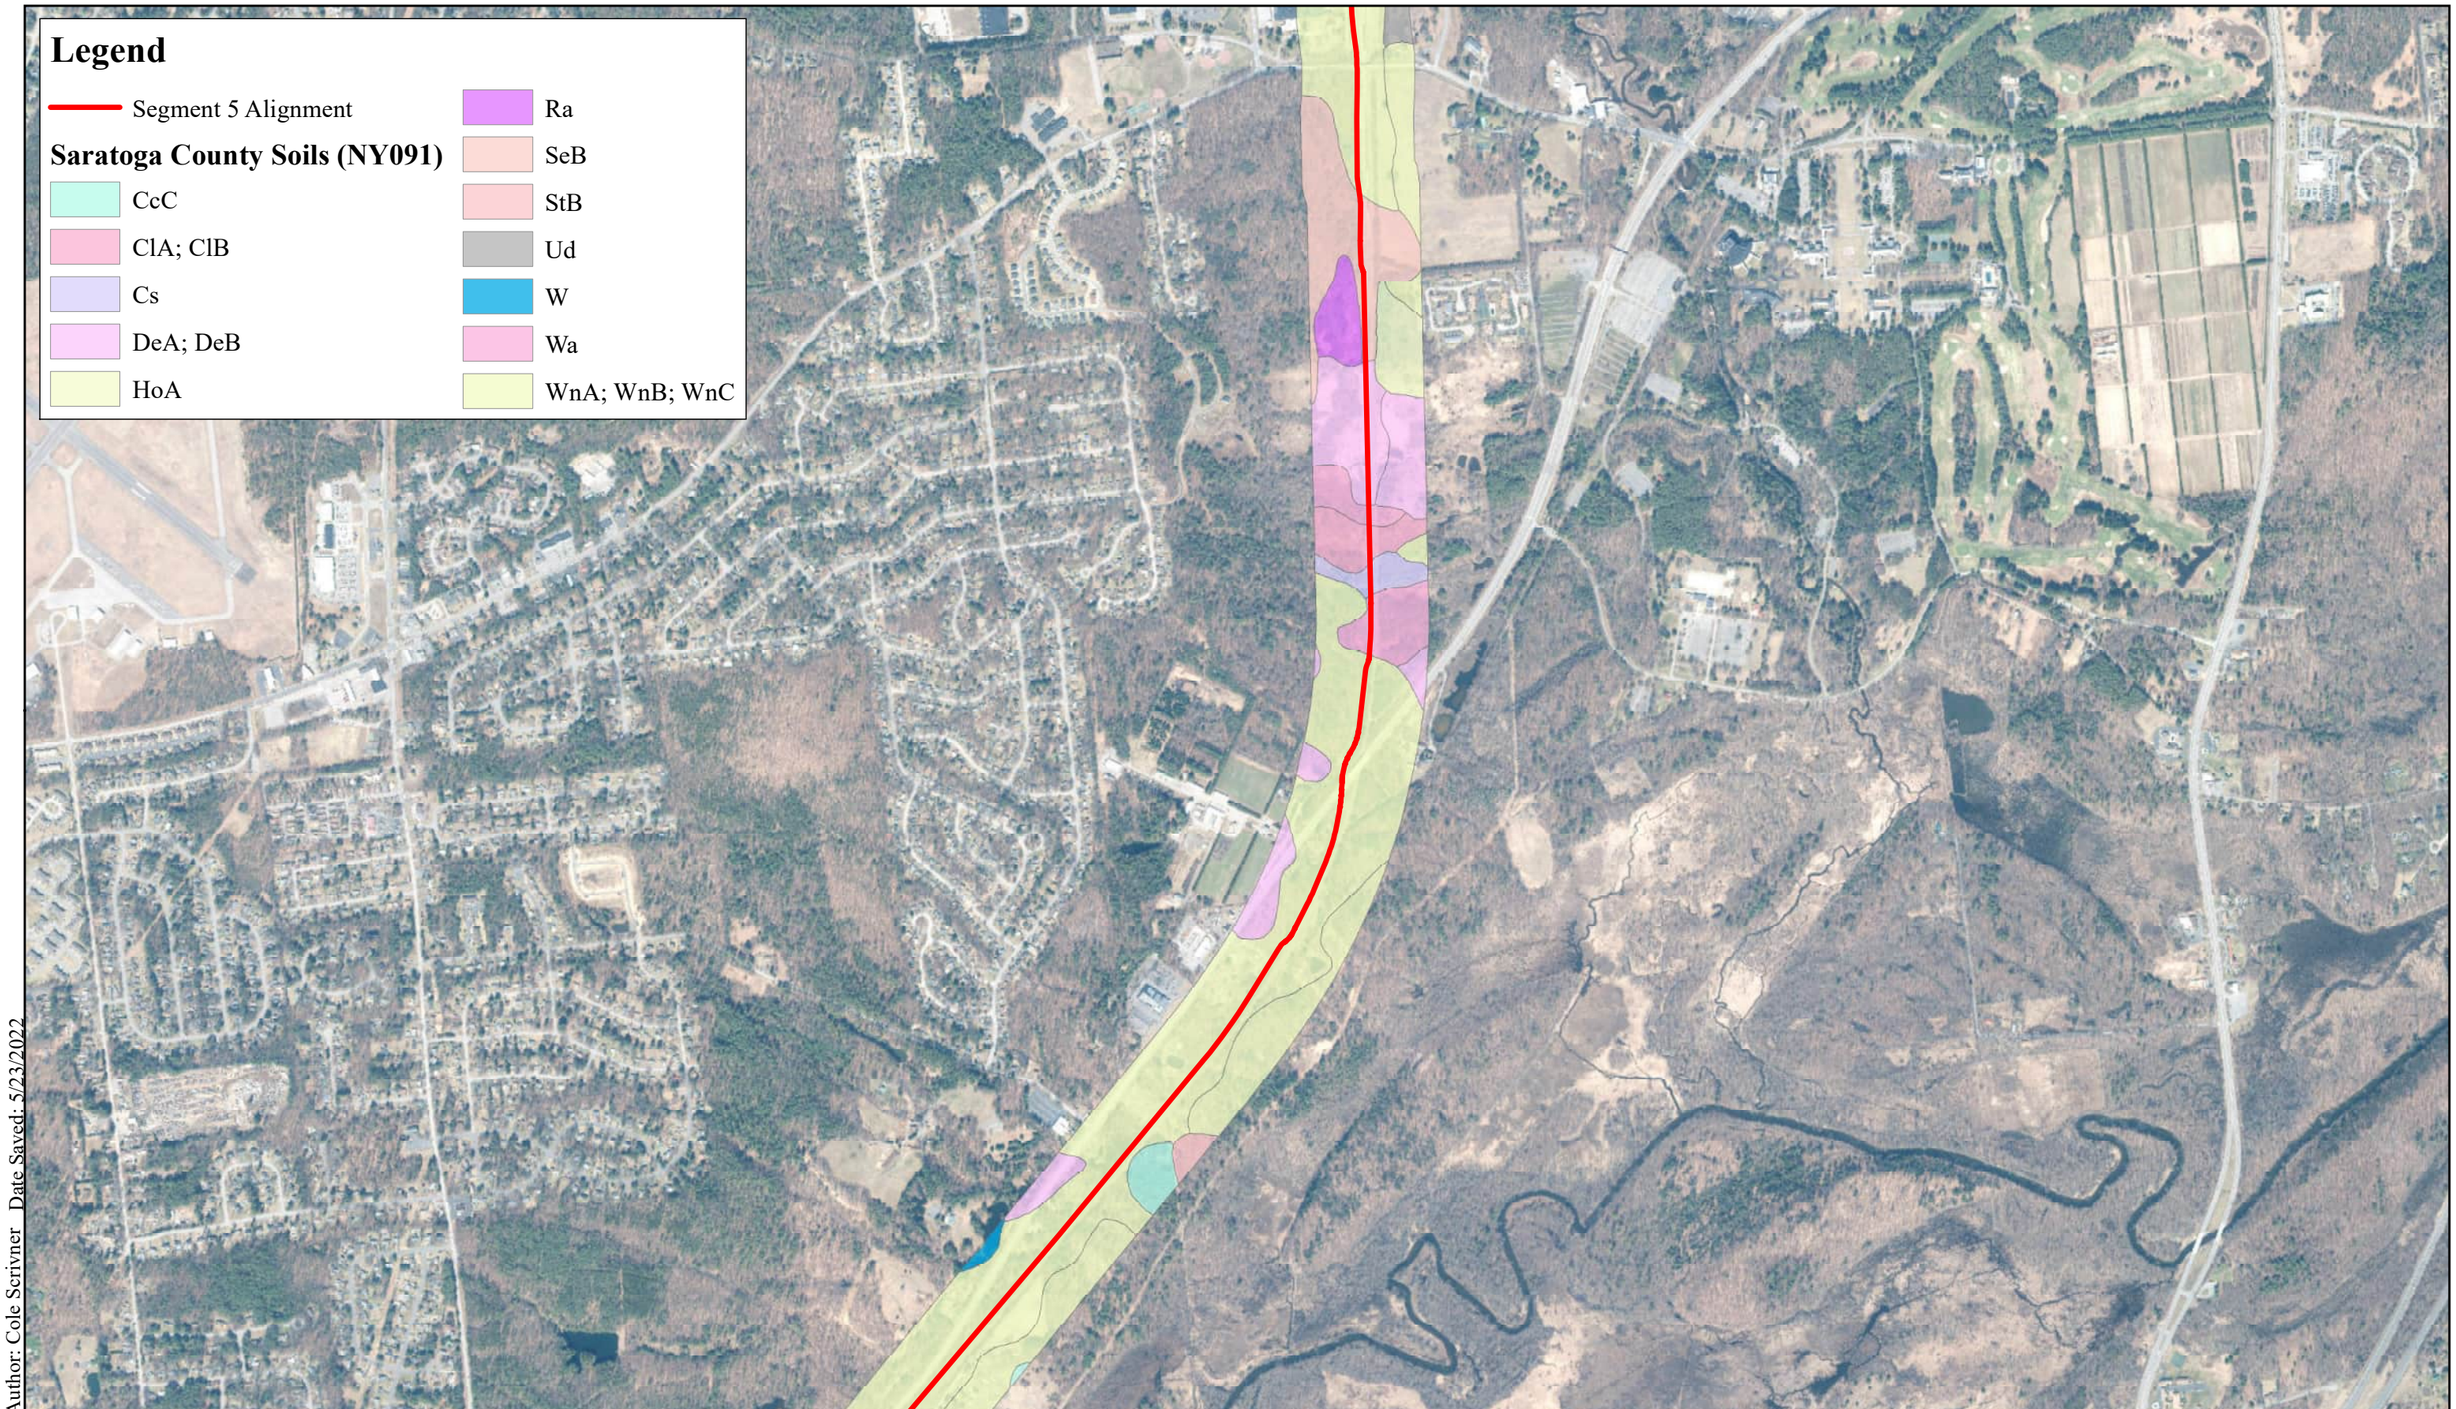

Author: Cole Scrivner Date Saved: 5/23/2022

CHA


N

Page 8 of 9

0 0.5 1 Miles

Champlain Hudson Power Express
Segment 4 & 5 Package 3 NRCS Soil Map

Service Layer Credits: Source: Esri, Maxar, GeoEye, Earthstar Geographics, CNES/Airbus DS, USDA, USGS, AeroGRID, IGN, and the GIS User Community. Soil data was obtained from the NRCS.

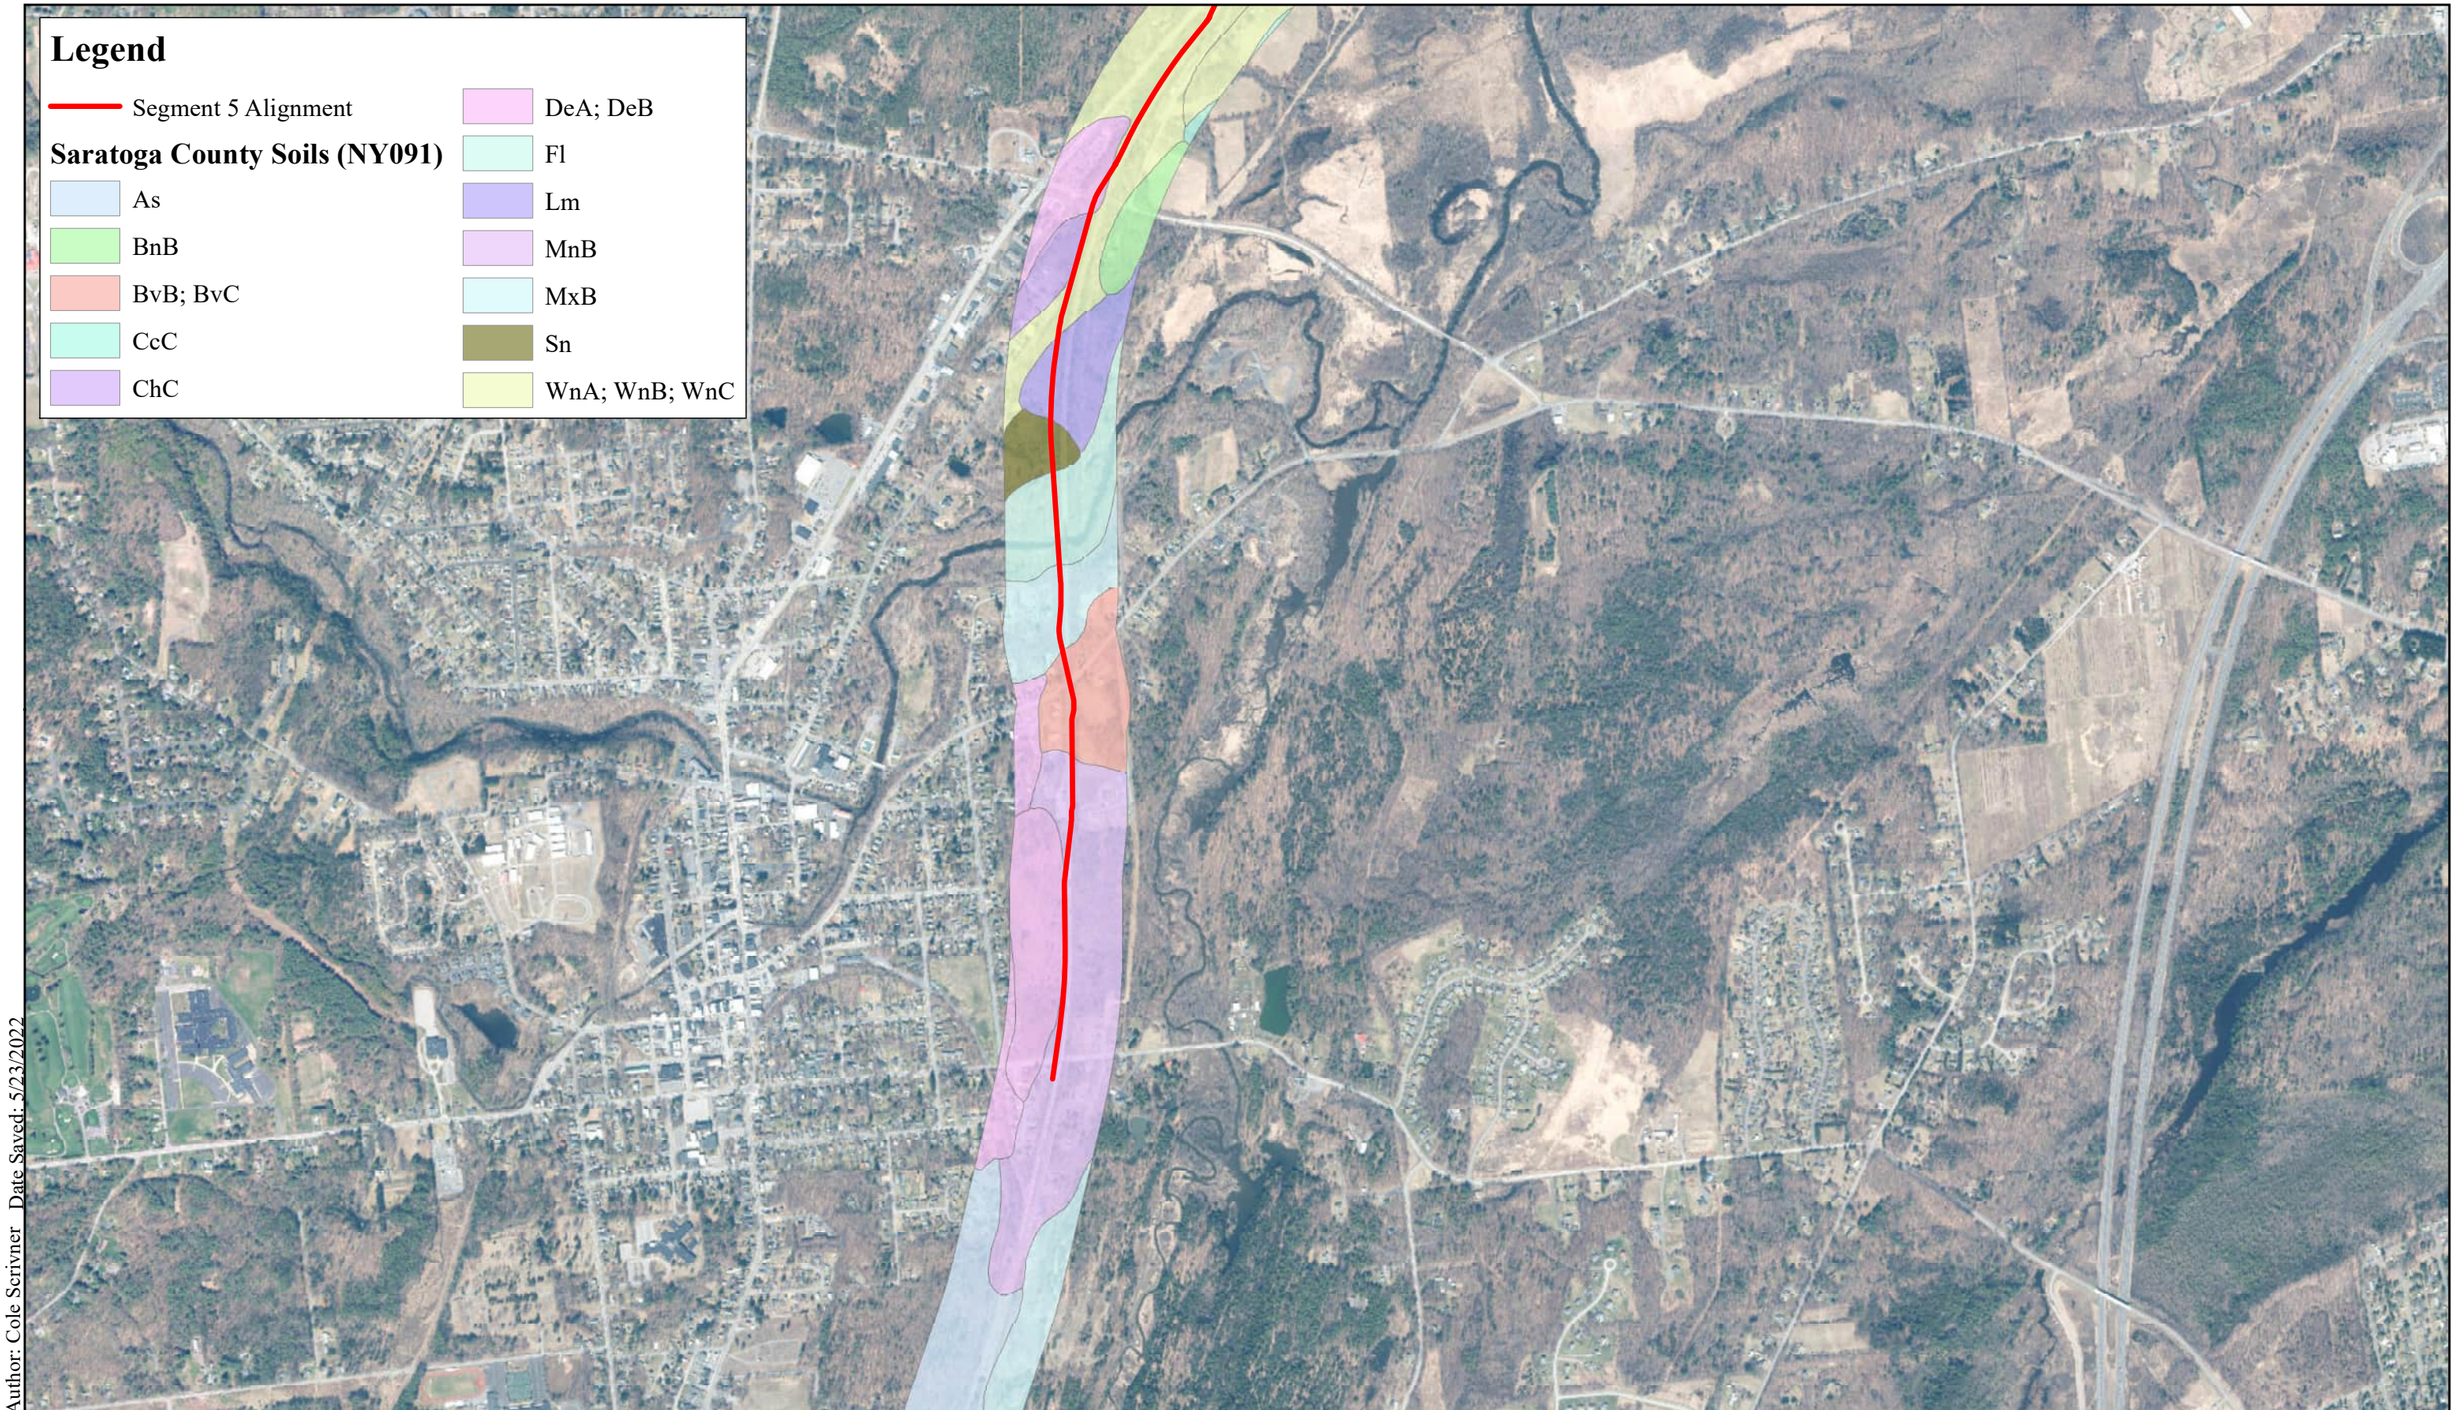

Author: Cole Scrivner Date Saved: 5/23/2022

CHA

N

0 0.5 1 Miles

Champlain Hudson Power Express
Segment 4 & 5 Package 3 NRCS Soil Map

Service Layer Credits: Source: Esri, Maxar, GeoEye, Earthstar Geographics, CNES/Airbus DS, USDA, USGS, AeroGRID, IGN, and the GIS User Community. Soil data was obtained from the NRCS.

ATTACHMENT 4
TABLES

Table 4-1 Summary of Wetlands Within the Project Corridor[1]						
Approximate Station & Dwg. No.	**Wetland ID**	**Cowardin Classification[2]**	**Associated Water Course**	**Area w/in JD Limits Square Feet (sf)**	**USACE & NYSDEC Jurisdiction**	**Coordinates (lat., long)**
CP Rail						
Access Road 30057+00 C-210	P3-O	PEM	Unnamed Tributary to Champlain Canal	Pending	USACE	Pending
		PUB		0		
30063+00 C-403	G-R-TT	PFO	Unnamed Tributary to Champlain Canal	502	USACE	43.280719, -73.568391
30069+00 C-403	G-R-UU	PFO	Unnamed Tributary to Champlain Canal	976	USACE	43.279133, -73.570488
30083+50 C-403	GP3-C	PFO	Unnamed Tributary to the Hudson River	2809	USACE	43.276316 -73.574261
30120+55 C-404, C-405	P3-A	PFO	Unnamed Tributary to the Hudson River	3373	USACE	43.268480 -73.581929
30149+90 C-405, C-406	P3-D2	PFO	Unnamed Tributary to the Hudson River	0	USACE	Pending
30159+50 C-406	P3-C2	PEM	Unnamed Tributary to the Hudson River	0	USACE	Pending
30168+25 C-406	P3-B2	PSS	Unnamed Tributary to the Hudson River	0	USACE	Pending
30172+25 C-406	P3-A2	PEM	Unnamed Tributary to the Hudson River	0	USACE	Pending
30177+60 C-406	P3-E2	PEM	Unnamed Tributary to the Hudson River	0	USACE	Pending
30182+50 C-407	GP3-F	PFO	Unnamed Tributary to the Hudson River	0	USACE	Pending

Table 4-1 Summary of Wetlands Within the Project Corridor[1]						
Approximate Station & Dwg. No.	**Wetland ID**	**Cowardin Classification[2]**	**Associated Water Course**	**Area w/in JD Limits Square Feet (sf)**	**USACE & NYSDEC Jurisdiction**	**Coordinates (lat., long)**
3018325C-407	G-R-VV	PFO	Unnamed Tributary to the Hudson River	3445	USACE	43.253715, -73.596233
30187+00 C-407	GP3-G	PEM	Unnamed Tributary to the Hudson River	0	USACE & NYSDEC (HF-1)	Pending
30189+15 C-407	GP3-H	PFO	Unnamed Tributary to the Hudson River	0	USACE & NYSDEC (HF-1)	Pending
30189+75 C-407	G-R-WW	PFO	Unnamed Tributary to the Hudson River (G-R-S-CC)	3755	USACE	43.253306, -73.596458
30210+65 C-407	GP3-P	PEM	Unnamed Tributary to the Hudson River	Calculation Pending	USACE	Pending
30220+25 C-408 & C-213	P3-C	PEM	Unnamed Tributary to the Hudson River	Calculation Pending	USACE	Pending
30220+75 C-408 & C-213	P3-B	PSS	Unnamed Tributary to the Hudson River	Calculation Pending	USACE	Pending
		PEM		Calculation Pending		
30233+00 C-408	G-R-XX	PEM	Unnamed Tributary to the Hudson River	8726	USACE	43.241394, -73.600404
30224+00 C-408	GP3-T	PFO	Unnamed Tributary to the Hudson River	Calculation Pending	USACE	Pending
30241+75 C-409	GP3-S	PSS	Unnamed Tributary to the Hudson River	Calculation Pending	USACE	Pending
30246+25 C-409	G-R-YY/ GP3-YY	PEM	Unnamed Tributary to the Hudson River	18868	USACE & NYSDEC (F-20)	43.236959, -73.602087
		PSS		Calculation Pending		
30287+75 C-410	G-R-ZZ	PSS	Unnamed Tributary to the Hudson River	4970	USACE & NYSDEC (F-7)	43.229019, -73.610126

Table 4-1 Summary of Wetlands Within the Project Corridor[1]						
Approximate Station & Dwg. No.	**Wetland ID**	**Cowardin Classification[2]**	**Associated Water Course**	**Area w/in JD Limits Square Feet (sf)**	**USACE & NYSDEC Jurisdiction**	**Coordinates (lat., long)**
30313+75 C-411	C-R-AZ	PSS	Unnamed Tributary to the Hudson River	1493	USACE & NYSDEC (F-7)	43.223623, -73.61685
		PFO		1163		
30320+75 C-411	C-R-AY	PEM	Unnamed Tributary to the Hudson River (C-R-SHH, C-R-S-II)	11720	USACE & NYSDEC (F-7)	43.217131, -73.625048
		PSS		4506		
		PFO		88252		
30385+75 C-413	C-R-AX	PEM	Unnamed Tributary to the Hudson River (C-R-S-JJ)	14482	USACE	43.209037, -73.635328
		PSS		6720		
30393+75 C-414	P3-D	PEM	Unnamed Tributary to the Hudson River (P3-S1)	Calculation Pending	USACE	Pending
30397+75 C-414	P3-E	PFO	Unnamed Tributary to the Hudson River (P3-S1)	Calculation Pending	USACE & NYSDEC (Q-32)	Pending
30466+25 C-416	C-R-AW	PFO	Unnamed Tributary to the Hudson River	680	USACE	43.193426, -73.65591
		PEM		Pending		
30473+75 C-416	C-R-AV	PSS	Unnamed Tributary to the Hudson River	794	USACE	43.192408, -73.657901
30487+25 C-417	C-R-AU	PEM	Unnamed Tributary to the Hudson River (C-R-S-MM)	1228	USACE & NYSDEC (Q-32)	43.188309, -73.665295
		PFO		67425		
30514+25 C-418	C-R-AT	PEM	Unnamed Tributary to the Hudson River	1871	USACE	43.185255, -73.669243
30544+25 C-419	P3-F	PEM	Unnamed Tributary to the Hudson River	Calculation Pending	USACE & NYSDEC (Q-32)	Pending

Table 4-1 Summary of Wetlands Within the Project Corridor[1]						
Approximate Station & Dwg. No.	**Wetland ID**	**Cowardin Classification[2]**	**Associated Water Course**	**Area w/in JD Limits Square Feet (sf)**	**USACE & NYSDEC Jurisdiction**	**Coordinates (lat., long)**
30548+50 C-419	C-R-AS	PEM	Unnamed Tributary to the Hudson River (C-R-S-NN)	5429	USACE & NYSDEC (GA-20)	43.176876, -73.677163
30556+00 C-419	P3-G	PEM	Unnamed Tributary to the Hudson River	Calculation Pending	USACE & NYSDEC (GA-20)	Pending
30561+50 C-419	C-R-AR	PEM	Unnamed Tributary to the Hudson River	153	USACE & NYSDEC (GA-20)	43.174543, -73.679382
30563+50 C-419	C-R-AQ	PEM	Unnamed Tributary to the Hudson River	10797	USACE & NYSDEC (GA-20)	43.173276, -73.68058
30574+00 C-420	C-R-AP	PEM	Unnamed Tributary to the Hudson River	6639	USACE & NYSDEC (GA-20)	43.171187, -73.68257
30587+75 C-420	FA-BV	PEM	Unnamed Tributary to the Hudson River (FA-S-BW)	325	USACE & NYSDEC (GA-20)	43.168677, -73.684962
30638+25 C-422	P3-H	PSS	Unnamed Tributary to the Hudson River	Calculation Pending	USACE	Pending
30665+00 C-423	FA-BP	PEM	Unnamed Tributary to the Hudson River (FA-S-BO)	3099	USACE & NYSDEC (Q-11)	43.150079, -73.699279
30666+25 C-423	P3-I	PUB	Unnamed Tributary to the Hudson River	Calculation Pending	USACE & NYSDEC (Q-11)	Pending
30708+45 C-424	P3-J	PEM	Unnamed Tributary to the Hudson River	Calculation Pending	USACE	Pending
		PFO		Calculation Pending		
30719+00 C-425	P3-K	PFO	Unnamed Tributary to the Hudson River	Calculation Pending	USACE & NYSDEC (Q-11)	Pending
30721+75	FA-BX	PFO		16536		43.134626,

Table 4-1 Summary of Wetlands Within the Project Corridor[1]						
Approximate Station & Dwg. No.	**Wetland ID**	**Cowardin Classification[2]**	**Associated Water Course**	**Area w/in JD Limits Square Feet (sf)**	**USACE & NYSDEC Jurisdiction**	**Coordinates (lat., long)**
C-425		PEM	Unnamed Tributary to the Hudson River	2533	USACE & NYSDEC (Q-11)	-73.710477
30888+45 C-430	P3-ZZ	PEM	Unnamed Tributary to the Hudson River	Calculation Pending	USACE & NYSDEC (S-7)	Pending
30893+50 C-431	P3-YY	PEM	Unnamed Tributary to the Hudson River (P3-SB & P3-SA)	Calculation Pending	USACE & NYSDEC (S-7)	Pending
		PSS		0		
		PFO		0		
30978+25 C-433	C2-R-A	PEM	Unnamed Tributary to the Hudson River	9763	USACE	43.101373, -73.790717
30990+00 C-434	C2-RA2	PFO	Unnamed Tributary to the Hudson River	0	USACE & NYSDEC (S-19)	Pending
30990+00 C-434	C2-R-B	PEM	Unnamed Tributary to the Hudson River	15475	USACE	43.098834, -73.794207
31006+75 C-434	C2-R-B2	PFO	Unnamed Tributary to the Hudson River	0	USACE & NYSDEC (S-19)	Pending
31007+75 C-434	FA-CH	PEM	Unnamed Tributary to the Hudson River (FA-S-CG & FA-S-CH)	4498	USACE & NYSDEC (S-19)	43.096584, -73.797551
31012+25 C-434	C2-R-C/ P3-BB	PEM	Unnamed Tributary to the Hudson River	1436	USACE	43.095874, -73.798564
31012+25 C-434	P3-CC	PEM	Unnamed Tributary to the Hudson River	Calculation Pending	USACE & NYSDEC (S-50)	Pending
31017+50 C-434 & C-435	P3-DD	PSS	Unnamed Tributary to the Hudson River	Calculation Pending	USACE & NYSDEC (S-50)	Pending

Table 4-1 Summary of Wetlands Within the Project Corridor[1]						
Approximate Station & Dwg. No.	**Wetland ID**	**Cowardin Classification[2]**	**Associated Water Course**	**Area w/in JD Limits Square Feet (sf)**	**USACE & NYSDEC Jurisdiction**	**Coordinates (lat., long)**
310XX +XX C-434	P3-AA	PEM	Unnamed Tributary to the Hudson River	Calculation Pending	USACE	Pending
31025+60 C-435	C2-R-D	PEM	Unnamed Tributary to the Hudson River	1091	USACE	43.093292, -73.801995
31028+00 C-435	C2-R-E	PFO	Unnamed Tributary to the Hudson River	10809	USACE	43.092558, -73.802903
31046+25 C-435	C2-R-F	PSS	Unnamed Tributary to the Hudson River (C2-R-S1)	4508	USACE & NYSDEC (S-19)	43.089122, -73.807686
31063+25 C-436	C2-R-G	PSS	Unnamed Tributary to the Hudson River	4413	USACE	43.08501, -73.810341
31067+50 C-436	C2-R-H	PSS	Unnamed Tributary to the Hudson River	12319	USACE	43.083524, -73.810656
31163+50 C-439	GP3-Z	PFO	Unnamed Tributary to the Hudson River	Calculation Pending	USACE & NYSDEC (S-21)	Pending
31179+25 C-440	FA-CM/ GP3-X	PEM	Unnamed Tributary to the Hudson River (FA-S-CN)	32986	USACE & NYSDEC (S-20)	43.050229, -73.81808
31210+75 C-441	FA-CQ	PEM	Unnamed Tributary to the Hudson River	988	USACE & NYSDEC (S-21)	43.04572, -73.817996
31218+40 C-441	GP3-Y	PFO	Unnamed Tributary to the Hudson River	Calculation Pending	USACE & NYSDEC (S-21)	Pending
31225+50 C-222	P3-L	PFO	Unnamed Tributary to the Hudson River	Calculation Pending	USACE	Pending
31222+25 C-441	FA-CS	PEM	Unnamed Tributary to the Hudson River	4062	USACE	43.041727, -73.818901

Table 4-1 Summary of Wetlands Within the Project Corridor[1]						
Approximate Station & Dwg. No.	**Wetland ID**	**Cowardin Classification[2]**	**Associated Water Course**	**Area w/in JD Limits Square Feet (sf)**	**USACE & NYSDEC Jurisdiction**	**Coordinates (lat., long)**
31228+25 C-442 & C-442	FA-CX	PEM	Unnamed Tributary to the Hudson River	34322	USACE	43.03903, -73.820497
31254+00 ≈ C-442 & C-223	GP3-B	PFO	Unnamed Tributary to the Hudson River	Calculation Pending	USACE	Pending
31252+00 ≈ C-442 & C-223	GP3-Pond1	PUB	Unnamed Tributary to the Hudson River	Calculation Pending	USACE	Pending
31256+75 ≈ C-442 & C-223	GP3-A	PFO	Unnamed Tributary to the Hudson River	Calculation Pending	USACE	Pending
31259+50 C-443	GP3-U	PFO	Unnamed Tributary to the Hudson River	Calculation Pending	USACE	Pending
31267+75 C-443	FA-DB	PEM	Unnamed Tributary to the Hudson River	6599	USACE	43.03903, -73.820497
31272+00 C-443	GP3-R	PFO	Unnamed Tributary to the Hudson River	Calculation Pending	USACE	Pending
31289+00 C-443 & C-444	GP3-Q	PSS	Unnamed Tributary to the Hudson River	Calculation Pending	USACE	Pending
31309+00 C-444	GP3-W	PFO	Unnamed Tributary to the Hudson River (Stream GP3-S-W)	Calculation Pending Calculation Pending	USACE	Pending
31317+00 C-444	P3-M	PEM	Unnamed Tributary to the Hudson River	Calculation Pending	USACE	Pending
31318+00 C-444 & C-445	GP3-V	PFO	Unnamed Tributary to the Hudson River	Calculation Pending	USACE	Pending
C-445	P3-N	PFO	Unnamed Tributary to the Hudson River	Calculation Pending	USACE	Pending

Table 4-1 Summary of Wetlands Within the Project Corridor[1]						
Approximate Station & Dwg. No.	**Wetland ID**	**Cowardin Classification[2]**	**Associated Water Course**	**Area w/in JD Limits Square Feet (sf)**	**USACE & NYSDEC Jurisdiction**	**Coordinates (lat., long)**
31331+50 C-445	A	PEM	Unnamed Tributary to the Hudson River	0	USACE	43.017394, -73.8395
31337+50 C-445	B	PFO	Unnamed Tributary to the Hudson River	Calculation Pending	USACE	43.015542, -73.839119
31340+25 C-445	C	PFO	Unnamed Tributary to the Hudson River	Calculation Pending	USACE	43.014917, -73.839236
31336+50 C-445	G-P3-BS	PFO	Unnamed Tributary to the Hudson River (S61/ G-P3-BS-S)	Calculation Pending	USACE	Pending
31360+00 C-446	D	PEM	Unnamed Tributary to the Hudson River	3116[3]	USACE	43.009264, -73.838092
		PFO		0		
31375+275 C-446 & C-447	FA-DJ	PFO	Unnamed Tributary to the Hudson River	Calculation Pending	USACE	Pending

[1] Wetlands identified include both wetlands that are directly crossed by the overland transmission cable corridor as well as wetlands that are adjacent to the Project Corridor that were delineated during field surveys.

[2]Cowardin et al. 1979 categories include: Palustrine Emergent (PEM), Palustrine Forested (PFO), and Palustrine Scrub-Shrub (PSS).

[3]Wetland area (square feet) based on previous TRC delineation due to missing survey.

Table 4-2 Summary of Waterbodies within the Project Corridor									
Approximate Station & Dwg. No.	**Waterbody Name**	**NYSDEC Classification**	**Waterbody Field ID & NYSDEC Regulation**	**Flow Status**	**Substrate**	**Width (ft.)[1]**	**Depth (ft.)[1]**	**Length w/in JD Boundary**	**Coordinates (lat., long)**
CP Rail									
Access Road 30057+00 C-210	Unnamed Tributary to Champlain Canal	Unmapped	CP3-S1	Perennial	Silt	22	6	Calculation Pending	Pending
30063+75 C-403	Unnamed Tributary to Champlain Canal	Unmapped	G-R-S-AA	Perennial	Cobble	8	2	38	43.28051111, -73.5686
30064+00 C-403	Unnamed Tributary to Champlain Canal	Unmapped	G-R-S-BB	Intermittent	Silt	1.5	0.5	544	43.28040278, -73.56874444
30134+00 C-405	Hudson River	C/C	Hudson River 941-6	Perennial	Silt	245	20	100	43.26587, -73.58566
30143+75 C-405	Hudson River	C/C	Hudson River 941-6	Perennial	Silt	630	20	30	43.26379, -73.58915
30191+50 C-407	Unnamed Tributary to the Hudson River	Unmapped	G-R-S-CC	Intermittent	Silt	1.5	0.5	700	43.25205, -73.59712778
30216+75 C-408	Unnamed Tributary to the Hudson River	D/D	G-R-S-DD 941-384.1	Intermittent	Cobble	2	0.25	50	43.24639722, -73.59936944
30225+60 C-408	Unnamed Tributary to the Hudson River	Unmapped	G-R-S-EE	Intermittent	Sand/grass-lined	2	0.25	14	43.24408333, -73.59991389
30230+&0 C-408	Unnamed Tributary to the Hudson River	Unmapped	G-R-S-FF	Intermittent	Sand/grass-lined	2	0.25	69	43.24259722, -73.60018889

Table 4-2 Summary of Waterbodies within the Project Corridor									
Approximate Station & Dwg. No.	**Waterbody Name**	**NYSDEC Classification**	**Waterbody Field ID & NYSDEC Regulation**	**Flow Status**	**Substrate**	**Width (ft.)[1]**	**Depth (ft.)[1]**	**Length w/in JD Boundary**	**Coordinates (lat., long)**
30280+25 C-410	Unnamed Tributary to the Hudson River	Unmapped	GP3-S-GG	Intermittent	-	-	-	Calculation Pending	Pending
30286+00 C-410)	North Branch Snook Kill	C/C(T)	G-R-S-GG 941-340	Perennial	Silt/cobble	32	6	24	43.22947778, -73.60955833
30321+75 C-411	Unnamed Tributary to the Hudson River	C/C	C-R-SHH 941-341	Perennial	Mineral soil/boulder	5	1	10	43.222425, -73.61849167
30370+25 C-413	Unnamed Tributary to the Hudson River	Unmapped	C-R-S-II	Intermittent	Cobble/gravel	2	0.25	890	43.2119, -73.63153889
30390+25 C-414	Unnamed Tributary to the Hudson River	Unmapped	C-R-S-JJ	Intermittent	Silt/gravel	1.5	0.5	37	43.20850556, -73.63596111
30395+75 C-414	Unnamed Tributary to the Hudson River	Unmapped	P3-S1	Intermittent	Mineral soil/cobble	2	0.5	Calculation Pending	Pending
30401+00 C-414	Snook Kill	C/C	C-R-S-KK 941-338	Perennial	Rock/cobble-silt	35	3	0	43.20649722, -73.63894444
30410+50 C-414	Unnamed Tributary to the Hudson River	Unmapped	C-R-S-LL	Perennial	Silt/gravel	4	1	35	43.20439722, -73.64105278
30487+25 C-417	Unnamed Tributary to the Hudson River	C/C	C-R-S-MM 941-356	Perennial	Silt/cobble-gravel	3	1	965	43.18977778, -73.66289444

Table 4-2 Summary of Waterbodies within the Project Corridor									
Approximate Station & Dwg. No.	**Waterbody Name**	**NYSDEC Classification**	**Waterbody Field ID & NYSDEC Regulation**	**Flow Status**	**Substrate**	**Width (ft.)[1]**	**Depth (ft.)[1]**	**Length w/in JD Boundary**	**Coordinates (lat., long)**
30548+25 C-419	Unnamed Tributary to the Hudson River	Unmapped	C-RS-NN	Intermittent	Silt	2	0.5	10	43.17760833, -73.67651389
30550+75 C-419	Unnamed Tributary to the Hudson River	C/C	C-RS-OO 941-356	Perennial	Silt	8	1	202	43.17747222, -73.67661389
30587+75 C-420	Unnamed Tributary to the Hudson River	C/C	FA-S-BW 941-356	Perennial	Silt	5	0.5	35	43.16881667, -73.68497778
30666+75 C-423	Delegan Brook	C/C	FA-S-BO 941-364.1	Perennial	Silt/cobble	25	4	23	43.15016111, -73.69933889
30902+00 C-431	Spring Run	A/A	FA-S-CD/ P3-SB 941-131.1	Perennial	Silt/cobble	12	2	10	43.11354722, -73.76564444
30903+25 C-431	Unnamed Tributary to the Hudson River	Unmapped	P3-SA	Intermittent	Sand	2.5	1	Calculation Pending	43.11422, -73.76557
30943+25 C-432	Unnamed Tributary to the Hudson River	Unmapped	FA-D-CK	Intermittent	Silt	2	0.5	540	43.10766667, -73.78000278
30949+25 C-432	Unnamed Tributary to the Hudson River	A/A	FA-S-CJ 941-131.1	Perennial	Silt	7	1	68	43.10728056, -73.78078611
30949+25 C-432	Unnamed Tributary to the Hudson River	Unmapped	FA-D-CI	Intermittent	Silt/cobble	5	1	508	43.10675, -73.78166389
30954+25 C-432	Unnamed Tributary to	A/A	FA-S-CF 941-131.1	Perennial	Silt/cobble	3	1	33	43.10639722, -73.78243333

Table 4-2 Summary of Waterbodies within the Project Corridor									
Approximate Station & Dwg. No.	**Waterbody Name**	**NYSDEC Classification**	**Waterbody Field ID & NYSDEC Regulation**	**Flow Status**	**Substrate**	**Width (ft.)[1]**	**Depth (ft.)[1]**	**Length w/in JD Boundary**	**Coordinates (lat., long)**
	the Hudson River								
30954+25 C-432	Unnamed Tributary to the Hudson River	Unmapped	FA-D-CE	Intermittent	Silt/cobble	8	1.5	1744	43.10636667, -73.78236389
31004+00 C-434	Unnamed Tributary to the Hudson River	C/C	FA-S-CG 941-151	Perennial	Silt/cobble	8	2	259	43.09721944, -73.79667222
31019+50 C-434	Unnamed Tributary to the Hudson River	C/C	P3-S1 941-151	Perennial	Mineral soil/cobble	4	1	Calculation Pending	43.09363, -73.8019
31026+00 C-435	Putnam Brook	C/C	P3-S2 941-151	Perennial	Mineral soil/woody debris	18	4	Calculation Pending	43.09265, -73.80301
31046+50 C-435	Putnam Brook	C/C(T)	C2-R-S1 941-136	Perennial	Silt	5	2	40	43.08927778, -73.80751111
31174+50 C-440	Unnamed Tributary to the Hudson River	Unmapped	FA-D-CL	Intermittent	Silt/cobble	9	1	504	43.055925, -73.81829722
31194+75 C-440	Unnamed Tributary to the Hudson River	Unmapped	FA-S-CN	Perennial	Silt	12	2	64	43.05019167, -73.81819444
31208+50 C-441	Unnamed Tributary to the Hudson River	Unmapped	FA-CP	Intermittent	Silt	6	0.5	190	43.04601111, -73.81794444
31212+25 C-441	Unnamed Tributary to the Hudson River	Unmapped	FA-D-CR	Intermittent	Silt	3	0.5	883	43.04428889, -73.81807778
31221+25 C-441	Unnamed Tributary to	Unmapped	FA-D-CO	Intermittent	Silt	2	0.5	85	43.04298889, -73.81855556

Table 4-2 Summary of Waterbodies within the Project Corridor									
Approximate Station & Dwg. No.	**Waterbody Name**	**NYSDEC Classification**	**Waterbody Field ID & NYSDEC Regulation**	**Flow Status**	**Substrate**	**Width (ft.)[1]**	**Depth (ft.)[1]**	**Length w/in JD Boundary**	**Coordinates (lat., long)**
	the Hudson River								
31226+75 C-441	Unnamed Tributary to the Hudson River	Unmapped	FA-D-CT	Intermittent	Silt	4	1	166	43.041275, -73.81903611
31236+25 C-442	Unnamed Tributary to the Hudson River	Unmapped	FA-CY	Perennial	Silt	12	2	10	43.03915833, -73.82040556
31245+25 C-442	Unnamed Tributary to the Hudson River	Unmapped	FA-D-CV	Intermittent	Silt	3	1	795	43.03619167, -73.82284722
31249+75 C-442	Unnamed Tributary to the Hudson River	C/C	FA-S-CW 941-158	Perennial	Silt	10	2	48	43.03608889, -73.82312222
31252+75 C-442	Unnamed Tributary to the Hudson River	C/C	FA-S-CU 941-158	Perennial	Silt/cobble	8	1.5	20	43.03548889, -73.82379167
31265+50 C-443	Unnamed Tributary to the Hudson River	C/C	FA-S-CZ 941-158	Perennial	Silt/cobble	19	2	34	43.03285833, -73.82702222
31265+25 C-443	Unnamed Tributary to the Hudson River	Unmapped	FA-S-DA	Intermittent	Silt	3	0.5	83	43.03269444, -73.82697222

Table 4-2 Summary of Waterbodies within the Project Corridor									
Approximate Station & Dwg. No.	**Waterbody Name**	**NYSDEC Classification**	**Waterbody Field ID & NYSDEC Regulation**	**Flow Status**	**Substrate**	**Width (ft.)[1]**	**Depth (ft.)[1]**	**Length w/in JD Boundary**	**Coordinates (lat., long)**
31268+75 C-443	Unnamed Tributary to the Hudson River	Unmapped	FA-D-DC	Intermittent	Silt/cobble	5	2	287	43.03024167, -73.82956944
31292+75 C-444	Unnamed Tributary to the Hudson River	Unmapped	FA-D-DD	Intermittent	Silt	3	1	84	43.02672222, -73.83363333
31295+00 C-444	Unnamed Tributary to the Hudson River	C/C	FA-S-DE 941-158	Perennial	Silt/cobble	4	1.5	76	43.026525, -73.83387222
31295+50 C-444	Unnamed Tributary to the Hudson River	Unmapped	FA-D-DF	Intermittent	-	-	-	31	43.02646667, -73.83393333
31302+00 C-444	Unnamed Tributary to the Hudson River	C/C(T)	FA-S-DH (941-161)	Perennial	Silt	5	1.5	36	43.02501111, -73.83554722
31302+25 C-444	Unnamed Tributary to the Hudson River	Unmapped	FA-S-DG	Perennial	Silt	6	1.5	297	43.0246, -73.83583333
31312+00 C-444	Unnamed Tributary to the Hudson River	Unmapped	GP3-S-W	Intermittent	Cobble/ gravel	2	0.5	Calculation Pending	Pending
31313+50 C-444	Unnamed Tributary to the Hudson River	Unmapped	S-53	Intermittent	Cobble/ gravel	4	0.5	77	43.02221111, -73.83731667
31314+25 C-444	Unnamed Tributary to	Unmapped	S-54	Intermittent	Cobble/ boulder/ gravel	6	1	230	43.02195833, -73.83764722

Table 4-2 Summary of Waterbodies within the Project Corridor									
Approximate Station & Dwg. No.	**Waterbody Name**	**NYSDEC Classification**	**Waterbody Field ID & NYSDEC Regulation**	**Flow Status**	**Substrate**	**Width (ft.)[1]**	**Depth (ft.)[1]**	**Length w/in JD Boundary**	**Coordinates (lat., long)**
	the Hudson River								
31317+50 C-444	Unnamed Tributary to the Hudson River	Unmapped	S-55	Intermittent	Mineral soil	3	0.5	1012	43.01921944, -73.83851944
31325+25 C-445	Unnamed Tributary to the Hudson River	Unmapped	S-56	Intermittent	Cobble/ gravel	4.5	2	0	43.01914444, -73.83894444
31330+50 C-445	Unnamed Tributary to the Hudson River	C/C	S-57 (941-124)	Perennial	Cobble/ gravel	7	1	12	43.01804167, -73.83901111
31329+75 C-445	Unnamed Tributary to the Hudson River	Unmapped	S-58	Intermittent	Cobble/ gravel	4	1	0	43.01780833, -73.83881944
31331+25 C-445	Unnamed Tributary to the Hudson River	Unmapped	S-59	Intermittent	Silt/ mineral soil	5	0.5	0	43.01764167, -73.83928056
31331+50 C-445	Unnamed Tributary to the Hudson River	Unmapped	S-60	Intermittent	Gravel/ mineral soil	3	0.5	0	43.0174, -73.83912222
31335+25 C-189 C-445	Unnamed Tributary to the Hudson River	Unmapped	P3-S63	Intermittent	Gravel/ Mineral soil	1.5	0.5	Calculation Pending	43.01656, -73.83895

Table 4-2 Summary of Waterbodies within the Project Corridor									
Approximate Station & Dwg. No.	**Waterbody Name**	**NYSDEC Classification**	**Waterbody Field ID & NYSDEC Regulation**	**Flow Status**	**Substrate**	**Width (ft.)[1]**	**Depth (ft.)[1]**	**Length w/in JD Boundary**	**Coordinates (lat., long)**
31344+25 C-445	Kayaderosseras Creek	C/C	S61 (north bank)/ G-P3-BS-S (south bank) 941-124	Perennial	Boulder/ cobble	55	8	100	43.01491667, -73.83923611
31354+50 C-445	Unnamed Tributary to the Hudson River	Unmapped	S-62	Intermittent	Silt/cobble	4	0.5	562	43.01166667, -73.83803889
31375+50 C-446	Unnamed Tributary to the Hudson River	Unmapped	FA-D-DI	Intermittent	Silt	5	0.5	-	43.005696, -73.838355
31382+25 C-447	Unnamed Tributary to the Hudson River	Unmapped	FA-D-DK	Intermittent	Silt	6	1	710	43.00260833, -73.83846389
South of E. High Street C-447	Unnamed Tributary to the Hudson River	Unmapped	FA-D-DL	Intermittent	Silt	6	1	84	43.00128889, -73.8387

[1] Bankfull width and bankfull depth measurements were estimated in the field.


Table 4-3 Soil Description Summary					
County	**Soil Name**	**Symbol**	**% Slopes**	**Hydric (y/n)**	**Drainage Class**
Hydric Soils					
Saratoga	Allis silt loam	As	0-3	Y	Poorly Drained
Washington	Carlisle muck	Ca	0-2	Y	Very Poorly Drained
Washington	Catden Muck	Ca	0-2	Y	Very Poorly Drained
Saratoga	Cheektowaga mucky very fine sandy loam	Cg	0-3	Y	Very Poorly Drained
Washington	Covington silty clay loam	Cv	0-2	Y	Poorly Drained
Washington	Fluvaquents	FL	0-3	Y	Poorly Drained
Saratoga	Fluvaqvents frequently flooded	Fl	0-3	Y	Poorly Drained
Saratoga	Limerick -Saco complex	Lm	0-3	Y	Poorly Drained
Saratoga	Madalin mucky silty clay loam	Ma	0-3	Y	Very Poorly Drained
Saratoga	Scarboro mucky fine sandy loam	Sa	0-3	Y	Very Poorly Drained
Saratoga	Shaker very fine sandy loam	Sh	0-3	Y	Poorly Drained
Saratoga	Sun silt loam	Sn	0-3	Y	Poorly Drained
Saratoga	Wareham loamy sand	Wa	0-3	Y	Poorly Drained
Non-hydric Soils					
Saratoga	Bernardston-Manlius-Nassau complex, undulating	BnB	3-8	N	Well Drained
Saratoga	Broadalbin-Manlius-Nassau, complex, undulating	BvB	3-8	N	Moderately Well Drained
Saratoga	Broadalbin-Manlius-Nassau complex, rolling	BvC	8-15	N	Moderately Well Drained
Saratoga	Charlton fine sandy loam	CcC	8-15	N	Well Drained

Table 4-3 Soil Description Summary					
County	**Soil Name**	**Symbol**	**% Slopes**	**Hydric (y/n)**	**Drainage Class**
Saratoga	Chatfield-Hollis complex	CeC	8-15	N	Well Drained
Saratoga	Chatfield-Hollis complex	CfD	15-35	N	Well Drained
Saratoga	Chenango silt loam, loamy substratum, rolling	ChC	8-15	N	Well Drained
Washington/Saratoga	Claverack loamy fine sand	ClA	0-2	N	Moderately Well Drained
Washington/Saratoga	Claverack loamy fine sand	ClB	2-6	N	Moderately Well Drained
Saratoga	Cosad fine sandy loam	Cs	0-2	N	Somewhat Poorly Drained
Saratoga	Deerfield loamy fine sand	DeA	0-3	N	Moderately Well Drained
Saratoga	Deerfield loamy fine sand	DeB	3-8	N	Moderately Well Drained
Saratoga	Elmridge very fine sandy loam	ElB	3-8	N	Moderately Well Drained
Saratoga	Hartland very fine sandy loam	HcC	6-12	N	Well Drained
Saratoga	Hoosic gravelly sandy loam, nearly level	HoA	0-3	N	Somewhat Excessively Drained
Saratoga	Hudson silt loam	HuB	3-8	N	Moderately Well Drained
Saratoga	Hudson silt loam	HuC	8-15	N	Moderately Well Drained
Saratoga	Hudson silt loam	HuD	15-20	N	Moderately Well Drained
Saratoga	Hudson silt loam	HuE	25-35	N	Moderately Well Drained
Saratoga	Manlius-Nassau complex, undulating, rocky	MnB	3-8	N	Well Drained
Saratoga	Mosherville-Hornell complex, undulating	MxB	3-8	N	Somewhat Poorly Drained
Saratoga	Oakville loamy fine sand	OaA	0-3	N	Well Drained
Washington/Saratoga	Oakville loamy fine sand	OaB	0-5	N	Excessively Drained
Washington/Saratoga	Oakville loamy fine sand	OaC	5-15	N	Well Drained
Saratoga	Windsor loamy sand	OeE	25-35	N	Excessively Drained
Washington	Oakville loamy fine sand, moderately steep and steep	OKE	15-25	N	Well Drained

Table 4-3 Soil Description Summary					
County	**Soil Name**	**Symbol**	**% Slopes**	**Hydric (y/n)**	**Drainage Class**
Washington/Saratoga	Orthents and Psamments	OP	0-15	N	Well Drained
Saratoga	Raynham silt loam	Ra	0-3	N	Somewhat Poorly Drained
Saratoga	Rhinebeck silt loam	RhA	0-3	N	Somewhat Poorly Drained
Saratoga	Rhinebeck silt loam	RhB	3-8	N	Somewhat Poorly Drained
Saratoga	Scio silt loam	SeB	3-8	N	Moderately well drained
Saratoga	Sutton loam	StB	3-8	N	Moderately Well Drained
Saratoga	Teel silt loam	Te	0-3	N	Moderately Well Drained
Saratoga	Tioga fine sandy loam	Tg	0-3	N	Moderately Well Drained
Saratoga	Udipsamments, dredged	Ud	0-8	N	Excessively Drained
Saratoga	Udorthents, smoothed	Ue	0-8	N	Well Drained
Saratoga	Unadilla very fine sandy loam	UnB	3-8	N	Well Drained
Saratoga	Unadilla very fine sandy loam	UnC	8-15	N	Well Drained
Washington	Wallington silt loam, sandy substratum	Wa	0-2	N	Somewhat Poorly Drained
Saratoga	Windsor loamy sand	WnA	0-3	N	Excessively Drained
Saratoga	Windsor loamy sand	WnB	3-8	N	Excessively Drained
Saratoga	Windsor loamy sand	WnC	8-15	N	Excessively Drained

ATTACHMENT 5
WETLANDS AND WATERBODIES DELINEATION MAPPING

File: V:\PROJECTS\ANY\V6\066076.000\09_DESIGN\DRAWINGS\01_SHEETS\DESIGN PACKAGE 3\C-210A ACCES DRIVE AT STA. 30057+00.DWG Saved: 3/30/2023 2:53:43 PM Plotted: 4/3/2023 11:35:57 AM Current User: Zayer, Tarik LastSavedBy: 8314

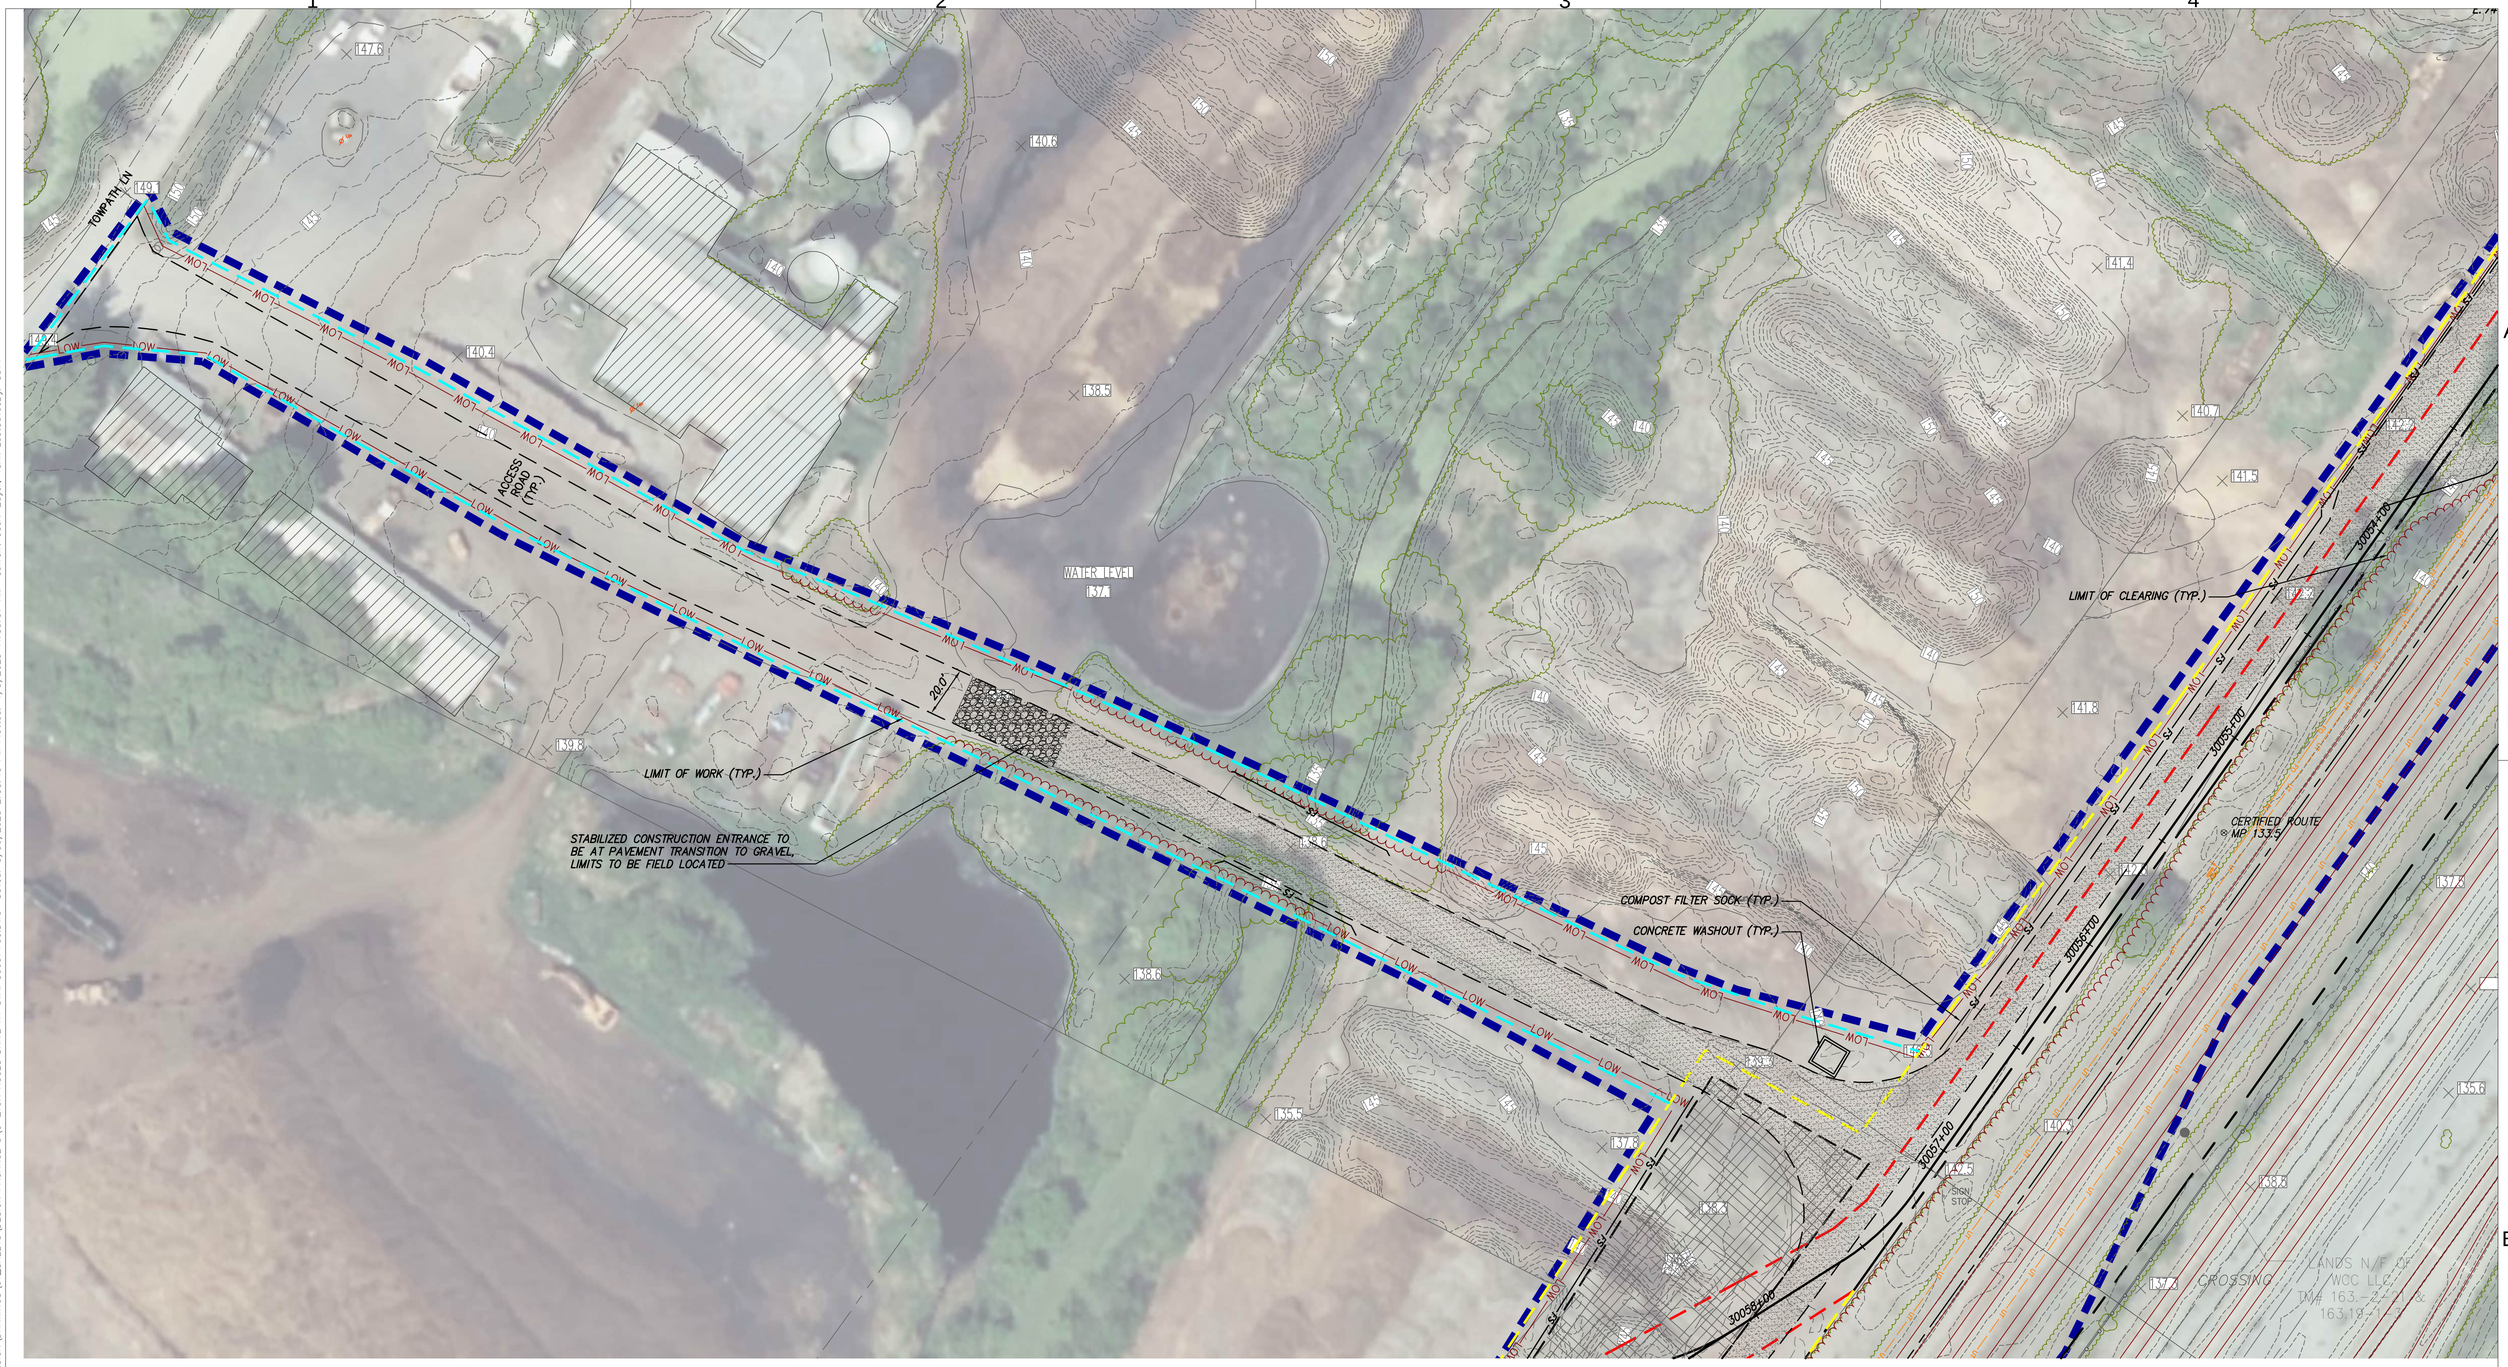

ACCESS DRIVE AT STA. 30057+00

SCALE: 1" = 30'

CHPE Champlain Hudson Power Express

Kiewit

CHA
111 Winners Circle, PO Box 5269
Albany, NY 12205-0269
518.453.4500 . www.chacompanies.com

IT IS A VIOLATION OF LAW FOR ANY PERSON, UNLESS THEY ARE ACTING UNDER THE DIRECTION OF A LICENSED PROFESSIONAL ENGINEER, ARCHITECT, LANDSCAPE ARCHITECT OR LAND SURVEYOR TO ALTER AN ITEM IN ANY WAY. IF AN ITEM BEARING THE STAMP OF A LICENSED PROFESSIONAL IS ALTERED, THE ALTERING ENGINEER, ARCHITECT, LANDSCAPE ARCHITECT OR LAND SURVEYOR SHALL STAMP THE DOCUMENT AND INCLUDE THE NOTATION "ALTERED BY" FOLLOWED BY THEIR SIGNATURE, THE DATE OF SUCH ALTERATION, AND A SPECIFIC DESCRIPTION OF THE ALTERATION.

No.	DATE	SUBMITTAL / REVISION DESCRIPTION	DB	APP
0	04/05/2023	FINAL EM&CP SUBMISSION	JJE	JPR

CHAMPLAIN HUDSON POWER EXPRESS


SEGMENTS 4 & 5 (PACKAGE 3) - CP: FORT EDWARD TO MILTON

ACCESS DRIVE AT STA. 30057+00

KIEWIT PROJECT NO.	21162
CHA PROJECT NO.	066076
DRAWING NO.	C-210
DATE	04/05/2023
SH.NO.	

DRAWN BY: JJE | DESIGNED BY: JTM | APPROVED BY: JPR | SCALE AS NOTED | REV. NO.

File: V:\PROJECTS\ANY\V6\066076.000\09_DESIGN\DRAWINGS\01_SHEETS\DESIGN PACKAGE 3\C-210 ACCESS DRIVE AT STA 30085+00.DWG Saved: 3/31/2023 8:33:58 AM Plotted: 4/3/2023 11:37:05 AM Current User: Zoyer, Tarik LastSavedBy: 7895

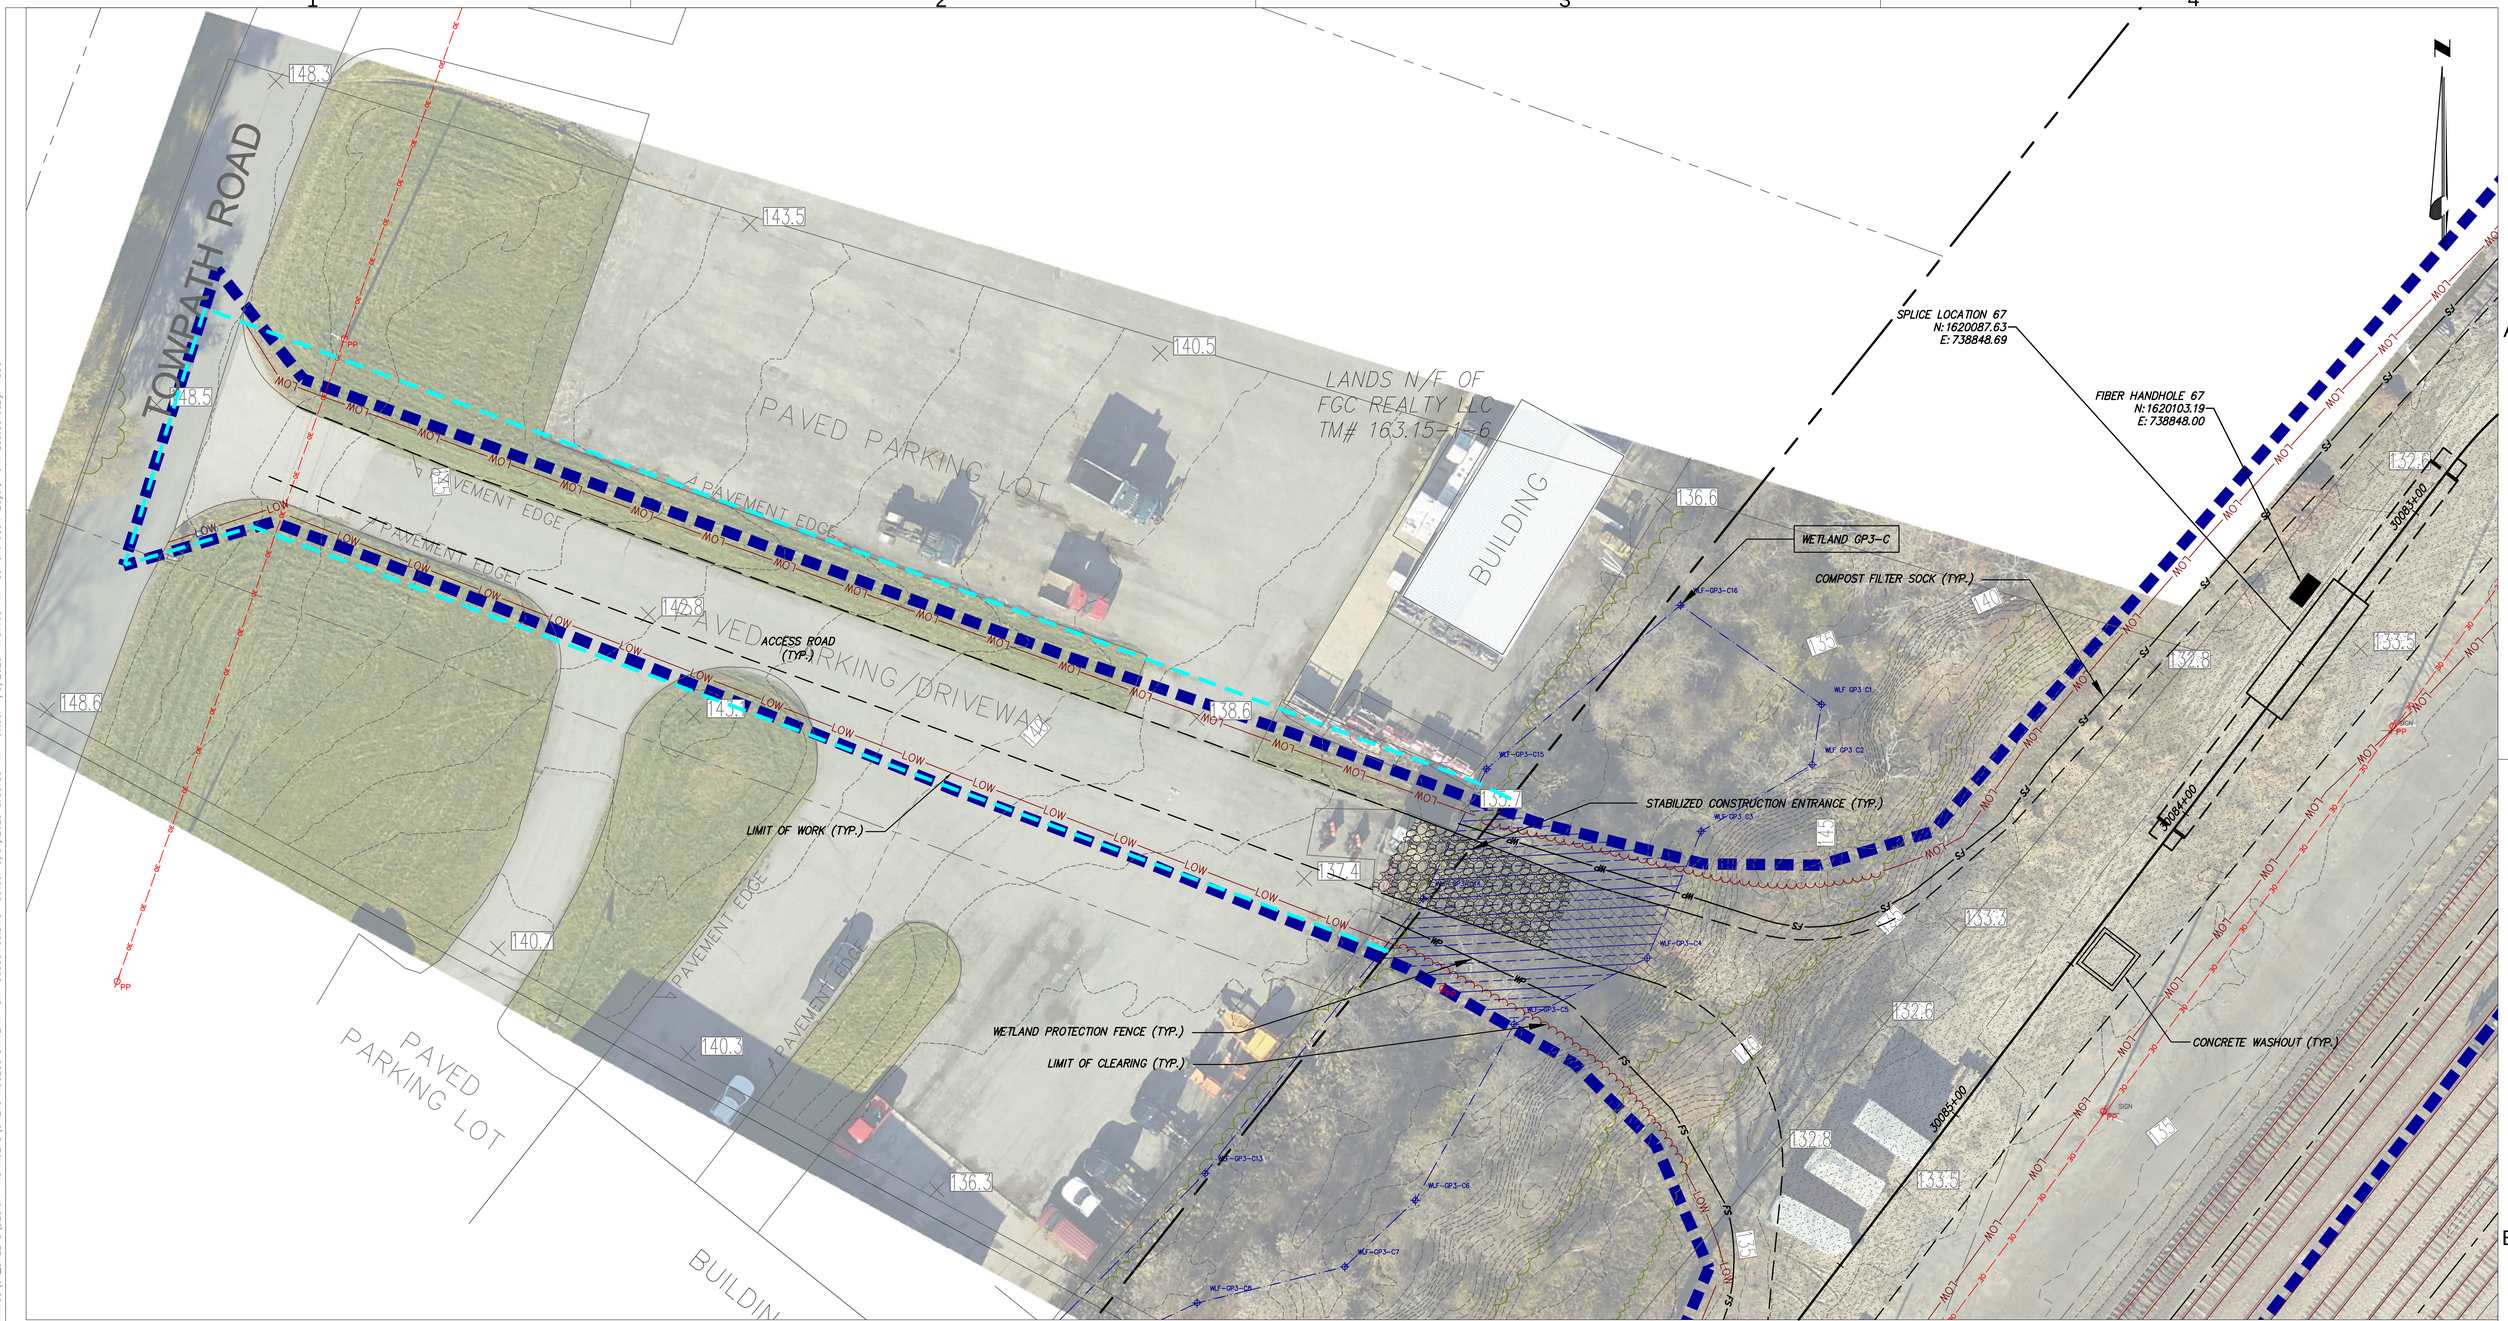

ACCESS DRIVE AT STA. 30085+00
SCALE: 1" = 20'

CHPE Champlain Hudson Power Express

Kiewit

CHA
111 Winners Circle, PO Box 5269
Albany, NY 12205-0269
518.453.4500 . www.chacompanies.com


IT IS A VIOLATION OF LAW FOR ANY PERSON, UNLESS THEY ARE ACTING UNDER THE DIRECTION OF A LICENSED PROFESSIONAL ENGINEER, ARCHITECT, LANDSCAPE ARCHITECT OR LAND SURVEYOR TO ALTER AN ITEM IN ANY WAY. IF AN ITEM BEARING THE STAMP OF A LICENSED PROFESSIONAL IS ALTERED, THE ALTERING ENGINEER, ARCHITECT, LANDSCAPE ARCHITECT OR LAND SURVEYOR SHALL STAMP THE DOCUMENT AND INCLUDE THE NOTATION "ALTERED BY" FOLLOWED BY THEIR SIGNATURE, THE DATE OF SUCH ALTERATION, AND A SPECIFIC DESCRIPTION OF THE ALTERATION.

No.	DATE	SUBMITTAL / REVISION DESCRIPTION	DB	APP
0	04/05/2023	FINAL EM&CP SUBMISSION	JJE	JPR

CHAMPLAIN HUDSON POWER EXPRESS
SEGMENTS 4 & 5 (PACKAGE 3) - CP: FORT EDWARD TO MILTON
ACCESS DRIVE AT STA 30085+00

KIEWIT PROJECT NO.	21162
CHA PROJECT NO.	066076
DRAWING NO.	C-210A

DRAWN BY: XXX | DESIGNED BY: XXX | APPROVED BY: XXX | SCALE AS NOTED | REV. NO. X | DATE 04/05/2023 | SH.NO. XXX

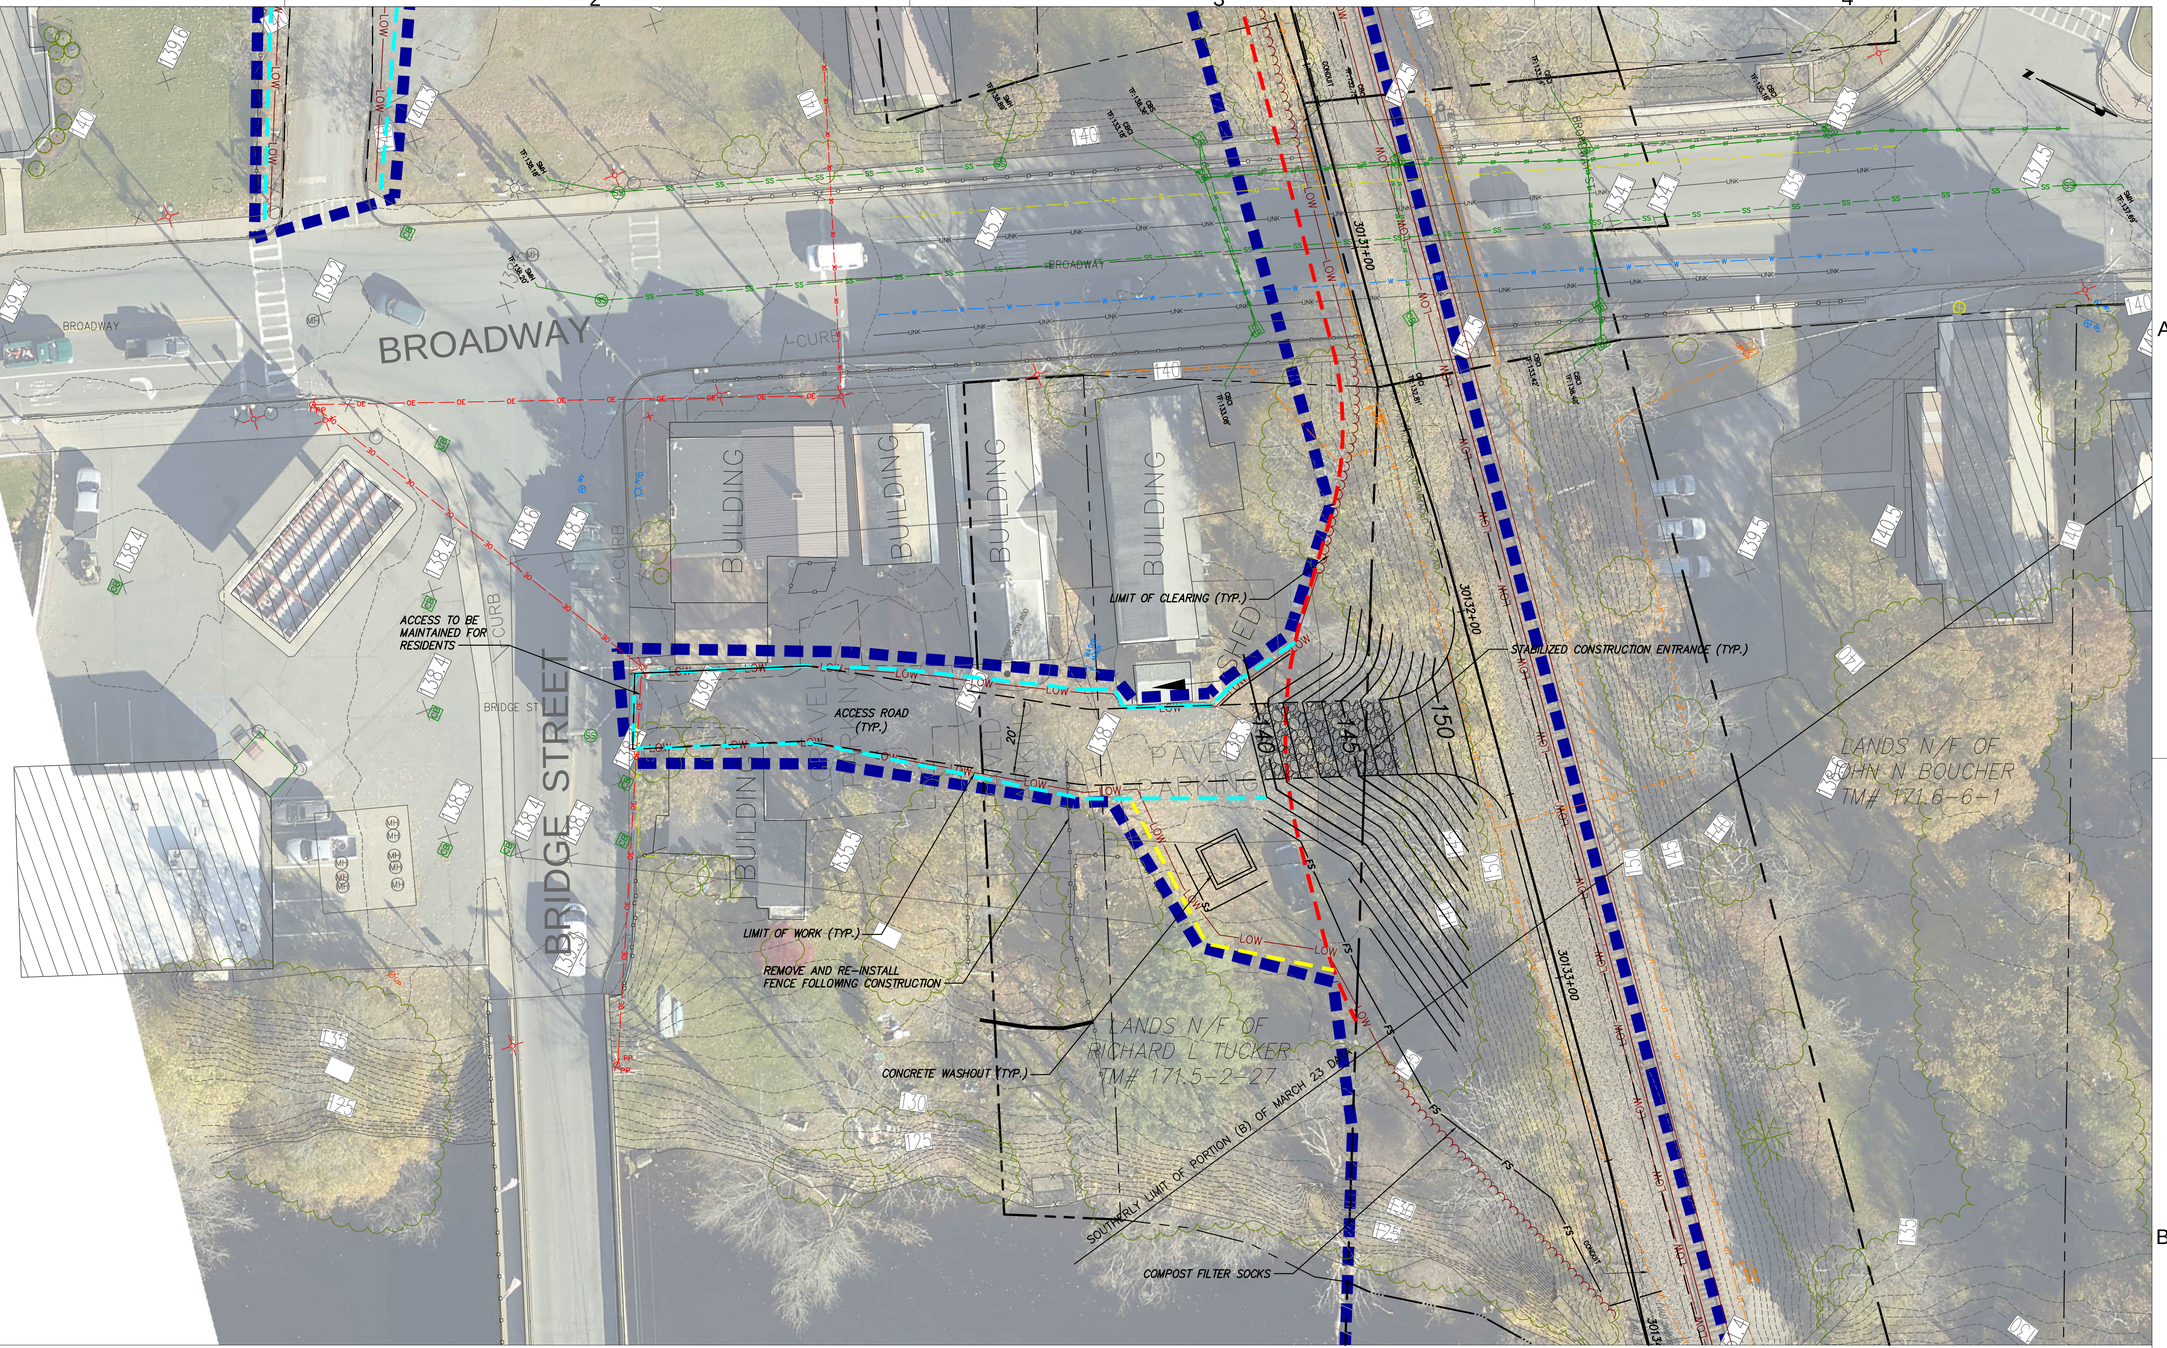

ACCESS DRIVE AT STA. 30132+00
SCALE: 1" = 20'

CHPE Champlain Hudson Power Express

Kiewit

CHA
111 Winners Circle, PO Box 5269
Albany, NY 12205-0269
518.453.4500 . www.chacompanies.com

IT IS A VIOLATION OF LAW FOR ANY PERSON, UNLESS THEY ARE ACTING UNDER THE DIRECTION OF A LICENSED PROFESSIONAL ENGINEER, ARCHITECT, LANDSCAPE ARCHITECT OR LAND SURVEYOR TO ALTER AN ITEM IN ANY WAY. IF AN ITEM BEARING THE STAMP OF A LICENSED PROFESSIONAL IS ALTERED, THE ALTERING ENGINEER, ARCHITECT, LANDSCAPE ARCHITECT OR LAND SURVEYOR SHALL STAMP THE DOCUMENT AND INCLUDE THE NOTATION "ALTERED BY" FOLLOWED BY THEIR SIGNATURE, THE DATE OF SUCH ALTERATION, AND A SPECIFIC DESCRIPTION OF THE ALTERATION.

No.	DATE	SUBMITTAL / REVISION DESCRIPTION	DB	APP
0	04/05/2023	FINAL EM&CP SUBMISSION	JJE	JPR

CHAMPLAIN HUDSON POWER EXPRESS
SEGMENTS 4 & 5 (PACKAGE 3) - CP: FORT EDWARD TO MILTON
ACCESS DRIVE AT STA. 30132+00

KIEWIT PROJECT NO.	21162
CHA PROJECT NO.	066076
DRAWING NO.	C-211
DRAWN BY: JJE	DESIGNED BY: JTM
APPROVED BY: JPR	SCALE AS NOTED
REV. NO.	DATE 04/05/2023
	SH.NO.

File: V:\PROJECTS\ANY\K6\066076.000\09_DESIGN\DRAWINGS\01_SHEETS\DESIGN PACKAGE 3\066076_P3 — C-211.DWG Saved: 3/30/2023 2:56:29 PM Plotted: 4/3/2023 11:38:26 AM Current User: Zoyer, Tarik LastSavedBy: 8314

LANDS N/F OF
LLIAN DAIRY FARM LLC
TM# 78.-1-6
AG LAND
ABLE 7.1 ON SHEET G-011)

CERTIFIED ROUTE
MP 136.6

30219+00

30220+00

30221+00

30222+00

COMPOST FILTER SOCK (TYP.)

LIMIT OF CLEARING (TYP.)

WETLAND P3-C

ACCESS ROAD
(TYP.)

GRAVEL ROADWAY

PROPANE
CONCRETE
PAD

50173
135.698
ELECTRIC BOX

WETLAND P3-B

WETLAND PROTECTION FENCE (TYP.)

CONCRETE WASHOUT (TYP.)

STABILIZED CONSTRUCTION ENTRANCE (TYP.)
CONTRACTOR TO INSTALL TEMPORARY CULVERT
IF REQUIRED UPON FIELD INSPECTION

48" RCP
INV: 119.2(N
INV: 118.4(S

48" RCP C
INV: 118.6
INV: 118

WEST RIVER ROAD

ACCESS DRIVE IS LOCATED WITHIN AG LANDS. TOP SOIL TO BE STRIPPED AND STOCKPILED UNLESS MATTING IS TO BE UTILIZED. STOCKPILING TO OCCUR ALONG SIDE OF ROADWAY WITHIN LIMIT OF WORK OR OTHER DESIGNATED AREAS TO BE FIELD DETERMINED WITHIN THE LOW AND INCORPORATED INTO THE SWPPP. AT THE COMPLETION OF THE PROJECT, CONTRACTOR TO REMOVE ACCESS DRIVE AND RESTORE TO EXISTING CONDITIONS IN ACCORDANCE WITH THE RESTORATION SECTION FOR AGRICULTURAL LANDS AS IDENTIFIED WITHIN THE EM&CP

ACCESS DRIVE AT STA. 30220+00

SCALE: 1" = 20'

File: V:\PROJECTS\ANY\V6\066076.000\09_DESIGN\DRAWINGS\01_SHEETS\DESIGN PACKAGE 3\066076_P3 - C-213_.DWG Saved: 3/30/2023 3:05:36 PM Plotted: 4/3/2023 11:40:37 AM Current User: Zoyer, Tarik LastSavedBy: BJH

CHPE Champlain Hudson Power Express

Kiewit


CHA
111 Winners Circle, PO Box 5269
Albany, NY 12205-0269
518.453.4500 . www.chacompanies.com

IT IS A VIOLATION OF LAW FOR ANY PERSON, UNLESS THEY ARE ACTING UNDER THE DIRECTION OF A LICENSED PROFESSIONAL ENGINEER, ARCHITECT, LANDSCAPE ARCHITECT OR LAND SURVEYOR TO ALTER AN ITEM IN ANY WAY. IF AN ITEM BEARING THE STAMP OF A LICENSED PROFESSIONAL IS ALTERED, THE ALTERING ENGINEER, ARCHITECT, LANDSCAPE ARCHITECT OR LAND SURVEYOR SHALL STAMP THE DOCUMENT AND INCLUDE THE NOTATION "ALTERED BY" FOLLOWED BY THEIR SIGNATURE, THE DATE OF SUCH ALTERATION, AND A SPECIFIC DESCRIPTION OF THE ALTERATION.

No.	DATE	SUBMITTAL / REVISION DESCRIPTION	DB	APP
0	04/05/2023	FINAL EM&CP SUBMISSION	JJE	JPR

CHAMPLAIN HUDSON POWER EXPRESS
SEGMENTS 4 & 5 (PACKAGE 3) - CP: FORT EDWARD TO MILTON
ACCESS DRIVE AT STA. 30220+00

KIEWIT PROJECT NO.	21162
CHA PROJECT NO.	066076
DRAWING NO.	C-213
DRAWN BY: JJE	DESIGNED BY: JTM
APPROVED BY: JPR	SCALE AS NOTED
REV. NO.	DATE 04/05/2023
	SH.NO.

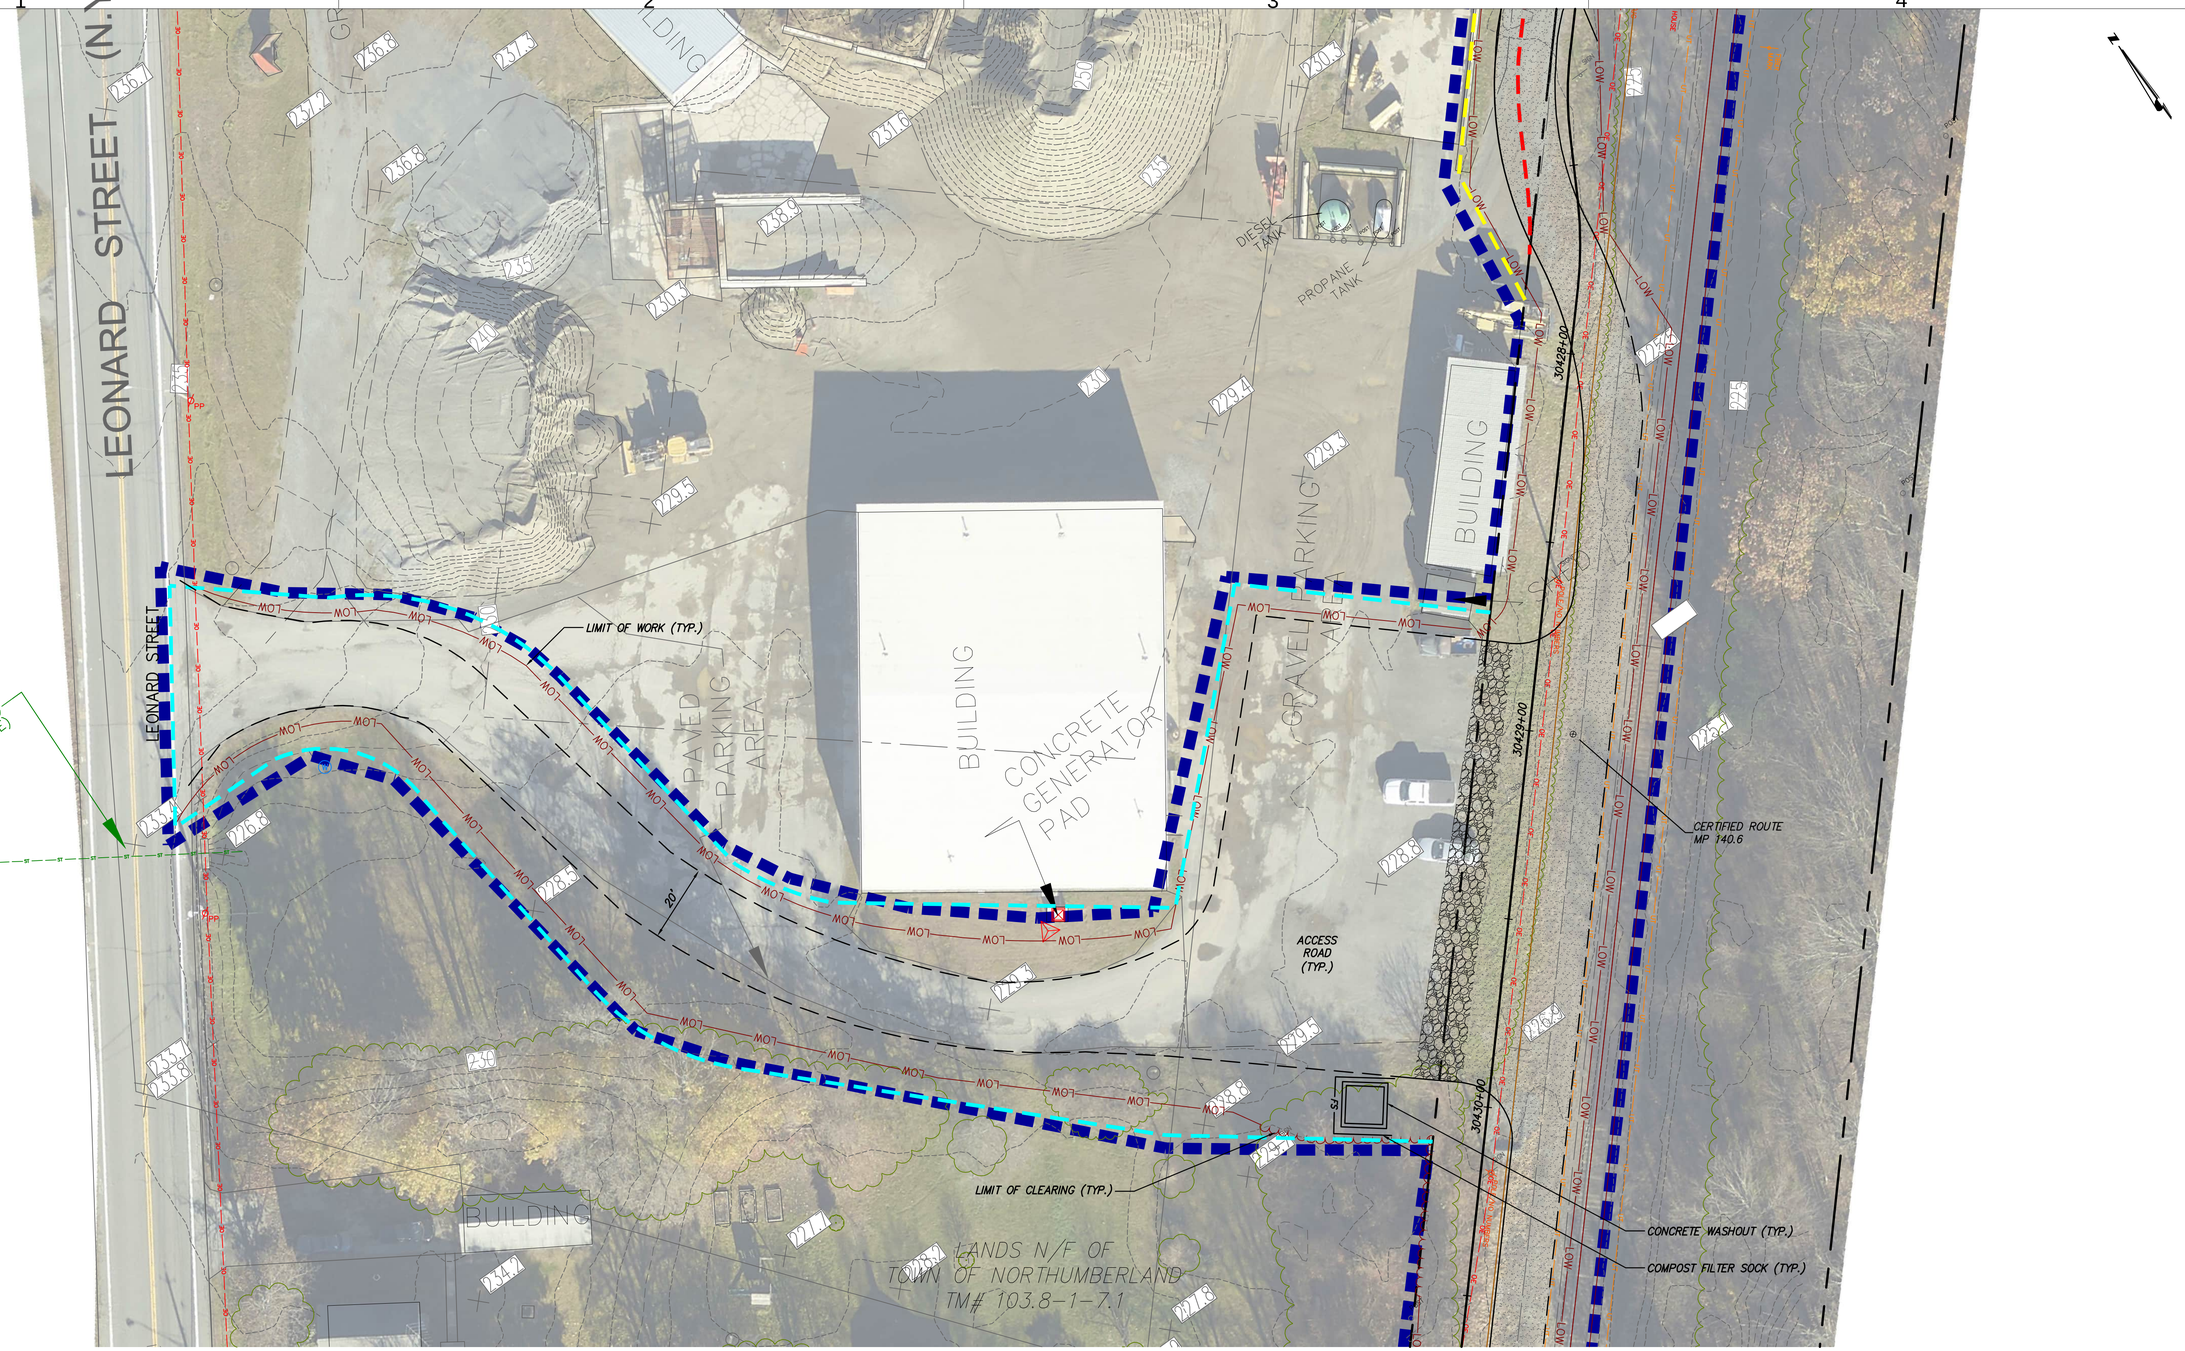

ACCESS DRIVE AT STA. 30431+00

SCALE: 1" = 20'

CHPE Champlain Hudson Power Express

Kiewit

CHA
111 Winners Circle, PO Box 5269
Albany, NY 12205-0269
518.453.4500 : www.chacompanies.com

IT IS A VIOLATION OF LAW FOR ANY PERSON, UNLESS THEY ARE ACTING UNDER THE DIRECTION OF A LICENSED PROFESSIONAL ENGINEER, ARCHITECT, LANDSCAPE ARCHITECT OR LAND SURVEYOR TO ALTER AN ITEM IN ANY WAY. IF AN ITEM BEARING THE STAMP OF A LICENSED PROFESSIONAL IS ALTERED, THE ALTERING ENGINEER, ARCHITECT, LANDSCAPE ARCHITECT OR LAND SURVEYOR SHALL STAMP THE DOCUMENT AND INCLUDE THE NOTATION "ALTERED BY" FOLLOWED BY THEIR SIGNATURE, THE DATE OF SUCH ALTERATION, AND A SPECIFIC DESCRIPTION OF THE ALTERATION.

No.	DATE	SUBMITTAL / REVISION DESCRIPTION	DB	APP
0	04/05/2023	FINAL EM&CP SUBMISSION	JJE	JPR


CHAMPLAIN HUDSON POWER EXPRESS
SEGMENTS 4 & 5 (PACKAGE 3) - CP: FORT EDWARD TO MILTON
ACCESS DRIVE AT STA. 30431+00

KIEWIT PROJECT NO.	21162
CHA PROJECT NO.	066076
DRAWING NO.	C-214

DRAWN BY: JJE | DESIGNED BY: JTM | APPROVED BY: JPR | SCALE AS NOTED | REV. NO. | DATE 04/05/2023 | SH.NO.

File: V:\PROJECTS\ANY\K6\066076.000\09_DESIGN\DRAWINGS\01_SHEETS\DESIGN PACKAGE 3\066076_P3 - C-214.DWG Saved: 3/30/2023 3:06:51 PM Plotted: 4/3/2023 11:41:50 AM Current User: Zayer, Tarik LastSavedBy: 8314

File: V:\PROJECTS\ANY\K6\066076.000\09_DESIGN\DRAWINGS\01_SHEETS\DESIGN PACKAGE 3\C-214A ACCESS DRIVE AT STA. 30650.DWG Saved: 3/30/2023 3:12:33 PM Plotted: 4/3/2023 11:43:18 AM Current User: Zayer, Tarik LastSavedBy: 8314

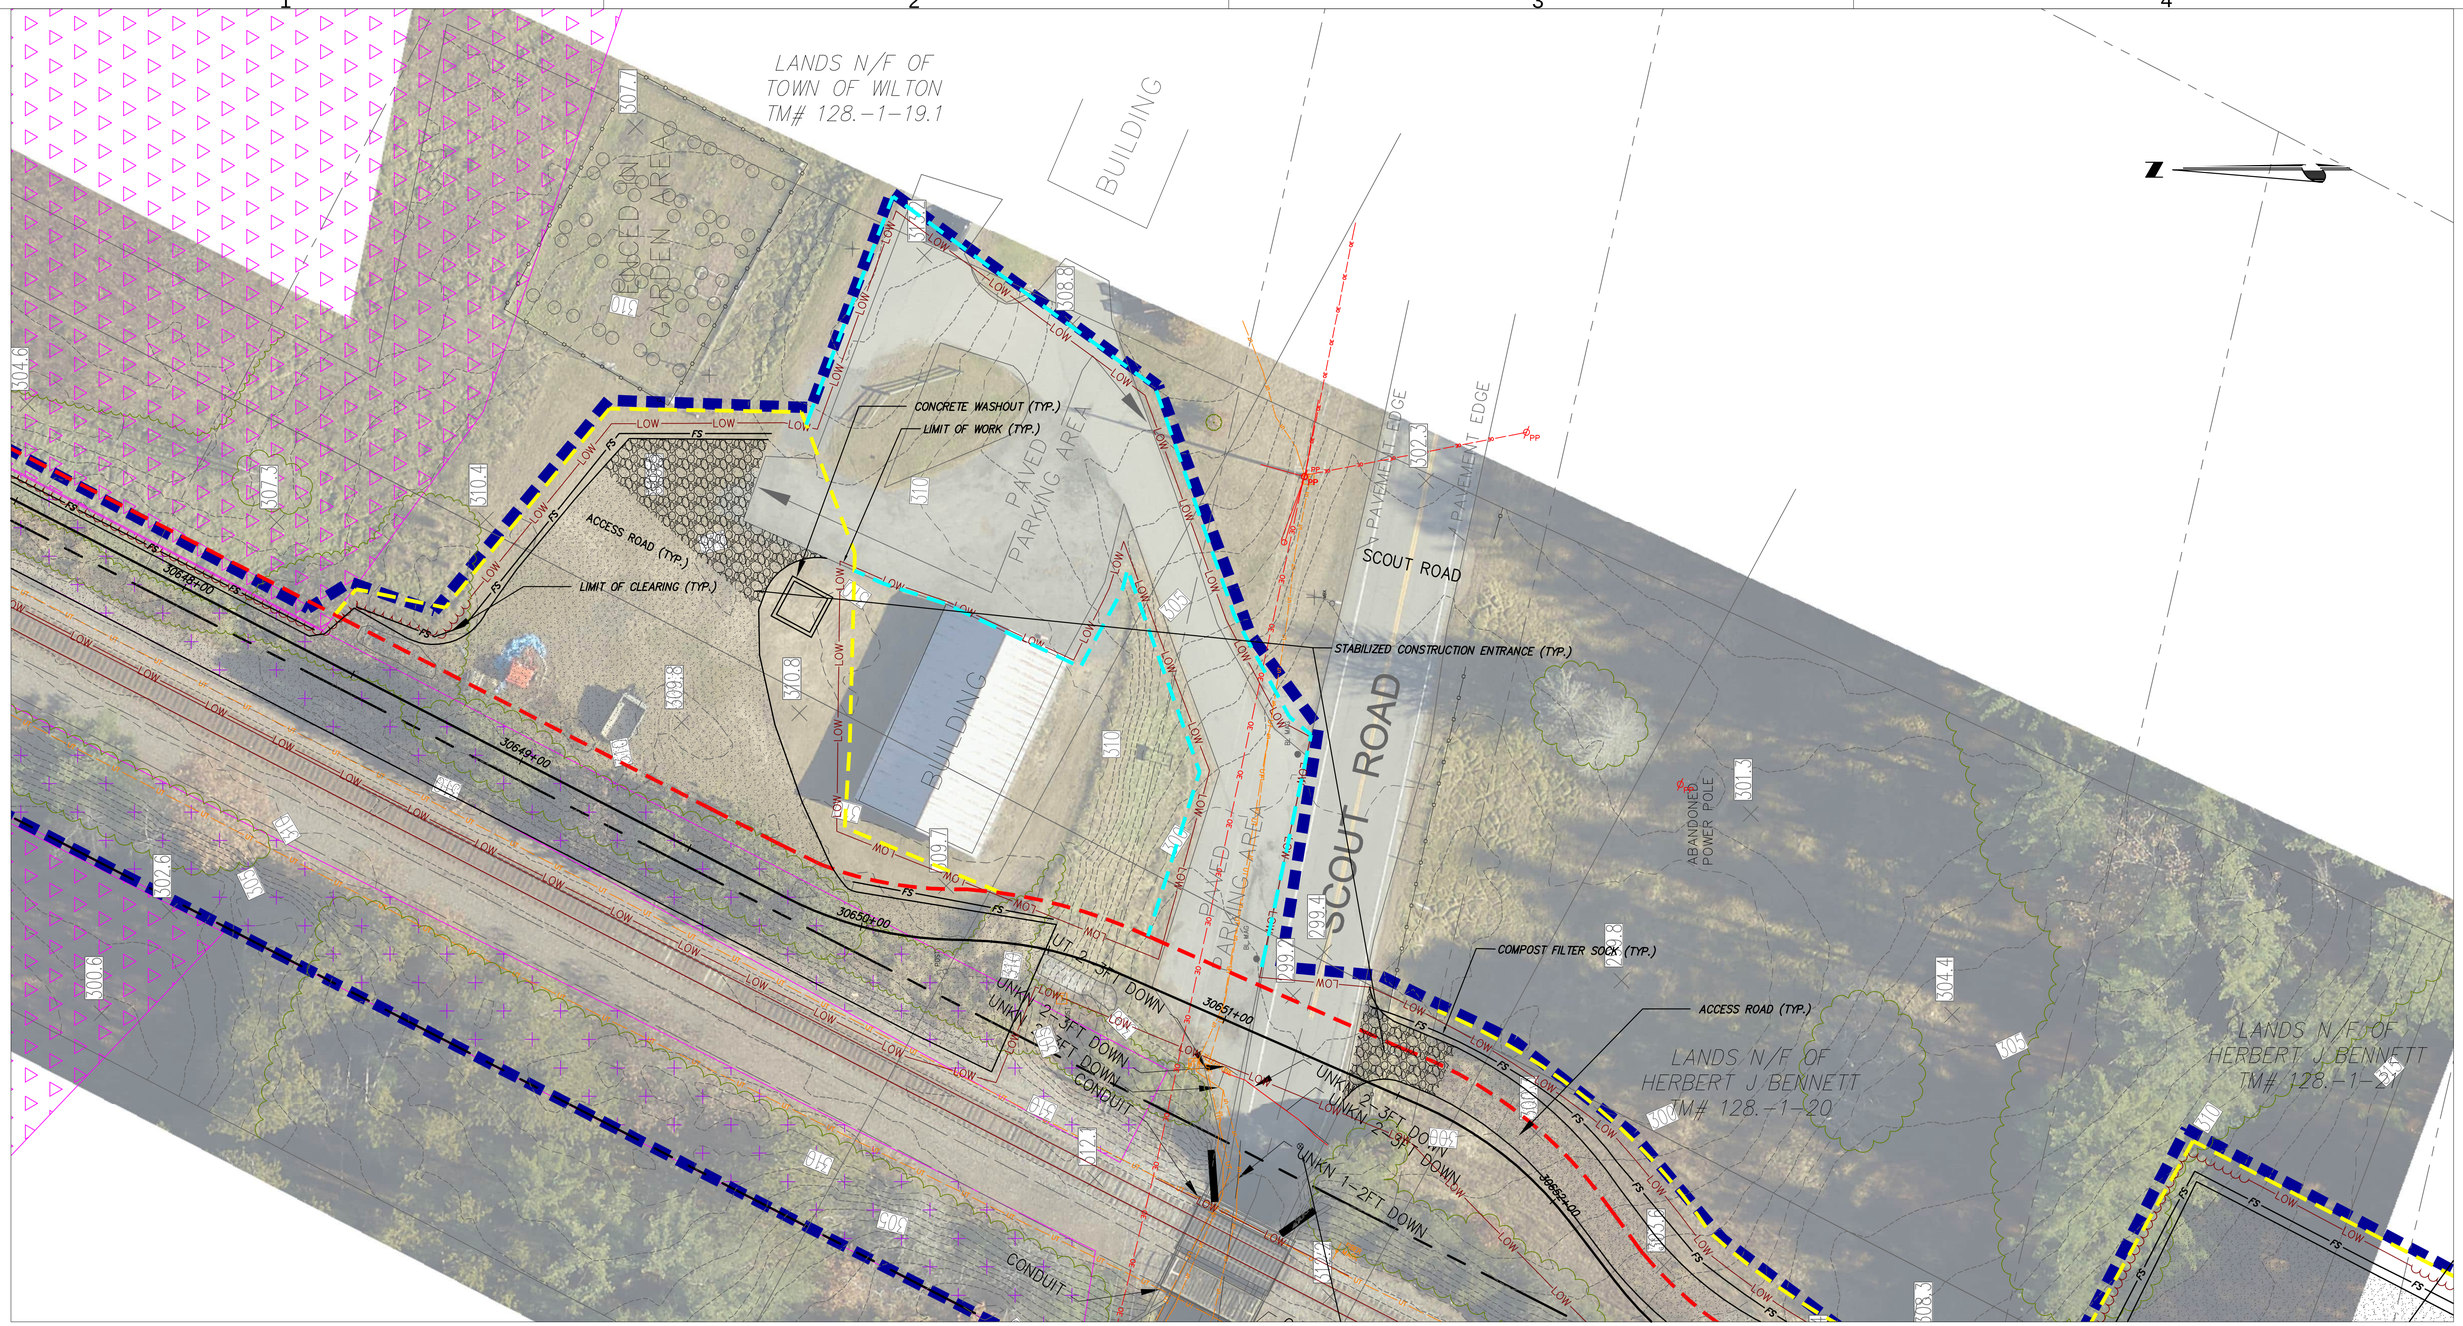

ACCESS DRIVE AT STA. 30649+00

SCALE: 1" = 20'

0 SCALE 20
Scale in feet

CHPE Champlain Hudson Power Express

Kiewit

CHA
111 Winners Circle, PO Box 5269
Albany, NY 12205-0269
518.453.4500 . www.chacompanies.com


IT IS A VIOLATION OF LAW FOR ANY PERSON, UNLESS THEY ARE ACTING UNDER THE DIRECTION OF A LICENSED PROFESSIONAL ENGINEER, ARCHITECT, LANDSCAPE ARCHITECT OR LAND SURVEYOR TO ALTER AN ITEM IN ANY WAY. IF AN ITEM BEARING THE STAMP OF A LICENSED PROFESSIONAL IS ALTERED, THE ALTERING ENGINEER, ARCHITECT, LANDSCAPE ARCHITECT OR LAND SURVEYOR SHALL STAMP THE DOCUMENT AND INCLUDE THE NOTATION "ALTERED BY" FOLLOWED BY THEIR SIGNATURE, THE DATE OF SUCH ALTERATION, AND A SPECIFIC DESCRIPTION OF THE ALTERATION.

No.	DATE	SUBMITTAL / REVISION DESCRIPTION	DB	APP
0	04/05/2023	FINAL EM&CP SUBMISSION	JJE	JPR

CHAMPLAIN HUDSON POWER EXPRESS
SEGMENTS 4 & 5 (PACKAGE 3) - CP: FORT EDWARD TO MILTON
ACCESS DRIVE AT STA. 30649+00

KIEWIT PROJECT NO.	21162
CHA PROJECT NO.	066076
DRAWING NO.	C-214A

DRAWN BY: JJE | DESIGNED BY: JTM | APPROVED BY: JPR | SCALE AS NOTED | REV. NO. X | DATE 04/05/2023 | SH.NO.

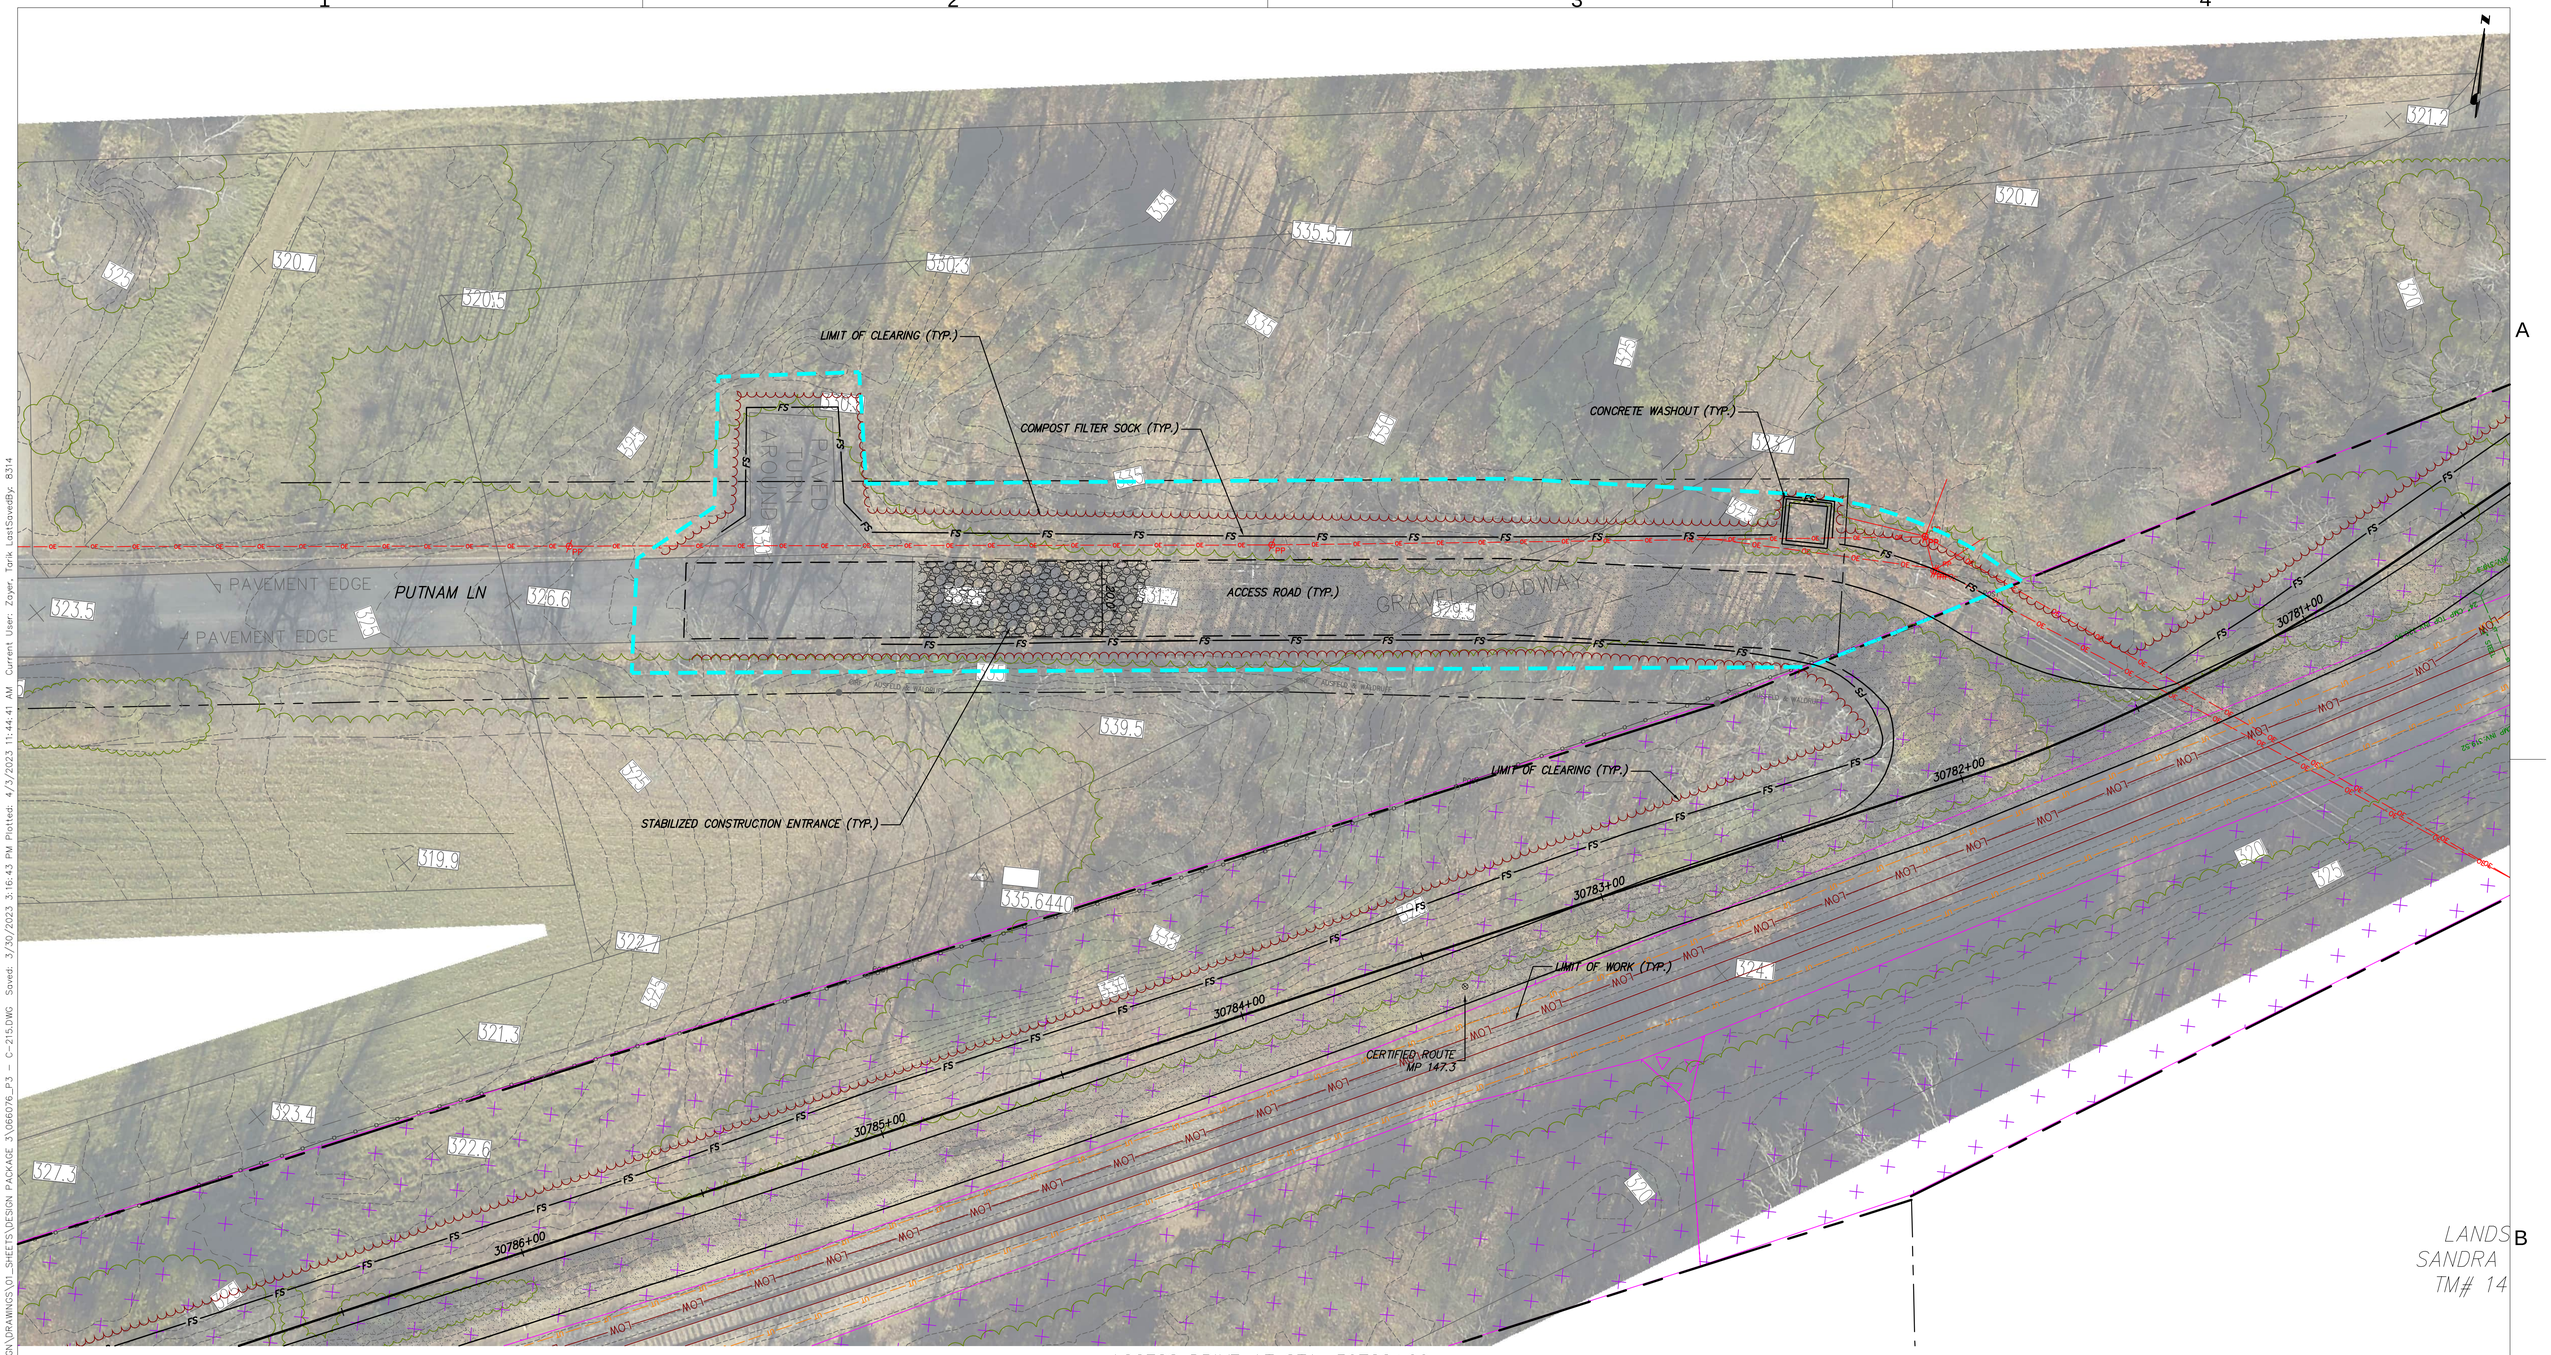

ACCESS DRIVE AT STA. 30782+00

SCALE: 1" = 20'

CHPE Champlain Hudson Power Express

Kiewit

CHA
111 Winners Circle, PO Box 5269
Albany, NY 12205-0269
518.453.4500 . www.chacompanies.com

IT IS A VIOLATION OF LAW FOR ANY PERSON, UNLESS THEY ARE ACTING UNDER THE DIRECTION OF A LICENSED PROFESSIONAL ENGINEER, ARCHITECT, LANDSCAPE ARCHITECT OR LAND SURVEYOR TO ALTER AN ITEM IN ANY WAY. IF AN ITEM BEARING THE STAMP OF A LICENSED PROFESSIONAL IS ALTERED, THE ALTERING ENGINEER, ARCHITECT, LANDSCAPE ARCHITECT OR LAND SURVEYOR SHALL STAMP THE DOCUMENT AND INCLUDE THE NOTATION "ALTERED BY" FOLLOWED BY THEIR SIGNATURE, THE DATE OF SUCH ALTERATION, AND A SPECIFIC DESCRIPTION OF THE ALTERATION.


No.	DATE	SUBMITTAL / REVISION DESCRIPTION	DB	APP
0	04/05/2023	FINAL EM&CP SUBMISSION	JJE	JPR

CHAMPLAIN HUDSON POWER EXPRESS
SEGMENTS 4 & 5 (PACKAGE 3) - CP: FORT EDWARD TO MILTON
ACCESS DRIVE AT STA. 30782+00

KIEWIT PROJECT NO.	21162
CHA PROJECT NO.	066076
DRAWING NO.	C-215

DRAWN BY: JJE | DESIGNED BY: JTM | APPROVED BY: JPR | SCALE AS NOTED | REV. NO. | DATE 04/05/2023 | SH.NO.

File: V:\PROJECTS\ANY\V6\066076.000\09_DESIGN\DRAWINGS\01_SHEETS\DESIGN PACKAGE 3\066076_P3 – C-215.DWG Saved: 3/30/2023 3:16:43 PM Plotted: 4/5/2023 11:44:41 AM Current User: Zoyer, Tarik LastSavedBy: 8314

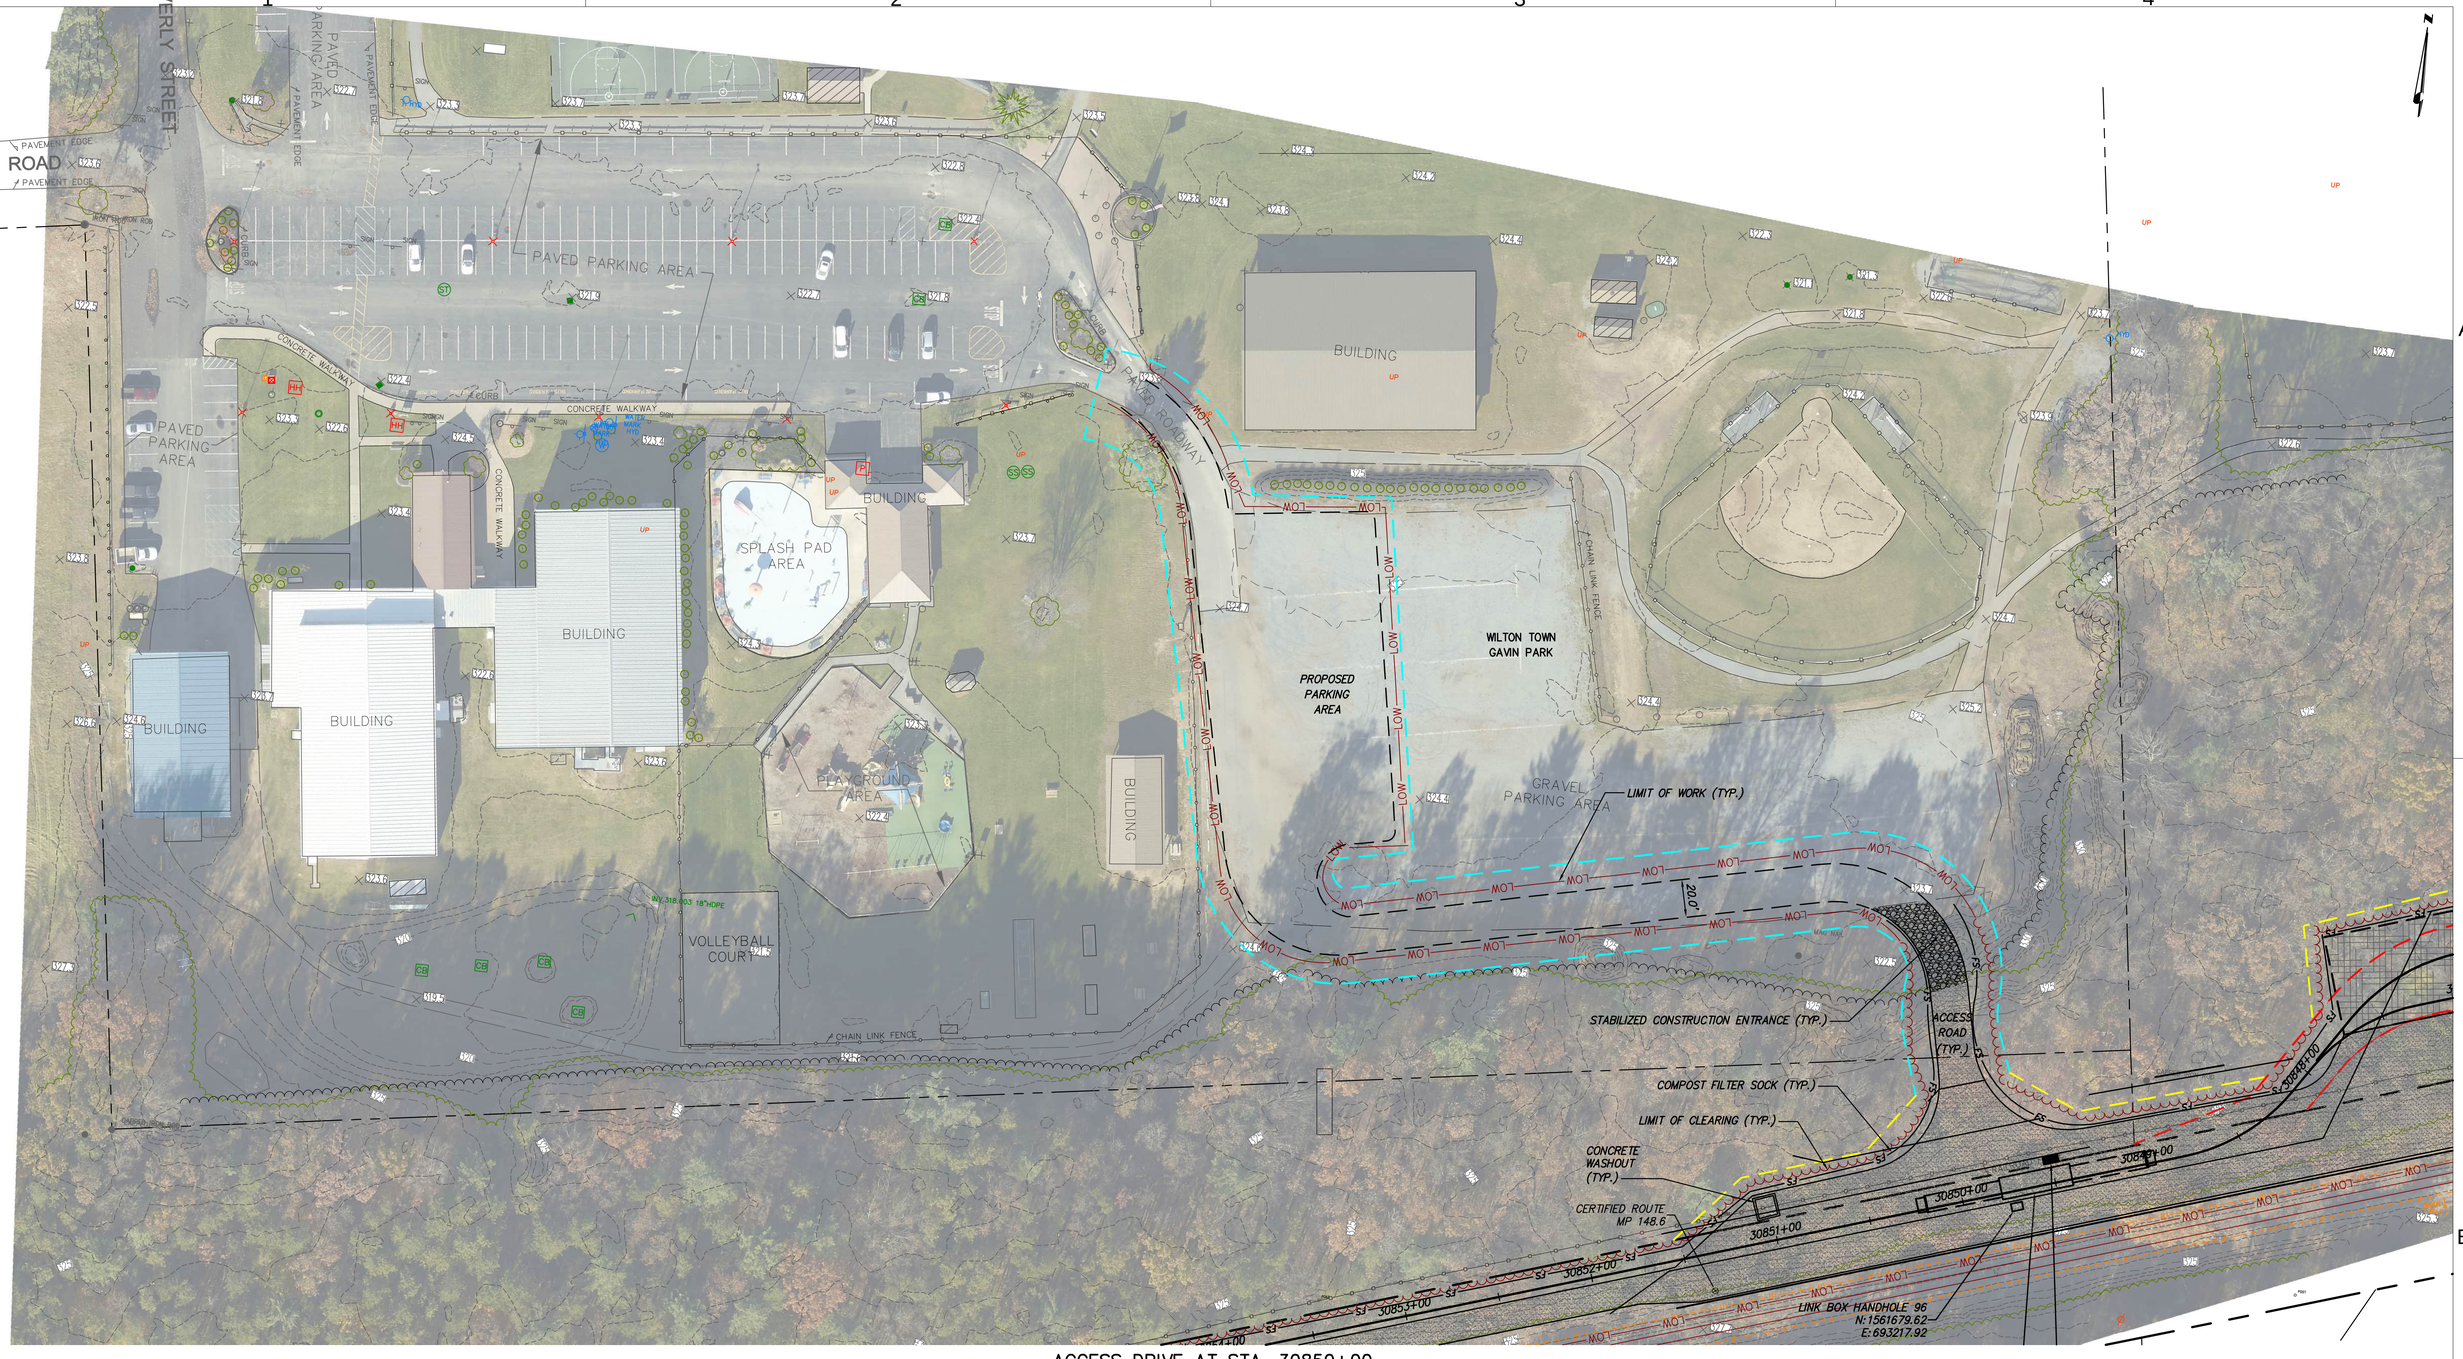

ACCESS DRIVE AT STA. 30850+00

SCALE: 1" = 40'

CHPE Champlain Hudson Power Express

Kiewit

CHA
III Winners Circle, PO Box 5269
Albany, NY 12205-0269
518.453.4500 . www.chacompanies.com

IT IS A VIOLATION OF LAW FOR ANY PERSON, UNLESS THEY ARE ACTING UNDER THE DIRECTION OF A LICENSED PROFESSIONAL ENGINEER, ARCHITECT, LANDSCAPE ARCHITECT OR LAND SURVEYOR TO ALTER AN ITEM IN ANY WAY. IF AN ITEM BEARING THE STAMP OF A LICENSED PROFESSIONAL IS ALTERED, THE ALTERING ENGINEER, ARCHITECT, LANDSCAPE ARCHITECT OR LAND SURVEYOR SHALL STAMP THE DOCUMENT AND INCLUDE THE NOTATION "ALTERED BY" FOLLOWED BY THEIR SIGNATURE, THE DATE OF SUCH ALTERATION, AND A SPECIFIC DESCRIPTION OF THE ALTERATION.


No.	DATE	SUBMITTAL / REVISION DESCRIPTION	DB	APP
0	04/05/2023	FINAL EM&CP SUBMISSION	JJE	JPR

CHAMPLAIN HUDSON POWER EXPRESS
SEGMENTS 4 & 5 (PACKAGE 3) - CP: FORT EDWARD TO MILTON
ACCESS DRIVE AT STA. 30850+00

KIEWIT PROJECT NO.	21162
CHA PROJECT NO.	066076
DRAWING NO.	C-216

DRAWN BY: JJE | DESIGNED BY: JTM | APPROVED BY: JPR | SCALE AS NOTED | REV. NO. | DATE 04/05/2023 | SH.NO.

File: V:\PROJECTS\ANY\V6\066076.000\09_DESIGN\DRAWINGS\01_SHEETS\DESIGN PACKAGE 3\066076_P3 – C-216.DWG Saved: 3/30/2023 3:19:54 PM Plotted: 4/3/2023 11:46:11 AM Current User: Zoyer, Tarik LastSavedBy: 8314

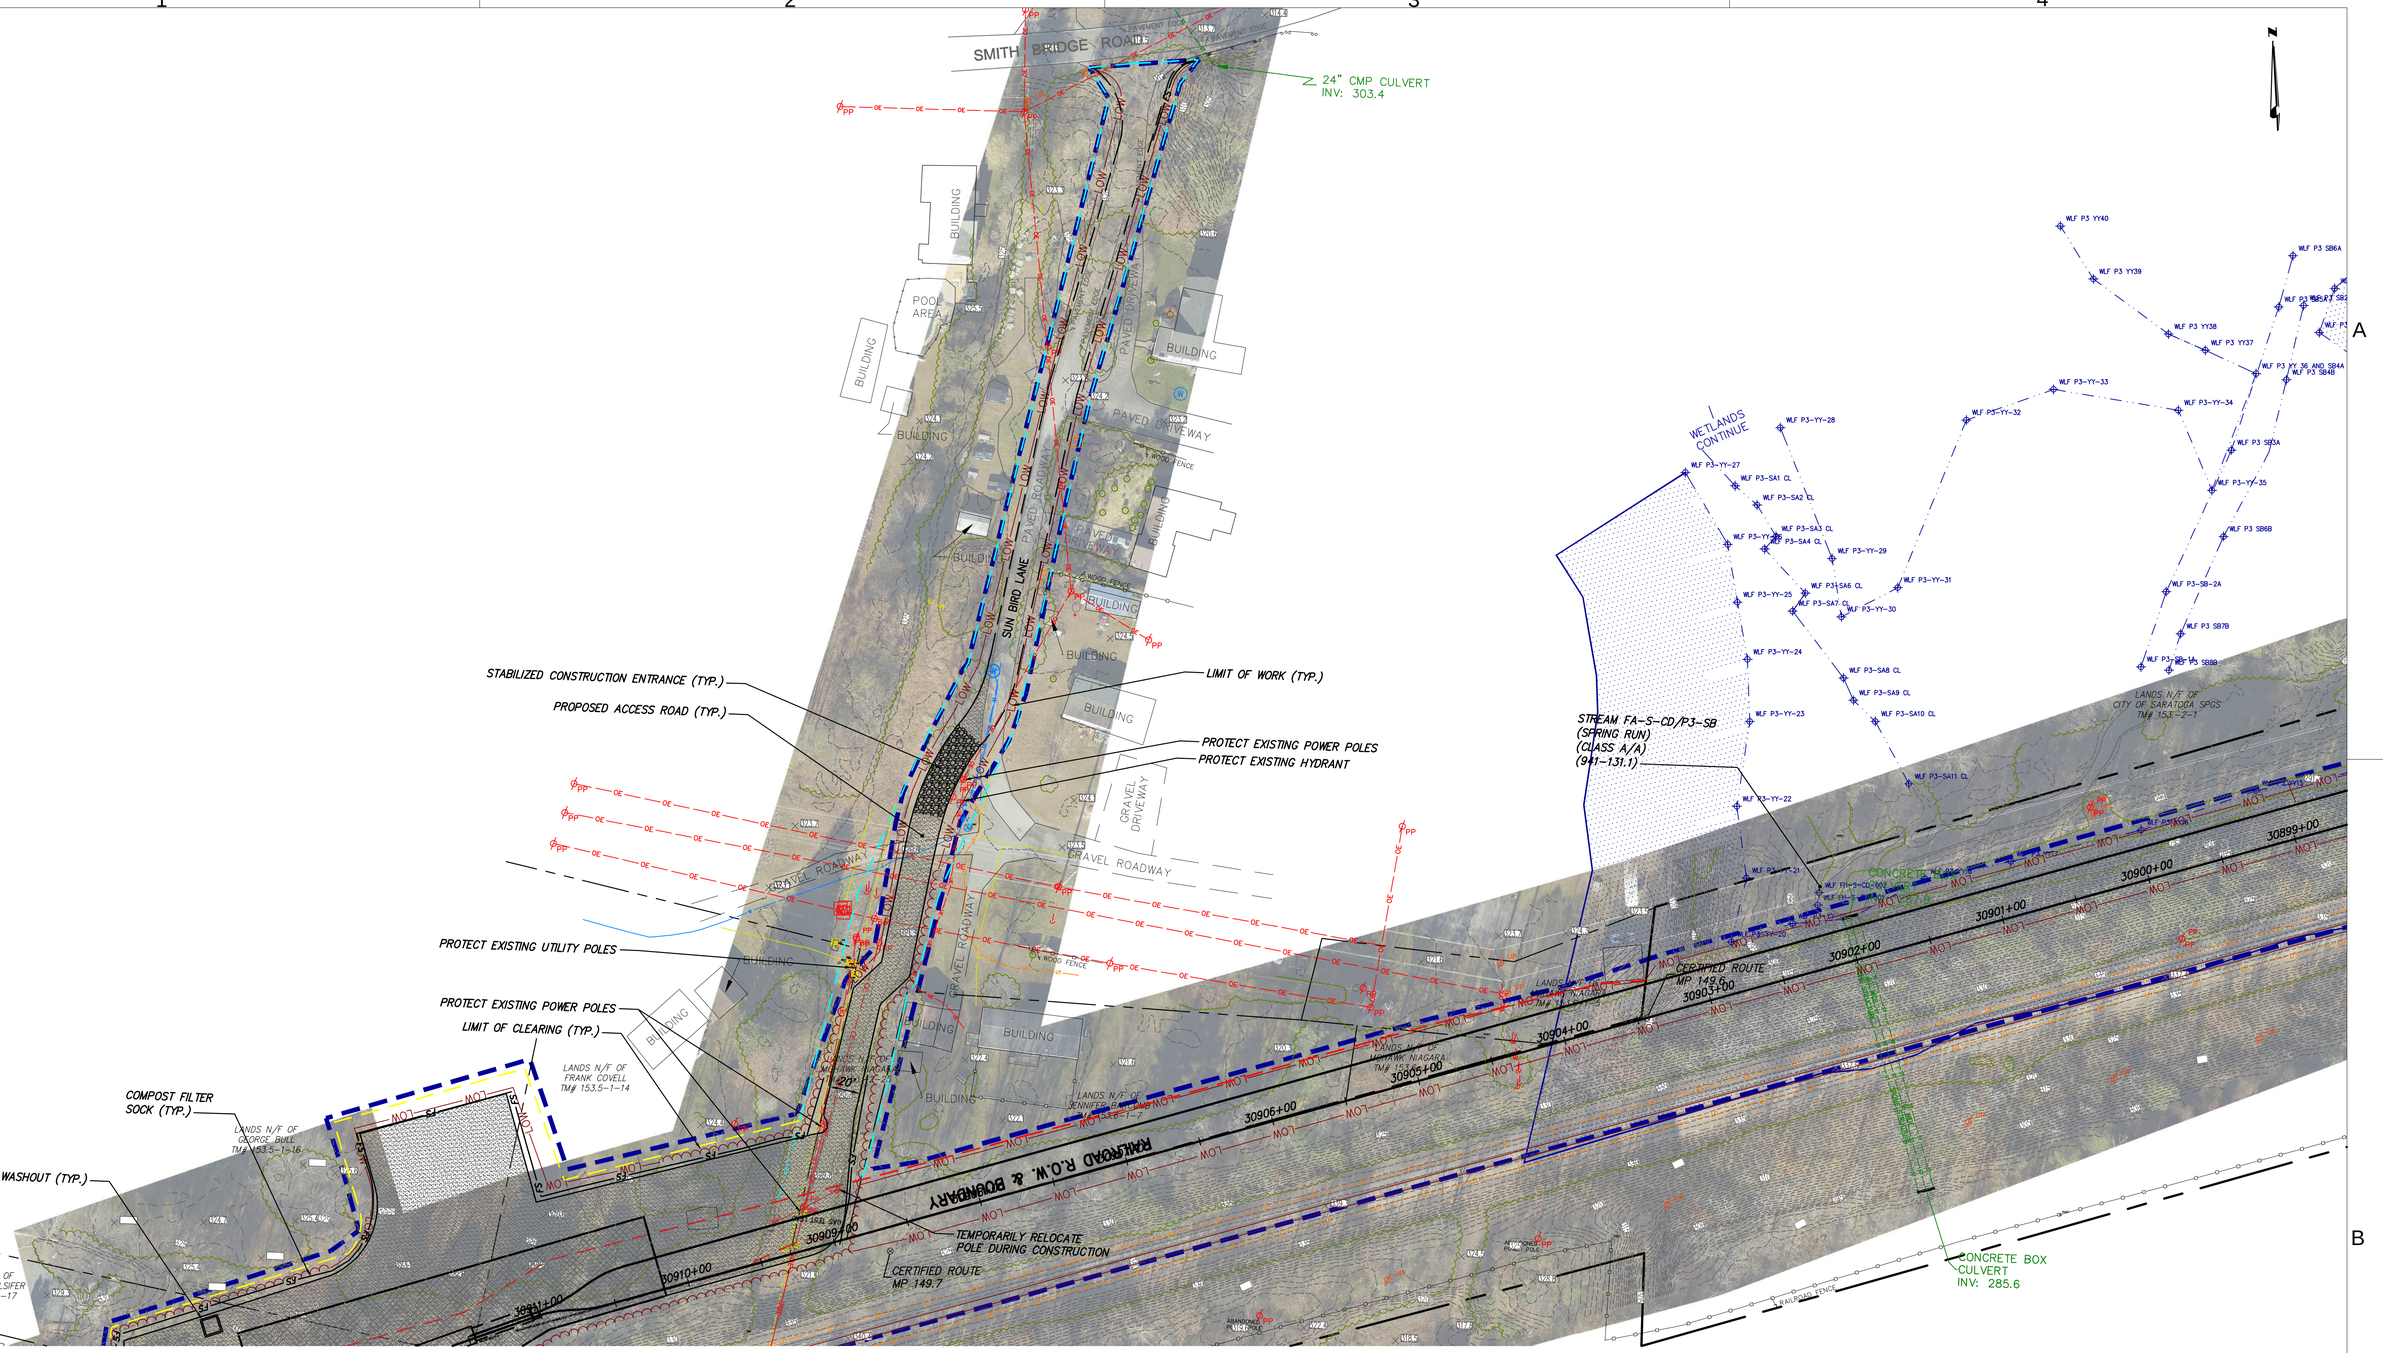

ACCESS DRIVE AT STA. 30910+00
SCALE: 1" = 50'

CHPE Champlain Hudson Power Express

Kiewit

CHA
111 Winners Circle, PO Box 5269
Albany, NY 12205-0269
518.453.4500 . www.chacompanies.com

IT IS A VIOLATION OF LAW FOR ANY PERSON, UNLESS THEY ARE ACTING UNDER THE DIRECTION OF A LICENSED PROFESSIONAL ENGINEER, ARCHITECT, LANDSCAPE ARCHITECT OR LAND SURVEYOR TO ALTER AN ITEM IN ANY WAY. IF AN ITEM BEARING THE STAMP OF A LICENSED PROFESSIONAL IS ALTERED, THE ALTERING ENGINEER, ARCHITECT, LANDSCAPE ARCHITECT OR LAND SURVEYOR SHALL STAMP THE DOCUMENT AND INCLUDE THE NOTATION "ALTERED BY" FOLLOWED BY THEIR SIGNATURE, THE DATE OF SUCH ALTERATION, AND A SPECIFIC DESCRIPTION OF THE ALTERATION.


No.	DATE	SUBMITTAL / REVISION DESCRIPTION	DB	APP
0	04/05/2023	FINAL EM&CP SUBMISSION	JJE	JPR

CHAMPLAIN HUDSON POWER EXPRESS
SEGMENTS 4 & 5 (PACKAGE 3) - CP: FORT EDWARD TO MILTON
ACCESS DRIVE AT STA. 30910+00

KIEWIT PROJECT NO.	21162
CHA PROJECT NO.	066076
DRAWING NO.	C-217

DRAWN BY: JJE | DESIGNED BY: JTM | APPROVED BY: JPR | SCALE AS NOTED | REV. NO. | DATE 04/05/2023 | SH.NO.

File: V:\PROJECTS\ANY\V6\066076.000\09_DESIGN\DRAWINGS\01_SHEETS\DESIGN PACKAGE 3\066076_P3 - C-217.DWG Saved: 3/30/2023 3:22:26 PM Plotted: 4/5/2023 11:47:45 AM Current User: Zayer, Tarik LastSavedBy: 8314

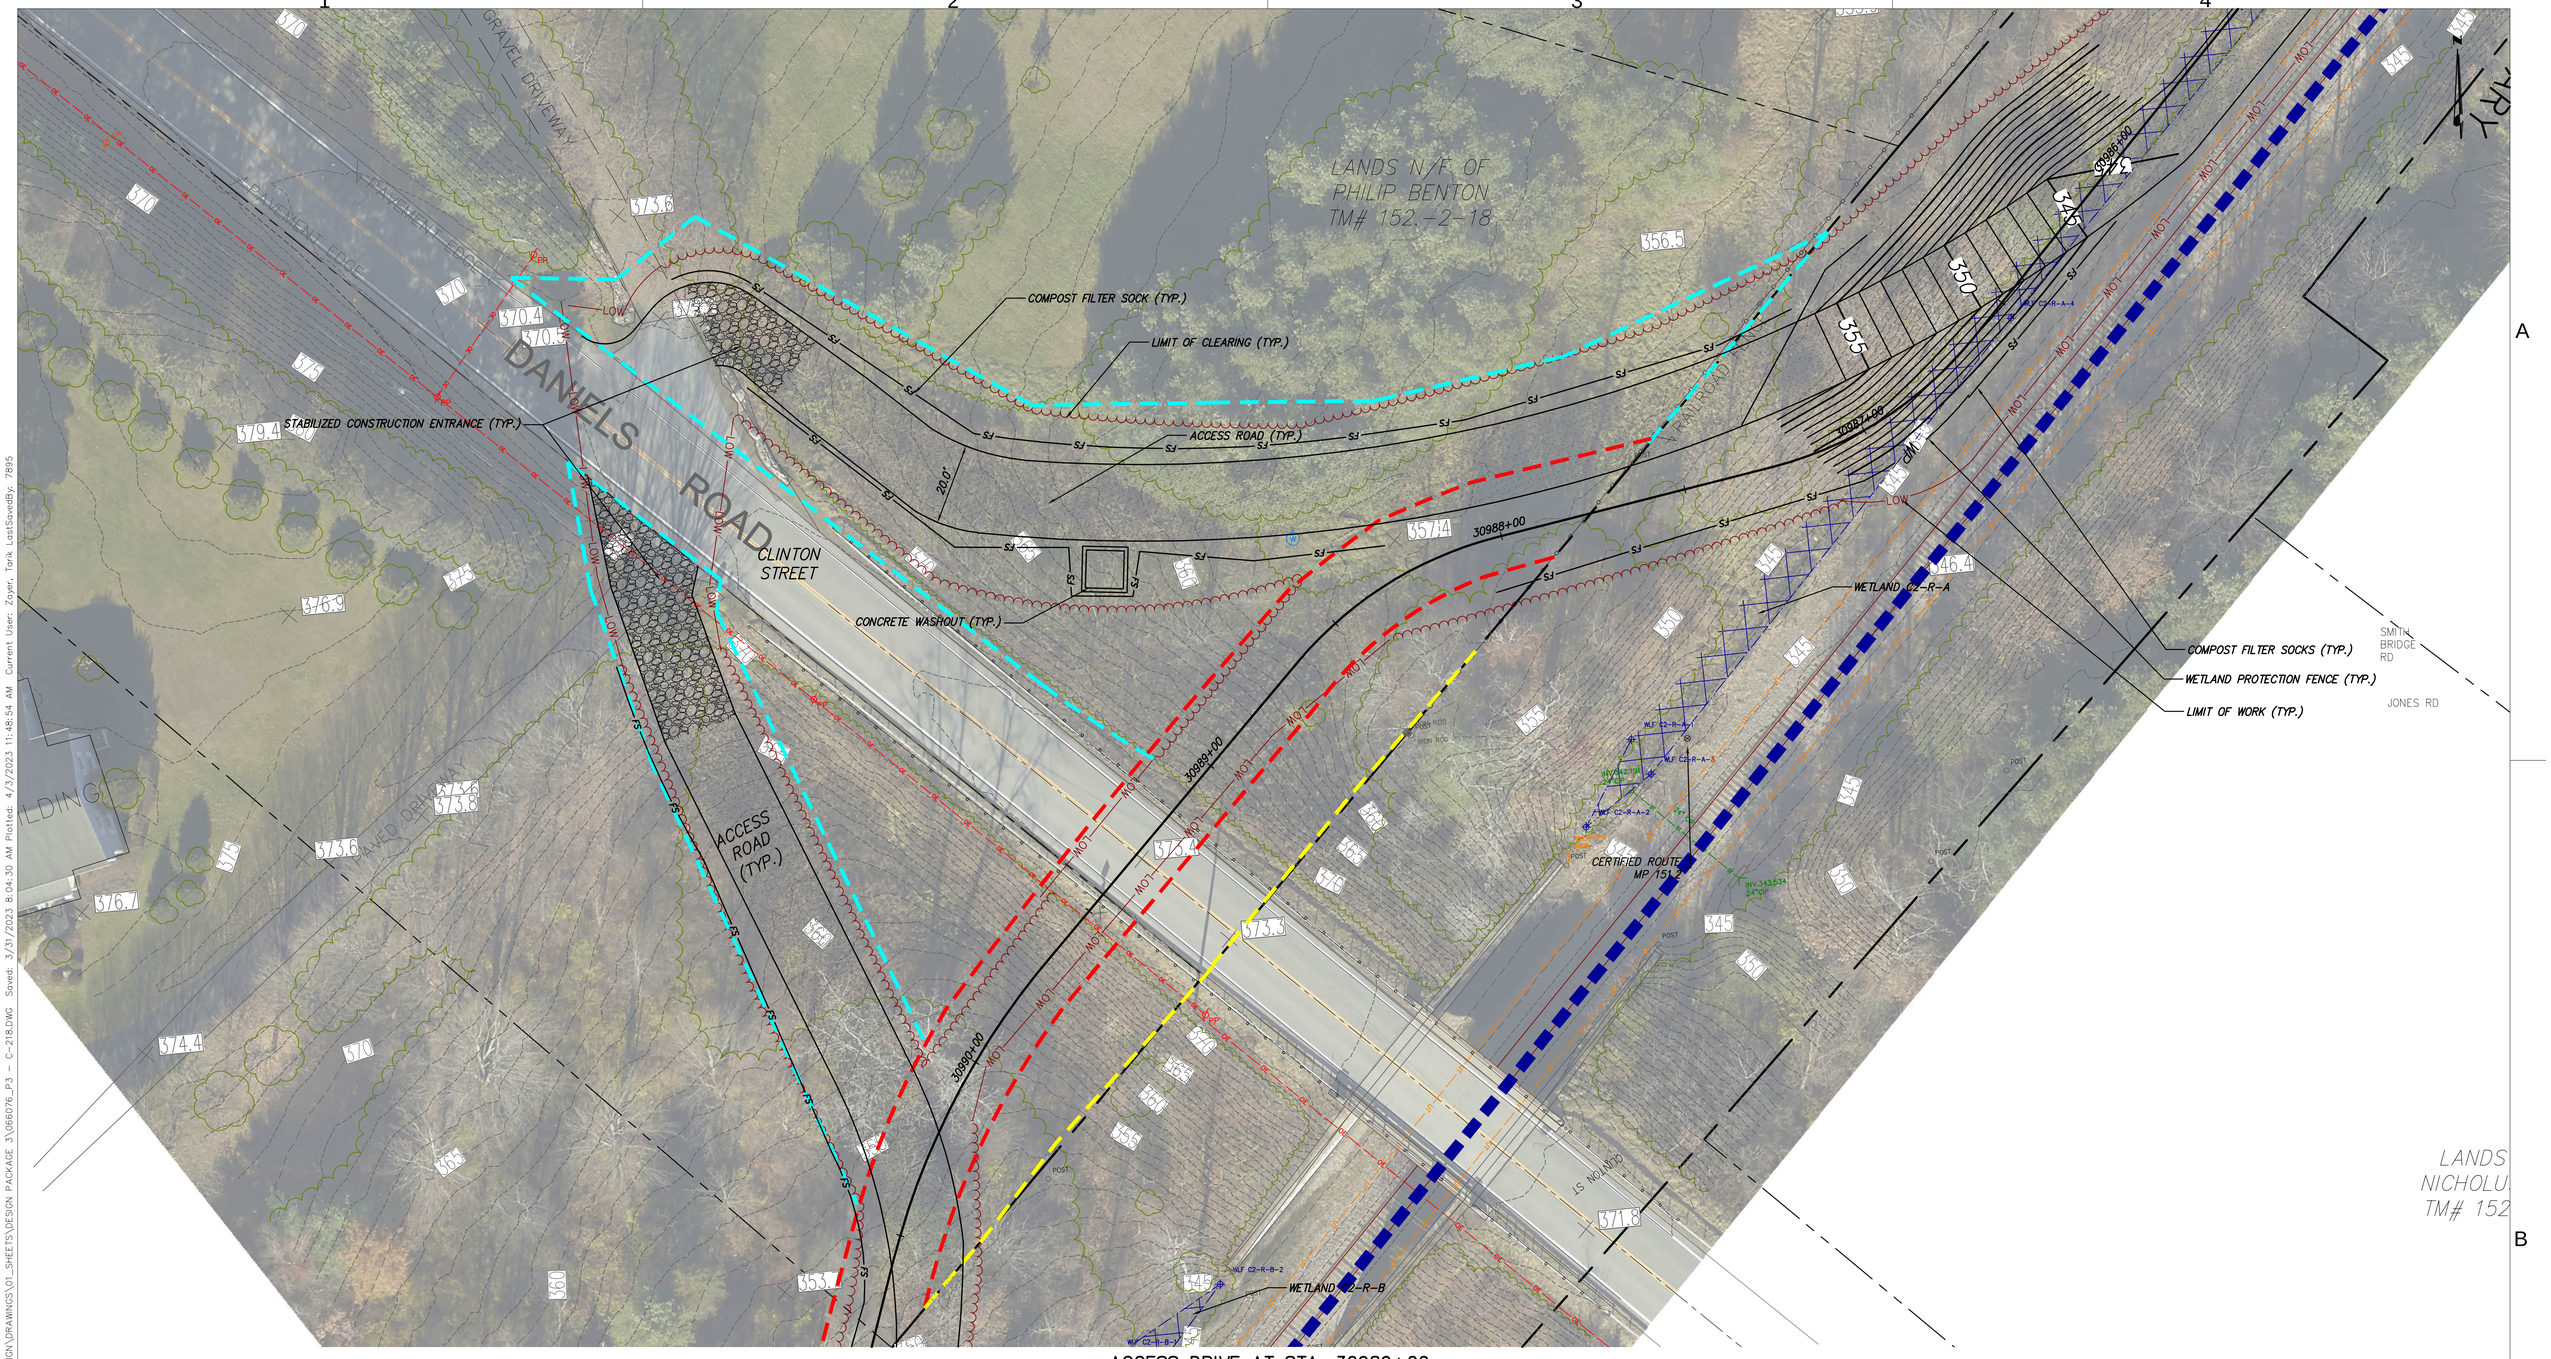

ACCESS DRIVE AT STA. 30989+00
SCALE: 1" = 20'

IT IS A VIOLATION OF LAW FOR ANY PERSON, UNLESS THEY ARE ACTING UNDER THE DIRECTION OF A LICENSED PROFESSIONAL ENGINEER, ARCHITECT, LANDSCAPE ARCHITECT OR LAND SURVEYOR TO ALTER AN ITEM IN ANY WAY. IF AN ITEM BEARING THE STAMP OF A LICENSED PROFESSIONAL IS ALTERED, THE ALTERING ENGINEER, ARCHITECT, LANDSCAPE ARCHITECT OR LAND SURVEYOR SHALL STAMP THE DOCUMENT AND INCLUDE THE NOTATION "ALTERED BY" FOLLOWED BY THEIR SIGNATURE, THE DATE OF SUCH ALTERATION, AND A SPECIFIC DESCRIPTION OF THE ALTERATION.


No.	DATE	SUBMITTAL / REVISION DESCRIPTION	DB	APP
0	04/05/2023	FINAL EM&CP SUBMISSION	JJE	JPR

CHAMPLAIN HUDSON POWER EXPRESS
SEGMENTS 4 & 5 (PACKAGE 3) - CP: FORT EDWARD TO MILTON
ACCESS DRIVE AT STA. 30989+00

KIEWIT PROJECT NO.	21162
CHA PROJECT NO.	066076
DRAWING NO.	C-218
DRAWN BY: JJE	DESIGNED BY: JTM
APPROVED BY: JPR	SCALE AS NOTED
REV. NO.	DATE 04/05/2023
	SH.NO.

CHPE Champlain Hudson Power Express
Kiewit
CHA
111 Winners Circle, PO Box 5269
Albany, NY 12205-0269
518.453.4500 . www.chacompanies.com

File: V:\PROJECTS\ANY\KE\066076.000\09_DESIGN\DRAWINGS\01_SHEETS\DESIGN PACKAGE 3\066076_P3 - C-218.DWG Saved: 3/31/2023 8:04:30 AM Plotted: 4/3/2023 11:48:54 AM Current User: Zayen, Tarik LastSavedBy: 7895

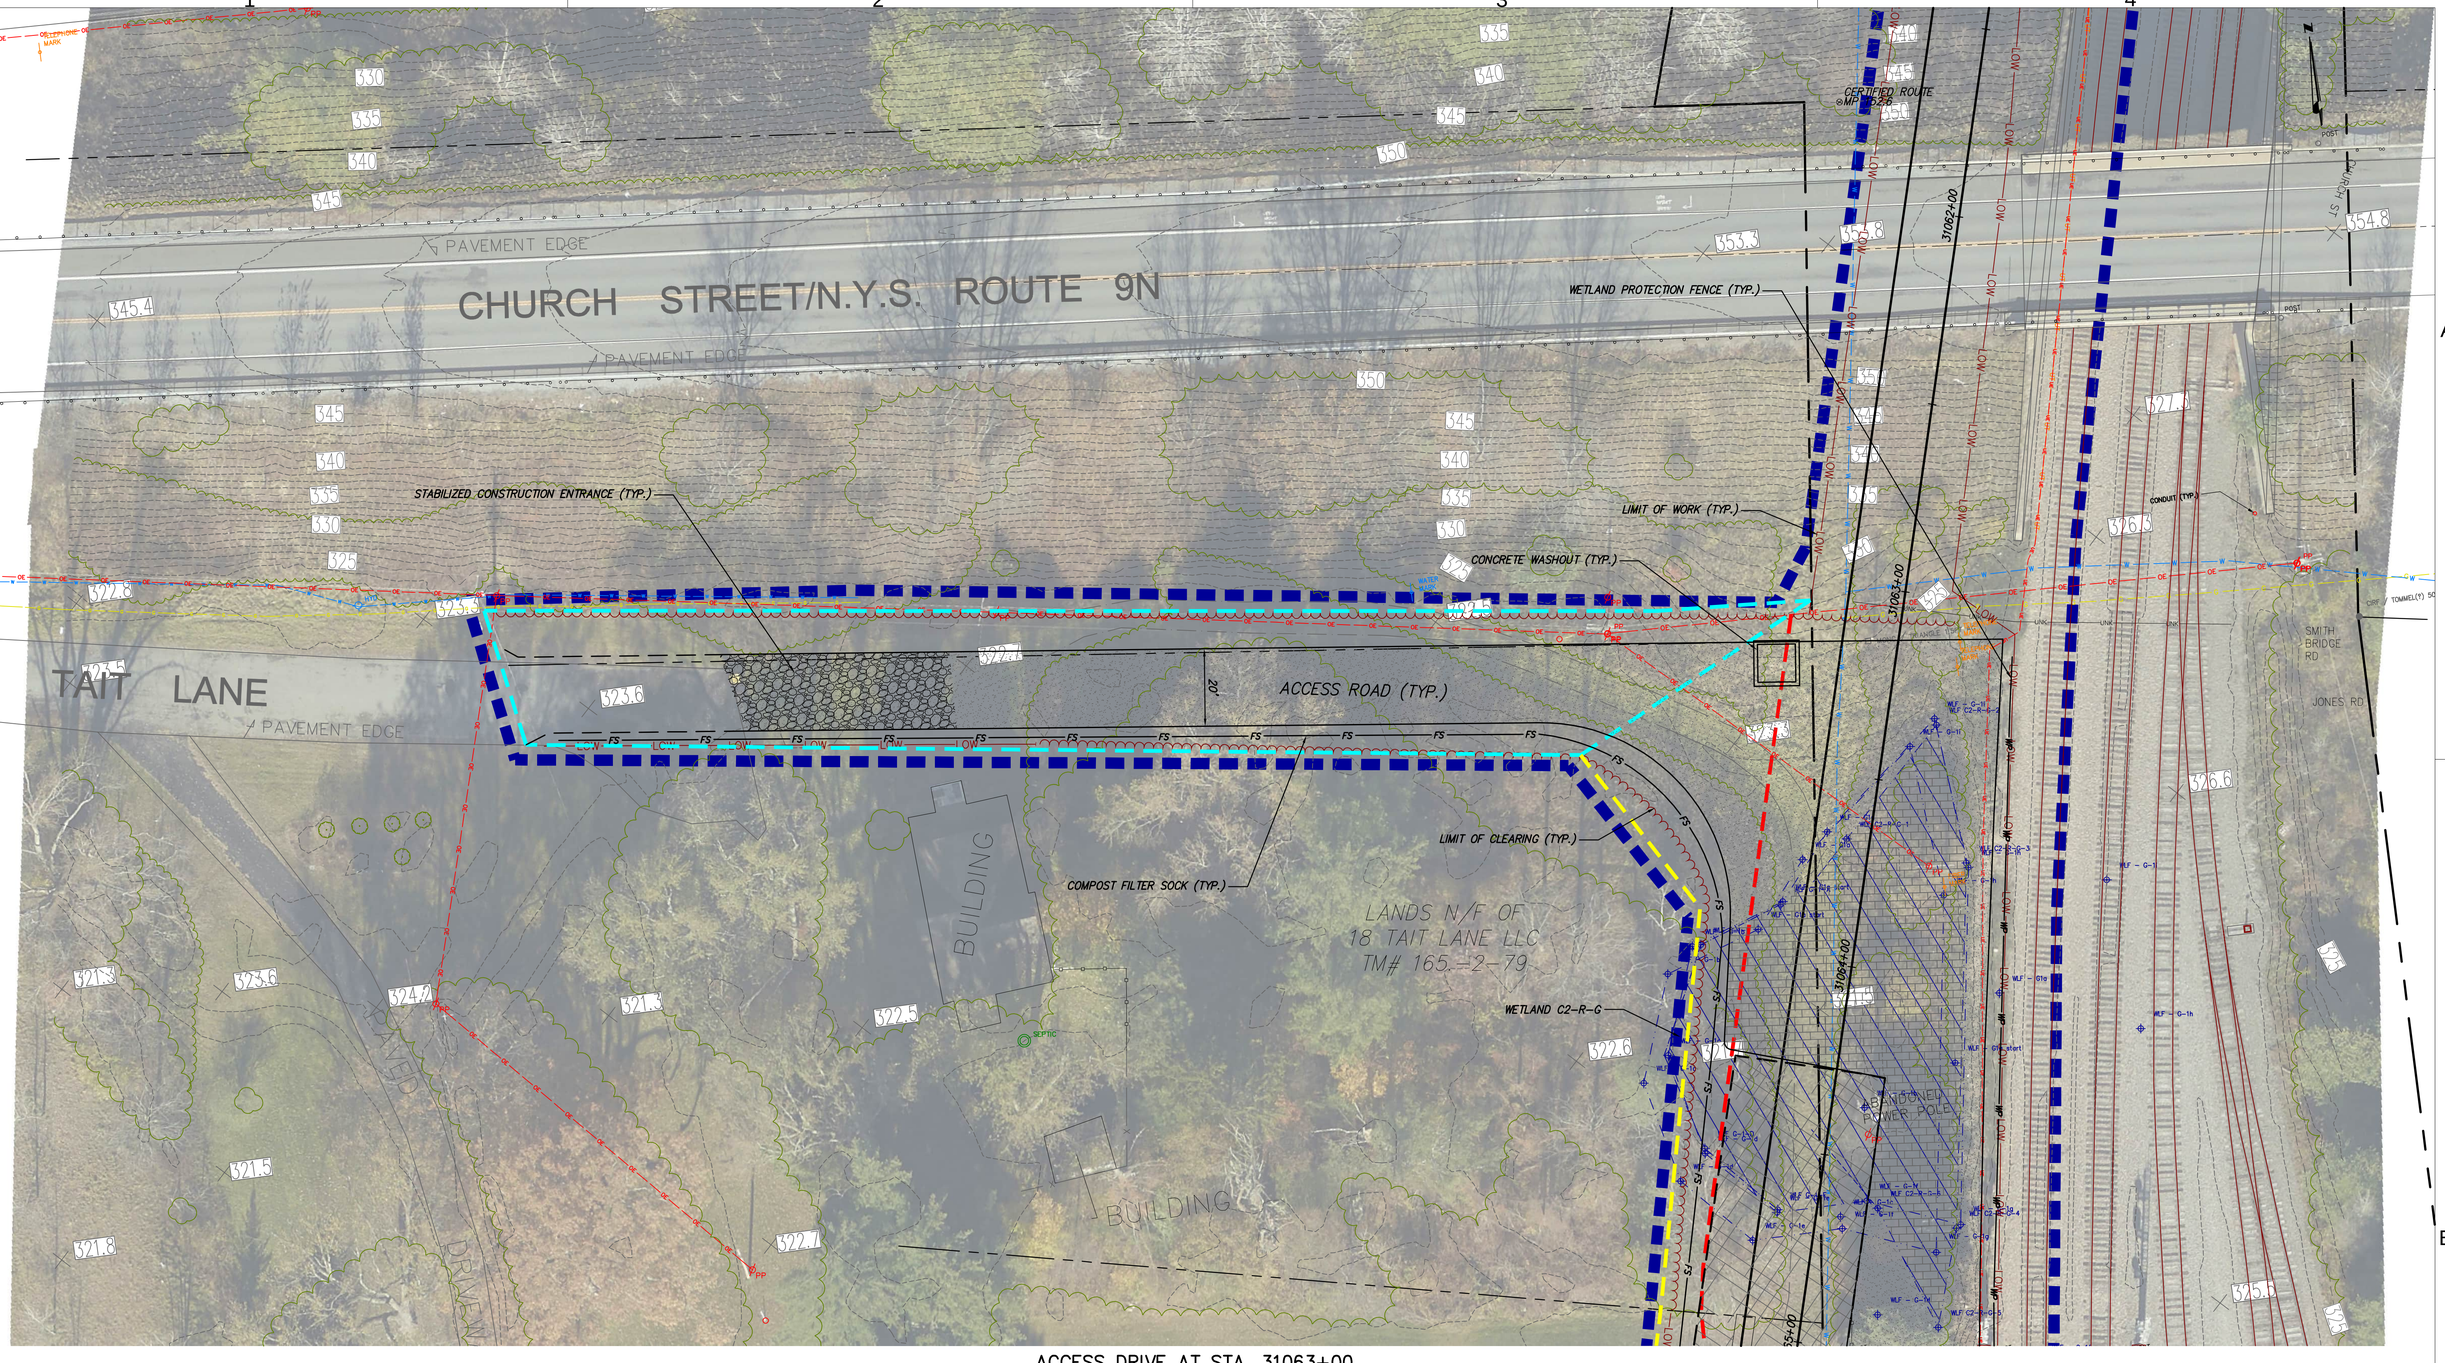

ACCESS DRIVE AT STA. 31063+00

SCALE: 1" = 20'

CHPE Champlain Hudson Power Express

Kiewit

CHA
111 Winners Circle, PO Box 5269
Albany, NY 12205-0269
518.453.4500 . www.chacompanies.com

IT IS A VIOLATION OF LAW FOR ANY PERSON, UNLESS THEY ARE ACTING UNDER THE DIRECTION OF A LICENSED PROFESSIONAL ENGINEER, ARCHITECT, LANDSCAPE ARCHITECT OR LAND SURVEYOR TO ALTER AN ITEM IN ANY WAY. IF AN ITEM BEARING THE STAMP OF A LICENSED PROFESSIONAL IS ALTERED, THE ALTERING ENGINEER, ARCHITECT, LANDSCAPE ARCHITECT OR LAND SURVEYOR SHALL STAMP THE DOCUMENT AND INCLUDE THE NOTATION "ALTERED BY" FOLLOWED BY THEIR SIGNATURE, THE DATE OF SUCH ALTERATION, AND A SPECIFIC DESCRIPTION OF THE ALTERATION.

No.	DATE	SUBMITTAL / REVISION DESCRIPTION	DB	APP
0	04/05/2023	FINAL EM&CP SUBMISSION	JJE	JPR


CHAMPLAIN HUDSON POWER EXPRESS
SEGMENTS 4 & 5 (PACKAGE 3) - CP: FORT EDWARD TO MILTON
ACCESS DRIVE AT STA. 31063+00

KIEWIT PROJECT NO.	21162
CHA PROJECT NO.	066076
DRAWING NO.	C-219

DRAWN BY: JJE | DESIGNED BY: JTM | APPROVED BY: JPR | SCALE AS NOTED | REV. NO. | DATE 04/05/2023 | SH.NO.

File: V:\PROJECTS\ANY\V6\066076.000\09_DESIGN\DRAWINGS\01_SHEETS\DESIGN PACKAGE 3\066076_P3 - C-219_DWG Saved: 3/30/2023 3:44:50 PM Plotted: 4/3/2023 11:50:12 AM Current User: Zoyer, Tarik LastSavedBy: 8314

File: V:\PROJECTS\ANY\V6\066076.000\09_DESIGN\DRAWINGS\01_SHEETS\DESIGN PACKAGE 3\066076_P3 – C-220.DWG Saved: 3/30/2023 3:43:12 PM Plotted: 4/3/2023 11:51:40 AM Current User: Zayer, Tarik LastSavedBy: 8314

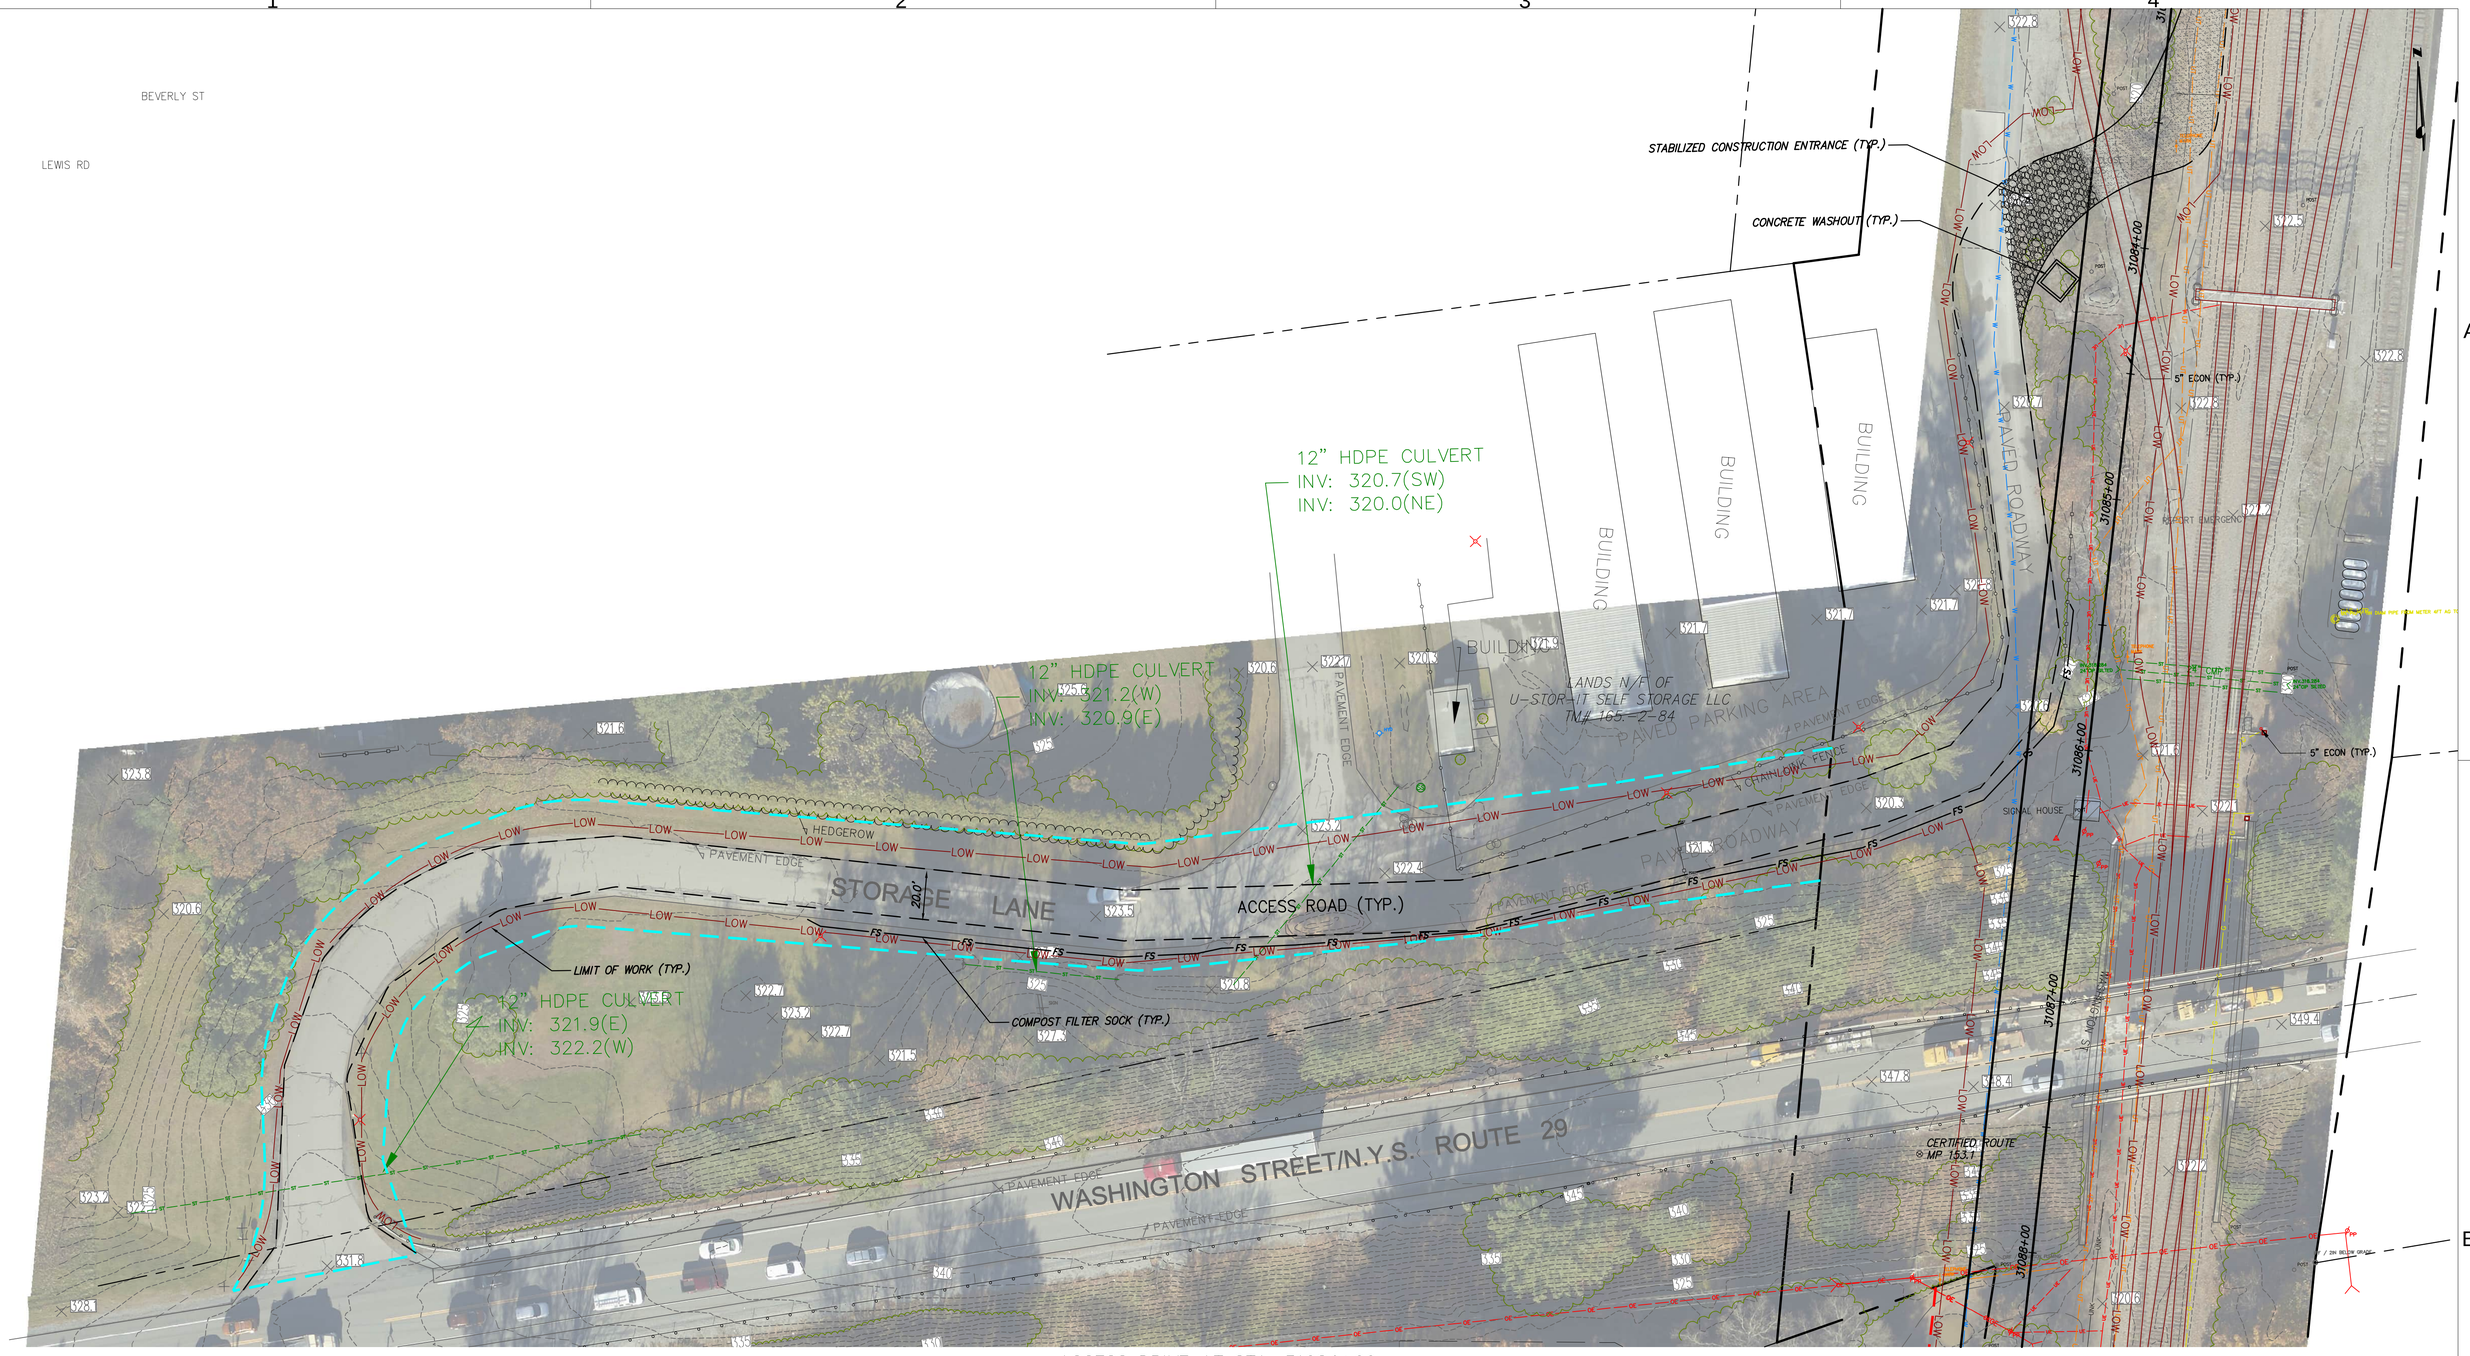

ACCESS DRIVE AT STA. 31084+00
SCALE: 1" = 30'

CHPE Champlain Hudson Power Express

Kiewit

CHA
111 Winners Circle, PO Box 5269
Albany, NY 12205-0269
518.453.4500 . www.chacompanies.com

IT IS A VIOLATION OF LAW FOR ANY PERSON, UNLESS THEY ARE ACTING UNDER THE DIRECTION OF A LICENSED PROFESSIONAL ENGINEER, ARCHITECT, LANDSCAPE ARCHITECT OR LAND SURVEYOR TO ALTER AN ITEM IN ANY WAY. IF AN ITEM BEARING THE STAMP OF A LICENSED PROFESSIONAL IS ALTERED, THE ALTERING ENGINEER, ARCHITECT, LANDSCAPE ARCHITECT OR LAND SURVEYOR SHALL STAMP THE DOCUMENT AND INCLUDE THE NOTATION "ALTERED BY" FOLLOWED BY THEIR SIGNATURE, THE DATE OF SUCH ALTERATION, AND A SPECIFIC DESCRIPTION OF THE ALTERATION.

No.	DATE	SUBMITTAL / REVISION DESCRIPTION	DB	APP
0	04/05/2023	FINAL EM&CP SUBMISSION	JJE	JPR

CHAMPLAIN HUDSON POWER EXPRESS
SEGMENTS 4 & 5 (PACKAGE 3) - CP: FORT EDWARD TO MILTON
ACCESS DRIVE AT STA. 31084+00

KIEWIT PROJECT NO.	21162
CHA PROJECT NO.	066076
DRAWING NO.	C-220

DRAWN BY: JJE | DESIGNED BY: JTM | APPROVED BY: JTM | SCALE AS NOTED | REV. NO. | DATE 04/05/2023 | SH.NO.