
File: P:\20174-CHPE_CABLE_INSTALL-KIEWIT\60_CAD\20_ENGINEERING_CAD_FILES\PACKAGE_4A\NY_ENVIRONMENTAL_(EROSION_CONTROL)\01_KCE\SHEET_FILES\21162_4A_C-413-415.DWG Saved: 8/2/2023 4:10:11 PM Plotted: 8/2/2023 4:28:16 PM Current User: Benson Lam LastSavedBy: blam

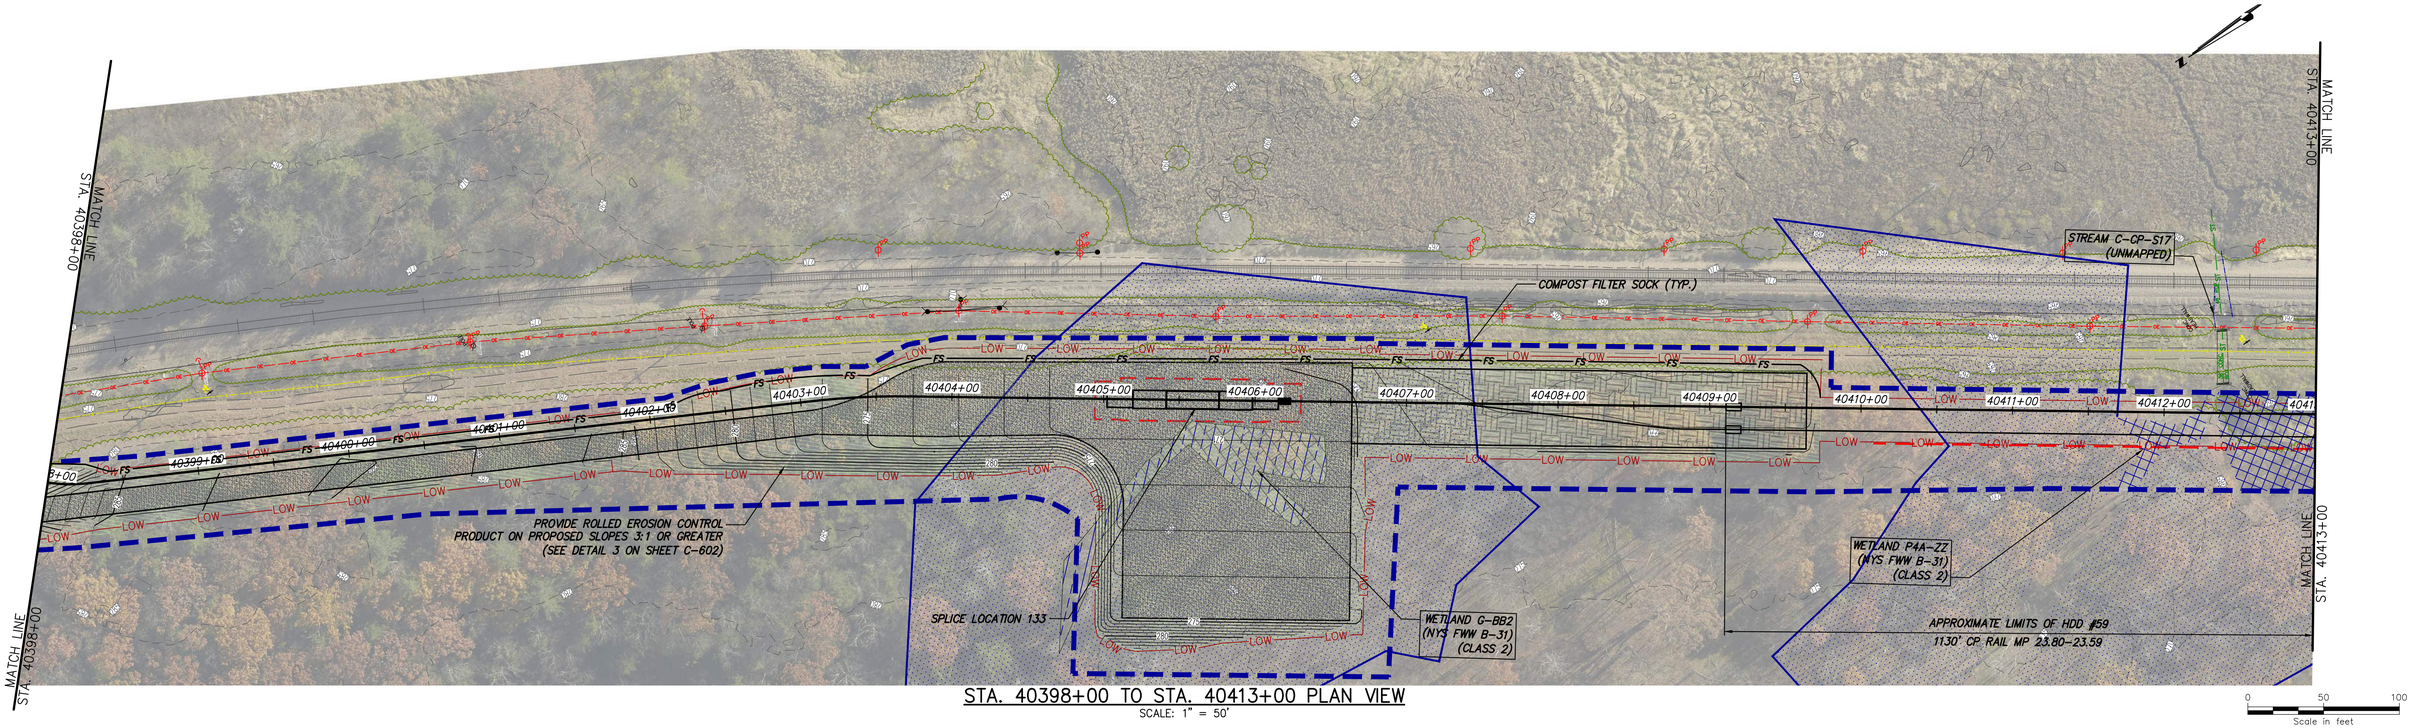


STA. 40398+00 TO STA. 40413+00 PLAN VIEW

SCALE: 1" = 50'

0 50 100

Scale in feet

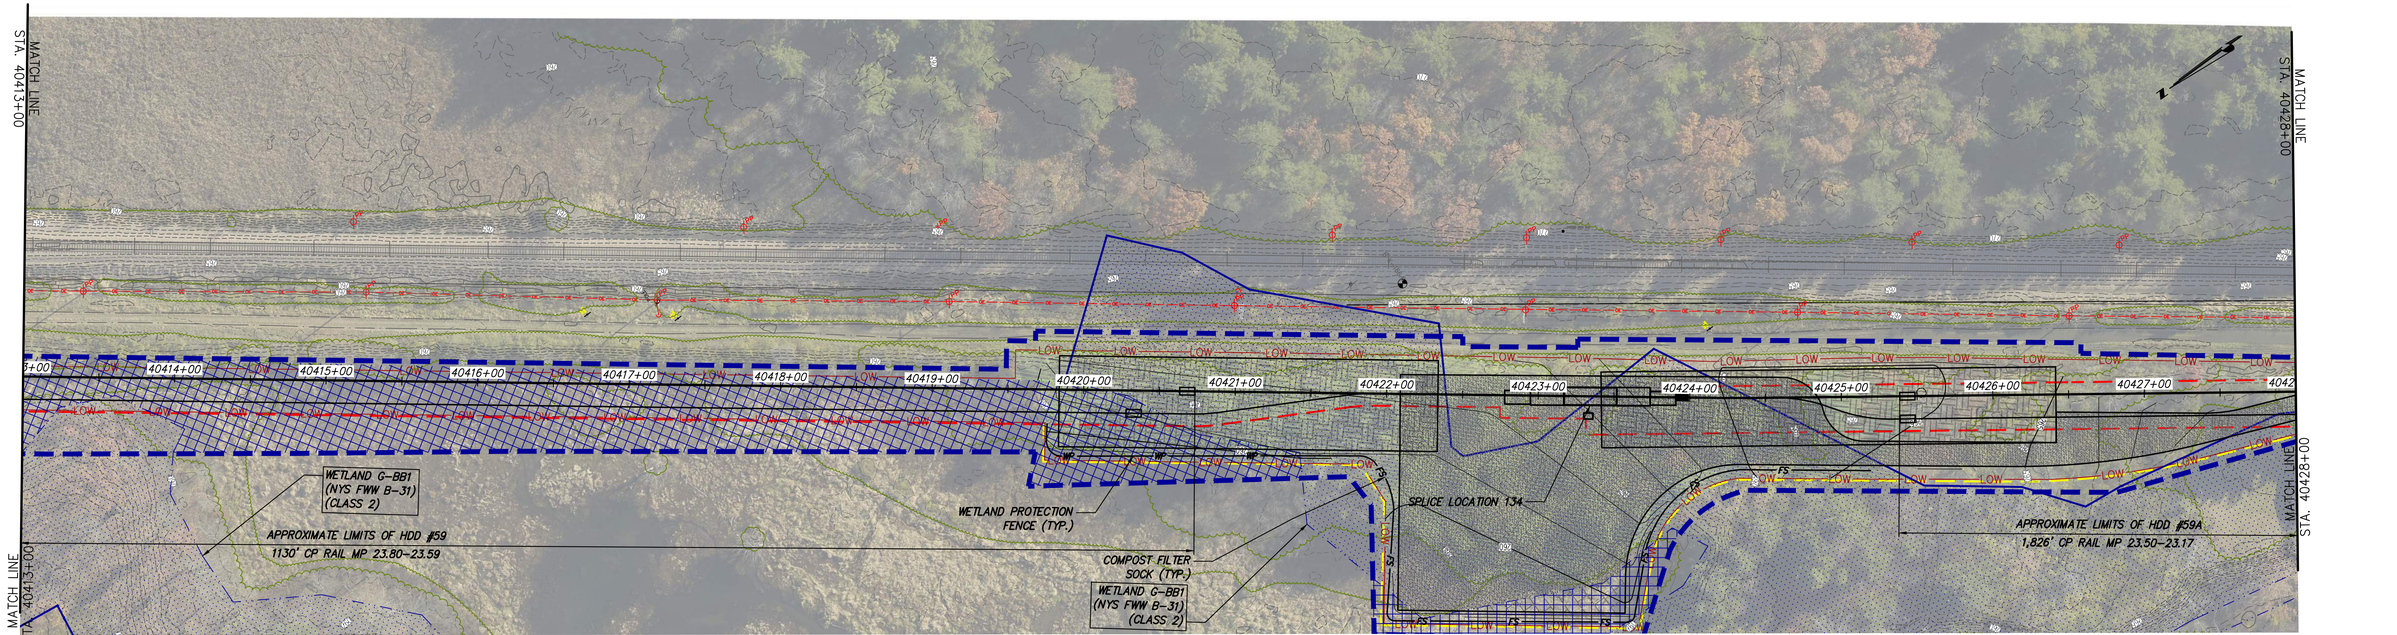

STA. 40413+00 TO STA. 40428+00 PLAN VIEW

SCALE: 1" = 50'

0 50 100

Scale in feet

CHPE Champlain Hudson Power Express

Kiewit

Engineering and Land Surveying, P.C.

STATE OF NEW YORK — BRIAN LENEHAN — 102293 — LICENSED PROFESSIONAL ENGINEER

IT IS A VIOLATION OF LAW FOR ANY PERSON, UNLESS THEY ARE ACTING UNDER THE DIRECTION OF A LICENSED PROFESSIONAL ENGINEER, ARCHITECT, LANDSCAPE ARCHITECT OR LAND SURVEYOR TO ALTER AN ITEM IN ANY WAY. IF AN ITEM BEARING THE STAMP OF A LICENSED PROFESSIONAL IS ALTERED, THE ALTERING ENGINEER, ARCHITECT, LANDSCAPE ARCHITECT OR LAND SURVEYOR SHALL STAMP THE DOCUMENT AND INCLUDE THE NOTATION "ALTERED BY" FOLLOWED BY THEIR SIGNATURE, THE DATE OF SUCH ALTERATION, AND A SPECIFIC DESCRIPTION OF THE ALTERATION.

No.	DATE	SUBMITTAL / REVISION DESCRIPTION	DB	APP
0	08/03/2023	ISSUED FOR CONSTRUCTION SUBMISSION	BL	SL

CHAMPLAIN HUDSON POWER EXPRESS

SEGMENT 6 (PACKAGE 4A) - CP: BALLSTON TO GLENVILLE


EROSION AND SEDIMENT CONTROL PLAN

STA. 40398+00 TO STA. 40428+00

KIEWIT PROJECT NO.	21162
KC PROJECT NO.	120174
DRAWING NO.	**C-414**


DRAWN BY: BL | DESIGNED BY: BL | APPROVED BY: SL | SCALE: AS NOTED | DATE: 08/03/2023 | REV. NO. 0 | SH.NO. OF

File: P:\120174-CHPE_CABLE_INSTALL-KIEWIT\60_CAD\20_ENGINEERING_CAD_FILES\PACKAGE_4A\NY_ENVIRONMENTAL_(EROSION_CONTROL)\01_KCE\SHEET_FILES\21162_4A_C-413-415.DWG Saved: 8/2/2023 4:10:11 PM Plotted: 8/2/2023 4:29:41 PM Current User: Benson Lam LastSavedBy: blam

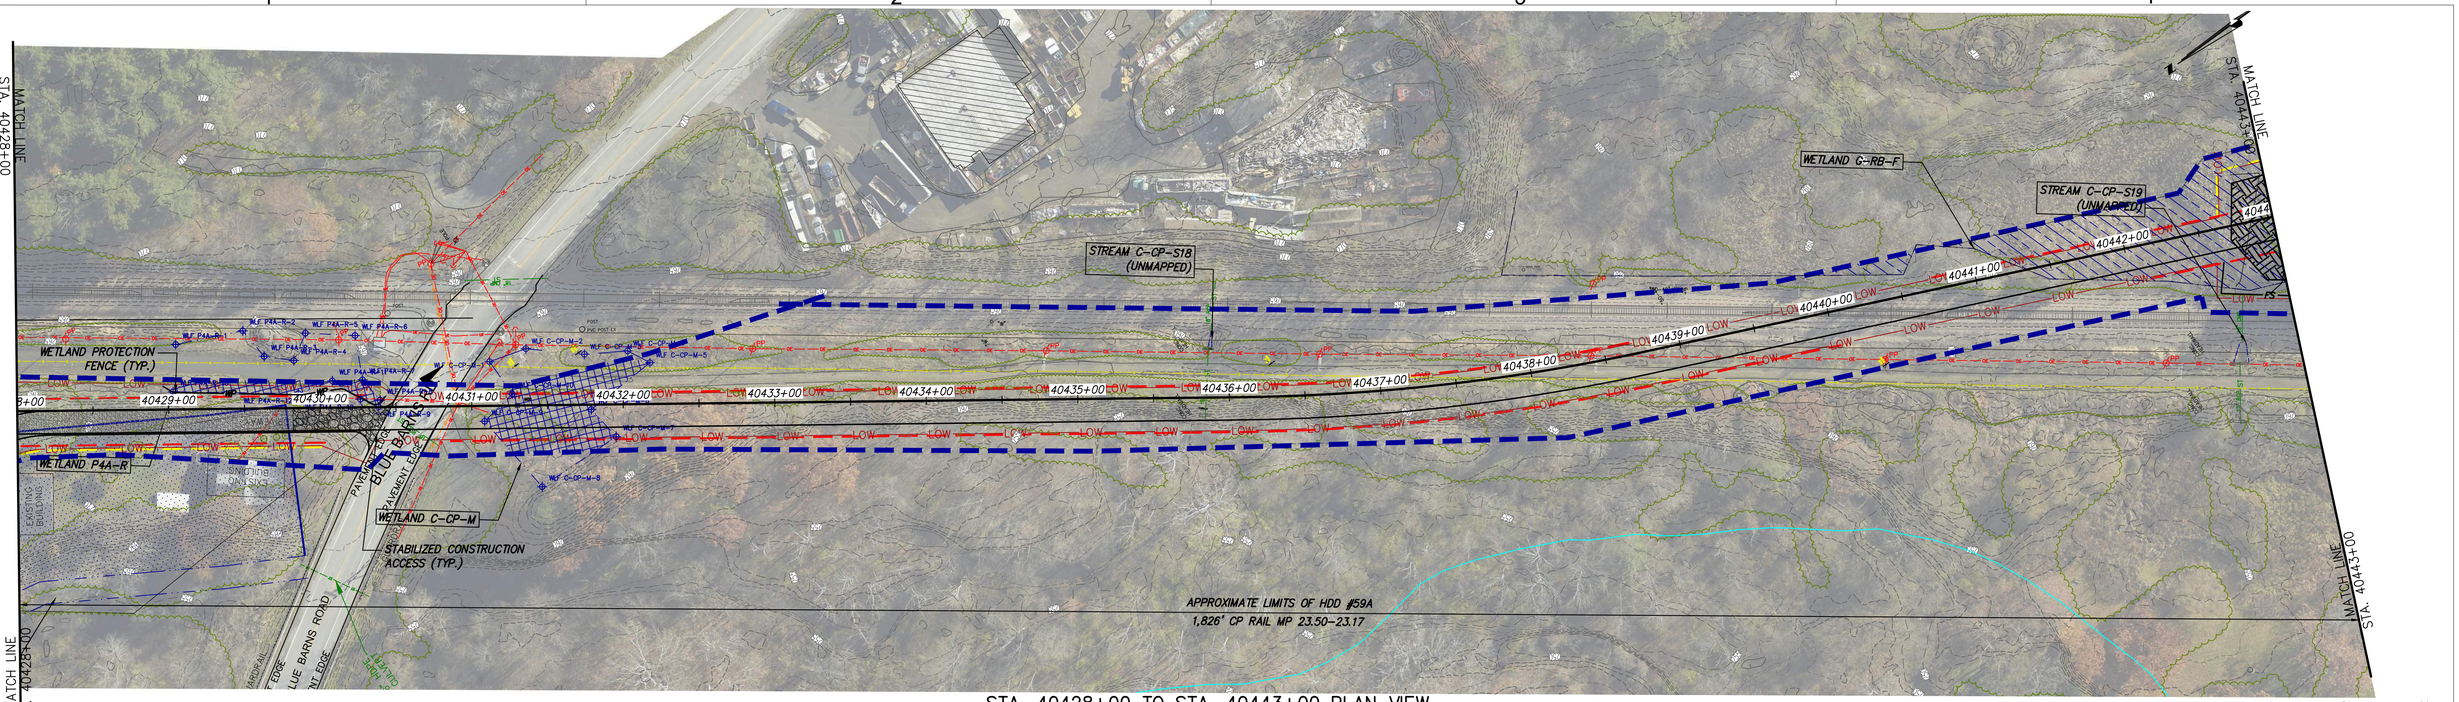

STA. 40428+00 TO STA. 40443+00 PLAN VIEW
SCALE: 1" = 50'

0 50 100
Scale in feet

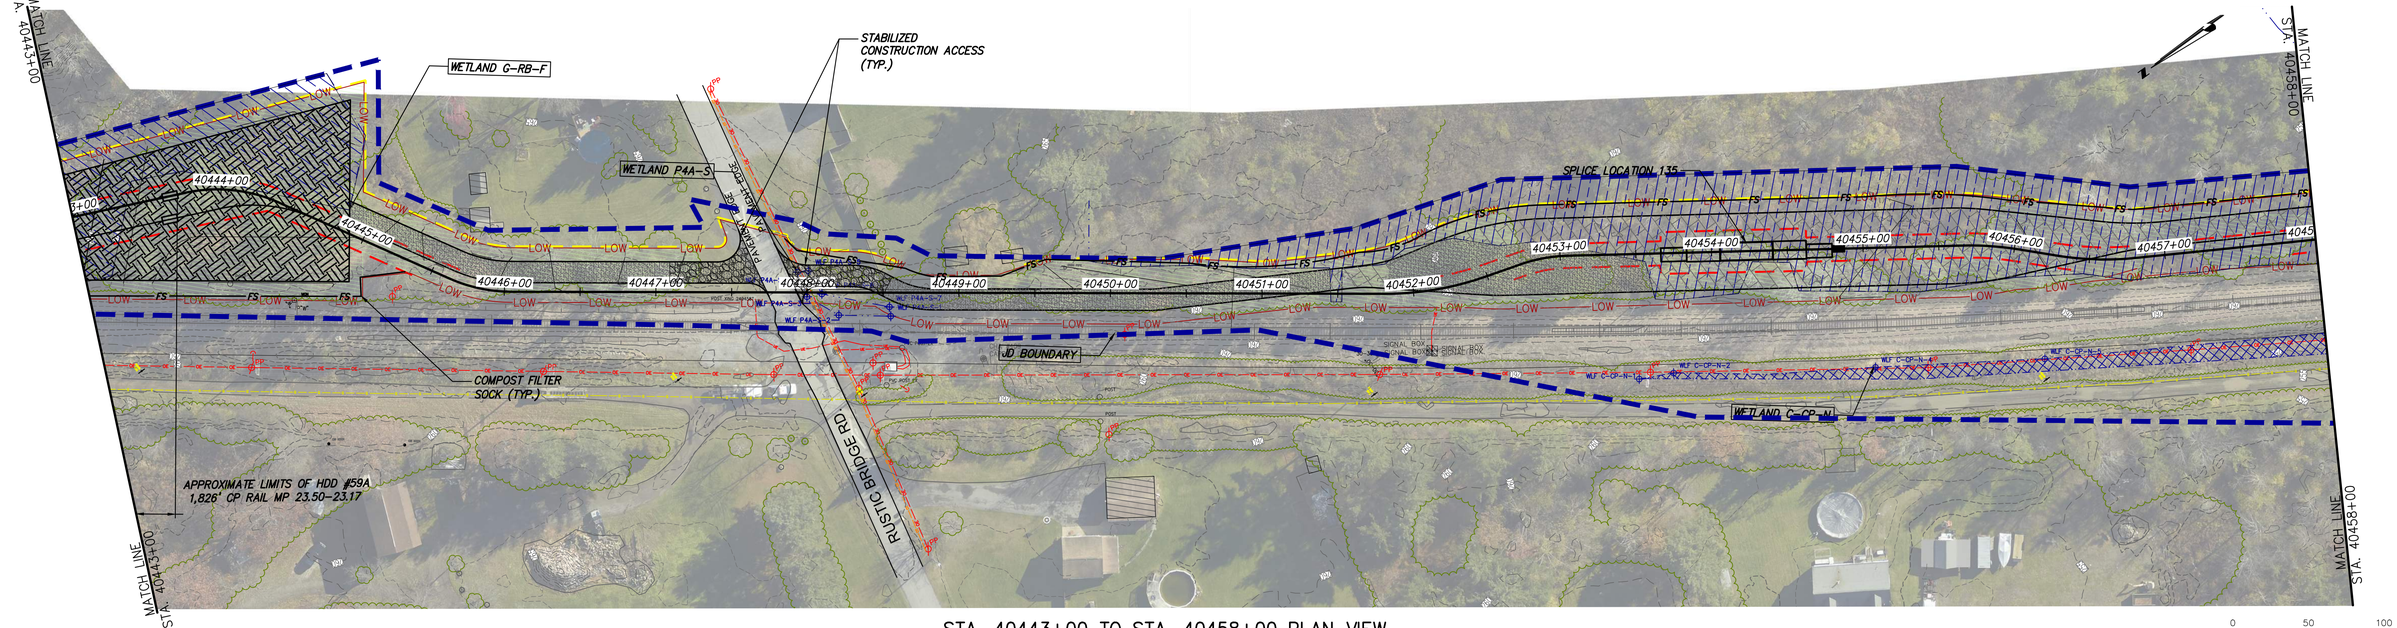

STA. 40443+00 TO STA. 40458+00 PLAN VIEW
SCALE: 1" = 50'

0 50 100
Scale in feet

CHPE Champlain Hudson Power Express

Kiewit

Engineering and Land Surveying, P.C.

STATE OF NEW YORK — BRIAN LENAHAN — 102293 — LICENSED PROFESSIONAL ENGINEER


IT IS A VIOLATION OF LAW FOR ANY PERSON, UNLESS THEY ARE ACTING UNDER THE DIRECTION OF A LICENSED PROFESSIONAL ENGINEER, ARCHITECT, LANDSCAPE ARCHITECT OR LAND SURVEYOR TO ALTER AN ITEM IN ANY WAY. IF AN ITEM BEARING THE STAMP OF A LICENSED PROFESSIONAL IS ALTERED, THE ALTERING ENGINEER, ARCHITECT, LANDSCAPE ARCHITECT OR LAND SURVEYOR SHALL STAMP THE DOCUMENT AND INCLUDE THE NOTATION "ALTERED BY" FOLLOWED BY THEIR SIGNATURE, THE DATE OF SUCH ALTERATION, AND A SPECIFIC DESCRIPTION OF THE ALTERATION.

No.	DATE	SUBMITTAL / REVISION DESCRIPTION	DB	APP
0	08/03/2023	ISSUED FOR CONSTRUCTION SUBMISSION	BL	SL

CHAMPLAIN HUDSON POWER EXPRESS
SEGMENT 6 (PACKAGE 4A) - CP: BALLSTON TO GLENVILLE
EROSION AND SEDIMENT CONTROL PLAN
STA. 40428+00 TO STA. 40458+00


KIEWIT PROJECT NO.	21162
KC PROJECT NO.	120174
DRAWING NO.	**C-415**

DRAWN BY: BL | DESIGNED BY: BL | APPROVED BY: SL | SCALE: AS NOTED | REV. NO. 0 | DATE 08/03/2023 | SH.NO. OF

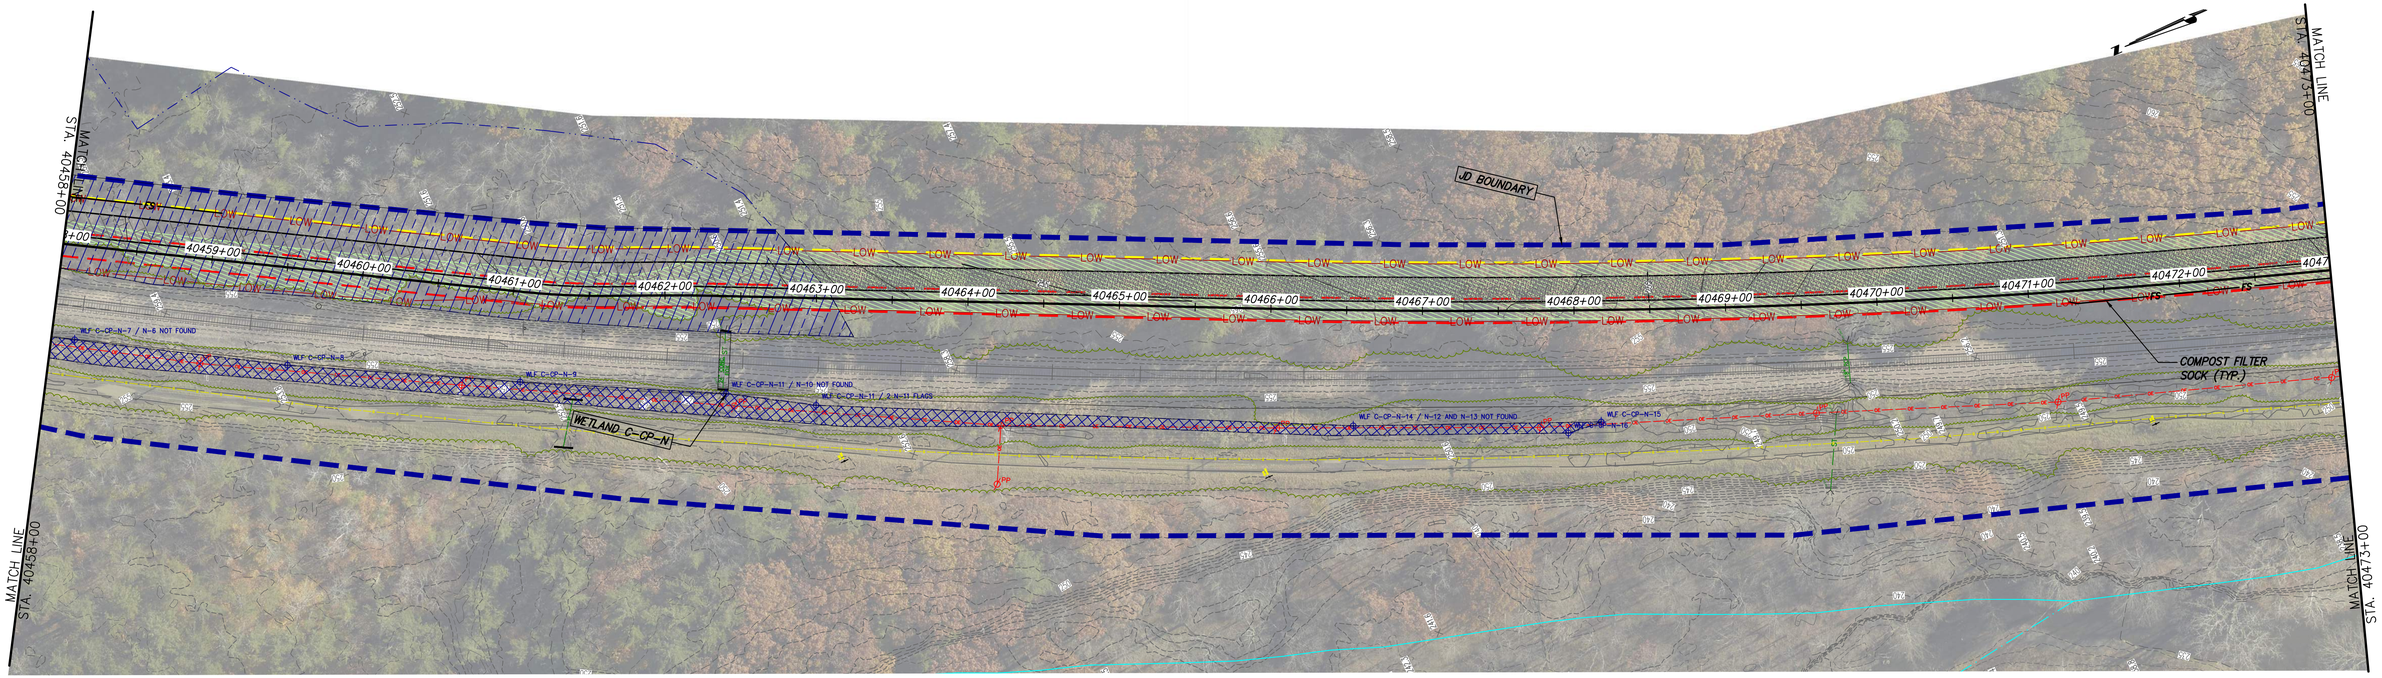

STA. 40458+00 TO STA. 40473+00 PLAN VIEW
SCALE: 1" = 50'

0 50 100
Scale in feet

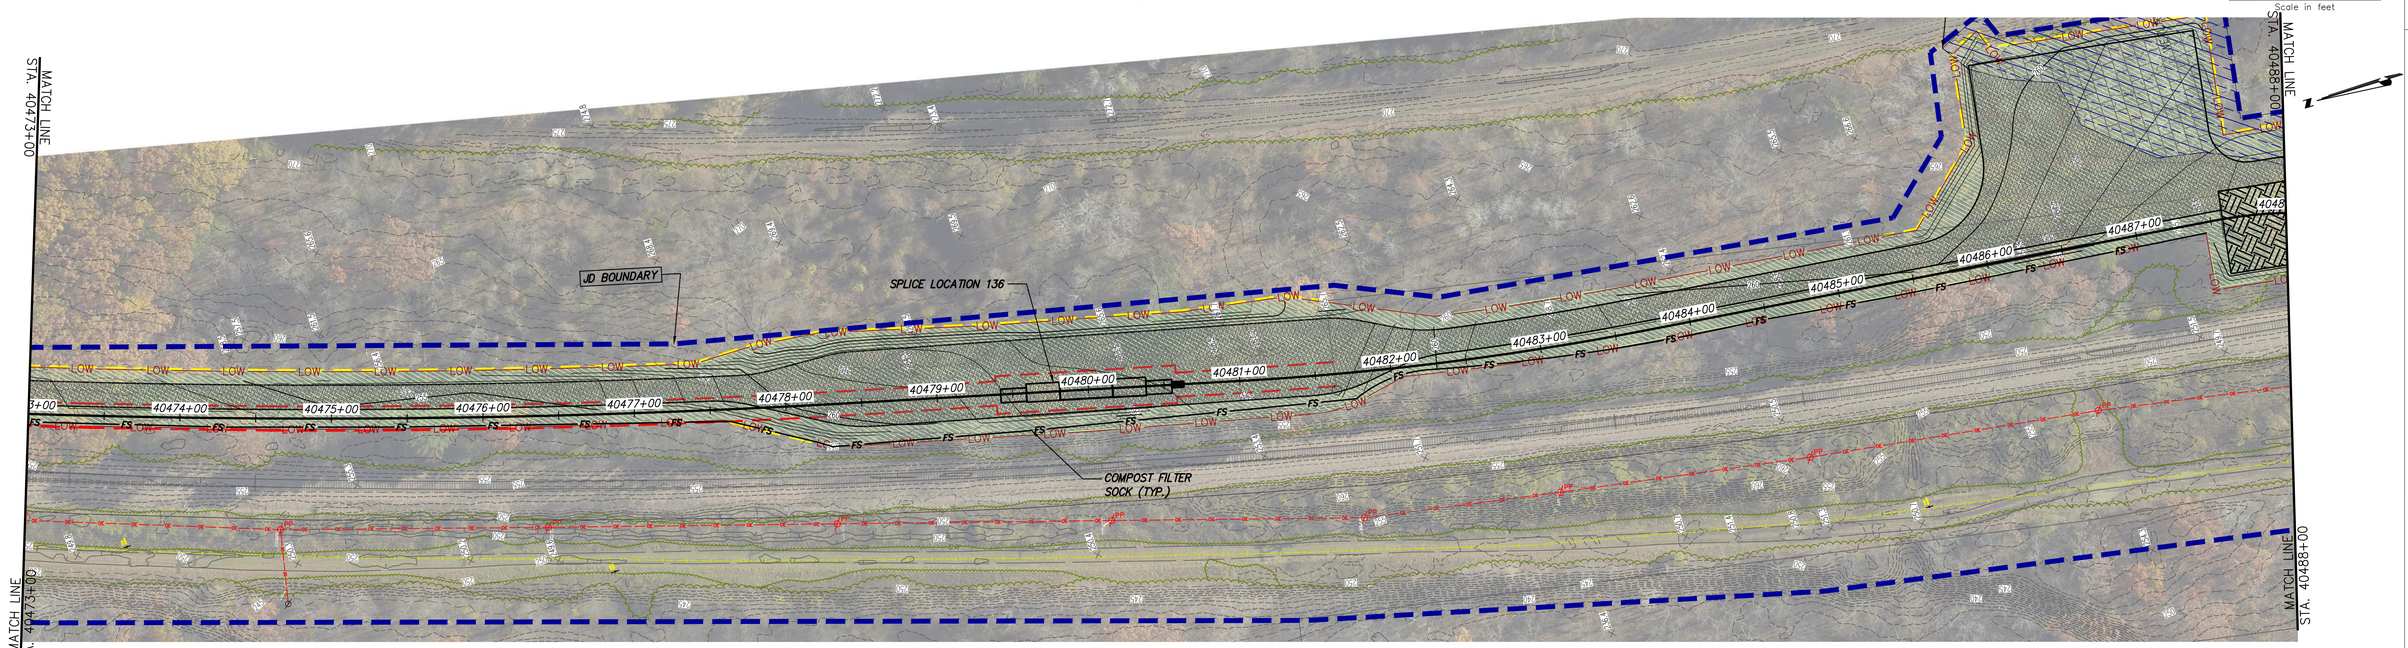

STA. 40473+00 TO STA. 40488+00 PLAN VIEW
SCALE: 1" = 50'

0 50 100
Scale in feet

CHPE Champlain Hudson Power Express

Kiewit

Engineering and Land Surveying, P.C.

STATE OF NEW YORK · SEAN LENAHAN · 102293 · LICENSED PROFESSIONAL ENGINEER

IT IS A VIOLATION OF LAW FOR ANY PERSON, UNLESS THEY ARE ACTING UNDER THE DIRECTION OF A LICENSED PROFESSIONAL ENGINEER, ARCHITECT, LANDSCAPE ARCHITECT OR LAND SURVEYOR TO ALTER AN ITEM IN ANY WAY. IF AN ITEM BEARING THE STAMP OF A LICENSED PROFESSIONAL IS ALTERED, THE ALTERING ENGINEER, ARCHITECT, LANDSCAPE ARCHITECT OR LAND SURVEYOR SHALL STAMP THE DOCUMENT AND INCLUDE THE NOTATION "ALTERED BY" FOLLOWED BY THEIR SIGNATURE, THE DATE OF SUCH ALTERATION, AND A SPECIFIC DESCRIPTION OF THE ALTERATION.

No.	DATE	SUBMITTAL / REVISION DESCRIPTION	DB	APP
0	08/03/2023	ISSUED FOR CONSTRUCTION SUBMISSION	BL	SL


CHAMPLAIN HUDSON POWER EXPRESS
SEGMENT 6 (PACKAGE 4A) - CP: BALLSTON TO GLENVILLE
EROSION AND SEDIMENT CONTROL PLAN
STA. 40458+00 TO STA. 40488+00

KIEWIT PROJECT NO.	21162
KC PROJECT NO.	120174
DRAWING NO.	**C-416**

DRAWN BY: BL | DESIGNED BY: BL | APPROVED BY: SL | SCALE: AS NOTED | REV. NO. 0 | DATE: 08/03/2023 | SH.NO. | OF


File: P:\120174-CHPE_CABLE_INSTALL-KIEWIT\60_CAD\20_ENGINEERING_CAD_FILES\PACKAGE_4A\NY_ENVIRONMENTAL_(EROSION_CONTROL)\01_KCE\SHEET_FILES\21162_4A_C-416-418.DWG Saved: 8/2/2023 4:16:54 PM Plotted: 8/2/2023 4:31:20 PM Current User: Benson Lam LastSavedBy: blam

File: P:\120174-CHPE_CABLE_INSTALL-KIEWIT\60_CAD\20_ENGINEERING_CAD_FILES\PACKAGE_4A\NY_ENVIRONMENTAL_(EROSION_CONTROL)\01_KCE\SHEET_FILES\21162_4A_C-416-418.DWG Saved: 8/2/2023 4:16:54 PM Plotted: 8/2/2023 4:32:44 PM Current User: Benson Lam LastSavedBy: blam

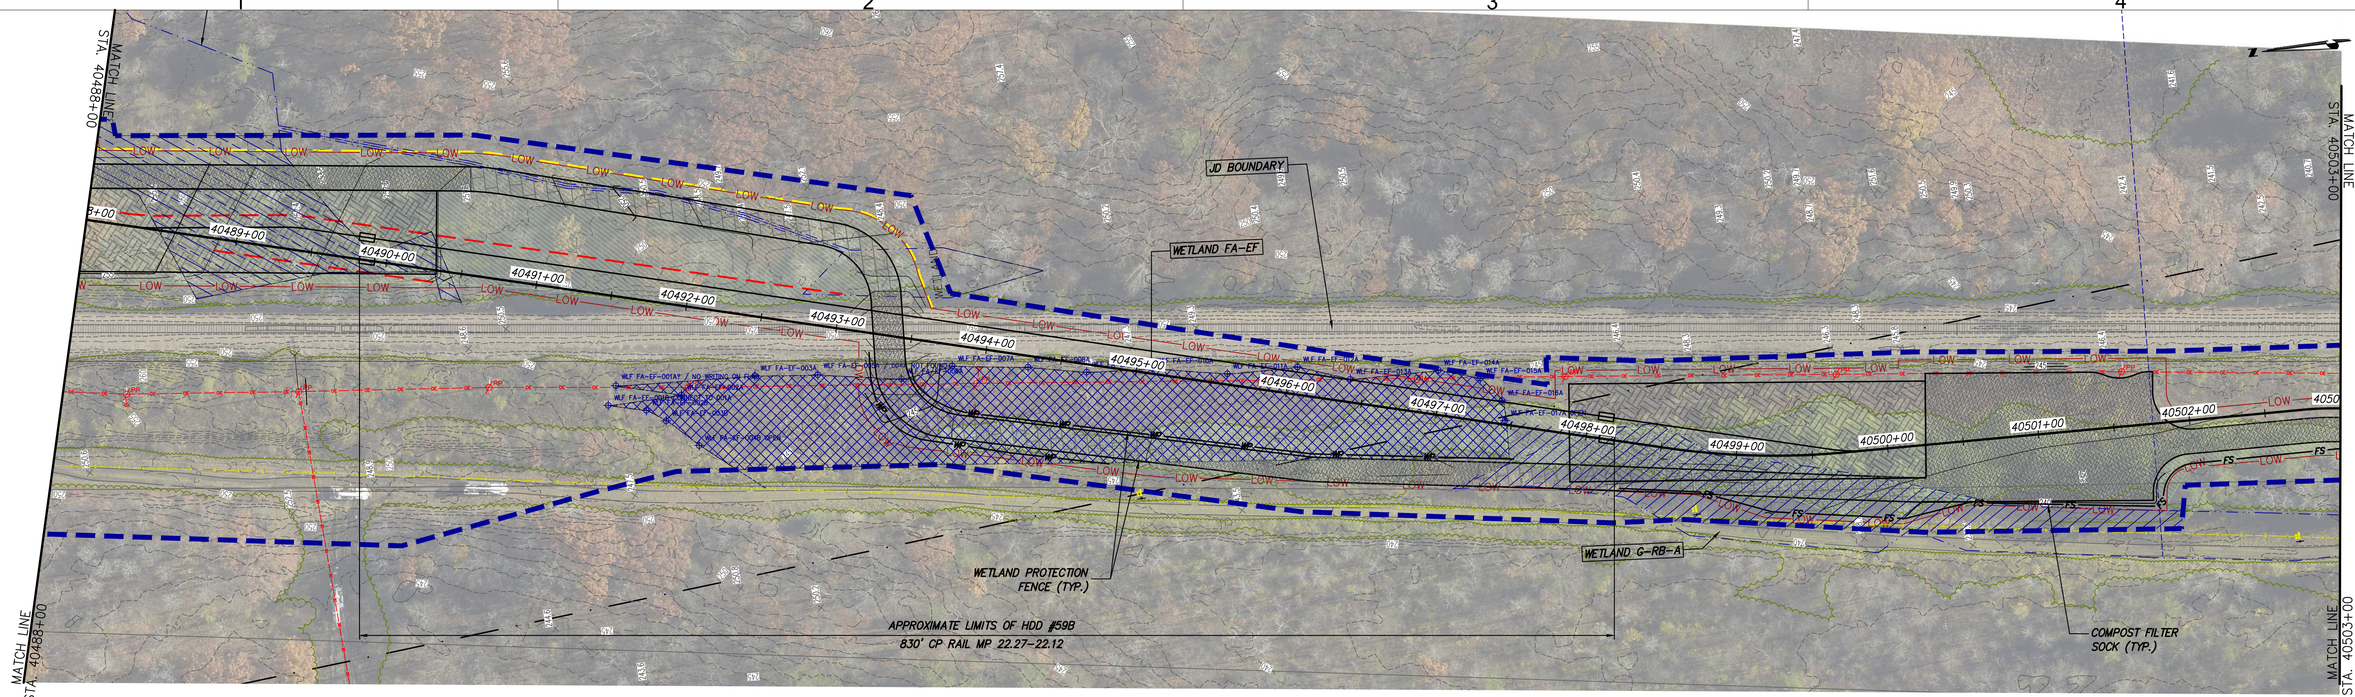

STA. 40488+00 TO STA. 40503+00 PLAN VIEW
SCALE: 1" = 50'

0 50 100
Scale in feet

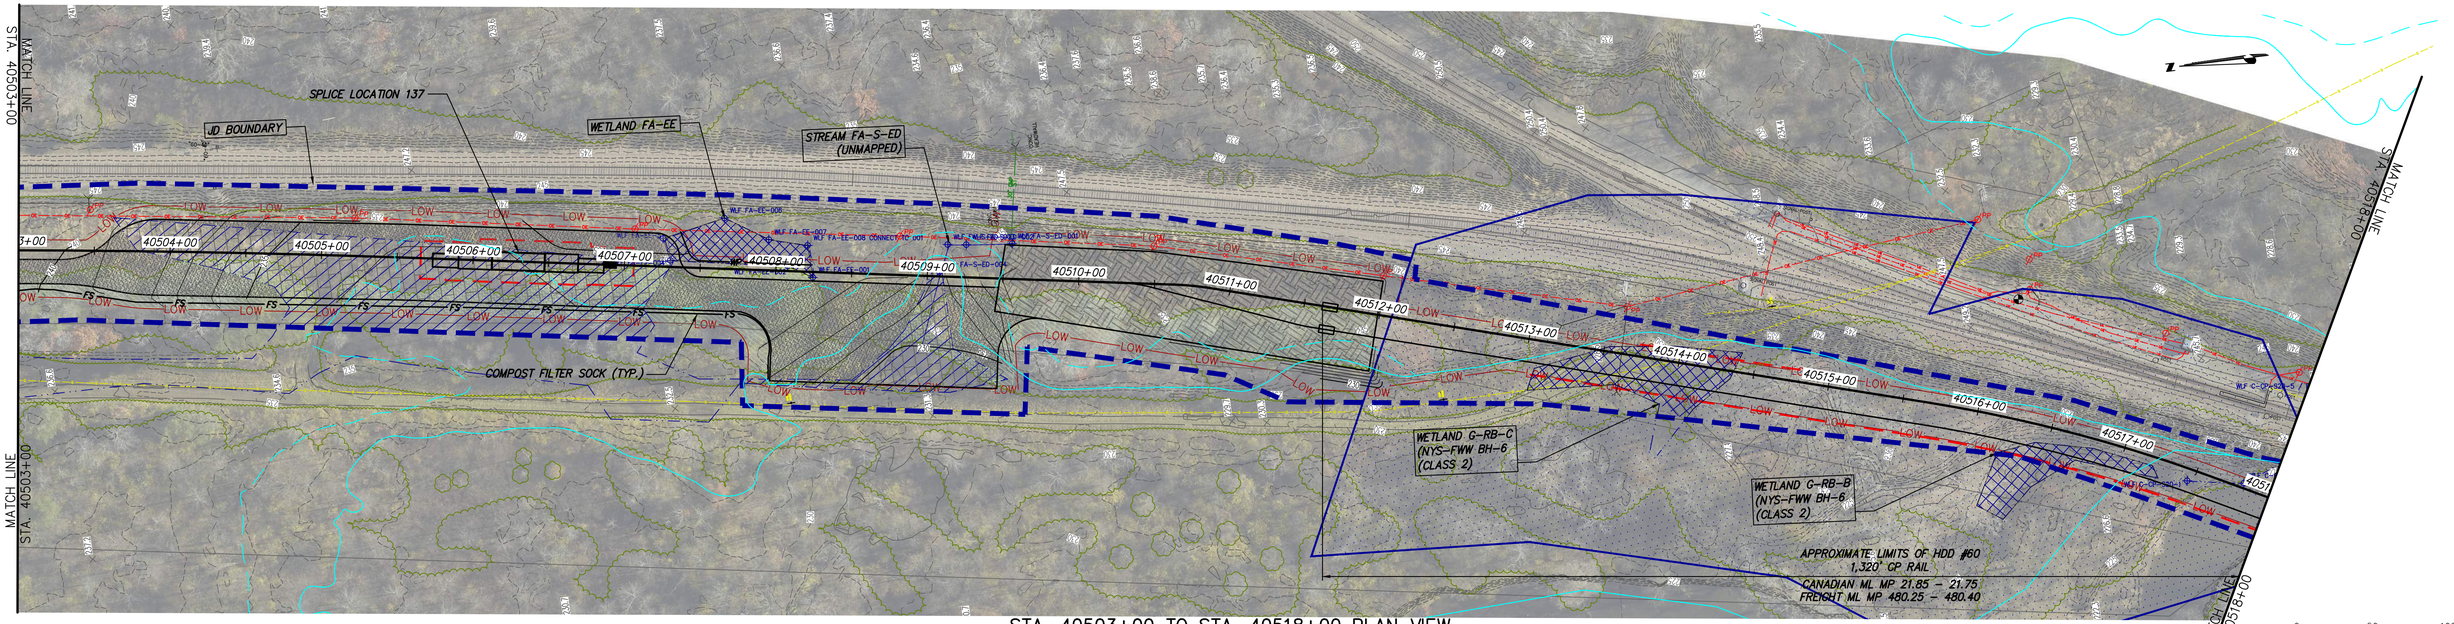

STA. 40503+00 TO STA. 40518+00 PLAN VIEW
SCALE: 1" = 50'

0 50 100
Scale in feet

Champlain Hudson Power Express

Kiewit

Engineering and Land Surveying, P.C.

STATE OF NEW YORK — SEAN LENAHAN — 102293 — LICENSED PROFESSIONAL ENGINEER

IT IS A VIOLATION OF LAW FOR ANY PERSON, UNLESS THEY ARE ACTING UNDER THE DIRECTION OF A LICENSED PROFESSIONAL ENGINEER, ARCHITECT, LANDSCAPE ARCHITECT OR LAND SURVEYOR TO ALTER AN ITEM IN ANY WAY. IF AN ITEM BEARING THE STAMP OF A LICENSED PROFESSIONAL IS ALTERED, THE ALTERING ENGINEER, ARCHITECT, LANDSCAPE ARCHITECT OR LAND SURVEYOR SHALL STAMP THE DOCUMENT AND INCLUDE THE NOTATION "ALTERED BY" FOLLOWED BY THEIR SIGNATURE, THE DATE OF SUCH ALTERATION, AND A SPECIFIC DESCRIPTION OF THE ALTERATION.


No.	DATE	SUBMITTAL / REVISION DESCRIPTION	DB	APP
0	08/03/2023	ISSUED FOR CONSTRUCTION SUBMISSION	BL	SL

CHAMPLAIN HUDSON POWER EXPRESS
SEGMENT 6 (PACKAGE 4A) - CP: BALLSTON TO GLENVILLE
EROSION AND SEDIMENT CONTROL PLAN
STA. 40488+00 TO STA. 40518+00

KIEWIT PROJECT NO.	21162
KC PROJECT NO.	120174
DRAWING NO.	**C-417**


DRAWN BY: BL | DESIGNED BY: BL | APPROVED BY: SL | SCALE | DATE 08/03/2023 | REV. NO. 0 | SH.NO. OF

File: P:\20174-CHPE_CABLE_INSTALL-KIEWIT\60_CAD\20_ENGINEERING_CAD_FILES\PACKAGE_4A\NY_ENVIRONMENTAL_(EROSION_CONTROL)\01_KCE\SHEET_FILES\21162_4A_C-416-418.DWG Saved: 8/2/2023 4:16:54 PM Plotted: 8/2/2023 4:34:07 PM Current User: Benson Lam LastSavedBy: blam

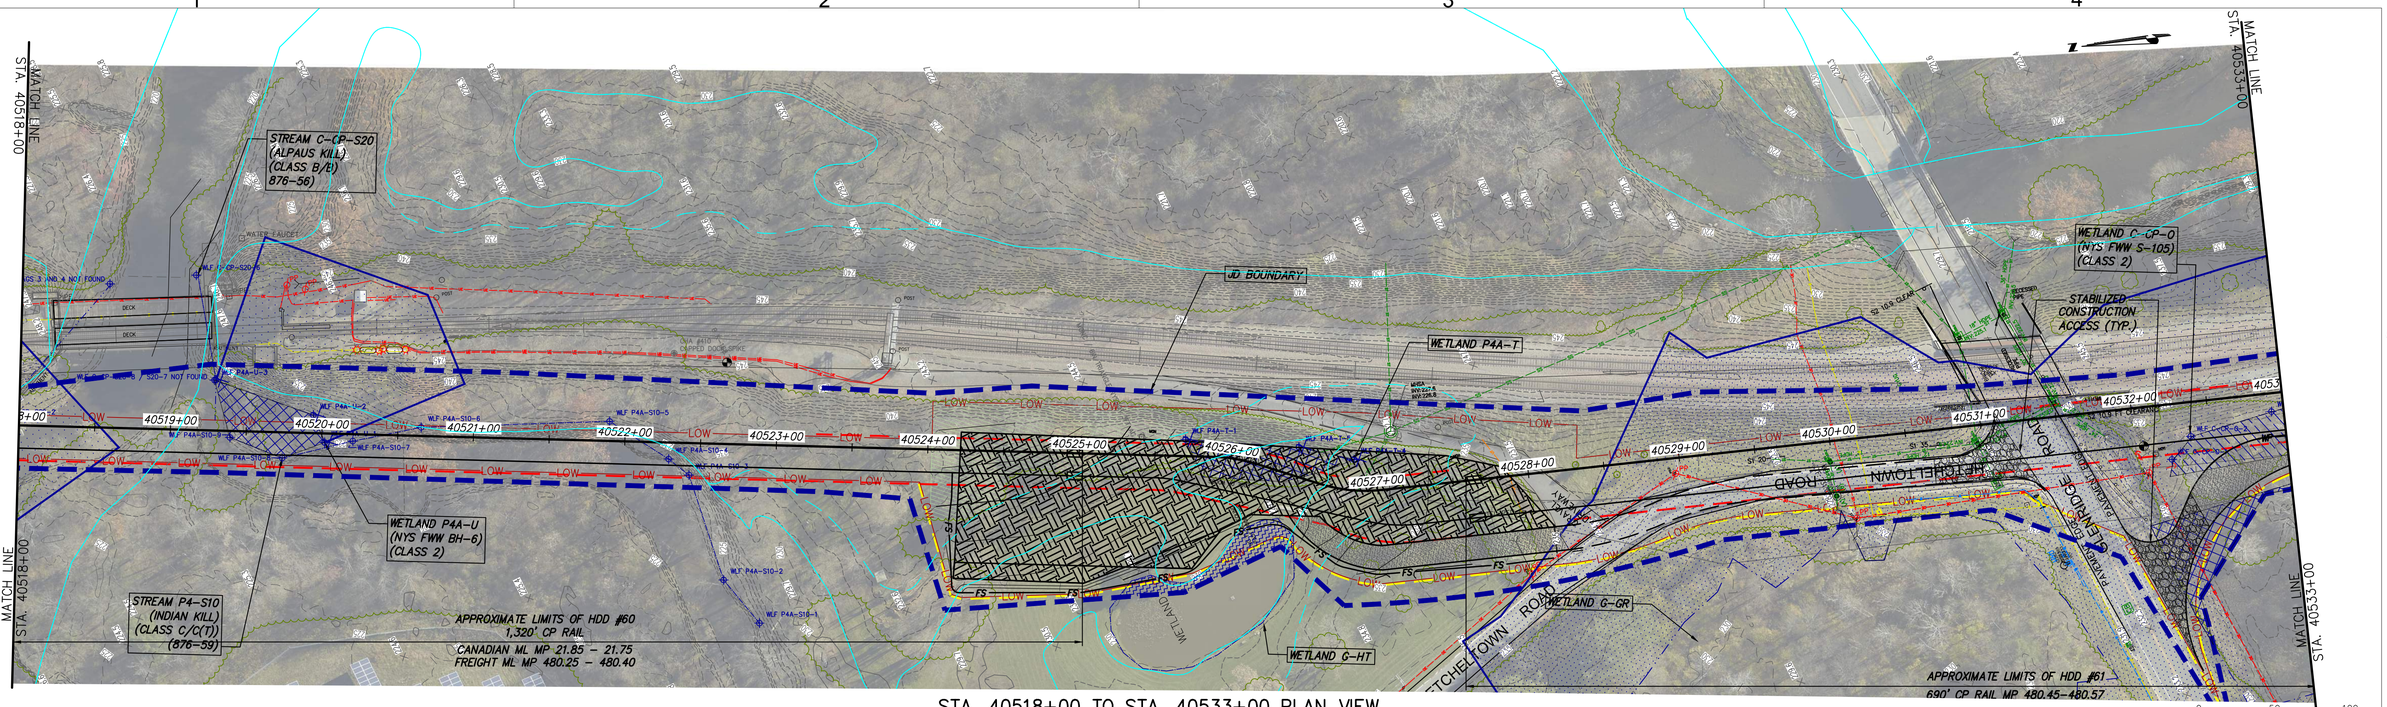

STA. 40518+00 TO STA. 40533+00 PLAN VIEW
SCALE: 1" = 50'

0 50 100
Scale in feet

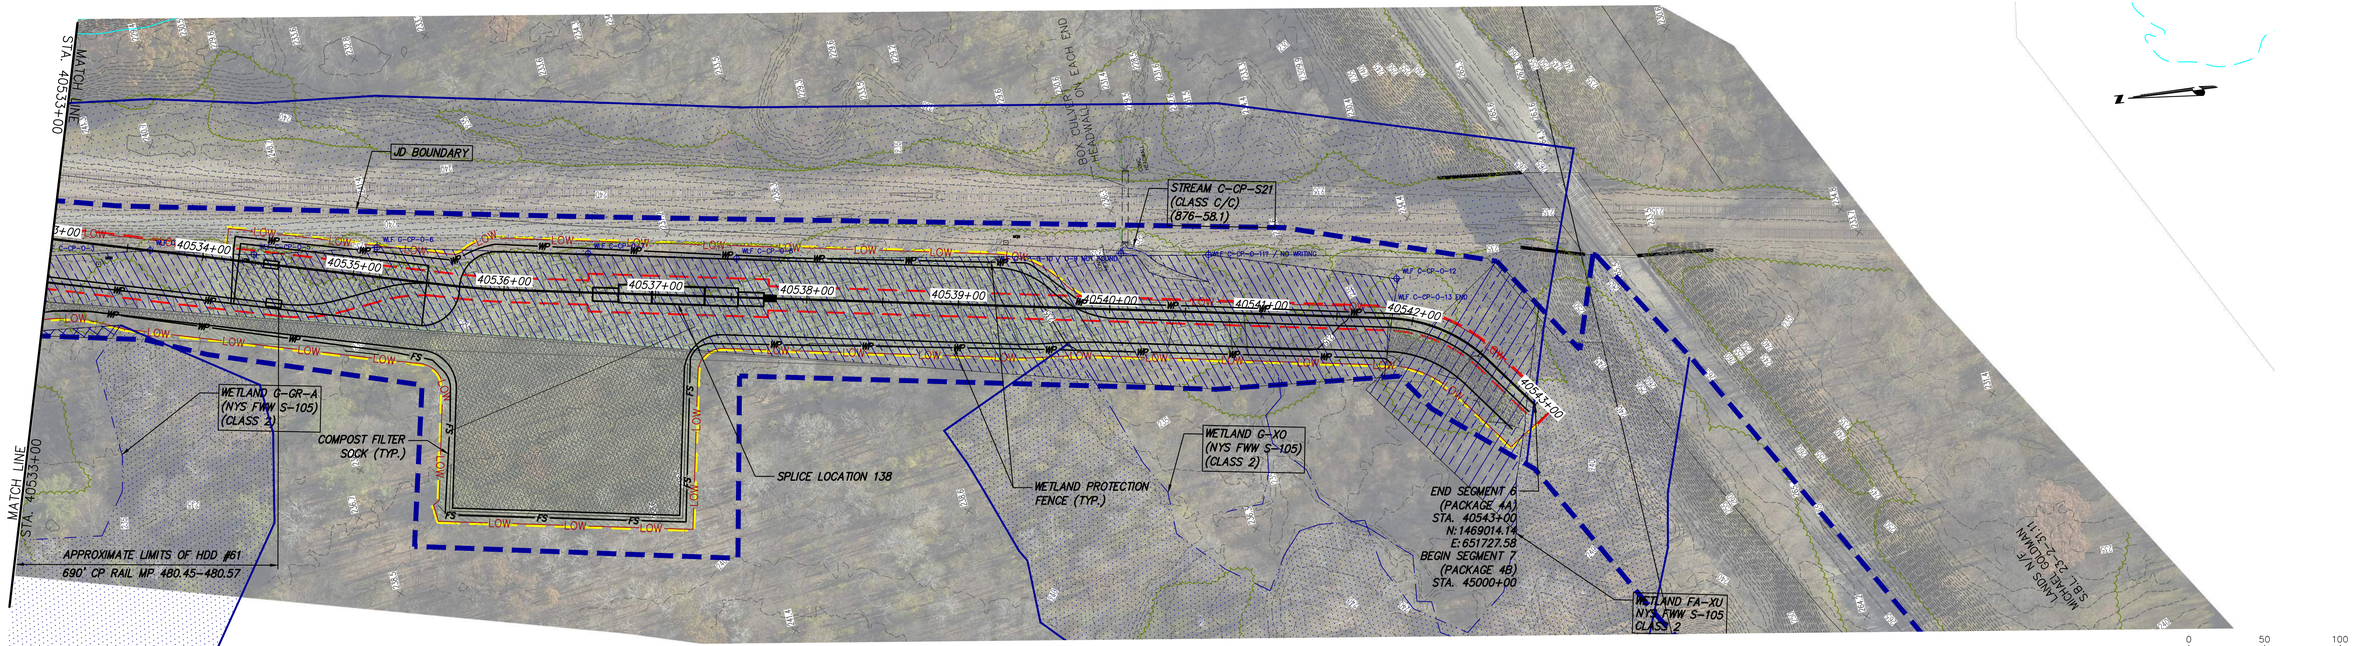

STA. 40533+00 TO STA. 40542+99 PLAN VIEW
SCALE: 1" = 50'

0 50 100
Scale in feet

CHPE Champlain Hudson Power Express

Kiewit

Engineering and Land Surveying, P.C.

STATE OF NEW YORK BRIAN LENEHAN 102293 LICENSED PROFESSIONAL ENGINEER

IT IS A VIOLATION OF LAW FOR ANY PERSON, UNLESS THEY ARE ACTING UNDER THE DIRECTION OF A LICENSED PROFESSIONAL ENGINEER, ARCHITECT, LANDSCAPE ARCHITECT OR LAND SURVEYOR TO ALTER AN ITEM IN ANY WAY. IF AN ITEM BEARING THE STAMP OF A LICENSED PROFESSIONAL IS ALTERED, THE ALTERING ENGINEER, ARCHITECT, LANDSCAPE ARCHITECT OR LAND SURVEYOR SHALL STAMP THE DOCUMENT AND INCLUDE THE NOTATION "ALTERED BY" FOLLOWED BY THEIR SIGNATURE, THE DATE OF SUCH ALTERATION, AND A SPECIFIC DESCRIPTION OF THE ALTERATION.


No.	DATE	SUBMITTAL / REVISION DESCRIPTION	DB	APP
0	08/03/2023	ISSUED FOR CONSTRUCTION SUBMISSION	BL	SL

CHAMPLAIN HUDSON POWER EXPRESS
SEGMENT 6 (PACKAGE 4A) - CP: BALLSTON TO GLENVILLE
EROSION AND SEDIMENT CONTROL PLAN
STA. 40518+00 TO STA. 40543+00

KIEWIT PROJECT NO.	21162
KC PROJECT NO.	120174
DRAWING NO.	C-418

DRAWN BY: BL | DESIGNED BY: BL | APPROVED BY: SL | SCALE AS NOTED | DATE 08/03/2023 | REV. NO. 0 | SH.NO. OF

File: P:\120174-CHPE_CABLE_INSTALL-KIEWIT\60_CAD\20_ENGINEERING_CAD_FILES\PACKAGE_4A\NY_HIGHWAY_DESIGN\01_KCE\SHEET_FILES\21162_4A_C-201.DWG Saved: 8/2/2023 8:11:01 AM Plotted: 8/2/2023 8:48:03 AM Current User: Jennifer Montaleza LastSavedBy: jmontaleza

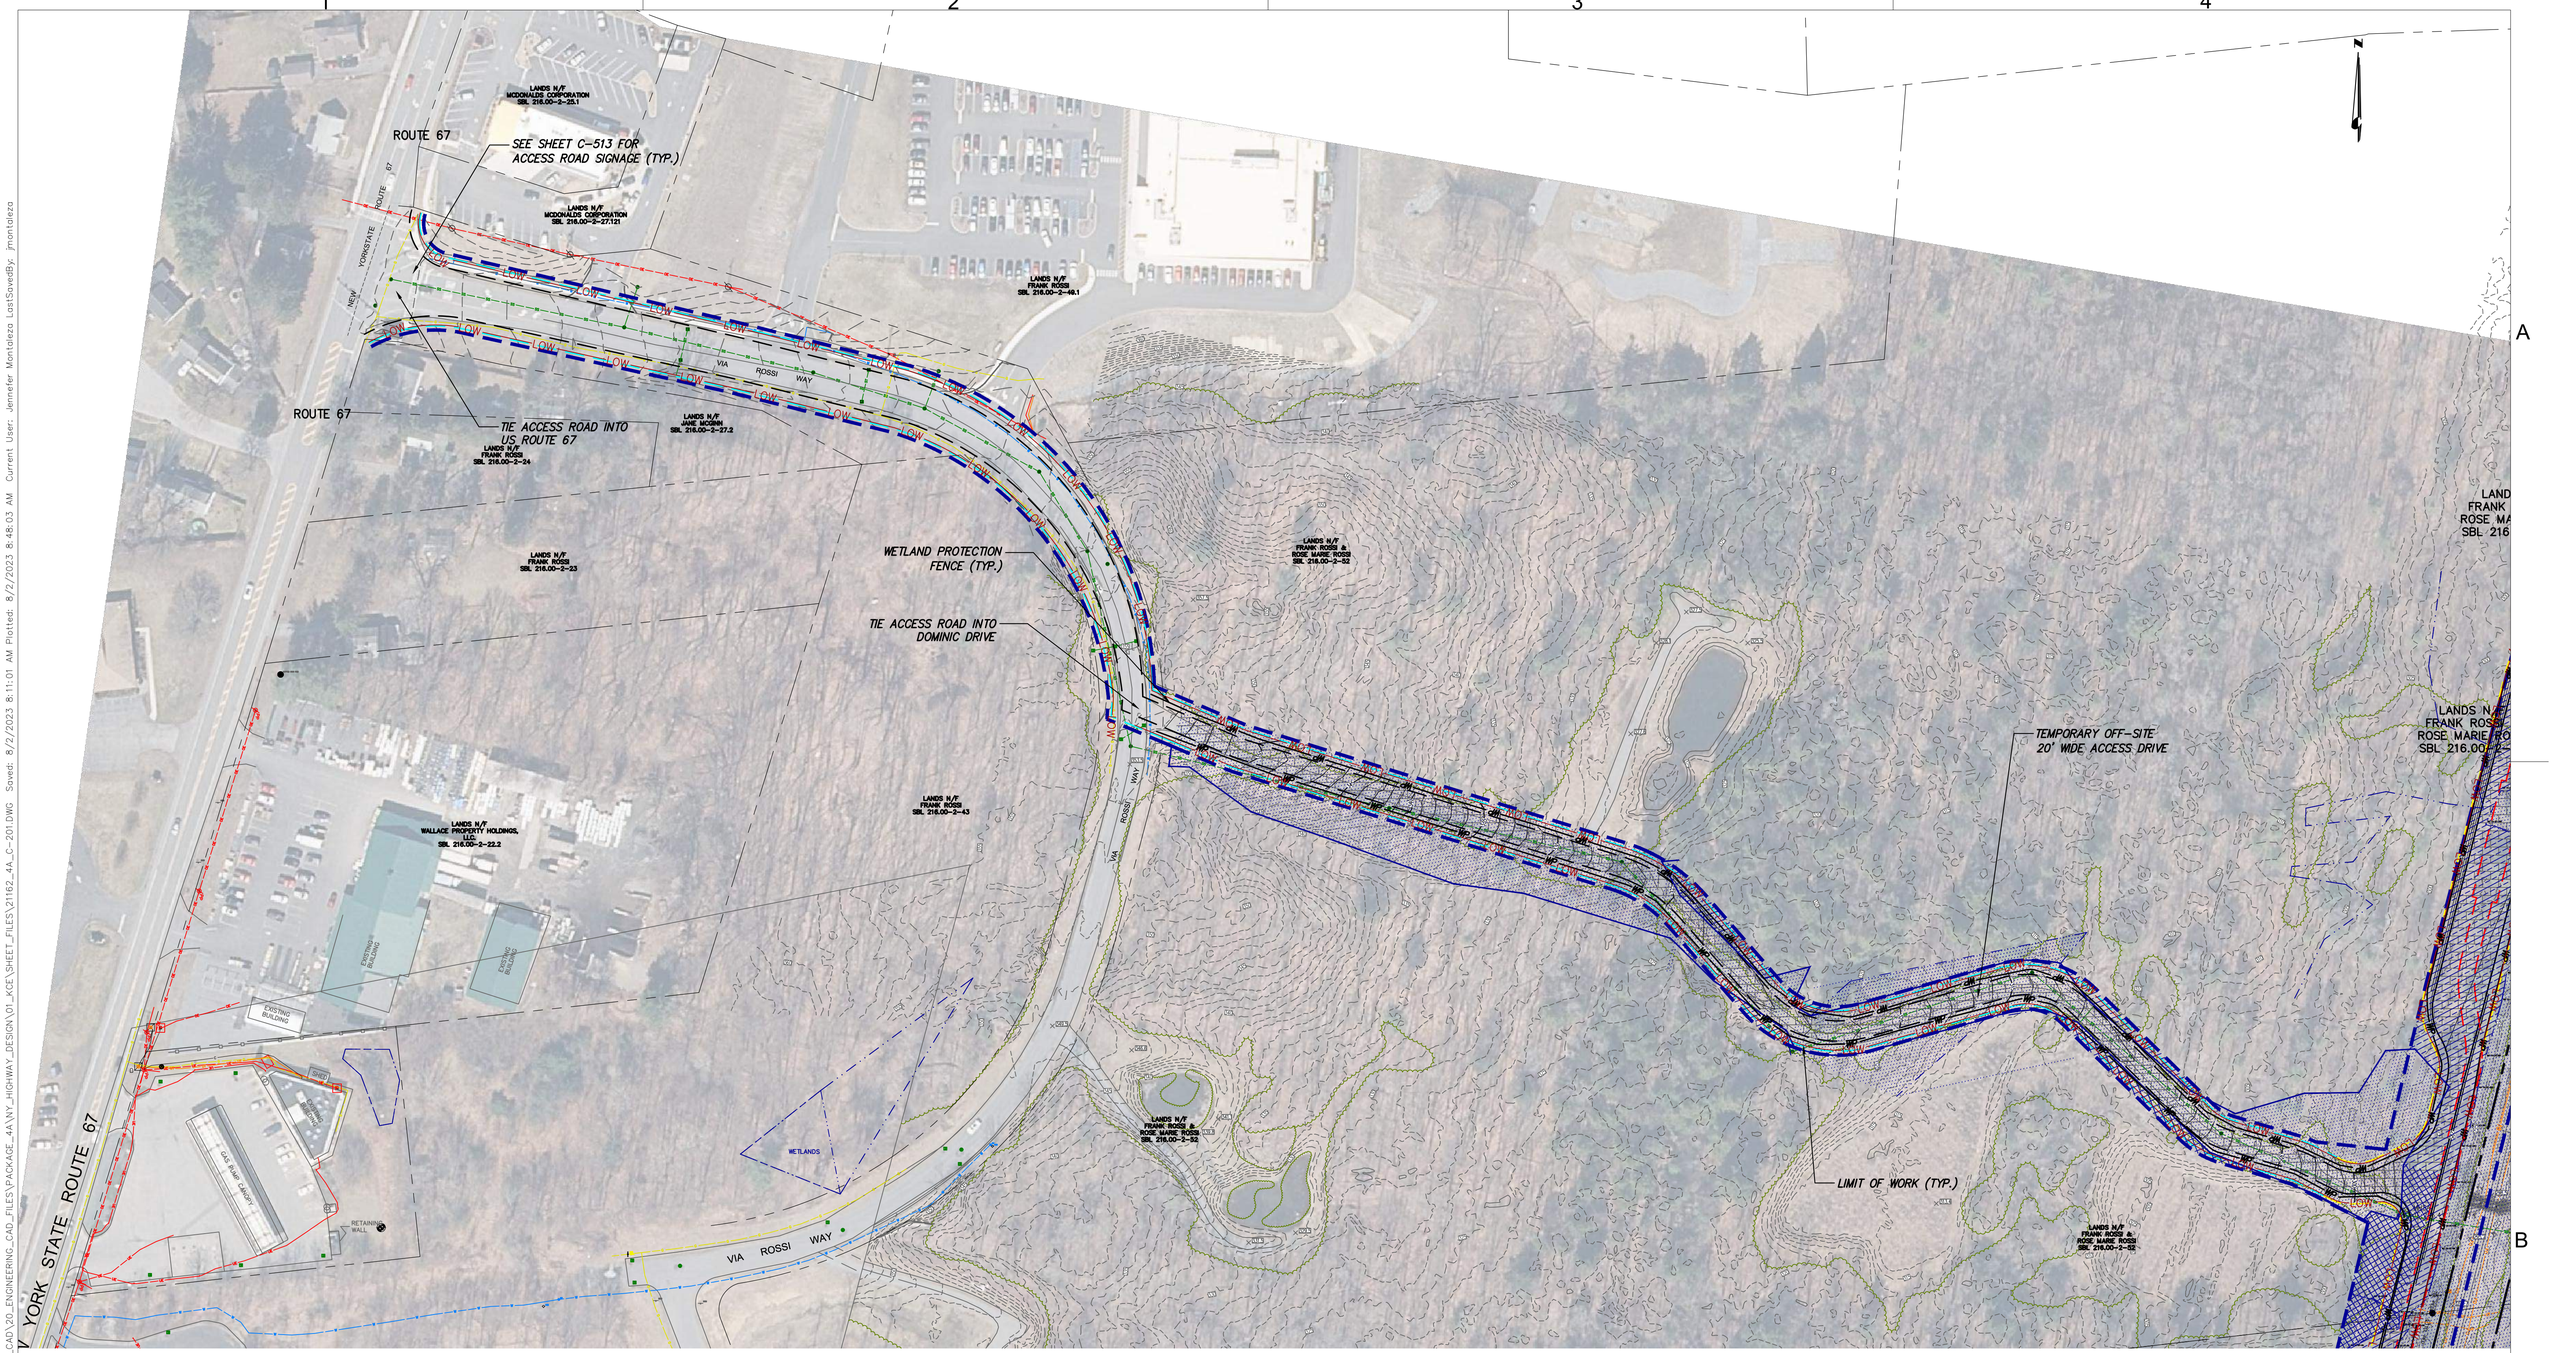

TEMP ACCESS ROAD 1 OF 3

SCALE: 1" = 75'

CHPE Champlain Hudson Power Express

Kiewit

Engineering and Land Surveying, P.C.

KC ENGINEERING AND LAND SURVEYING, P.C.
STATE OF NEW YORK
SHRUJAL J. BARVALIYA
105202
LICENSED PROFESSIONAL ENGINEER

IT IS A VIOLATION OF LAW FOR ANY PERSON, UNLESS THEY ARE ACTING UNDER THE DIRECTION OF A LICENSED PROFESSIONAL ENGINEER, ARCHITECT, LANDSCAPE ARCHITECT OR LAND SURVEYOR TO ALTER AN ITEM IN ANY WAY. IF AN ITEM BEARING THE STAMP OF A LICENSED PROFESSIONAL IS ALTERED, THE ALTERING ENGINEER, ARCHITECT, LANDSCAPE ARCHITECT OR LAND SURVEYOR SHALL STAMP THE DOCUMENT AND INCLUDE THE NOTATION "ALTERED BY" FOLLOWED BY THEIR SIGNATURE, THE DATE OF SUCH ALTERATION, AND A SPECIFIC DESCRIPTION OF THE ALTERATION.


No.	DATE	SUBMITTAL / REVISION DESCRIPTION	DB	APP
0	08/03/2023	ISSUED FOR CONSTRUCTION SUBMISSION	JM	SB

CHAMPLAIN HUDSON POWER EXPRESS
SEGMENT 6 (PACKAGE 4A) - CP: BALLSTON TO GLENVILLE
TEMP ACCESS ROAD 1 OF 3

KIEWIT PROJECT NO.	21162
KC PROJECT NO.	120174
DRAWING NO.	**C-201**

DRAWN BY: CS | DESIGNED BY: JM | APPROVED BY: SB | SCALE: AS NOTED | DATE: 08/03/2023 | REV. NO.: 0 | SH.NO.: -- OF --

File: P:\120174-CHPE_CABLE_INSTALL-KIEWIT\60_CAD\20_ENGINEERING_CAD_FILES\PACKAGE_4A\NY_HIGHWAY_DESIGN\01_KCE\SHEET_FILES\21162_4A_C-202.DWG Saved: 8/2/2023 8:39:51 AM Plotted: 8/2/2023 8:48:47 AM Current User: Jennifer Montaleza LastSavedBy: jmontaleza

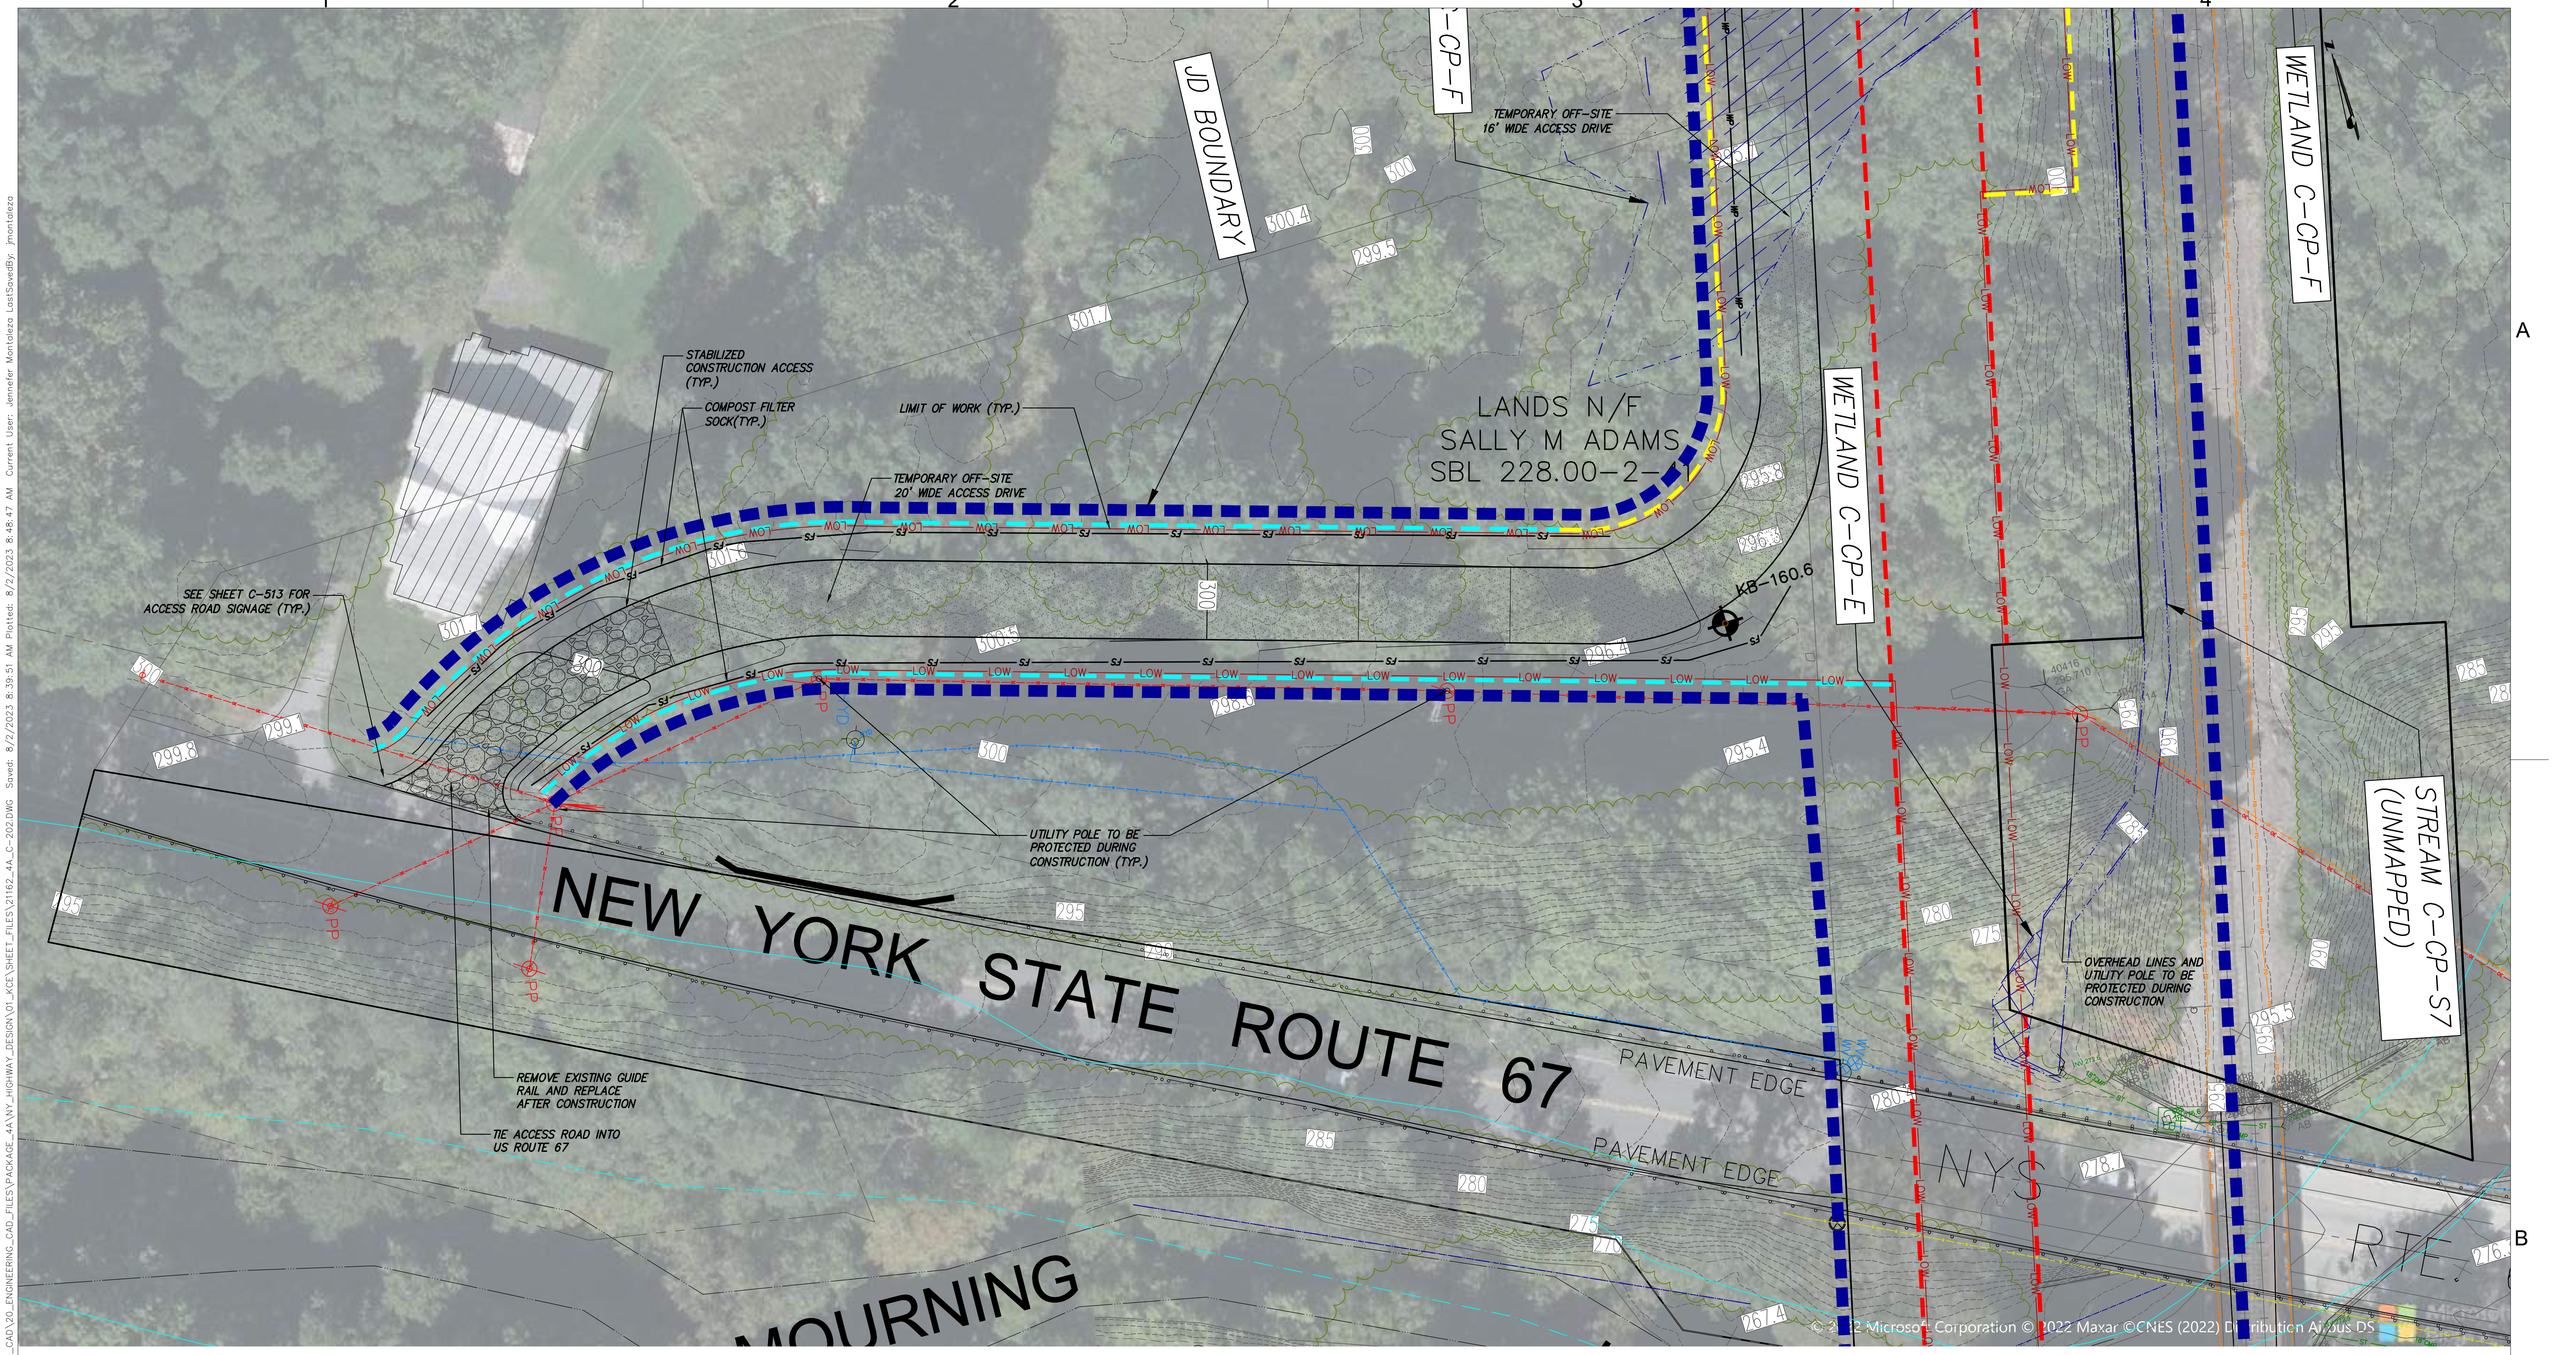

TEMP ACCESS ROAD 2 OF 3

SCALE: 1" = 20'

CHPE Champlain Hudson Power Express

Kiewit

Engineering and Land Surveying, P.C.

KC ENGINEERING AND LAND SURVEYING, P.C.
STATE OF NEW YORK
SIRUJAL J. BARVALIYA
105202
LICENSED PROFESSIONAL ENGINEER

IT IS A VIOLATION OF LAW FOR ANY PERSON, UNLESS THEY ARE ACTING UNDER THE DIRECTION OF A LICENSED PROFESSIONAL ENGINEER, ARCHITECT, LANDSCAPE ARCHITECT OR LAND SURVEYOR TO ALTER AN ITEM IN ANY WAY. IF AN ITEM BEARING THE STAMP OF A LICENSED PROFESSIONAL IS ALTERED, THE ALTERING ENGINEER, ARCHITECT, LANDSCAPE ARCHITECT OR LAND SURVEYOR SHALL STAMP THE DOCUMENT AND INCLUDE THE NOTATION "ALTERED BY" FOLLOWED BY THEIR SIGNATURE, THE DATE OF SUCH ALTERATION, AND A SPECIFIC DESCRIPTION OF THE ALTERATION.

No.	DATE	SUBMITTAL / REVISION DESCRIPTION	DB	APP
0	08/03/2023	ISSUED FOR CONSTRUCTION SUBMISSION	JM	SB

CHAMPLAIN HUDSON POWER EXPRESS
SEGMENT 6 (PACKAGE 4A) - CP: BALLSTON TO GLENVILLE
TEMP ACCESS ROAD 2 OF 3

KIEWIT PROJECT NO.	21162
KC PROJECT NO.	120174
DRAWING NO.	**C-202**

DRAWN BY: CS | DESIGNED BY: JM | APPROVED BY: SB | SCALE AS NOTED | DATE 08/03/2023 | REV. NO. 0 | SH.NO. -- OF --