
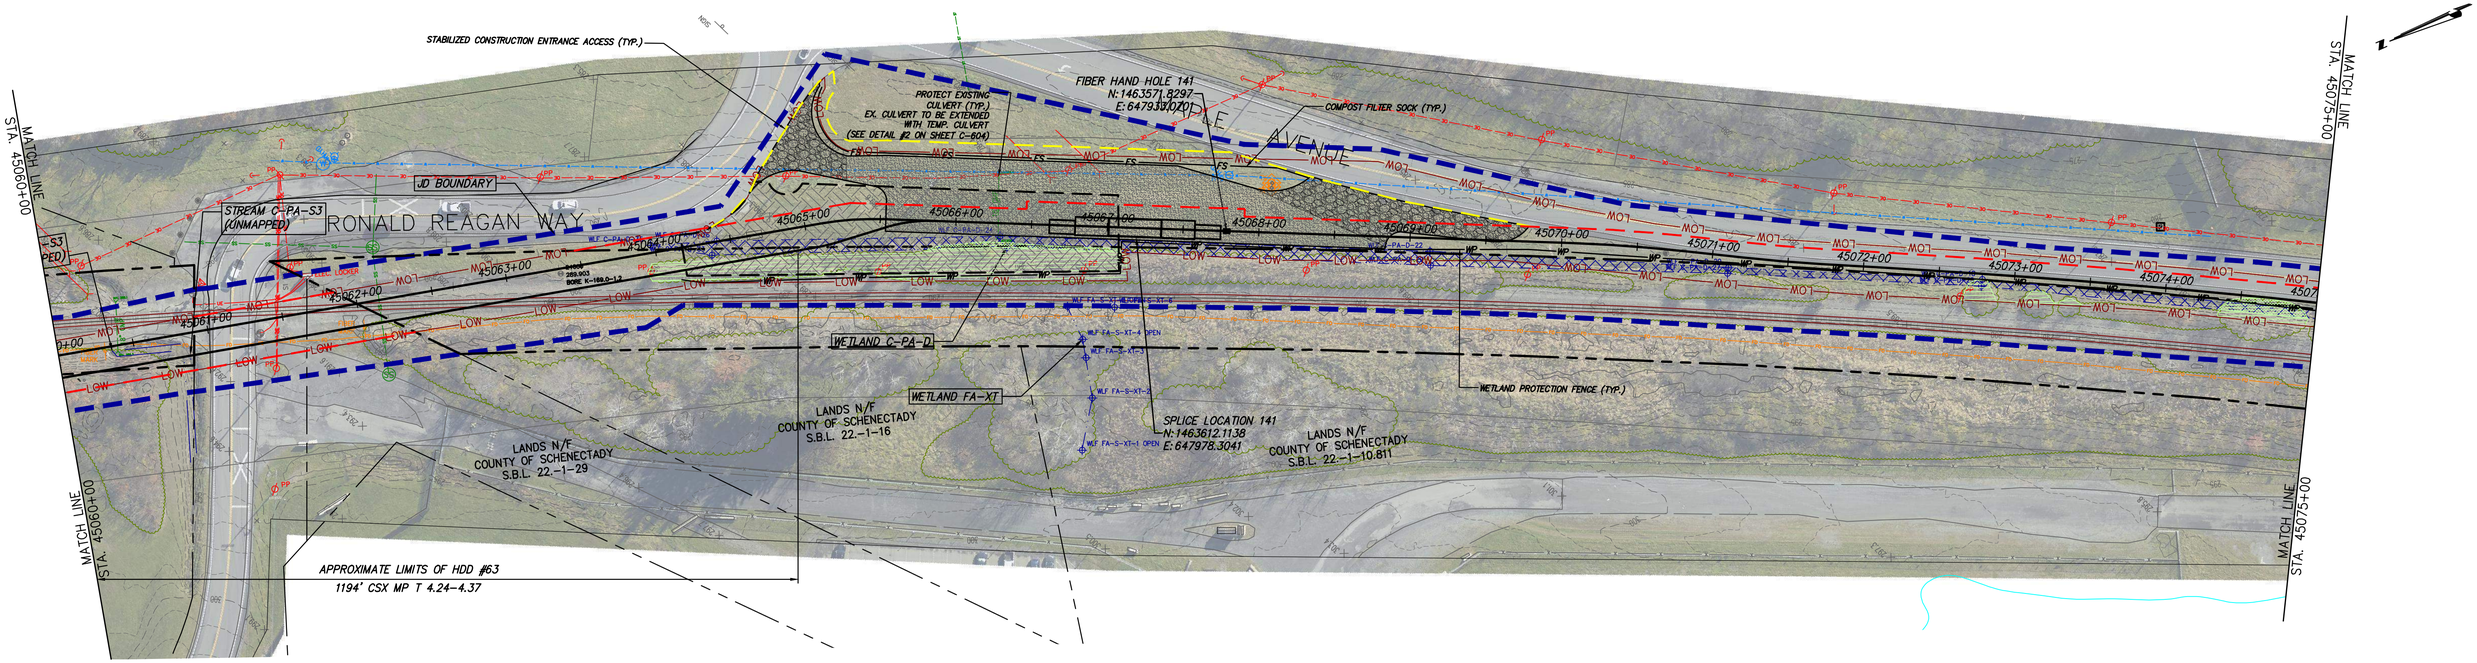


STA. 45060+00 TO STA. 45075+00 PLAN VIEW
SCALE: 1" = 50'

0 50 100
Scale in feet

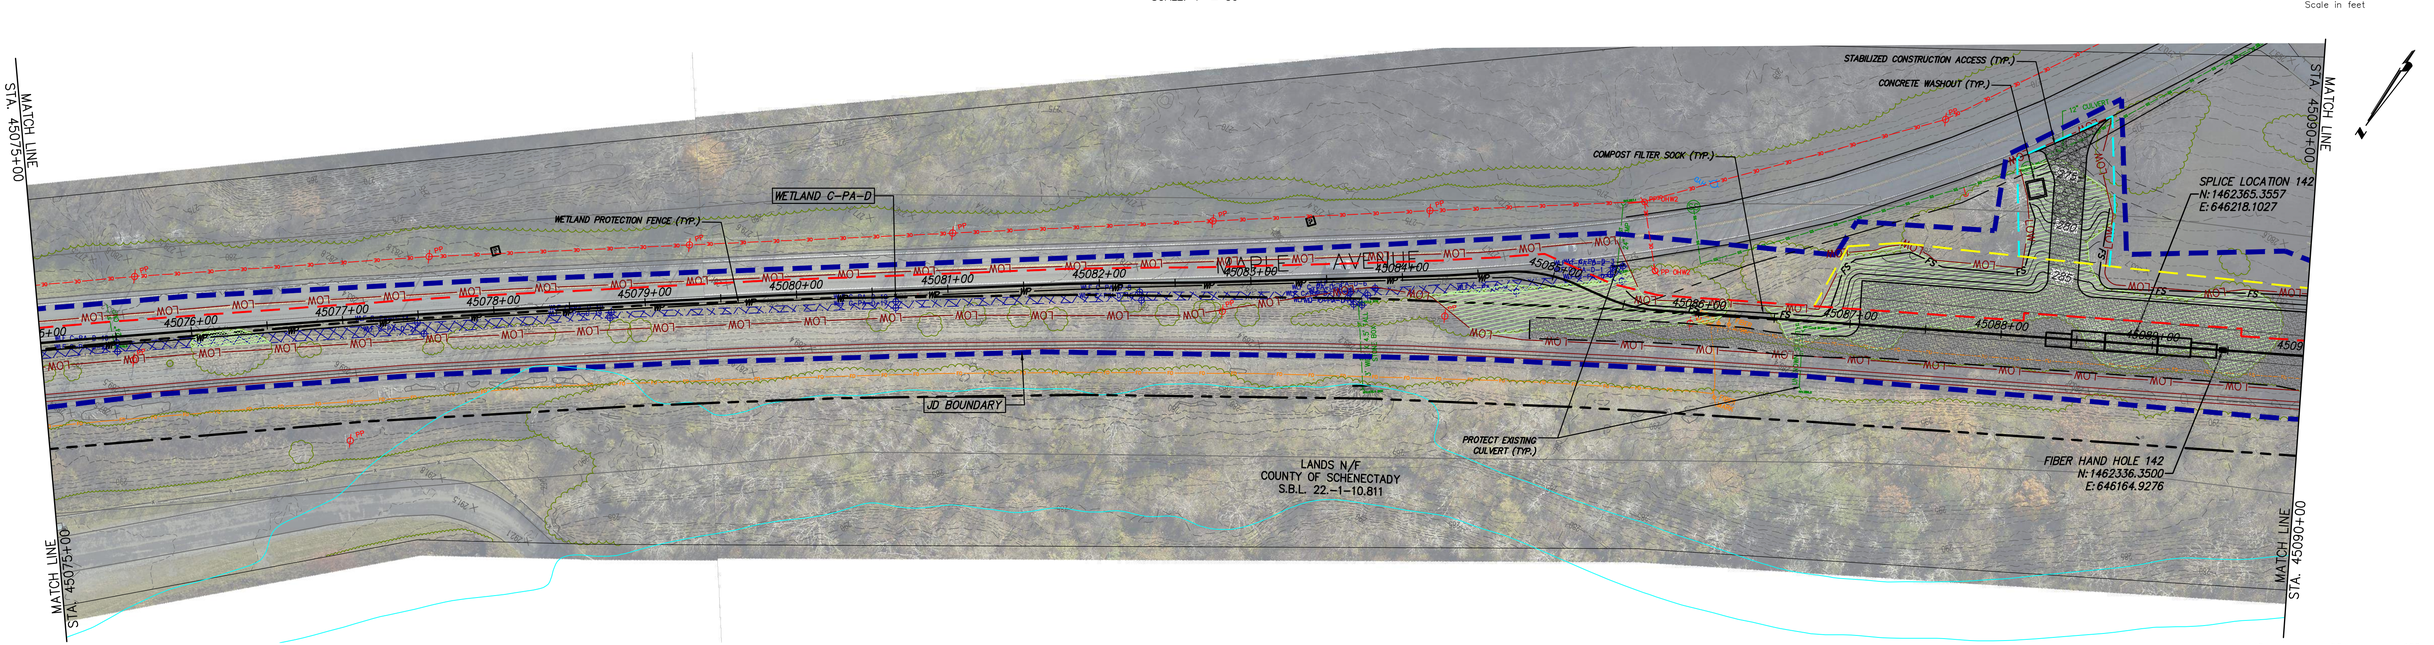

STA. 45075+00 TO STA. 45090+00 PLAN VIEW
SCALE: 1" = 50'

0 50 100
Scale in feet

CHPE Champlain Hudson Power Express

Kiewit

Engineering and Land Surveying, P.C.

STATE OF NEW YORK — SEAN LENTZEN — 102293 — LICENSED PROFESSIONAL ENGINEER

IT IS A VIOLATION OF LAW FOR ANY PERSON, UNLESS THEY ARE ACTING UNDER THE DIRECTION OF A LICENSED PROFESSIONAL ENGINEER, ARCHITECT, LANDSCAPE ARCHITECT OR LAND SURVEYOR TO ALTER AN ITEM IN ANY WAY. IF AN ITEM BEARING THE STAMP OF A LICENSED PROFESSIONAL IS ALTERED, THE ALTERING ENGINEER, ARCHITECT, LANDSCAPE ARCHITECT OR LAND SURVEYOR SHALL STAMP THE DOCUMENT AND INCLUDE THE NOTATION "ALTERED BY" FOLLOWED BY THEIR SIGNATURE, THE DATE OF SUCH ALTERATION, AND A SPECIFIC DESCRIPTION OF THE ALTERATION.

No.	DATE	SUBMITTAL / REVISION DESCRIPTION	DB	APP
0	07/28/2023	ISSUED FOR CONSTRUCTION SUBMISSION	BL	SL


CHAMPLAIN HUDSON POWER EXPRESS
SEGMENT 7 (PACKAGE 4B) - CSX - PAN AM SOUTHERN
EROSION AND SEDIMENT CONTROL PLAN
STA. 45060+00 TO STA. 45090+00

KIEWIT PROJECT NO.	21162
KC PROJECT NO.	120174
DRAWING NO.	C-403

DRAWN BY: BL | DESIGNED BY: BL | APPROVED BY: SL | SCALE: AS NOTED | REV. NO.: 0 | DATE: 07/26/2023 | SH.NO.: OF


File: P:\20174-CHPE_CABLE_INSTALL-KIEWIT\60_CAD\20_ENGINEERING_CAD_FILES\PACKAGE_4B\NY_ENVIRONMENTAL_(EROSION_CONTROL)\01_KCE\SHEET_FILES\21162_4B-C-403.DWG Saved: 7/26/2023 8:13:26 AM Plotted: 7/26/2023 11:49:40 AM Current User: Emily Jibb LastSavedBy: blorn

File: P:\120174-CHPE_CABLE_INSTALL-KIEWIT\60_CAD\20_ENGINEERING_CAD_FILES\PACKAGE_4B\NY_ENVIRONMENTAL_(EROSION_CONTROL)\01_ACE\SHEET_FILES\21162_4B-C-404_C-406.DWG Saved: 7/26/2023 10:52:52 AM Plotted: 7/26/2023 11:52:21 AM Current User: Emily Jibb LastSavedBy: blam

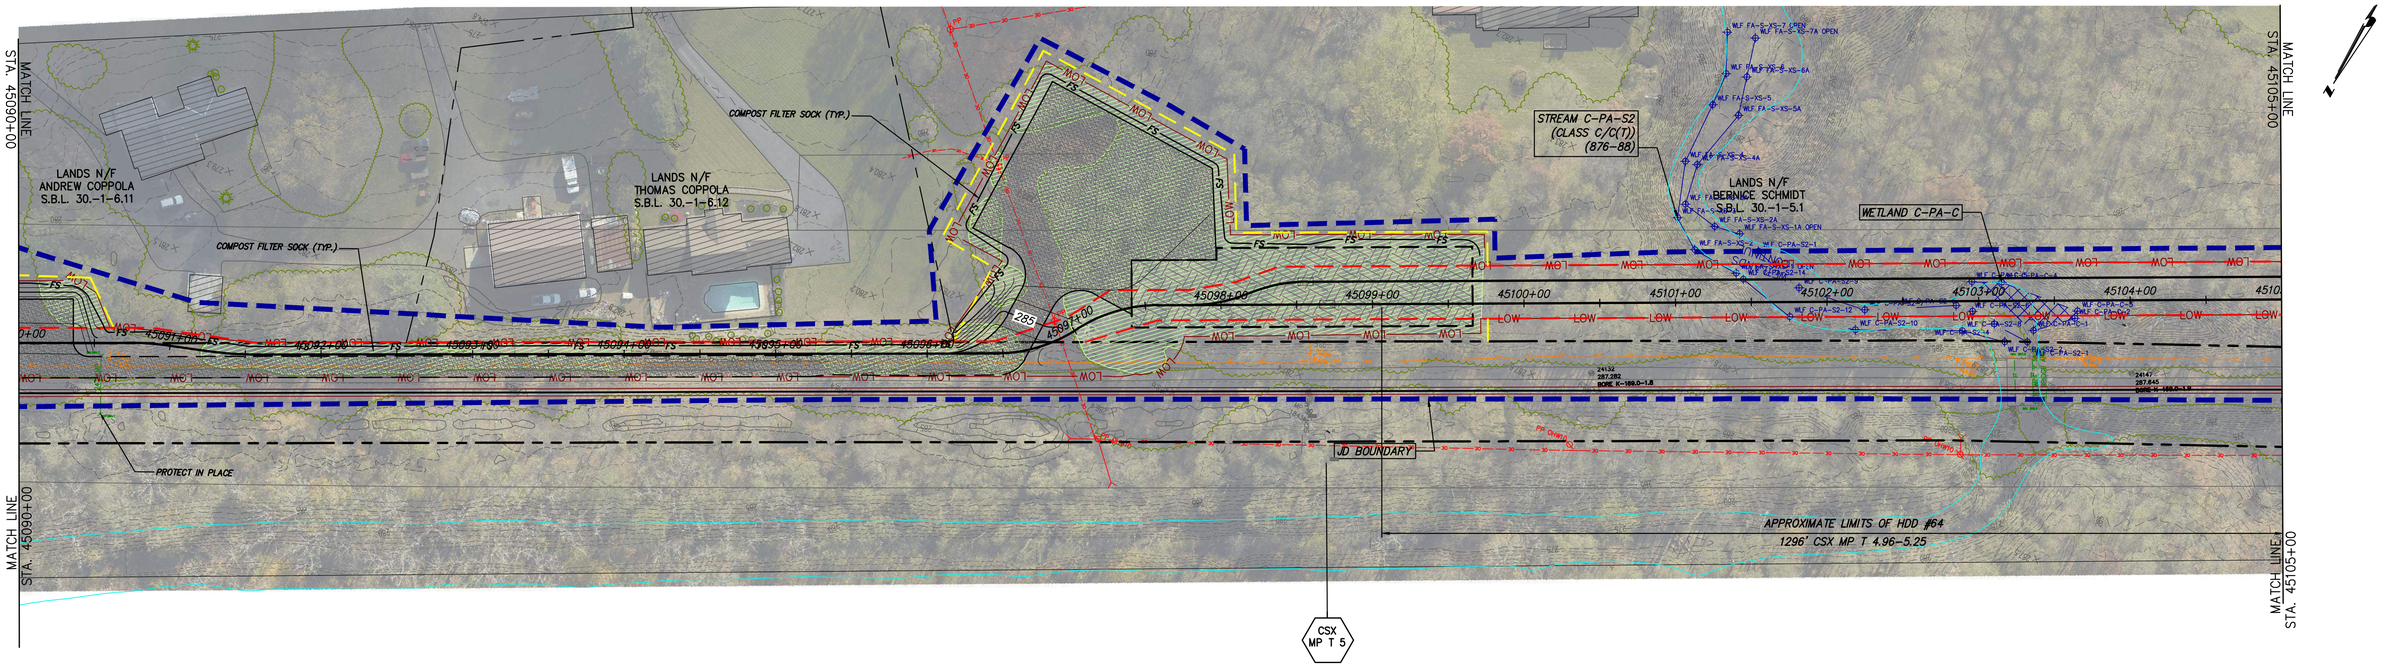

STA. 45090+00 TO STA. 45105+00 PLAN VIEW
SCALE: 1" = 50'

0 50 100
Scale in feet

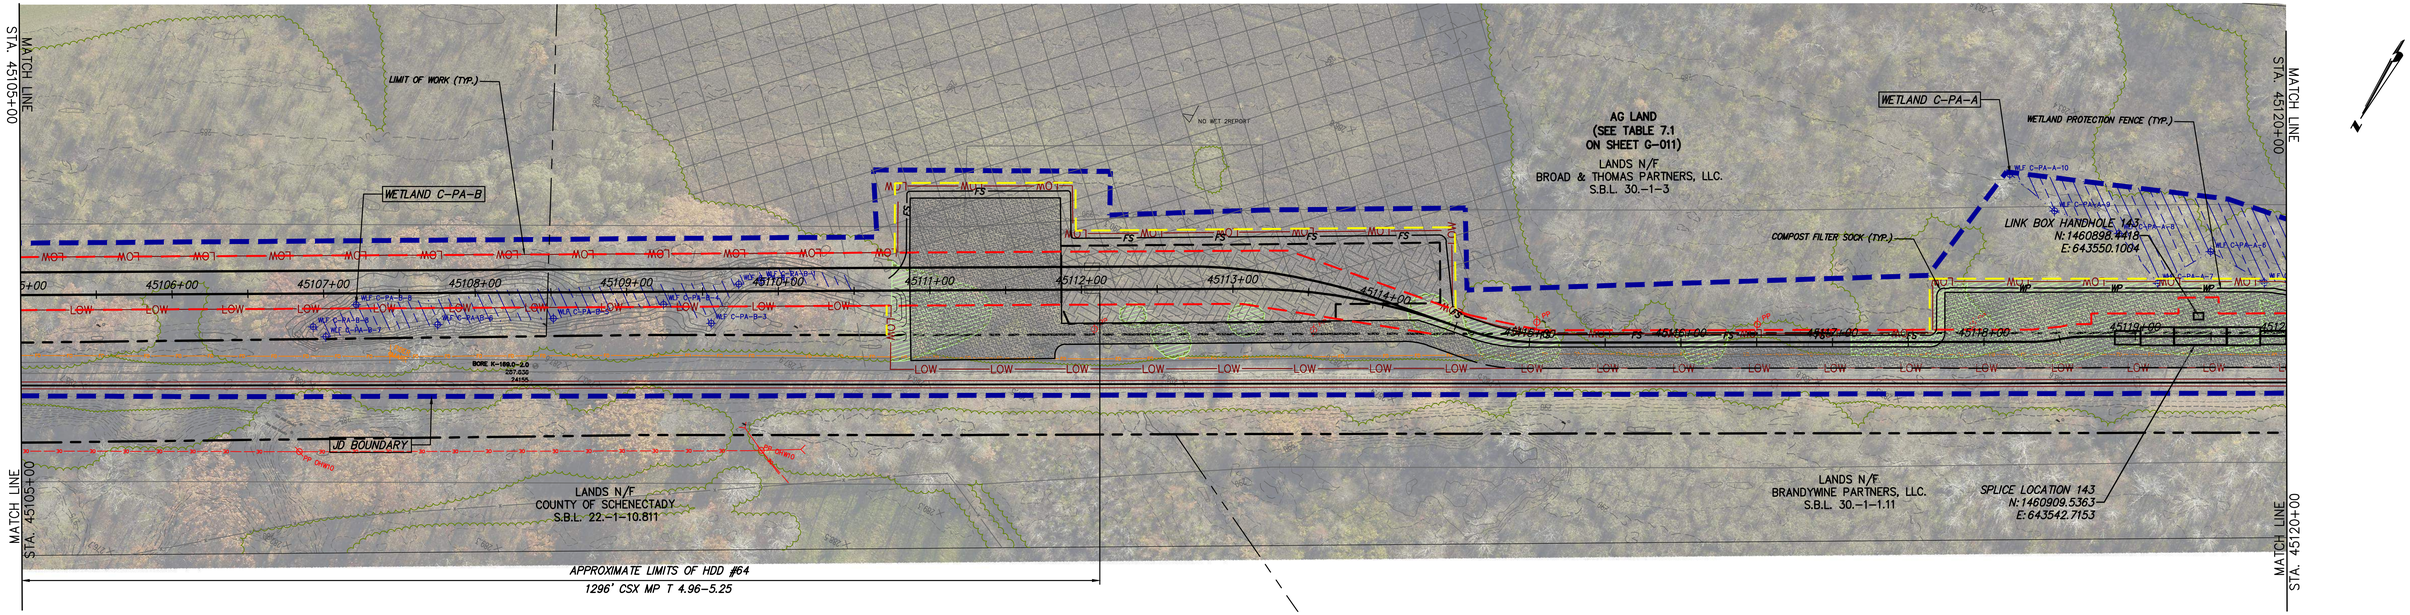

STA. 45105+00 TO STA. 45120+00 PLAN VIEW
SCALE: 1" = 50'

0 50 100
Scale in feet

CHPE Champlain Hudson Power Express

Kiewit

Engineering and Land Surveying, P.C.

STATE OF NEW YORK · SEAN LENAHAN · 102293 · LICENSED PROFESSIONAL ENGINEER


IT IS A VIOLATION OF LAW FOR ANY PERSON, UNLESS THEY ARE ACTING UNDER THE DIRECTION OF A LICENSED PROFESSIONAL ENGINEER, ARCHITECT, LANDSCAPE ARCHITECT OR LAND SURVEYOR TO ALTER AN ITEM IN ANY WAY. IF AN ITEM BEARING THE STAMP OF A LICENSED PROFESSIONAL IS ALTERED, THE ALTERING ENGINEER, ARCHITECT, LANDSCAPE ARCHITECT OR LAND SURVEYOR SHALL STAMP THE DOCUMENT AND INCLUDE THE NOTATION "ALTERED BY" FOLLOWED BY THEIR SIGNATURE, THE DATE OF SUCH ALTERATION, AND A SPECIFIC DESCRIPTION OF THE ALTERATION.

No.	DATE	SUBMITTAL / REVISION DESCRIPTION	DB	APP
0	07/28/2023	ISSUED FOR CONSTRUCTION SUBMISSION	BL	SL

CHAMPLAIN HUDSON POWER EXPRESS
SEGMENT 7 (PACKAGE 4B) - CSX - PAN AM SOUTHERN
EROSION AND SEDIMENT CONTROL PLAN
STA. 45090+00 TO STA. 45120+00


KIEWIT PROJECT NO.	21162
KC PROJECT NO.	120174
DRAWING NO.	C-404

DRAWN BY: BL | DESIGNED BY: BL | APPROVED BY: SL | SCALE: AS NOTED | REV. NO. 0 | DATE: 07/26/2023 | SH.NO. OF

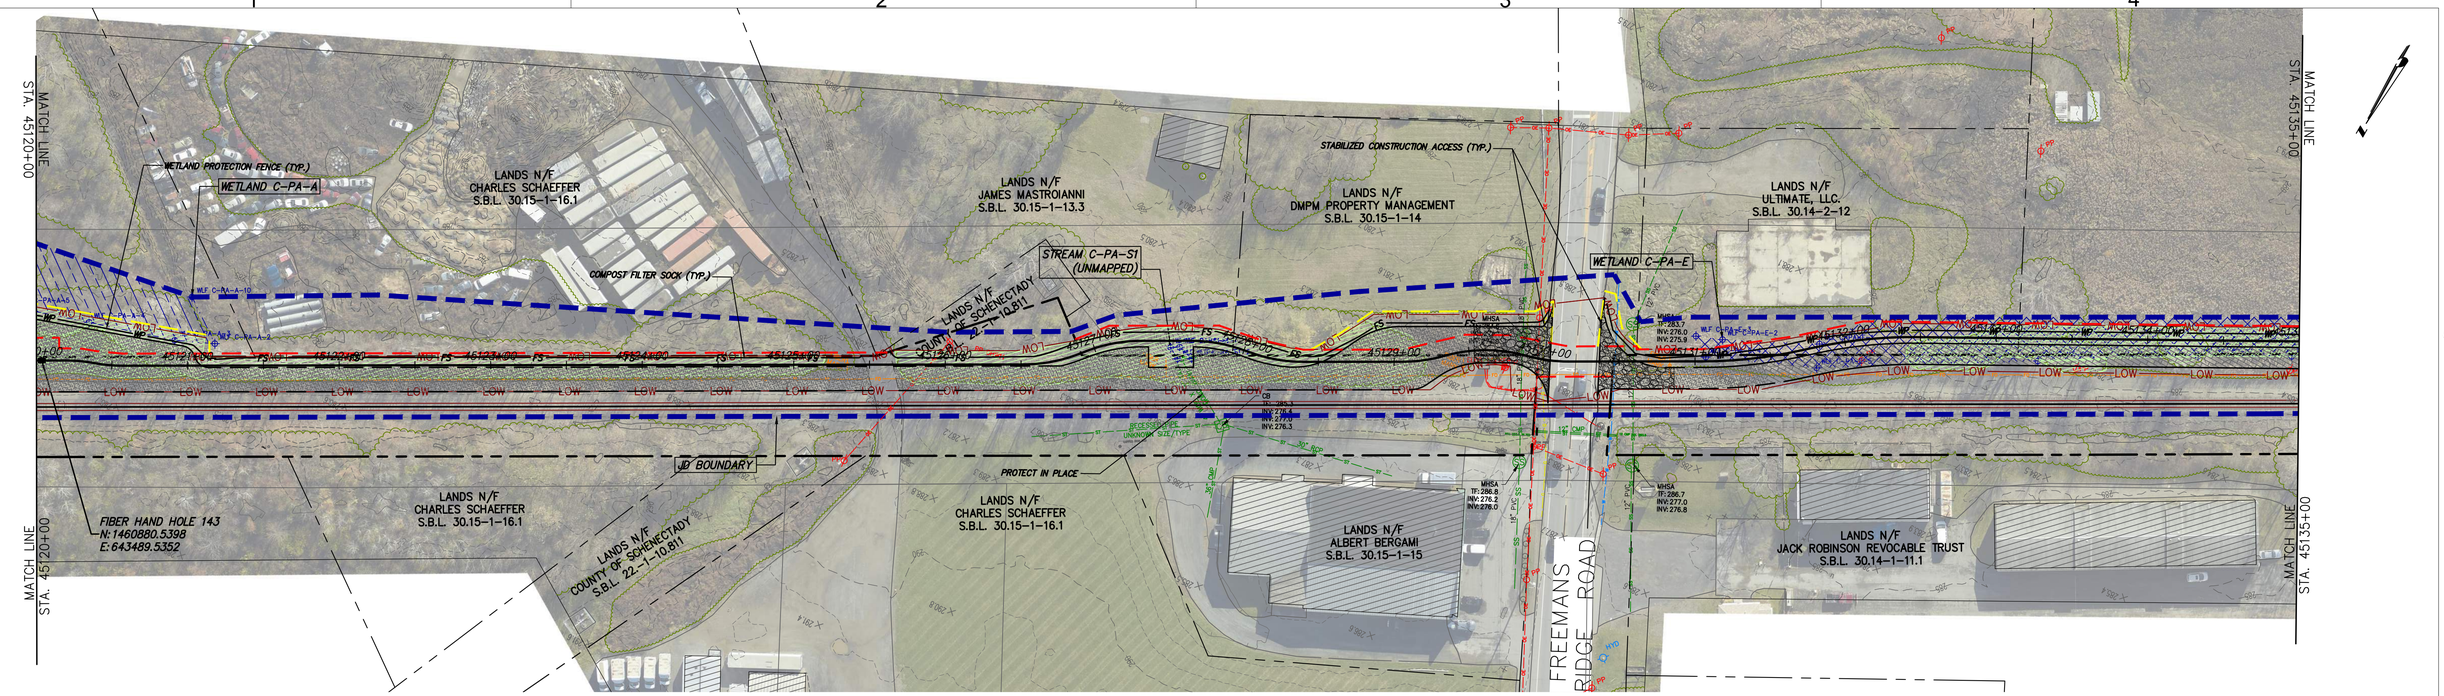

STA. 45120+00 TO STA. 45135+00 PLAN VIEW
SCALE: 1" = 50'

0 50 100
Scale in feet

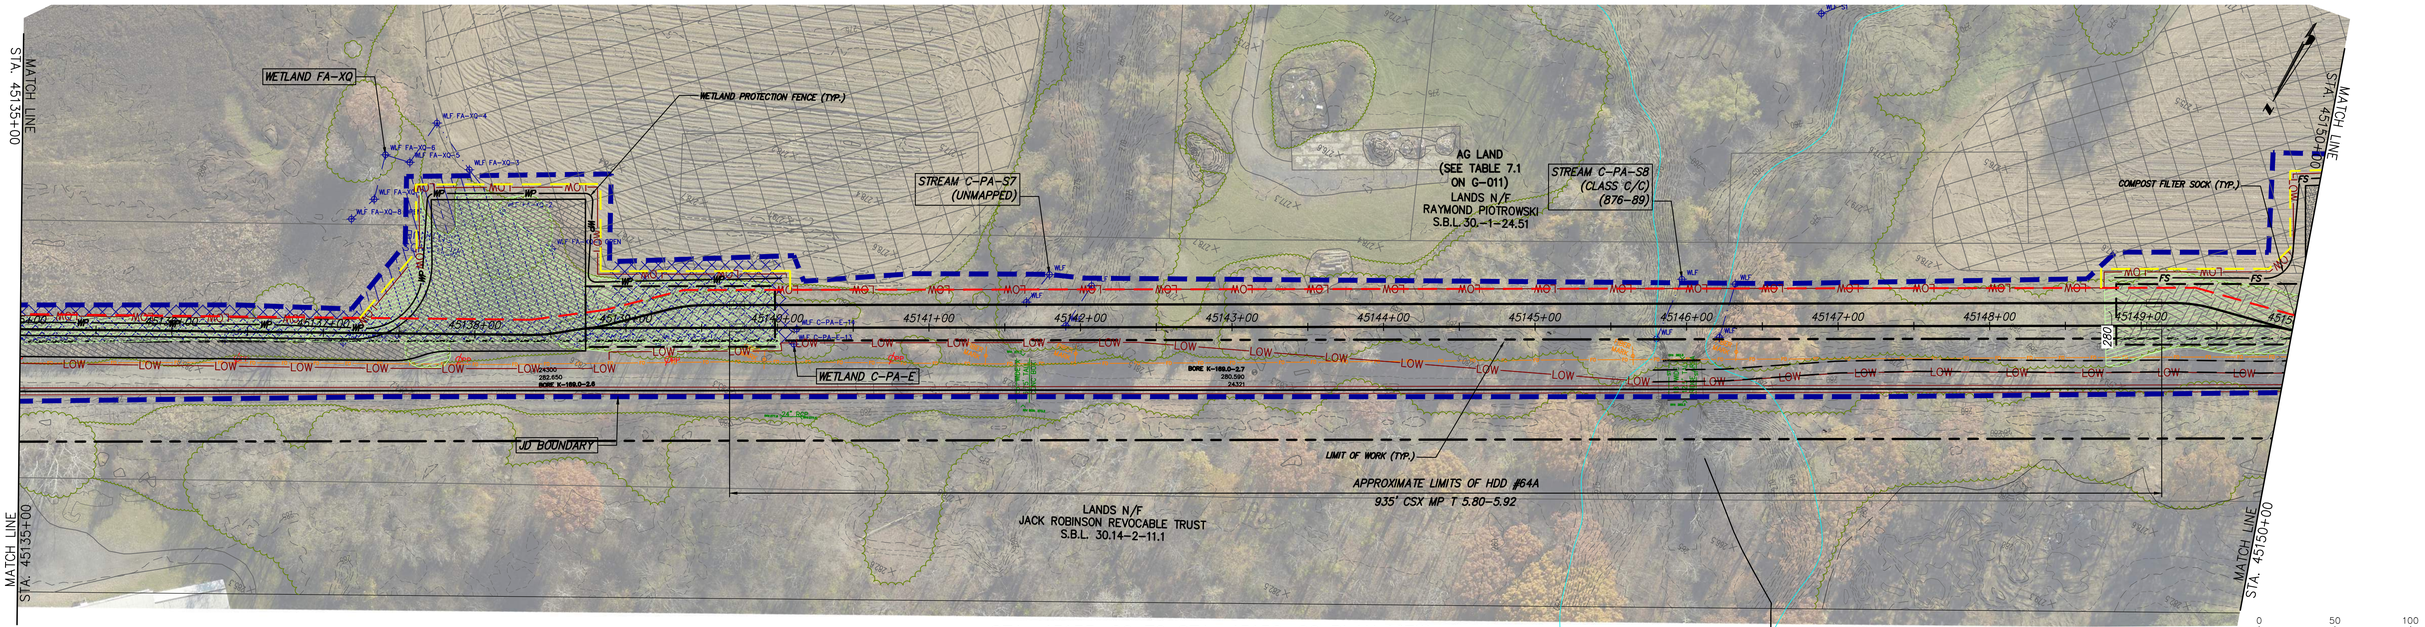

STA. 45135+00 TO STA. 45150+00 PLAN VIEW
SCALE: 1" = 50'

0 50 100
Scale in feet

CHPE Champlain Hudson Power Express

Kiewit

Engineering and Land Surveying, P.C.

STATE OF NEW YORK · SEAN LENAHAN · 102293 · LICENSED PROFESSIONAL ENGINEER

IT IS A VIOLATION OF LAW FOR ANY PERSON, UNLESS THEY ARE ACTING UNDER THE DIRECTION OF A LICENSED PROFESSIONAL ENGINEER, ARCHITECT, LANDSCAPE ARCHITECT OR LAND SURVEYOR TO ALTER AN ITEM IN ANY WAY. IF AN ITEM BEARING THE STAMP OF A LICENSED PROFESSIONAL IS ALTERED, THE ALTERING ENGINEER, ARCHITECT, LANDSCAPE ARCHITECT OR LAND SURVEYOR SHALL STAMP THE DOCUMENT AND INCLUDE THE NOTATION "ALTERED BY" FOLLOWED BY THEIR SIGNATURE, THE DATE OF SUCH ALTERATION, AND A SPECIFIC DESCRIPTION OF THE ALTERATION.

No.	DATE	SUBMITTAL / REVISION DESCRIPTION	DB	APP
0	07/28/2023	ISSUED FOR CONSTRUCTION SUBMISSION	BL	SL


CHAMPLAIN HUDSON POWER EXPRESS
SEGMENT 7 (PACKAGE 4B) - CSX - PAN AM SOUTHERN
EROSION AND SEDIMENT CONTROL PLAN
STA. 45120+00 TO STA. 45150+00

KIEWIT PROJECT NO.	21162
KC PROJECT NO.	120174
DRAWING NO.	**C-405**

DRAWN BY: BL | DESIGNED BY: BL | APPROVED BY: SL | SCALE: AS NOTED | REV. NO. 0 | DATE: 07/26/2023 | SH.NO. OF


File: P:\120174-CHPE_CABLE_INSTALL-KIEWIT\60_CAD\20_ENGINEERING_CAD_FILES\PACKAGE_4B\NY_ENVIRONMENTAL_(EROSION_CONTROL)\01_ACE\SHEET_FILES\21162_4B-C-404_C-406.DWG Saved: 7/26/2023 1:40:35 PM Plotted: 7/26/2023 1:42:19 PM Current User: Benson Lam LastSavedBy: blam

File: P:\120174-CHPE_CABLE_INSTALL-KIEWIT\60_CAD\20_ENGINEERING_CAD_FILES\PACKAGE_4B\NY_ENVIRONMENTAL_(EROSION_CONTROL)\01_ACE\SHEET_FILES\21162_4B-C-404_C-406.DWG Saved: 7/26/2023 1:45:24 PM Plotted: 7/26/2023 4:29:59 PM Current User: Benson Lam LastSavedBy: blam

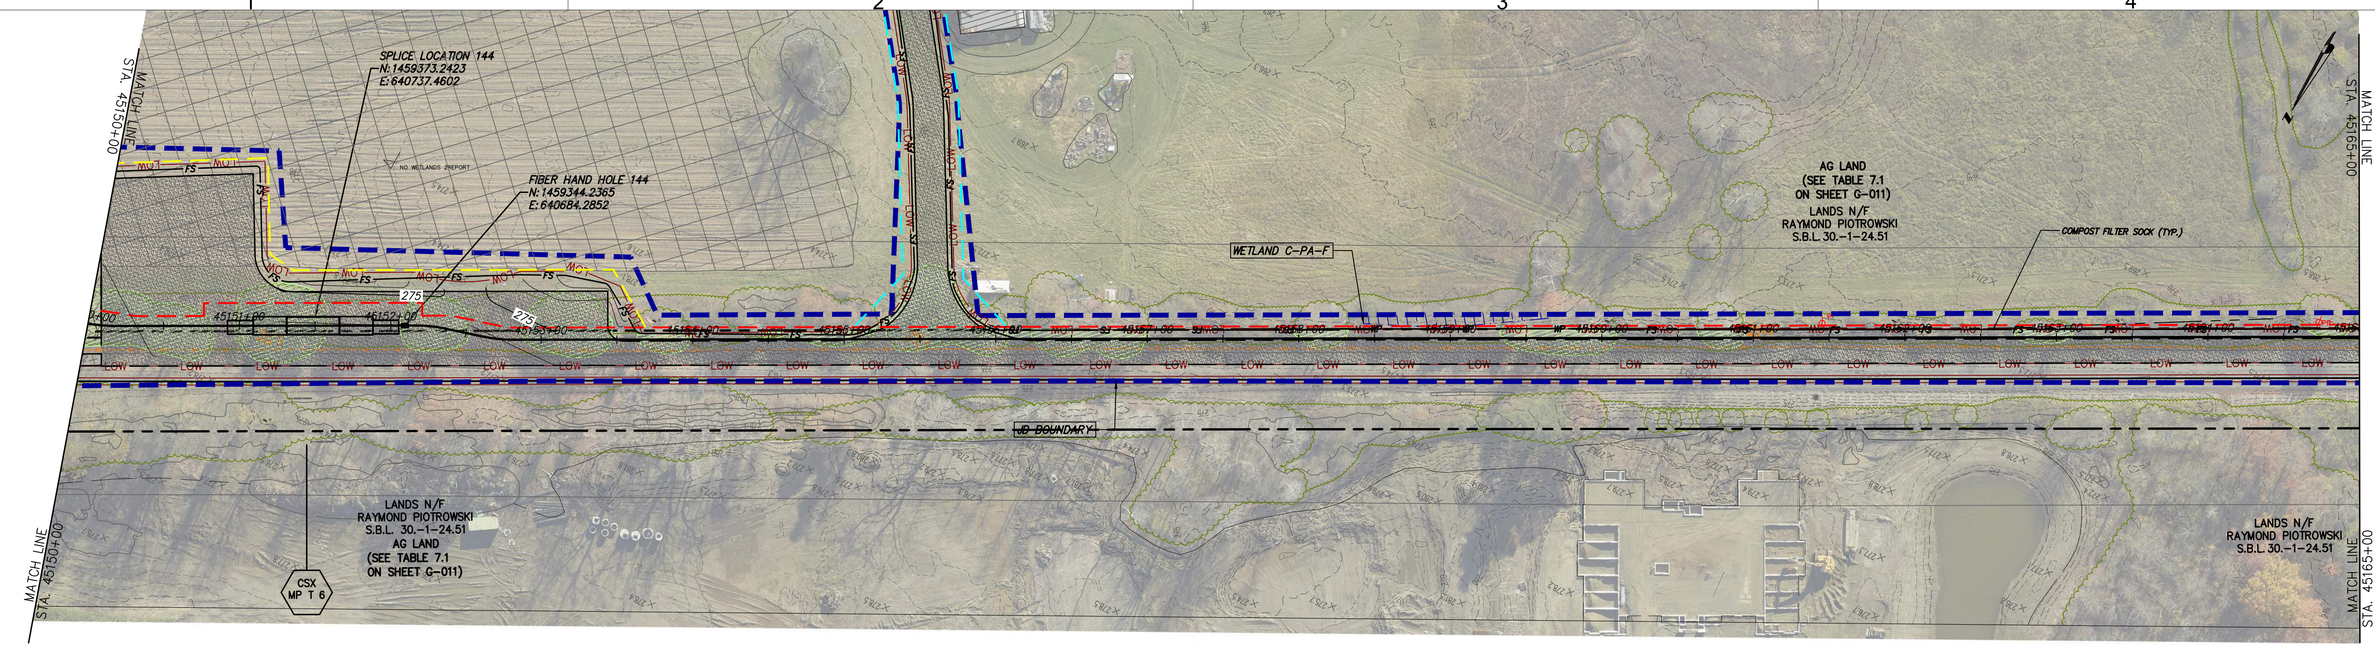

STA. 45150+00 TO STA. 45165+00 PLAN VIEW
SCALE: 1" = 50'

0 50 100
Scale in feet

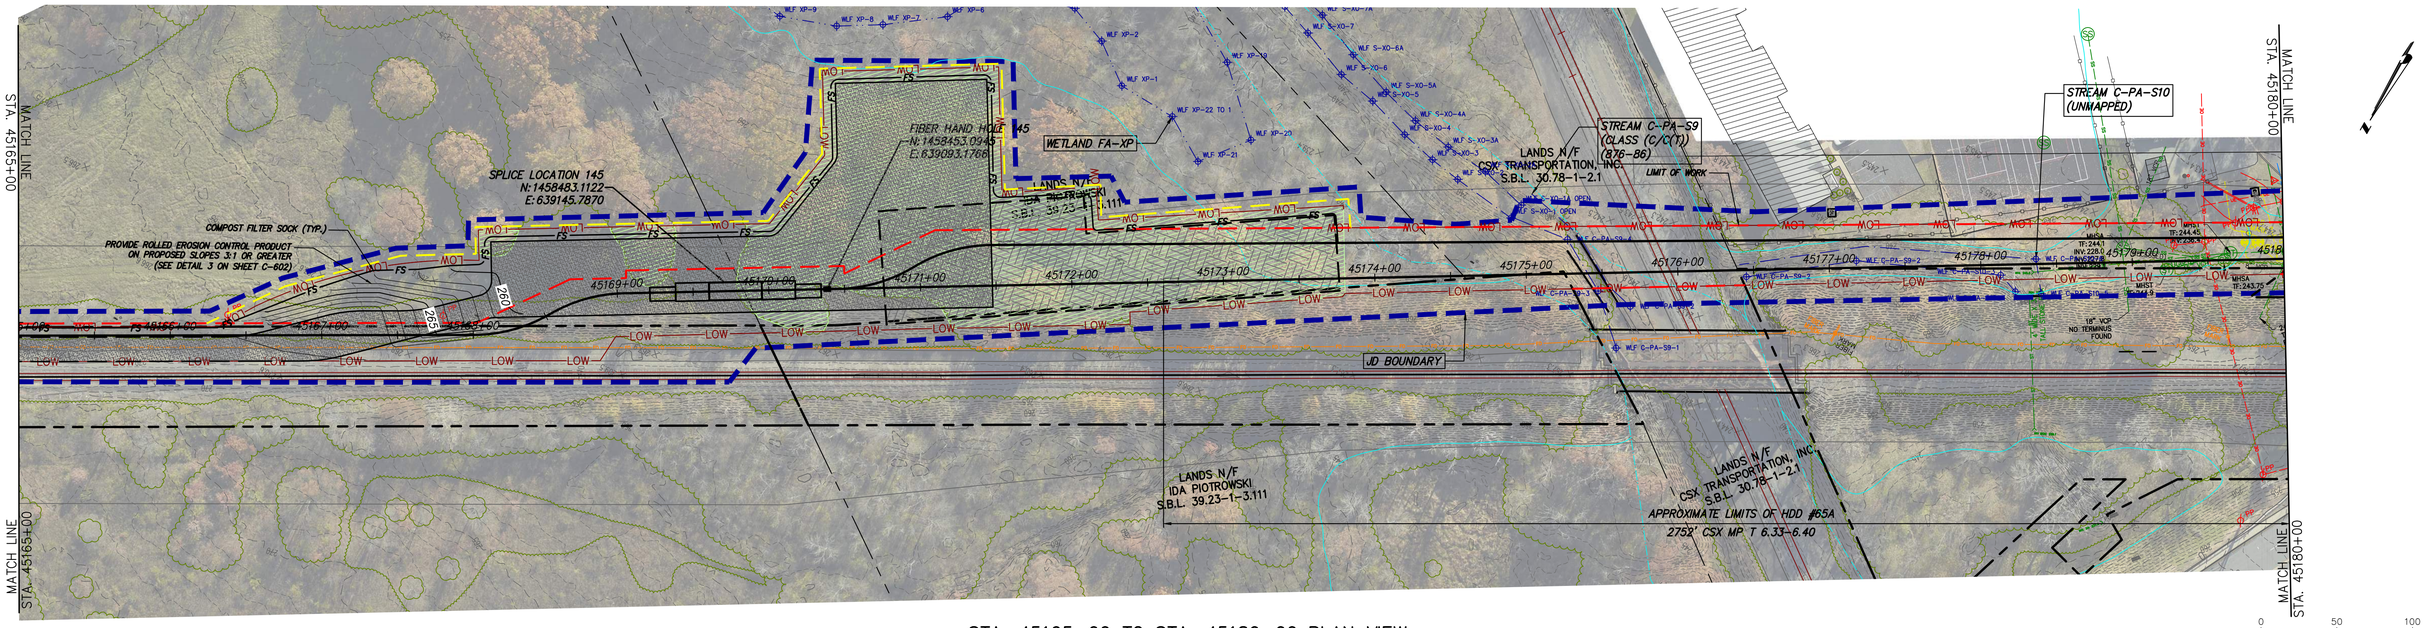

STA. 45165+00 TO STA. 45180+00 PLAN VIEW
SCALE: 1" = 50'

0 50 100
Scale in feet

CHPE Champlain Hudson Power Express

Kiewit

Engineering and Land Surveying, P.C.

STATE OF NEW YORK · SEAN LENAHAN · 102293 · LICENSED PROFESSIONAL ENGINEER

IT IS A VIOLATION OF LAW FOR ANY PERSON, UNLESS THEY ARE ACTING UNDER THE DIRECTION OF A LICENSED PROFESSIONAL ENGINEER, ARCHITECT, LANDSCAPE ARCHITECT OR LAND SURVEYOR TO ALTER AN ITEM IN ANY WAY. IF AN ITEM BEARING THE STAMP OF A LICENSED PROFESSIONAL IS ALTERED, THE ALTERING ENGINEER, ARCHITECT, LANDSCAPE ARCHITECT OR LAND SURVEYOR SHALL STAMP THE DOCUMENT AND INCLUDE THE NOTATION "ALTERED BY" FOLLOWED BY THEIR SIGNATURE, THE DATE OF SUCH ALTERATION, AND A SPECIFIC DESCRIPTION OF THE ALTERATION.


No.	DATE	SUBMITTAL / REVISION DESCRIPTION	DB	APP
0	07/28/2023	ISSUED FOR CONSTRUCTION SUBMISSION	BL	SL

CHAMPLAIN HUDSON POWER EXPRESS
SEGMENT 7 (PACKAGE 4B) - CSX - PAN AM SOUTHERN
EROSION AND SEDIMENT CONTROL PLAN
STA. 45150+00 TO STA. 45180+00


KIEWIT PROJECT NO.	21162
KC PROJECT NO.	120174
DRAWING NO.	**C-406**

DRAWN BY: BL | DESIGNED BY: BL | APPROVED BY: SL | SCALE: AS NOTED | REV. NO. 0 | DATE: 07/26/2023 | SH.NO. | OF

File: P:\120174-CHPE_CABLE_INSTALL-KIEWIT\60_CAD\20_ENGINEERING_CAD_FILES\PACKAGE_4B\NY_ENVIRONMENTAL_(EROSION_CONTROL)\01_KCE\SHEET_FILES\21162_4B-C-407_C-409.DWG Saved: 7/26/2023 10:56:37 AM Plotted: 7/26/2023 11:56:08 AM Current User: Emily Jibb LastSavedBy: blam

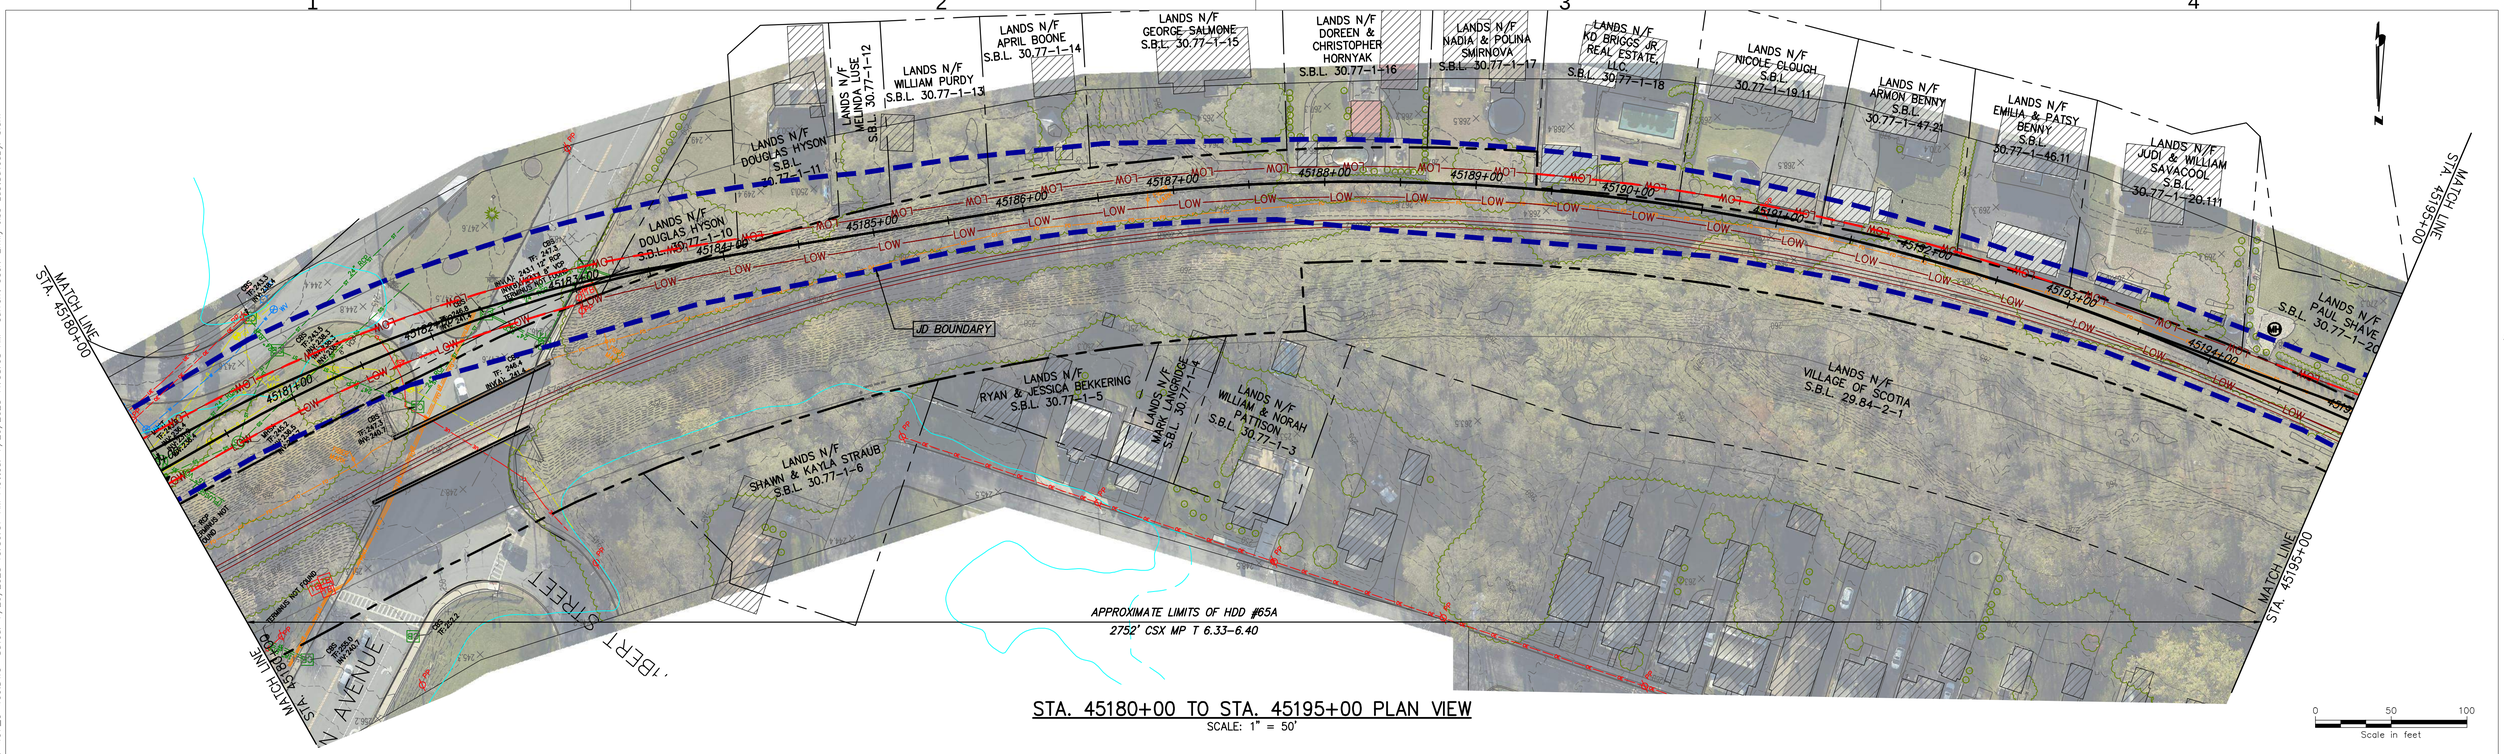

STA. 45180+00 TO STA. 45195+00 PLAN VIEW
SCALE: 1" = 50'

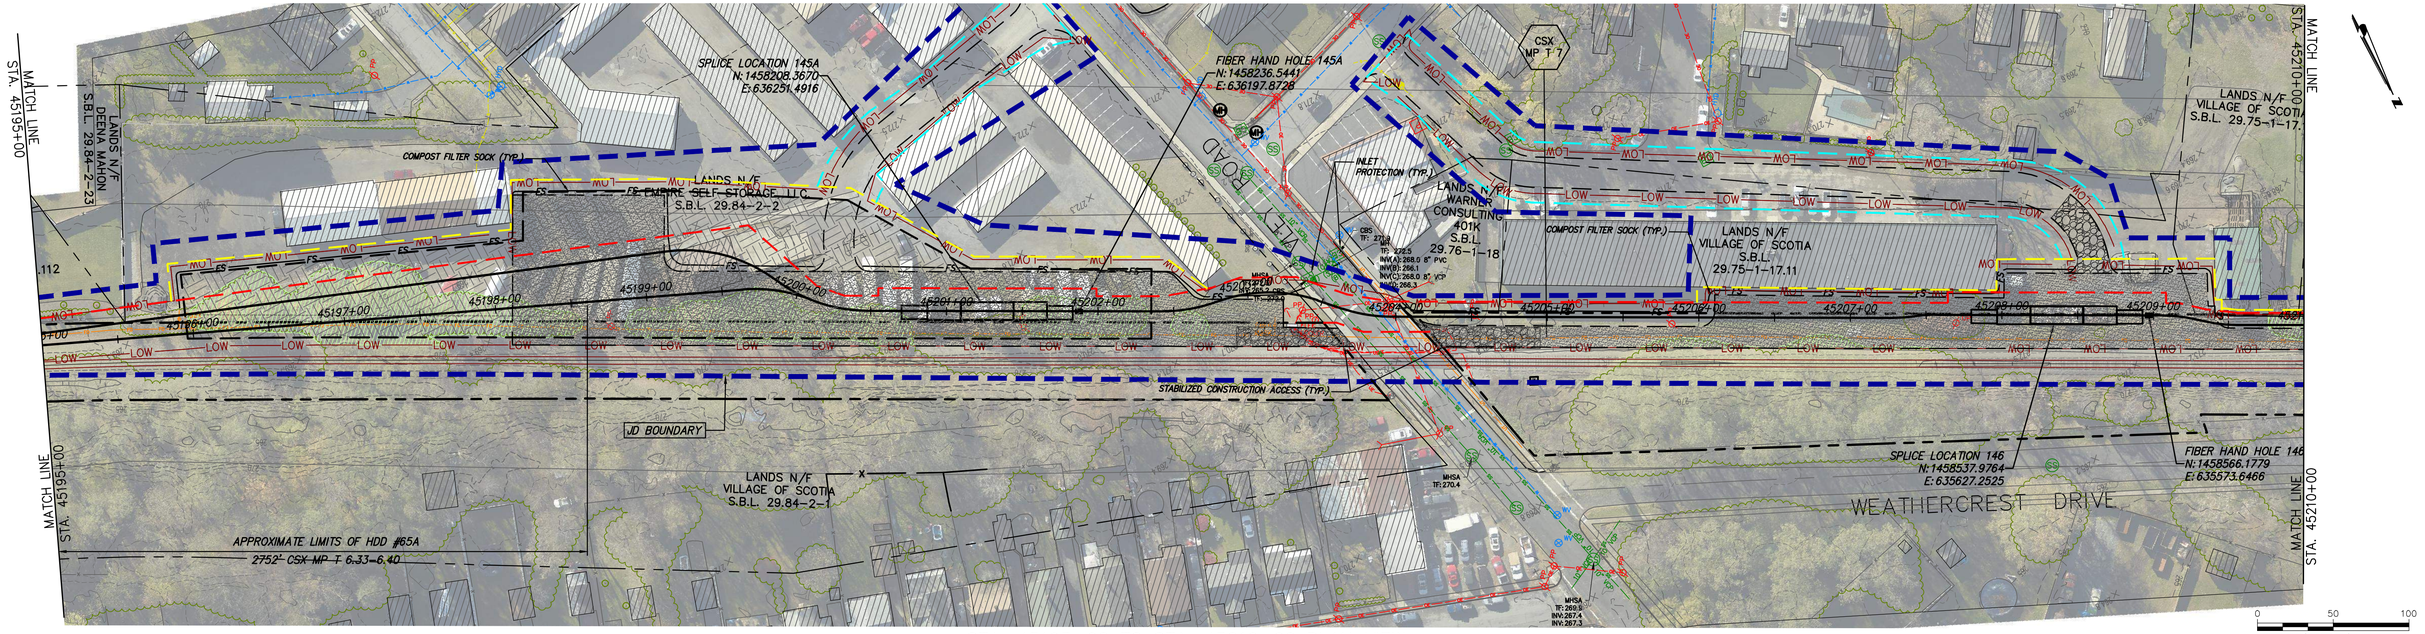

STA. 45195+00 TO STA. 45210+00 PLAN VIEW
SCALE: 1" = 50'

CHPE Champlain Hudson Power Express

Kiewit

Engineering and Land Surveying, P.C.

STATE OF NEW YORK · ALAN LENAHAN · 102293 · LICENSED PROFESSIONAL ENGINEER

IT IS A VIOLATION OF LAW FOR ANY PERSON, UNLESS THEY ARE ACTING UNDER THE DIRECTION OF A LICENSED PROFESSIONAL ENGINEER, ARCHITECT, LANDSCAPE ARCHITECT OR LAND SURVEYOR TO ALTER AN ITEM IN ANY WAY. IF AN ITEM BEARING THE STAMP OF A LICENSED PROFESSIONAL IS ALTERED, THE ALTERING ENGINEER, ARCHITECT, LANDSCAPE ARCHITECT OR LAND SURVEYOR SHALL STAMP THE DOCUMENT AND INCLUDE THE NOTATION "ALTERED BY" FOLLOWED BY THEIR SIGNATURE, THE DATE OF SUCH ALTERATION, AND A SPECIFIC DESCRIPTION OF THE ALTERATION.


No.	DATE	SUBMITTAL / REVISION DESCRIPTION	DB	APP
0	07/28/2023	ISSUED FOR CONSTRUCTION SUBMISSION	BL	SL

CHAMPLAIN HUDSON POWER EXPRESS
SEGMENT 7 (PACKAGE 4B) - CSX - PAN AM SOUTHERN
EROSION AND SEDIMENT CONTROL PLAN
STA. 45180+00 TO STA. 45210+00


KIEWIT PROJECT NO.	21162
KC PROJECT NO.	120174
DRAWING NO.	C-407

DRAWN BY: BL | DESIGNED BY: BL | APPROVED BY: SL | SCALE AS NOTED | DATE 07/26/2023 | REV. NO. 0 | SH.NO. XXX OF

File: P:\120174-CHPE_CABLE_INSTALL-KIEWIT\60_CAD\20_ENGINEERING_CAD_FILES\PACKAGE_4B\NY_ENVIRONMENTAL_(EROSION_CONTROL)\01_KCE\SHEET_FILES\21162_4B-C-407_C-409.DWG Saved: 7/26/2023 10:56:37 AM Plotted: 7/26/2023 11:59:32 AM Current User: Emily Jibb LastSavedBy: blam

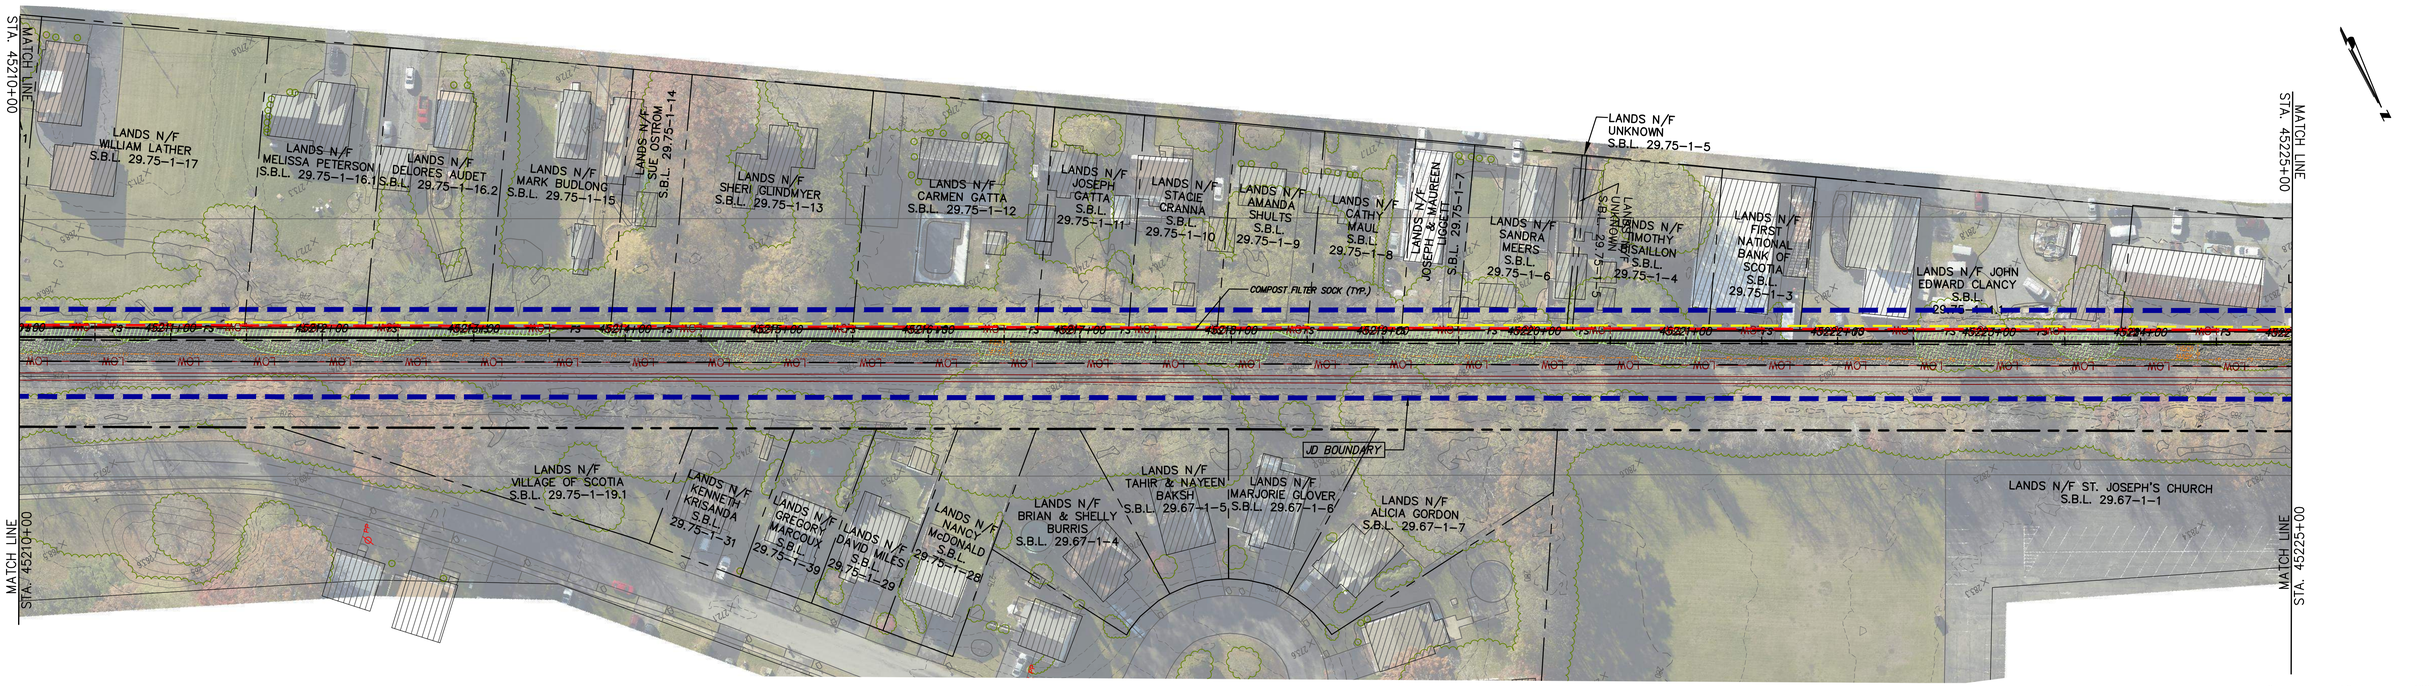

STA. 45210+00 TO STA. 45225+00 PLAN VIEW
SCALE: 1" = 50'

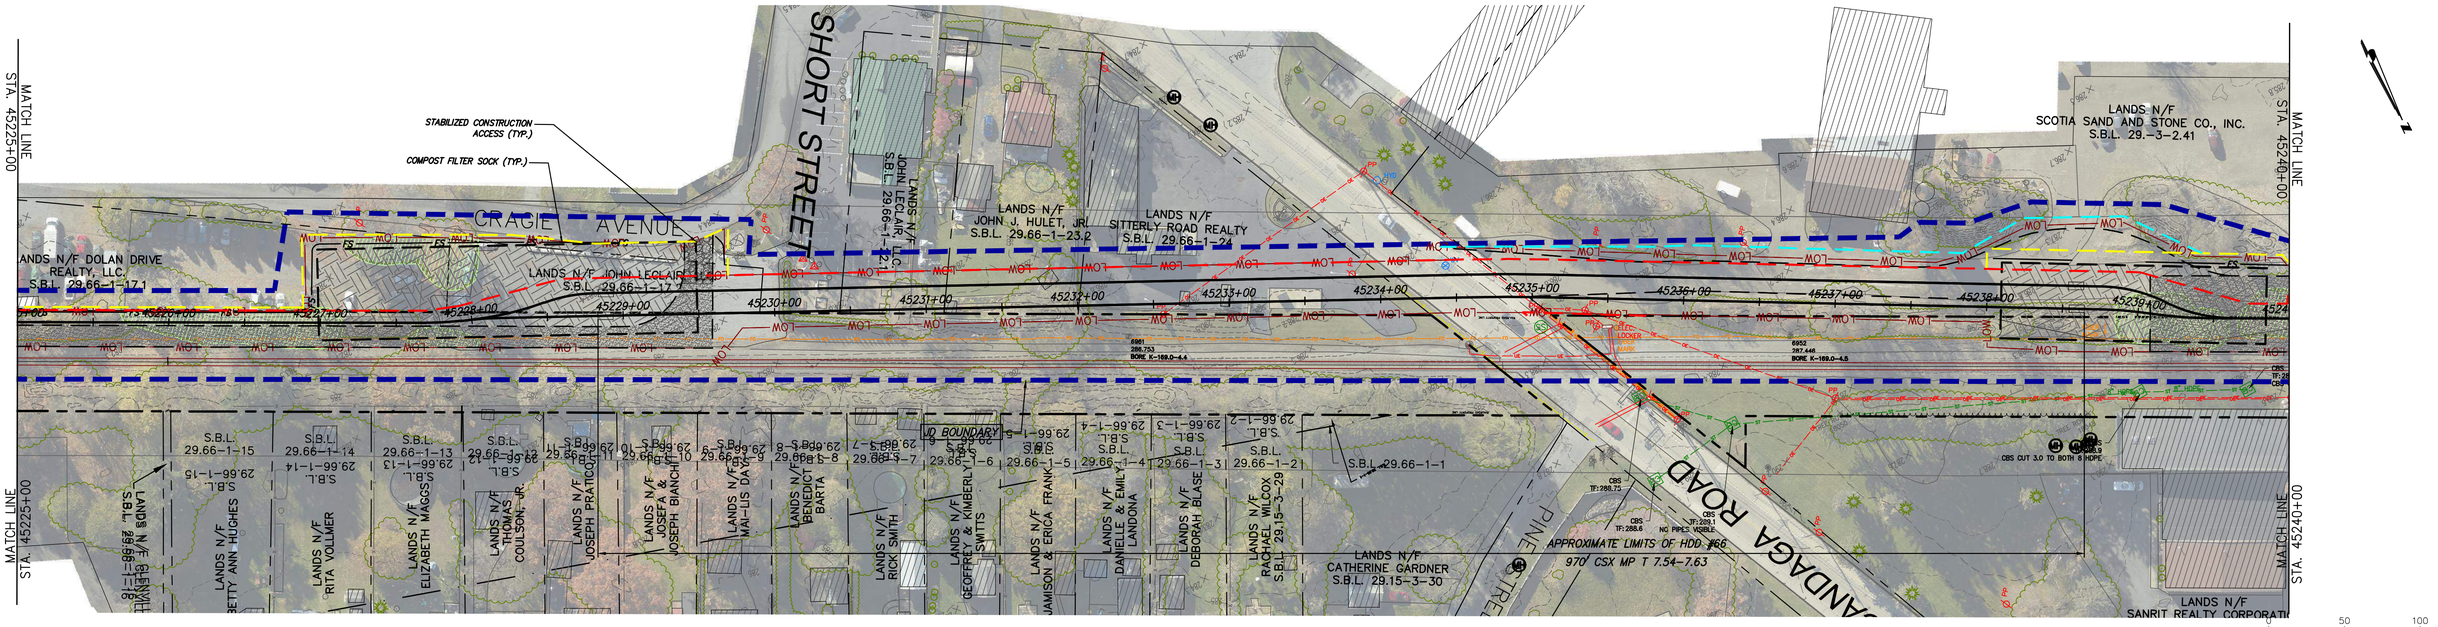

STA. 45225+00 TO STA. 45240+00 PLAN VIEW
SCALE: 1" = 50'

CHPE Champlain Hudson Power Express

Kiewit

Engineering and Land Surveying, P.C.

STATE OF NEW YORK — SEAN LENAHAN — 102293 — LICENSED PROFESSIONAL ENGINEER

IT IS A VIOLATION OF LAW FOR ANY PERSON, UNLESS THEY ARE ACTING UNDER THE DIRECTION OF A LICENSED PROFESSIONAL ENGINEER, ARCHITECT, LANDSCAPE ARCHITECT OR LAND SURVEYOR TO ALTER AN ITEM IN ANY WAY. IF AN ITEM BEARING THE STAMP OF A LICENSED PROFESSIONAL IS ALTERED, THE ALTERING ENGINEER, ARCHITECT, LANDSCAPE ARCHITECT OR LAND SURVEYOR SHALL STAMP THE DOCUMENT AND INCLUDE THE NOTATION "ALTERED BY" FOLLOWED BY THEIR SIGNATURE, THE DATE OF SUCH ALTERATION, AND A SPECIFIC DESCRIPTION OF THE ALTERATION.

No.	DATE	SUBMITTAL / REVISION DESCRIPTION	DB	APP
0	07/28/2023	ISSUED FOR CONSTRUCTION SUBMISSION	BL	SL

CHAMPLAIN HUDSON POWER EXPRESS
SEGMENT 7 (PACKAGE 4B) - CSX - PAN AM SOUTHERN
EROSION AND SEDIMENT CONTROL PLAN
STA. 45210+00 TO STA. 45240+00

KIEWIT PROJECT NO.	21162
KC PROJECT NO.	120174
DRAWING NO.	C-408

DRAWN BY: BL | DESIGNED BY: BL | APPROVED BY: SL | SCALE: AS NOTED | REV. NO. 0 | DATE: 07/26/2023 | SH.NO. XXX OF