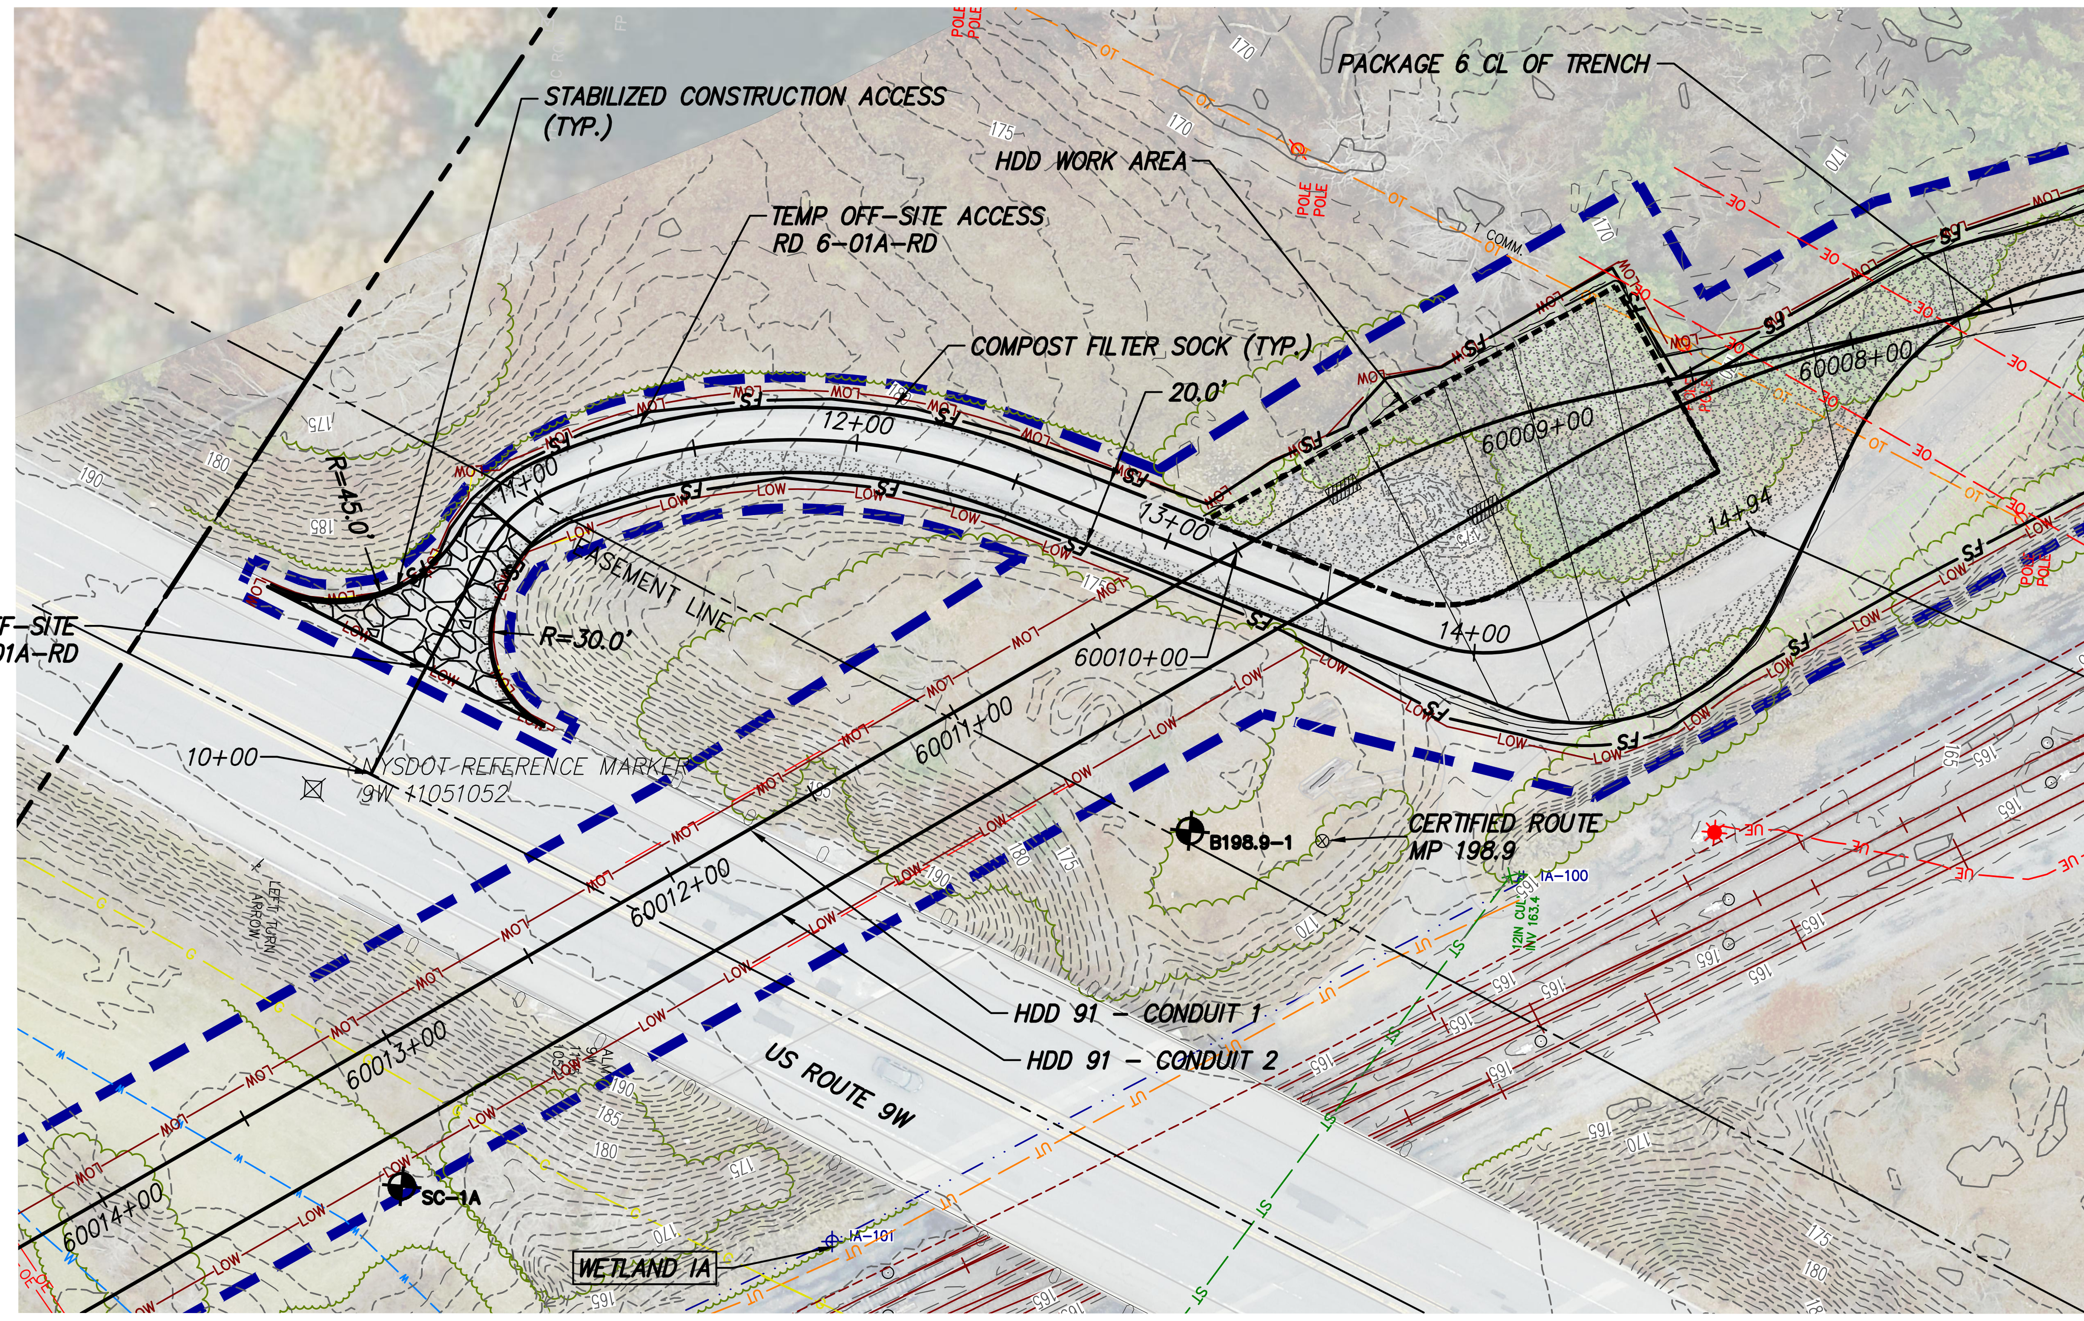

TEMP OFF-SITE ACCESS RD 6-01A-RD PLAN VIEW

STA. 10+00 TO STA. 14+94
SCALE: 1" = 50'

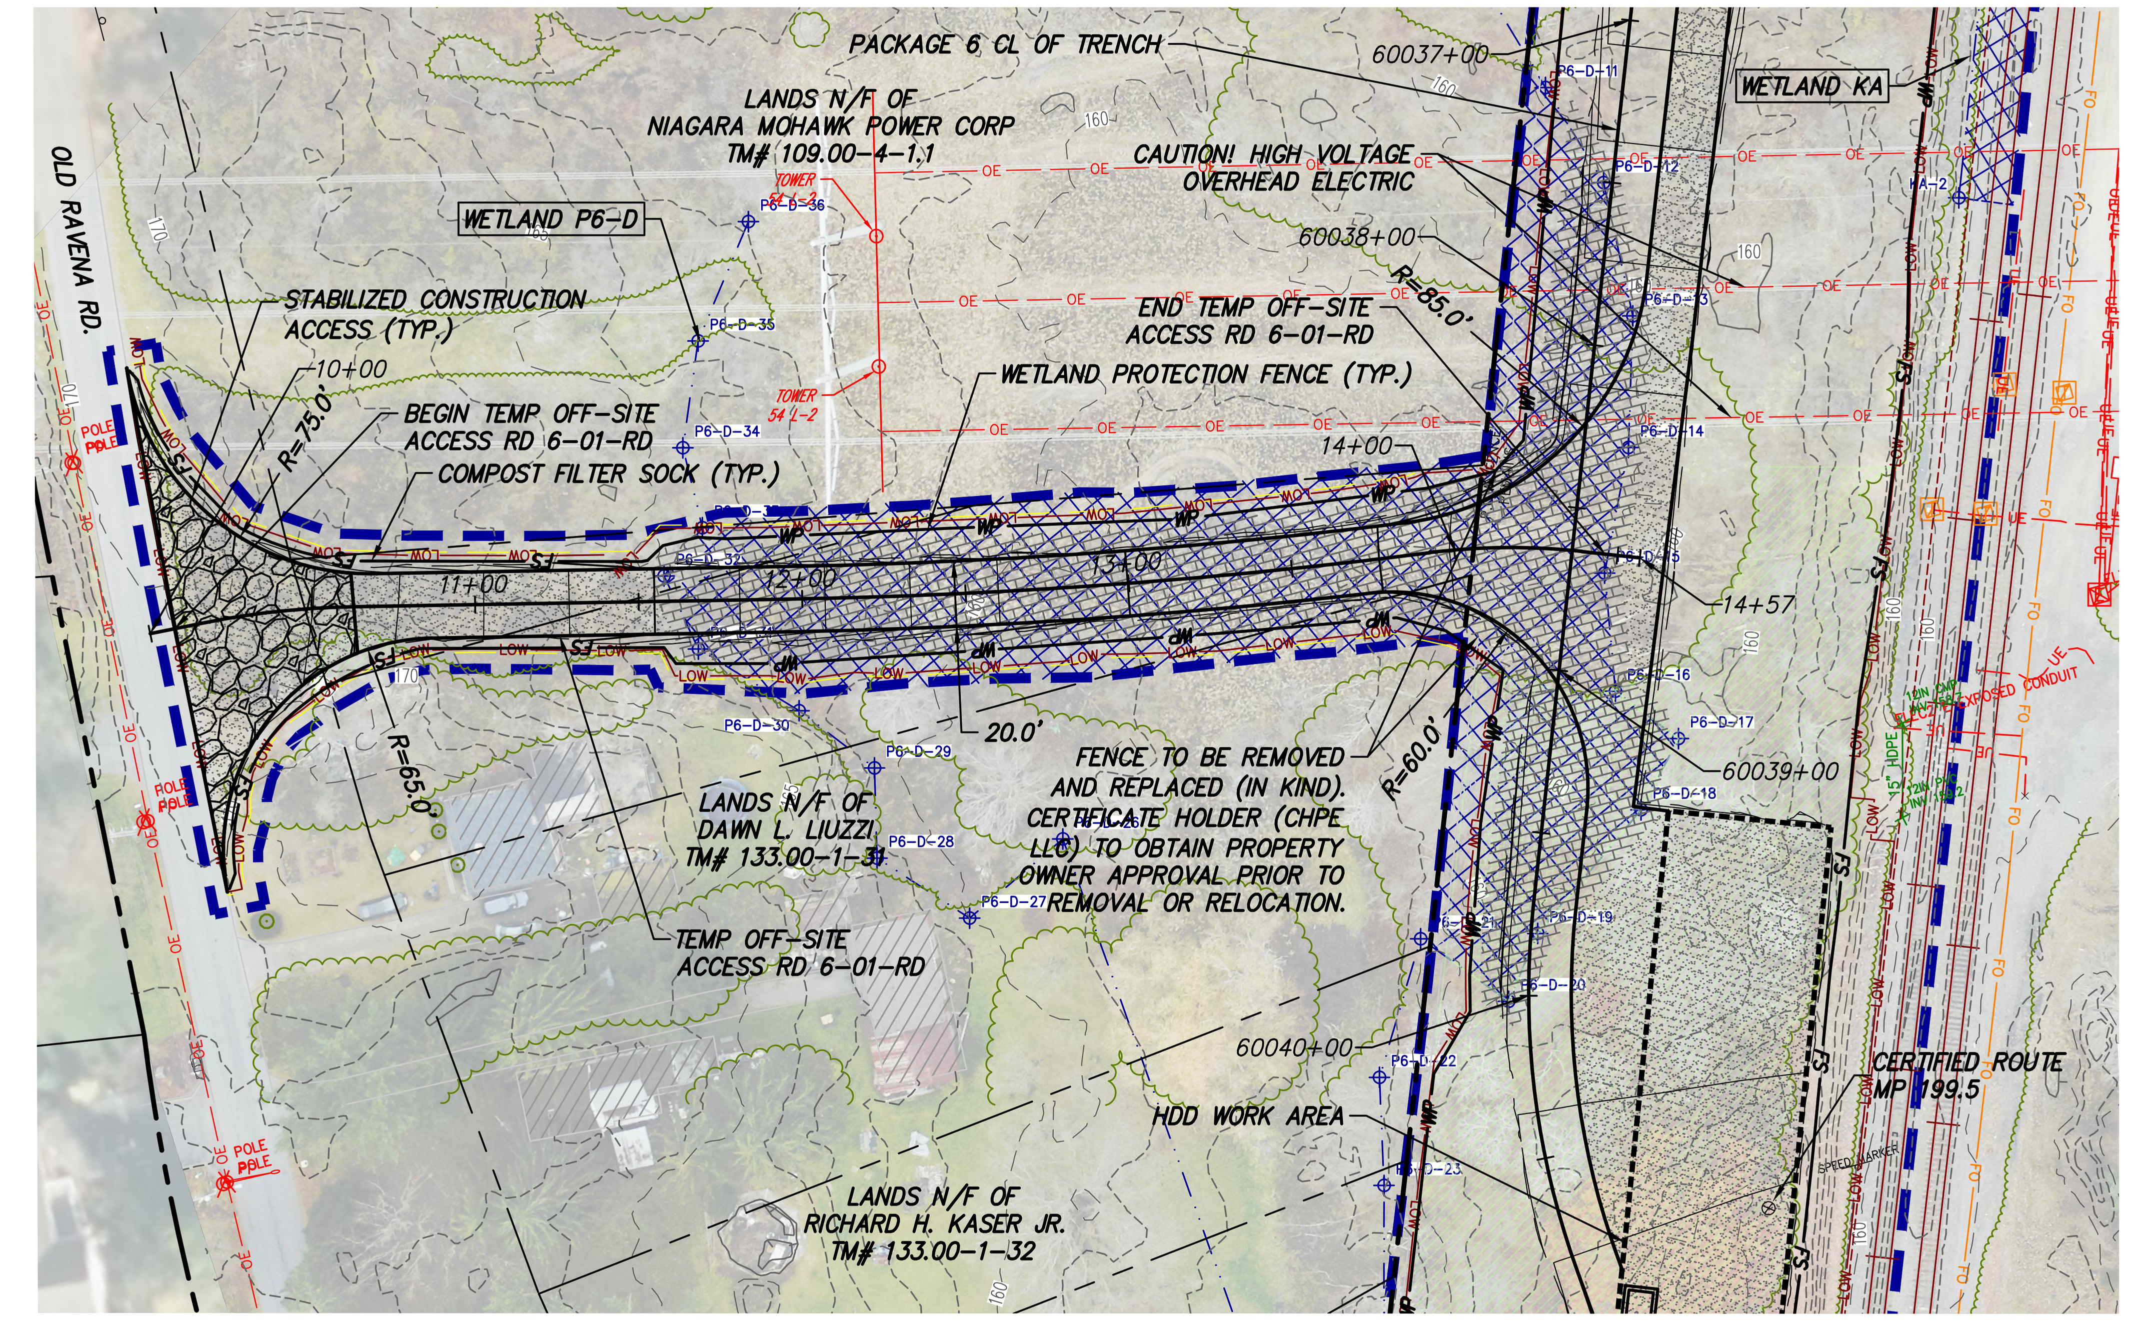

TEMP OFF-SITE ACCESS RD 6-01-RD PLAN VIEW

STA. 10+00 TO STA. 14+57
SCALE: 1" = 50'

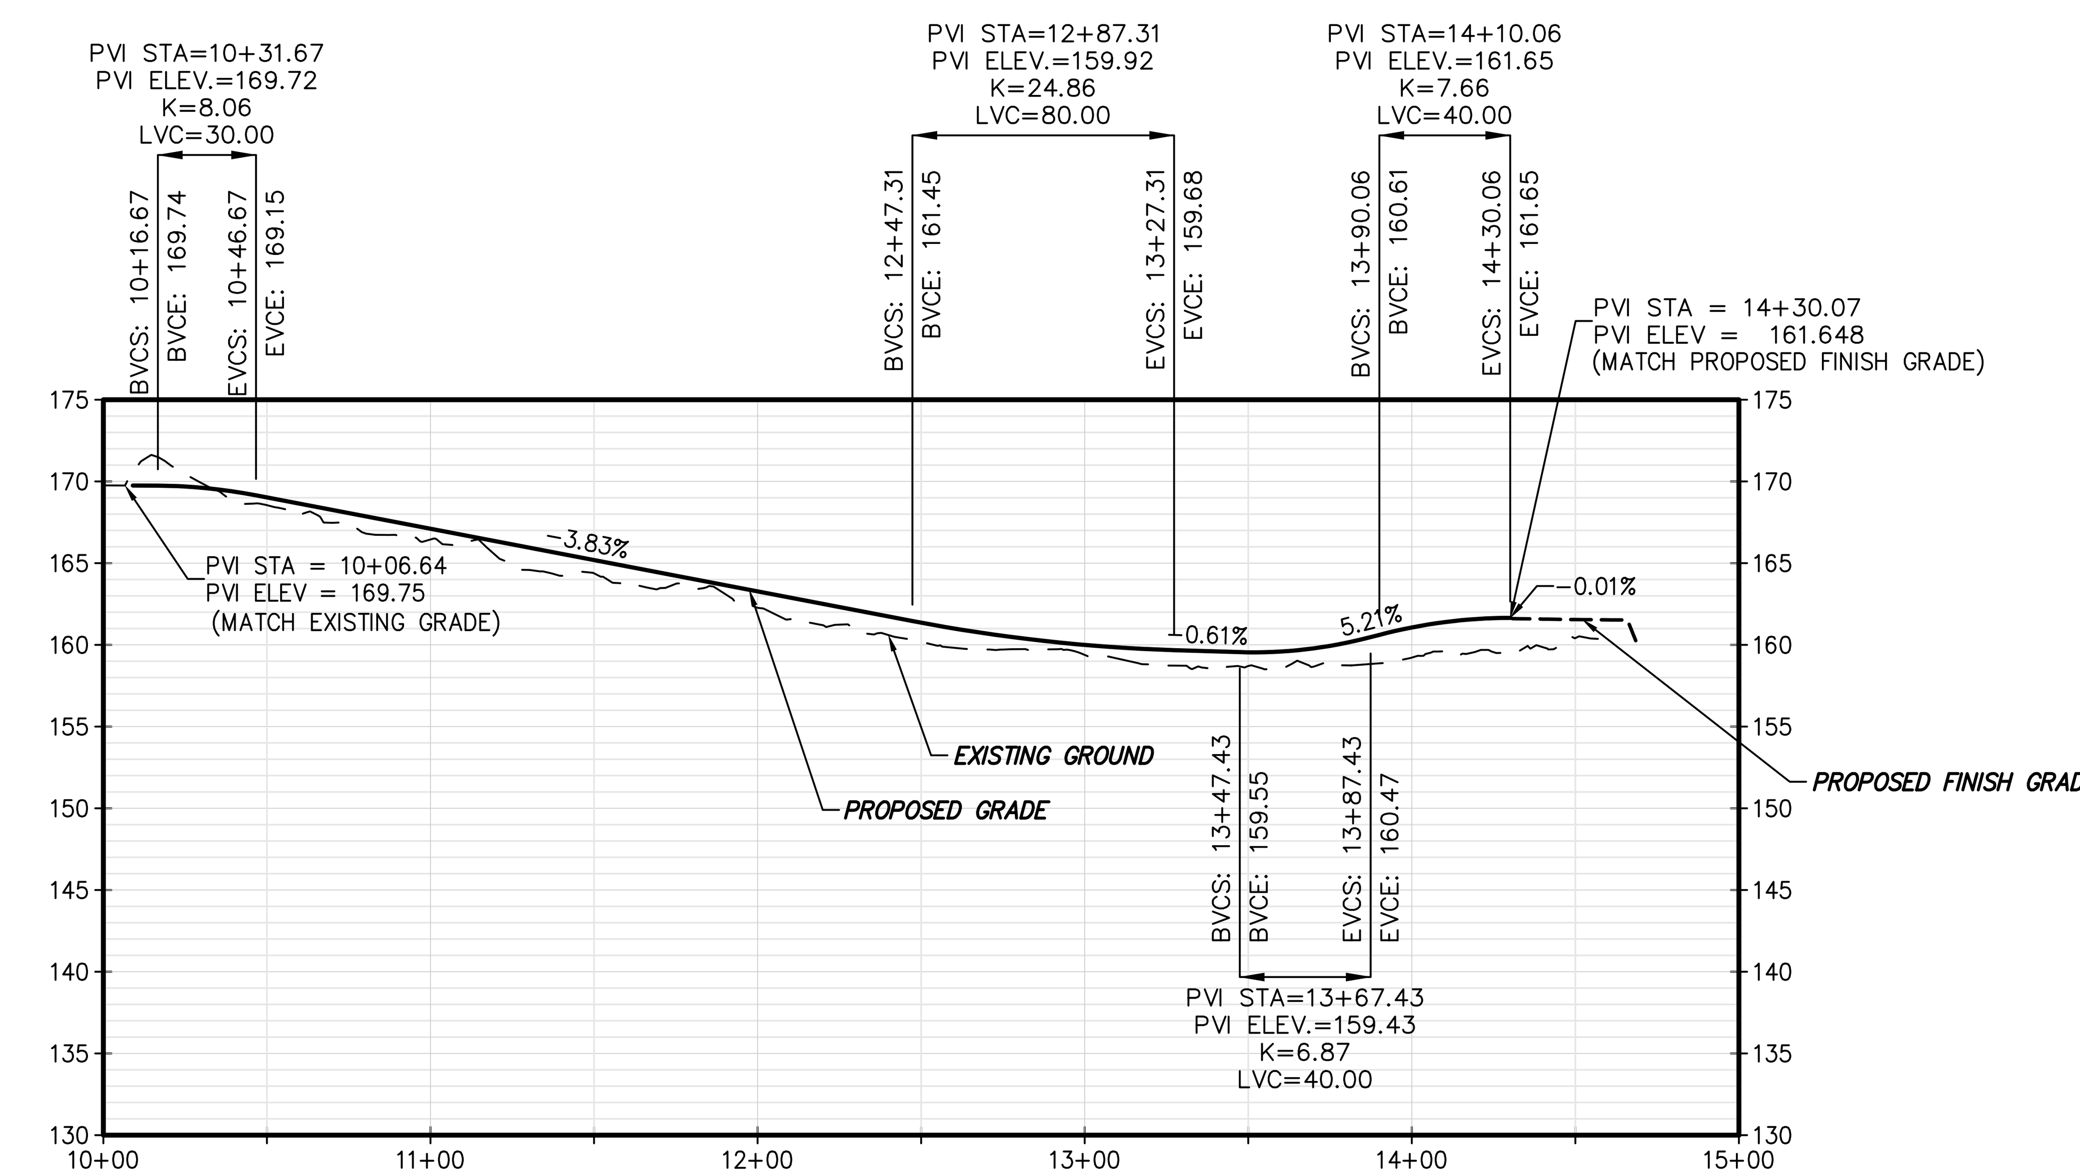

TEMP OFF-SITE ACCESS RD 6-01-RD PROFILE

STA. 10+06.64 TO STA. 14+30.07
SCALE: H: 1" = 50' V: 1" = 10'

CHPE Champlain Hudson Power Express

Kiewit

STATE OF NEW YORK — NATHANIEL DALE HAVENER — LICENSED PROFESSIONAL ENGINEER — 103692

STATE OF NEW YORK — THOMAS A. KELLY — LICENSED PROFESSIONAL ENGINEER — 2023-09-29

IT IS A VIOLATION OF LAW FOR ANY PERSON, UNLESS THEY ARE ACTING UNDER THE DIRECTION OF A LICENSED PROFESSIONAL ENGINEER, ARCHITECT, LANDSCAPE ARCHITECT OR LAND SURVEYOR TO ALTER AN ITEM IN ANY WAY. IF AN ITEM BEARING THE STAMP OF A LICENSED PROFESSIONAL IS ALTERED, THE ALTERING ENGINEER, ARCHITECT, LANDSCAPE ARCHITECT OR LAND SURVEYOR SHALL STAMP THE DOCUMENT AND INCLUDE THE NOTATION "ALTERED BY" FOLLOWED BY THEIR SIGNATURE, THE DATE OF SUCH ALTERATION, AND A SPECIFIC DESCRIPTION OF THE ALTERATION.

No.	DATE	SUBMITTAL / REVISION DESCRIPTION	DB	APP
0	09/29/2023	ISSUED FOR CONSTRUCTION SUBMISSION	BV	TK

CHAMPLAIN HUDSON POWER EXPRESS
SEGMENT 10 (PACKAGE 6) - SELKIRK RAIL YARD BYPASS TO CATSKILL
TEMP OFF-SITE ACCESS ROADS (6-01A-RD & 6-01-RD)

KIEWIT PROJECT NO. 21162

DRAWING NO. C-201

DRAWN BY: AR | DESIGNED BY: BV | APPROVED BY: TK | SCALE: AS SHOWN | REV. NO. 0 | DATE 09/29/2023 | SH.NO. 93 OF XXX

1 2 3 4

A

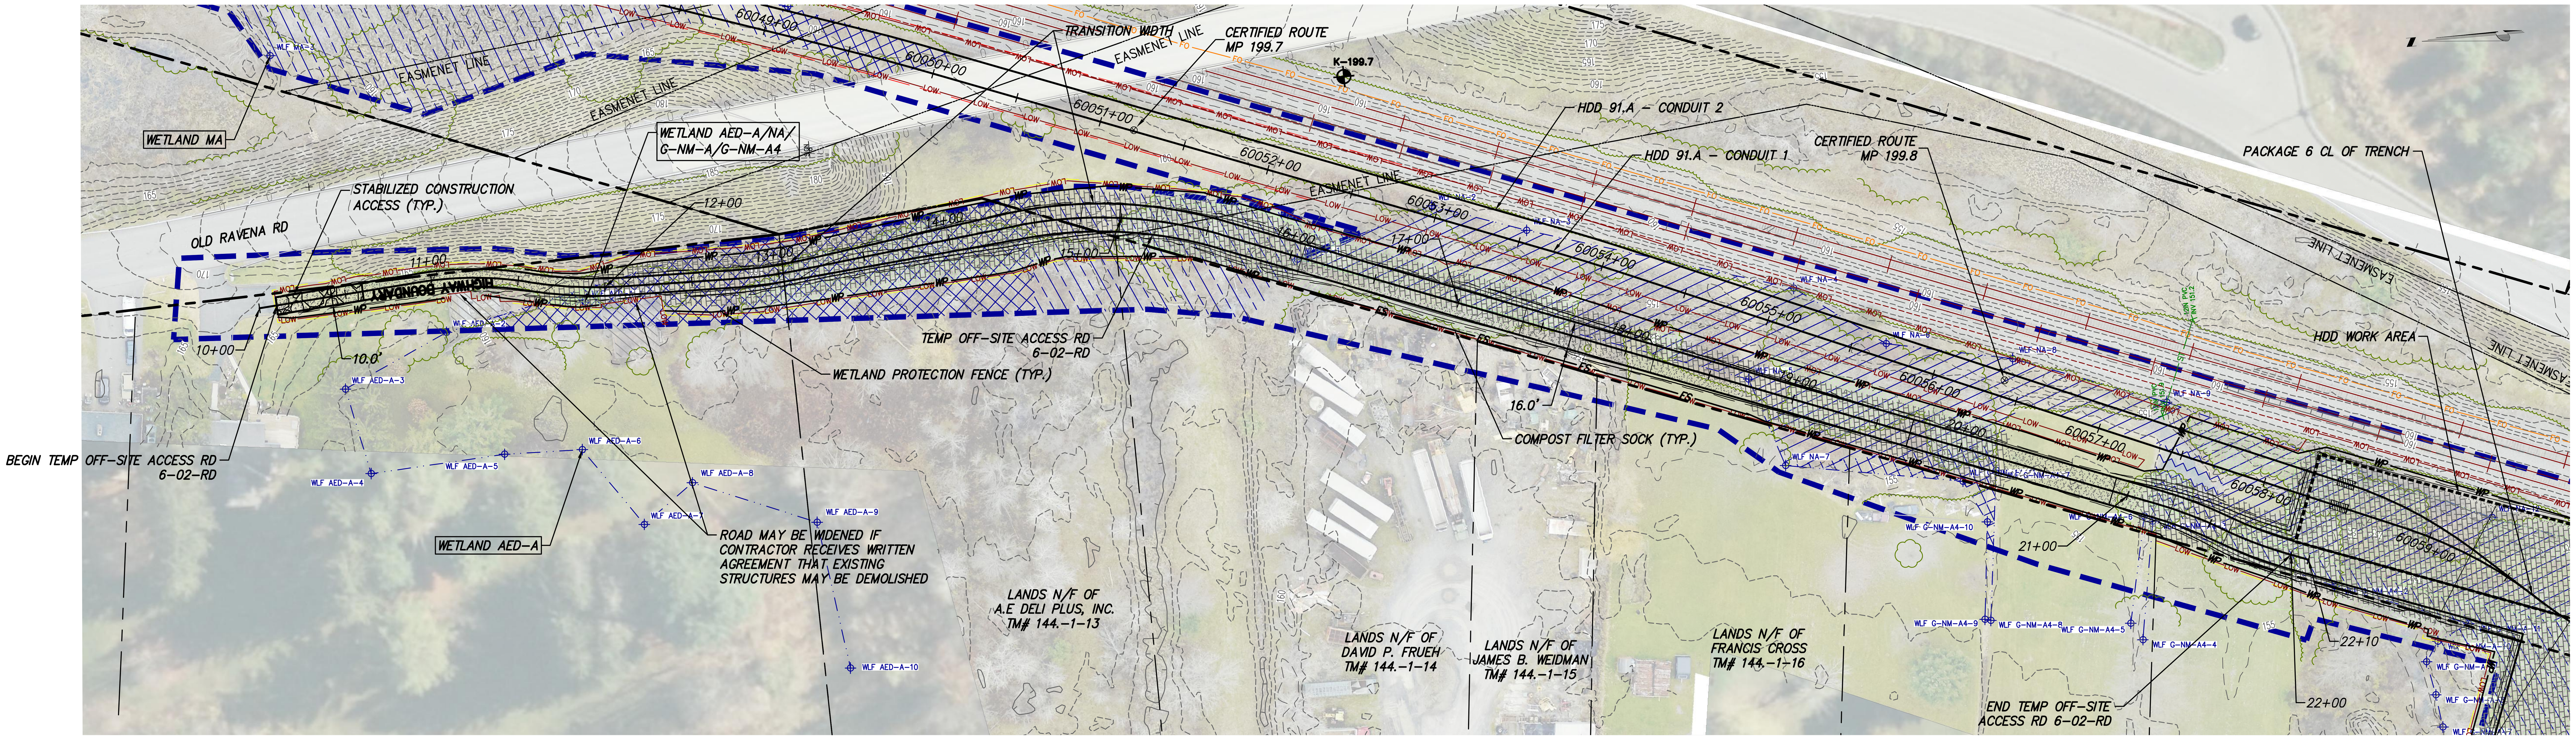

TEMP OFF-SITE ACCESS RD 6-02-RD PLAN VIEW

STA. 10+00 TO STA. 22+10
SCALE: 1" = 50'

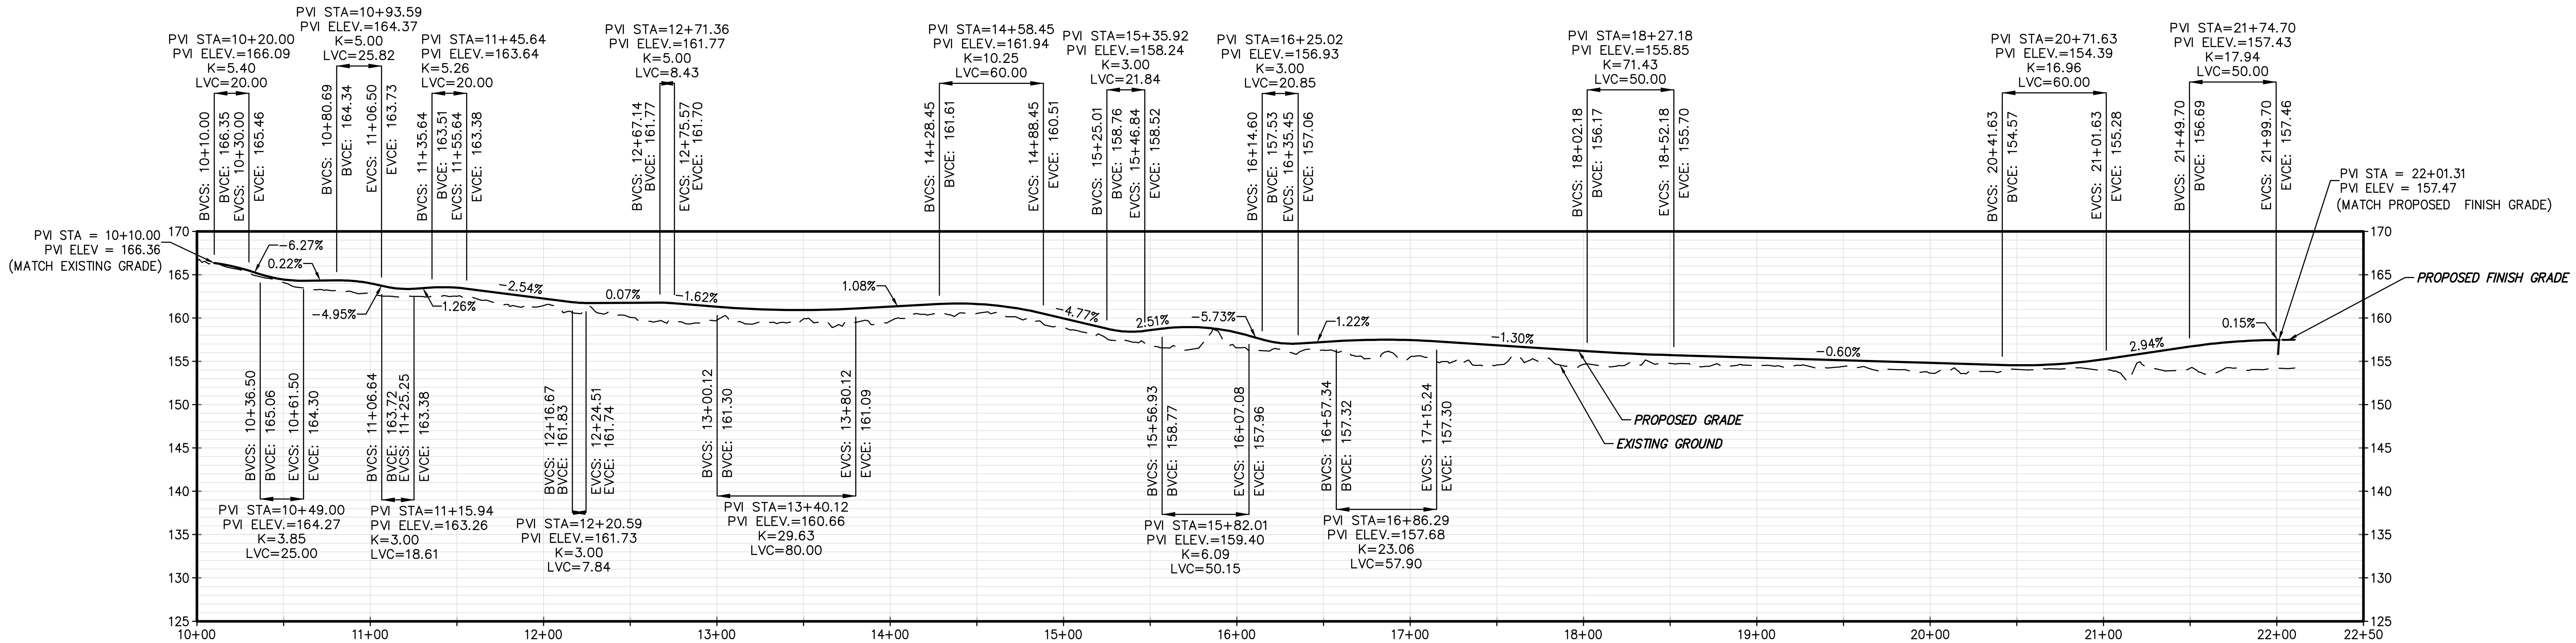

TEMP OFF-SITE ACCESS RD 6-02-RD PROFILE

STA. 10+10.00 TO STA. 22+01.32
SCALE: H: 1" = 50' V: 1" = 10'

B

CHPE Champlain Hudson Power Express

Kiewit

STATE OF NEW YORK — NATHANIEL DALE HAVENER — 103692 — LICENSED PROFESSIONAL ENGINEER

STATE OF NEW YORK — THOMAS A. KELLY — 2023-09-29 — LICENSED PROFESSIONAL ENGINEER

IT IS A VIOLATION OF LAW FOR ANY PERSON, UNLESS THEY ARE ACTING UNDER THE DIRECTION OF A LICENSED PROFESSIONAL ENGINEER, ARCHITECT, LANDSCAPE ARCHITECT OR LAND SURVEYOR TO ALTER AN ITEM IN ANY WAY. IF AN ITEM BEARING THE STAMP OF A LICENSED PROFESSIONAL IS ALTERED, THE ALTERING ENGINEER, ARCHITECT, LANDSCAPE ARCHITECT OR LAND SURVEYOR SHALL STAMP THE DOCUMENT AND INCLUDE THE NOTATION "ALTERED BY" FOLLOWED BY THEIR SIGNATURE, THE DATE OF SUCH ALTERATION, AND A SPECIFIC DESCRIPTION OF THE ALTERATION.

No.	DATE	SUBMITTAL / REVISION DESCRIPTION	DB	APP
0	09/29/2023	ISSUED FOR CONSTRUCTION SUBMISSION	BV	TK

CHAMPLAIN HUDSON POWER EXPRESS

SEGMENT 10 (PACKAGE 6) - SELKIRK RAIL YARD BYPASS TO CATSKILL

TEMP OFF-SITE ACCESS ROADS (6-02-RD)

KIEWIT PROJECT NO. 21162

DRAWING NO. C-202

DRAWN BY: AR DESIGNED BY: BV APPROVED BY: TK

SCALE AS SHOWN | REV. NO. 0 | DATE 09/29/2023 | SH.NO. 94 OF XXX

File: P:\PROJECTS\HE-CHPE\3-DES\02 ROW\SHTS\P6\21162_6_C_AR_201-202.DWG Saved: 9/28/2023 2:47:35 PM Plotted: 9/28/2023 2:48:16 PM Current User: Mariana.Lugo LastSavedBy: Mariana.Lugo

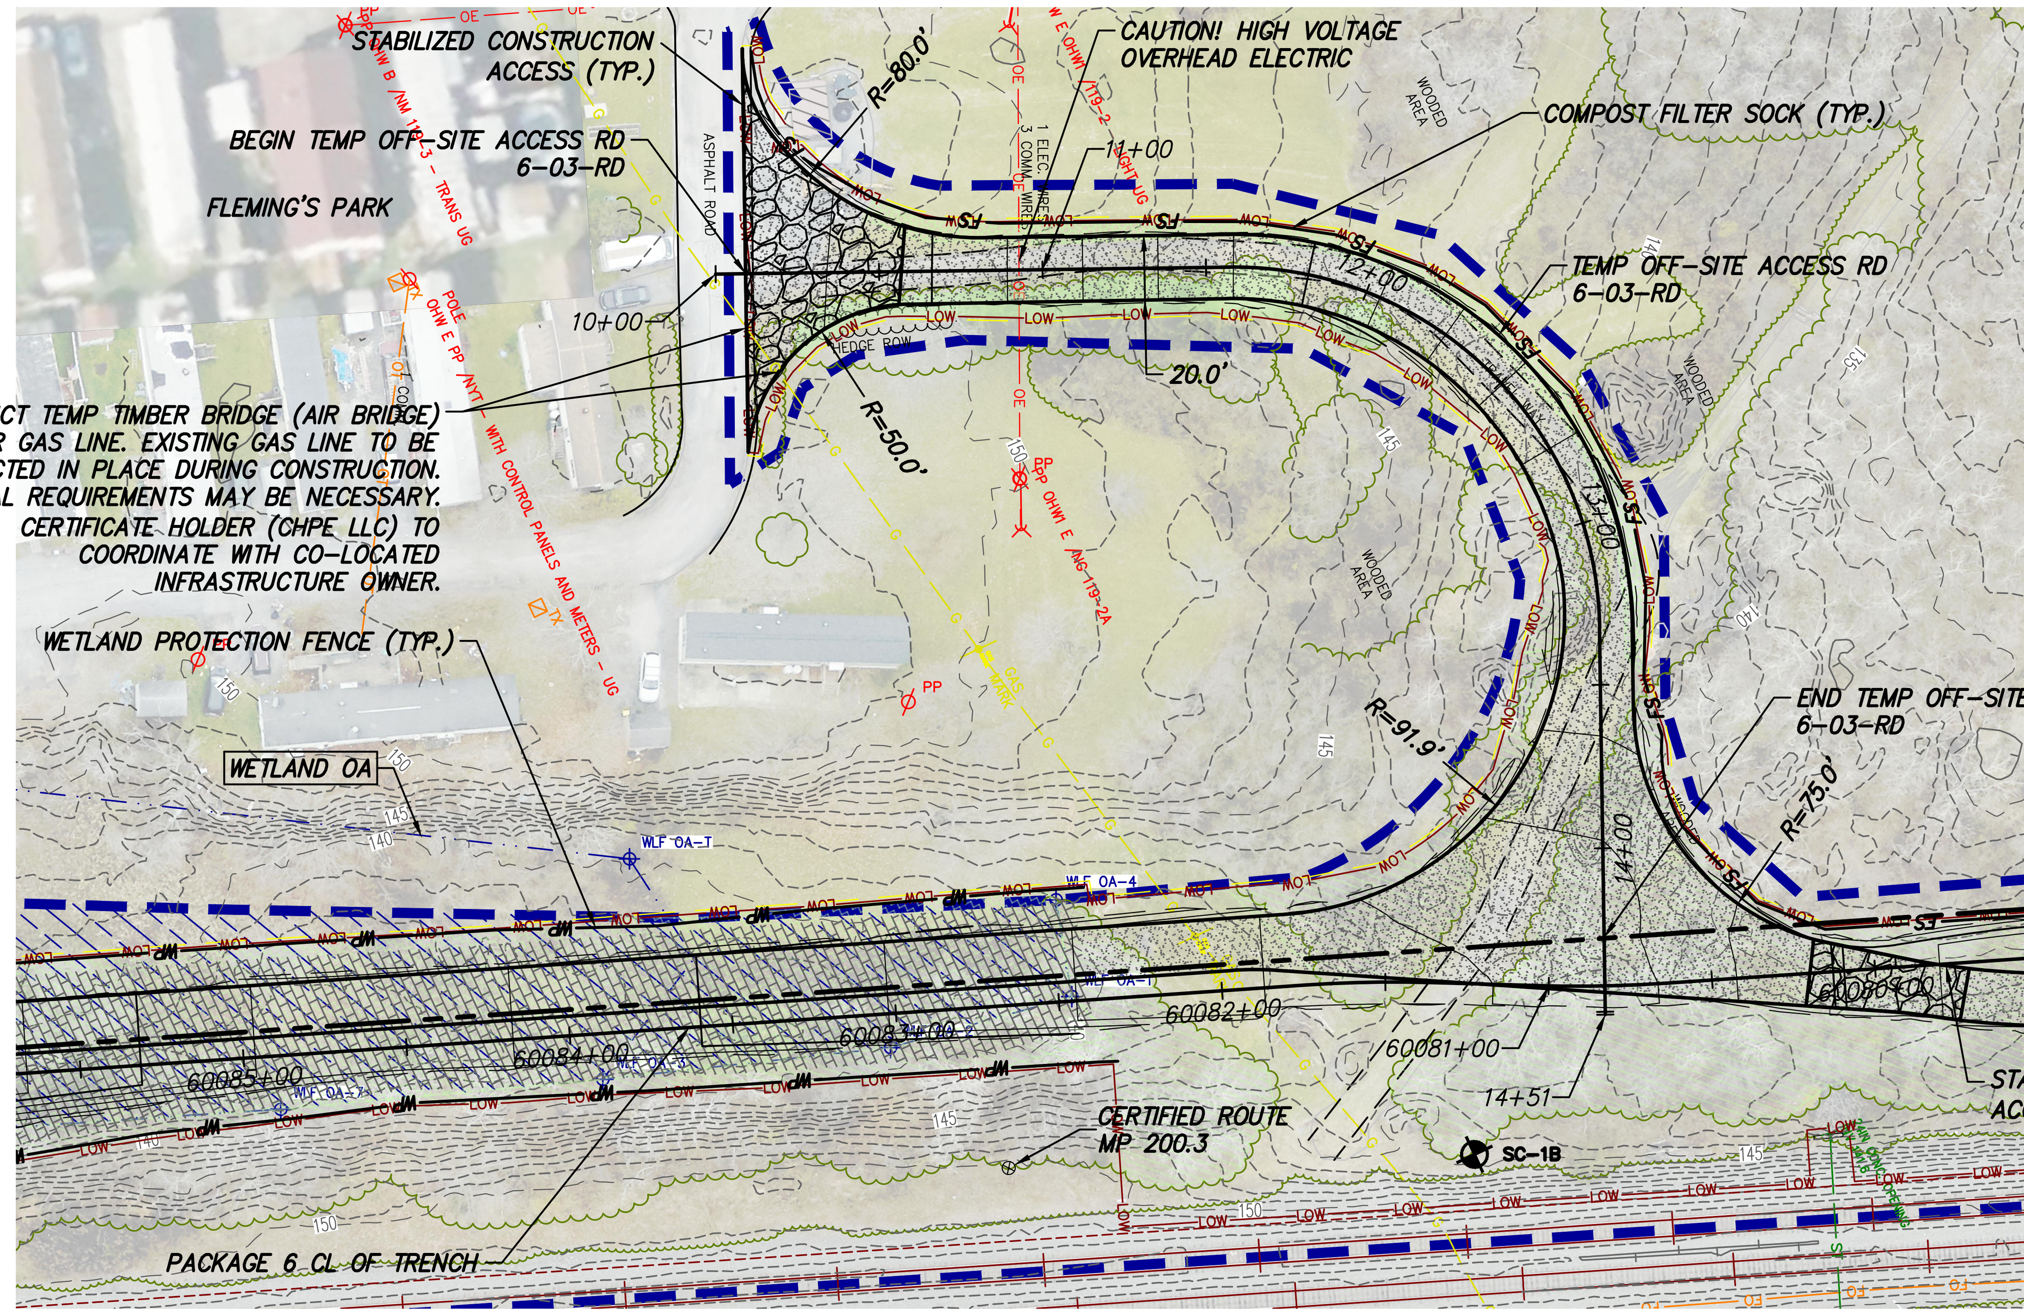

TEMP OFF-SITE ACCESS RD 6-03-RD PLAN VIEW
STA. 10+00 TO STA. 14+51
SCALE: 1" = 50'

0 50 100
Scale in feet

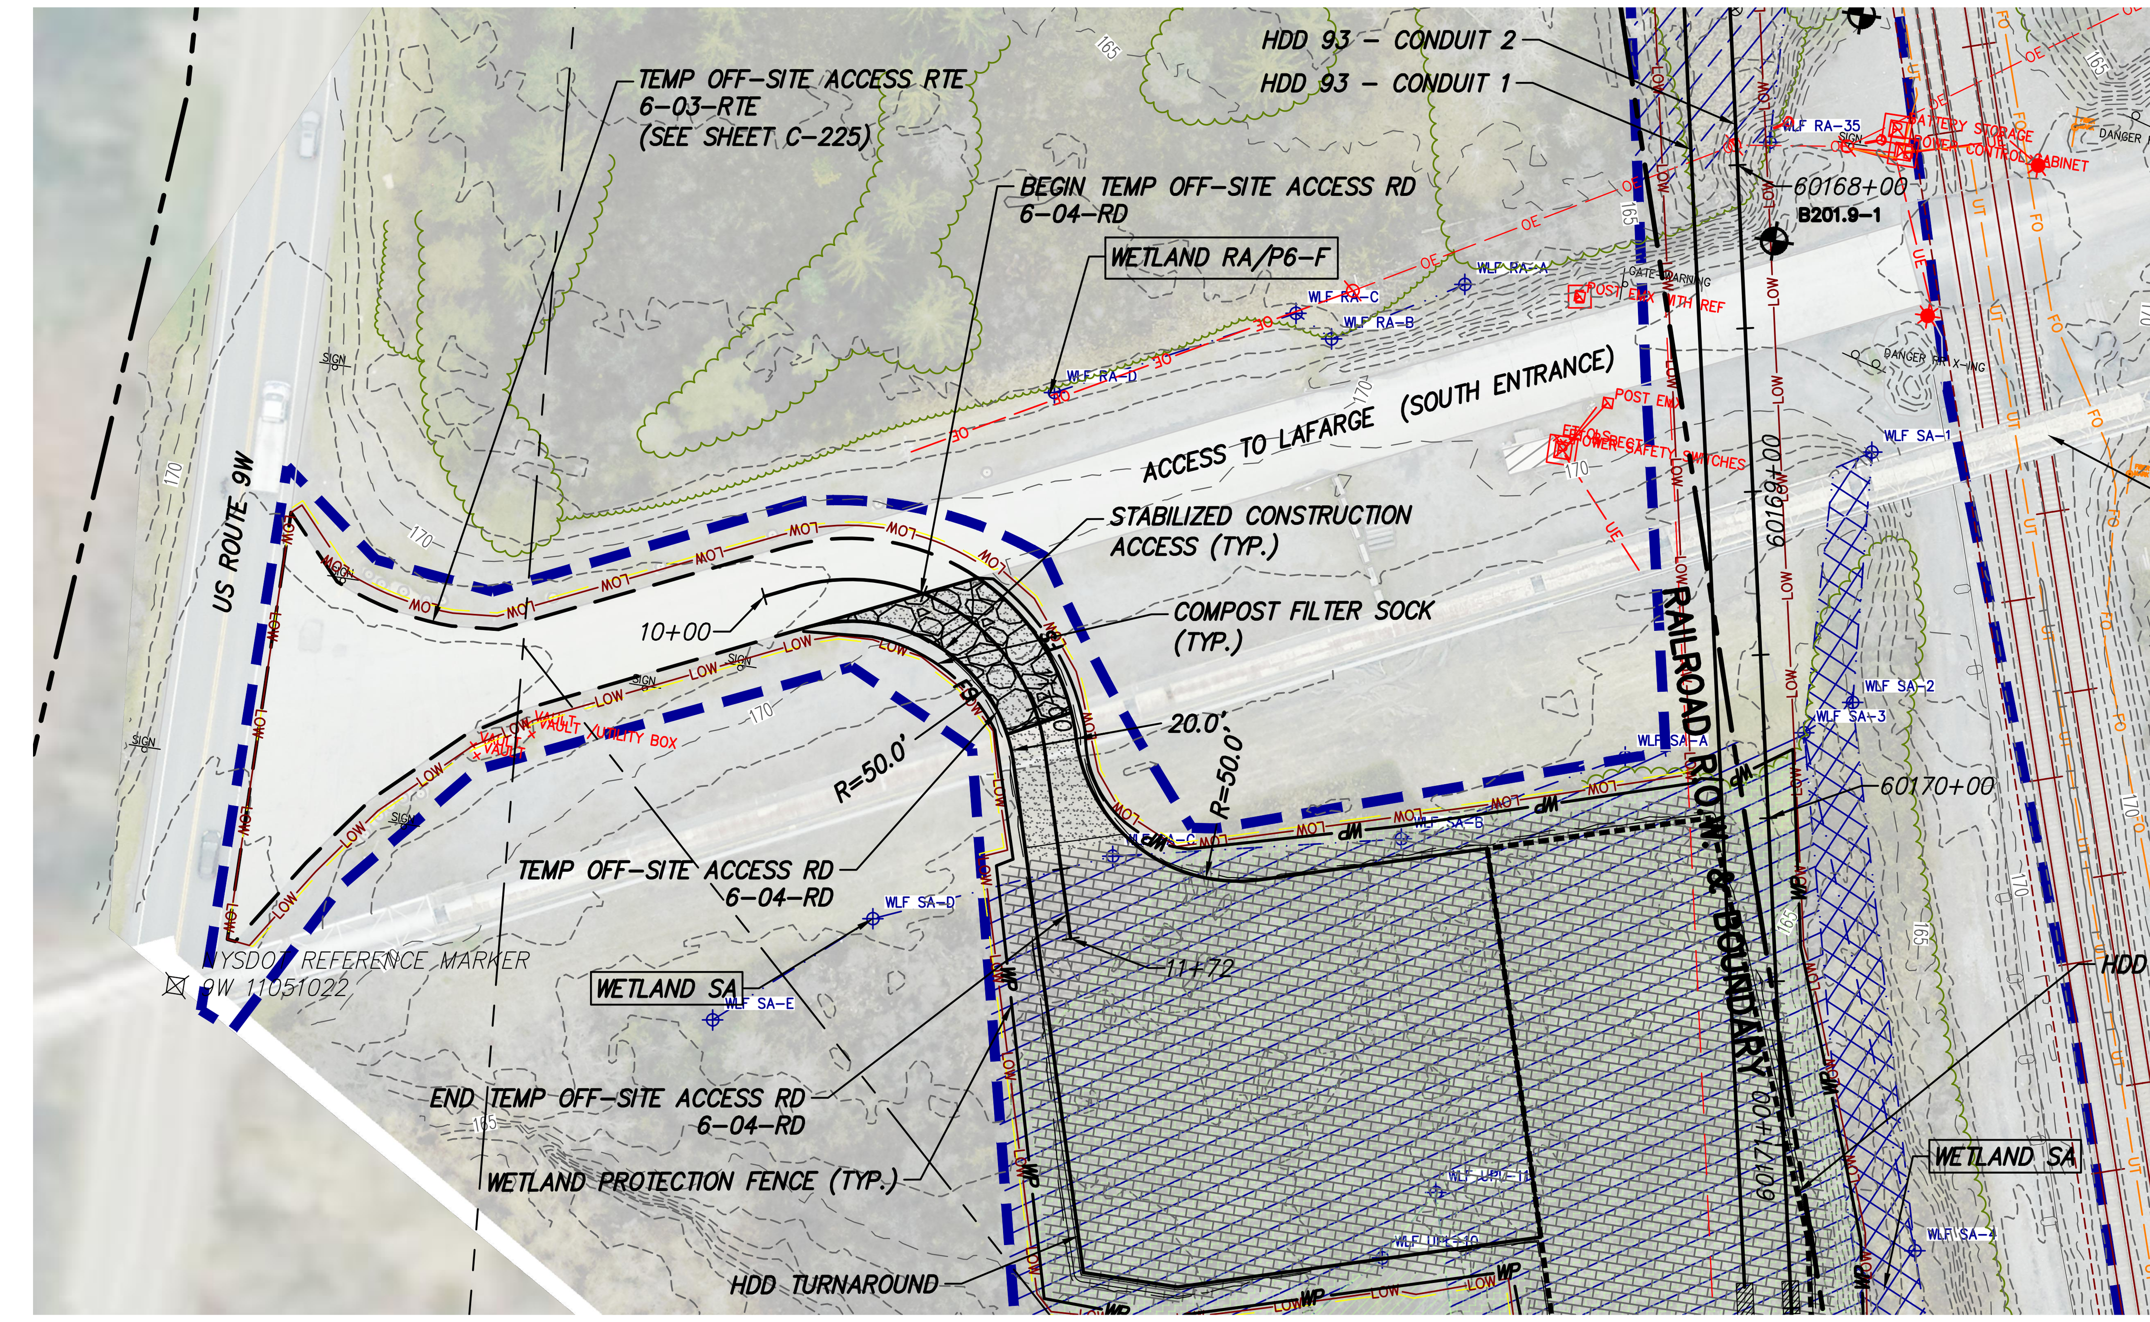

TEMP OFF-SITE ACCESS RD 6-04-RD PLAN VIEW
STA. 10+00 TO STA.11+72
SCALE: 1" = 50'

ACCESS ROAD IS NOT LOCATED WITHIN CSX PROPERTY

0 50 100
Scale in feet

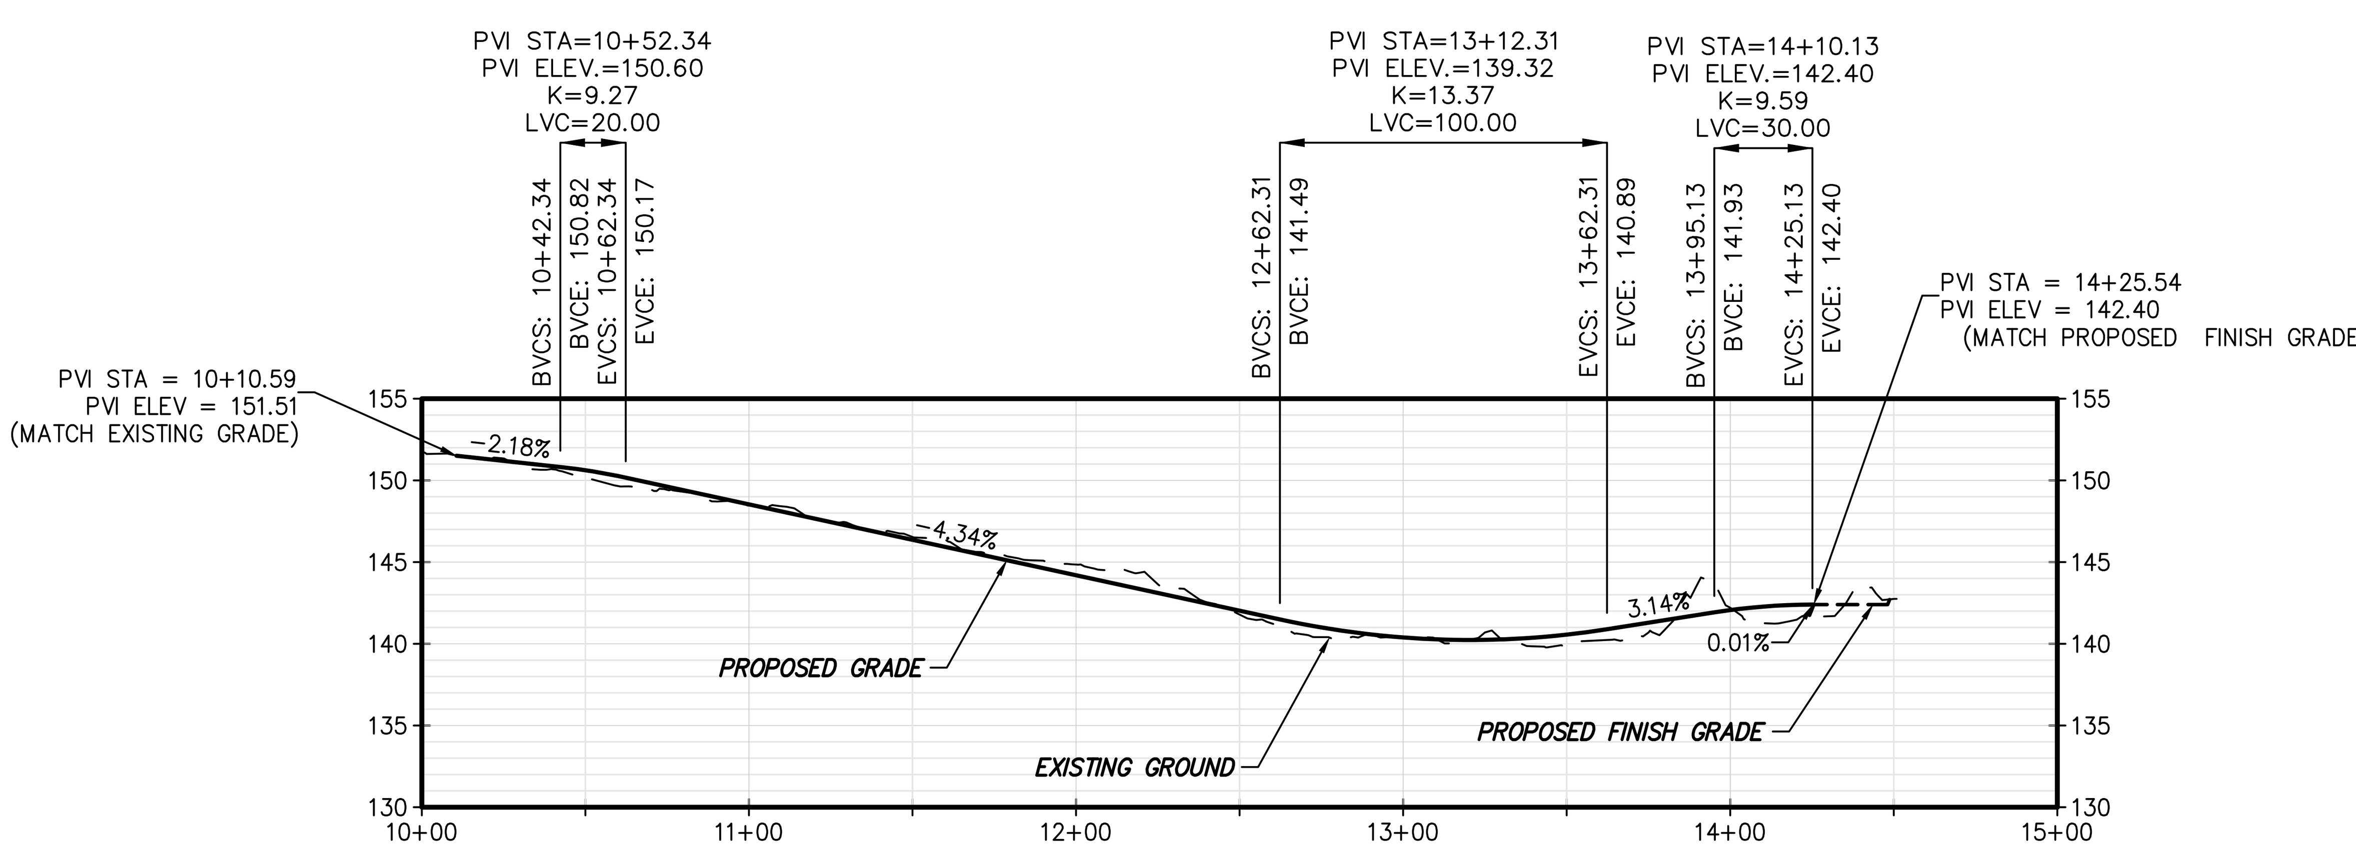

TEMP OFF-SITE ACCESS RD 6-03-RD PROFILE
STA. 10+10.59 TO STA. 14+25.54
SCALE: H: 1" = 50' V: 1" = 10'

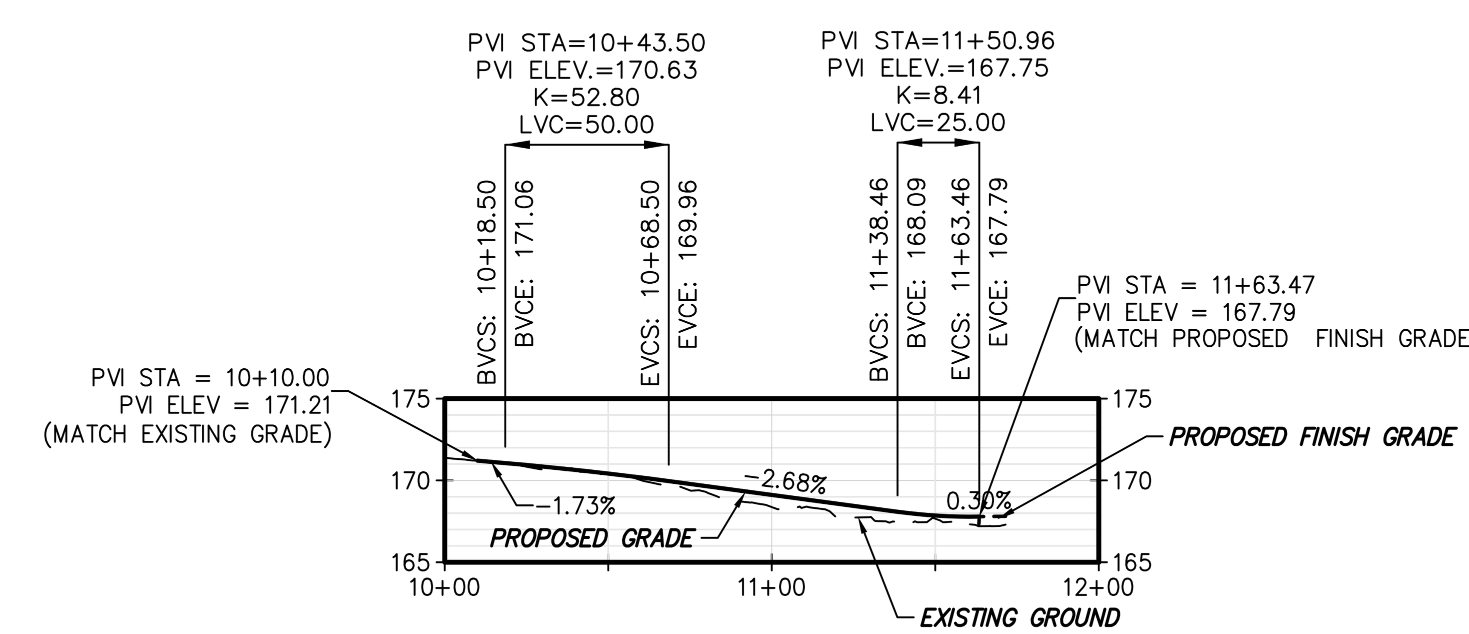

TEMP OFF-SITE ACCESS RD 6-04-RD PROFILE
STA. 10+10.00 TO STA. 11+63.47
SCALE: H: 1" = 50' V: 1" = 10'

CHPE Champlain Hudson Power Express

Kiewit

STATE OF NEW YORK · NATHANIEL DALE HAVENER · 103692 · LICENSED PROFESSIONAL ENGINEER

STATE OF NEW YORK · THOMAS A. KELLY · 2023-09-29 · 106559 · LICENSED PROFESSIONAL ENGINEER

IT IS A VIOLATION OF LAW FOR ANY PERSON, UNLESS THEY ARE ACTING UNDER THE DIRECTION OF A LICENSED PROFESSIONAL ENGINEER, ARCHITECT, LANDSCAPE ARCHITECT OR LAND SURVEYOR TO ALTER AN ITEM IN ANY WAY. IF AN ITEM BEARING THE STAMP OF A LICENSED PROFESSIONAL IS ALTERED, THE ALTERING ENGINEER, ARCHITECT, LANDSCAPE ARCHITECT OR LAND SURVEYOR SHALL STAMP THE DOCUMENT AND INCLUDE THE NOTATION "ALTERED BY" FOLLOWED BY THEIR SIGNATURE, THE DATE OF SUCH ALTERATION, AND A SPECIFIC DESCRIPTION OF THE ALTERATION.

No.	DATE	SUBMITTAL / REVISION DESCRIPTION	DB	APP
0	09/29/2023	ISSUED FOR CONSTRUCTION SUBMISSION	BV	TK

CHAMPLAIN HUDSON POWER EXPRESS
SEGMENT 10 (PACKAGE 6) - SELKIRK RAIL YARD BYPASS TO CATSKILL
TEMP OFF-SITE ACCESS ROADS (6-03-RD & 6-04-RD)

KIEWIT PROJECT NO. 21162
DRAWING NO. C-203

DRAWN BY: AR | DESIGNED BY: BV | APPROVED BY: TK | SCALE: AS SHOWN | REV. NO. 0 | DATE 09/29/2023 | SH.NO. 95 OF XXX

B-203

1 2 3 4

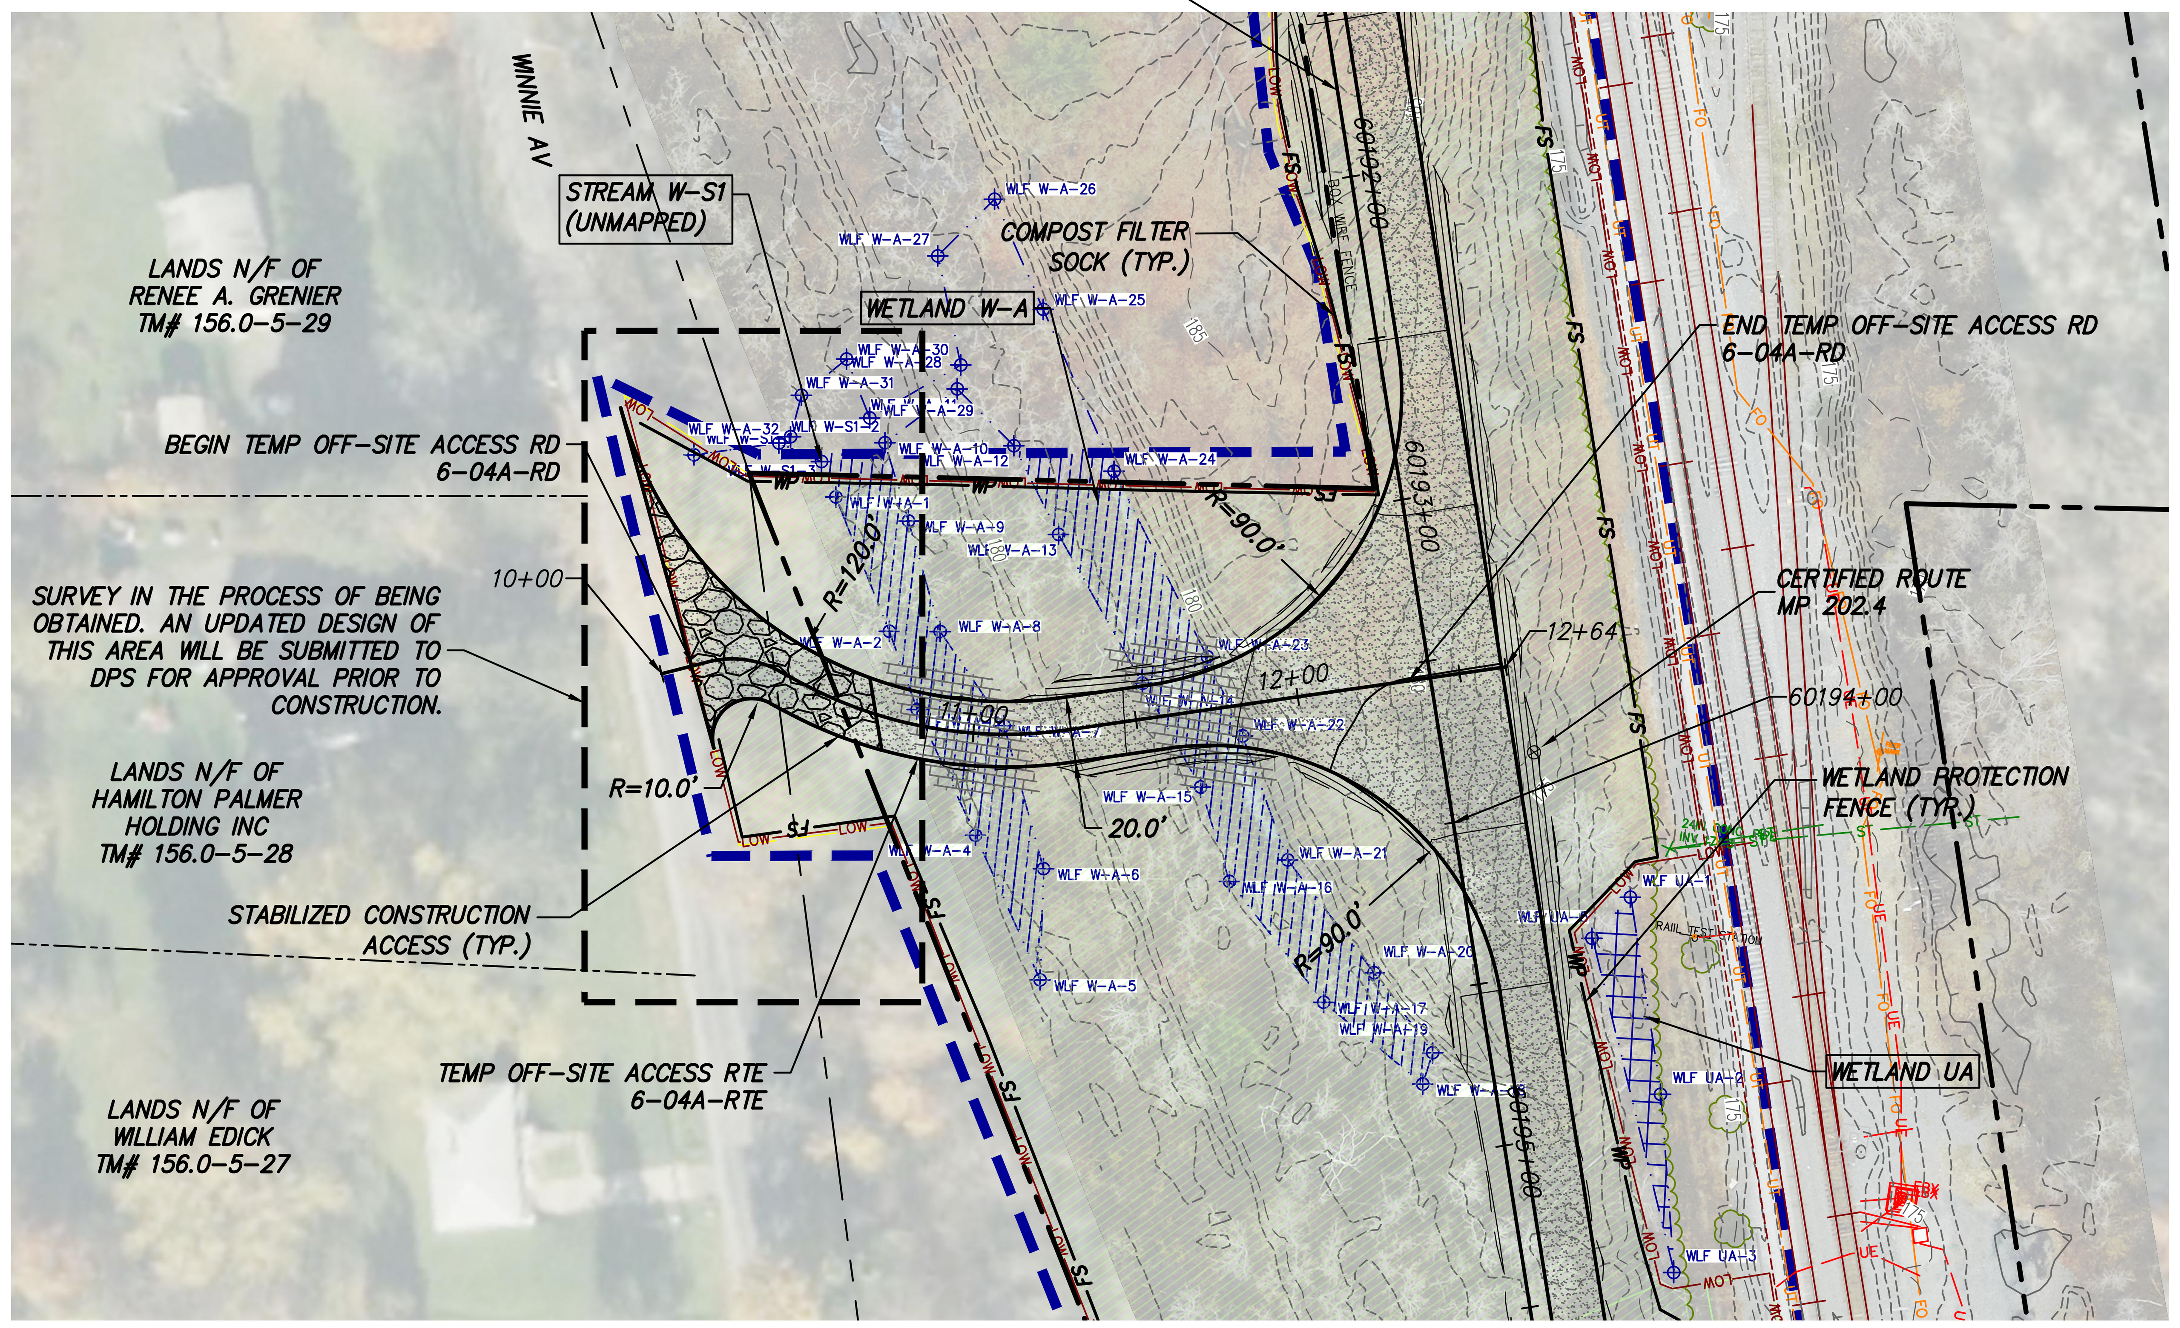

TEMP OFF-SITE ACCESS RD 6-04A-RD PLAN VIEW

STA. 10+00 TO STA.12+64
SCALE: 1" = 50'

0 50 100
Scale in feet

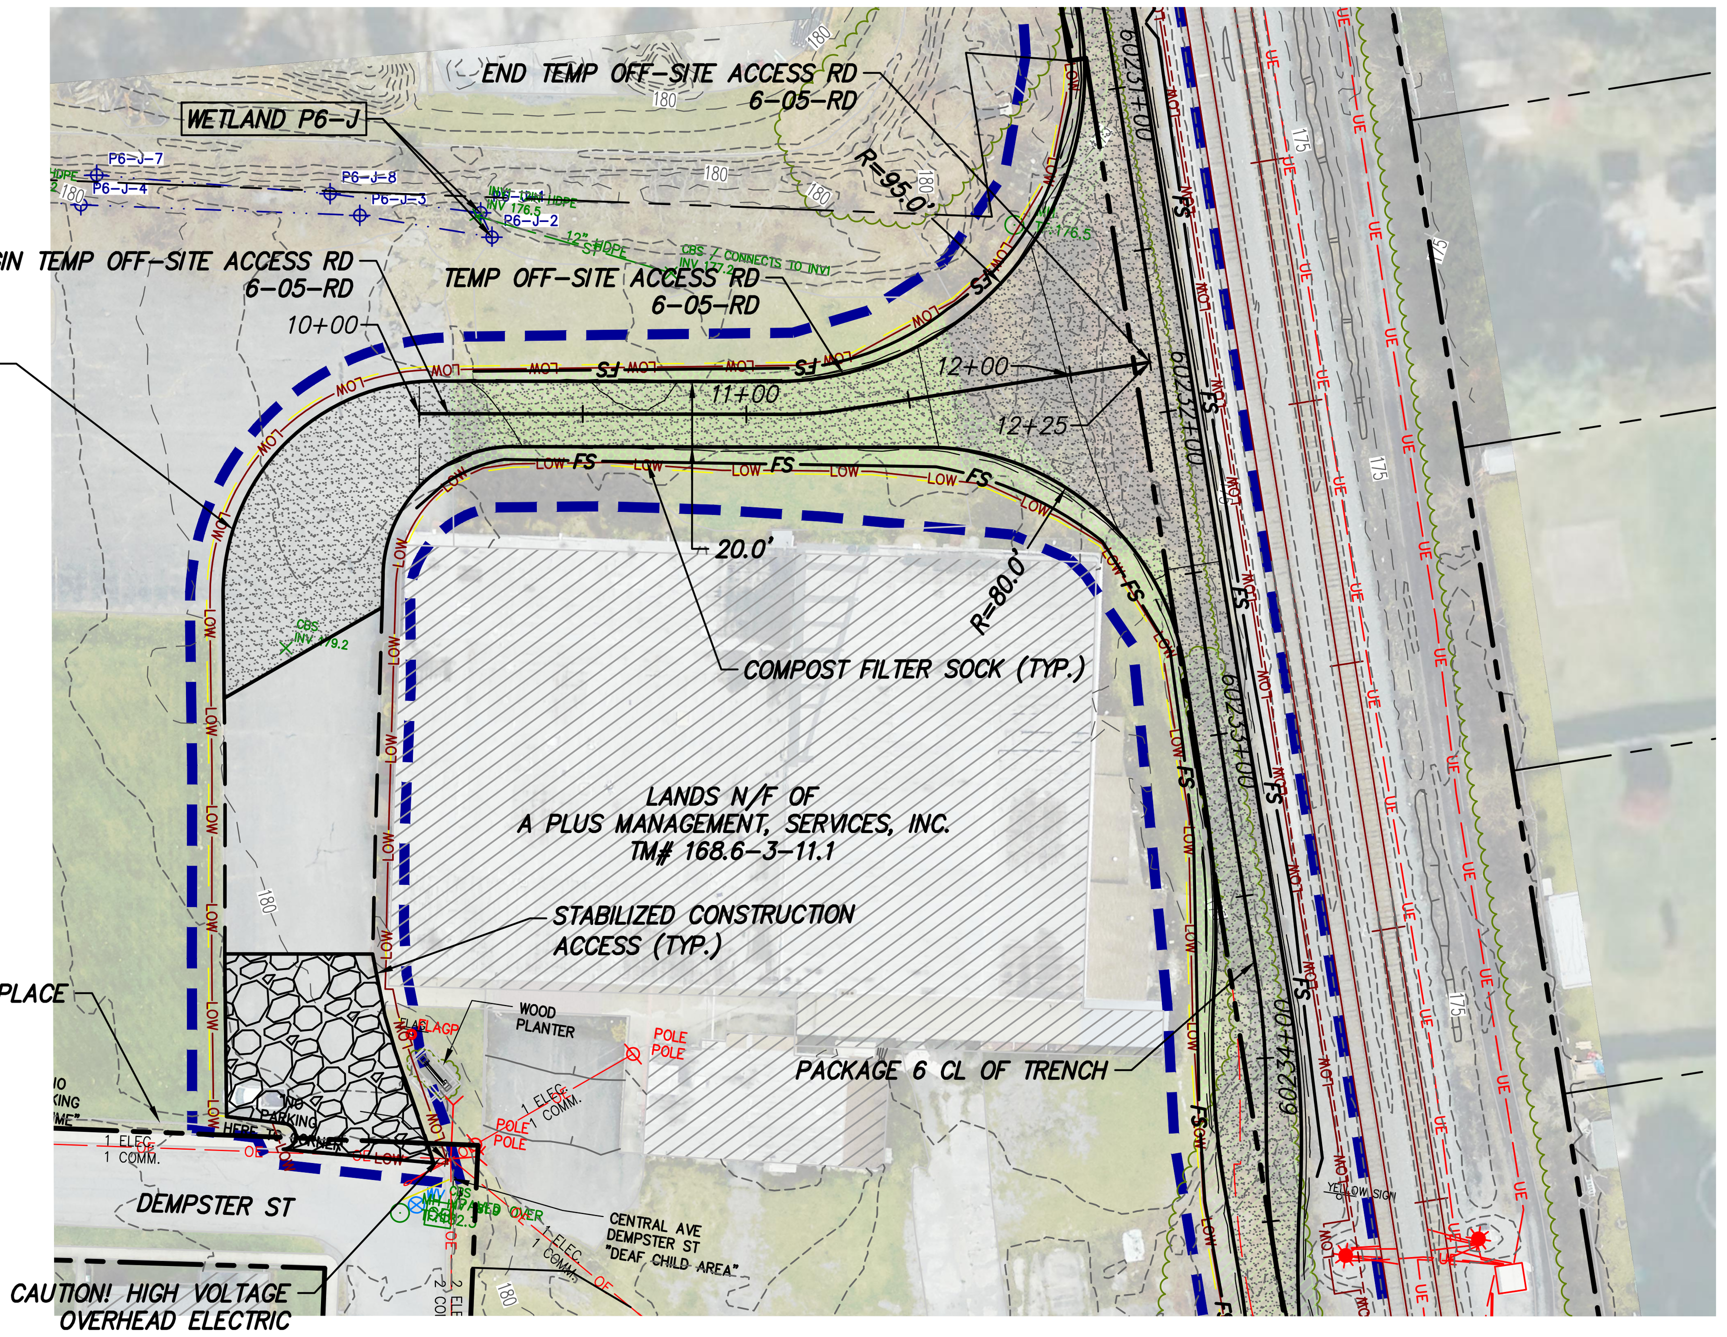

TEMP OFF-SITE ACCESS RD 6-05-RD PLAN VIEW

STA. 10+00 TO STA. 12+25
SCALE: 1" = 50'

0 50 100
Scale in feet

A

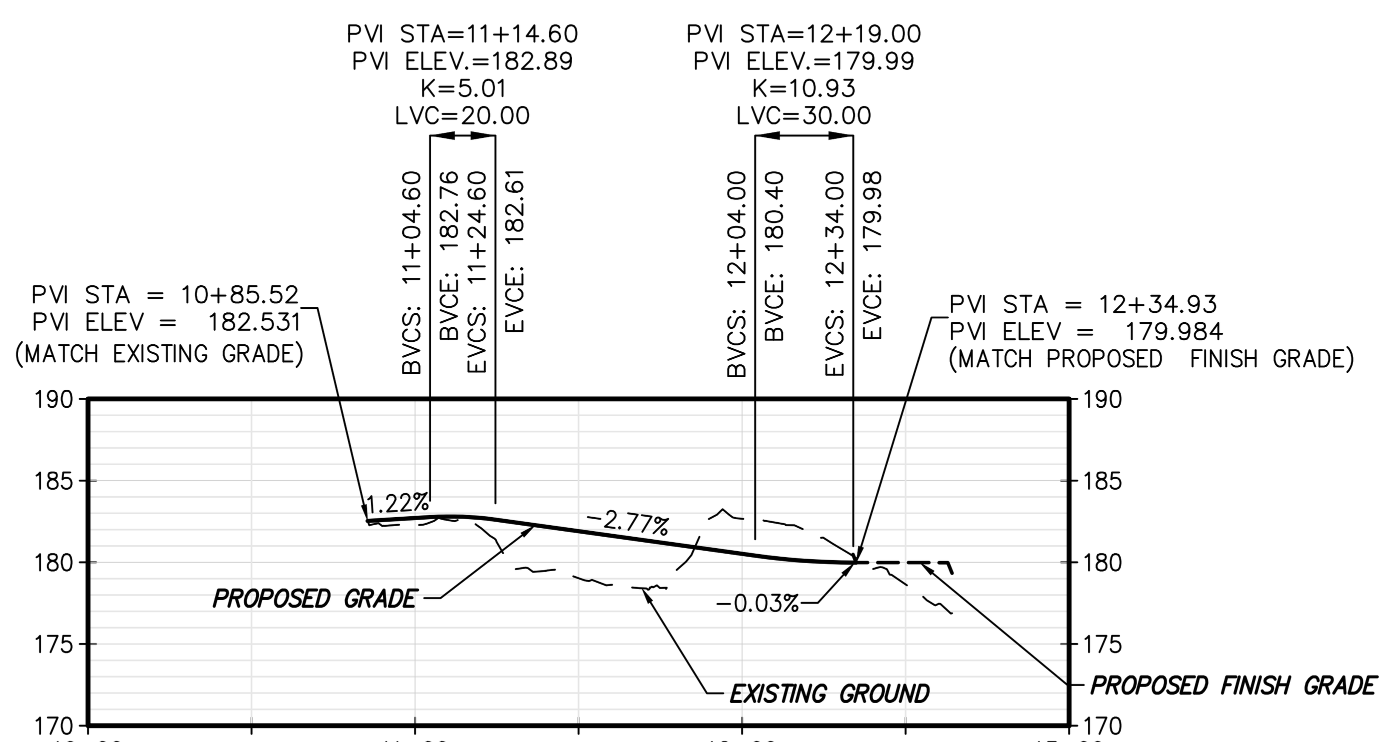

TEMP OFF-SITE ACCESS RD 6-04A-RD PROFILE

STA. 10+85.52 TO STA. 12+34.93
SCALE: H: 1" = 50' V: 1" = 10'

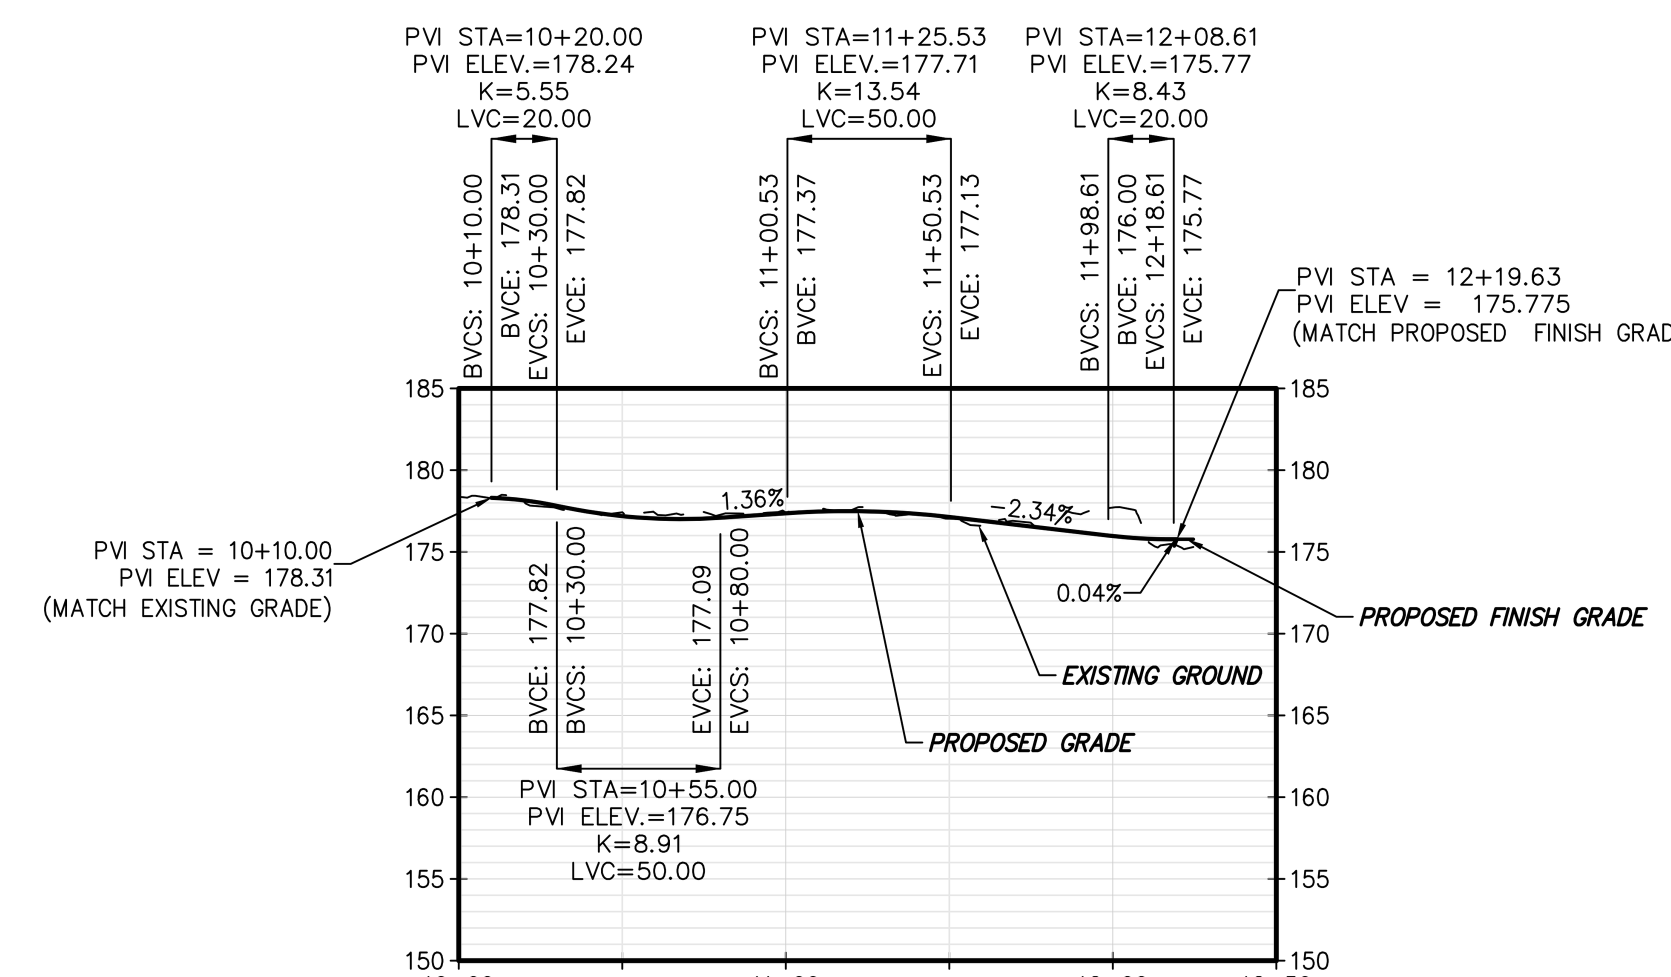

TEMP OFF-SITE ACCESS RD 6-05-RD PROFILE

STA. 10+10.00 TO STA. 12+19.63
SCALE: H: 1" = 50' V: 1" = 10'

CHPE Champlain Hudson Power Express

Kiewit

STATE OF NEW YORK NATHANIEL DALE HAVENER LICENSED PROFESSIONAL ENGINEER 103692

STATE OF NEW YORK THOMAS A. KELLY LICENSED PROFESSIONAL ENGINEER 2023.09.29

IT IS A VIOLATION OF LAW FOR ANY PERSON, UNLESS THEY ARE ACTING UNDER THE DIRECTION OF A LICENSED PROFESSIONAL ENGINEER, ARCHITECT, LANDSCAPE ARCHITECT OR LAND SURVEYOR TO ALTER AN ITEM IN ANY WAY. IF AN ITEM BEARING THE STAMP OF A LICENSED PROFESSIONAL IS ALTERED, THE ALTERING ENGINEER, ARCHITECT, LANDSCAPE ARCHITECT OR LAND SURVEYOR SHALL STAMP THE DOCUMENT AND INCLUDE THE NOTATION "ALTERED BY" FOLLOWED BY THEIR SIGNATURE, THE DATE OF SUCH ALTERATION, AND A SPECIFIC DESCRIPTION OF THE ALTERATION.

No.	DATE	SUBMITTAL / REVISION DESCRIPTION	DB	APP
0	09/29/2023	ISSUED FOR CONSTRUCTION SUBMISSION	BV	TK

CHAMPLAIN HUDSON POWER EXPRESS

SEGMENT 10 (PACKAGE 6) - SELKIRK RAIL YARD BYPASS TO CATSKILL

TEMP OFF-SITE ACCESS ROADS (6-04A-RD & 6-05-RD)

KIEWIT PROJECT NO. 21162

DRAWING NO. **C-204**

DRAWN BY: AR DESIGNED BY: BV APPROVED BY: TK SCALE AS SHOWN REV. NO. 0 DATE 09/29/2023 SH.NO. ## OF XXX

1 2 3 4

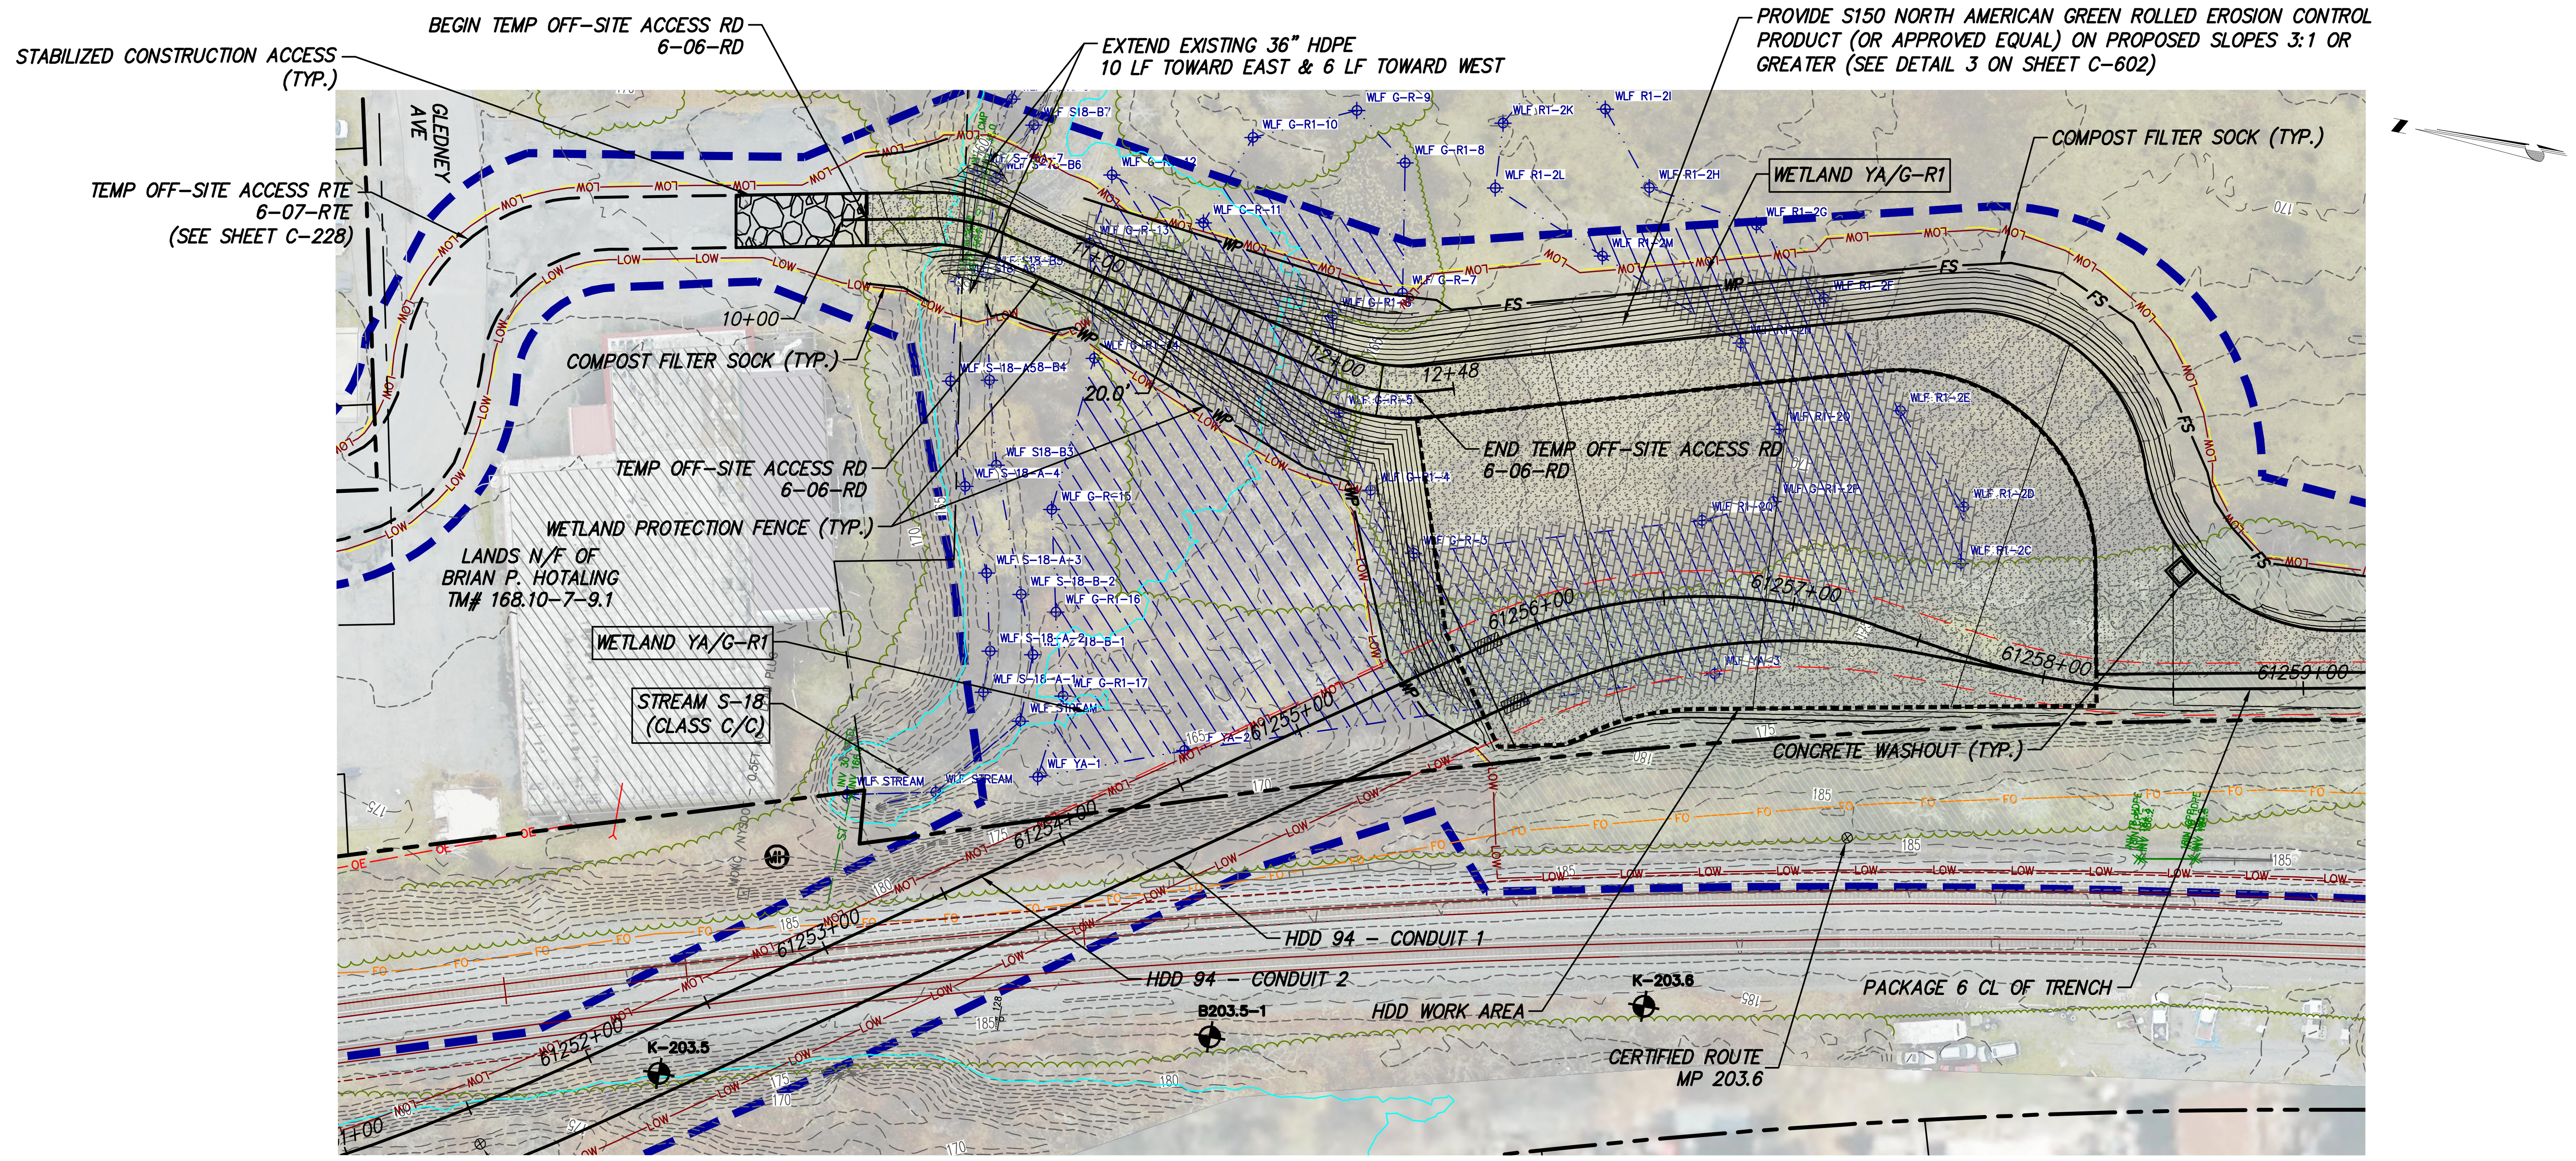

TEMP OFF-SITE ACCESS RD 6-06-RD PLAN VIEW

STA. 10+00 TO STA. 12+48
SCALE: 1" = 50'

0 50 100
Scale in feet

ACCESS ROAD IS NOT LOCATED WITHIN CSX PROPERTY

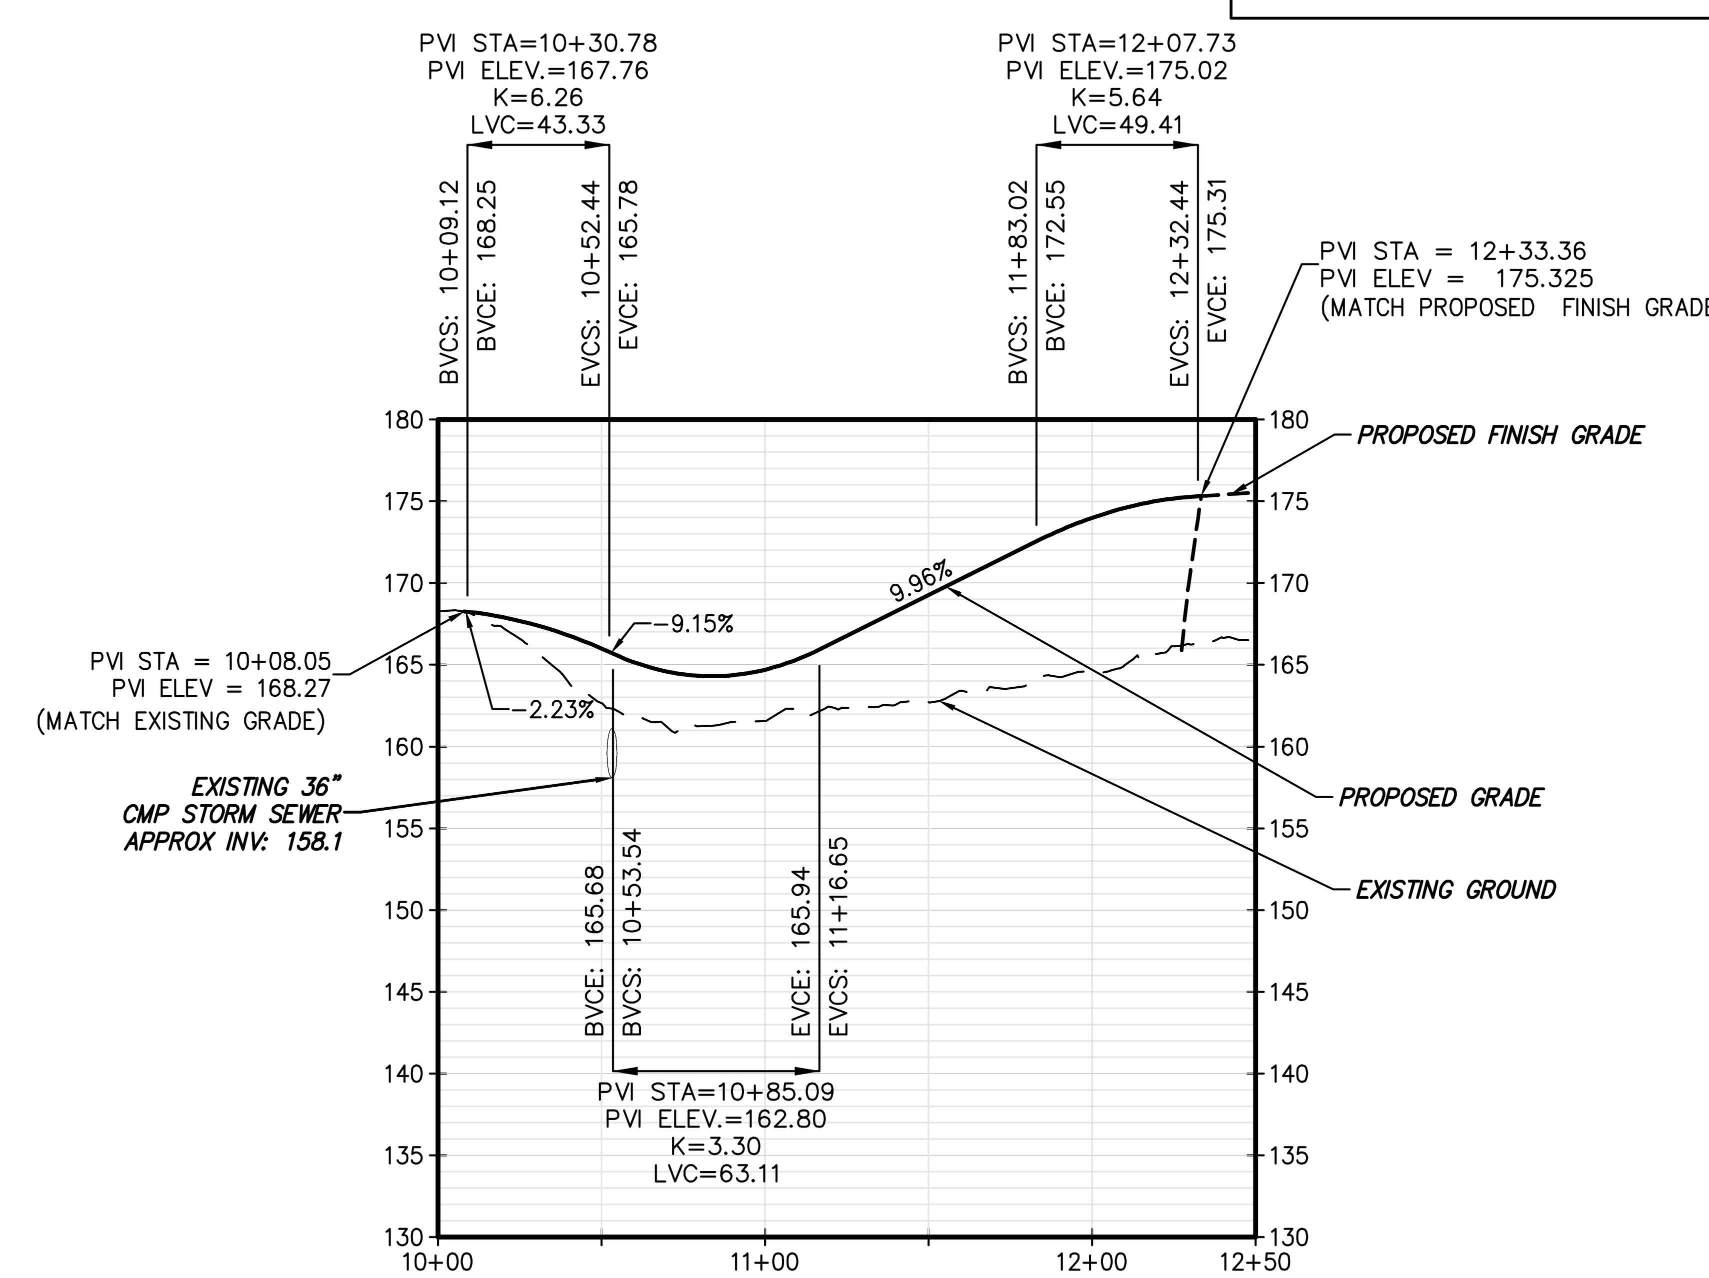

TEMP OFF-SITE ACCESS RD 6-06-RD PROFILE

STA. 10+08.05 TO STA. 12+33.36
SCALE: H: 1" = 50' V: 1" = 10'

A

CHPE Champlain Hudson Power Express

Kiewit

STATE OF NEW YORK — NATHANIEL DALE HAVENER — 103692 — LICENSED PROFESSIONAL ENGINEER

STATE OF NEW YORK — THOMAS A. KELLY — 2023-09-29 — 106559 — LICENSED PROFESSIONAL ENGINEER

IT IS A VIOLATION OF LAW FOR ANY PERSON, UNLESS THEY ARE ACTING UNDER THE DIRECTION OF A LICENSED PROFESSIONAL ENGINEER, ARCHITECT, LANDSCAPE ARCHITECT OR LAND SURVEYOR TO ALTER AN ITEM IN ANY WAY. IF AN ITEM BEARING THE STAMP OF A LICENSED PROFESSIONAL IS ALTERED, THE ALTERING ENGINEER, ARCHITECT, LANDSCAPE ARCHITECT OR LAND SURVEYOR SHALL STAMP THE DOCUMENT AND INCLUDE THE NOTATION "ALTERED BY" FOLLOWED BY THEIR SIGNATURE, THE DATE OF SUCH ALTERATION, AND A SPECIFIC DESCRIPTION OF THE ALTERATION.

No.	DATE	SUBMITTAL / REVISION DESCRIPTION	DB	APP
0	09/29/2023	ISSUED FOR CONSTRUCTION SUBMISSION	BV	TK

CHAMPLAIN HUDSON POWER EXPRESS

SEGMENT 10 (PACKAGE 6) - SELKIRK RAIL YARD BYPASS TO CATSKILL

TEMP OFF-SITE ACCESS ROADS (6-06-RD)

KIEWIT PROJECT NO. 21162

DRAWING NO. C-205

DRAWN BY: AR DESIGNED BY: BV APPROVED BY: TK

SCALE AS SHOWN | REV. NO. 0 | DATE 09/29/2023 | SH.NO. 96 OF XXX

B

File: P:\KIE-CHPE\3-DES\02 RDW\SHTS\P6\21162_6_C_AR_203-205.DWG Saved: 9/29/2023 9:19:45 AM Plotted: 9/29/2023 12:12:24 PM Current User: Austin.Rutledge LastSavedBy: Fernando.Rivas1

1 2 3 4

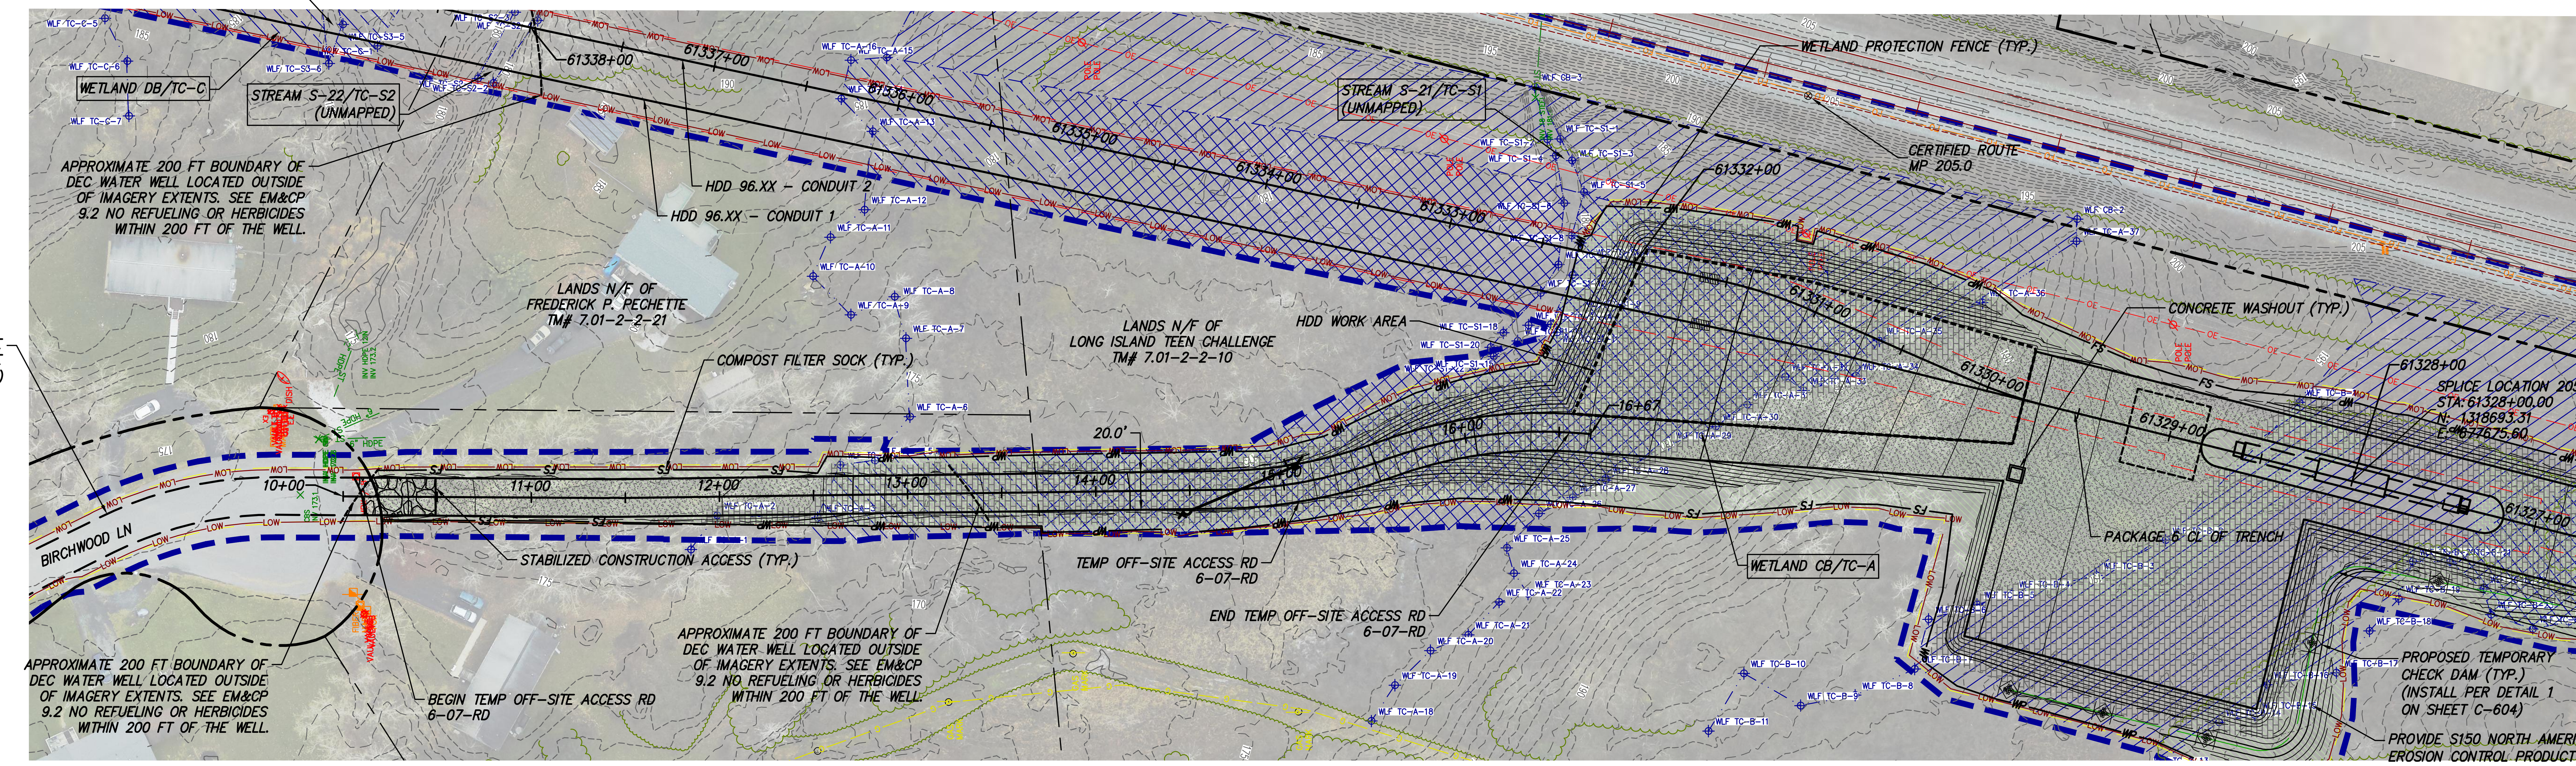

A

TEMP OFF-SITE ACCESS RD 6-07-RD PLAN VIEW

STA. 10+11.70 TO STA. 16+56.96
SCALE: 1" = 50'

ACCESS ROAD IS NOT LOCATED WITHIN CSX PROPERTY

0 50 100
Scale in feet

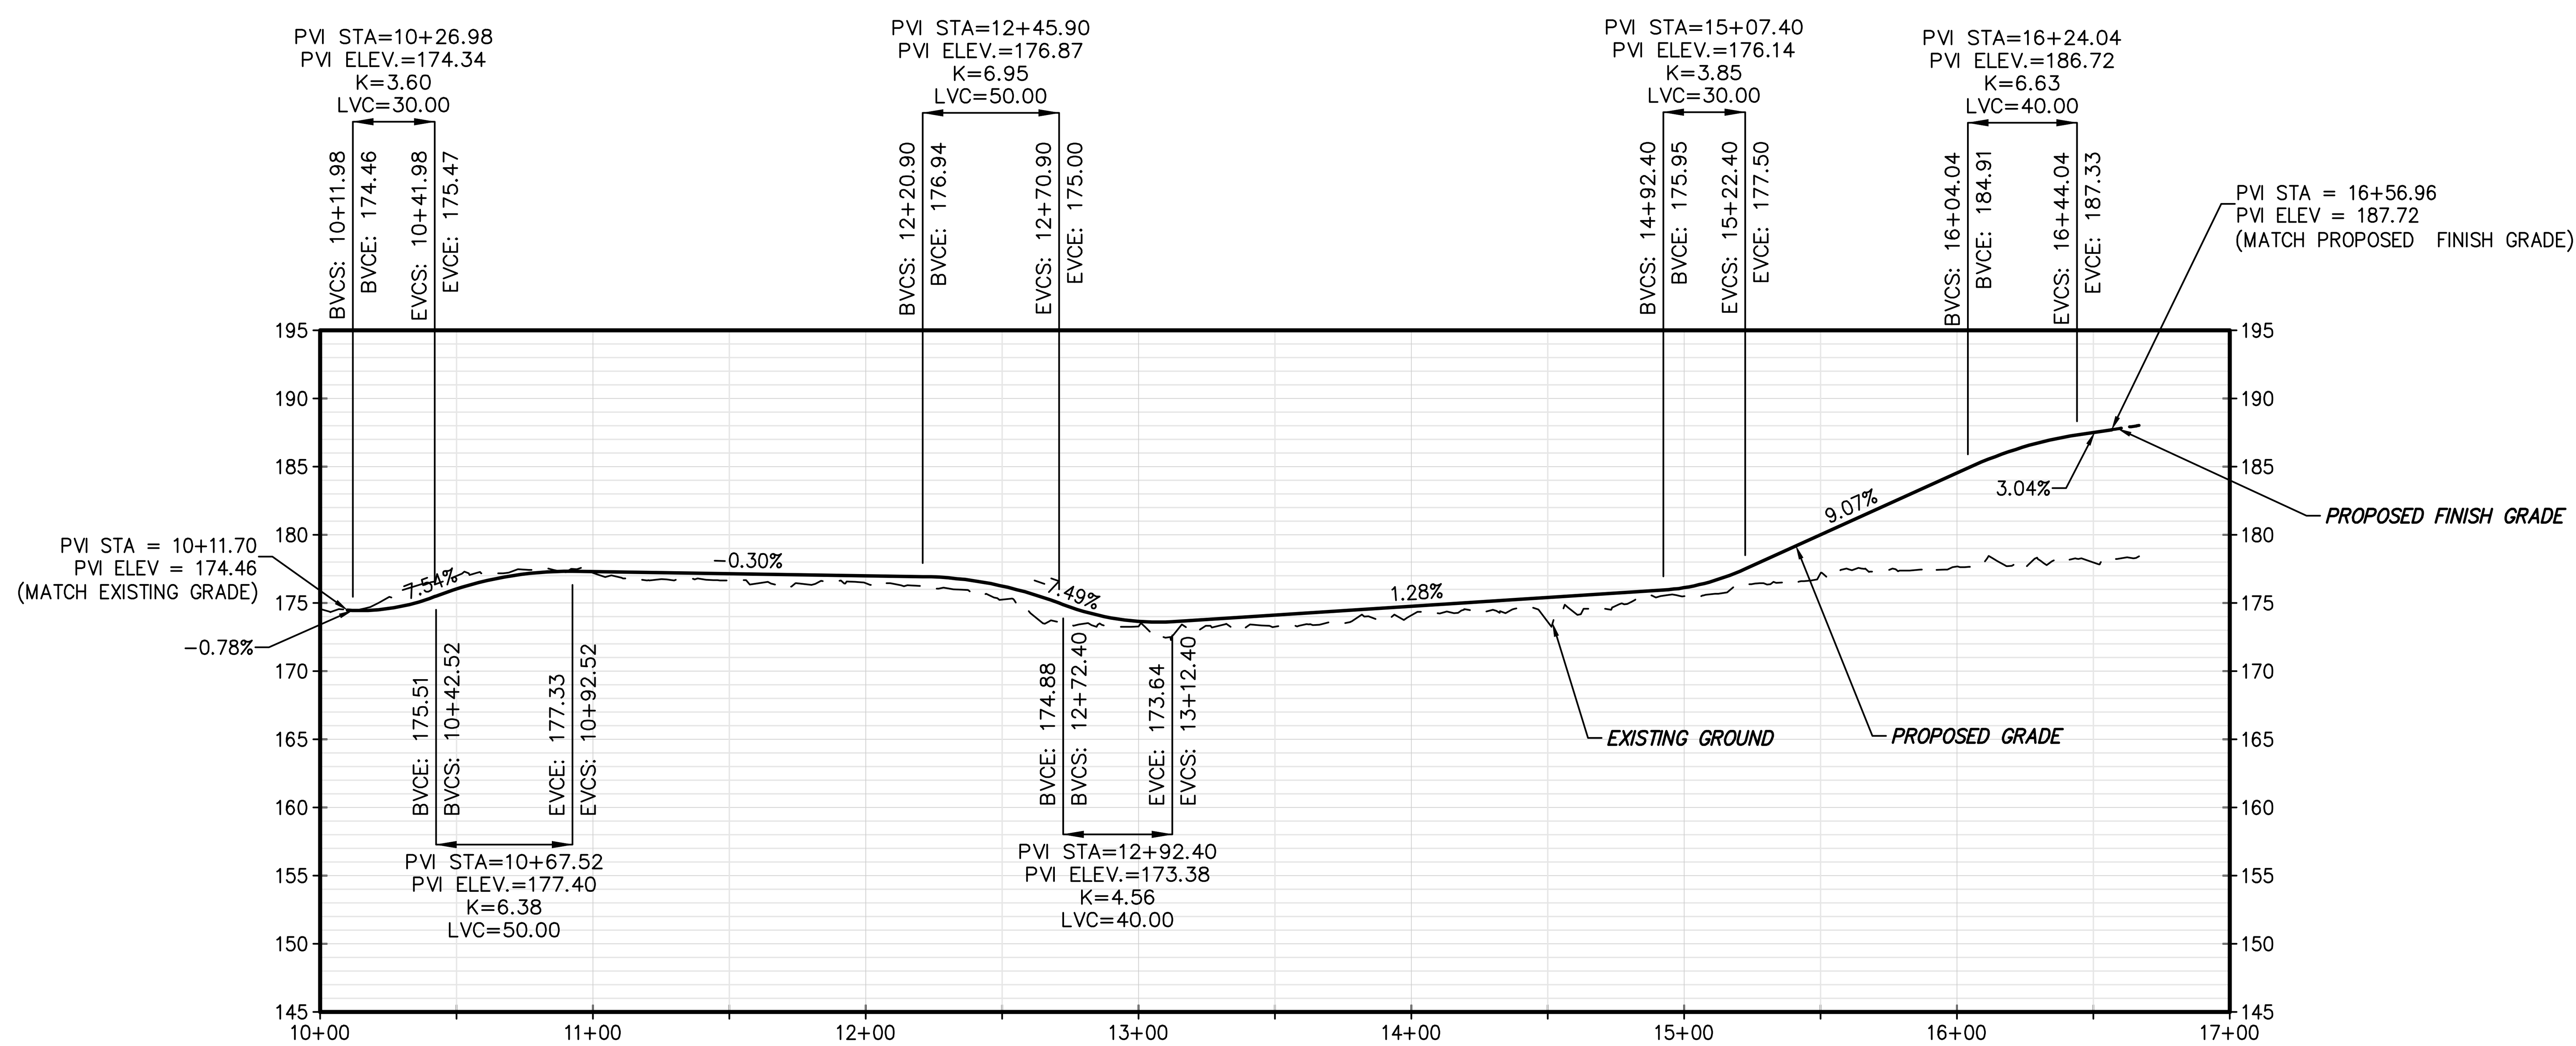

TEMP OFF-SITE ACCESS RD 6-07-RD PROFILE

STA. 10+11.70 TO STA. 16+56.96
SCALE: H: 1" = 50' V: 1" = 10'

CHPE Champlain Hudson Power Express

Kiewit

STATE OF NEW YORK NATHANIEL DALE HAVENER 103692 LICENSED PROFESSIONAL ENGINEER

STATE OF NEW YORK THOMAS A. KELLY 2023-09-29 LICENSED PROFESSIONAL ENGINEER

No.	DATE	SUBMITTAL / REVISION DESCRIPTION	DB	APP
0	09/29/2023	ISSUED FOR CONSTRUCTION SUBMISSION	BV	TK

CHAMPLAIN HUDSON POWER EXPRESS

SEGMENT 10 (PACKAGE 6) - SELKIRK RAIL YARD BYPASS TO CATSKILL

TEMP OFF-SITE ACCESS ROADS (6-07-RD)

KIEWIT PROJECT NO. 21162

DRAWING NO. C-206

DRAWN BY: AR DESIGNED BY: BV APPROVED BY: TK

SCALE AS SHOWN | REV. NO. 0 | DATE 09/29/2023 | SH.NO. 97 OF XXX

B

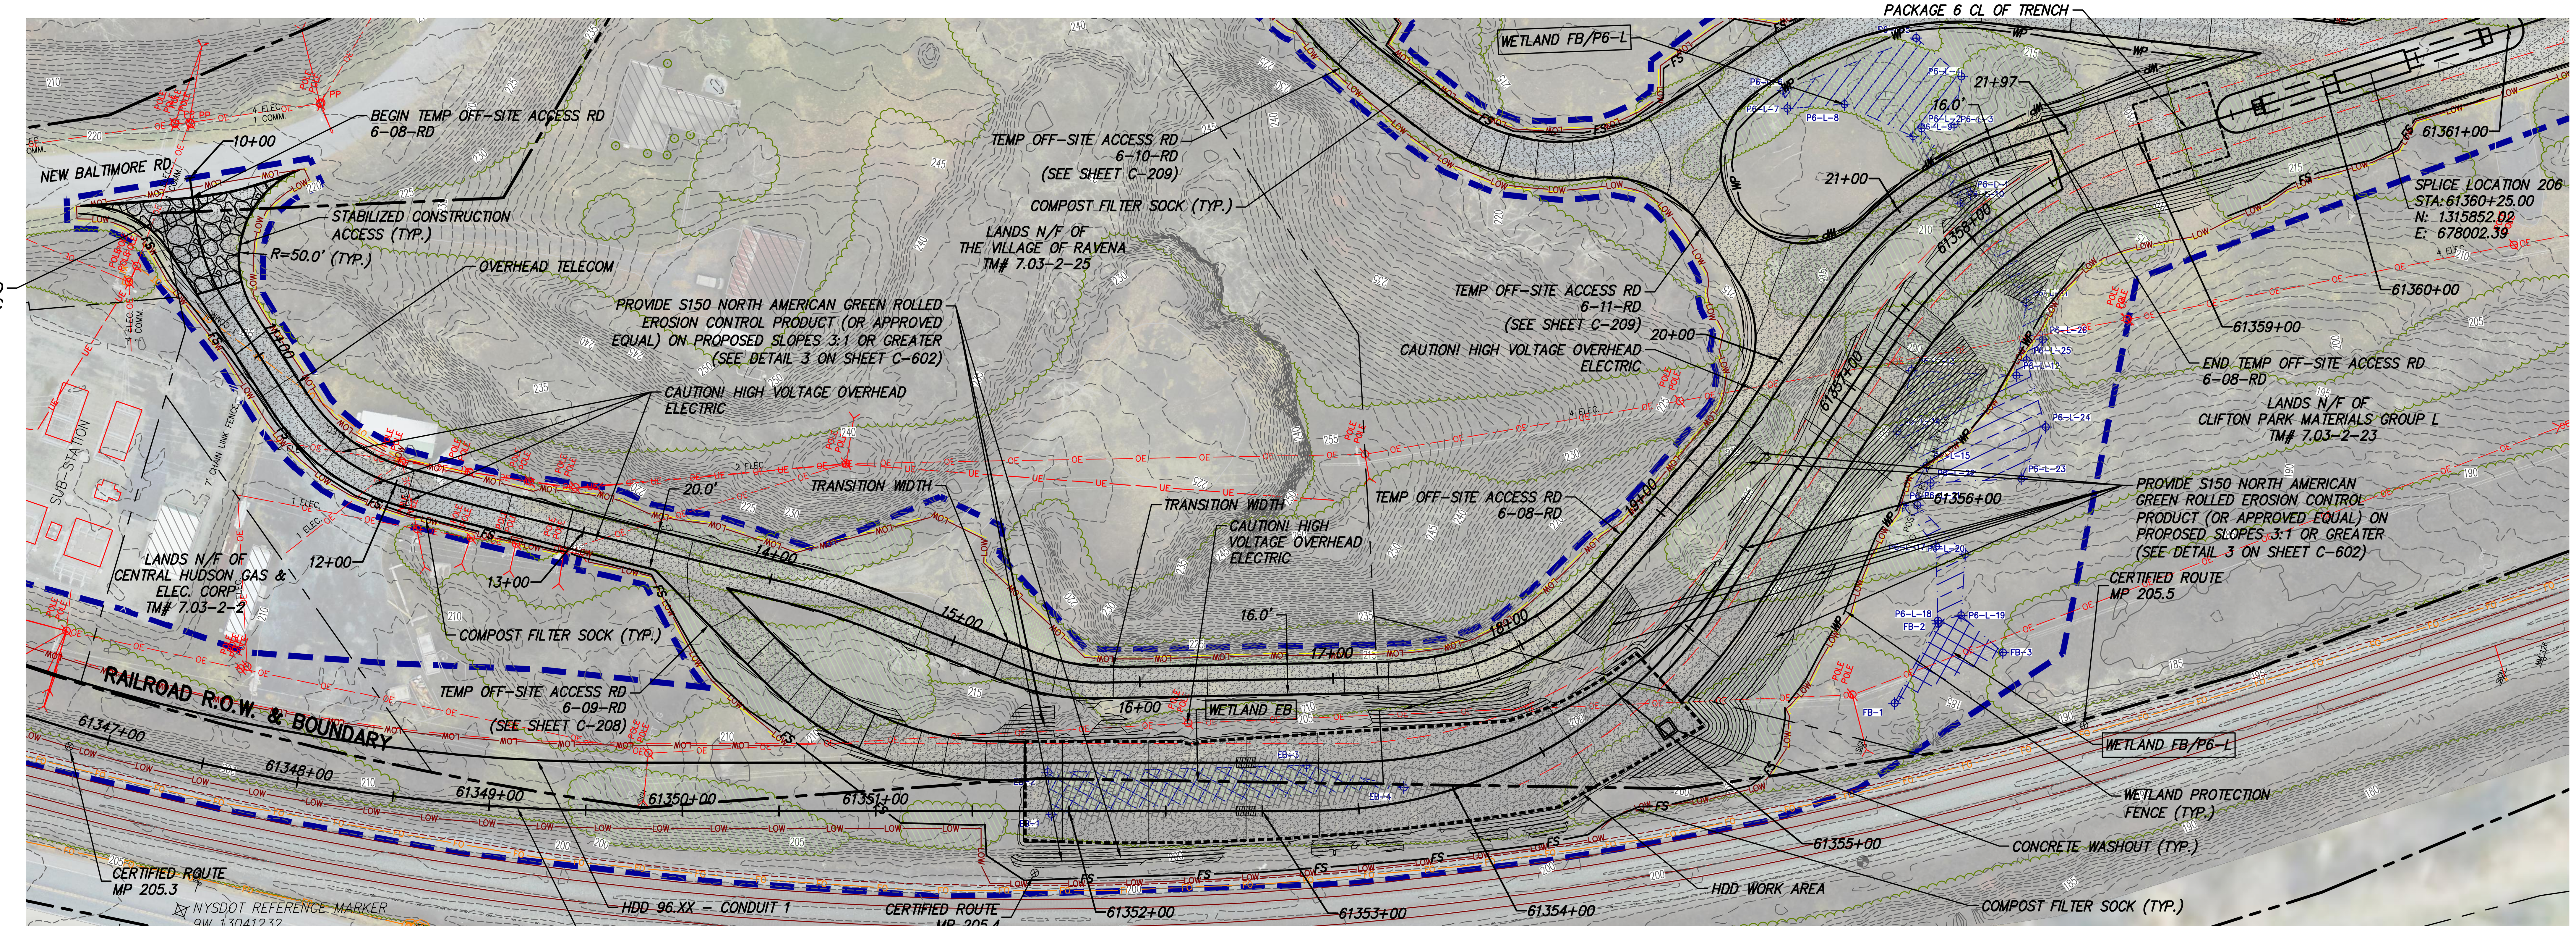

TEMP OFF-SITE ACCESS RD 6-08-RD PLAN VIEW

STA. 10+00 TO STA. 21+97
SCALE: 1" = 50'

ACCESS ROAD IS NOT LOCATED WITHIN CSX PROPERTY

0 50 100
Scale in feet

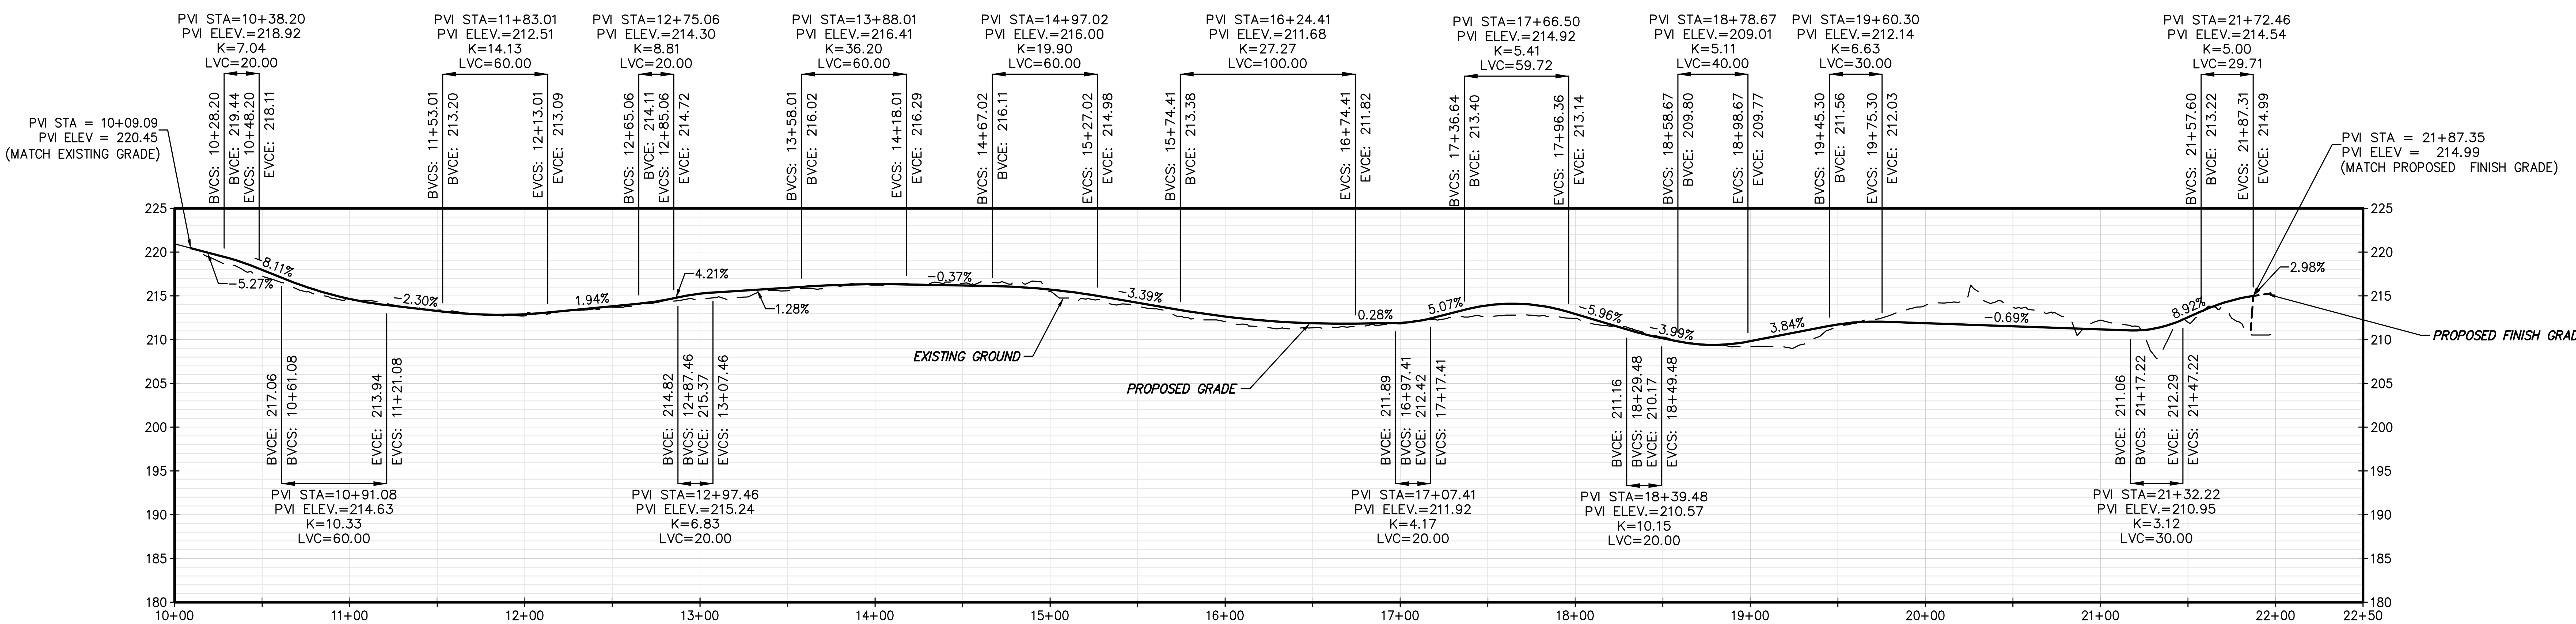

TEMP OFF-SITE ACCESS RD 6-08-RD PROFILE

STA. 10+09.09 TO STA. 21+87.35
SCALE: H: 1" = 50' V: 1" = 10'

CHPE Champlain Hudson Power Express

Kiewit

STATE OF NEW YORK — NATHANIEL DALE HAVENER — 103692 — LICENSED PROFESSIONAL ENGINEER

STATE OF NEW YORK — THOMAS A. KELLY — 106559 — LICENSED PROFESSIONAL ENGINEER — 2023-09-29

IT IS A VIOLATION OF LAW FOR ANY PERSON, UNLESS THEY ARE ACTING UNDER THE DIRECTION OF A LICENSED PROFESSIONAL ENGINEER, ARCHITECT, LANDSCAPE ARCHITECT OR LAND SURVEYOR TO ALTER AN ITEM IN ANY WAY. IF AN ITEM BEARING THE STAMP OF A LICENSED PROFESSIONAL IS ALTERED, THE ALTERING ENGINEER, ARCHITECT, LANDSCAPE ARCHITECT OR LAND SURVEYOR SHALL STAMP THE DOCUMENT AND INCLUDE THE NOTATION "ALTERED BY" FOLLOWED BY THEIR SIGNATURE, THE DATE OF SUCH ALTERATION, AND A SPECIFIC DESCRIPTION OF THE ALTERATION.

No.	DATE	SUBMITTAL / REVISION DESCRIPTION	DB	APP
0	09/29/2023	ISSUED FOR CONSTRUCTION SUBMISSION	BV	TK

CHAMPLAIN HUDSON POWER EXPRESS

SEGMENT 10 (PACKAGE 6) - SELKIRK RAIL YARD BYPASS TO CATSKILL

TEMP OFF-SITE ACCESS ROADS (6-08-RD)

KIEWIT PROJECT NO. 21162

DRAWING NO. C-207

DRAWN BY: AR | DESIGNED BY: BV | APPROVED BY: TK | SCALE: AS SHOWN | REV. NO. 0 | DATE 09/29/2023 | SH.NO. 98 OF XXX

File: P:\PROJECTS\KIE-CHPE\3-DES\02 ROW\SHTS\P6\21162_6_C_AR_206-209.DWG Saved: 9/28/2023 3:21:40 PM Plotted: 9/28/2023 3:22:10 PM Current User: Mariana.Lugo LastSavedBy: Mariana.Lugo

1 2 3 4

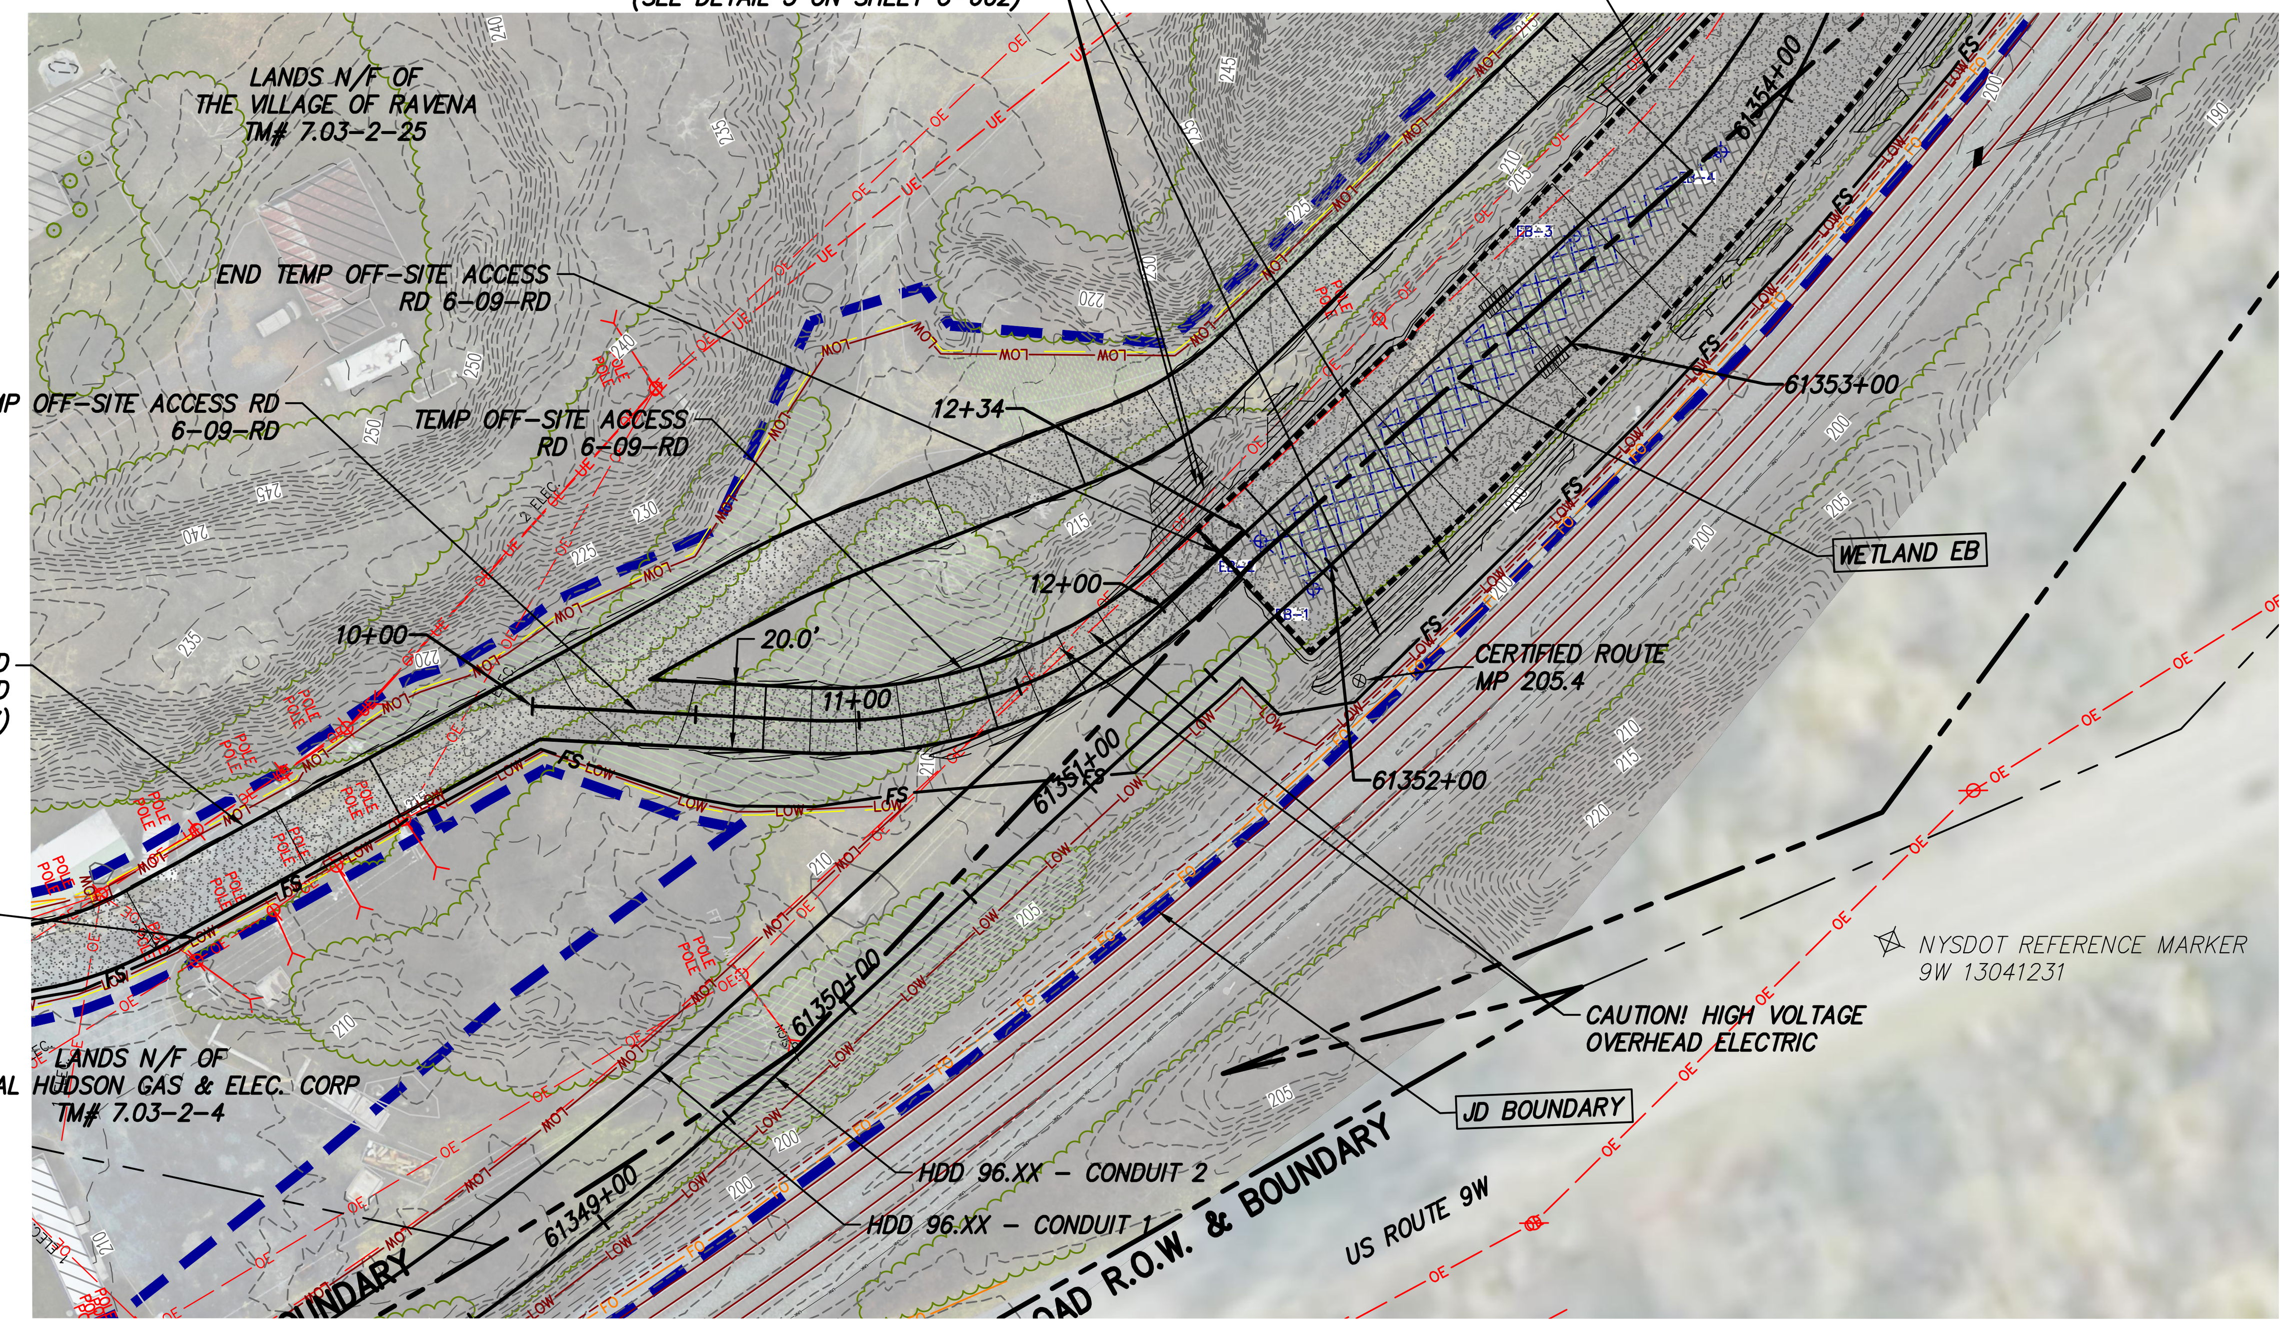

A

TEMP OFF-SITE ACCESS RD 6-09-RD PLAN VIEW

STA. 10+00 TO STA. 12+34
SCALE: 1" = 50'

0 50 100
Scale in feet

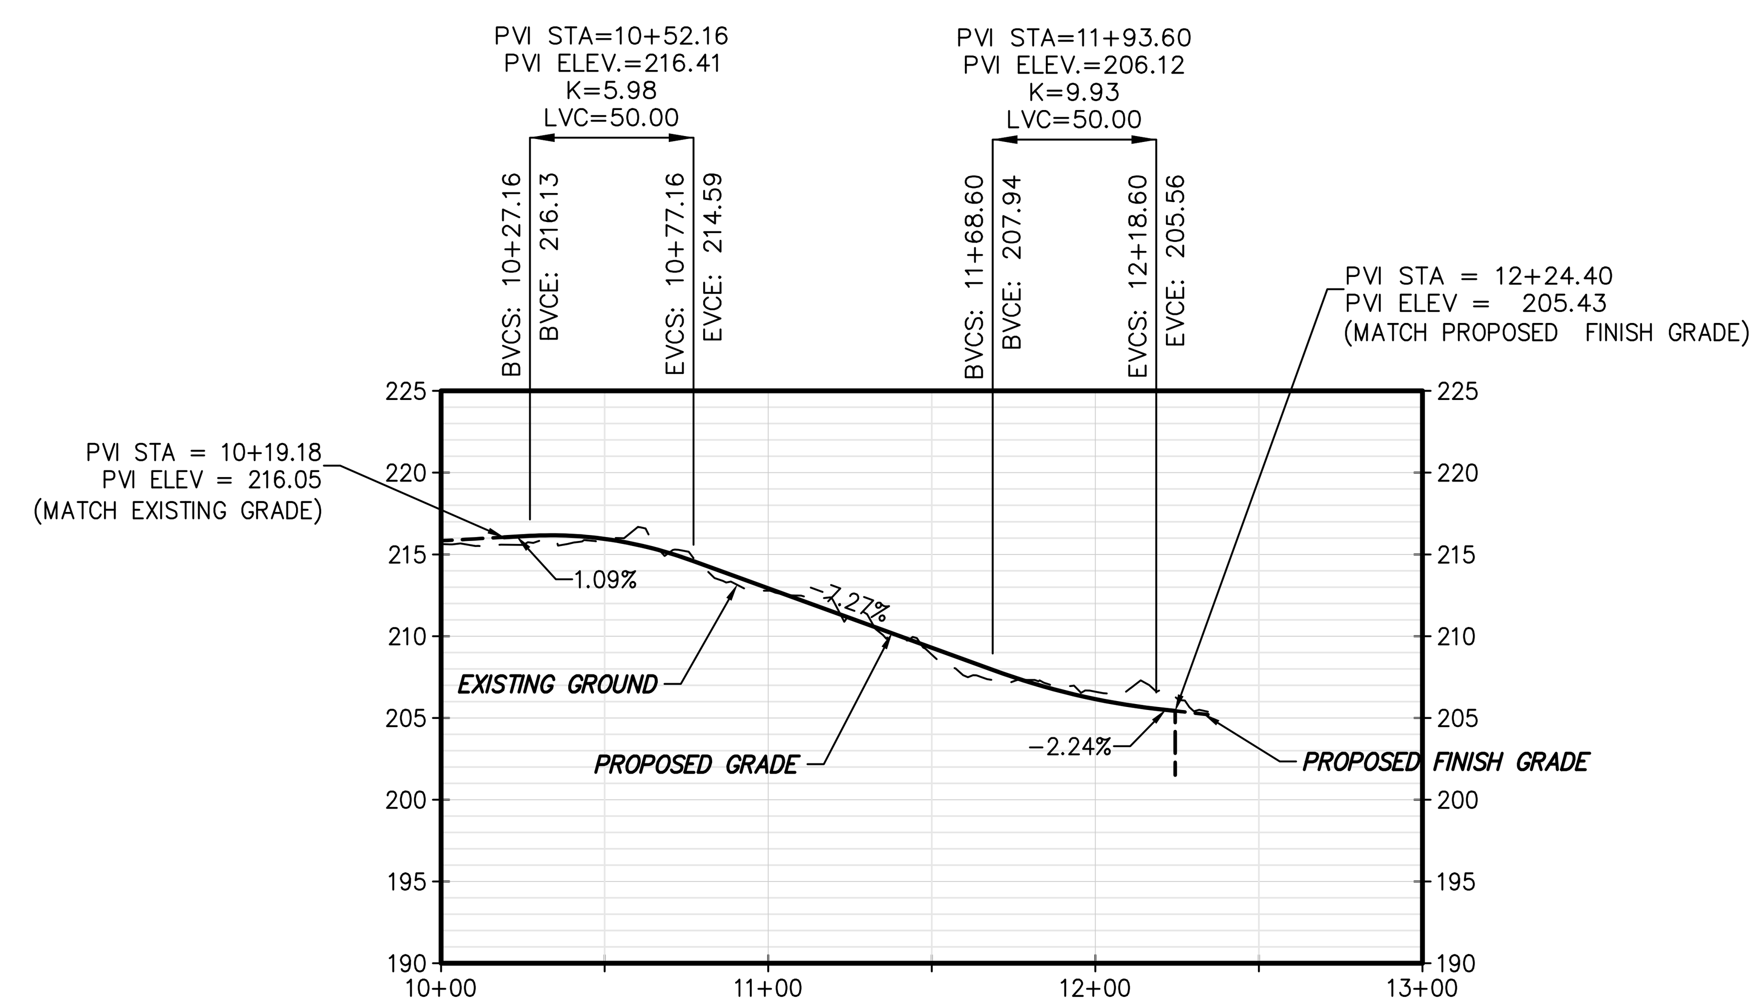

TEMP OFF-SITE ACCESS RD 6-09-RD PROFILE

STA. 10+19.18 TO STA. 12+24.40
SCALE: H: 1" = 50' V: 1" = 10'

CHPE Champlain Hudson Power Express

Kiewit

STATE OF NEW YORK · NATHANIEL DALE HAVENER · 103692 · LICENSED PROFESSIONAL ENGINEER

STATE OF NEW YORK · THOMAS A. KELLY · 2023-09-29 · 068590 · LICENSED PROFESSIONAL ENGINEER

IT IS A VIOLATION OF LAW FOR ANY PERSON, UNLESS THEY ARE ACTING UNDER THE DIRECTION OF A LICENSED PROFESSIONAL ENGINEER, ARCHITECT, LANDSCAPE ARCHITECT OR LAND SURVEYOR TO ALTER AN ITEM IN ANY WAY. IF AN ITEM BEARING THE STAMP OF A LICENSED PROFESSIONAL IS ALTERED, THE ALTERING ENGINEER, ARCHITECT, LANDSCAPE ARCHITECT OR LAND SURVEYOR SHALL STAMP THE DOCUMENT AND INCLUDE THE NOTATION "ALTERED BY" FOLLOWED BY THEIR SIGNATURE, THE DATE OF SUCH ALTERATION, AND A SPECIFIC DESCRIPTION OF THE ALTERATION.

No.	DATE	SUBMITTAL / REVISION DESCRIPTION	DB	APP
0	09/29/2023	ISSUED FOR CONSTRUCTION SUBMISSION	BV	TK

CHAMPLAIN HUDSON POWER EXPRESS
SEGMENT 10 (PACKAGE 6) - SELKIRK RAIL YARD BYPASS TO CATSKILL
TEMP OFF-SITE ACCESS ROADS (6-09-RD)

KIEWIT PROJECT NO. 21162

DRAWING NO. **C-208**

DRAWN BY: AR DESIGNED BY: BV APPROVED BY: TK

SCALE AS SHOWN
REV. NO. 0
DATE 09/29/2023
SH.NO. 99 OF XXX

File: \\KIEWITPLAZA\KIE\ACTIVE\PROJECTS\KIE-CHPE\3-DES\02 RDW\SHTS\P6\21162_6_C_AR_206-209.DWG Saved: 9/28/2023 12:34:39 PM Plotted: 9/28/2023 1:03:20 PM Current User: Dafne.Arellano LastSavedBy: Fernando.Rivas1

1 2 3 4

A

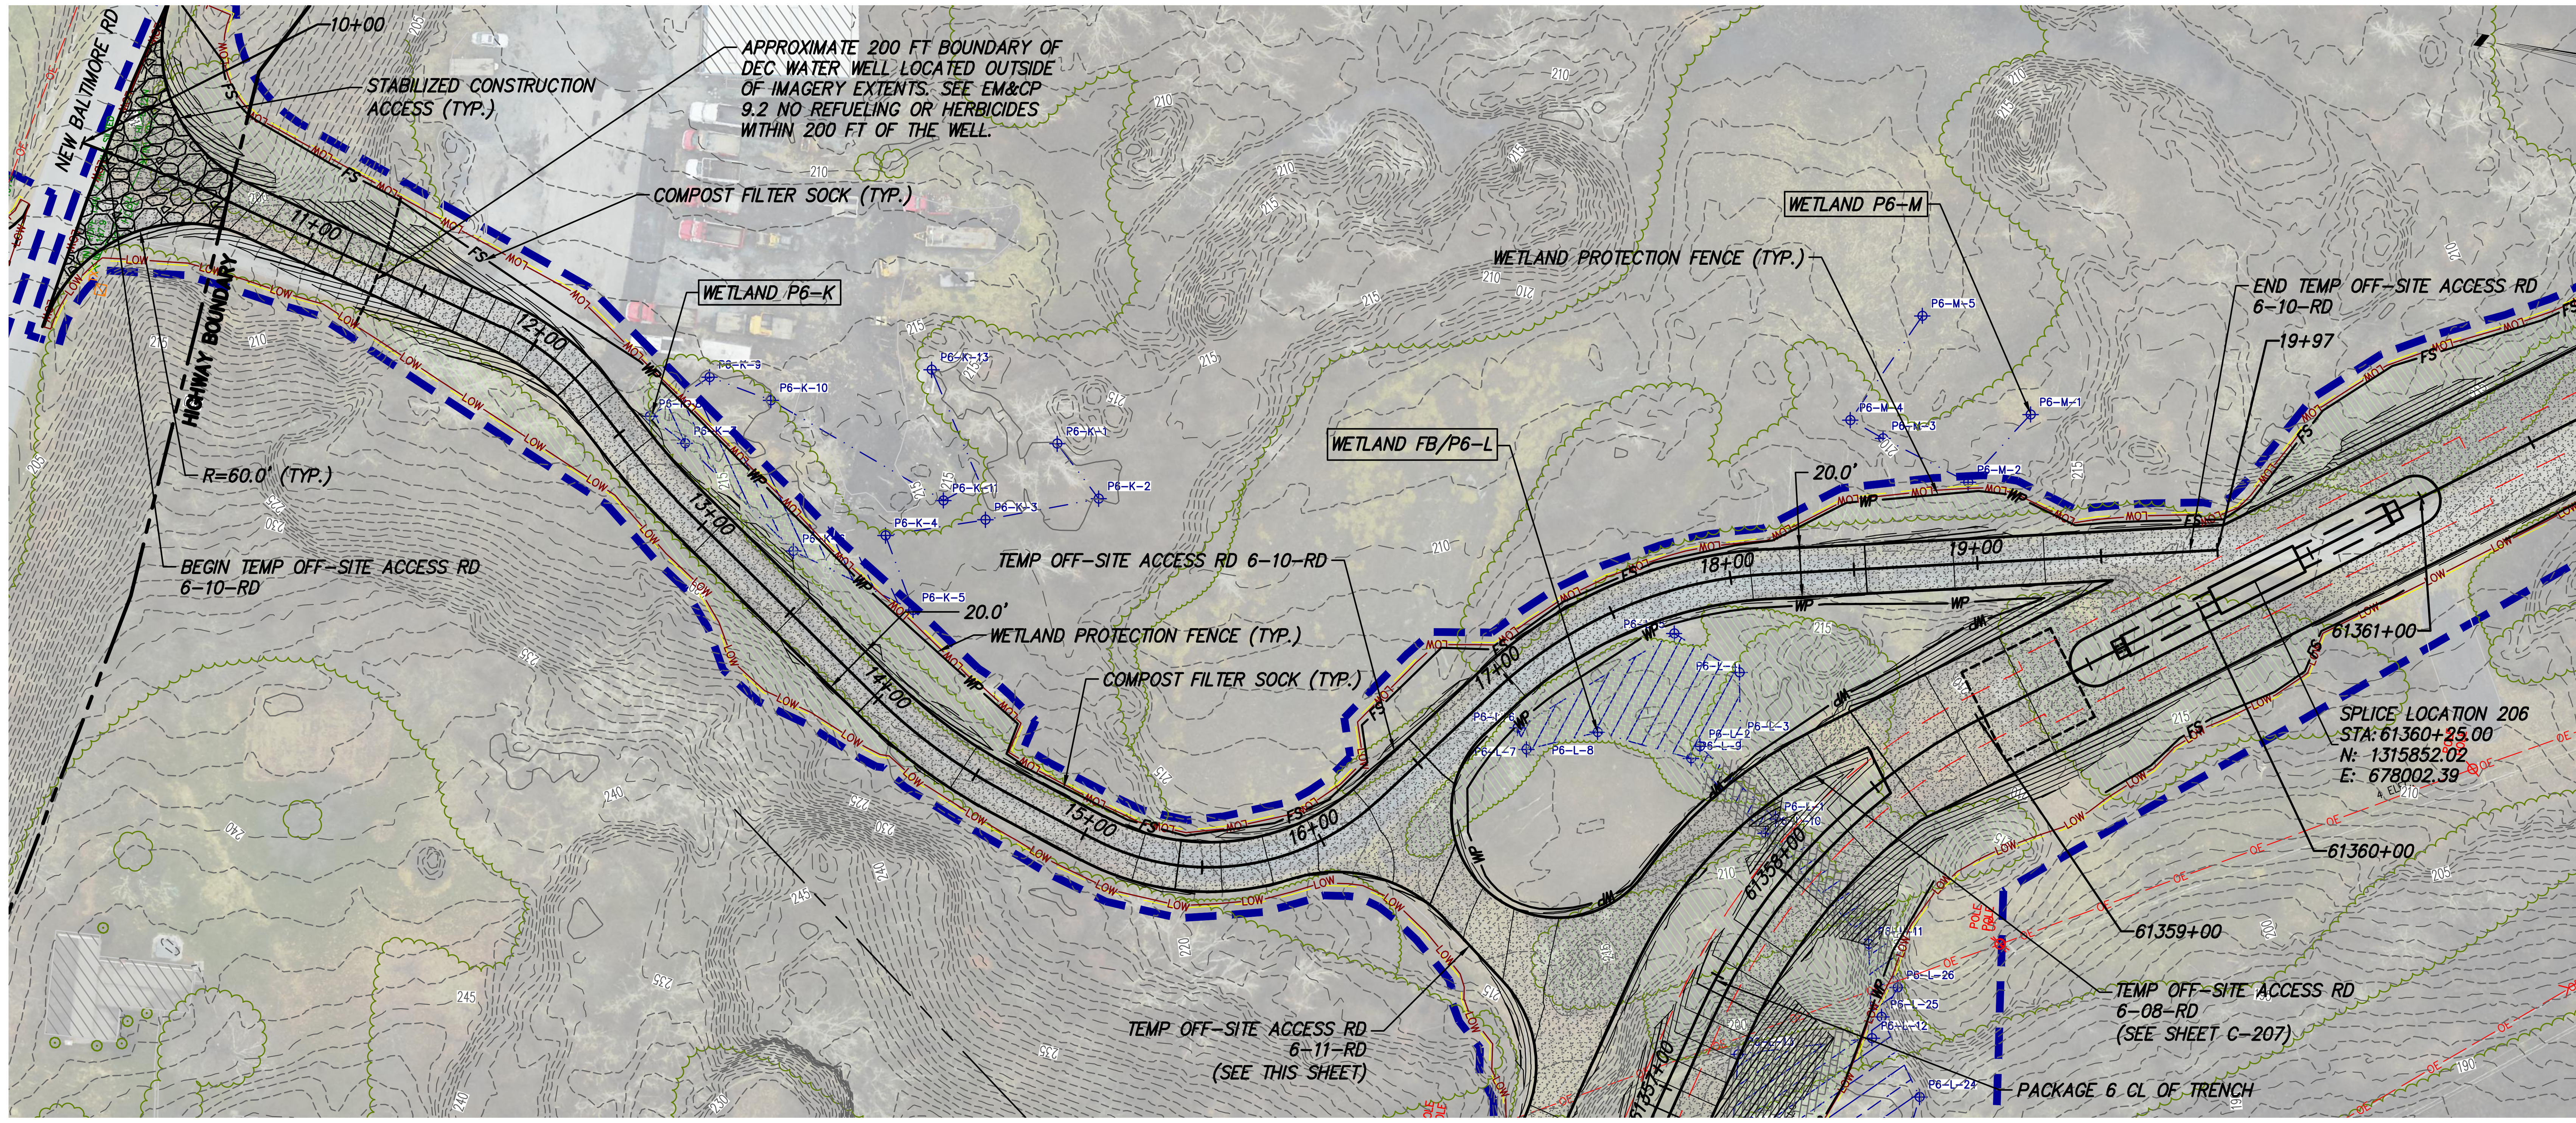

TEMP OFF-SITE ACCESS RD 6-10-RD PLAN VIEW

STA. 10+00 TO STA. 19+97
SCALE: 1" = 50'

ACCESS ROAD IS NOT LOCATED WITHIN CSX PROPERTY

0 50 100
Scale in feet

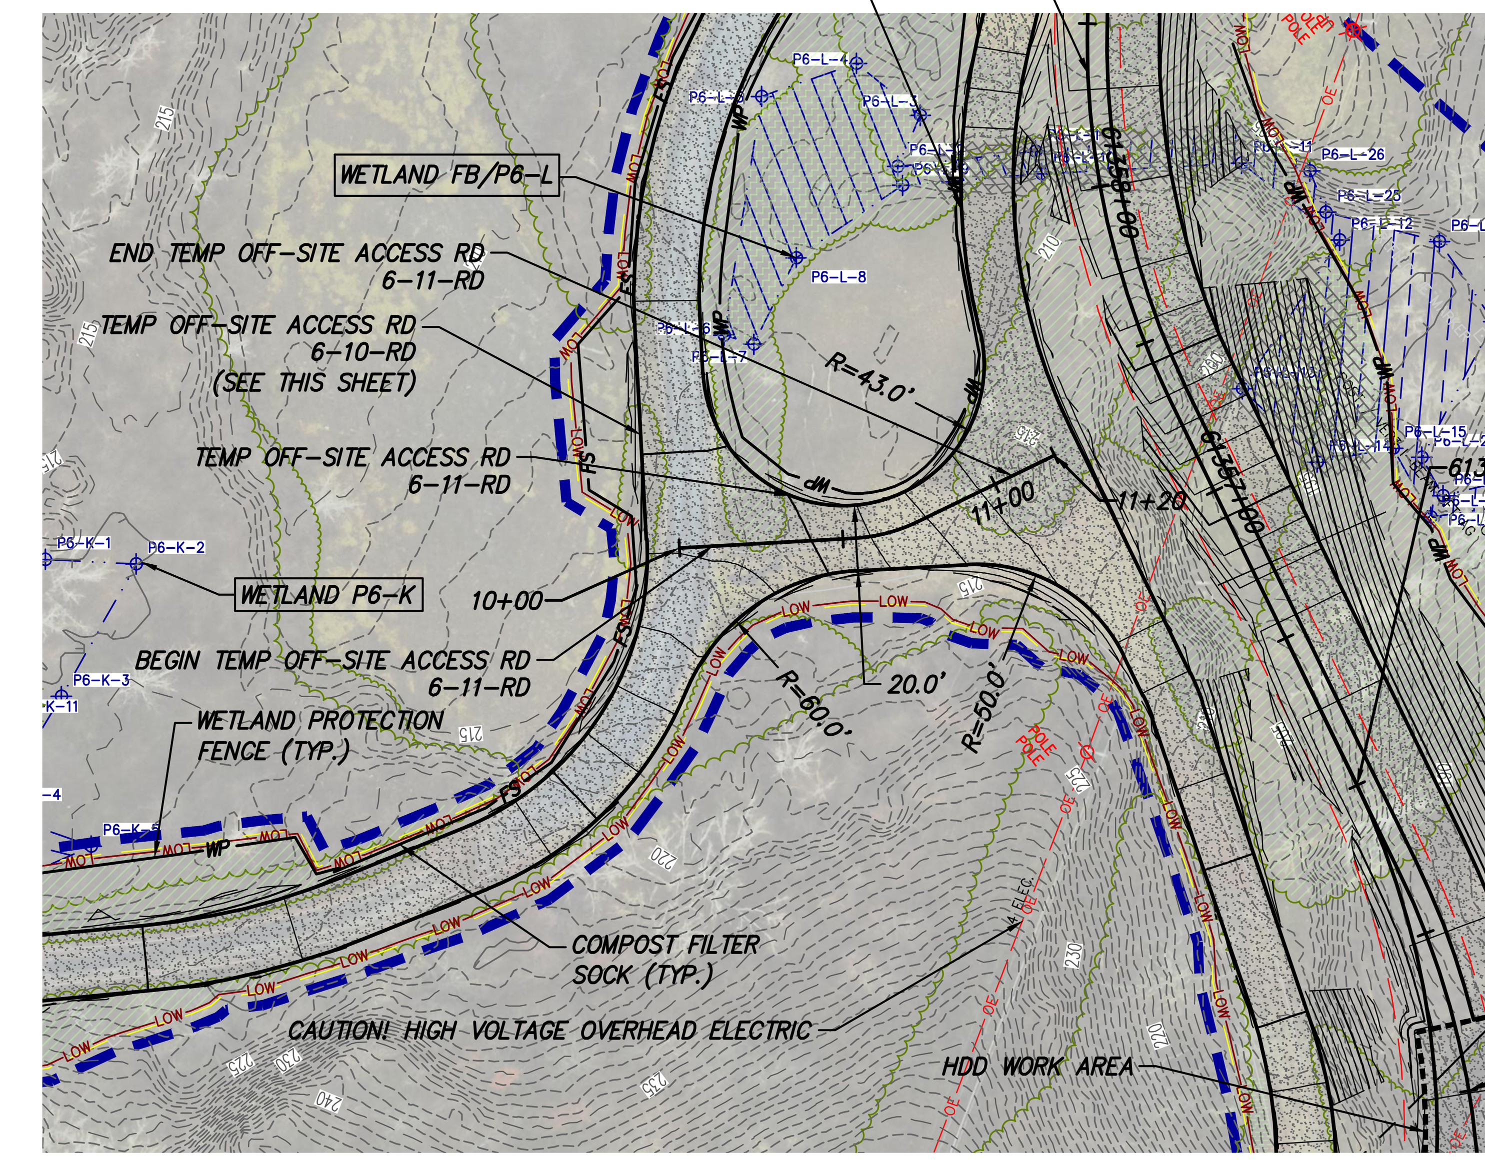

TEMP OFF-SITE ACCESS RD 6-11-RD PLAN VIEW

STA. 10+00 TO STA. 11+20
SCALE: 1" = 50'

0 50 100
Scale in feet

ACCESS ROAD IS NOT LOCATED WITHIN CSX PROPERTY

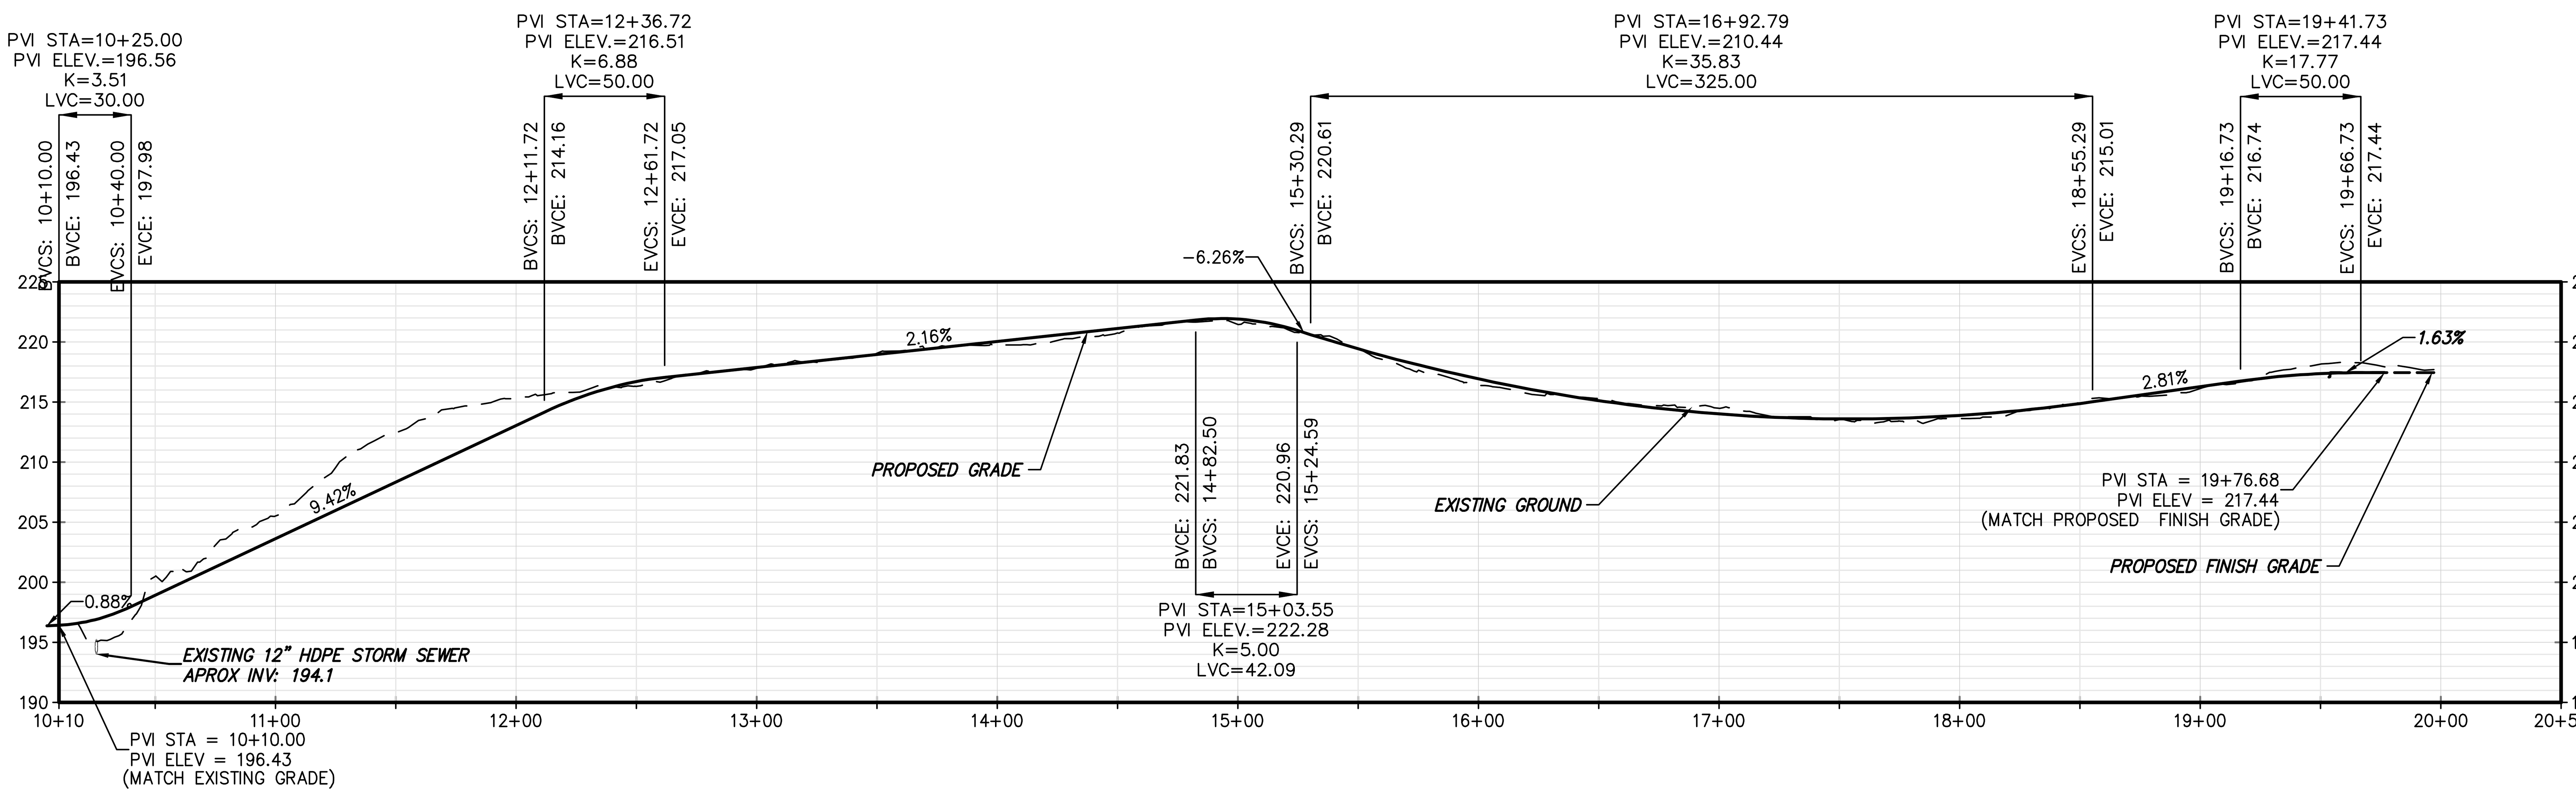

TEMP OFF-SITE ACCESS RD 6-10-RD PROFILE

STA. 10+10.00 TO STA. 19+76.68
SCALE: H: 1" = 50' V: 1" = 10'

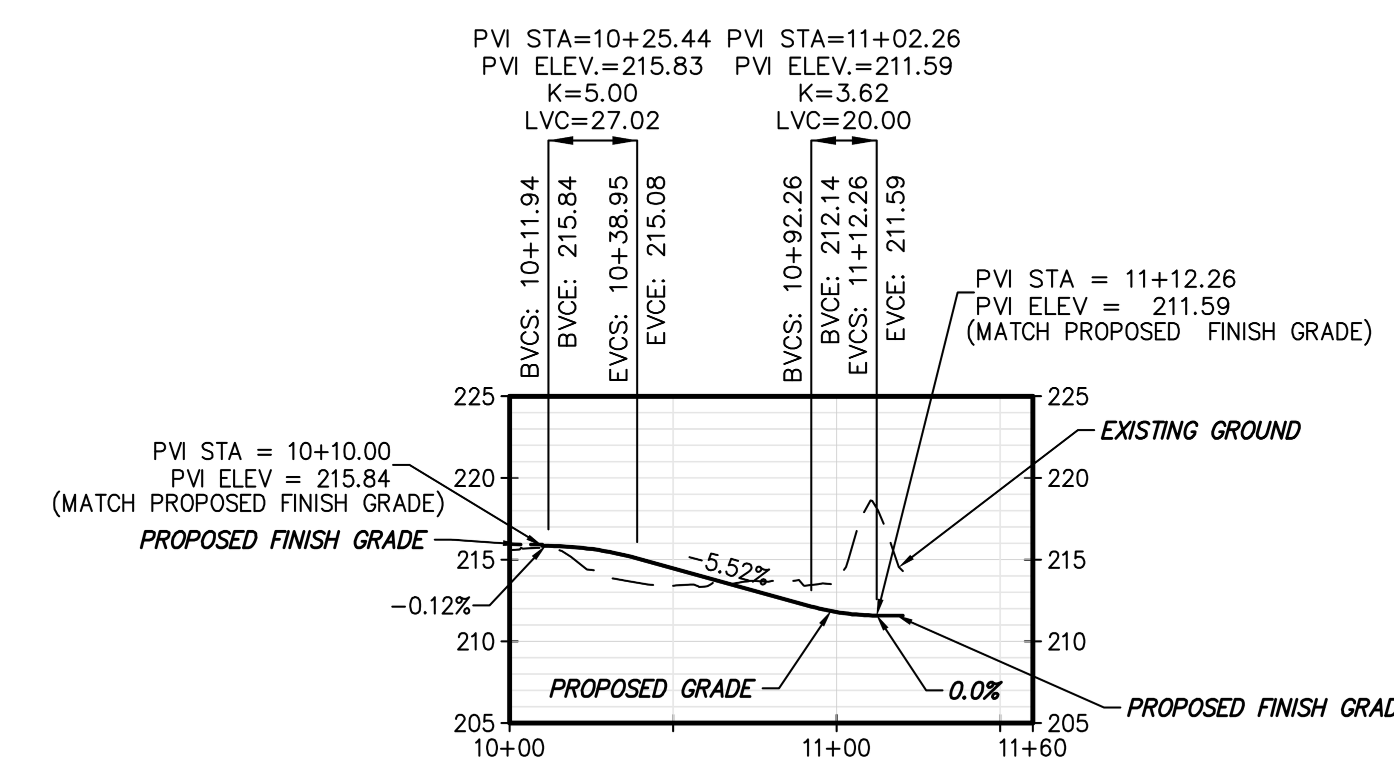

TEMP OFF-SITE ACCESS RD 6-11-RD PROFILE

STA. 10+10.00 TO STA. 11+12.26
SCALE: H: 1" = 50' V: 1" = 10'

CHPE Champlain Hudson Power Express

Kiewit

STATE OF NEW YORK — NATHANIEL DALE HAVENER — 103692 — LICENSED PROFESSIONAL ENGINEER

STATE OF NEW YORK — THOMAS A. KELLY — 2023.09.29 — 106559 — LICENSED PROFESSIONAL ENGINEER

IT IS A VIOLATION OF LAW FOR ANY PERSON, UNLESS THEY ARE ACTING UNDER THE DIRECTION OF A LICENSED PROFESSIONAL ENGINEER, ARCHITECT, LANDSCAPE ARCHITECT OR LAND SURVEYOR TO ALTER AN ITEM IN ANY WAY. IF AN ITEM BEARING THE STAMP OF A LICENSED PROFESSIONAL IS ALTERED, THE ALTERING ENGINEER, ARCHITECT, LANDSCAPE ARCHITECT OR LAND SURVEYOR SHALL STAMP THE DOCUMENT AND INCLUDE THE NOTATION "ALTERED BY" FOLLOWED BY THEIR SIGNATURE, THE DATE OF SUCH ALTERATION, AND A SPECIFIC DESCRIPTION OF THE ALTERATION.

No.	DATE	SUBMITTAL / REVISION DESCRIPTION	DB	APP
0	09/29/2023	ISSUED FOR CONSTRUCTION SUBMISSION	BV	TK

CHAMPLAIN HUDSON POWER EXPRESS

SEGMENT 10 (PACKAGE 6) - SELKIRK RAIL YARD BYPASS TO CATSKILL

TEMP OFF-SITE ACCESS ROADS (6-10-RD & 6-11-RD)

KIEWIT PROJECT NO. 21162

DRAWING NO. C-209

DRAWN BY: AR | DESIGNED BY: BV | APPROVED BY: TK | SCALE AS SHOWN | REV. NO. 0 | DATE 09/29/2023 | SH.NO. 100 OF XXX

File: P:\PROJECTS\HE-CHPE\3-DES\02 ROW\SHTS\P6\21162_6_C_AR_206-209.DWG Saved: 9/28/2023 3:11:07 PM Plotted: 9/28/2023 3:11:47 PM Current User: Mariana.Lugo LastSavedBy: Mariana.Lugo

B