


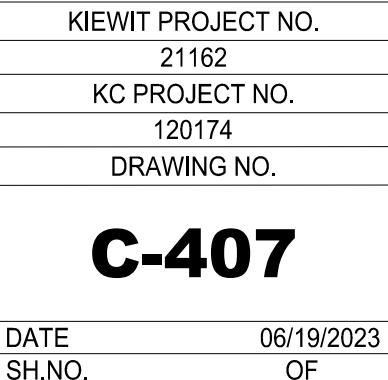
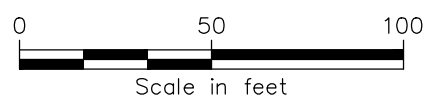
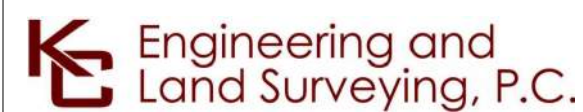
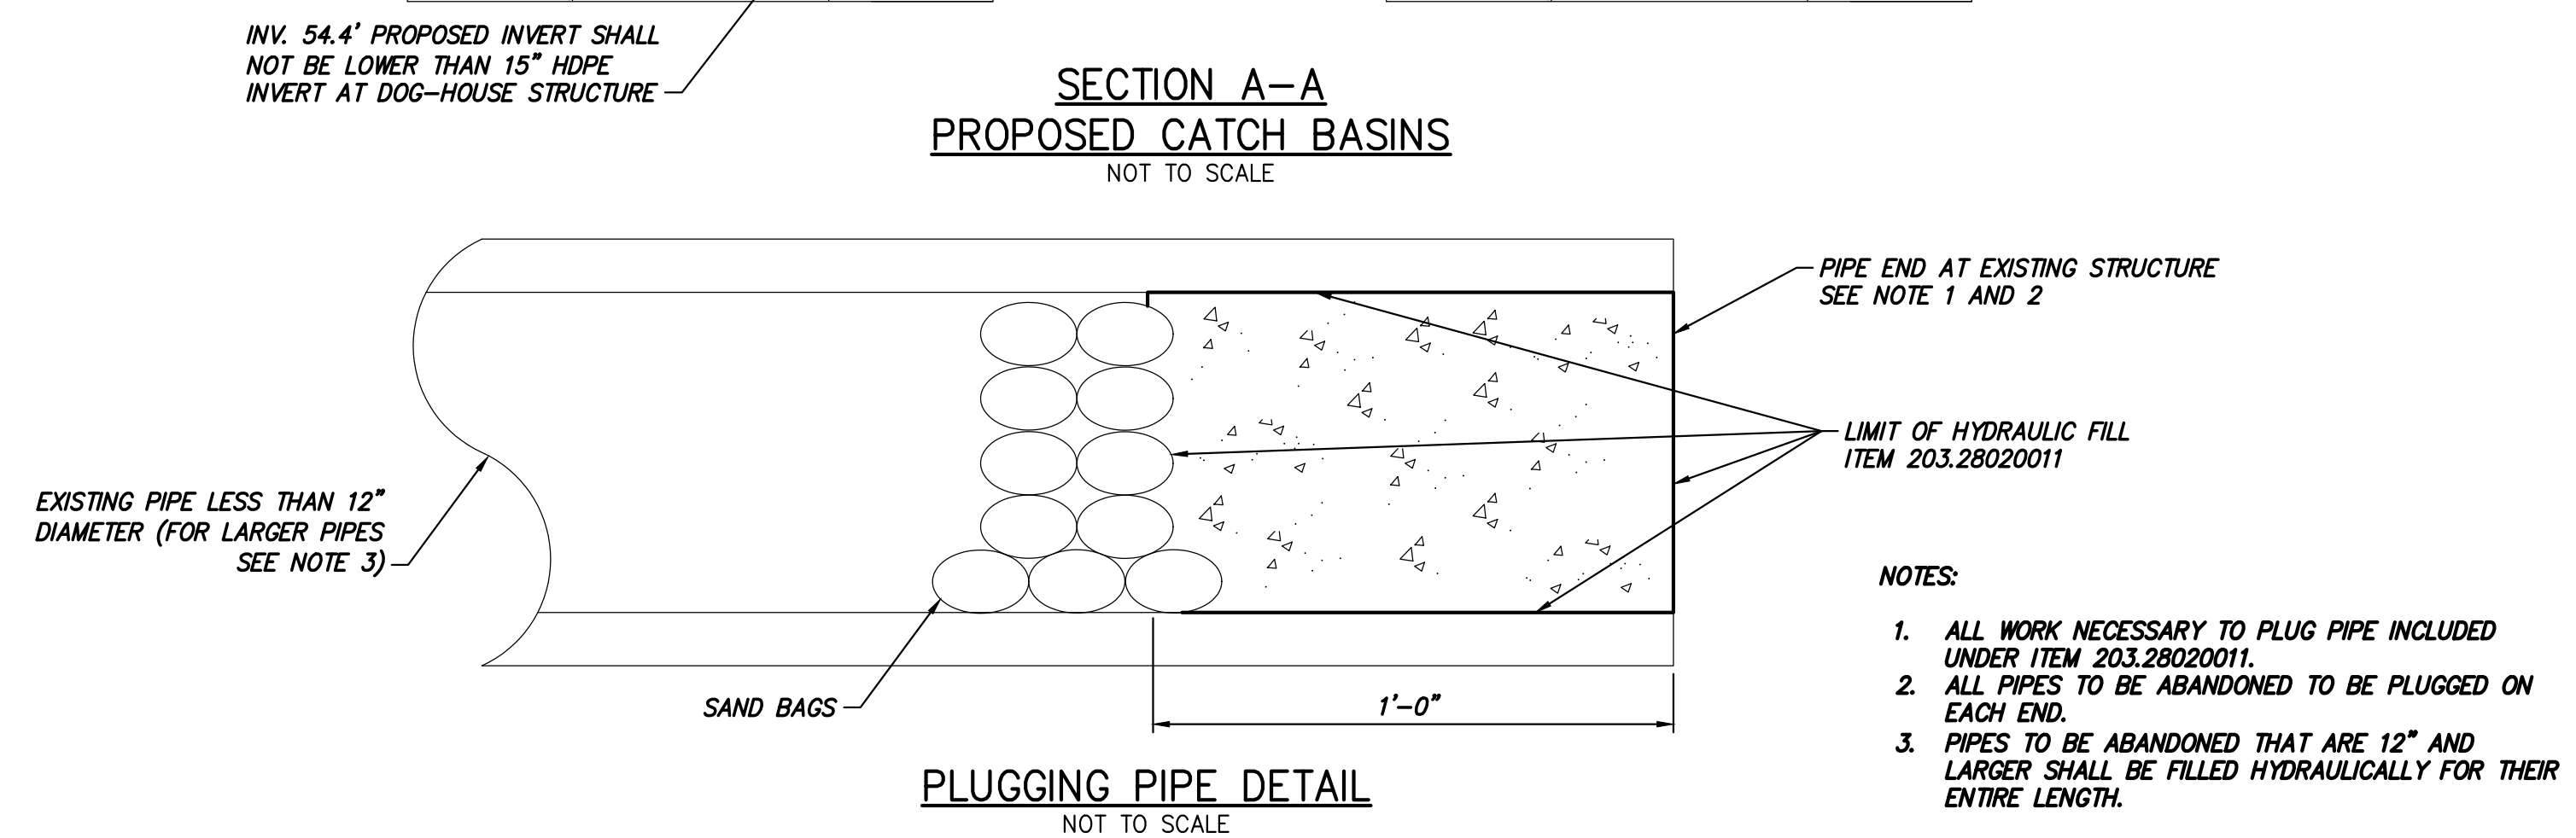


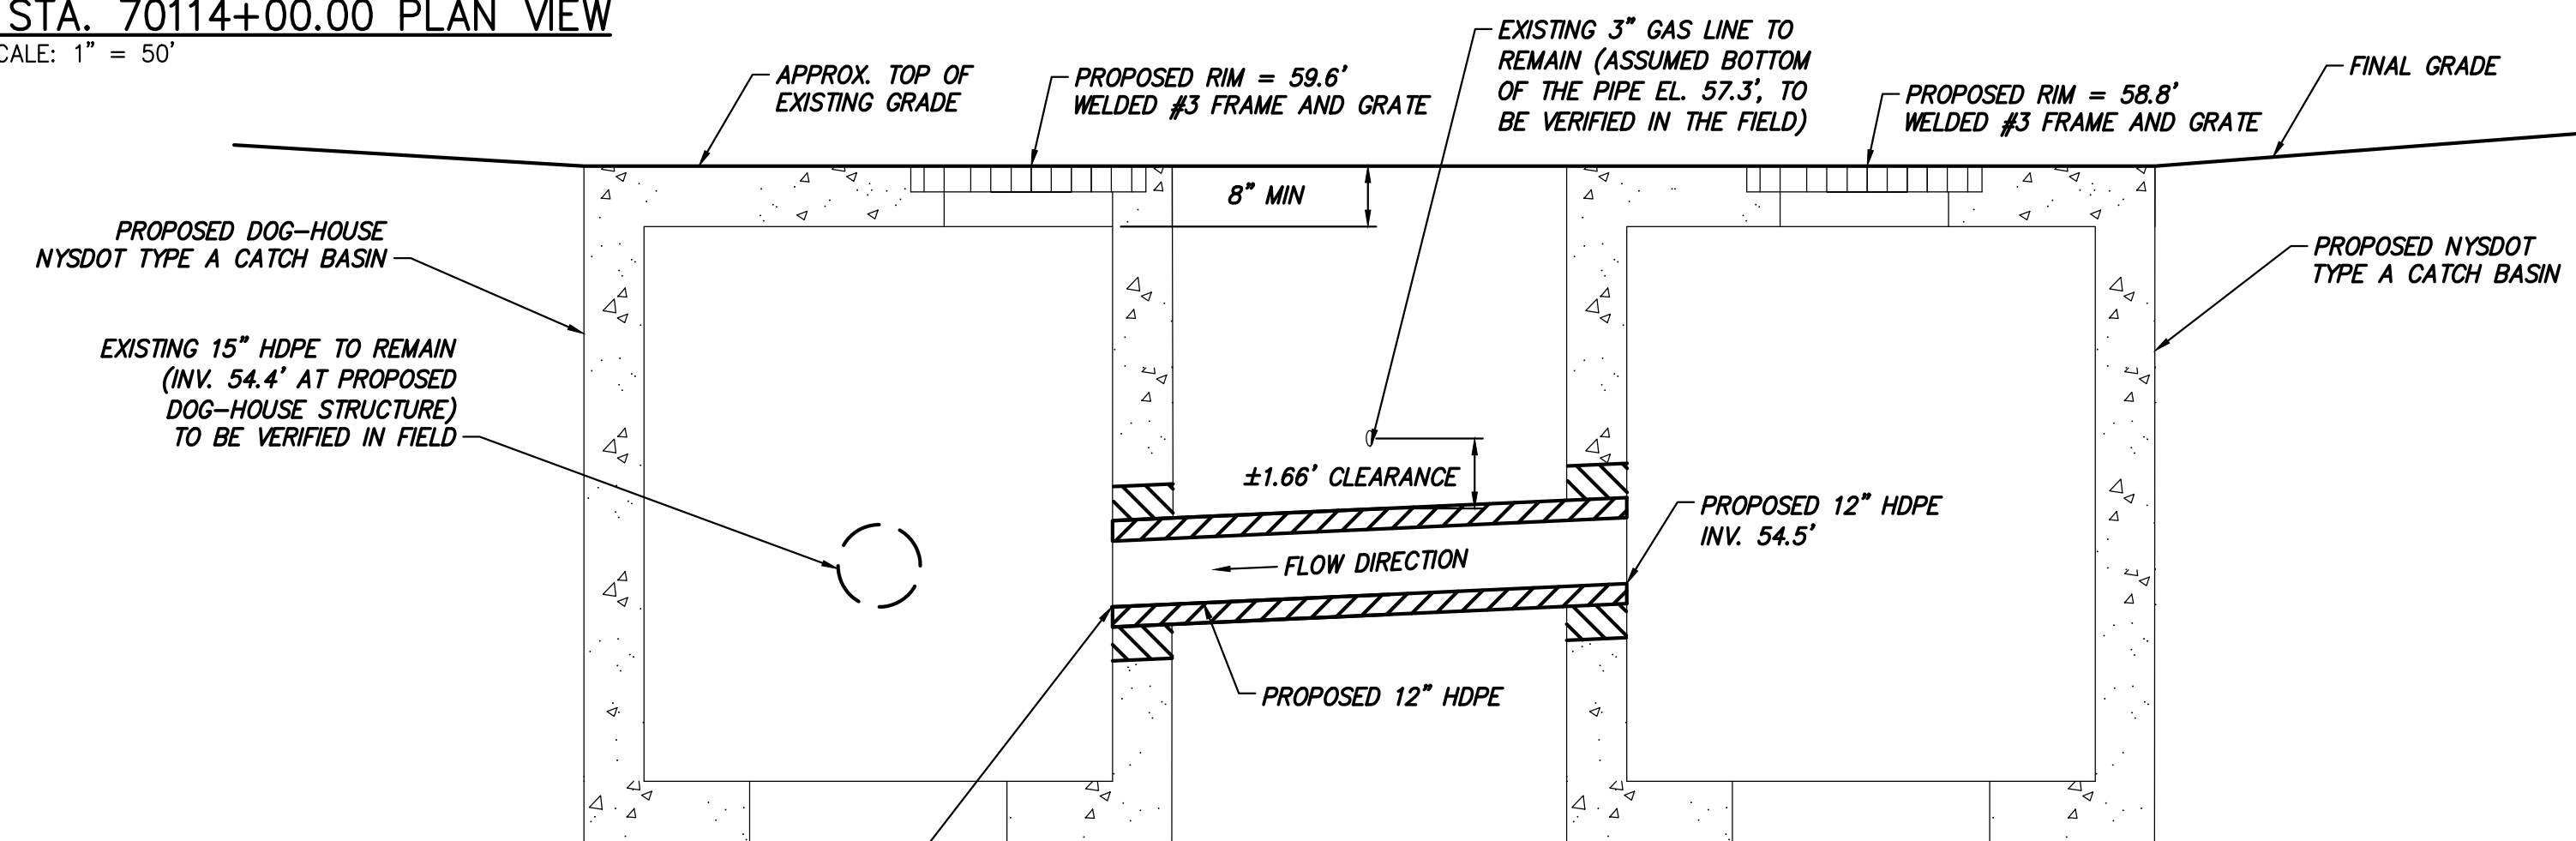

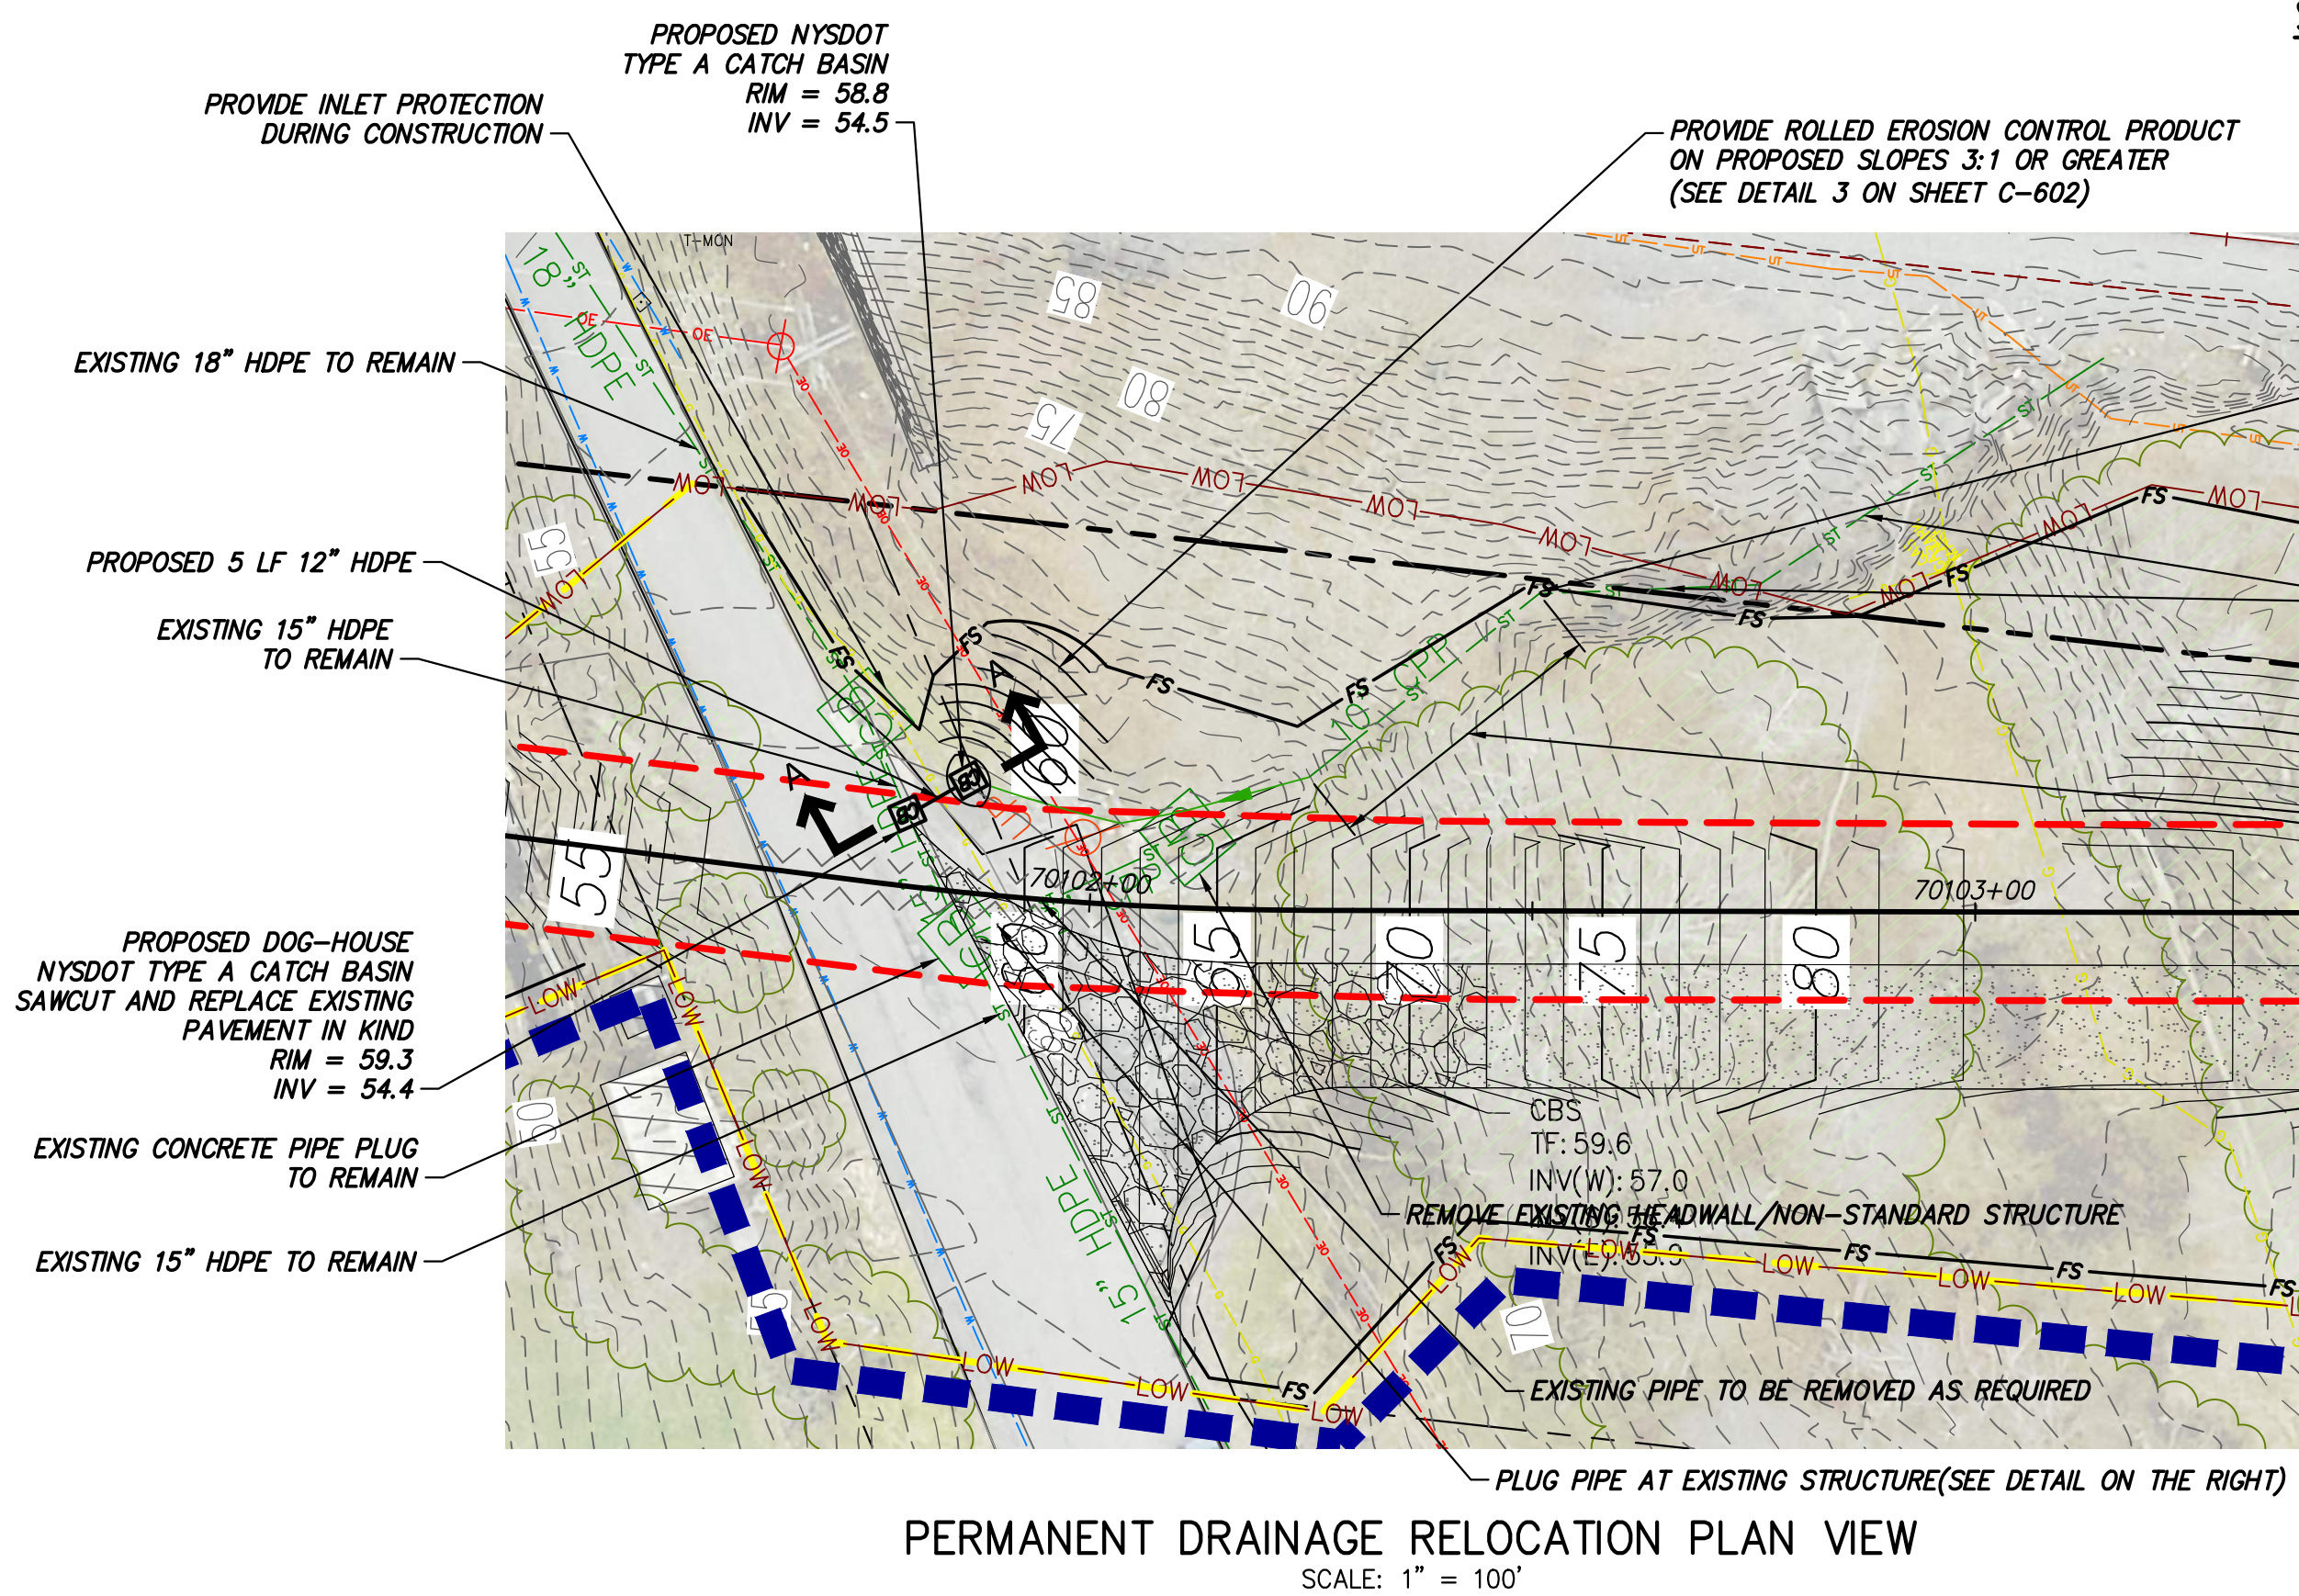

IT IS A VIOLATION OF LAW FOR ANY PERSON, UNLESS THEY ARE ACTING UNDER THE DIRECTION OF A LICENSED PROFESSIONAL ENGINEER, ARCHITECT, LANDSCAPE ARCHITECT OR LAND SURVEYOR TO ALTER AN ITEM IN ANY WAY. IF AN ITEM BEARING THE STAMP OF A LICENSED PROFESSIONAL IS ALTERED, THE ALTERING ENGINEER, ARCHITECT, LANDSCAPE ARCHITECT OR LAND SURVEYOR SHALL STAMP THE DOCUMENT AND INCLUDE THE NOTATION "ALTERED BY" FOLLOWED BY THEIR SIGNATURE, THE DATE OF SUCH ALTERATION, AND A SPECIFIC DESCRIPTION OF THE ALTERATION.

						CHAMPLAIN HUDSON POWER EXPRESS SEGMENT 11 (PACKAGE 7A) - CSX: CATSKILL EROSION AND SEDIMENT CONTROL PLAN STA. 70101+50.00 TO STA. 70114+00.00						KIEWIT PROJECT NO. 21162		
												KC PROJECT NO. 120174		
												DRAWING NO.		
												C-407.1		
	06/19/2023	ISSUED FOR CONSTRUCTION SUBMISSION	SL	JL										
No.	DATE	SUBMITTAL / REVISION DESCRIPTION	DB	APP	DRAWN BY:	BL	DESIGNED BY:	SL	APPROVED BY:	JL	SCALE REV. NO.	AS SHOWN 0	DATE SH.NO.	06/19/2023 OF

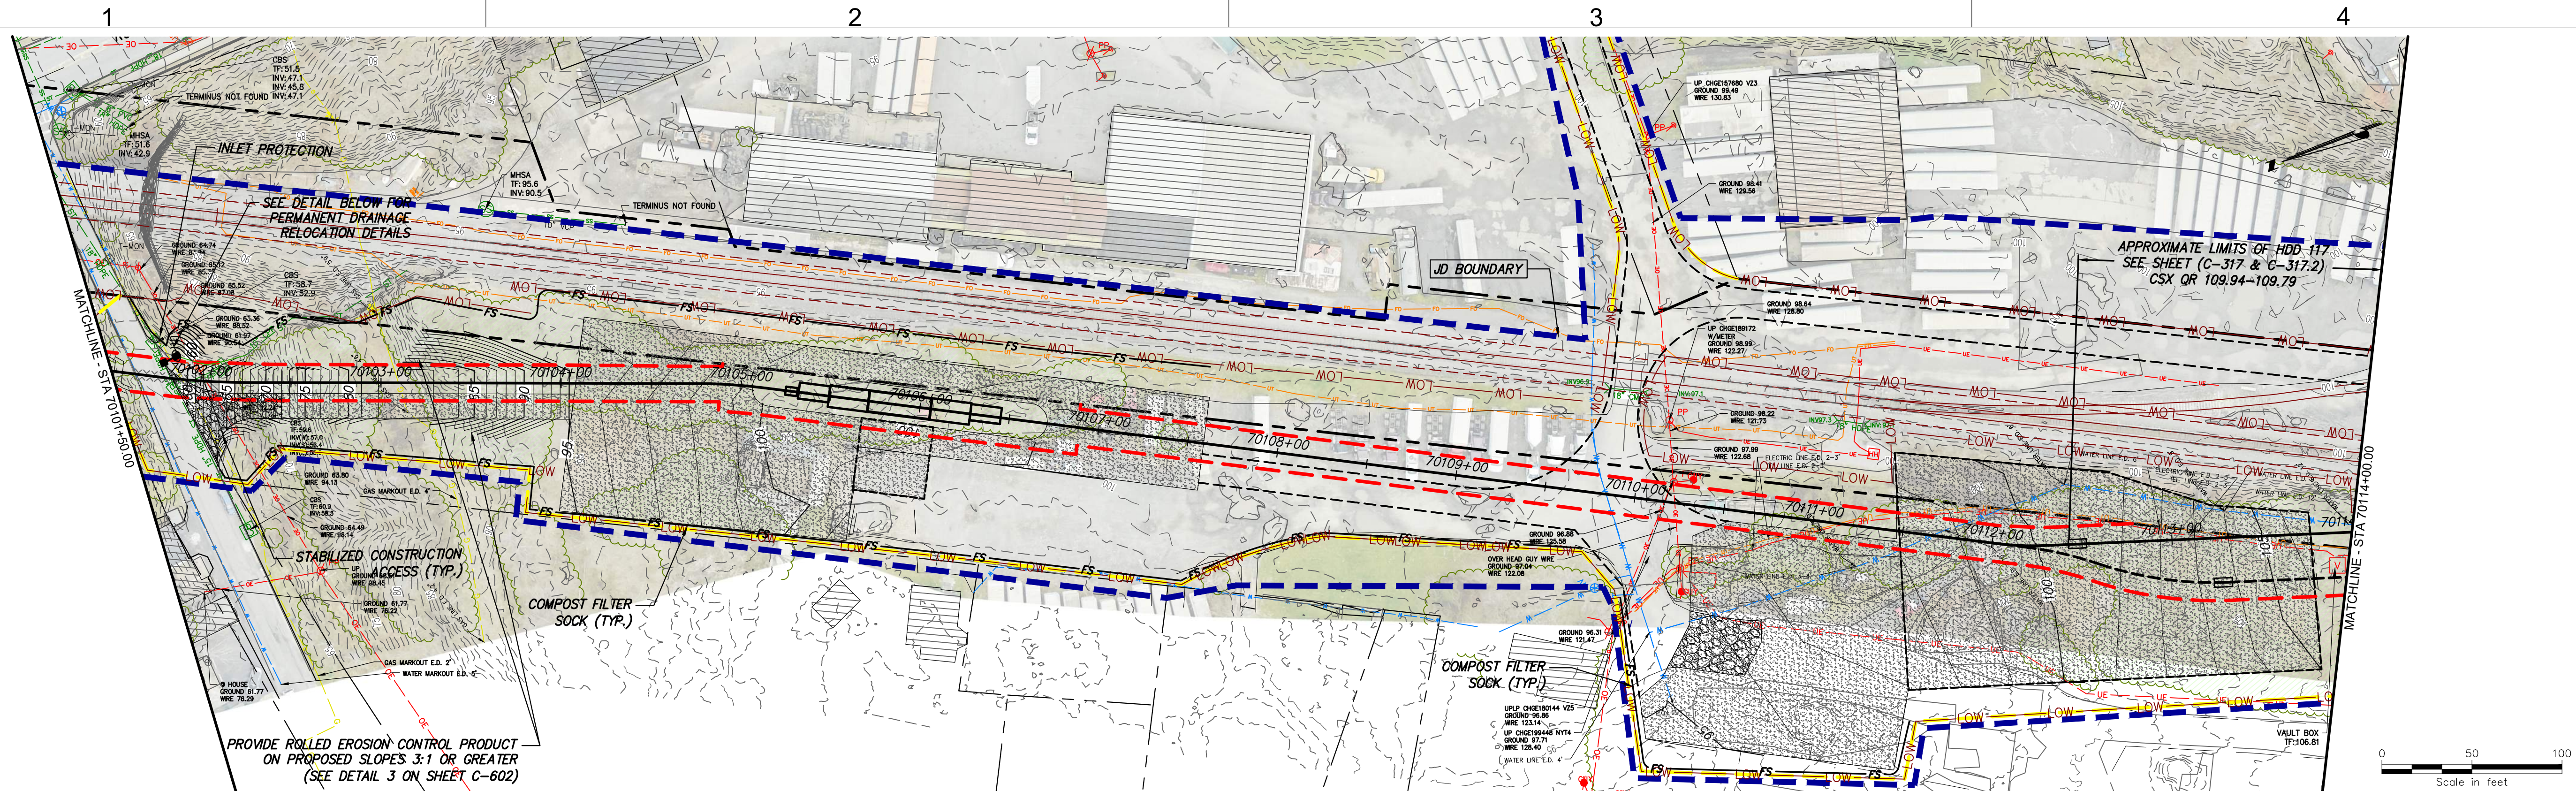

STA. 70114+00.00 TO STA. 70125+00.00 PLAN VIEW
SCALE: 1" = 50'