


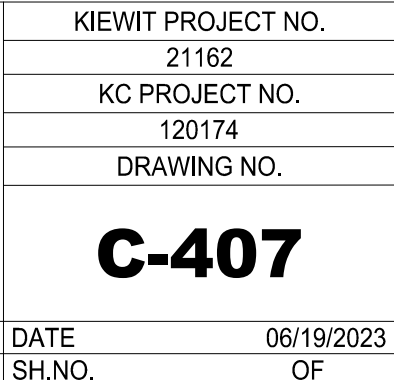
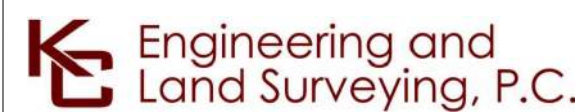
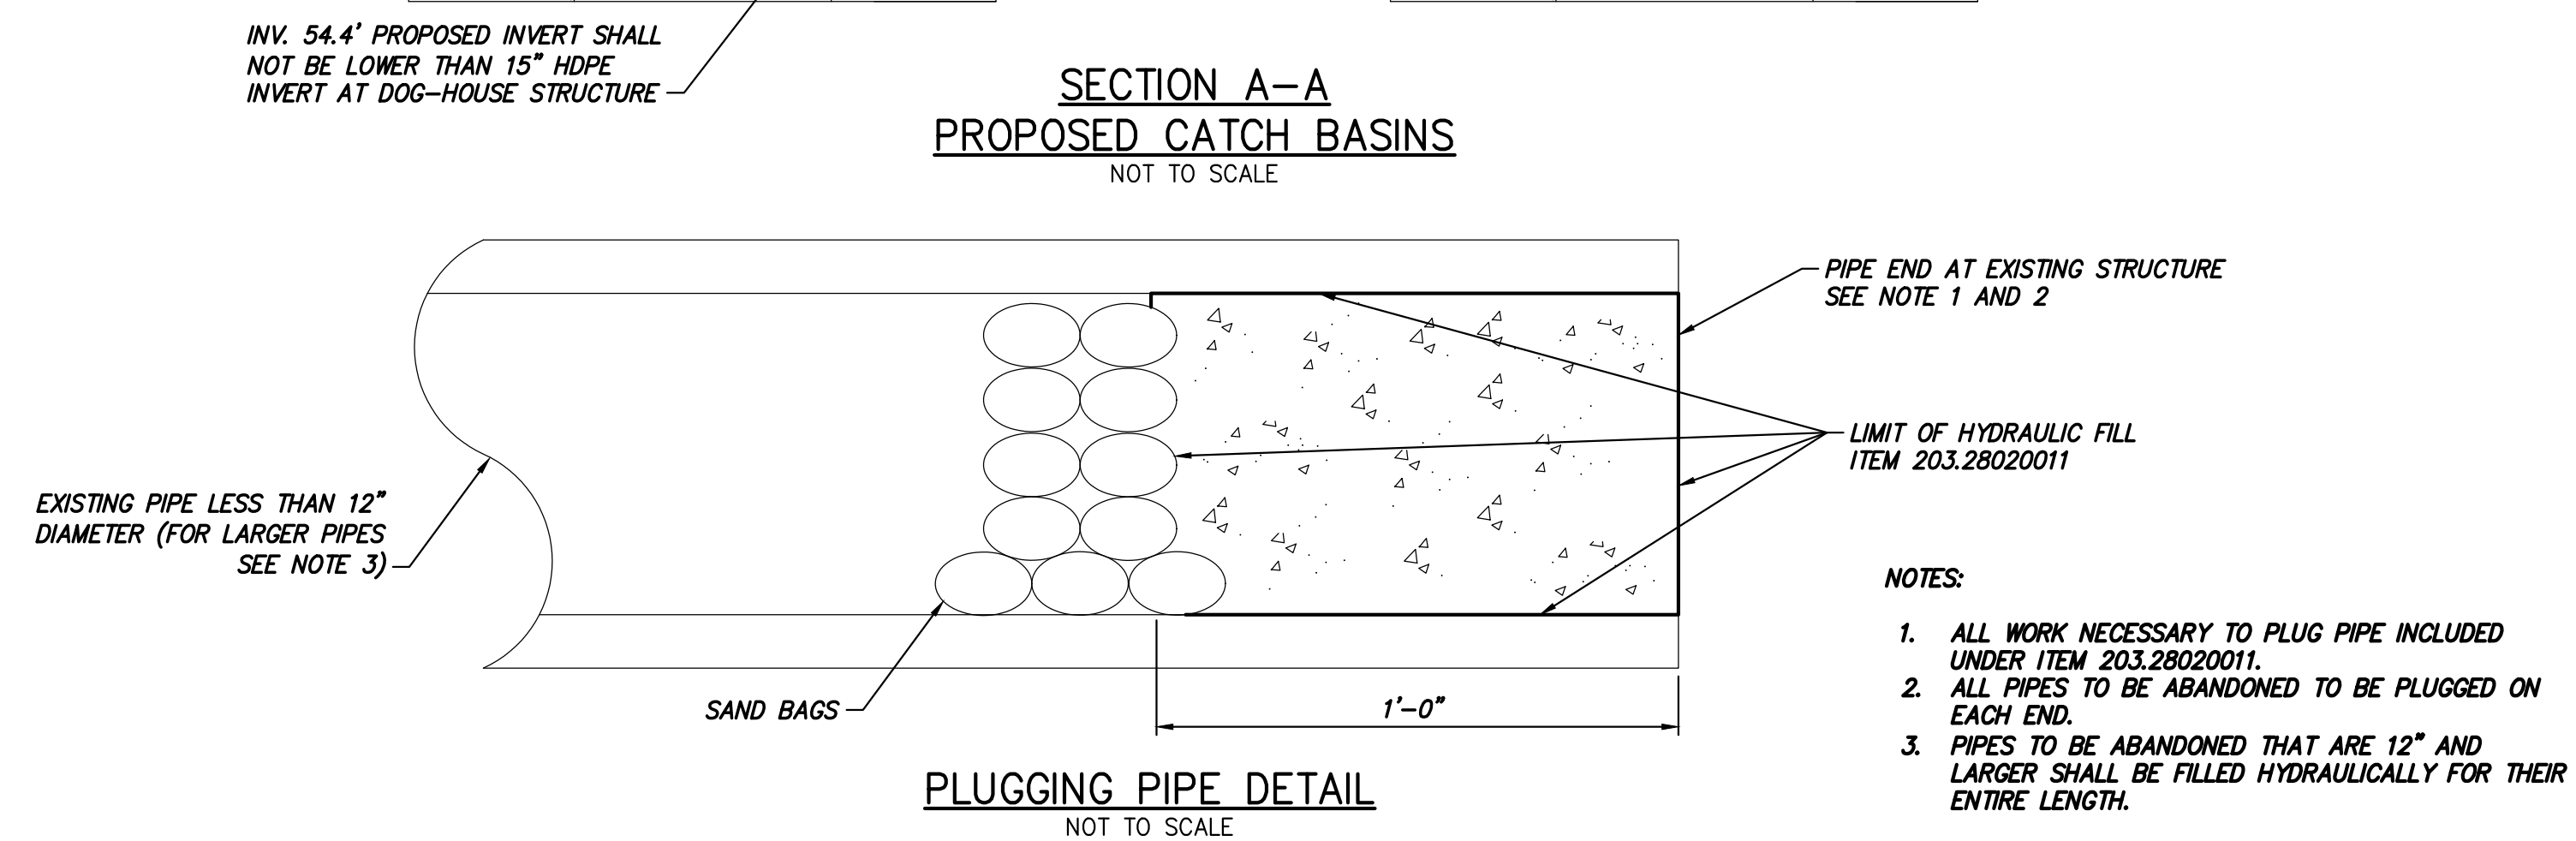


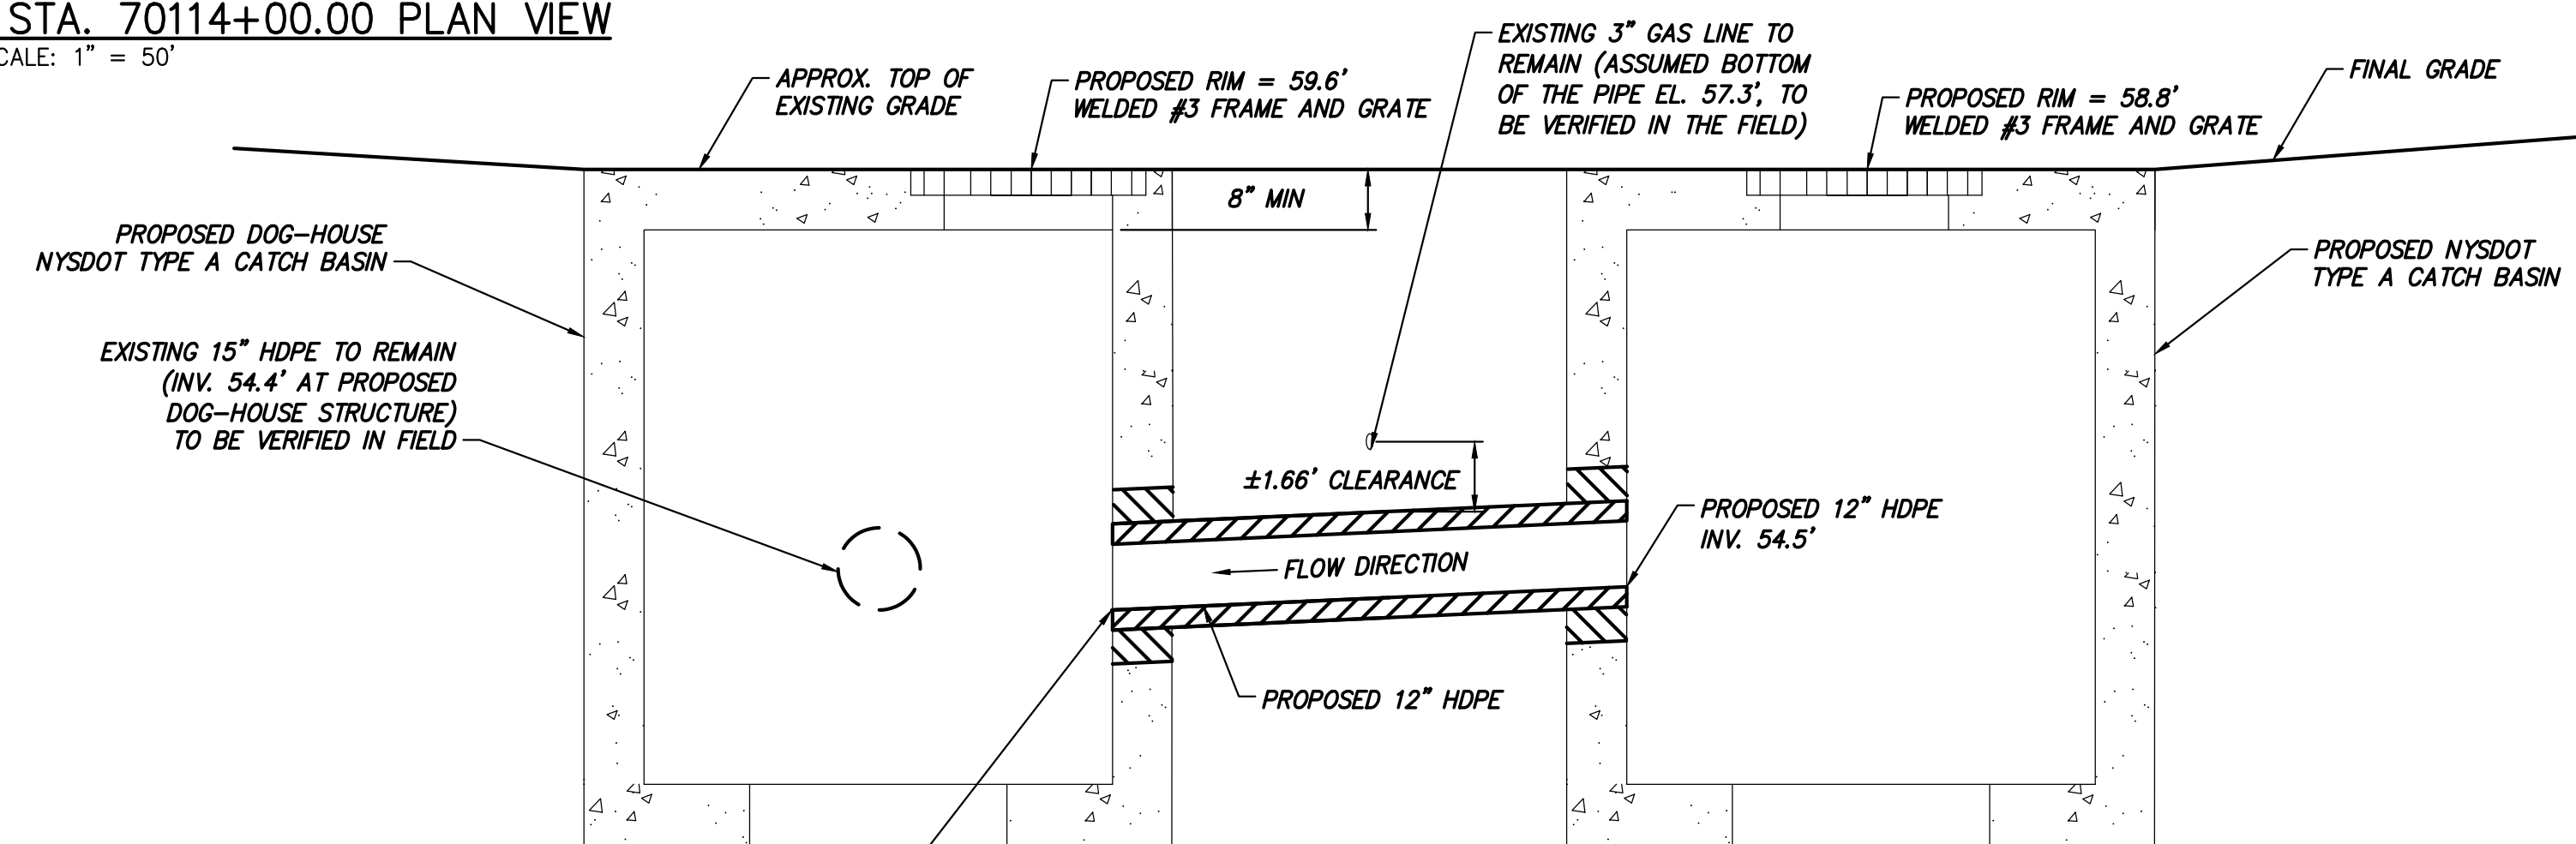

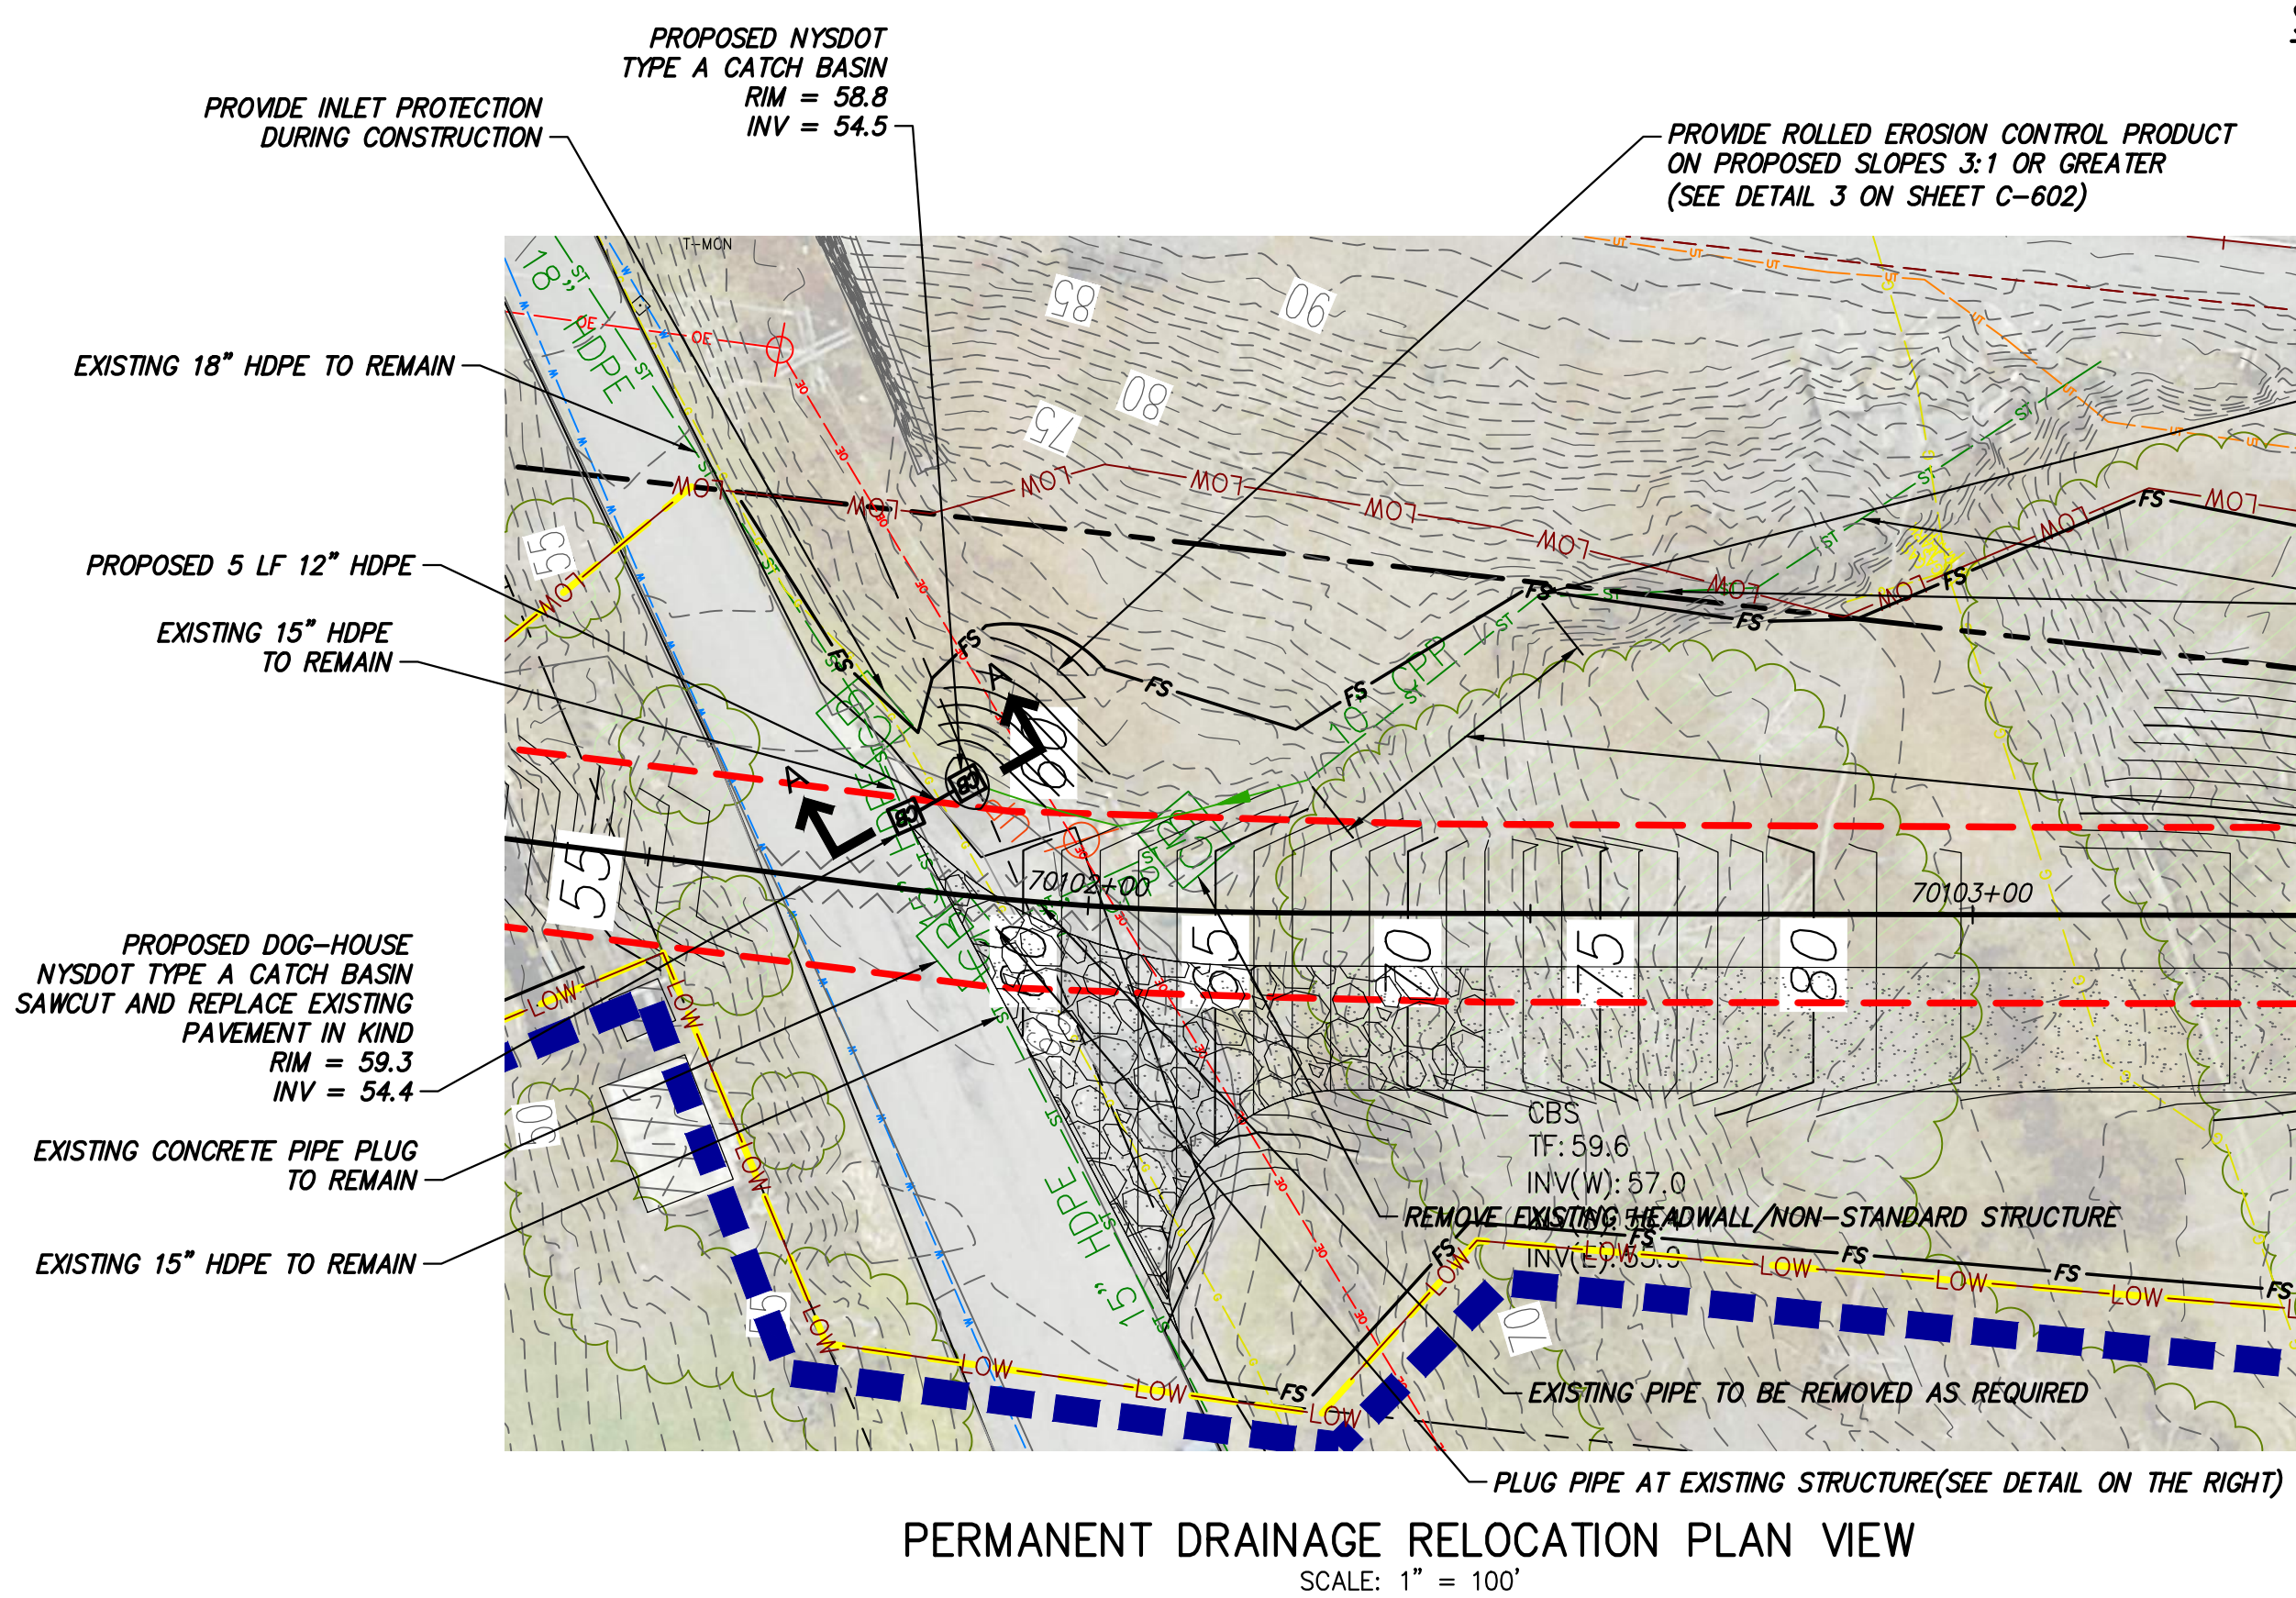

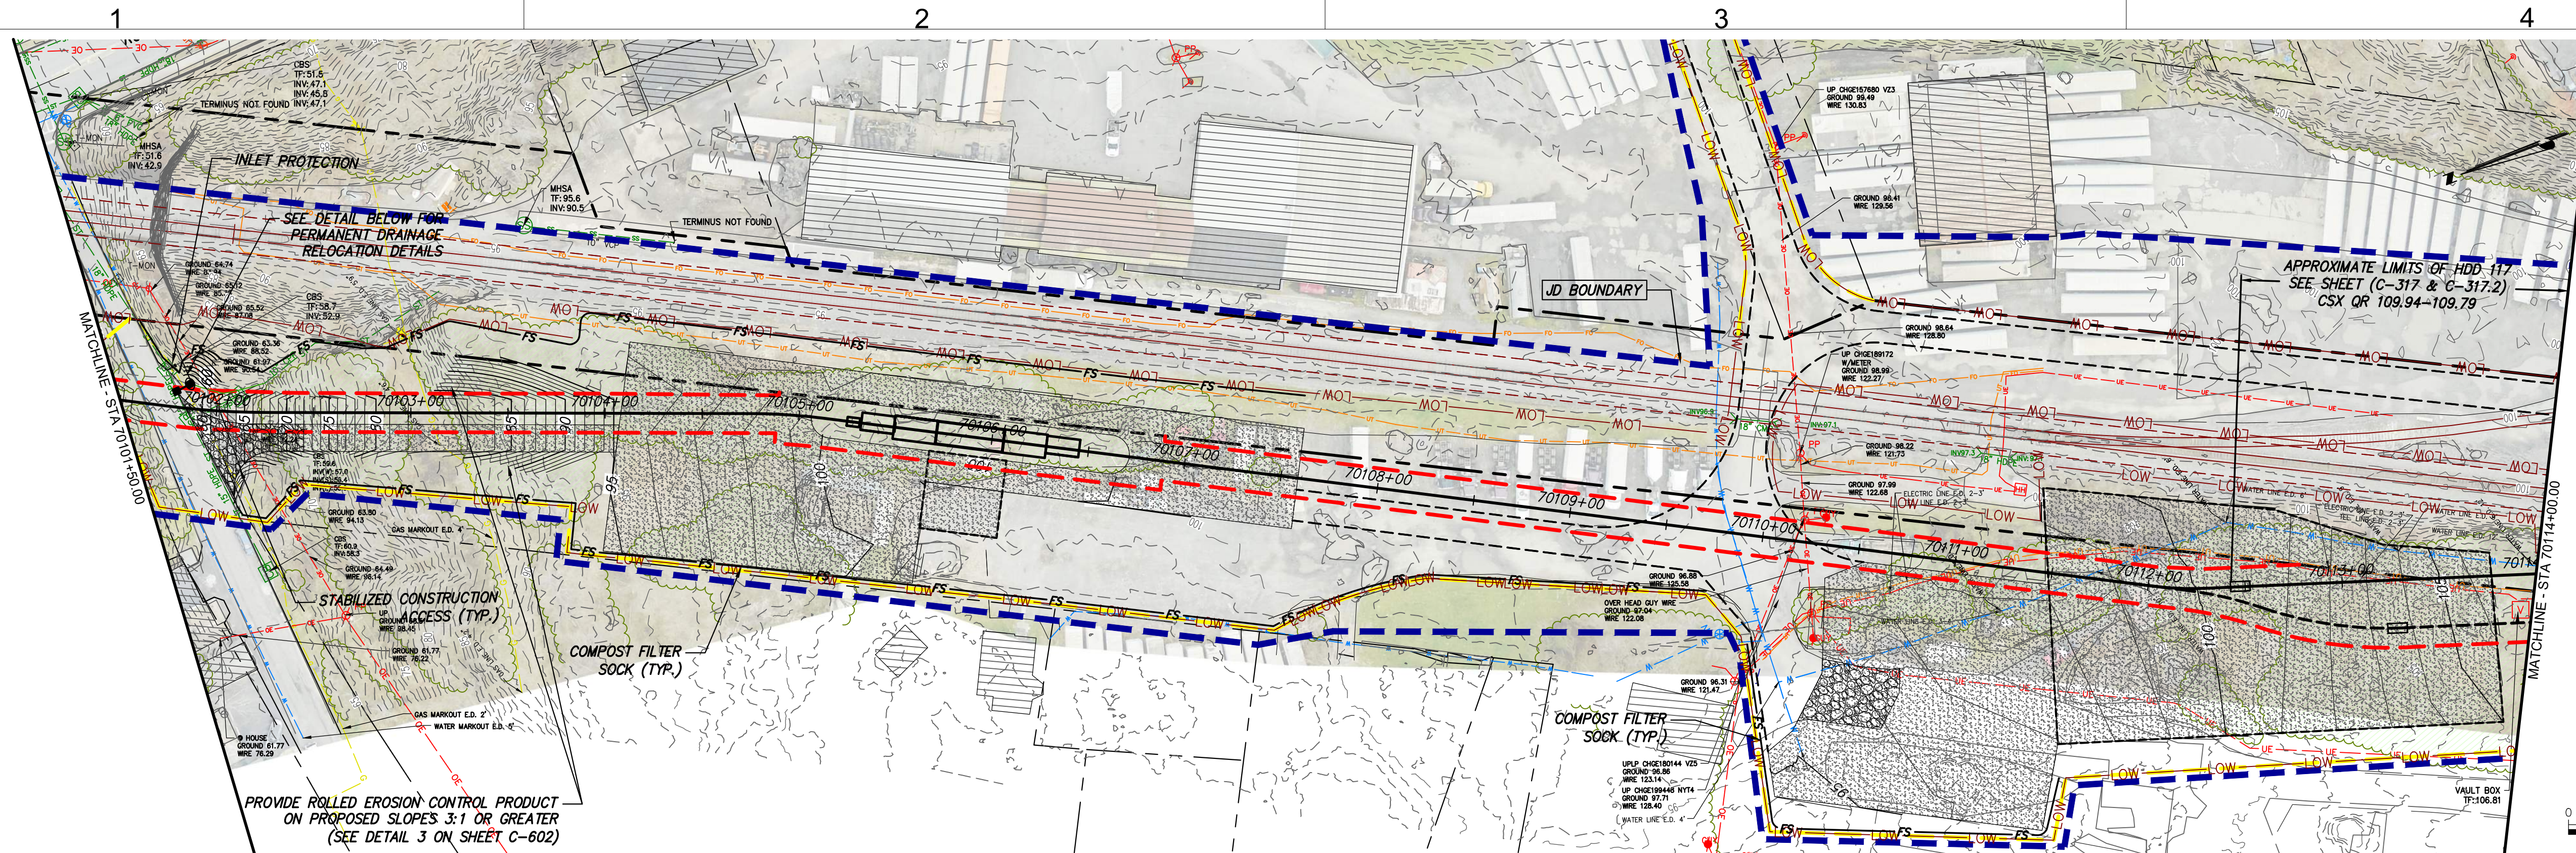

IT IS A VIOLATION OF LAW FOR ANY PERSON, UNLESS THEY ARE ACTING UNDER THE DIRECTION OF A LICENSED PROFESSIONAL ENGINEER, ARCHITECT, LANDSCAPE ARCHITECT OR LAND SURVEYOR TO ALTER AN ITEM IN ANY WAY. IF AN ITEM BEARING THE STAMP OF A LICENSED PROFESSIONAL IS ALTERED, THE ALTERING ENGINEER, ARCHITECT, LANDSCAPE ARCHITECT OR LAND SURVEYOR SHALL STAMP THE DOCUMENT AND INCLUDE THE NOTATION "ALTERED BY" FOLLOWED BY THEIR SIGNATURE, THE DATE OF SUCH ALTERATION, AND A SPECIFIC DESCRIPTION OF THE ALTERATION.

	06/19/2023	ISSUED FOR CONSTRUCTION SUBMISSION	SL	JL
No.	DATE	SUBMITTAL / REVISION DESCRIPTION	DB	APP

CHAMPLAIN HUDSON POWER EXPRESS SEGMENT 11 (PACKAGE 7A) - CSX: CATSKILL EROSION AND SEDIMENT CONTROL PLAN STA. 70101+50.00 TO STA. 70114+00.00					KIEWIT PROJECT NO.	
					21162	
					KC PROJECT NO.	
					120174	
					DRAWING NO.	
					C-407.1	
DRAWN BY: BL		DESIGNED BY: SL		APPROVED BY: JL		SCALE
						REV. NO.
						AS SHOWN
						DATE
						SH NO.
						OF