

ATTACHMENT E

Revised Attachment D: Plan View Maps - Overland Route

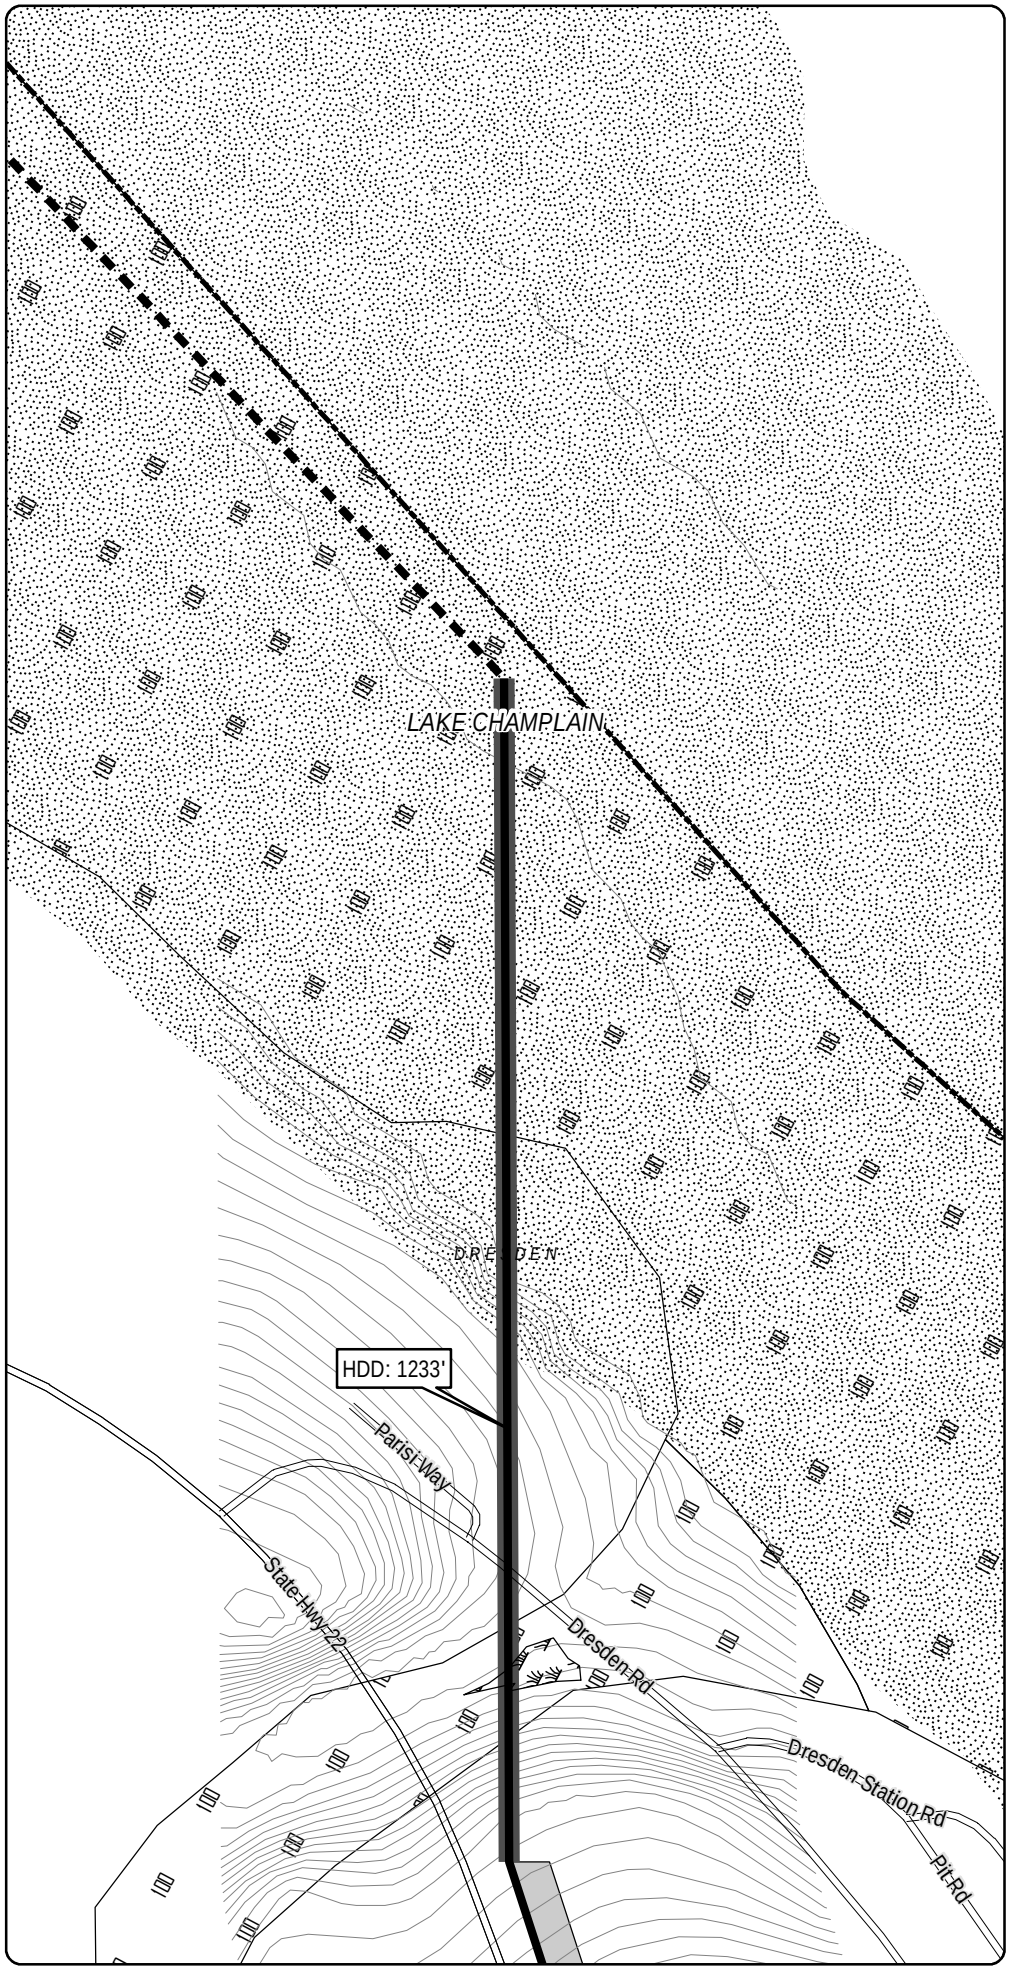

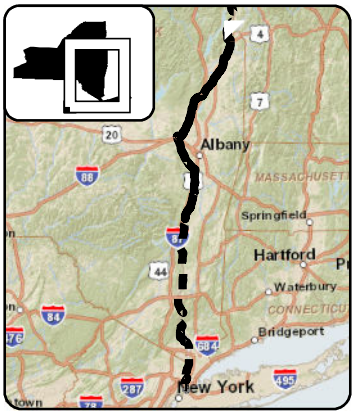

LEGEND

- CHPE Project Milepost
- Proposed CHPE Terrestrial Route HVDC
- Proposed CHPE Submarine Route HVDC
- Proposed CHPE Terrestrial Route HVAC
- Preliminary Construction Corridor
- Perennial Stream Top of Bank
- Intermittent Stream
- Ditch
- Wetland Delineation Line
- Wetland
- 100 Year Flood Zone
- 500 Year Flood Zone
- Hydrography
- Town Boundary
- County Boundary
- Proposed HDD Location
- Proposed Pipe Bridge Location
- Roads
- Rail Line
- Contour - 2'

0 100 200

Feet

Transmission Developers Inc.

Champlain Hudson Power Express Project

Champlain Hudson Power Express Inc.

Plan View Map

Terrestrial Route

Sheet 1 of 370


Prepared on 2/27/2012


by: HDR | TDI & TRC

DATA SOURCES: ESRI, NYSDOT, FEMA, NYDEC, NWI, TDI, TRC

Sheet 2

R:\Projects\GIS_2009\168272_TDI_Hudson\MXD\USACE\Terrestrial_Route_8x11_usace_2012.mxd

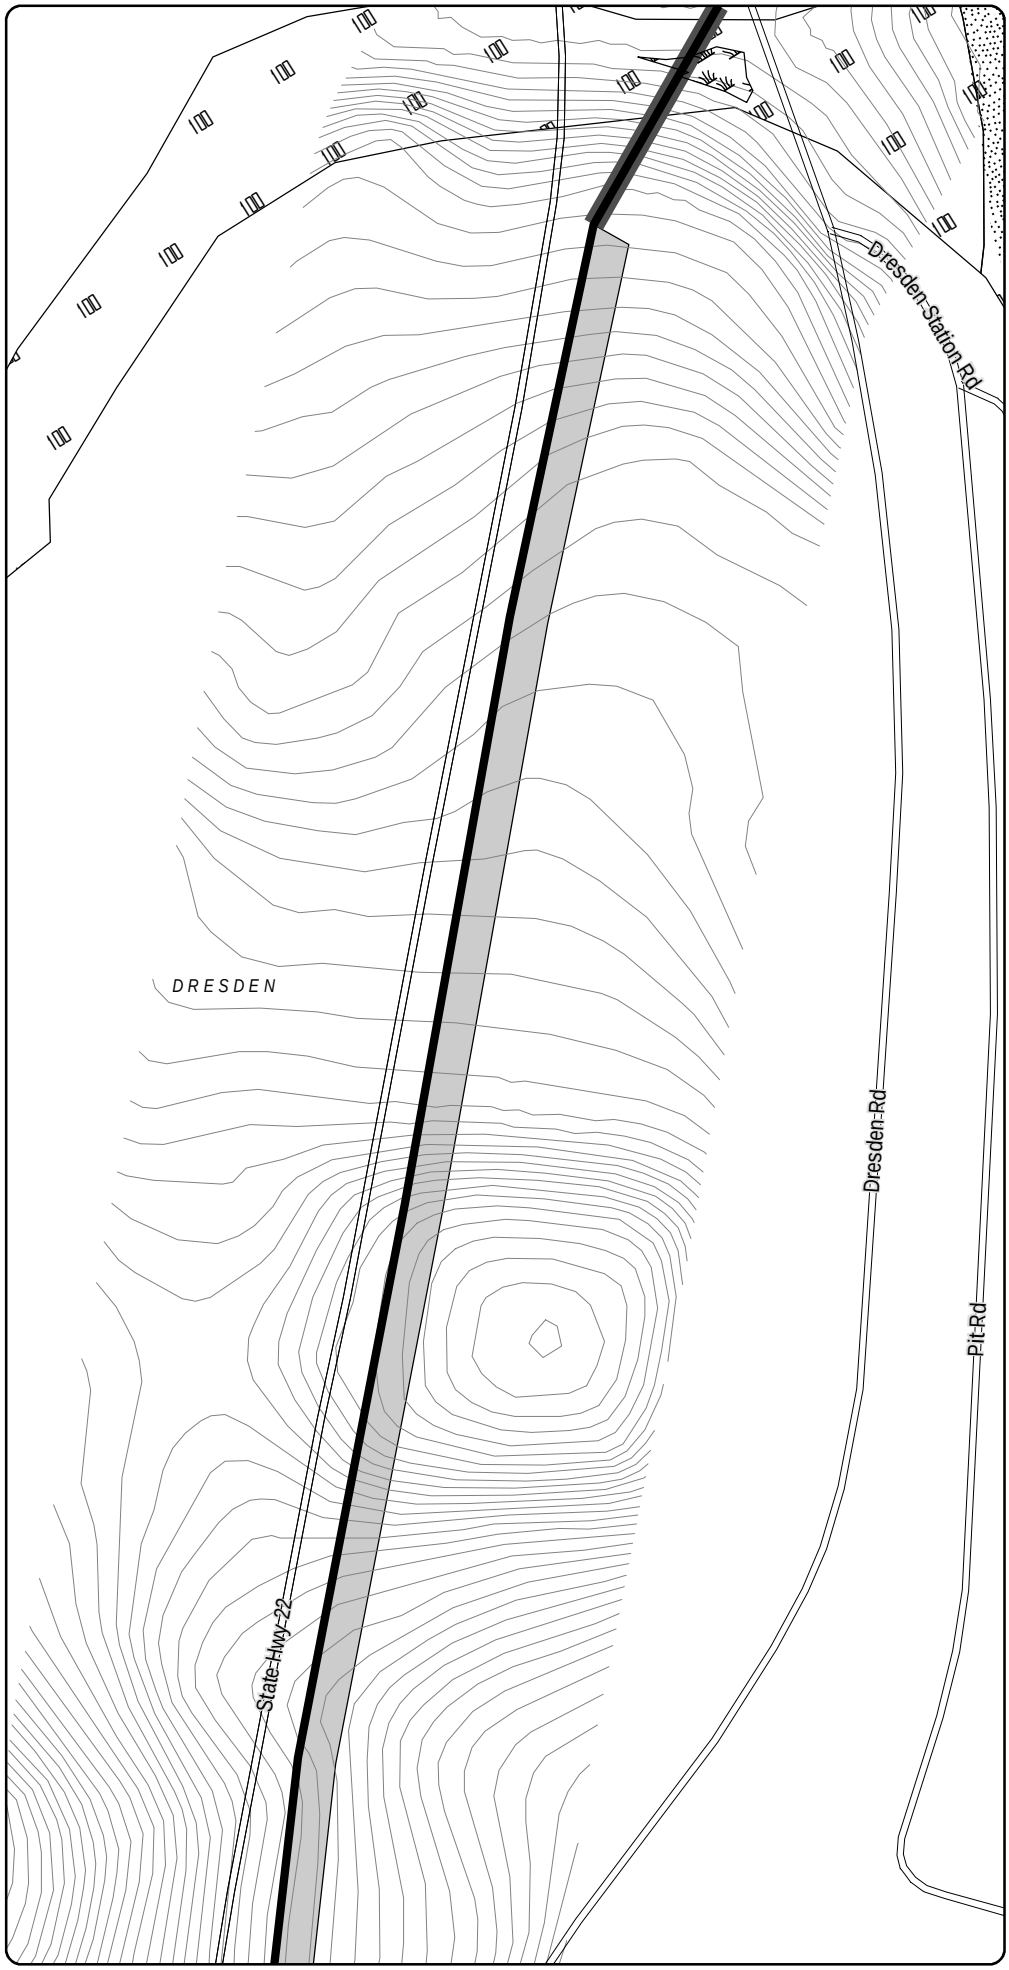

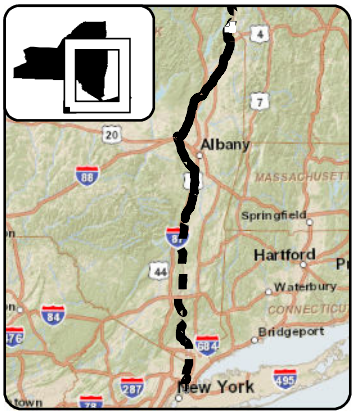

LEGEND

- CHPE Project Milepost
- Proposed CHPE Terrestrial Route HVDC
- Proposed CHPE Submarine Route HVDC
- Proposed CHPE Terrestrial Route HVAC
- Preliminary Construction Corridor
- Perennial Stream Top of Bank
- Intermittent Stream
- Ditch
- Wetland Delineation Line
- Wetland
- 100 Year Flood Zone
- 500 Year Flood Zone
- Hydrography
- Town Boundary
- County Boundary
- Proposed HDD Location
- Proposed Pipe Bridge Location
- Roads
- Rail Line
- Contour - 2'

N

0 100 200

Feet

Transmission Developers Inc.

Champlain Hudson Power Express Project

Champlain Hudson Power Express Inc.

Plan View Map

Terrestrial Route


Sheet 2 of 370


Prepared on 2/27/2012

by: HDR | TDI & TRC

DATA SOURCES: ESRI, NYSDOT, FEMA, NYDEC, NWI, TDI, TRC

R:\Projects\GIS_2009\168272_TDI_Hudson\MXD\USACE\Terrestrial_Route_8x11_usace_2012.mxd

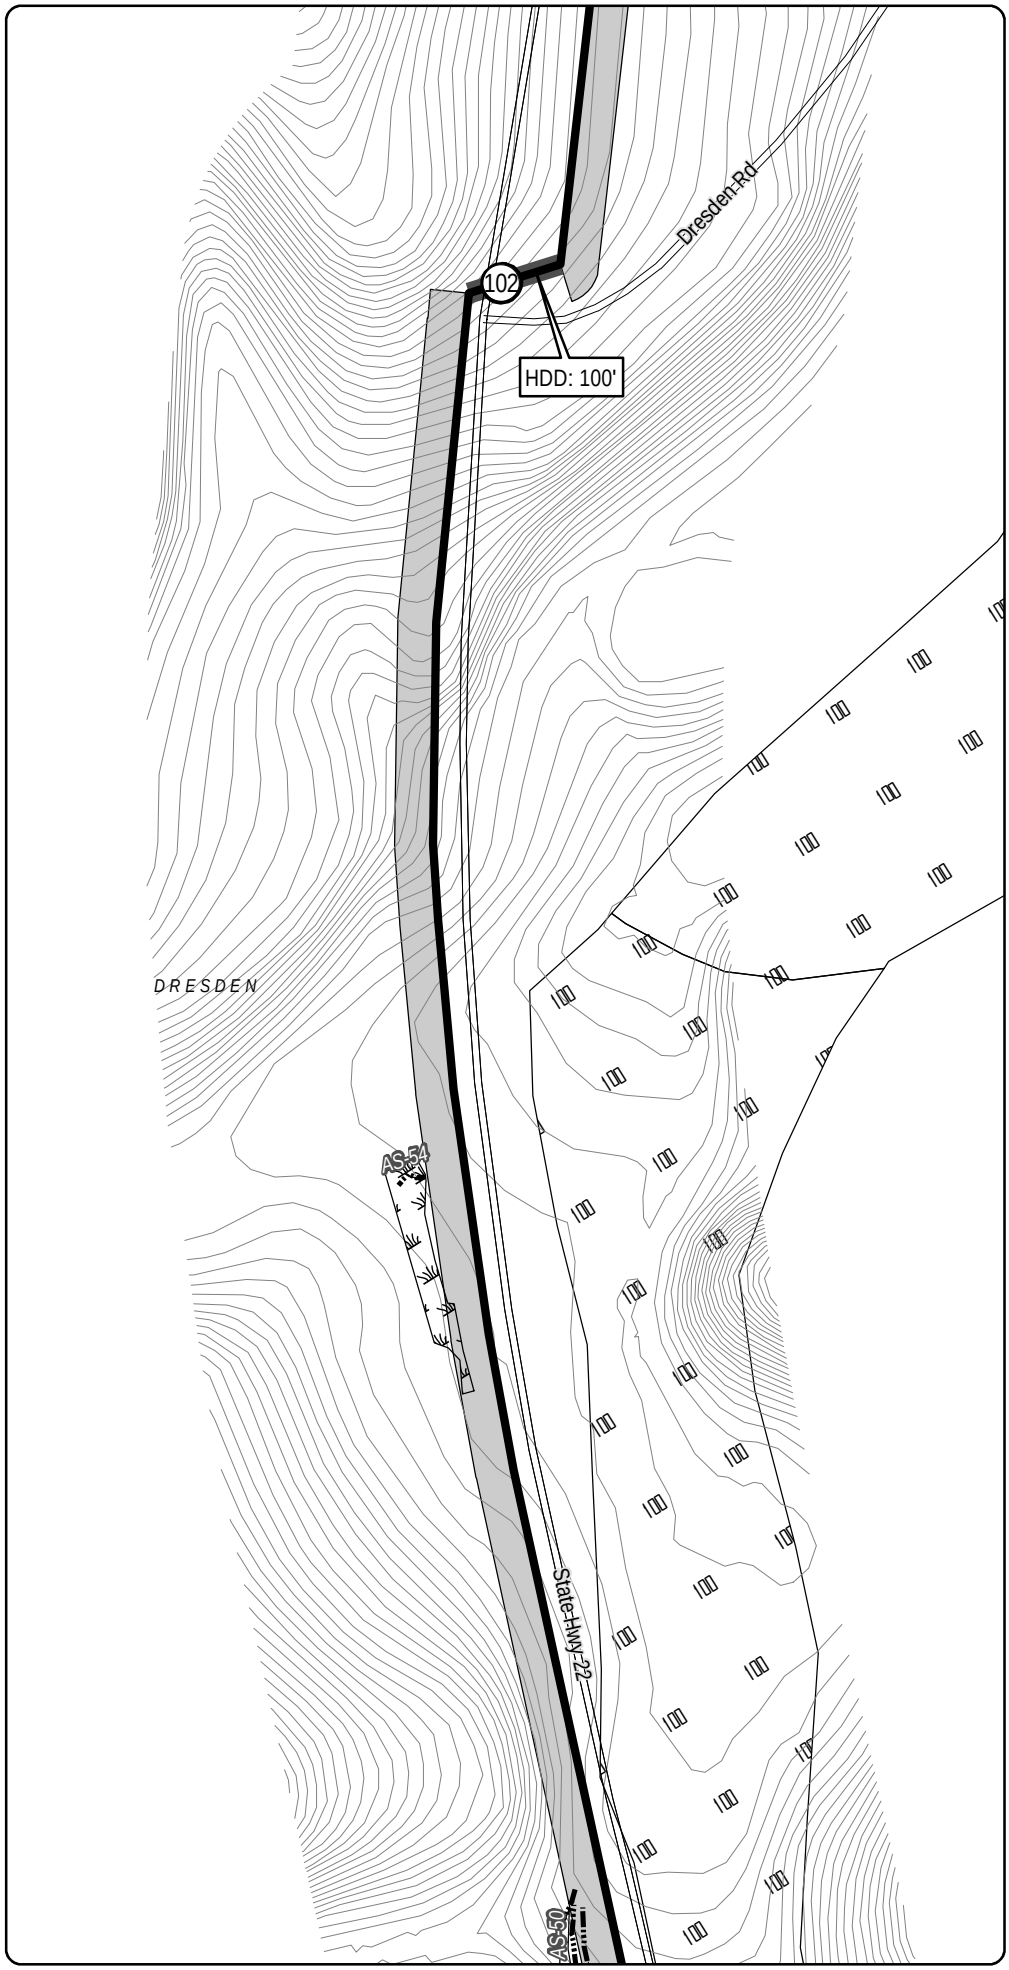

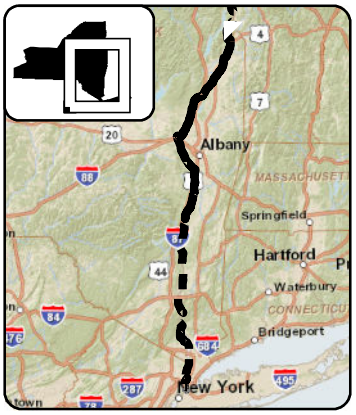

LEGEND

- CHPE Project Milepost
- Proposed CHPE Terrestrial Route HVDC
- Proposed CHPE Submarine Route HVDC
- Proposed CHPE Terrestrial Route HVAC
- Preliminary Construction Corridor
- Perennial Stream Top of Bank
- Intermittent Stream
- Ditch
- Wetland Delineation Line
- Wetland
- 100 Year Flood Zone
- 500 Year Flood Zone
- Hydrography
- Town Boundary
- County Boundary
- Proposed HDD Location
- Proposed Pipe Bridge Location
- Roads
- Rail Line
- Contour - 2'

N

0 100 200

Feet

Transmission Developers Inc.

Champlain Hudson Power Express Project

Champlain Hudson Power Express Inc.

Plan View Map

Terrestrial Route


Sheet 3 of 370


Prepared on 2/27/2012

by: HDR | DTA & TRC

R:\Projects\GIS_2009\168272_TDI_Hudson\MXD\USACE\Terrestrial_Route_8x11_usace_2012.mxd

DATA SOURCES: ESRI, NYSDOT, FEMA, NYDEC, NWI, TDI, TRC

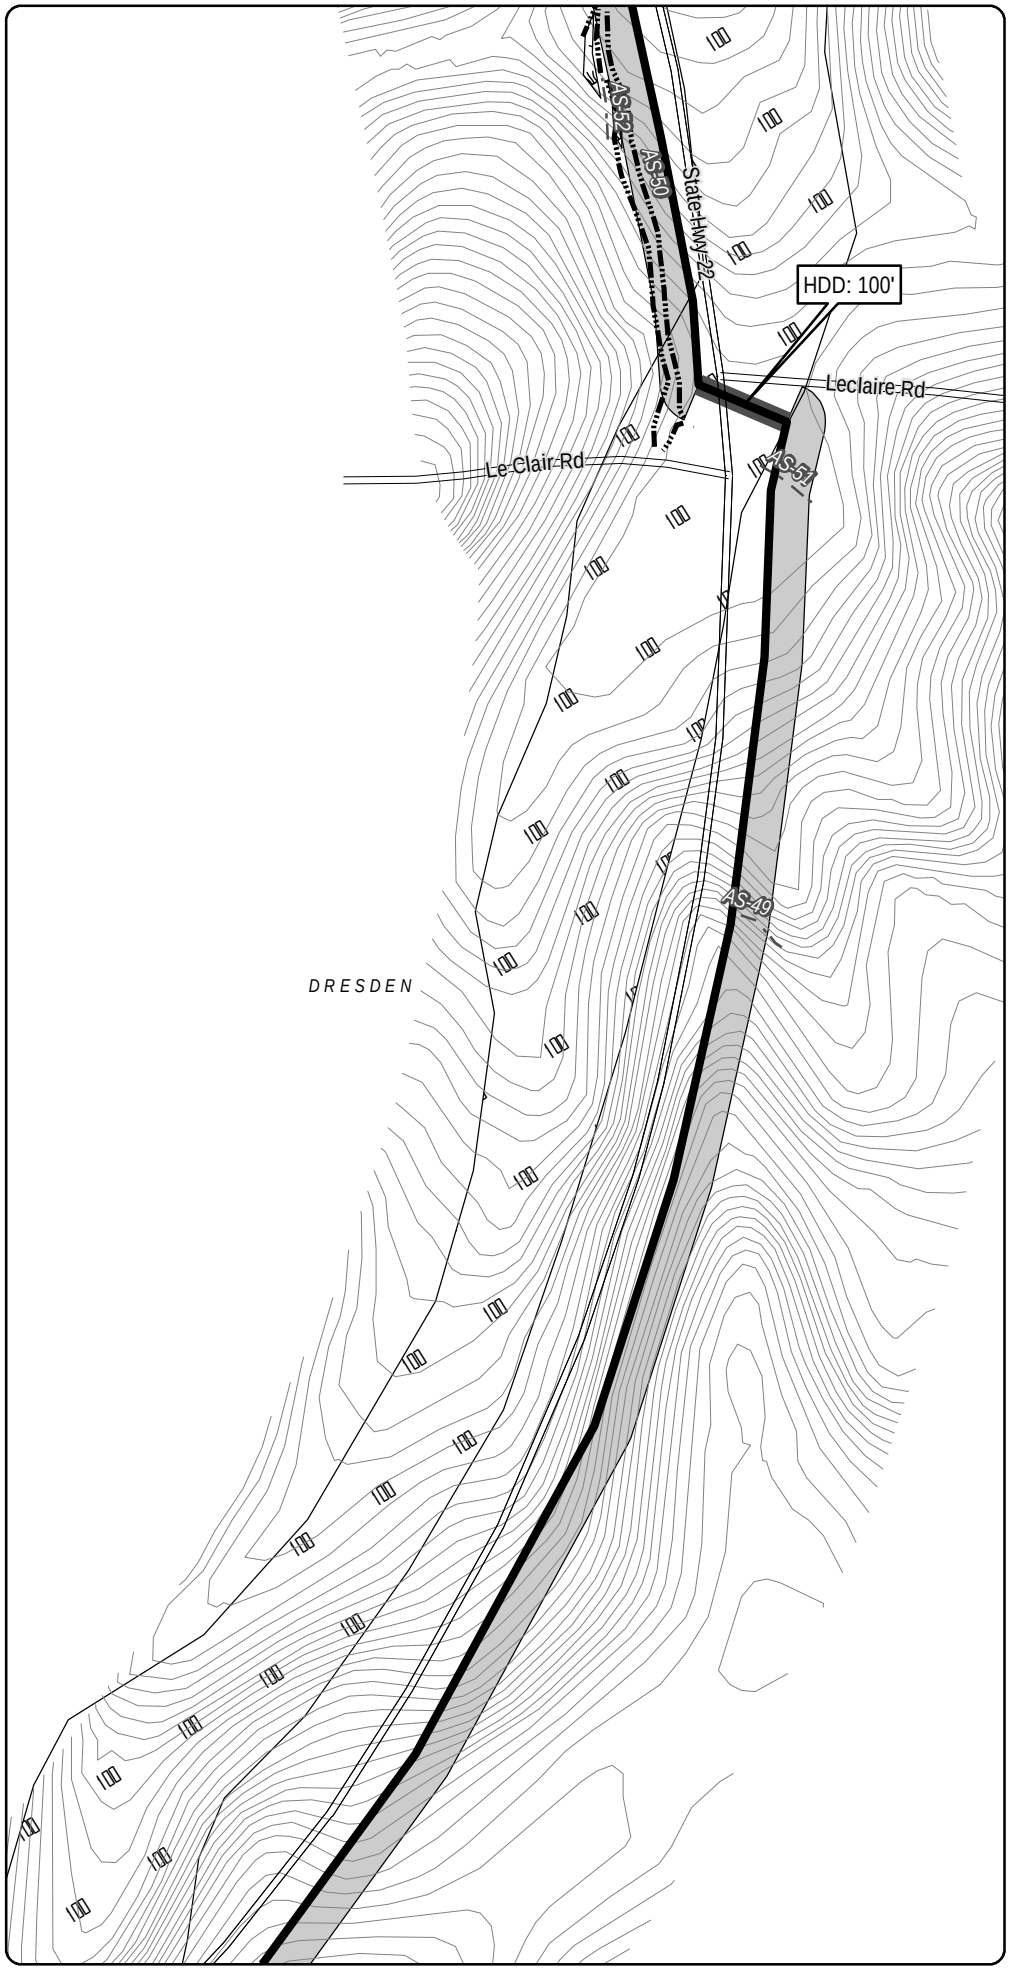

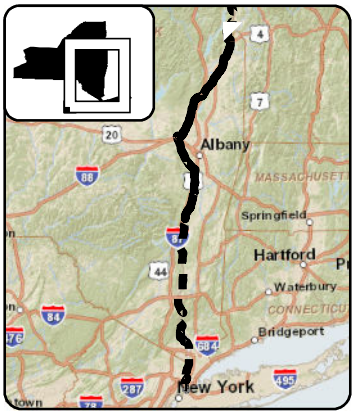

LEGEND

- CHPE Project Milepost
- Proposed CHPE Terrestrial Route HVDC
- Proposed CHPE Submarine Route HVDC
- Proposed CHPE Terrestrial Route HVAC
- Preliminary Construction Corridor
- Perennial Stream Top of Bank
- Intermittent Stream
- Ditch
- Wetland Delineation Line
- Wetland
- 100 Year Flood Zone
- 500 Year Flood Zone
- Hydrography
- Town Boundary
- County Boundary
- Proposed HDD Location
- Proposed Pipe Bridge Location
- Roads
- Rail Line
- Contour - 2'

N

0 100 200

Feet

Transmission Developers Inc.

Champlain Hudson Power Express Project

Champlain Hudson Power Express Inc.

Plan View Map

Terrestrial Route


Sheet 4 of 370


Prepared on 2/27/2012

by: HDR | TDI & TRC

DATA SOURCES: ESRI, NYSDOT, FEMA, NYDEC, NWI, TDI, TRC

R:\Projects\GIS_2009\168272_TDI_Hudson\MXD\USACE\Terrestrial_Route_8x11_usace_2012.mxd

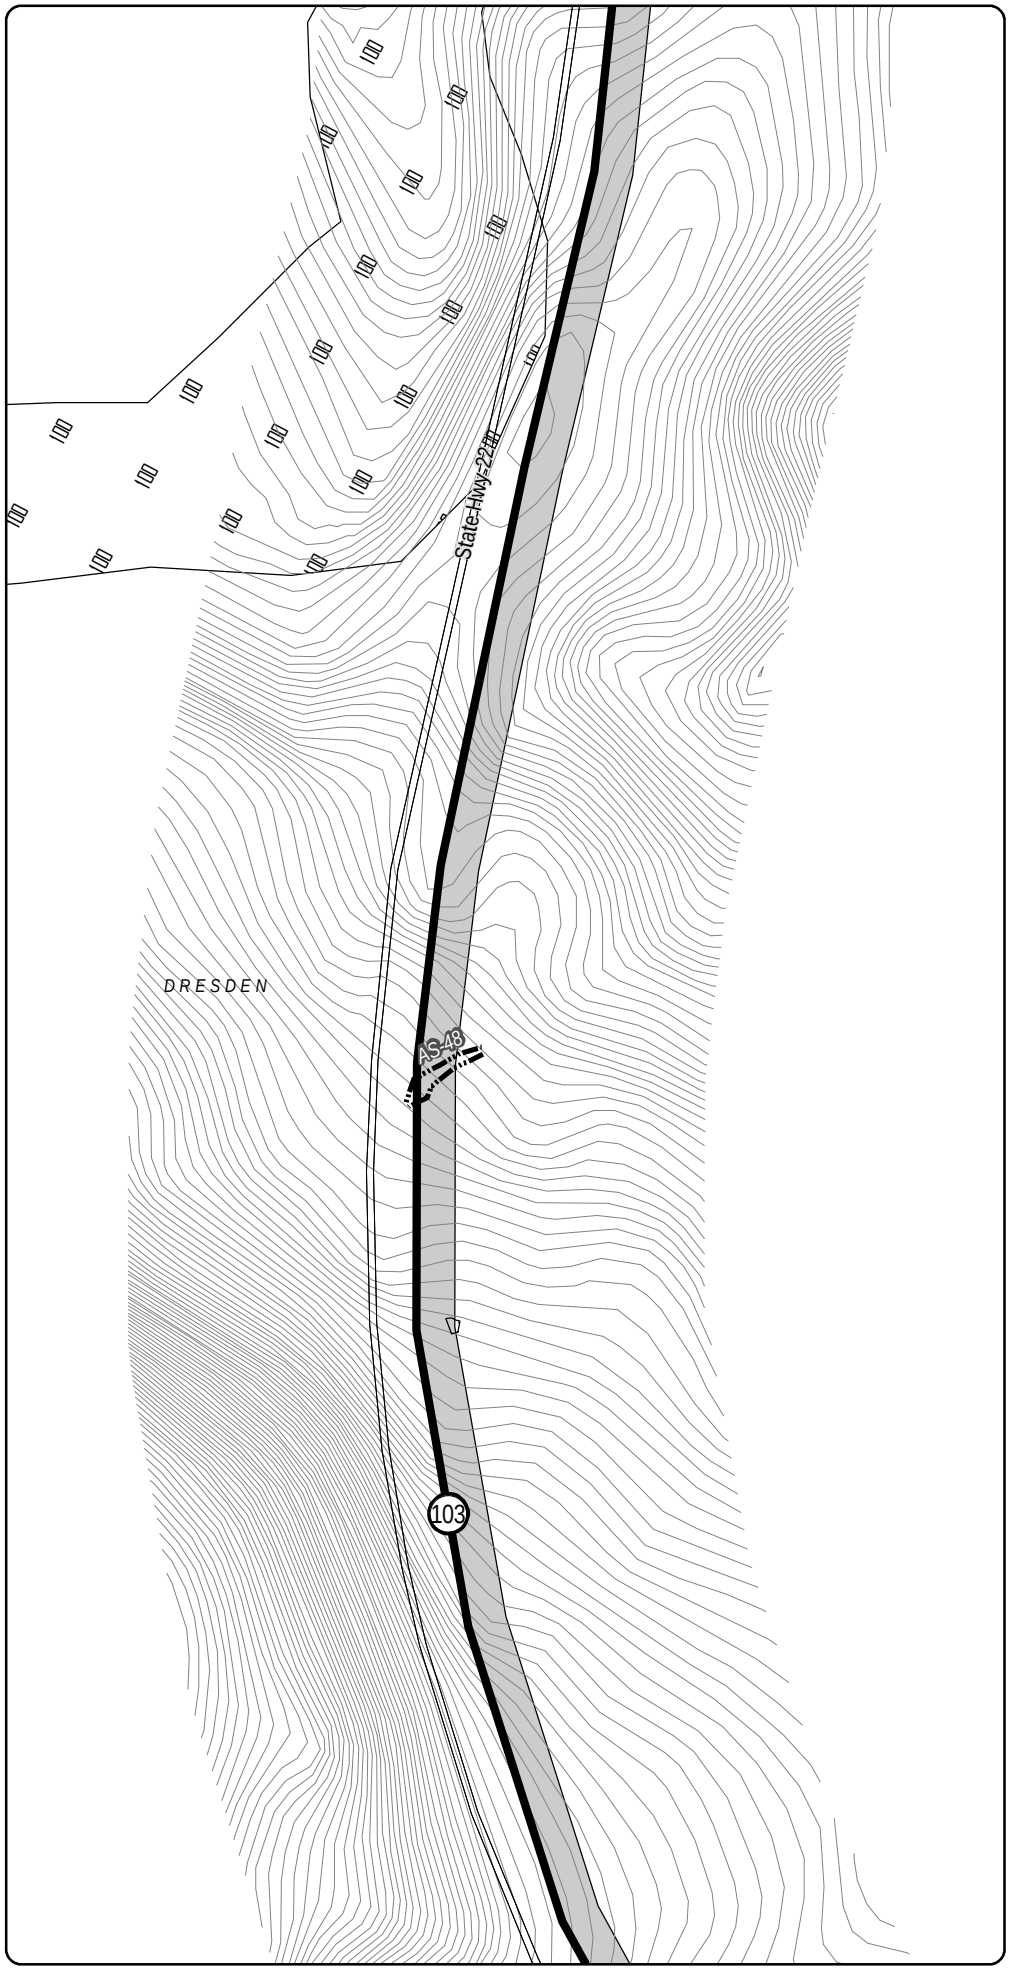

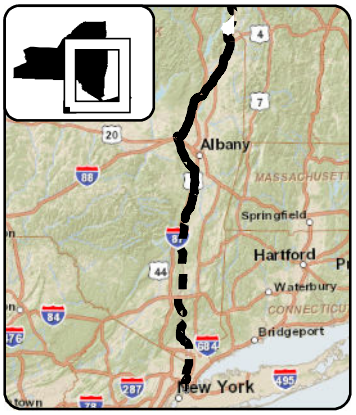

LEGEND

- CHPE Project Milepost
- Proposed CHPE Terrestrial Route HVDC
- Proposed CHPE Submarine Route HVDC
- Proposed CHPE Terrestrial Route HVAC
- Preliminary Construction Corridor
- Perennial Stream Top of Bank
- Intermittent Stream
- Ditch
- Wetland Delineation Line
- Wetland
- 100 Year Flood Zone
- 500 Year Flood Zone
- Hydrography
- Town Boundary
- County Boundary
- Proposed HDD Location
- Proposed Pipe Bridge Location
- Roads
- Rail Line
- Contour - 2'

0 100 200

Feet

Transmission Developers Inc.

Champlain Hudson Power Express Project

Champlain Hudson Power Express Inc.

Plan View Map

Terrestrial Route


Sheet 5 of 370


Prepared on 2/27/2012

by: HDR | DTA & TRC

DATA SOURCES: ESRI, NYSDOT, FEMA, NYDEC, NWI, TDI, TRC

R:\Projects\GIS_2009\168272_TDI_Hudson\MXD\USACE\Terrestrial_Route_8x11_usace_2012.mxd

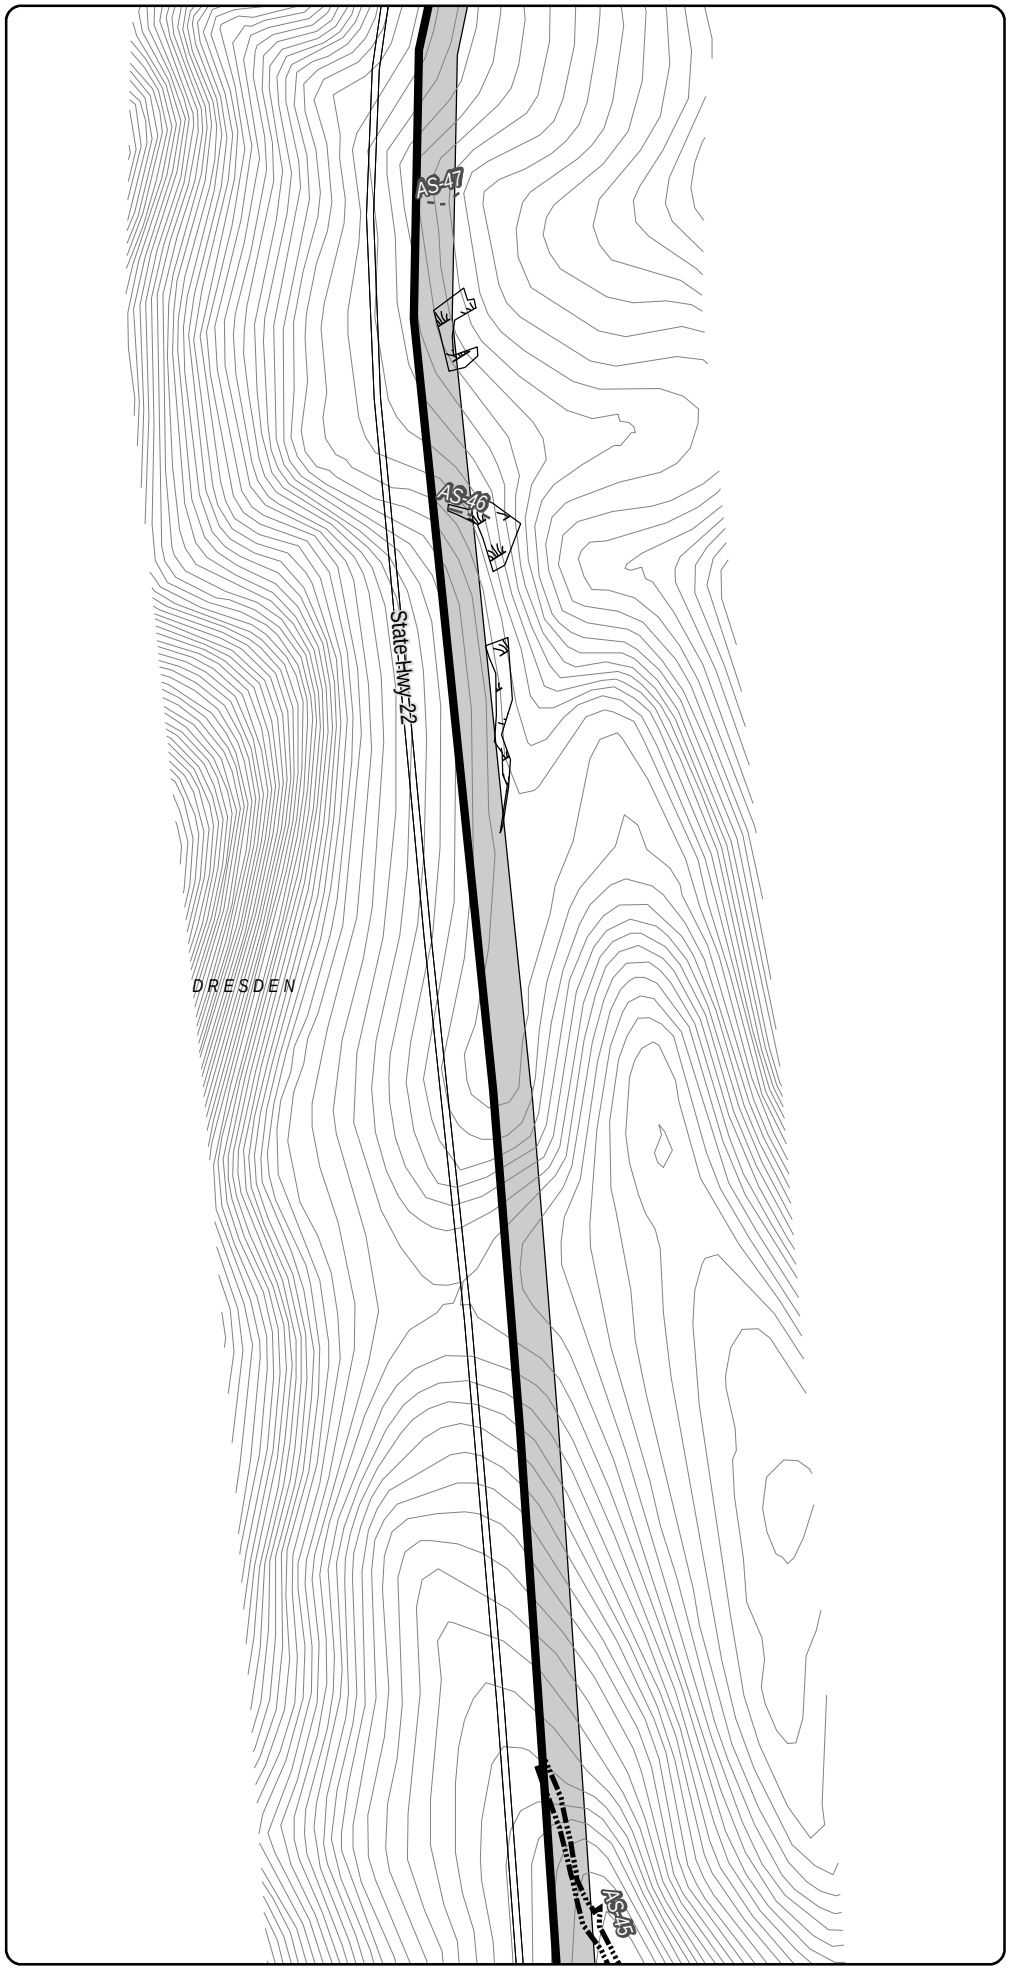

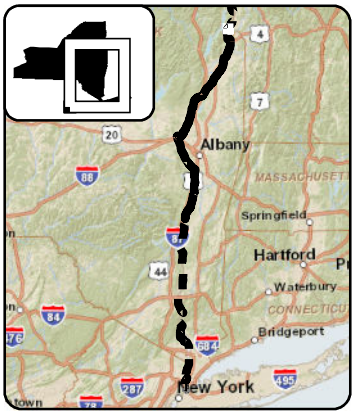

LEGEND

- CHPE Project Milepost
- Proposed CHPE Terrestrial Route HVDC
- Proposed CHPE Submarine Route HVDC
- Proposed CHPE Terrestrial Route HVAC
- Preliminary Construction Corridor
- Perennial Stream Top of Bank
- Intermittent Stream
- Ditch
- Wetland Delineation Line
- Wetland
- 100 Year Flood Zone
- 500 Year Flood Zone
- Hydrography
- Town Boundary
- County Boundary
- Proposed HDD Location
- Proposed Pipe Bridge Location
- Roads
- Rail Line
- Contour - 2'

N

0 100 200

Feet

Transmission Developers Inc.

Champlain Hudson Power Express Project

Champlain Hudson Power Express Inc.

Plan View Map

Terrestrial Route


Sheet 6 of 370


Prepared on 2/27/2012

by: HDR | TDI & TRC

R:\Projects\GIS_2009\168272_TDI_Hudson\MXD\USACE\Terrestrial_Route_8x11_usace_2012.mxd

DATA SOURCES: ESRI, NYSDOT, FEMA, NYDEC, NWI, TDI, TRC

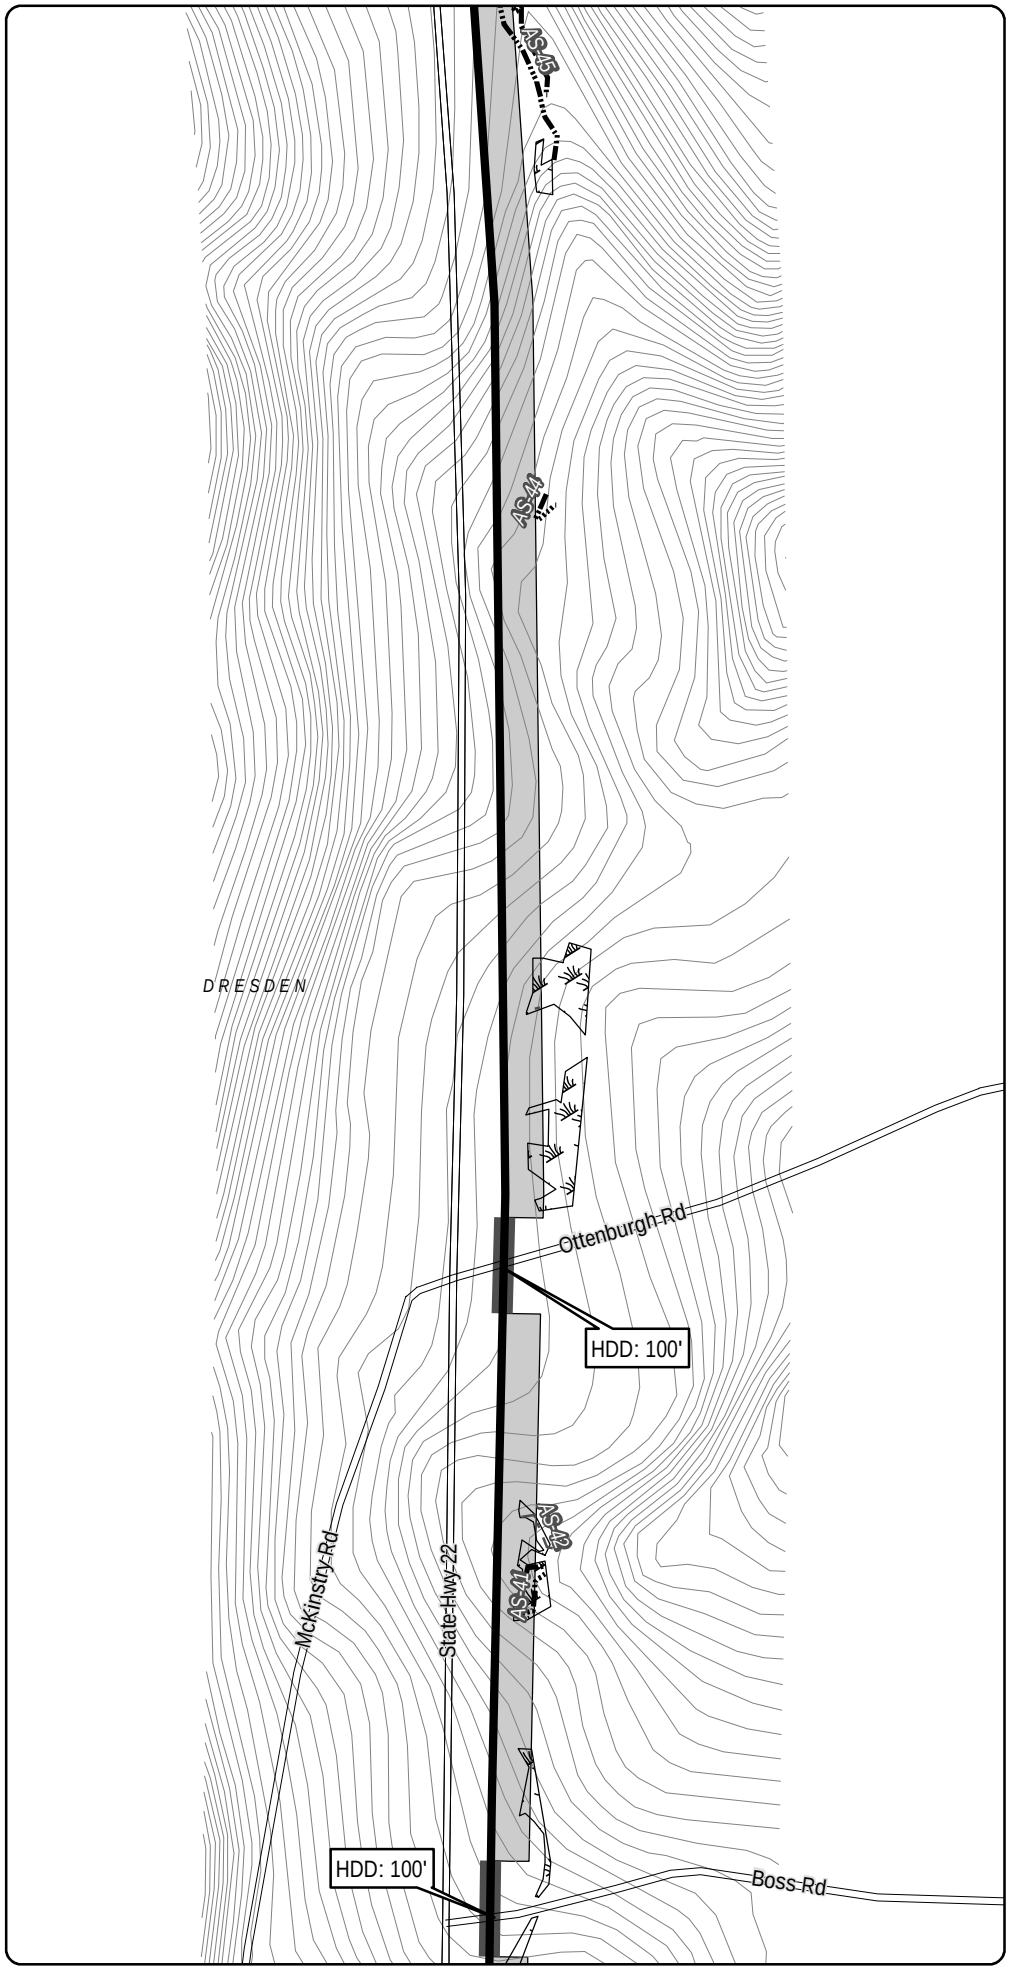

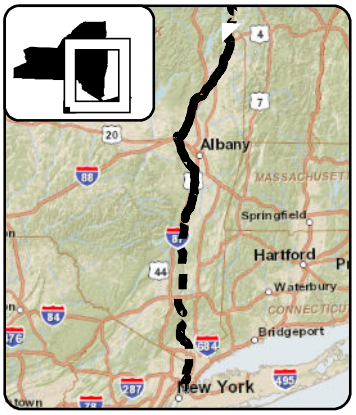

LEGEND

- CHPE Project Milepost
- Proposed CHPE Terrestrial Route HVDC
- Proposed CHPE Submarine Route HVDC
- Proposed CHPE Terrestrial Route HVAC
- Preliminary Construction Corridor
- Perennial Stream Top of Bank
- Intermittent Stream
- Ditch
- Wetland Delineation Line
- Wetland
- 100 Year Flood Zone
- 500 Year Flood Zone
- Hydrography
- Town Boundary
- County Boundary
- Proposed HDD Location
- Proposed Pipe Bridge Location
- Roads
- Rail Line
- Contour - 2'

N

0 100 200

Feet

Transmission Developers Inc.

Champlain Hudson Power Express Project

Champlain Hudson Power Express Inc.

Plan View Map

Terrestrial Route


Sheet 7 of 370


Prepared on 2/27/2012

by: HDR & TRC

DATA SOURCES: ESRI, NYSDOT, FEMA, NYDEC, NWI, TDI, TRC

R:\Projects\GIS_2009\168272_TDI_Hudson\MXD\USACE\Terrestrial_Route_8x11_usace_2012.mxd

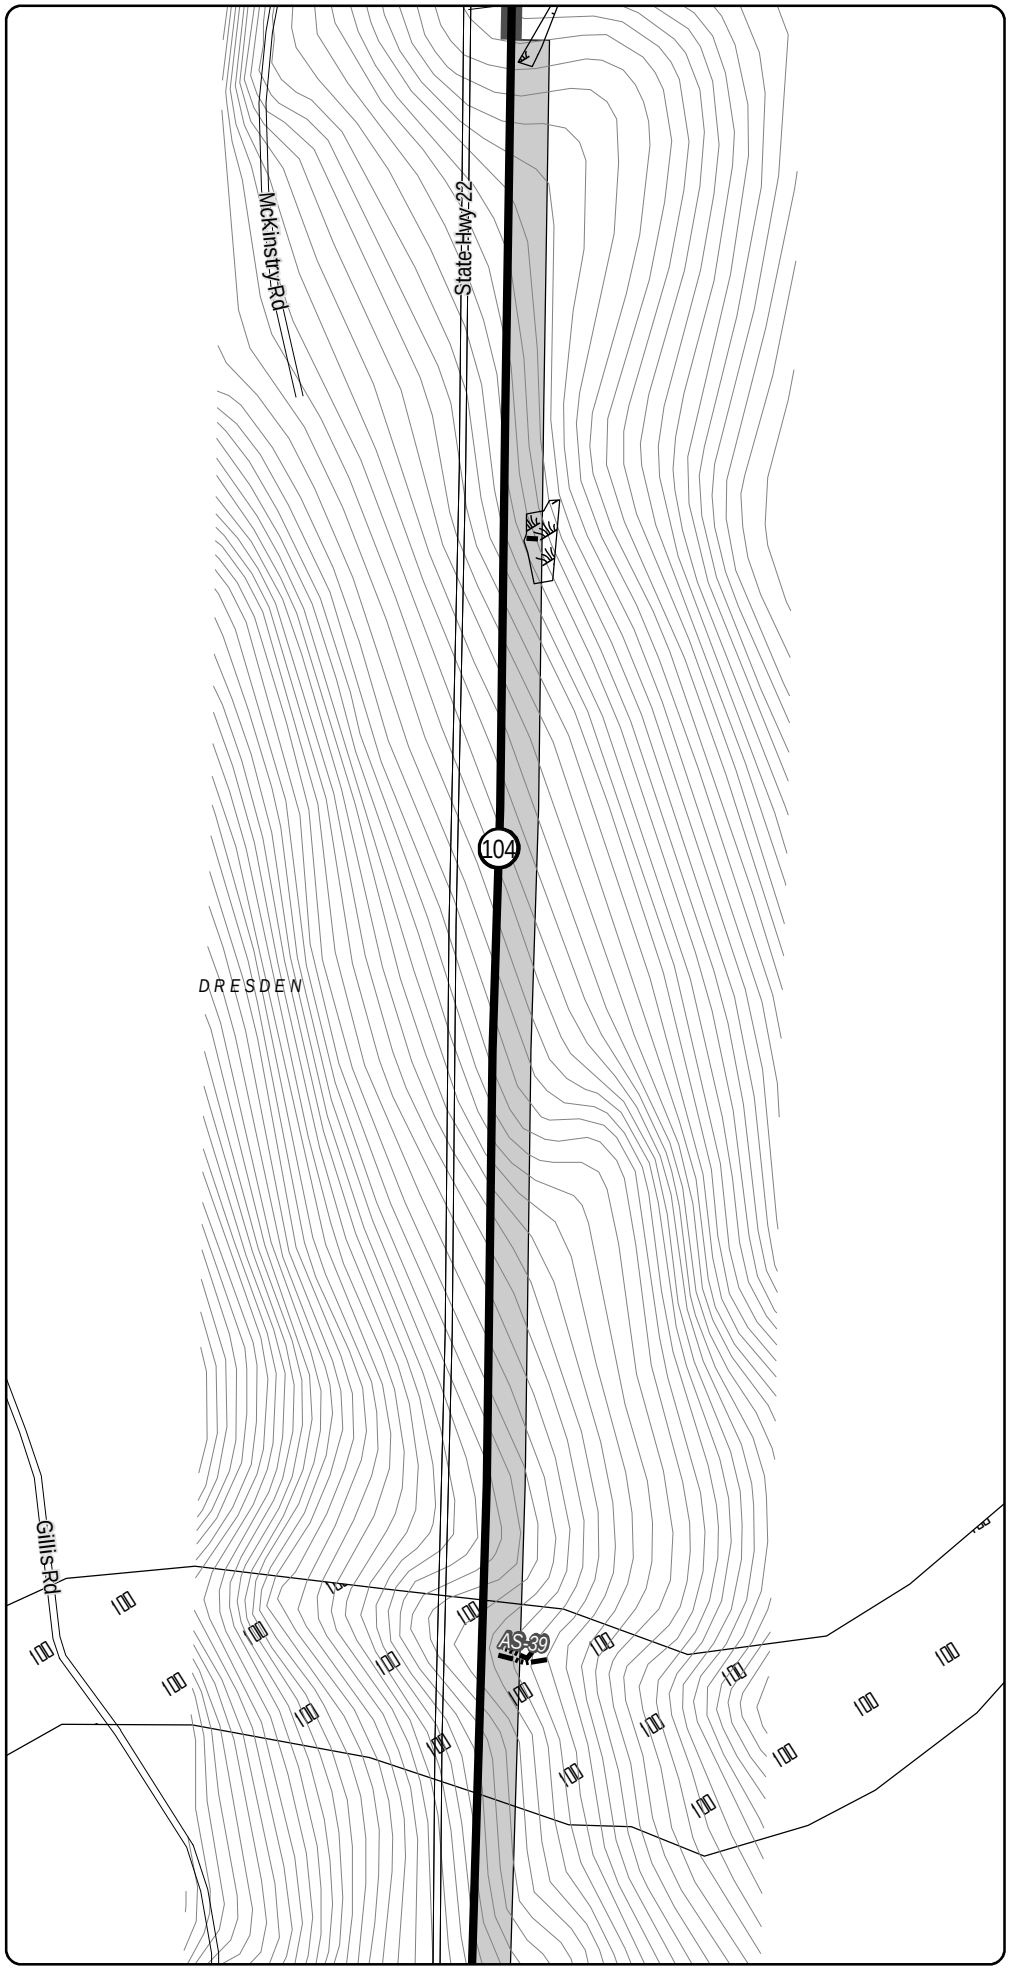

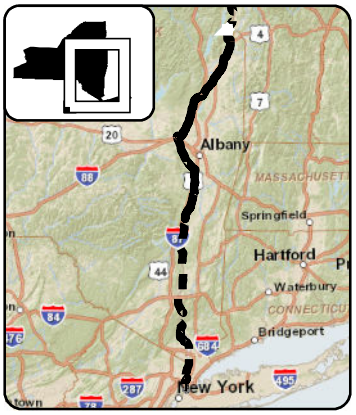

LEGEND

- CHPE Project Milepost
- Proposed CHPE Terrestrial Route HVDC
- Proposed CHPE Submarine Route HVDC
- Proposed CHPE Terrestrial Route HVAC
- Preliminary Construction Corridor
- Perennial Stream Top of Bank
- Intermittent Stream
- Ditch
- Wetland Delineation Line
- Wetland
- 100 Year Flood Zone
- 500 Year Flood Zone
- Hydrography
- Town Boundary
- County Boundary
- Proposed HDD Location
- Proposed Pipe Bridge Location
- Roads
- Rail Line
- Contour - 2'

N

0 100 200

Feet

Transmission Developers Inc.

Champlain Hudson Power Express Project

Champlain Hudson Power Express Inc.

Plan View Map

Terrestrial Route


Sheet 8 of 370


Prepared on 2/27/2012

by: HDR | TDI & TRC

DATA SOURCES: ESRI, NYSDOT, FEMA, NYDEC, NWI, TDI, TRC

R:\Projects\GIS_2009\168272_TDI_Hudson\MXD\USACE\Terrestrial_Route_8x11_usace_2012.mxd

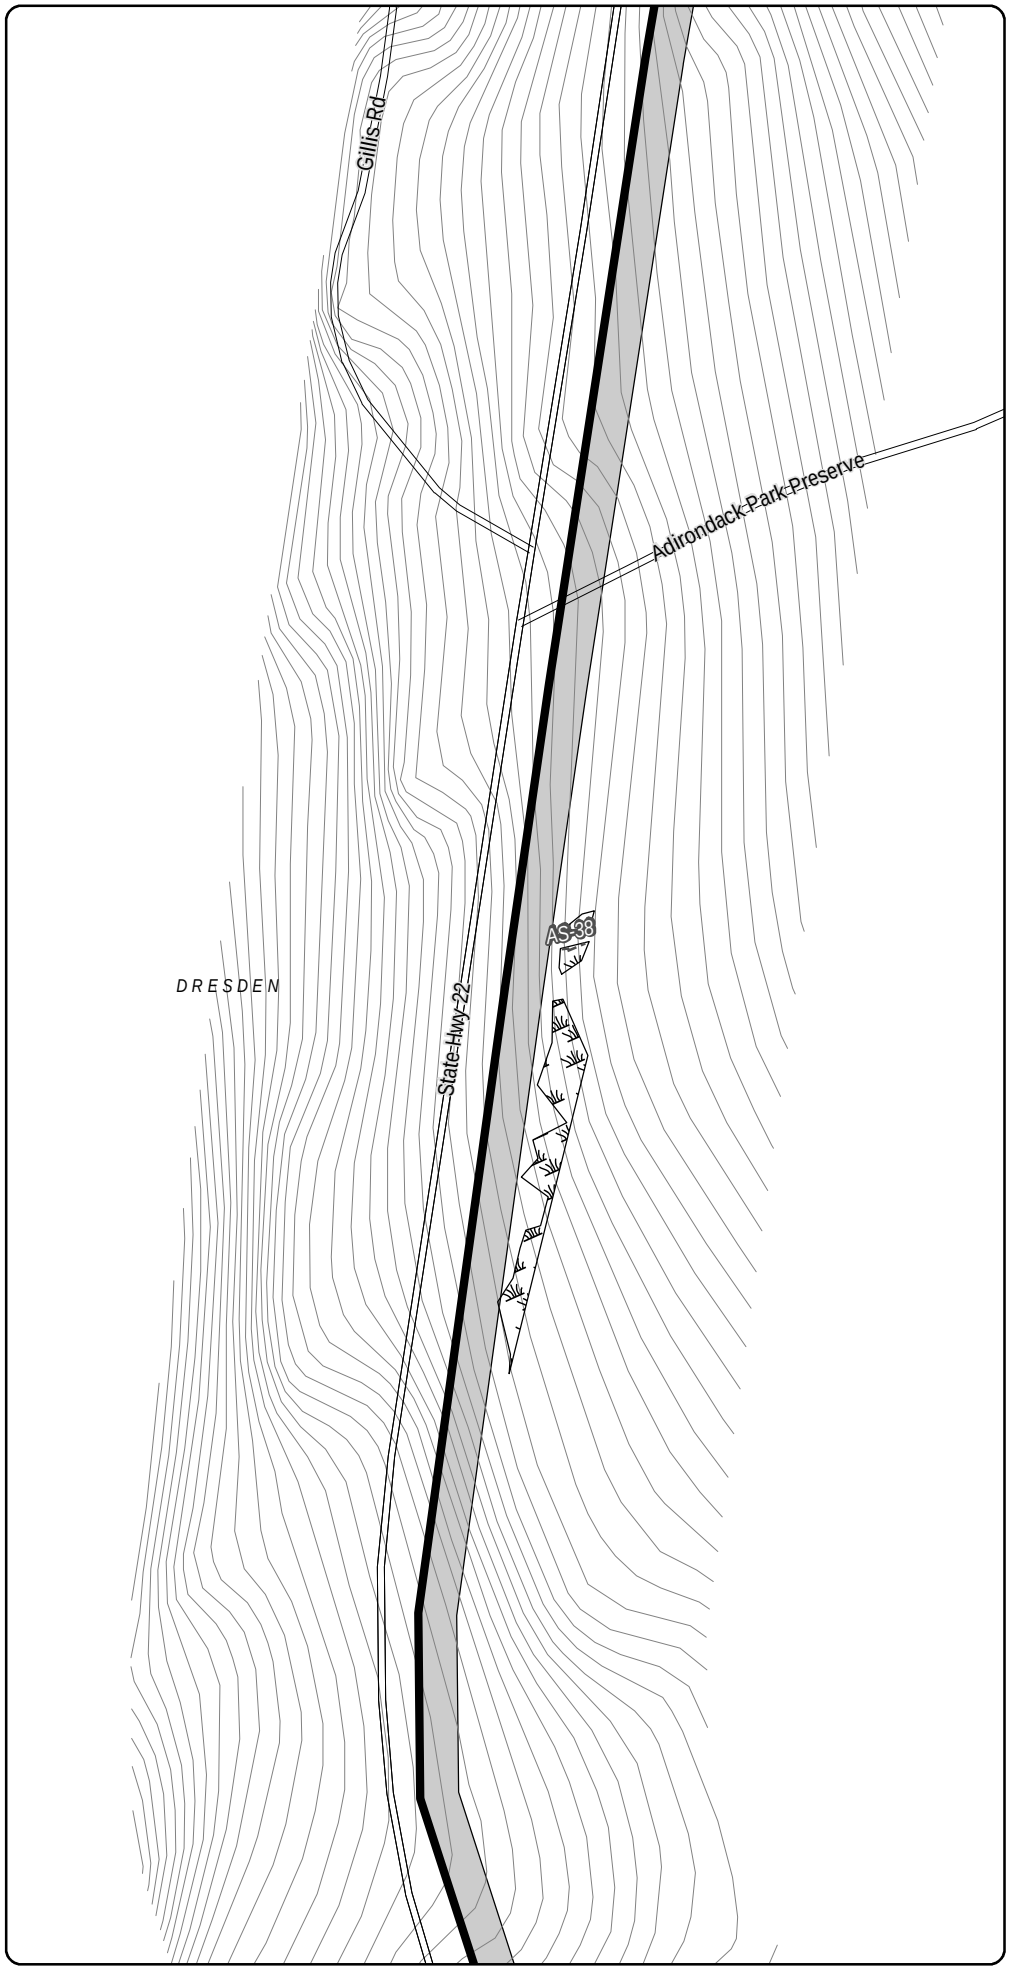

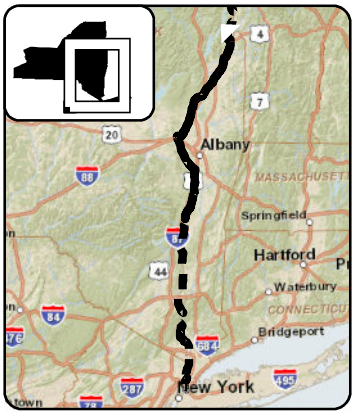

LEGEND

- CHPE Project Milepost
- Proposed CHPE Terrestrial Route HVDC
- Proposed CHPE Submarine Route HVDC
- Proposed CHPE Terrestrial Route HVAC
- Preliminary Construction Corridor
- Perennial Stream Top of Bank
- Intermittent Stream
- Ditch
- Wetland Delineation Line
- Wetland
- 100 Year Flood Zone
- 500 Year Flood Zone
- Hydrography
- Town Boundary
- County Boundary
- Proposed HDD Location
- Proposed Pipe Bridge Location
- Roads
- Rail Line
- Contour - 2'

N

0 100 200

Feet

Transmission Developers Inc.

Champlain Hudson Power Express Project

Champlain Hudson Power Express Inc.

Plan View Map

Terrestrial Route


Sheet 9 of 370


Prepared on 2/27/2012

by: HDR | TDI & TRC

DATA SOURCES: ESRI, NYSDOT, FEMA, NYDEC, NWI, TDI, TRC

R:\Projects\GIS_2009\168272_TDI_Hudson\MXD\USACE\Terrestrial_Route_8x11_usace_2012.mxd

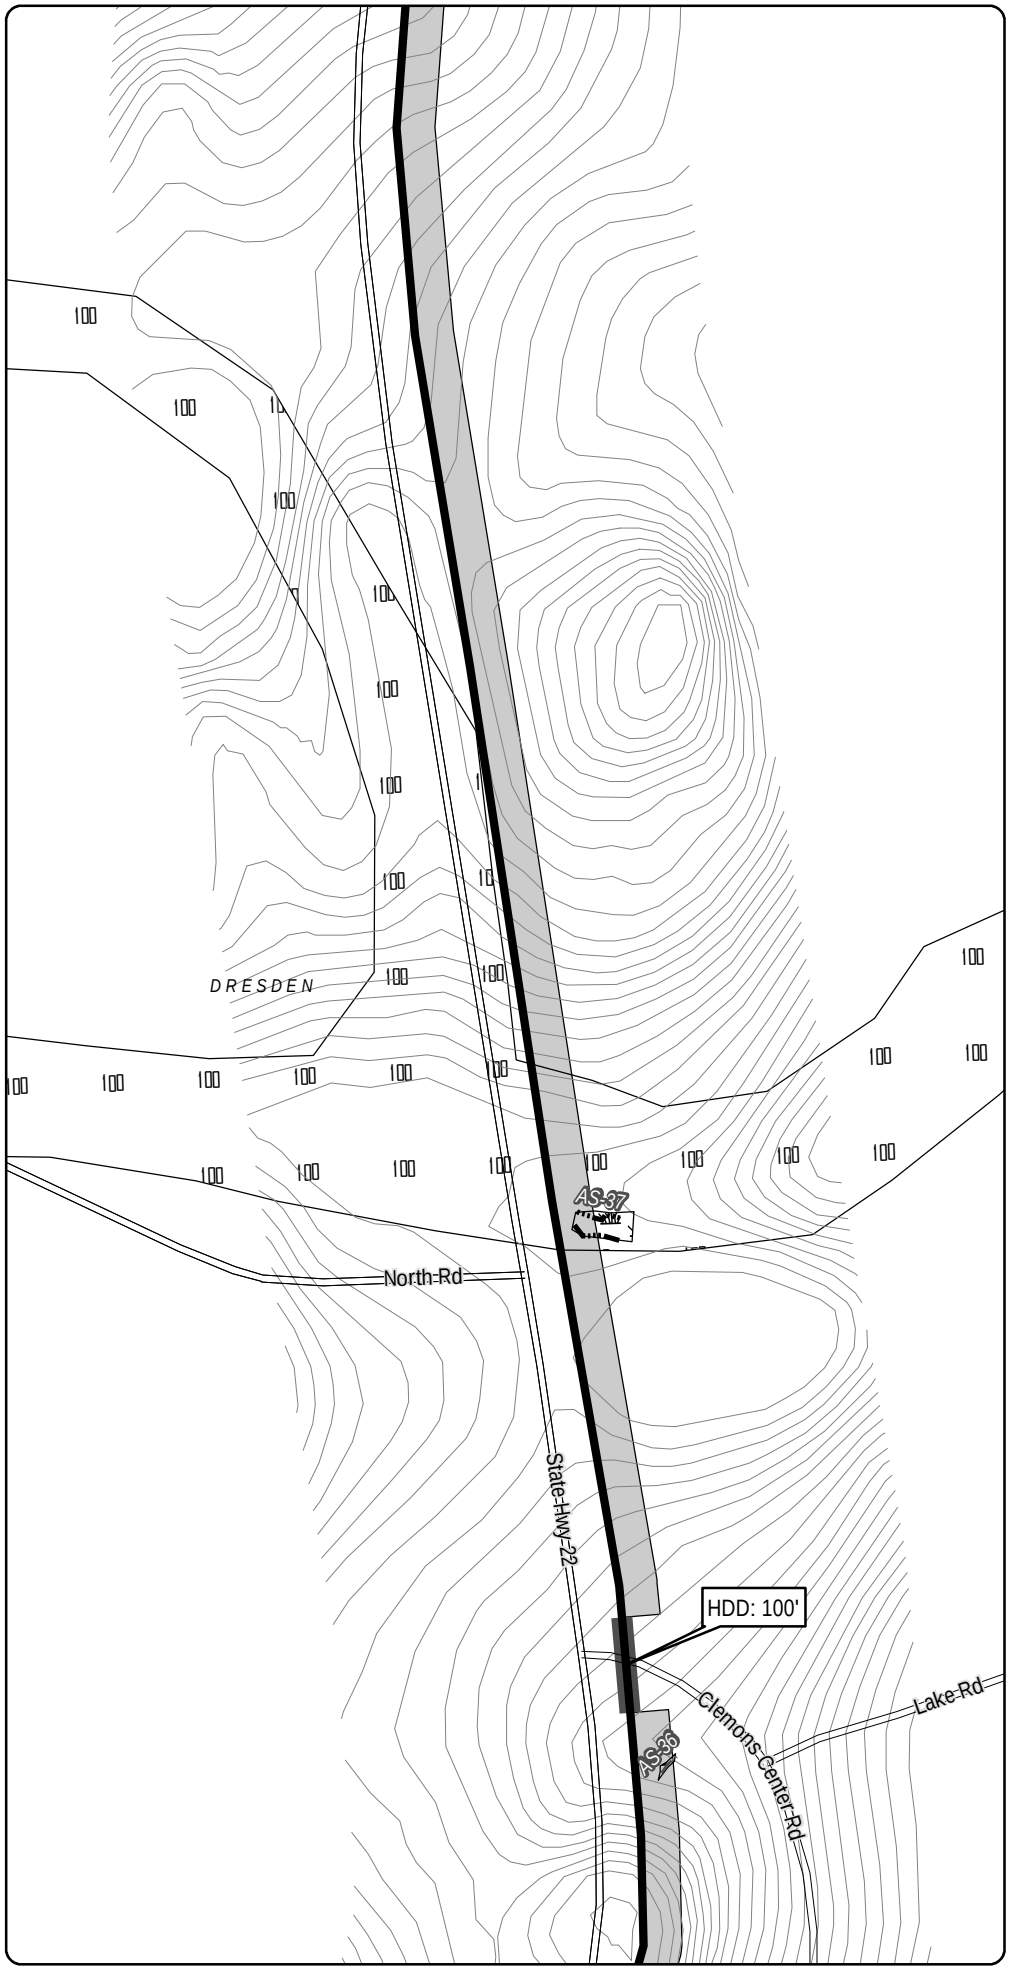

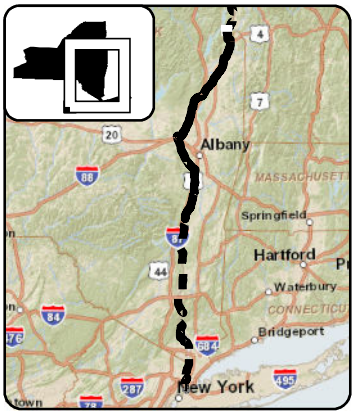

LEGEND

- CHPE Project Milepost
- Proposed CHPE Terrestrial Route HVDC
- Proposed CHPE Submarine Route HVDC
- Proposed CHPE Terrestrial Route HVAC
- Preliminary Construction Corridor
- Perennial Stream Top of Bank
- Intermittent Stream
- Ditch
- Wetland Delineation Line
- Wetland
- 100 Year Flood Zone
- 500 Year Flood Zone
- Hydrography
- Town Boundary
- County Boundary
- Proposed HDD Location
- Proposed Pipe Bridge Location
- Roads
- Rail Line
- Contour - 2'

N

0 100 200

Feet

Transmission Developers Inc.

Champlain Hudson Power Express Project

Champlain Hudson Power Express Inc.

Plan View Map

Terrestrial Route


Sheet 10 of 370


Prepared on 2/27/2012

by: HDR | TDI & TRC

R:\Projects\GIS_2009\168272_TDI_Hudson\MXD\USACE\Terrestrial_Route_8x11_usace_2012.mxd

DATA SOURCES: ESRI, NYSDOT, FEMA, NYDEC, NWI, TDI, TRC

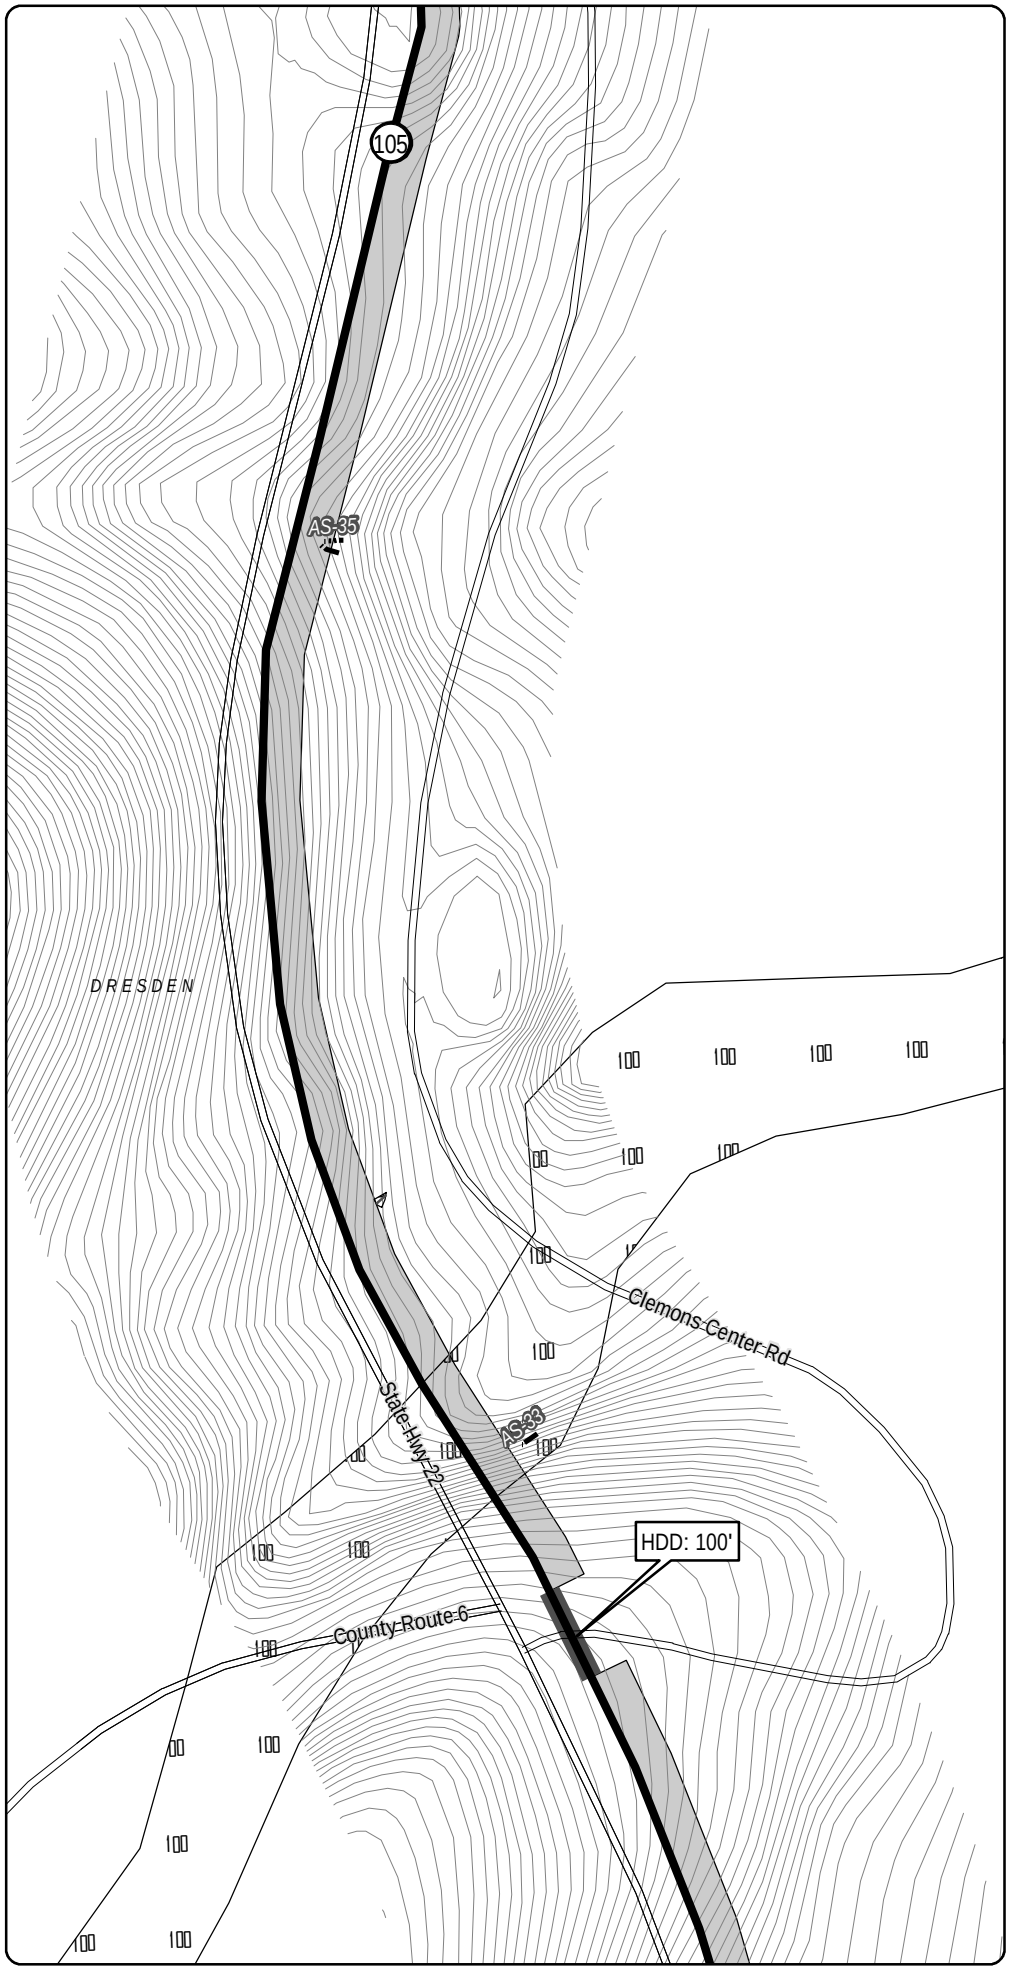

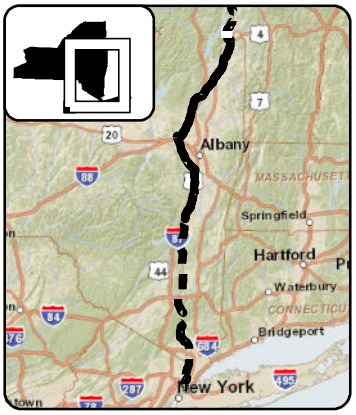

LEGEND

- CHPE Project Milepost
- Proposed CHPE Terrestrial Route HVDC
- Proposed CHPE Submarine Route HVDC
- Proposed CHPE Terrestrial Route HVAC
- Preliminary Construction Corridor
- Perennial Stream Top of Bank
- Intermittent Stream
- Ditch
- Wetland Delineation Line
- Wetland
- 100 Year Flood Zone
- 500 Year Flood Zone
- Hydrography
- Town Boundary
- County Boundary
- Proposed HDD Location
- Proposed Pipe Bridge Location
- Roads
- Rail Line
- Contour - 2'

N

0 100 200

Feet

Transmission Developers Inc.

Champlain Hudson Power Express Project

Champlain Hudson Power Express Inc.

Plan View Map

Terrestrial Route


Sheet 11 of 370


Prepared on 2/27/2012

by: HDR | TDI & TRC

DATA SOURCES: ESRI, NYSDOT, FEMA, NYDEC, NWI, TDI, TRC

R:\Projects\GIS_2009\168272_TDI_Hudson\MXD\USACE\Terrestrial_Route_8x11_usace_2012.mxd

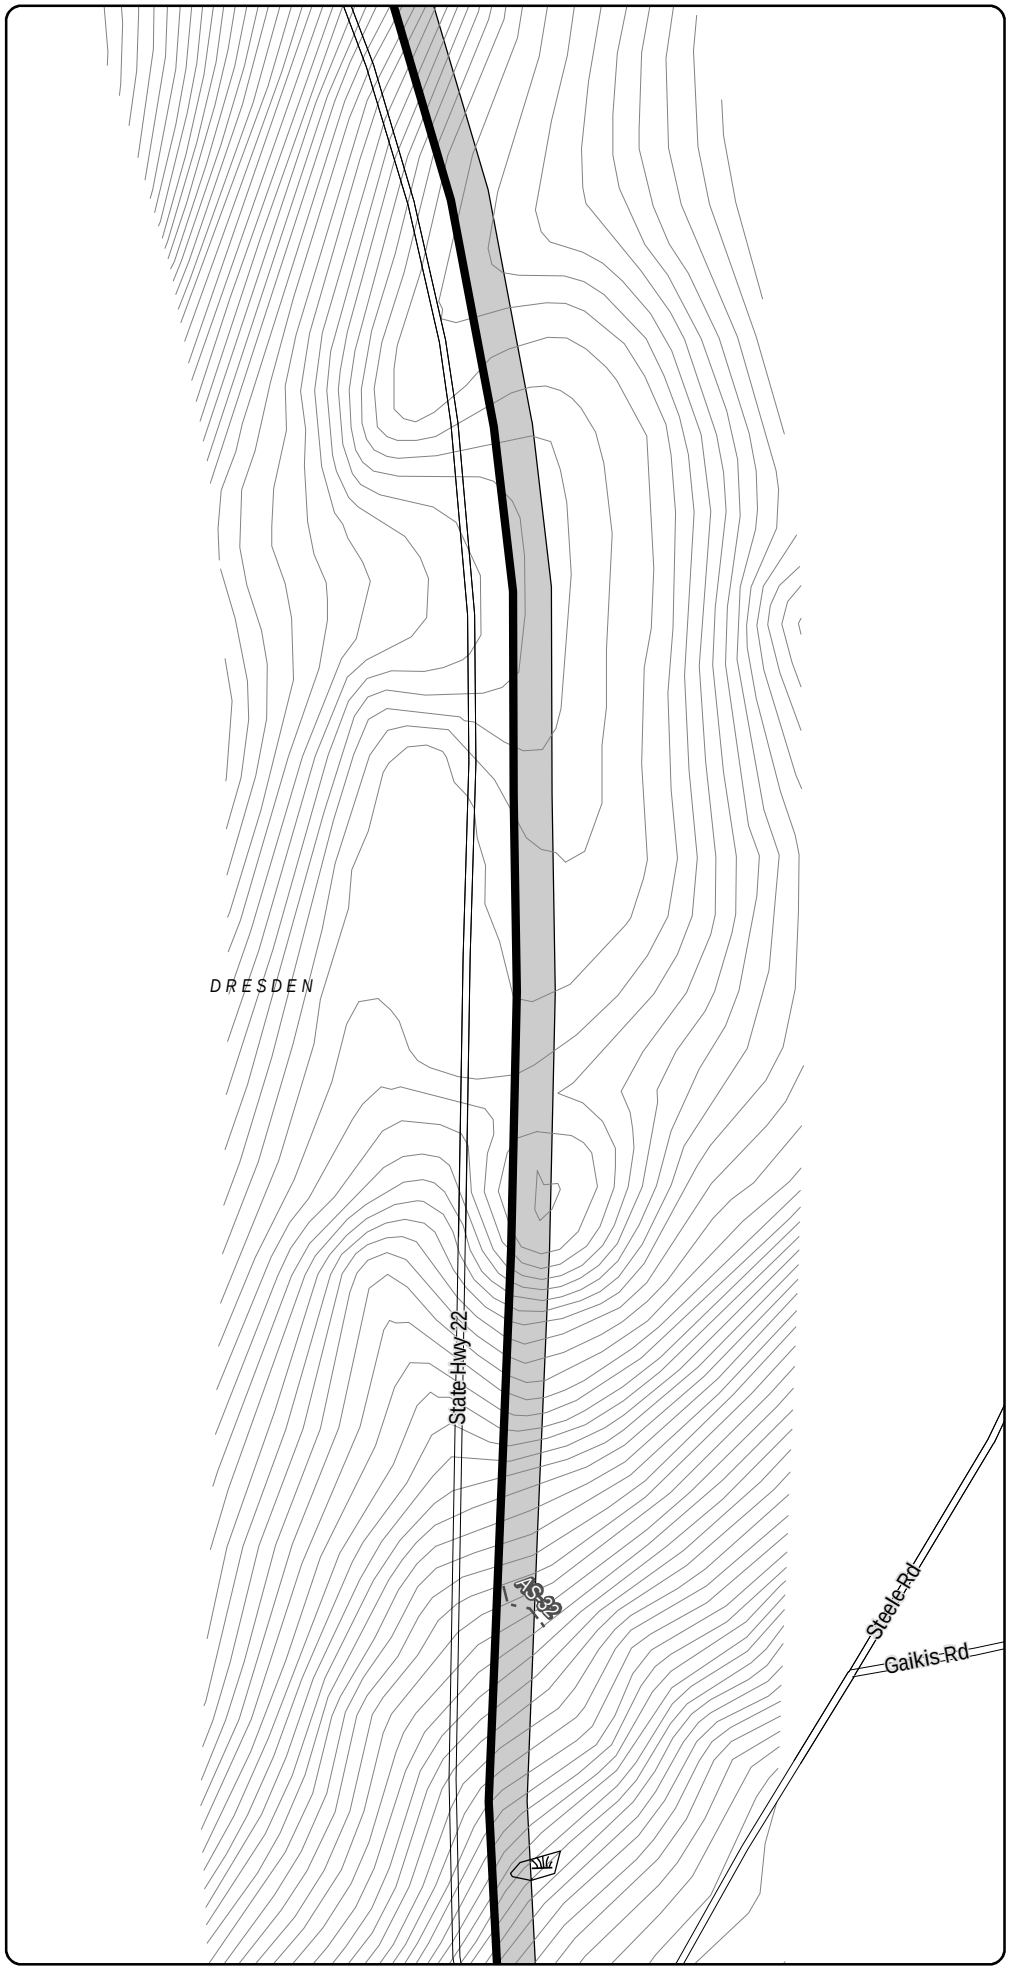

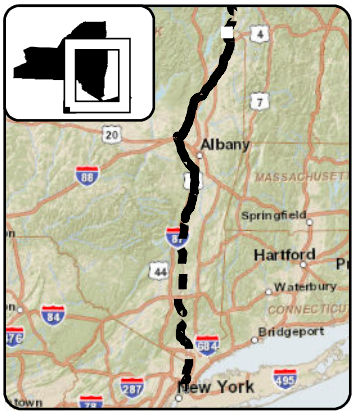

LEGEND

- CHPE Project Milepost
- Proposed CHPE Terrestrial Route HVDC
- Proposed CHPE Submarine Route HVDC
- Proposed CHPE Terrestrial Route HVAC
- Preliminary Construction Corridor
- Perennial Stream Top of Bank
- Intermittent Stream
- Ditch
- Wetland Delineation Line
- Wetland
- 100 Year Flood Zone
- 500 Year Flood Zone
- Hydrography
- Town Boundary
- County Boundary
- Proposed HDD Location
- Proposed Pipe Bridge Location
- Roads
- Rail Line
- Contour - 2'

N

0 100 200

Feet

Transmission Developers Inc.

Champlain Hudson Power Express Project

Champlain Hudson Power Express Inc.

Plan View Map

Terrestrial Route


Sheet 12 of 370


Prepared on 2/27/2012

by: HDR | TDI & TRC

DATA SOURCES: ESRI, NYSDOT, FEMA, NYDEC, NWI, TDI, TRC

R:\Projects\GIS_2009\168272_TDI_Hudson\MXD\USACE\Terrestrial_Route_8x11_usace_2012.mxd

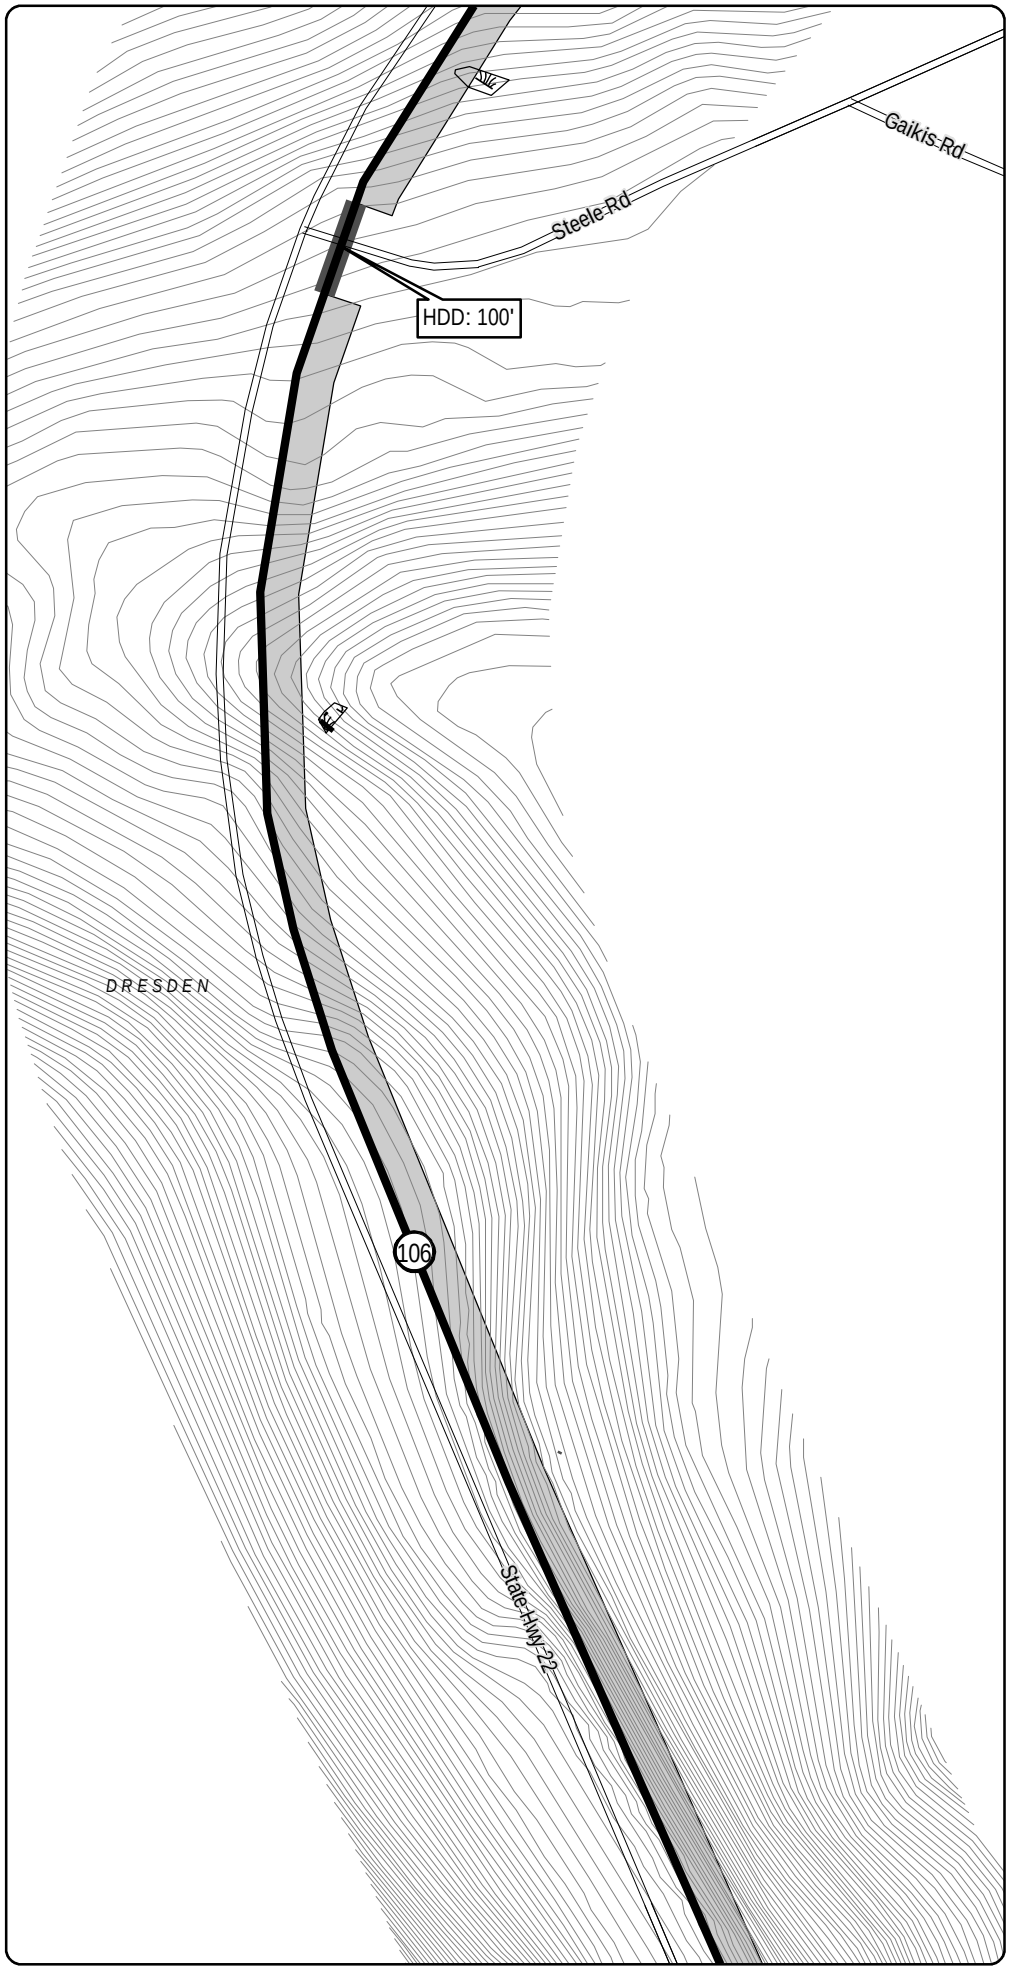

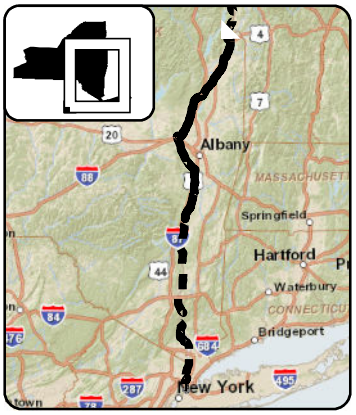

LEGEND

- CHPE Project Milepost
- Proposed CHPE Terrestrial Route HVDC
- Proposed CHPE Submarine Route HVDC
- Proposed CHPE Terrestrial Route HVAC
- Preliminary Construction Corridor
- Perennial Stream Top of Bank
- Intermittent Stream
- Ditch
- Wetland Delineation Line
- Wetland
- 100 Year Flood Zone
- 500 Year Flood Zone
- Hydrography
- Town Boundary
- County Boundary
- Proposed HDD Location
- Proposed Pipe Bridge Location
- Roads
- Rail Line
- Contour - 2'

N

0 100 200

Feet

Transmission Developers Inc.

Champlain Hudson Power Express Project

Champlain Hudson Power Express Inc.

Plan View Map

Terrestrial Route


Sheet 13 of 370


Prepared on 2/27/2012

by: HDR | DTA & TRC

R:\Projects\GIS_2009\168272_TDI_Hudson\MXD\USACE\Terrestrial_Route_8x11_usace_2012.mxd

DATA SOURCES: ESRI, NYSDOT, FEMA, NYDEC, NWI, TDI, TRC

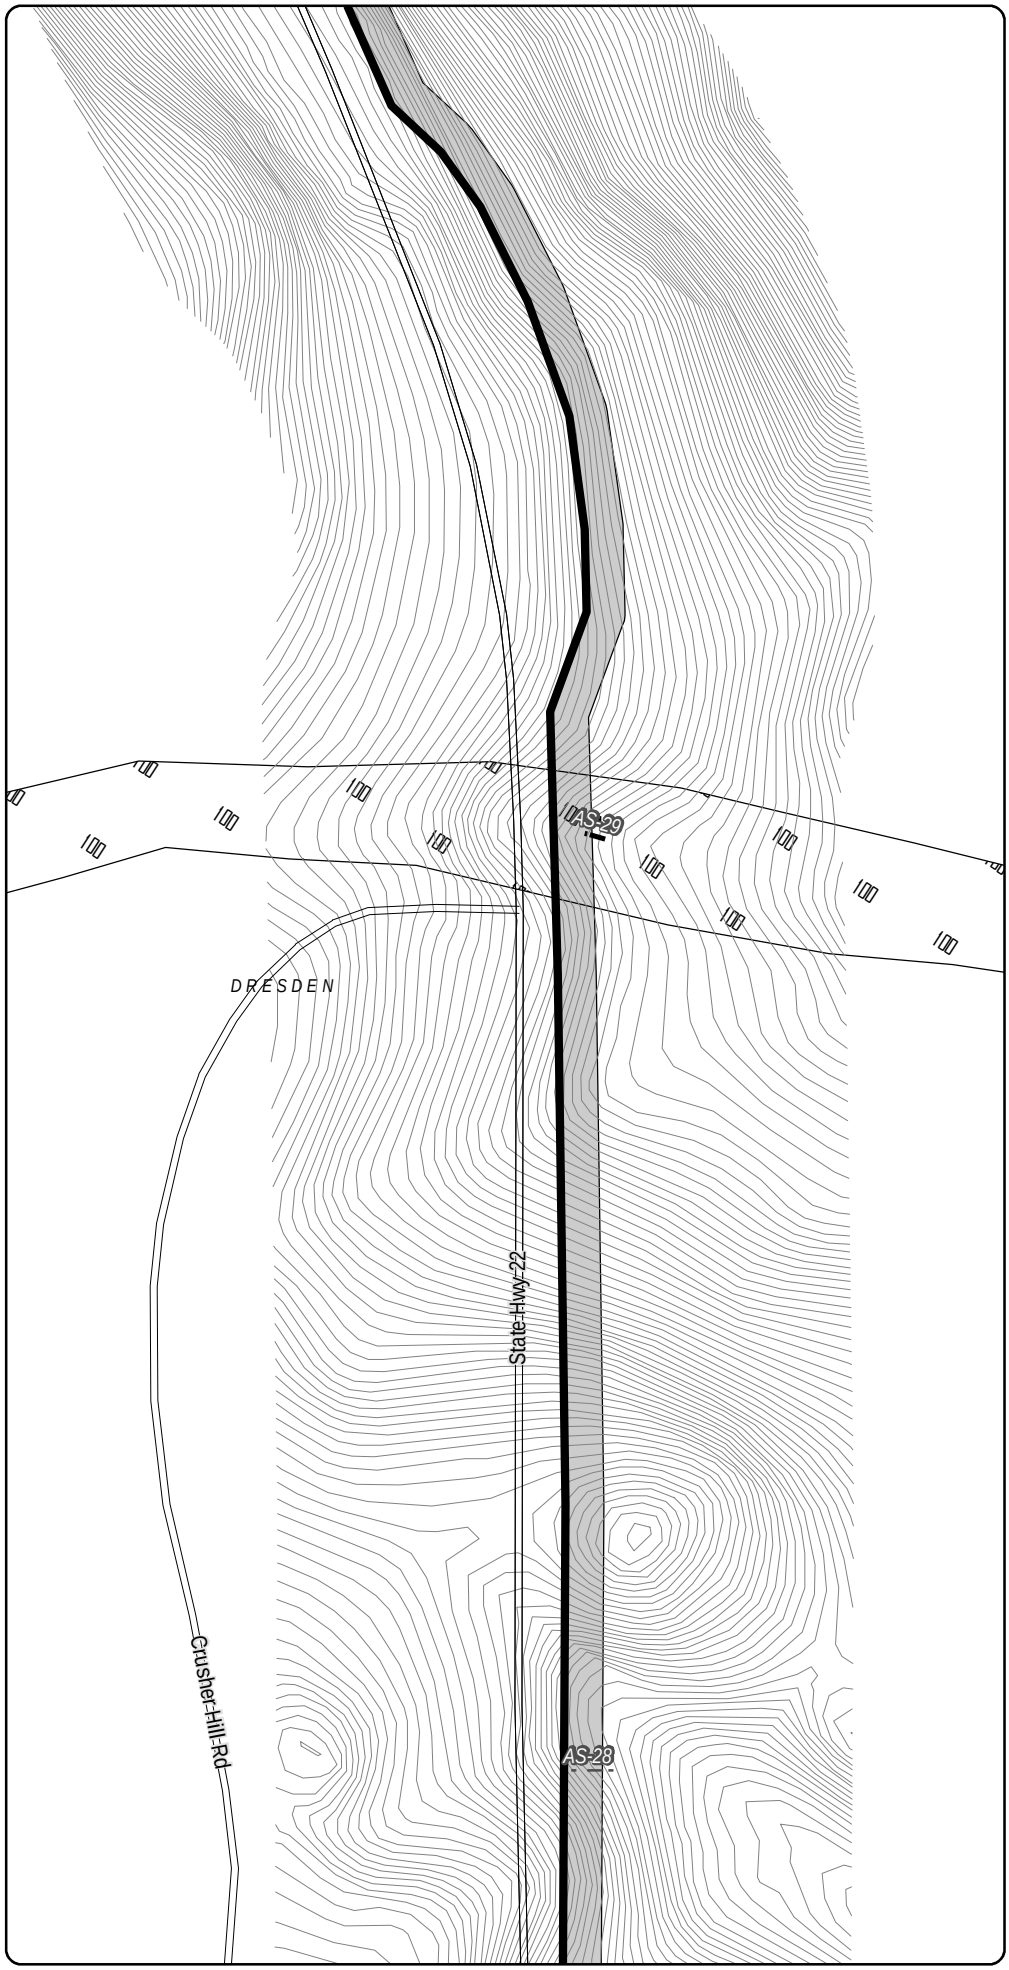

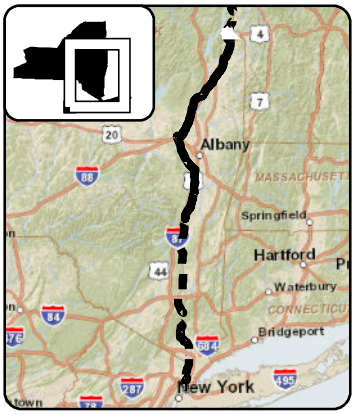

LEGEND

- CHPE Project Milepost
- Proposed CHPE Terrestrial Route HVDC
- Proposed CHPE Submarine Route HVDC
- Proposed CHPE Terrestrial Route HVAC
- Preliminary Construction Corridor
- Perennial Stream Top of Bank
- Intermittent Stream
- Ditch
- Wetland Delineation Line
- Wetland
- 100 Year Flood Zone
- 500 Year Flood Zone
- Hydrography
- Town Boundary
- County Boundary
- Proposed HDD Location
- Proposed Pipe Bridge Location
- Roads
- Rail Line
- Contour - 2'

N

0 100 200

Feet

Transmission Developers Inc.

Champlain Hudson Power Express Project

Champlain Hudson Power Express Inc.

Plan View Map

Terrestrial Route


Sheet 14 of 370


Prepared on 2/27/2012

by: HDR | TDI & TRC

R:\Projects\GIS_2009\168272_TDI_Hudson\MXD\USACE\Terrestrial_Route_8x11_usace_2012.mxd

DATA SOURCES: ESRI, NYSDOT, FEMA, NYDEC, NWI, TDI, TRC

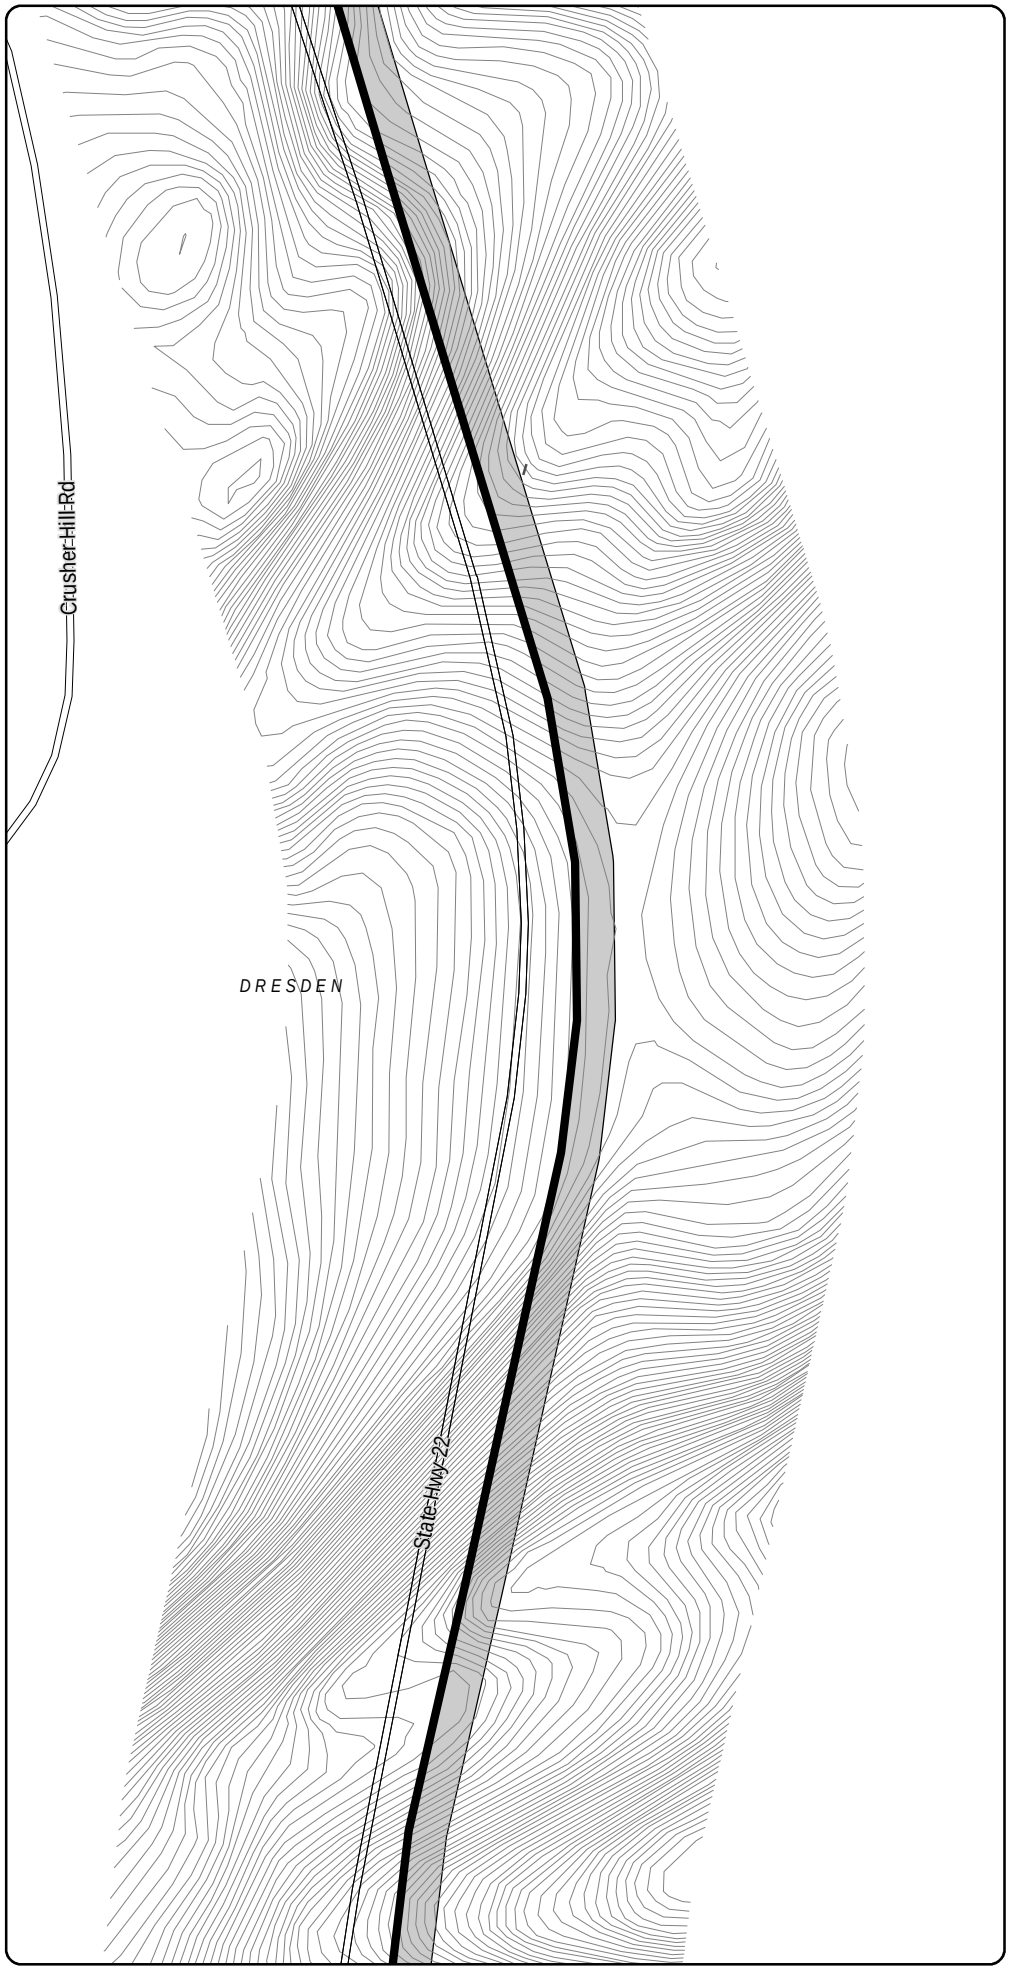

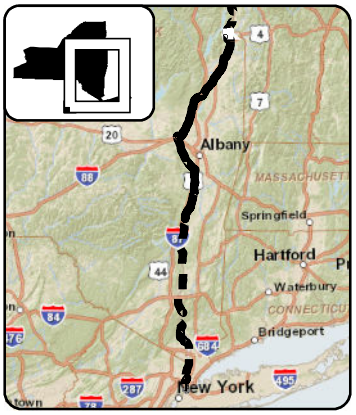

LEGEND

- CHPE Project Milepost
- Proposed CHPE Terrestrial Route HVDC
- Proposed CHPE Submarine Route HVDC
- Proposed CHPE Terrestrial Route HVAC
- Preliminary Construction Corridor
- Perennial Stream Top of Bank
- Intermittent Stream
- Ditch
- Wetland Delineation Line
- Wetland
- 100 Year Flood Zone
- 500 Year Flood Zone
- Hydrography
- Town Boundary
- County Boundary
- Proposed HDD Location
- Proposed Pipe Bridge Location
- Roads
- Rail Line
- Contour - 2'

N

0 100 200

Feet

Transmission Developers Inc.

Champlain Hudson Power Express Project

Champlain Hudson Power Express Inc.

Plan View Map

Terrestrial Route


Sheet 15 of 370


Prepared on 2/27/2012

by: HDR | TDI & TRC

DATA SOURCES: ESRI, NYSDOT, FEMA, NYDEC, NWI, TDI, TRC

R:\Projects\GIS_2009\168272_TDI_Hudson\MXD\USACE\Terrestrial_Route_8x11_usace_2012.mxd

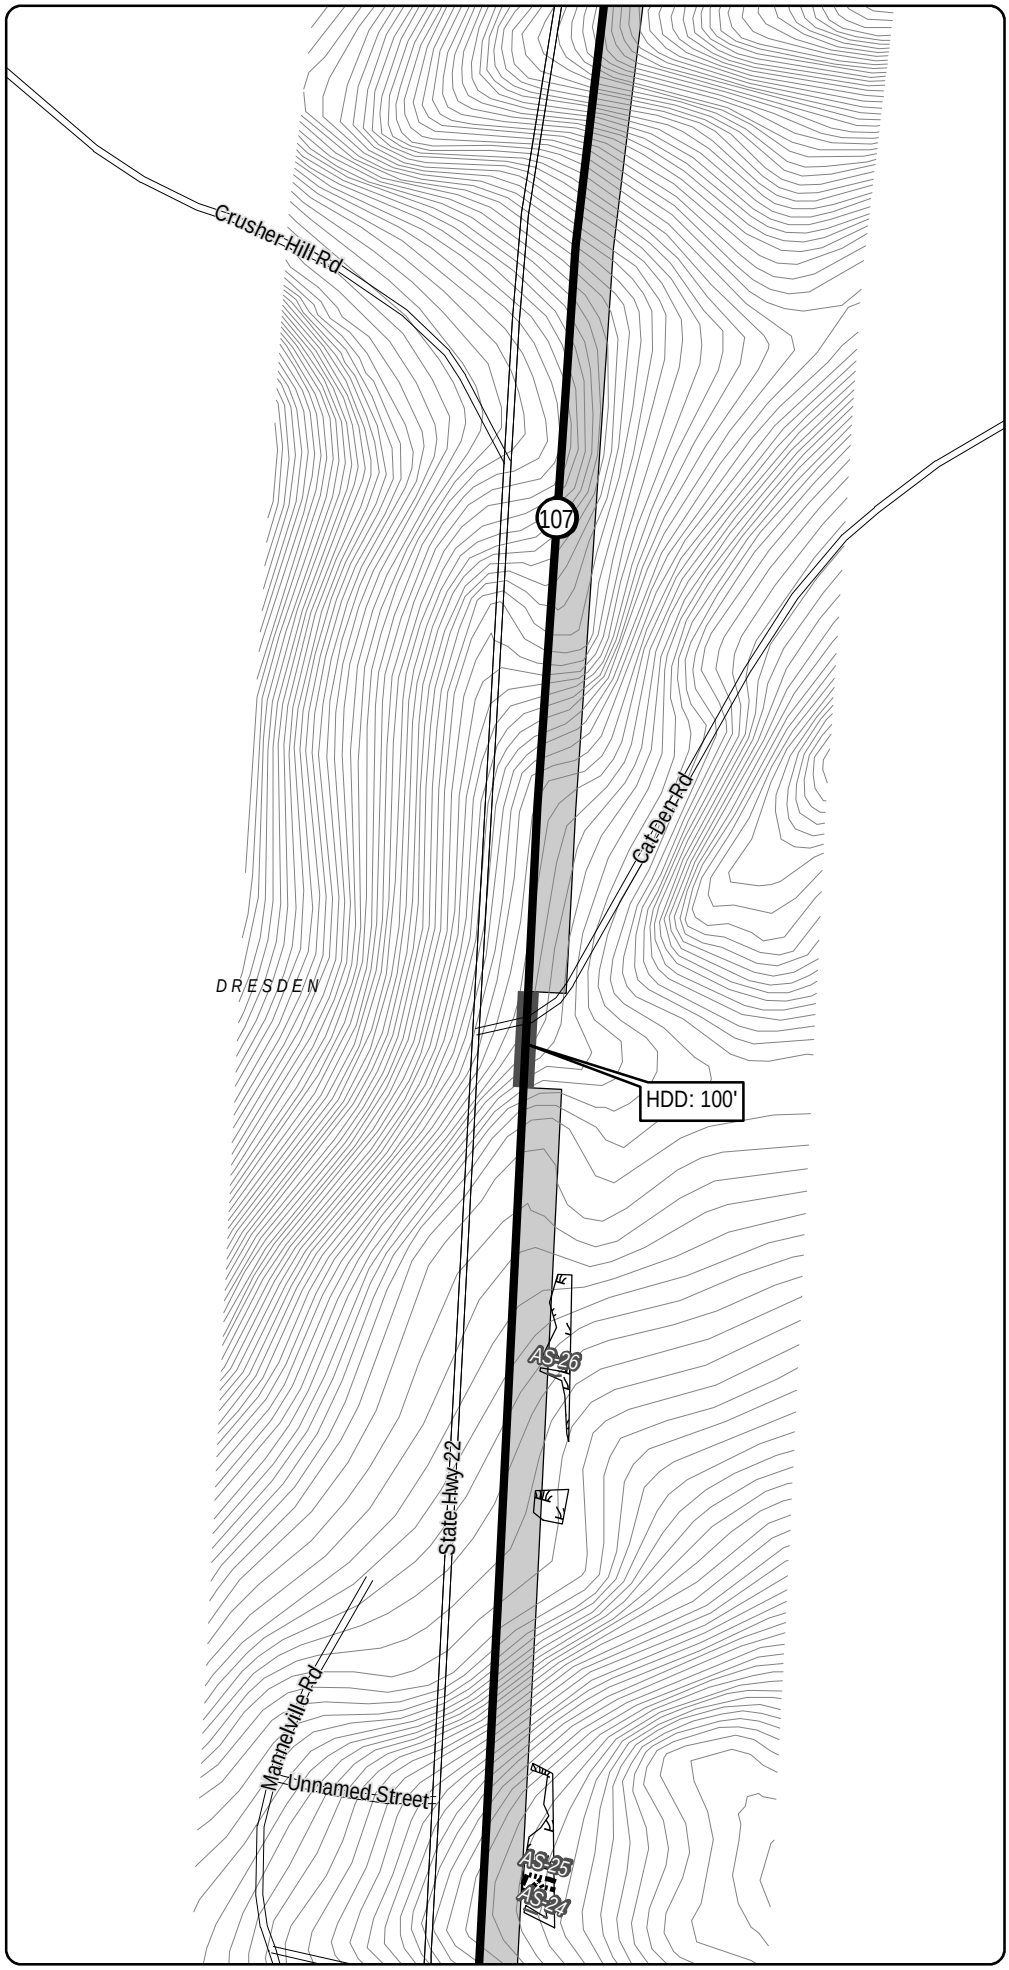

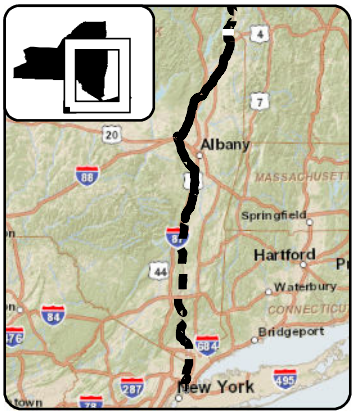

LEGEND

- CHPE Project Milepost
- Proposed CHPE Terrestrial Route HVDC
- Proposed CHPE Submarine Route HVDC
- Proposed CHPE Terrestrial Route HVAC
- Preliminary Construction Corridor
- Perennial Stream Top of Bank
- Intermittent Stream
- Ditch
- Wetland Delineation Line
- Wetland
- 100 Year Flood Zone
- 500 Year Flood Zone
- Hydrography
- Town Boundary
- County Boundary
- Proposed HDD Location
- Proposed Pipe Bridge Location
- Roads
- Rail Line
- Contour - 2'

N

0 100 200

Feet

Transmission Developers Inc.

Champlain Hudson Power Express Project

Champlain Hudson Power Express Inc.

Plan View Map

Terrestrial Route


Sheet 16 of 370


Prepared on 2/27/2012

by: HDR | TDI & TRC

DATA SOURCES: ESRI, NYSDOT, FEMA, NYDEC, NWI, TDI, TRC

R:\Projects\GIS_2009\168272_TDI_Hudson\MXD\USACE\Terrestrial_Route_8x11_usace_2012.mxd

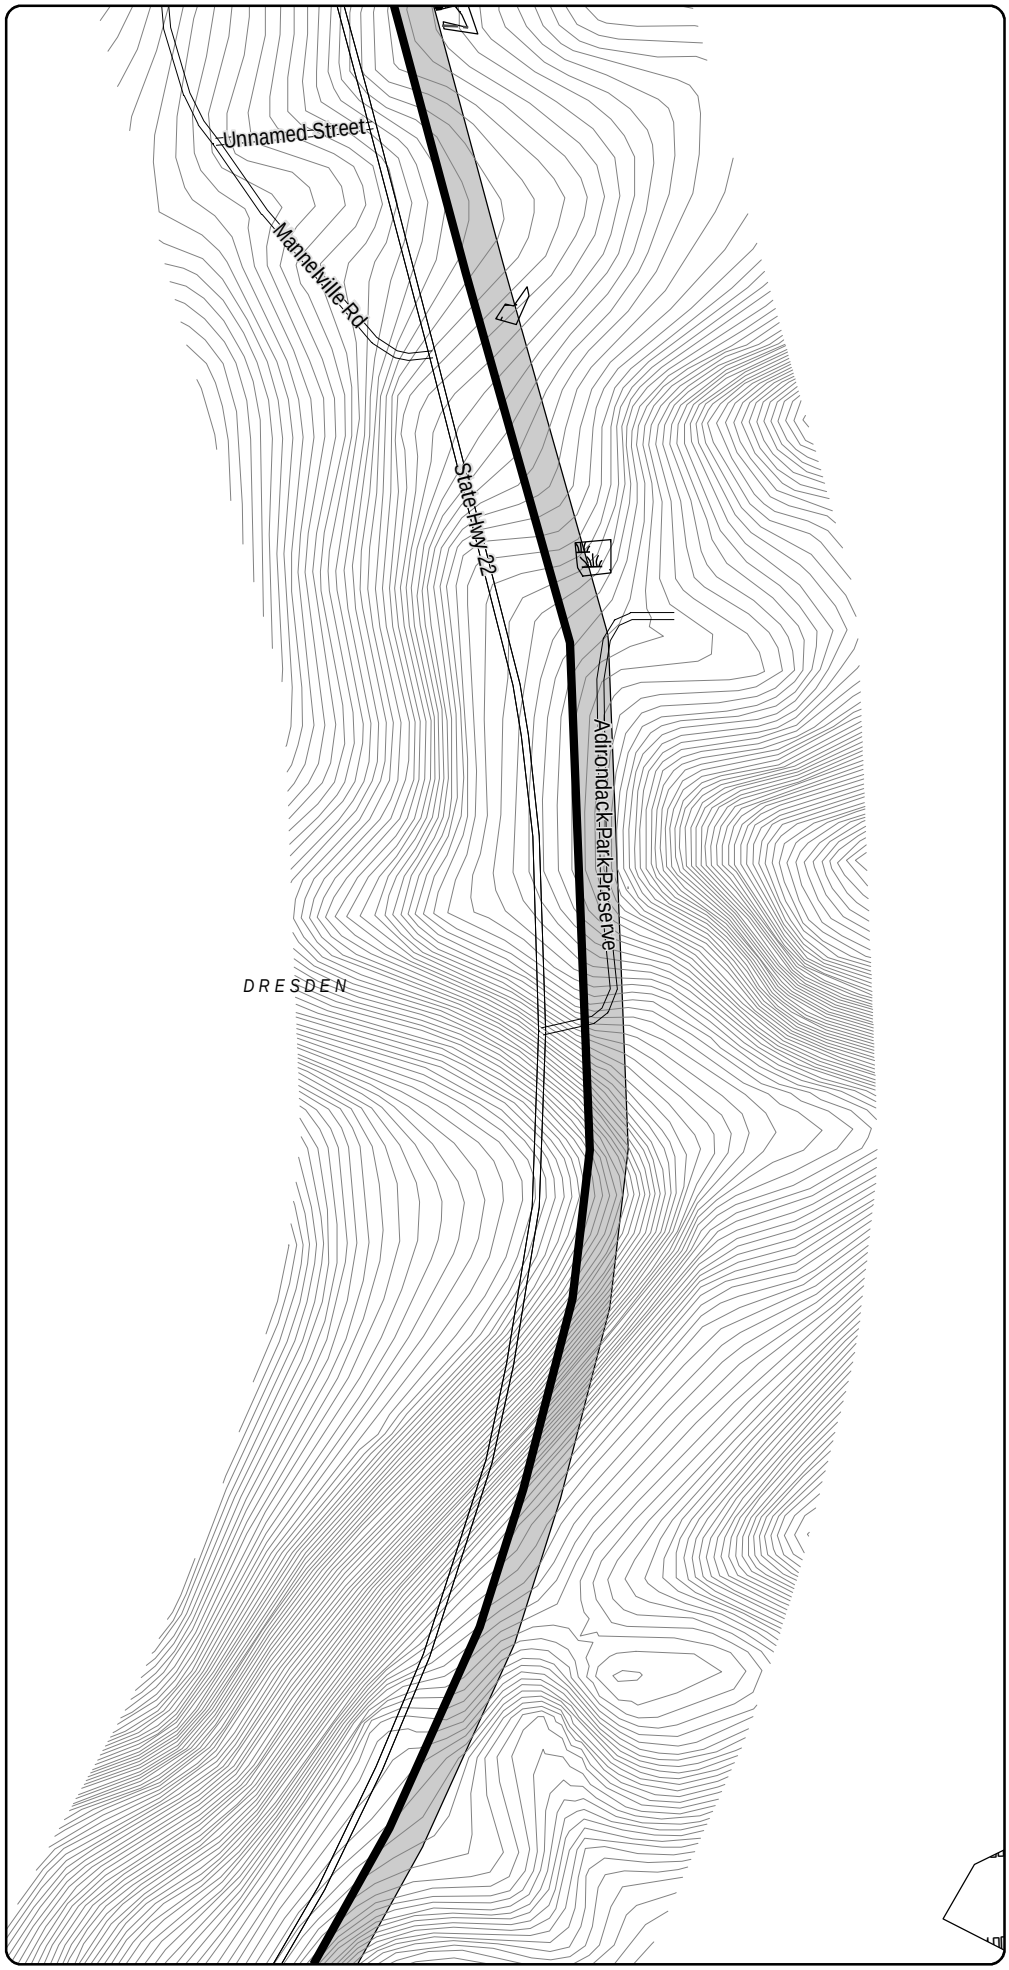

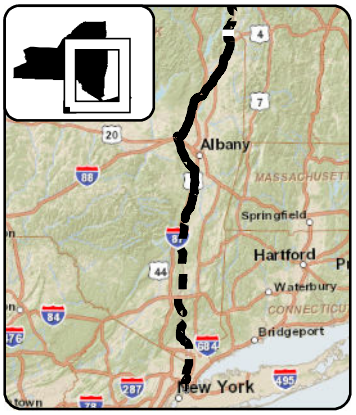

LEGEND

- CHPE Project Milepost
- Proposed CHPE Terrestrial Route HVDC
- Proposed CHPE Submarine Route HVDC
- Proposed CHPE Terrestrial Route HVAC
- Preliminary Construction Corridor
- Perennial Stream Top of Bank
- Intermittent Stream
- Ditch
- Wetland Delineation Line
- Wetland
- 100 Year Flood Zone
- 500 Year Flood Zone
- Hydrography
- Town Boundary
- County Boundary
- Proposed HDD Location
- Proposed Pipe Bridge Location
- Roads
- Rail Line
- Contour - 2'

N

0 100 200

Feet

Transmission Developers Inc.

Champlain Hudson Power Express Project

Champlain Hudson Power Express Inc.

Plan View Map

Terrestrial Route


Sheet 17 of 370


Prepared on 2/27/2012

by: HDR & TRC

DATA SOURCES: ESRI, NYSDOT, FEMA, NYDEC, NWI, TDI, TRC

R:\Projects\GIS_2009\168272_TDI_Hudson\MXD\USACE\Terrestrial_Route_8x11_usace_2012.mxd

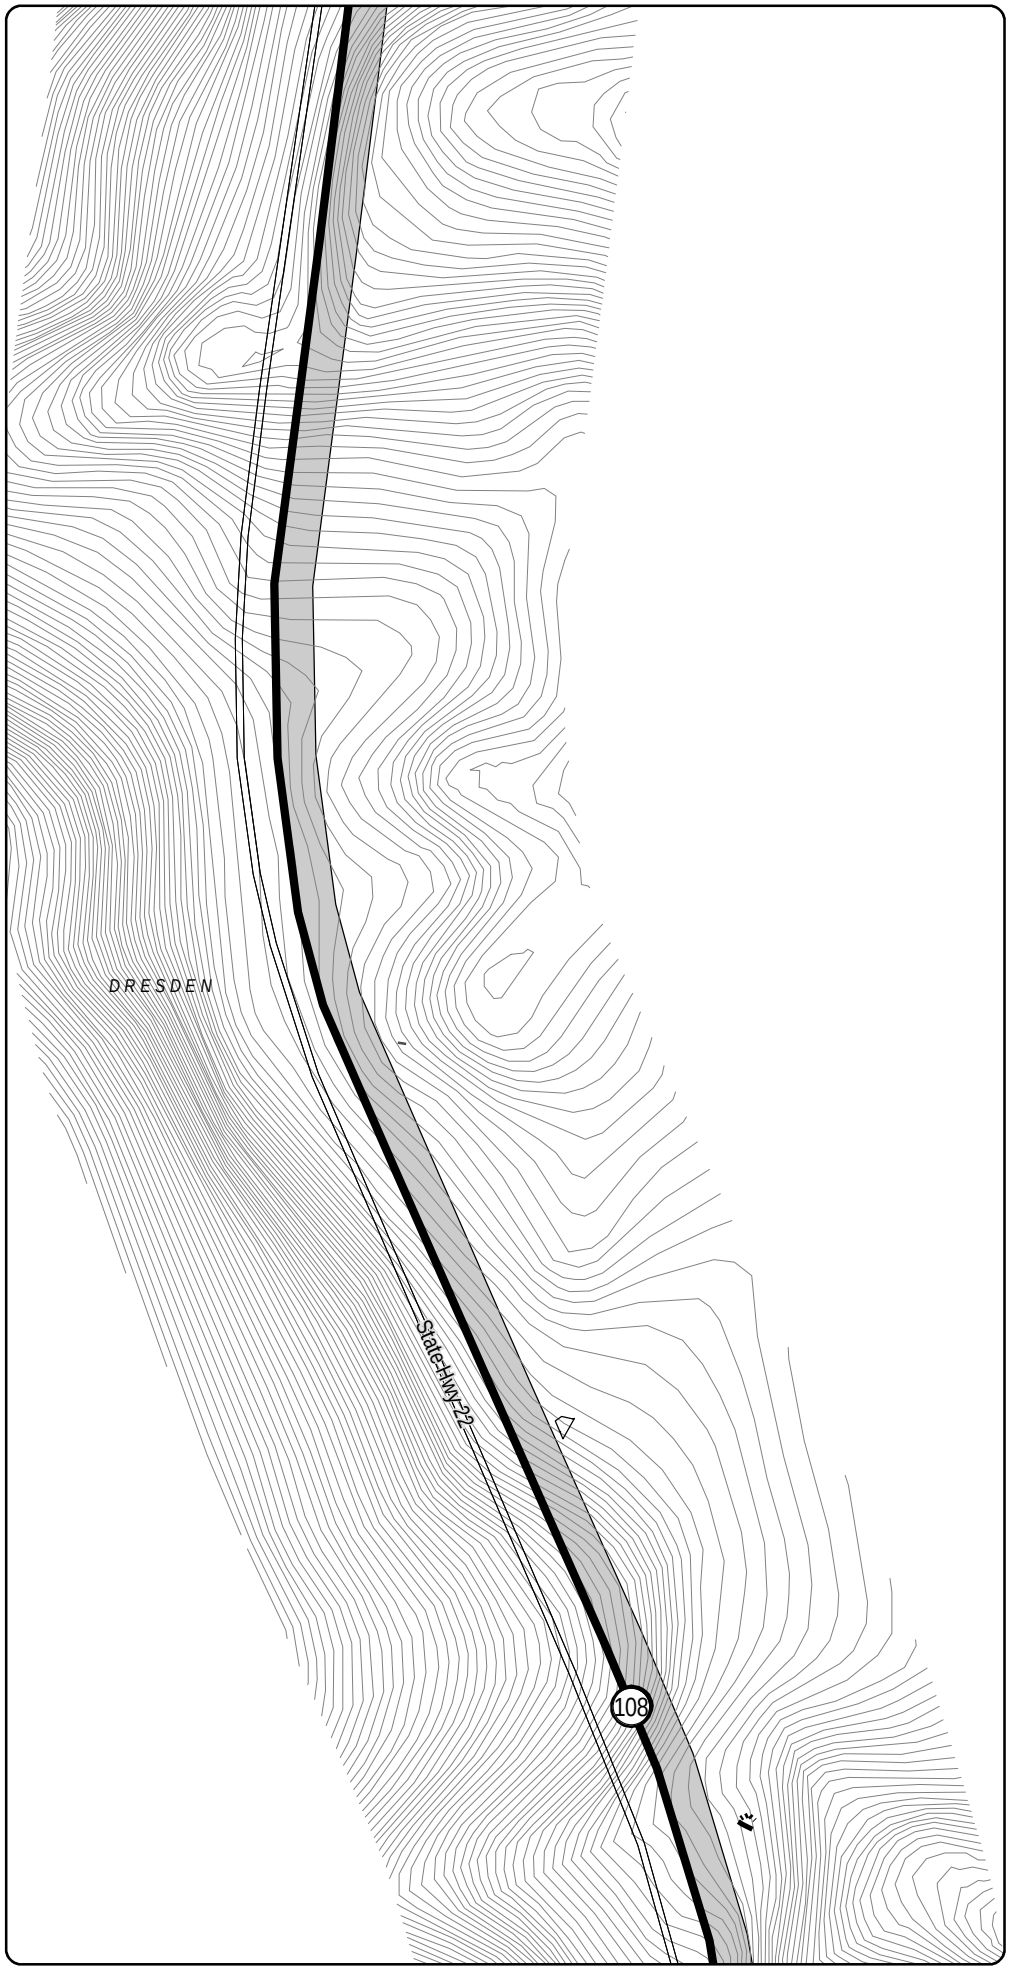

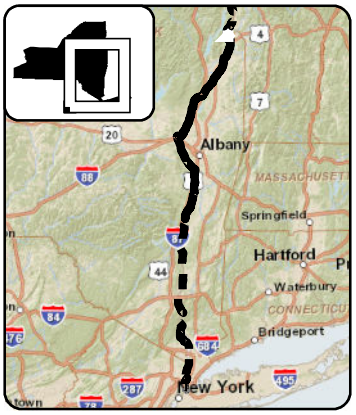

LEGEND

- CHPE Project Milepost
- Proposed CHPE Terrestrial Route HVDC
- Proposed CHPE Submarine Route HVDC
- Proposed CHPE Terrestrial Route HVAC
- Preliminary Construction Corridor
- Perennial Stream Top of Bank
- Intermittent Stream
- Ditch
- Wetland Delineation Line
- Wetland
- 100 Year Flood Zone
- 500 Year Flood Zone
- Hydrography
- Town Boundary
- County Boundary
- Proposed HDD Location
- Proposed Pipe Bridge Location
- Roads
- Rail Line
- Contour - 2'

N

0 100 200

Feet

Transmission Developers Inc.

Champlain Hudson Power Express Project

Champlain Hudson Power Express Inc.

Plan View Map

Terrestrial Route


Sheet 18 of 370


Prepared on 2/27/2012

by: HDR | DTA & TRC

R:\Projects\GIS_2009\168272_TDI_Hudson\MXD\USACE\Terrestrial_Route_8x11_usace_2012.mxd

DATA SOURCES: ESRI, NYSDOT, FEMA, NYDEC, NWI, TDI, TRC

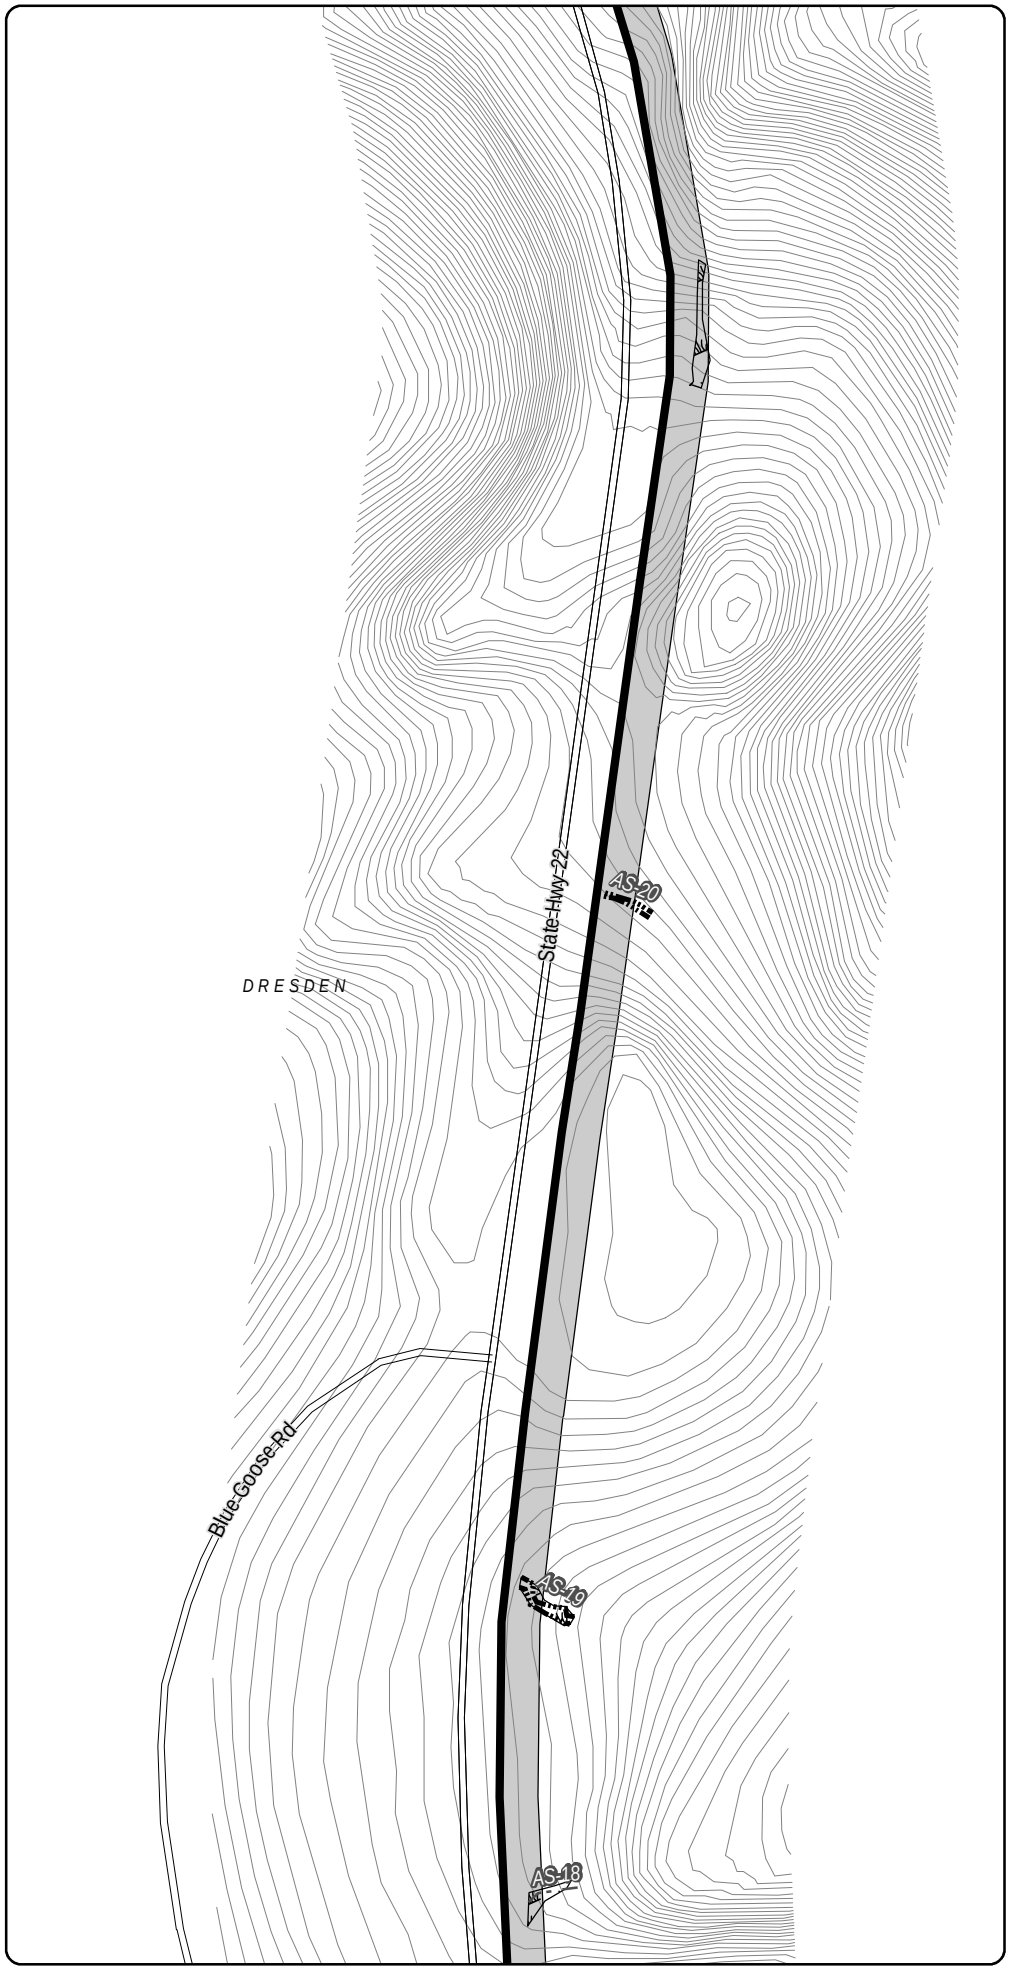

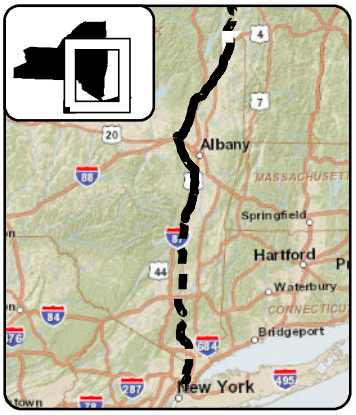

LEGEND

- CHPE Project Milepost
- Proposed CHPE Terrestrial Route HVDC
- Proposed CHPE Submarine Route HVDC
- Proposed CHPE Terrestrial Route HVAC
- Preliminary Construction Corridor
- Perennial Stream Top of Bank
- Intermittent Stream
- Ditch
- Wetland Delineation Line
- Wetland
- 100 Year Flood Zone
- 500 Year Flood Zone
- Hydrography
- Town Boundary
- County Boundary
- Proposed HDD Location
- Proposed Pipe Bridge Location
- Roads
- Rail Line
- Contour - 2'

N

0 100 200

Feet

Transmission Developers Inc.

Champlain Hudson Power Express Project

Champlain Hudson Power Express Inc.

Plan View Map

Terrestrial Route


Sheet 19 of 370


Prepared on 2/27/2012

by: HDR | TDI & TRC

DATA SOURCES: ESRI, NYSDOT, FEMA, NYDEC, NWI, TDI, TRC

R:\Projects\GIS_2009\168272_TDI_Hudson\MXD\USACE\Terrestrial_Route_8x11_usace_2012.mxd

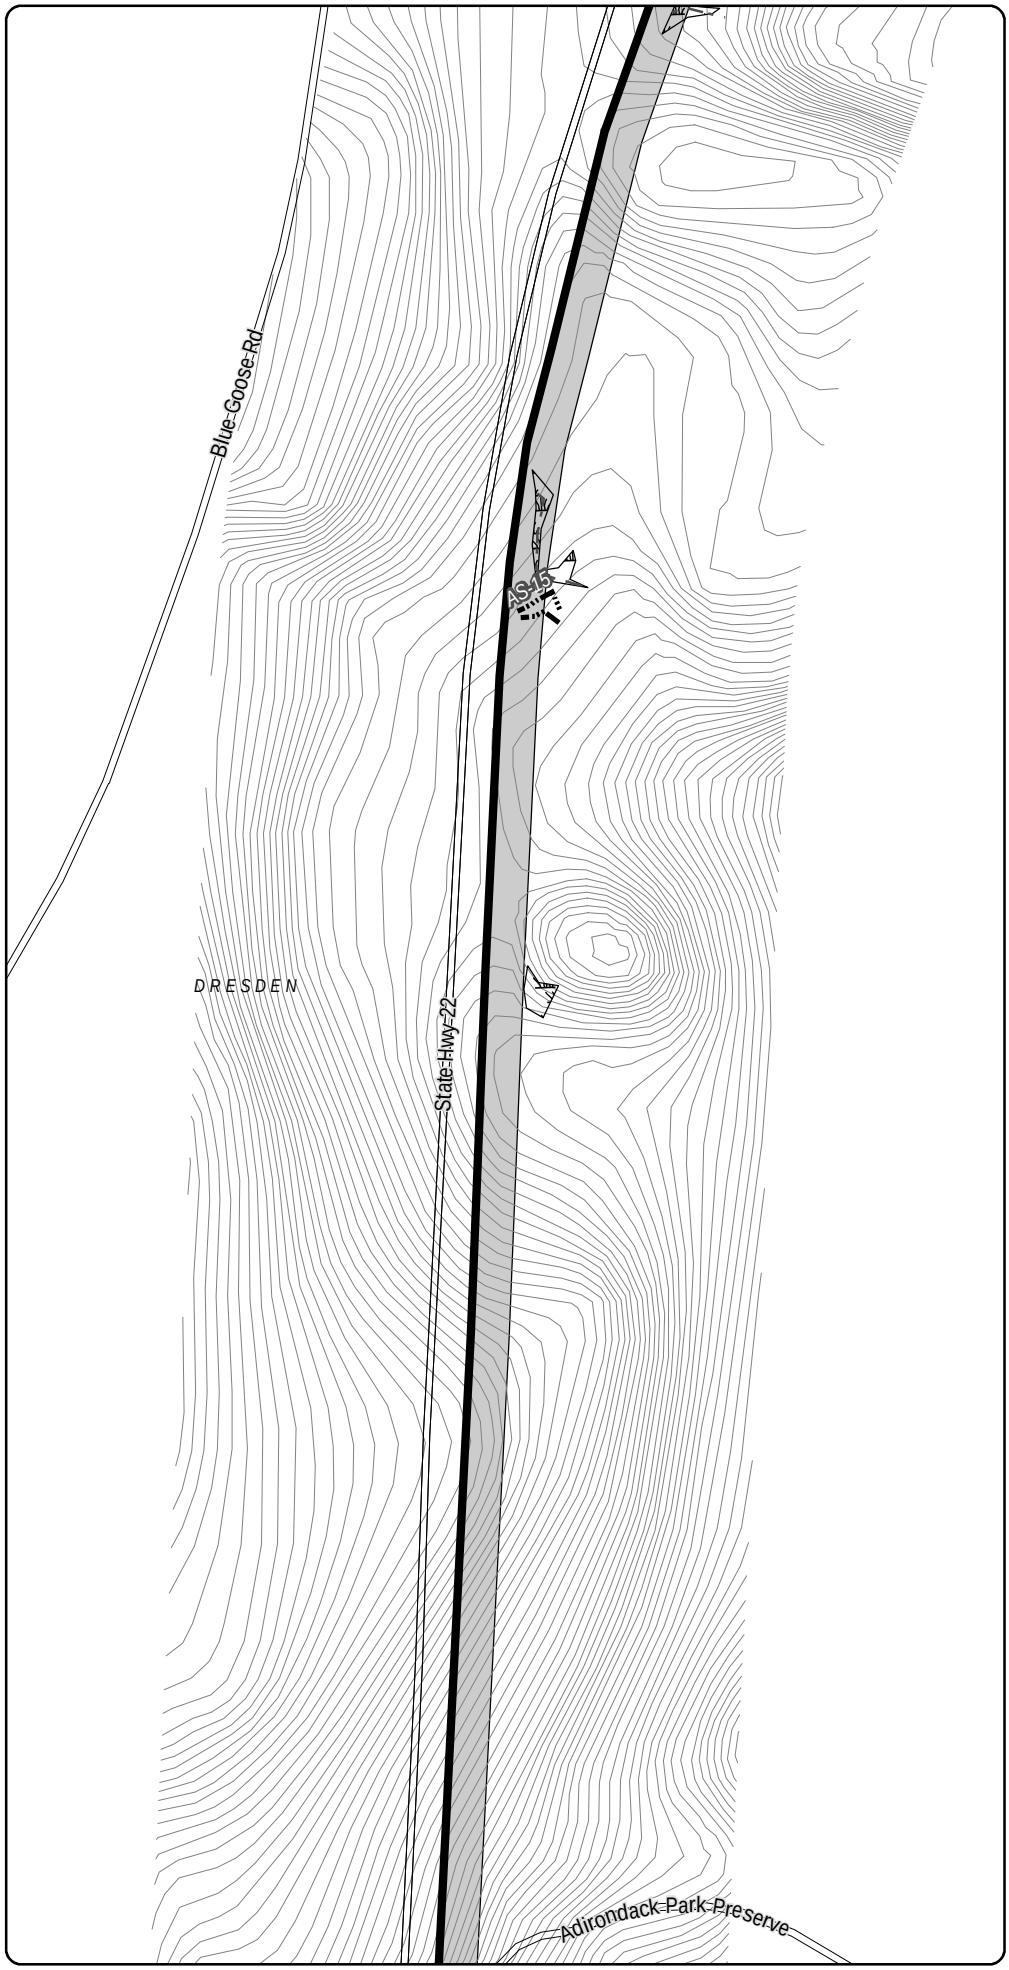

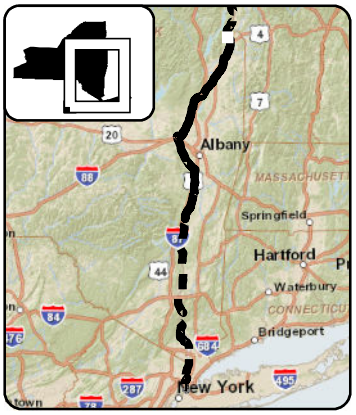

LEGEND

- CHPE Project Milepost
- Proposed CHPE Terrestrial Route HVDC
- Proposed CHPE Submarine Route HVDC
- Proposed CHPE Terrestrial Route HVAC
- Preliminary Construction Corridor
- Perennial Stream Top of Bank
- Intermittent Stream
- Ditch
- Wetland Delineation Line
- Wetland
- 100 Year Flood Zone
- 500 Year Flood Zone
- Hydrography
- Town Boundary
- County Boundary
- Proposed HDD Location
- Proposed Pipe Bridge Location
- Roads
- Rail Line
- Contour - 2'

N

0 100 200

Feet

Transmission Developers Inc.

Champlain Hudson Power Express Project

Champlain Hudson Power Express Inc.

Plan View Map

Terrestrial Route


Sheet 20 of 370


Prepared on 2/27/2012

by: HDR | TDI & TRC

DATA SOURCES: ESRI, NYSDOT, FEMA, NYDEC, NWI, TDI, TRC

R:\Projects\GIS_2009\168272_TDI_Hudson\MXD\USACE\Terrestrial_Route_8x11_usace_2012.mxd

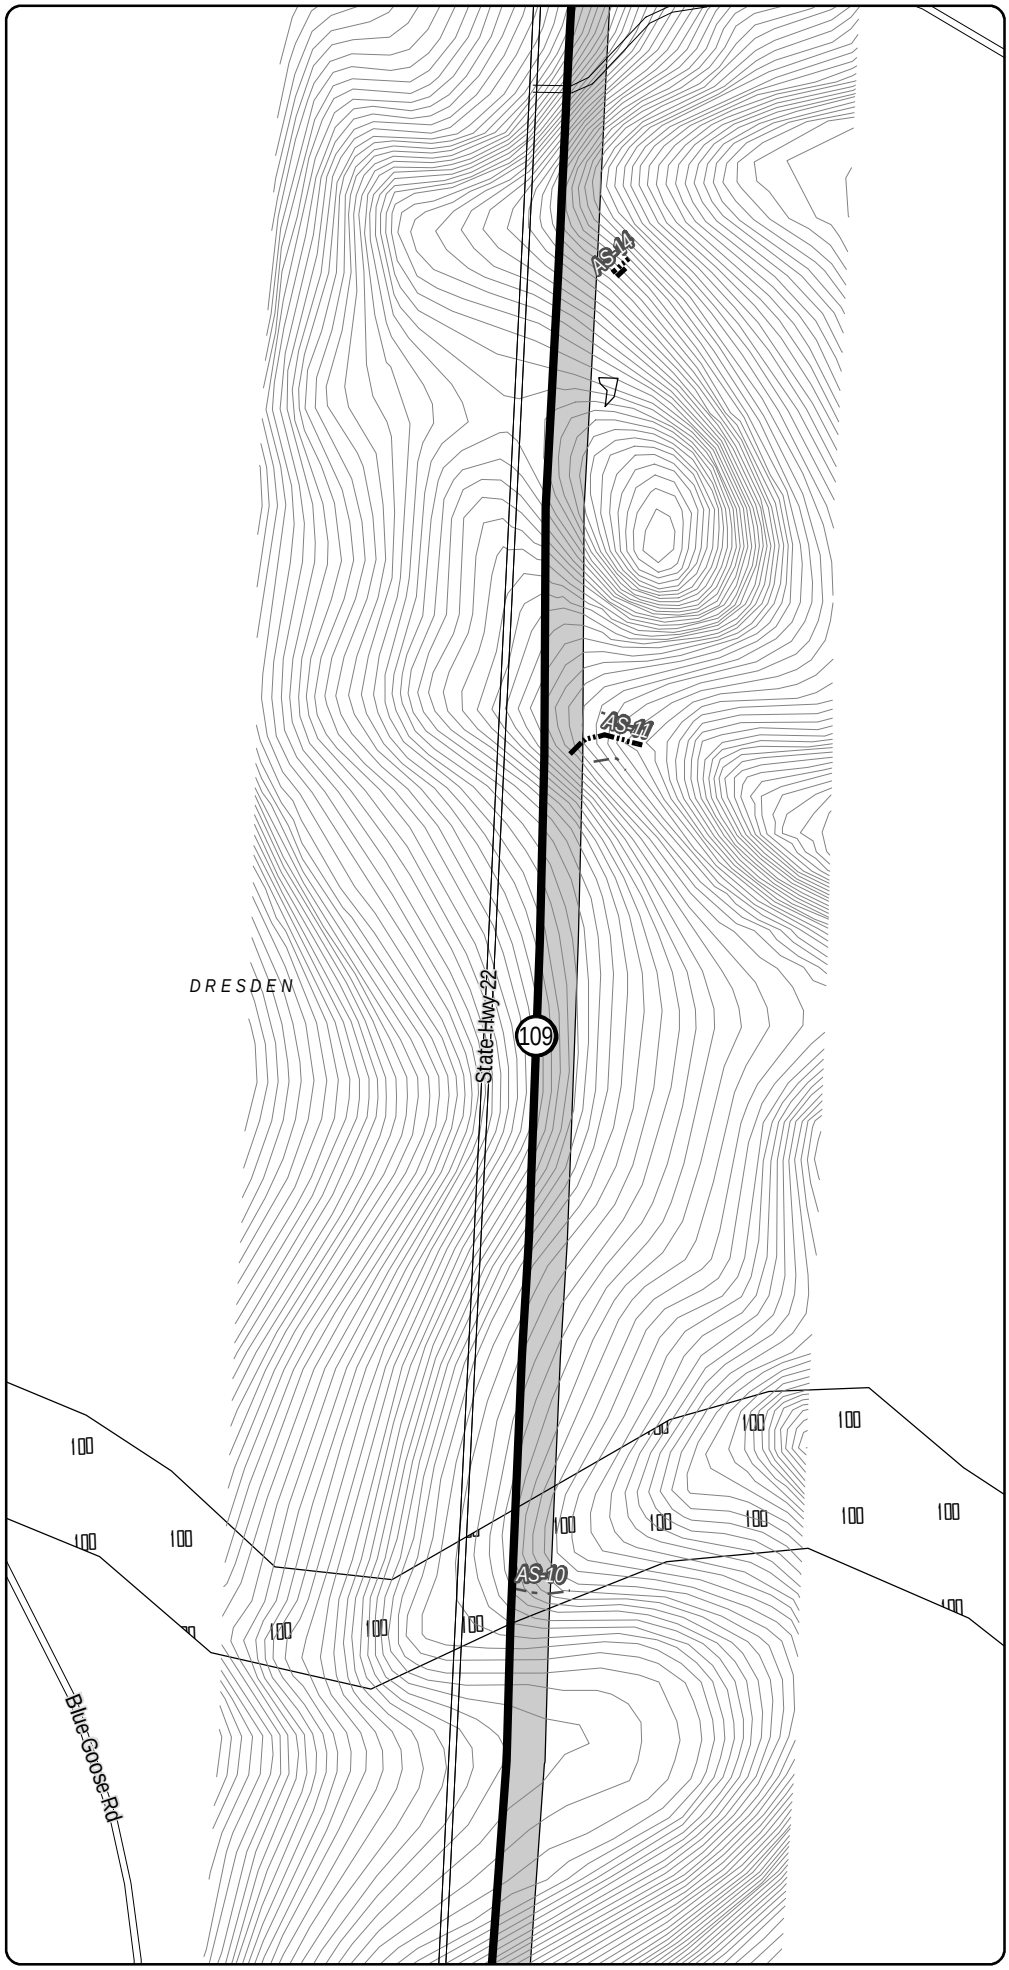

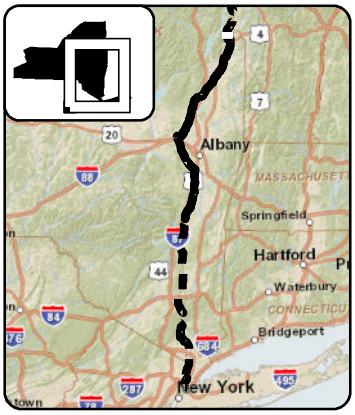

LEGEND

- CHPE Project Milepost
- Proposed CHPE Terrestrial Route HVDC
- Proposed CHPE Submarine Route HVDC
- Proposed CHPE Terrestrial Route HVAC
- Preliminary Construction Corridor
- Perennial Stream Top of Bank
- Intermittent Stream
- Ditch
- Wetland Delineation Line
- Wetland
- 100 Year Flood Zone
- 500 Year Flood Zone
- Hydrography
- Town Boundary
- County Boundary
- Proposed HDD Location
- Proposed Pipe Bridge Location
- Roads
- Rail Line
- Contour - 2'

N

0 100 200

Feet

Transmission Developers Inc.

Champlain Hudson Power Express Project

Champlain Hudson Power Express Inc.

Plan View Map

Terrestrial Route


Sheet 21 of 370


Prepared on 2/27/2012

by: HDR | TDI & TRC

DATA SOURCES: ESRI, NYSDOT, FEMA, NYDEC, NWI, TDI, TRC

R:\Projects\GIS_2009\168272_TDI_Hudson\MXD\USACE\Terrestrial_Route_8x11_usace_2012.mxd

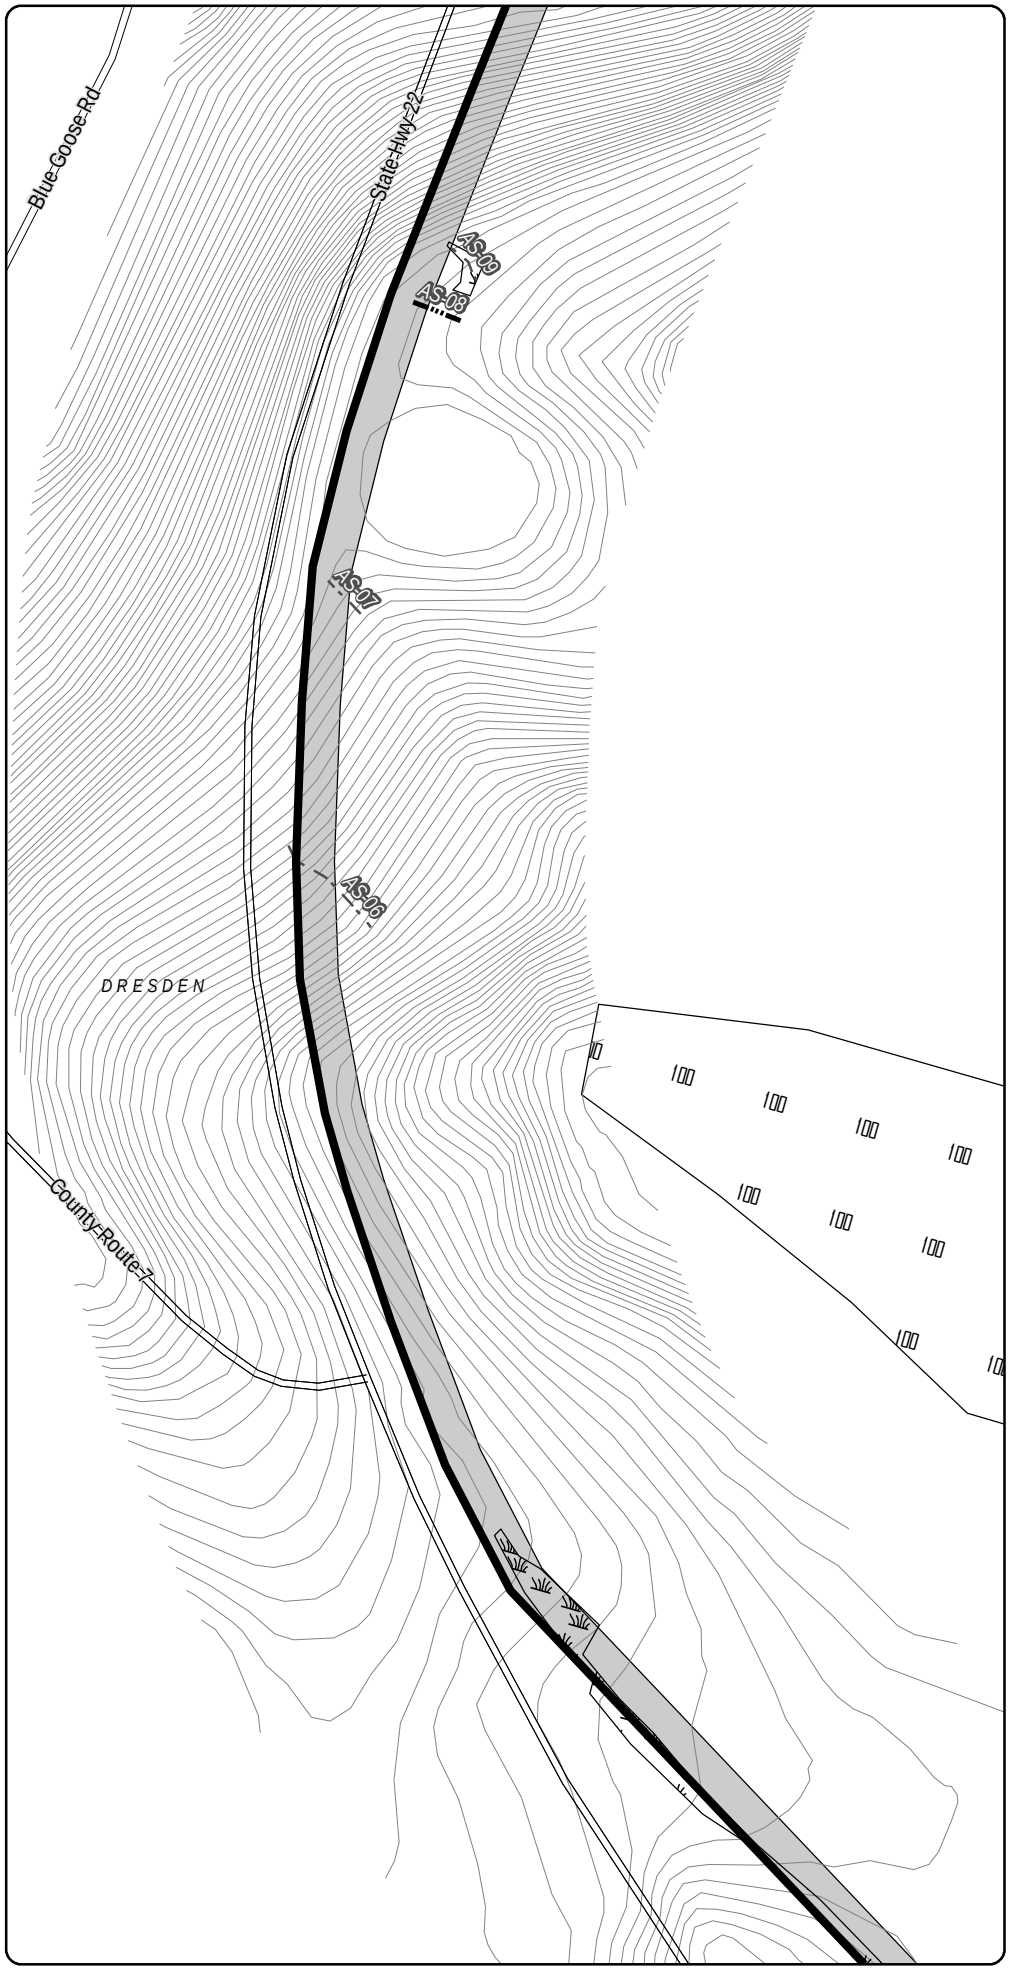

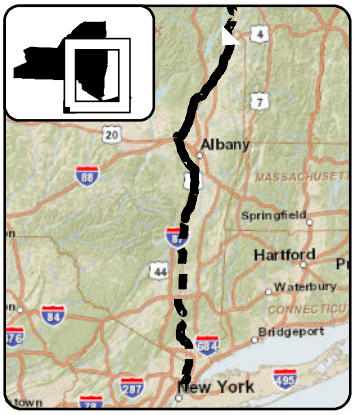

LEGEND

- 1 — CHPE Project Milepost
- Proposed CHPE Terrestrial Route HVDC
- Proposed CHPE Submarine Route HVDC
- Proposed CHPE Terrestrial Route HVAC
- Preliminary Construction Corridor
- Perennial Stream Top of Bank
- Intermittent Stream
- Ditch
- Wetland Delineation Line
- Wetland
- 100 Year Flood Zone
- 500 Year Flood Zone
- Hydrography
- Town Boundary
- County Boundary
- Proposed HDD Location
- Proposed Pipe Bridge Location
- Roads
- Rail Line
- Contour - 2'

N

0 100 200

Feet

Transmission Developers Inc.

Champlain Hudson Power Express Project

Champlain Hudson Power Express Inc.

Plan View Map

Terrestrial Route

Sheet 22 of 370


Prepared on 2/27/2012


by: HDR | TDI & TRC

DATA SOURCES: ESRI, NYSDOT, FEMA, NYDEC, NWI, TDI, TRC

R:\Projects\GIS_2009\168272_TDI_Hudson\MXD\USACE\Terrestrial_Route_8x11_usace_2012.mxd

Sheet 22

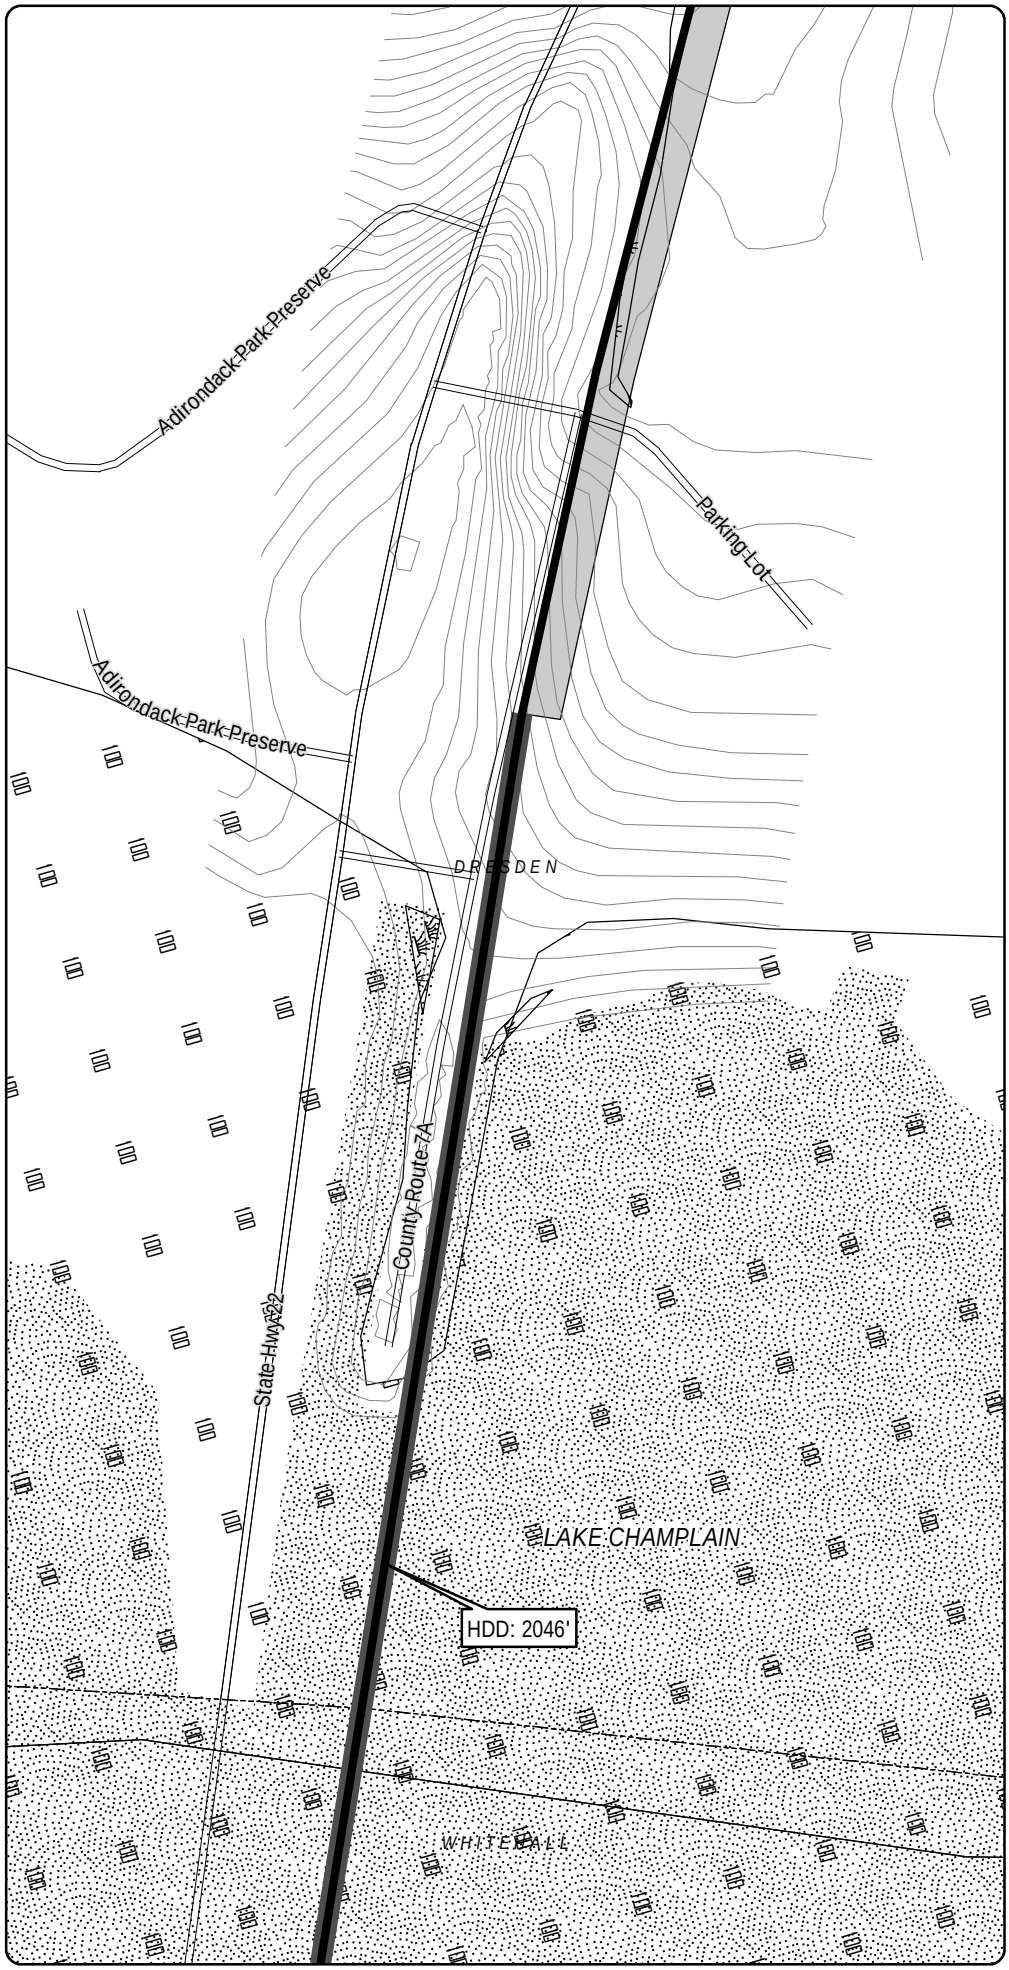

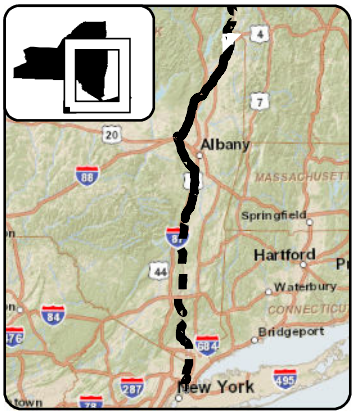

LEGEND

- CHPE Project Milepost
- Proposed CHPE Terrestrial Route HVDC
- Proposed CHPE Submarine Route HVDC
- Proposed CHPE Terrestrial Route HVAC
- Preliminary Construction Corridor
- Perennial Stream Top of Bank
- Intermittent Stream
- Ditch
- Wetland Delineation Line
- Wetland
- 100 Year Flood Zone
- 500 Year Flood Zone
- Hydrography
- Town Boundary
- County Boundary
- Proposed HDD Location
- Proposed Pipe Bridge Location
- Roads
- Rail Line
- Contour - 2'

N

0 100 200

Feet

Transmission Developers Inc.

Champlain Hudson Power Express Project

Champlain Hudson Power Express Inc.

Plan View Map

Terrestrial Route

Sheet 23 of 370


Prepared on 2/27/2012


by: HDR | TDI & TRC

DATA SOURCES: ESRI, NYSDOT, FEMA, NYDEC, NWI, TDI, TRC

Sheet 24

R:\Projects\GIS_2009\168272_TDI_Hudson\MXD\USACE\Terrestrial_Route_8x11_usace_2012.mxd

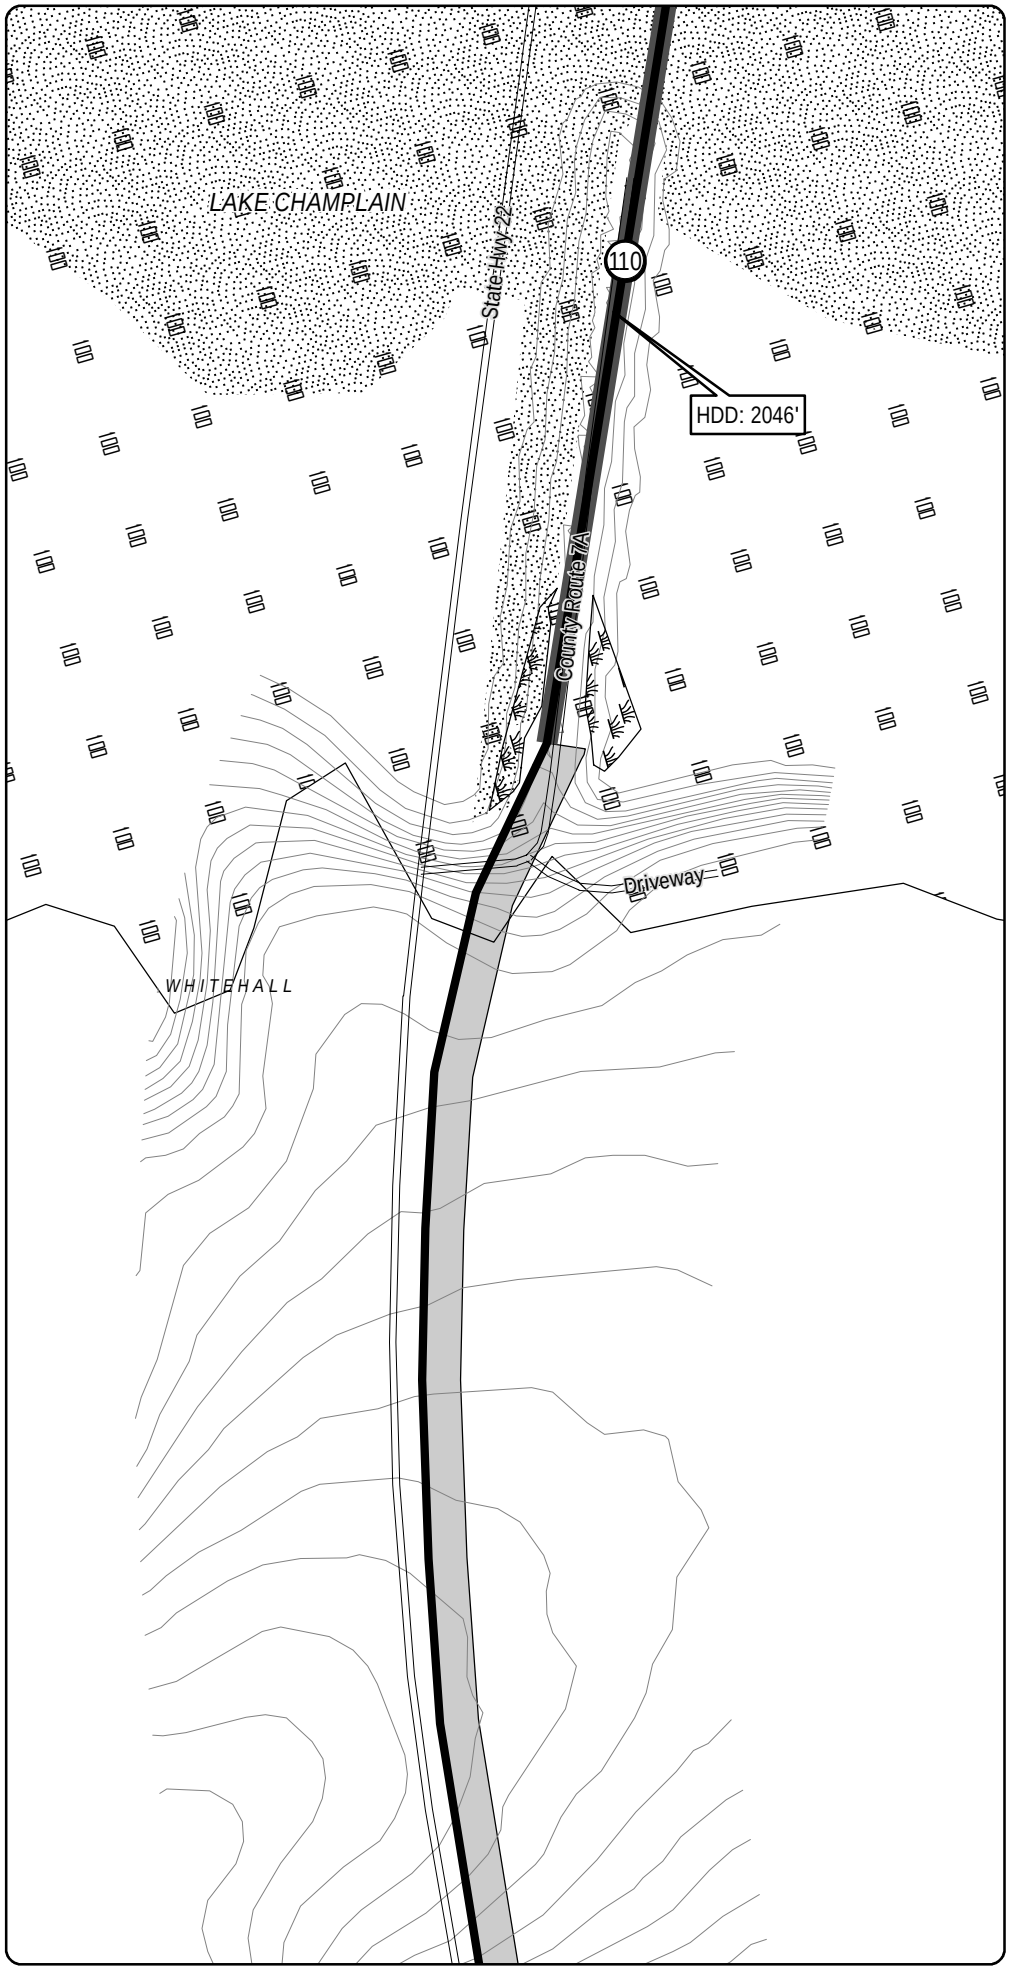

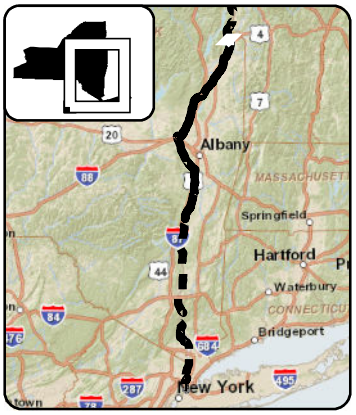

LEGEND

- CHPE Project Milepost
- Proposed CHPE Terrestrial Route HVDC
- Proposed CHPE Submarine Route HVDC
- Proposed CHPE Terrestrial Route HVAC
- Preliminary Construction Corridor
- Perennial Stream Top of Bank
- Intermittent Stream
- Ditch
- Wetland Delineation Line
- Wetland
- 100 Year Flood Zone
- 500 Year Flood Zone
- Hydrography
- Town Boundary
- County Boundary
- Proposed HDD Location
- Proposed Pipe Bridge Location
- Roads
- Rail Line
- Contour - 2'

N

0 100 200

Feet

Transmission Developers Inc.

Champlain Hudson Power Express Project

Champlain Hudson Power Express Inc.

Plan View Map

Terrestrial Route


Sheet 24 of 370


Prepared on 2/27/2012

by: HDR | TDI & TRC

R:\Projects\GIS_2009\168272_TDI_Hudson\MXD\USACE\Terrestrial_Route_8x11_usace_2012.mxd

DATA SOURCES: ESRI, NYSDOT, FEMA, NYDEC, NWI, TDI, TRC

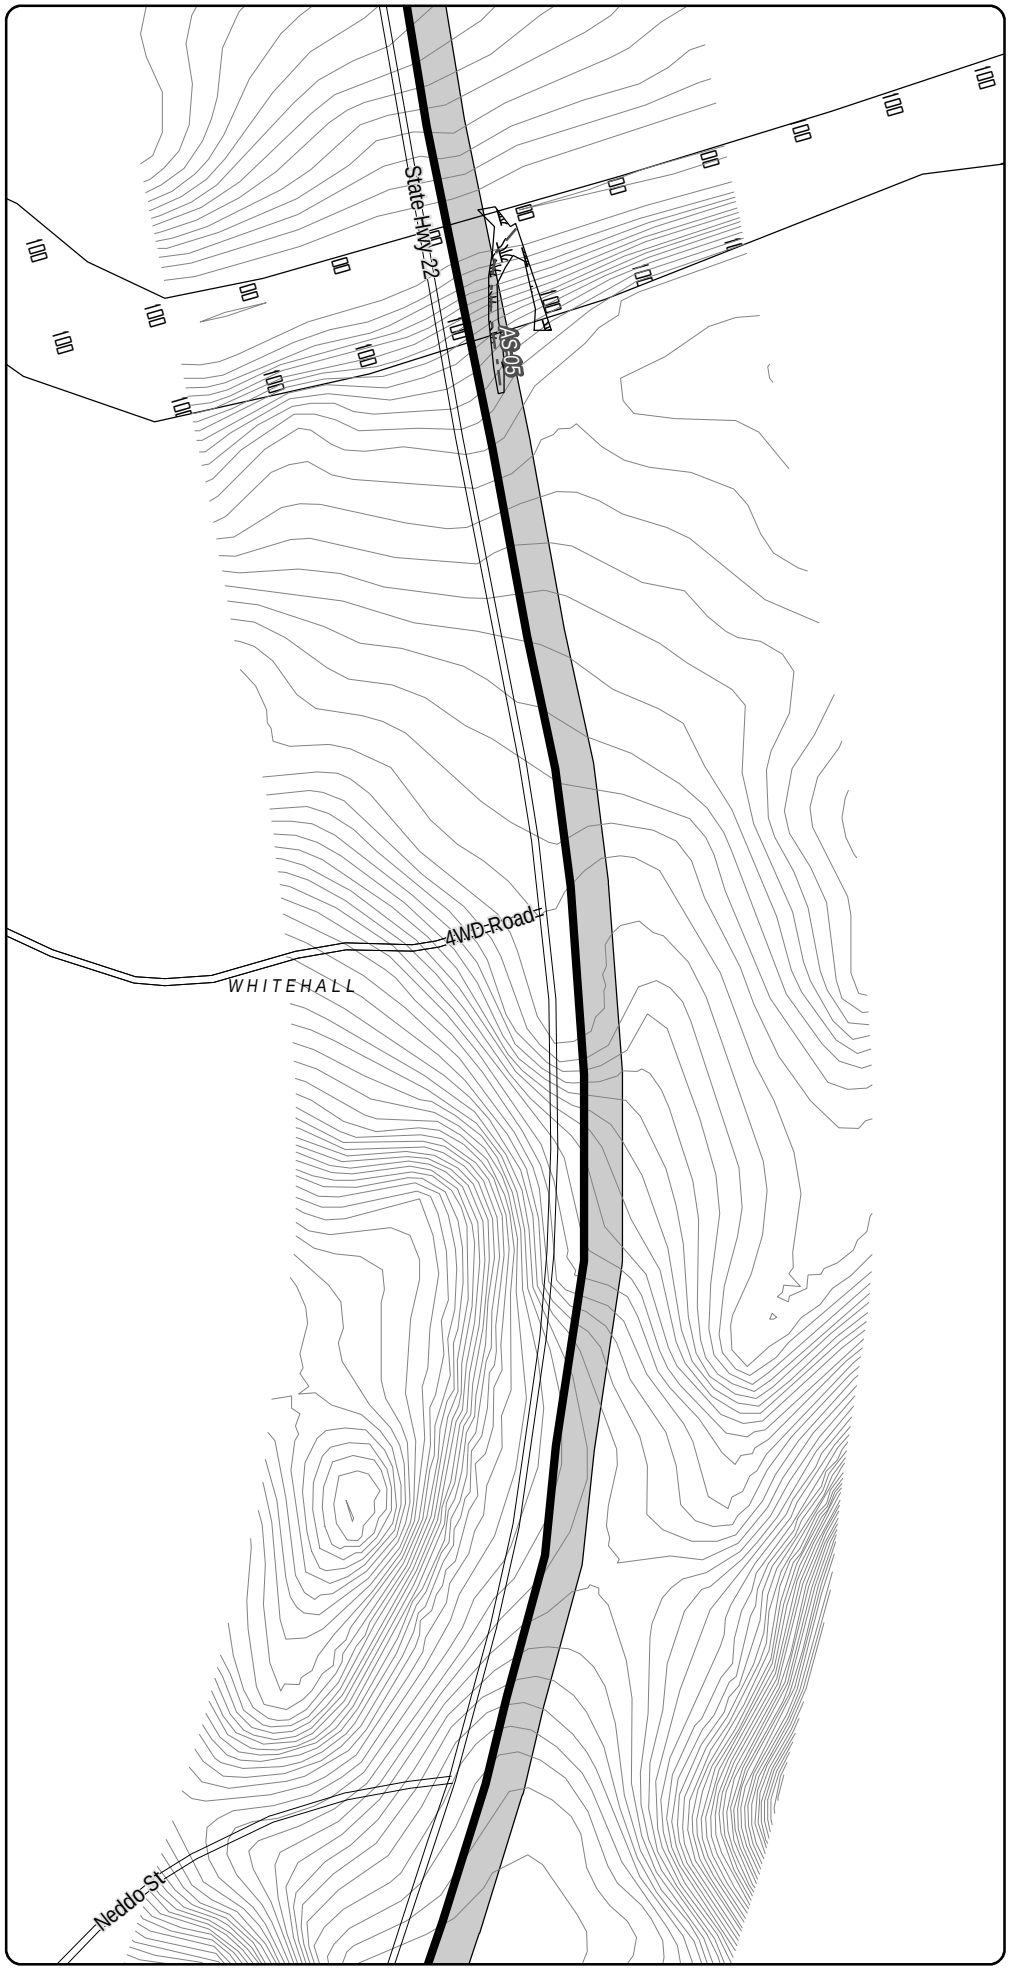

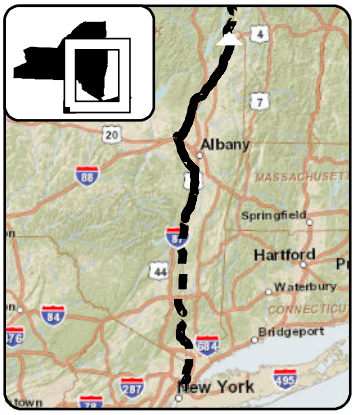

LEGEND

- CHPE Project Milepost
- Proposed CHPE Terrestrial Route HVDC
- Proposed CHPE Submarine Route HVDC
- Proposed CHPE Terrestrial Route HVAC
- Preliminary Construction Corridor
- Perennial Stream Top of Bank
- Intermittent Stream
- Ditch
- Wetland Delineation Line
- Wetland
- 100 Year Flood Zone
- 500 Year Flood Zone
- Hydrography
- Town Boundary
- County Boundary
- Proposed HDD Location
- Proposed Pipe Bridge Location
- Roads
- Rail Line
- Contour - 2'

N

0 100 200

Feet

Transmission Developers Inc.

Champlain Hudson Power Express Project

Champlain Hudson Power Express Inc.

Plan View Map

Terrestrial Route


Sheet 25 of 370


Prepared on 2/27/2012

by: HDR | TDI & TRC

R:\Projects\GIS_2009\168272_TDI_Hudson\MXD\USACE\Terrestrial_Route_8x11_usace_2012.mxd

DATA SOURCES: ESRI, NYSDOT, FEMA, NYDEC, NWI, TDI, TRC

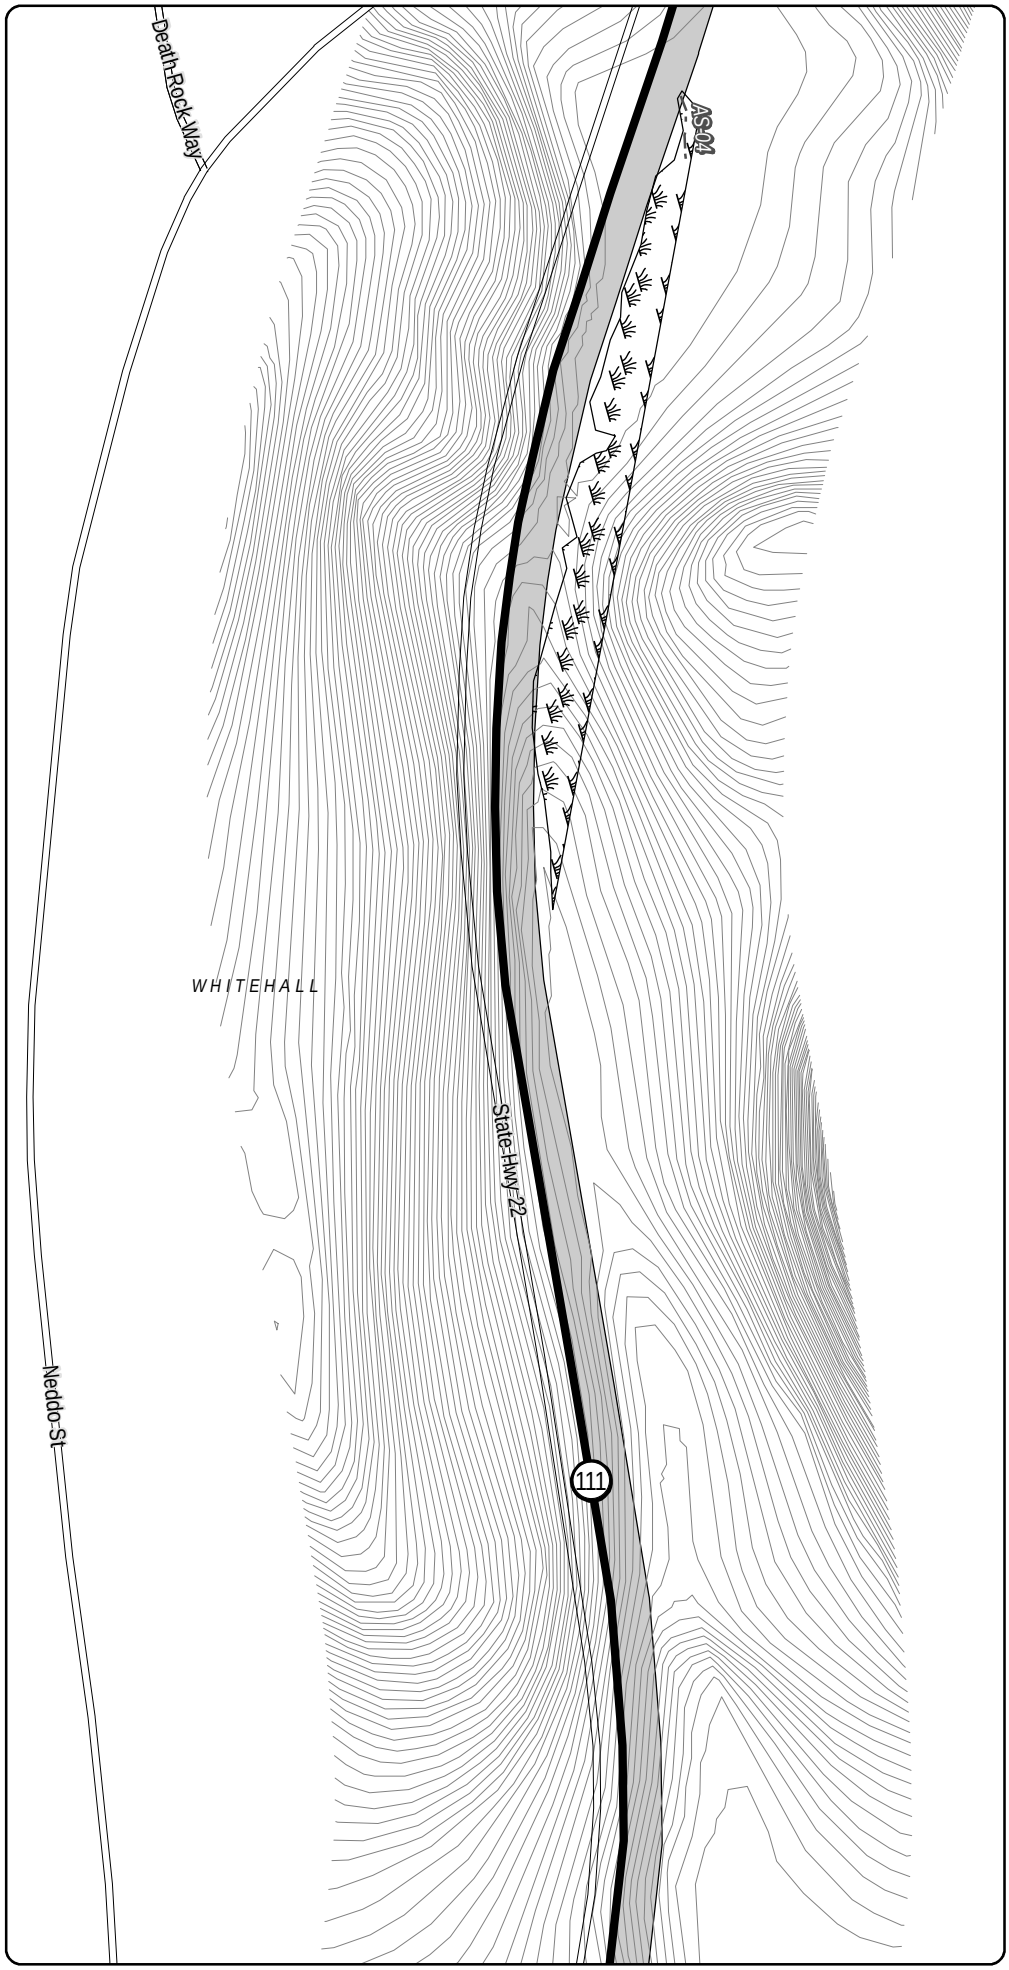

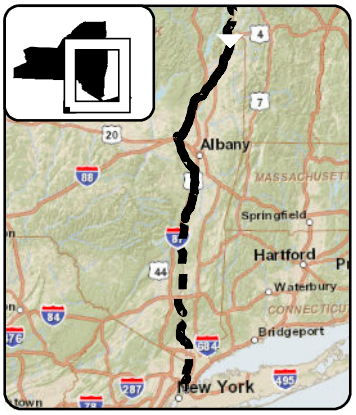

LEGEND

- CHPE Project Milepost
- Proposed CHPE Terrestrial Route HVDC
- Proposed CHPE Submarine Route HVDC
- Proposed CHPE Terrestrial Route HVAC
- Preliminary Construction Corridor
- Perennial Stream Top of Bank
- Intermittent Stream
- Ditch
- Wetland Delineation Line
- Wetland
- 100 Year Flood Zone
- 500 Year Flood Zone
- Hydrography
- Town Boundary
- County Boundary
- Proposed HDD Location
- Proposed Pipe Bridge Location
- Roads
- Rail Line
- Contour - 2'

N

0 100 200

Feet

Transmission Developers Inc.

Champlain Hudson Power Express Project

Champlain Hudson Power Express Inc.

Plan View Map

Terrestrial Route


Sheet 26 of 370


Prepared on 2/27/2012

by: HDR | TDI & TRC

R:\Projects\GIS_2009\168272_TDI_Hudson\MXD\USACE\Terrestrial_Route_8x11_usace_2012.mxd

DATA SOURCES: ESRI, NYSDOT, FEMA, NYDEC, NWI, TDI, TRC

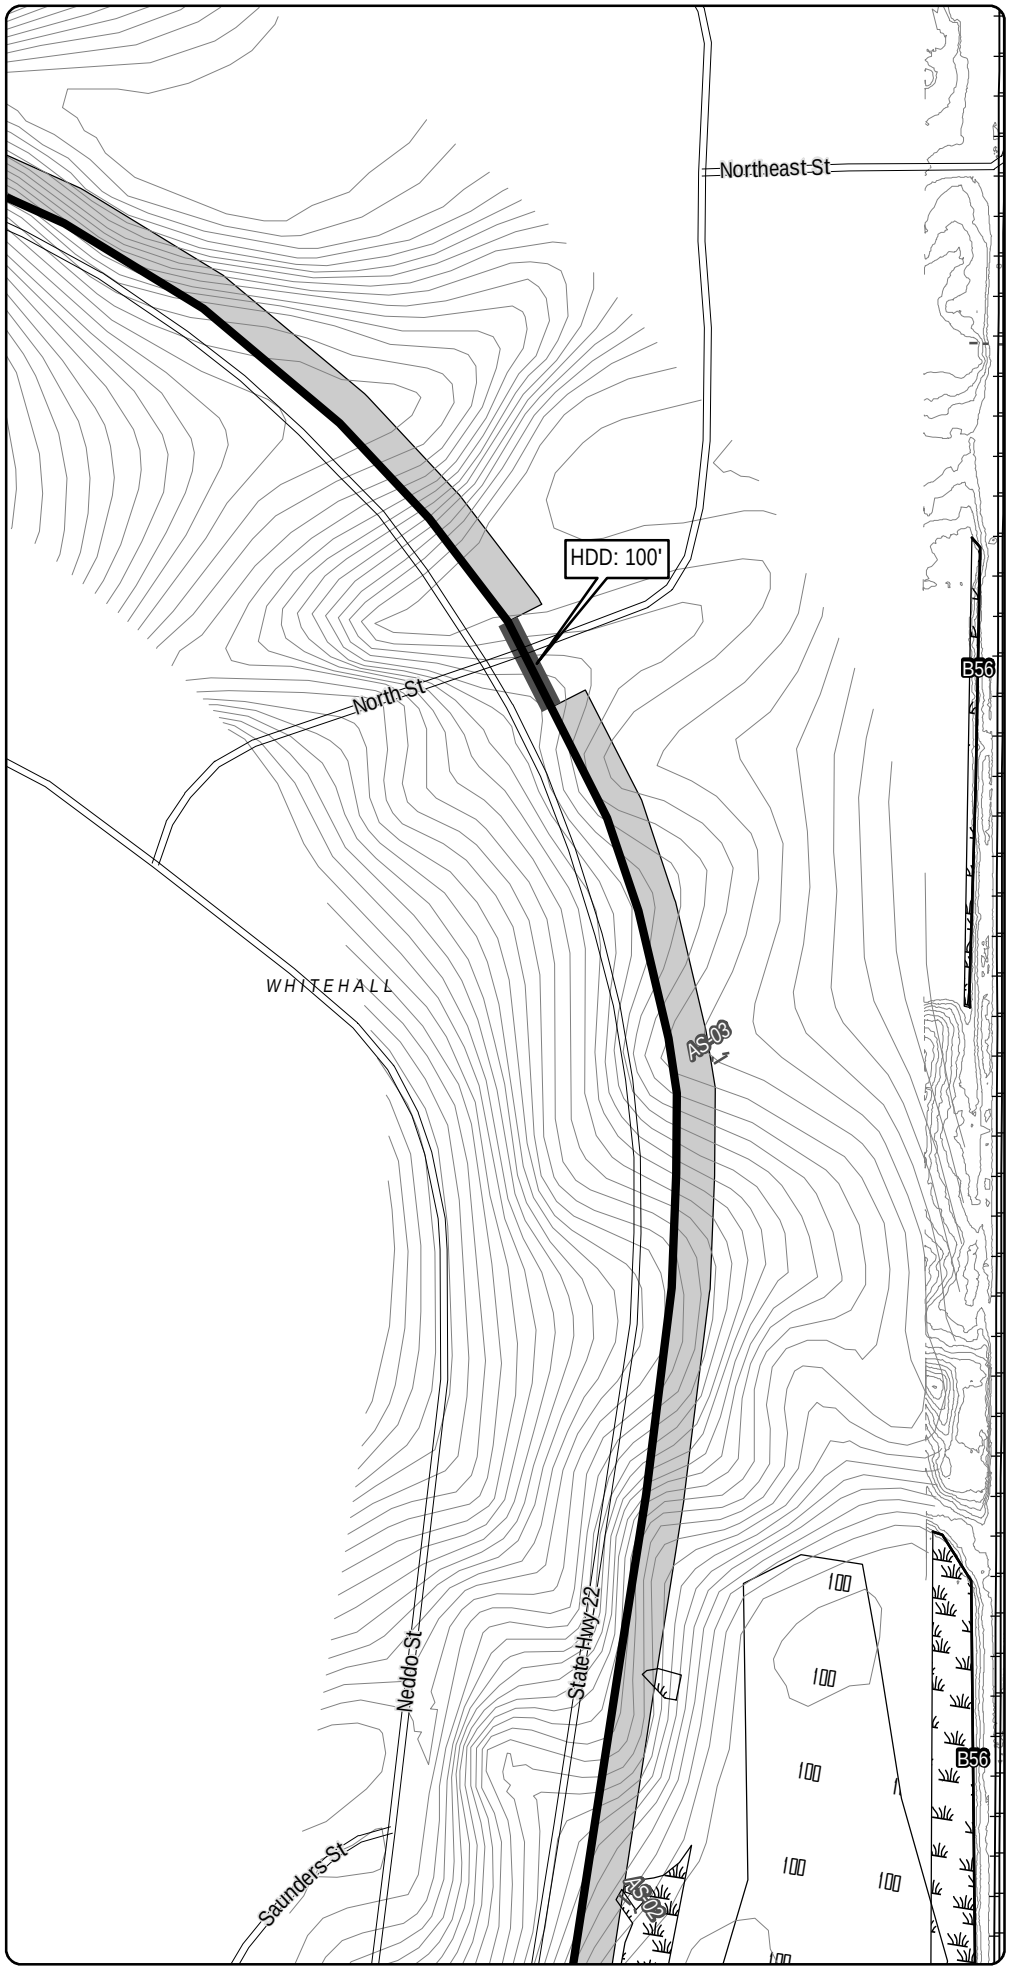

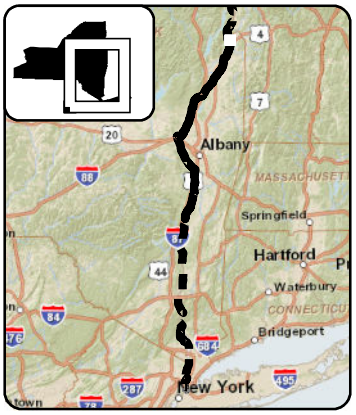

LEGEND

- CHPE Project Milepost
- Proposed CHPE Terrestrial Route HVDC
- Proposed CHPE Submarine Route HVDC
- Proposed CHPE Terrestrial Route HVAC
- Preliminary Construction Corridor
- Perennial Stream Top of Bank
- Intermittent Stream
- Ditch
- Wetland Delineation Line
- Wetland
- 100 Year Flood Zone
- 500 Year Flood Zone
- Hydrography
- Town Boundary
- County Boundary
- Proposed HDD Location
- Proposed Pipe Bridge Location
- Roads
- Rail Line
- Contour - 2'

N

0 100 200

Feet

Transmission Developers Inc.

Champlain Hudson Power Express Project

Champlain Hudson Power Express Inc.

Plan View Map

Terrestrial Route


Sheet 27 of 370


Prepared on 2/27/2012

by: HDR | TDI & TRC

DATA SOURCES: ESRI, NYSDOT, FEMA, NYDEC, NWI, TDI, TRC

R:\Projects\GIS_2009\168272_TDI_Hudson\MXD\USACE\Terrestrial_Route_8x11_usace_2012.mxd

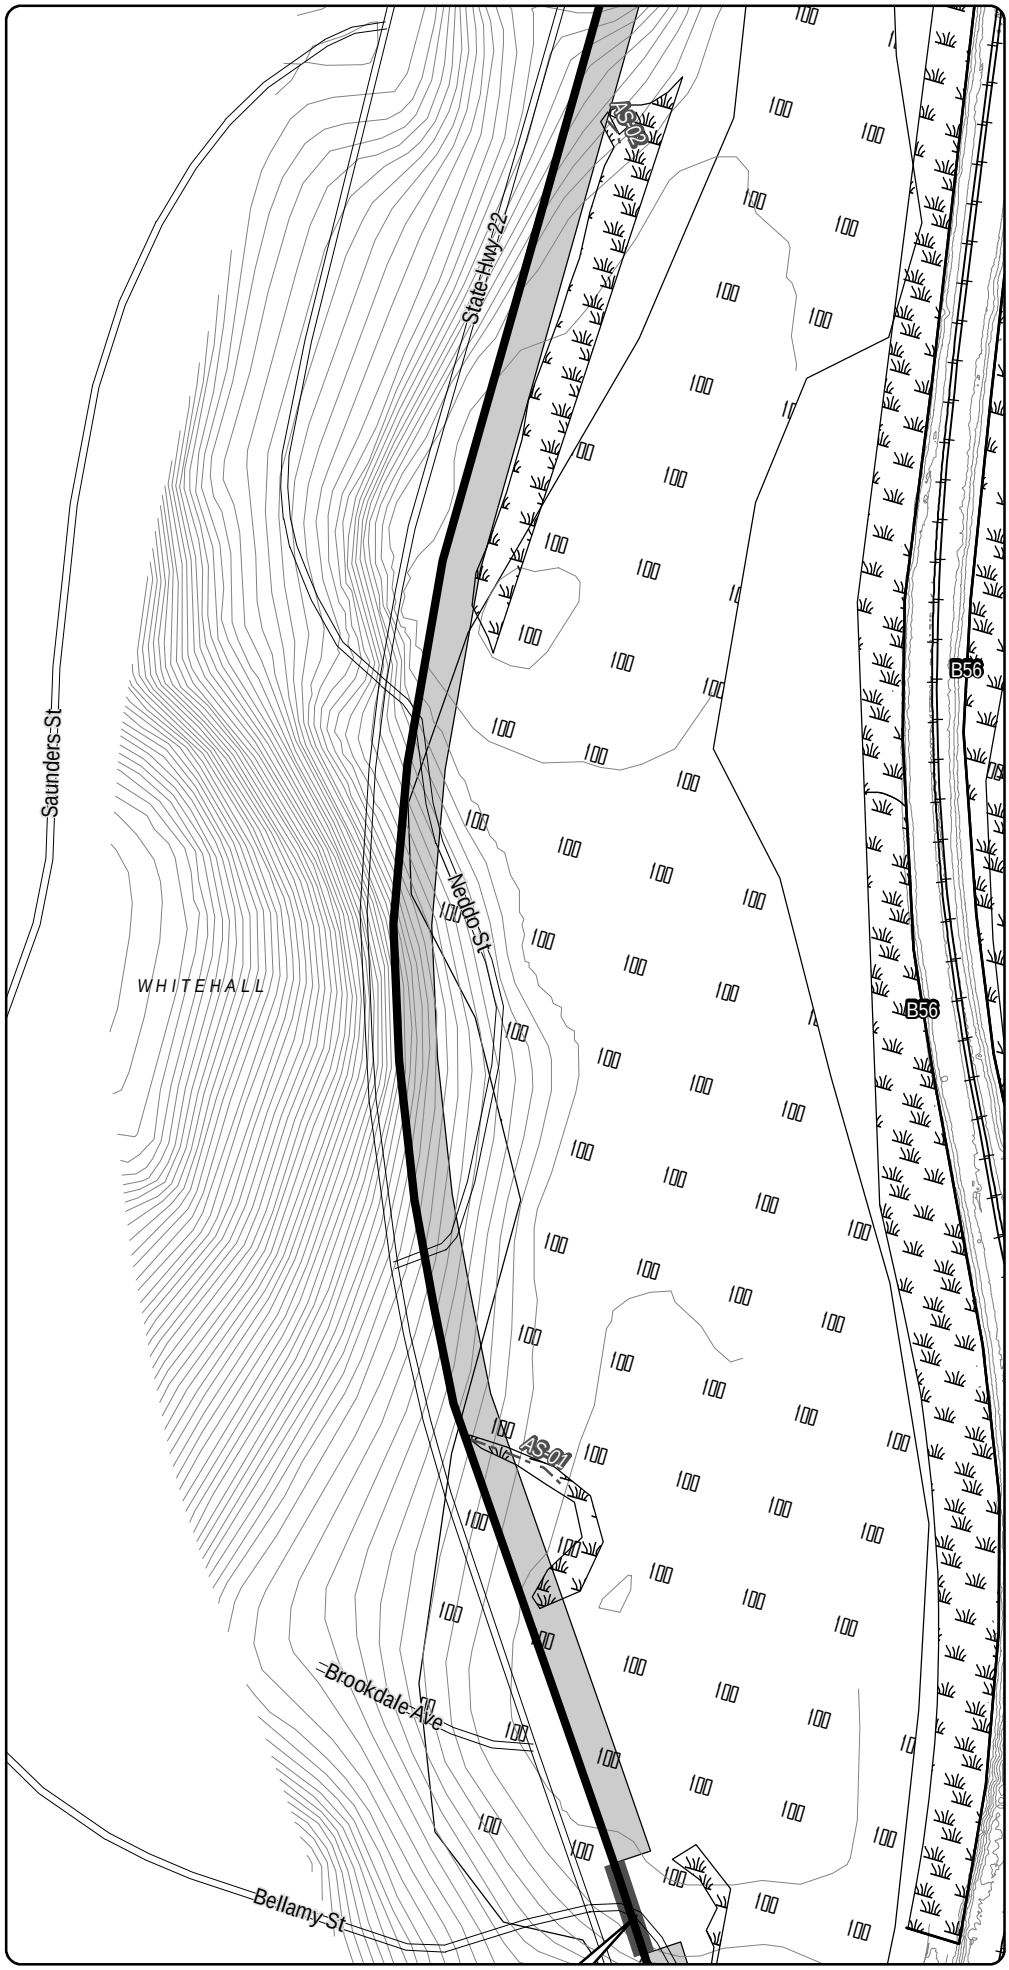

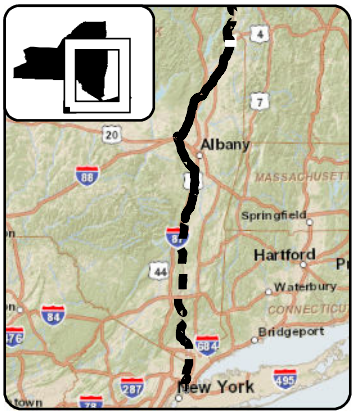

LEGEND

- CHPE Project Milepost
- Proposed CHPE Terrestrial Route HVDC
- Proposed CHPE Submarine Route HVDC
- Proposed CHPE Terrestrial Route HVAC
- Preliminary Construction Corridor
- Perennial Stream Top of Bank
- Intermittent Stream
- Ditch
- Wetland Delineation Line
- Wetland
- 100 Year Flood Zone
- 500 Year Flood Zone
- Hydrography
- Town Boundary
- County Boundary
- Proposed HDD Location
- Proposed Pipe Bridge Location
- Roads
- Rail Line
- Contour - 2'

N

0 100 200

Feet

Transmission Developers Inc.

Champlain Hudson Power Express Project

Champlain Hudson Power Express Inc.

Plan View Map

Terrestrial Route


Sheet 28 of 370


Prepared on 2/27/2012

by: HDR | TDI & TRC

R:\Projects\GIS_2009\168272_TDI_Hudson\MXD\USACE\Terrestrial_Route_8x11_usace_2012.mxd

DATA SOURCES: ESRI, NYSDOT, FEMA, NYDEC, NWI, TDI, TRC

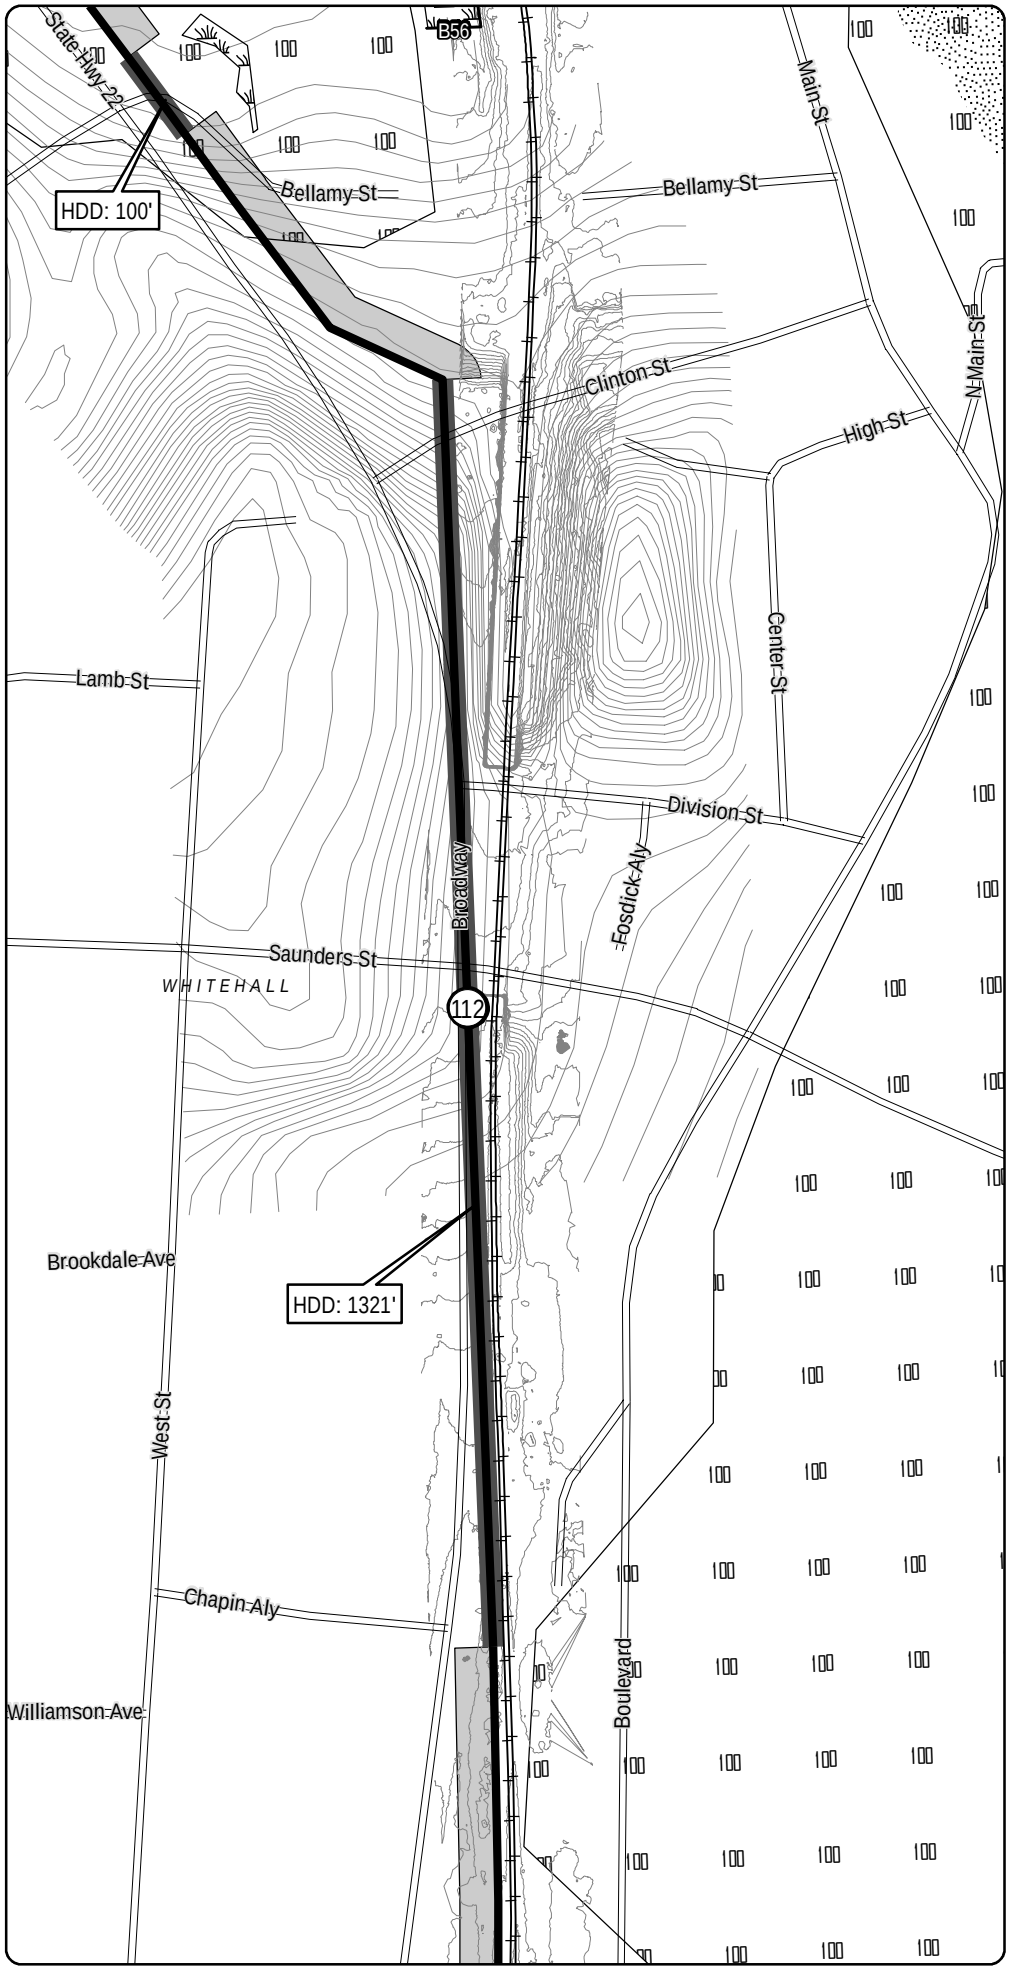

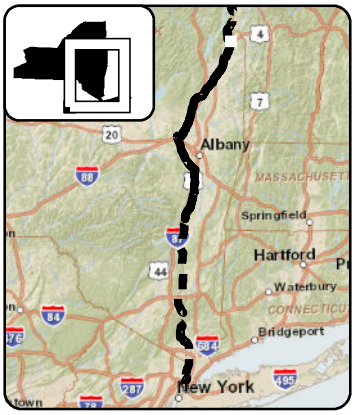

LEGEND

- CHPE Project Milepost
- Proposed CHPE Terrestrial Route HVDC
- Proposed CHPE Submarine Route HVDC
- Proposed CHPE Terrestrial Route HVAC
- Preliminary Construction Corridor
- Perennial Stream Top of Bank
- Intermittent Stream
- Ditch
- Wetland Delineation Line
- Wetland
- 100 Year Flood Zone
- 500 Year Flood Zone
- Hydrography
- Town Boundary
- County Boundary
- Proposed HDD Location
- Proposed Pipe Bridge Location
- Roads
- Rail Line
- Contour - 2'

N

0 100 200

Feet

Transmission Developers Inc.

Champlain Hudson Power Express Project

Champlain Hudson Power Express Inc.

Plan View Map

Terrestrial Route


Sheet 29 of 370


Prepared on 2/27/2012

by: HDR | TDI & TRC

DATA SOURCES: ESRI, NYSDOT, FEMA, NYDEC, NWI, TDI, TRC

R:\Projects\GIS_2009\168272_TDI_Hudson\MXD\USACE\Terrestrial_Route_8x11_usace_2012.mxd

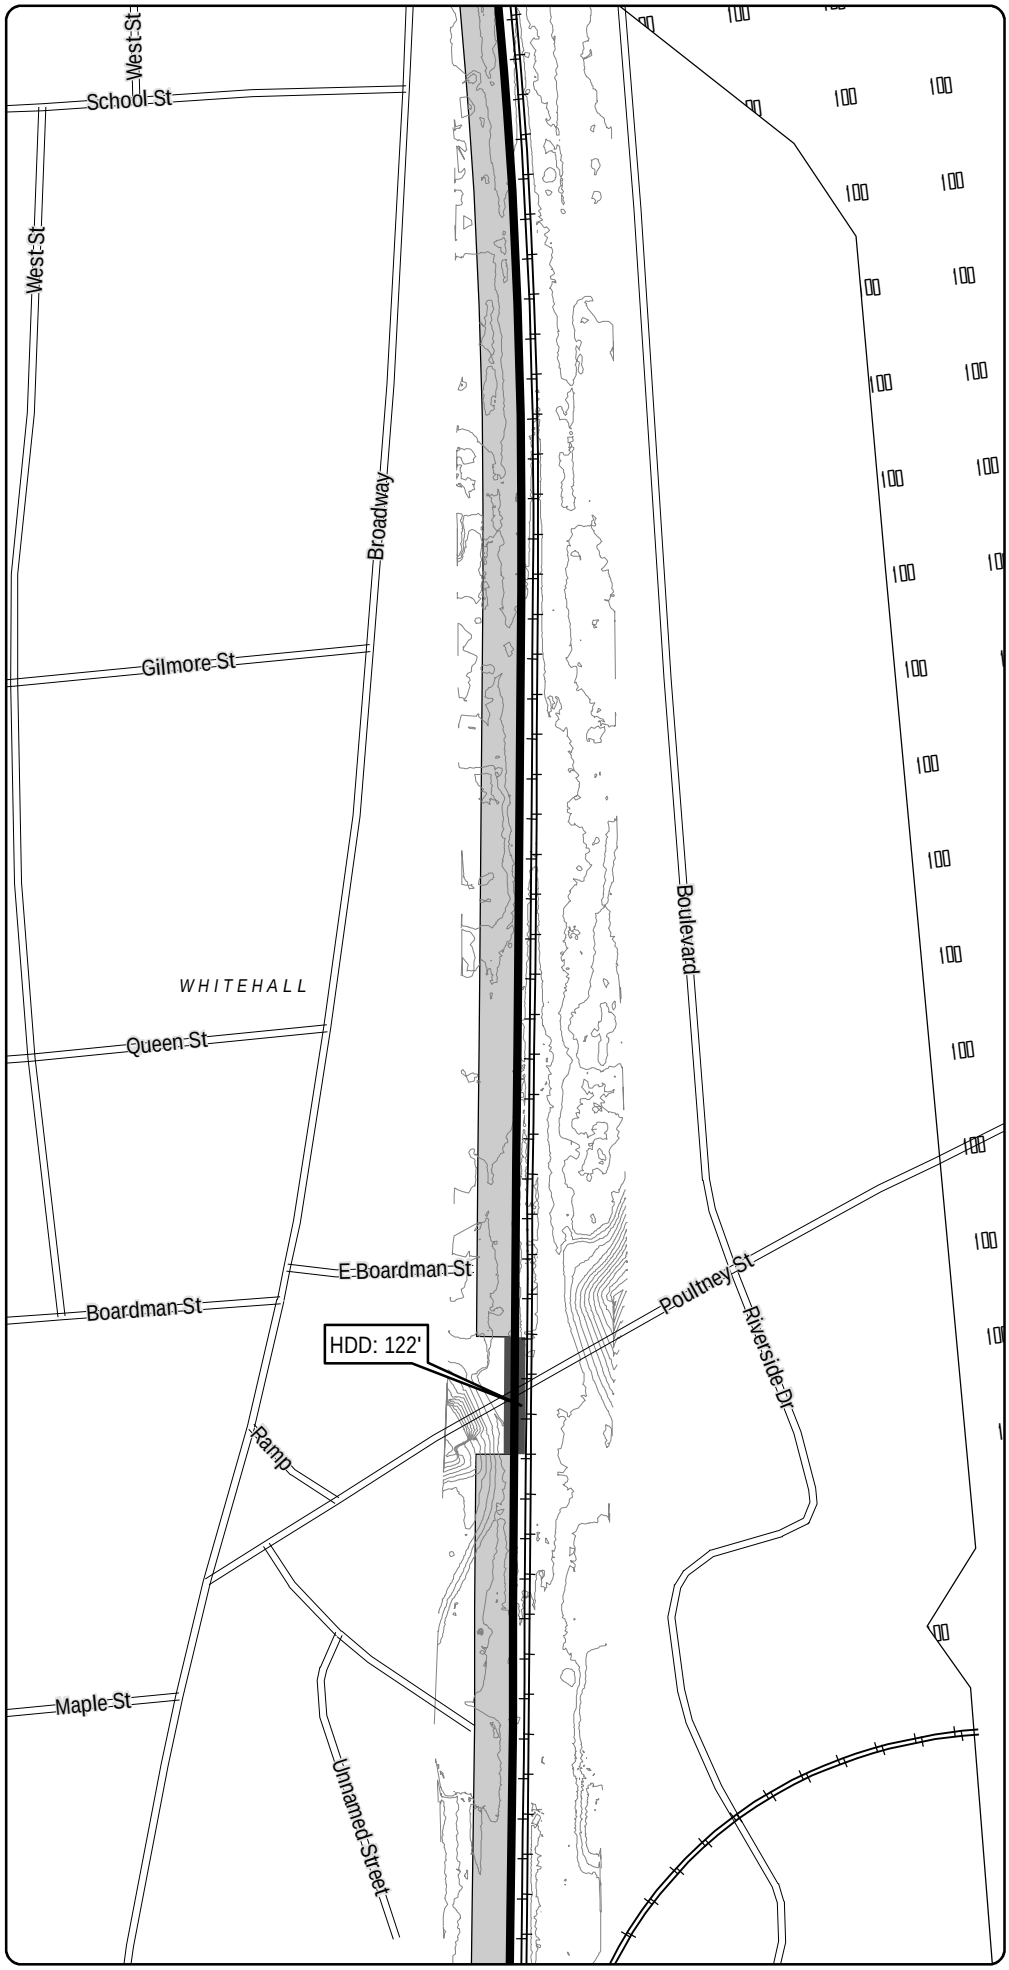

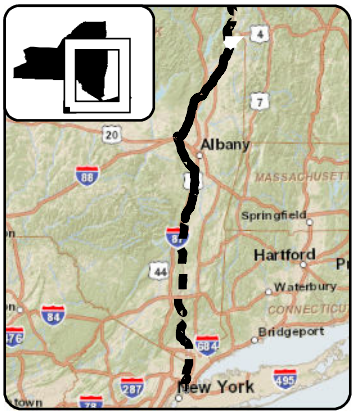

LEGEND

- CHPE Project Milepost
- Proposed CHPE Terrestrial Route HVDC
- Proposed CHPE Submarine Route HVDC
- Proposed CHPE Terrestrial Route HVAC
- Preliminary Construction Corridor
- Perennial Stream Top of Bank
- Intermittent Stream
- Ditch
- Wetland Delineation Line
- Wetland
- 100 Year Flood Zone
- 500 Year Flood Zone
- Hydrography
- Town Boundary
- County Boundary
- Proposed HDD Location
- Proposed Pipe Bridge Location
- Roads
- Rail Line
- Contour - 2'

N

0 100 200

Feet

Transmission Developers Inc.

Champlain Hudson Power Express Project

Champlain Hudson Power Express Inc.

Plan View Map

Terrestrial Route

Sheet 30 of 370


Prepared on 2/27/2012


by: HDR & TRC

DATA SOURCES: ESRI, NYSDOT, FEMA, NYDEC, NWI, TDI, TRC

R:\Projects\GIS_2009\168272_TDI_Hudson\MXD\USACE\Terrestrial_Route_8x11_usace_2012.mxd

Sheet 30

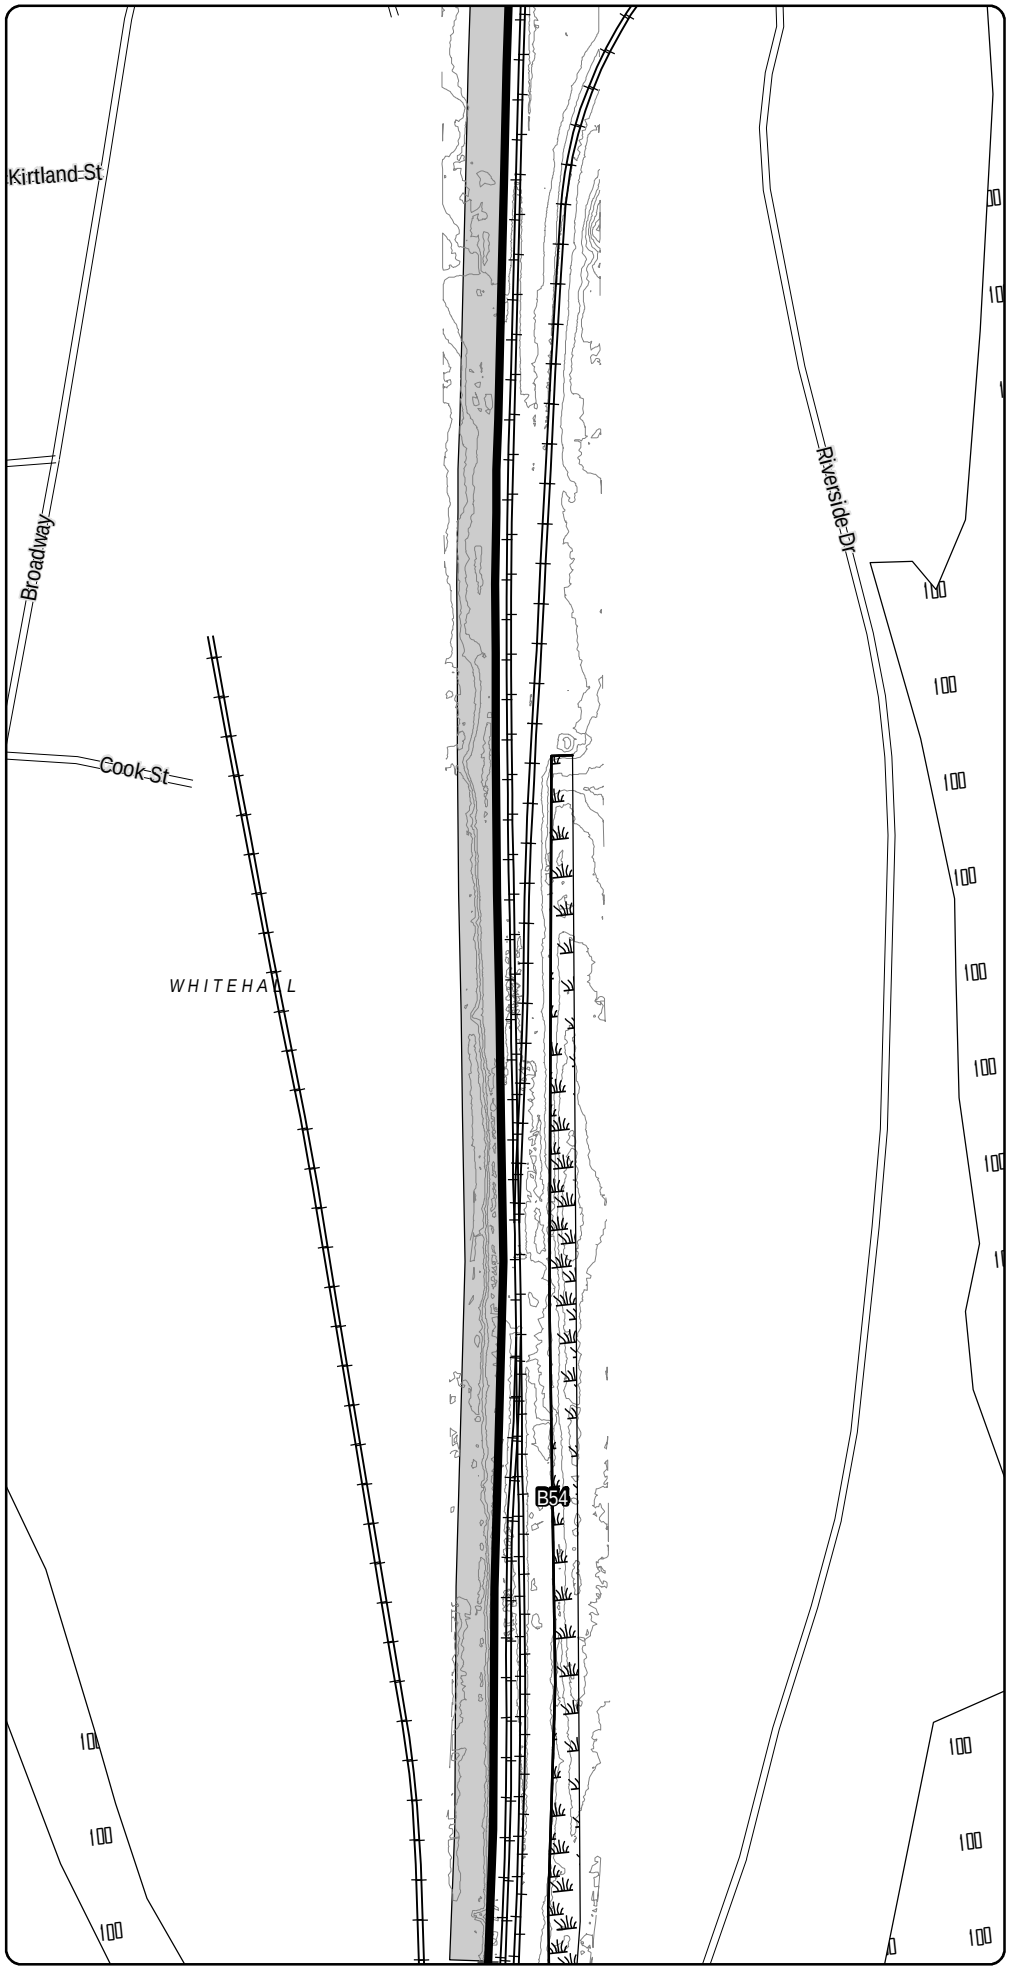

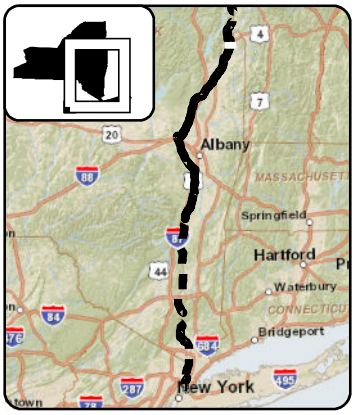

LEGEND

- CHPE Project Milepost
- Proposed CHPE Terrestrial Route HVDC
- Proposed CHPE Submarine Route HVDC
- Proposed CHPE Terrestrial Route HVAC
- Preliminary Construction Corridor
- Perennial Stream Top of Bank
- Intermittent Stream
- Ditch
- Wetland Delineation Line
- Wetland
- 100 Year Flood Zone
- 500 Year Flood Zone
- Hydrography
- Town Boundary
- County Boundary
- Proposed HDD Location
- Proposed Pipe Bridge Location
- Roads
- Rail Line
- Contour - 2'

N

0 100 200

Feet

Transmission Developers Inc.

Champlain Hudson Power Express Project

Champlain Hudson Power Express Inc.

Plan View Map

Terrestrial Route

Sheet 31 of 370

Prepared on 2/27/2012


by: HDR | TDI & TRC


DATA SOURCES: ESRI, NYSDOT, FEMA, NYDEC, NWI, TDI, TRC

Sheet 32

R:\Projects\GIS_2009\168272_TDI_Hudson\MXD\USACE\Terrestrial_Route_8x11_usace_2012.mxd

Sheet 31

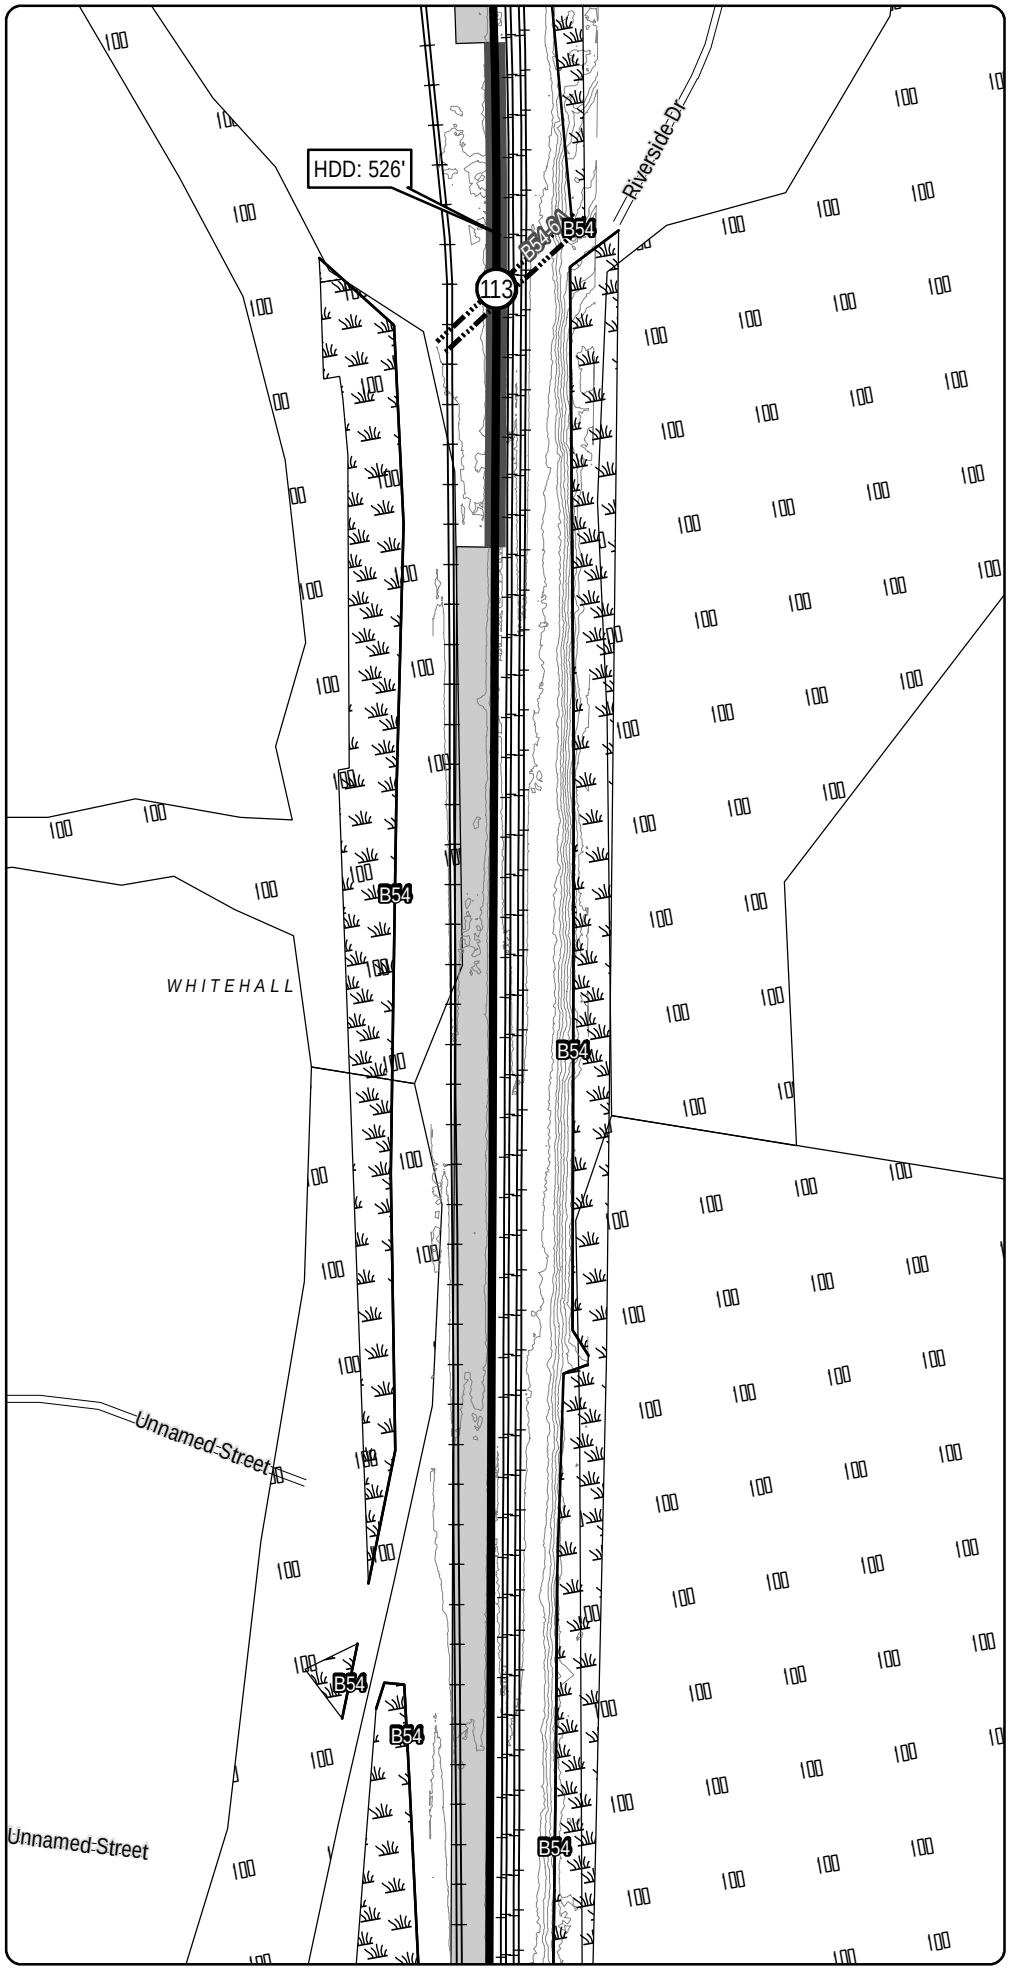

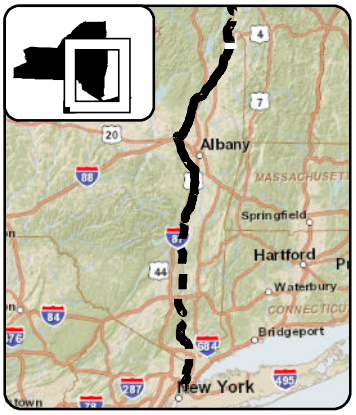

LEGEND

- CHPE Project Milepost
- Proposed CHPE Terrestrial Route HVDC
- Proposed CHPE Submarine Route HVDC
- Proposed CHPE Terrestrial Route HVAC
- Preliminary Construction Corridor
- Perennial Stream Top of Bank
- Intermittent Stream
- Ditch
- Wetland Delineation Line
- Wetland
- 100 Year Flood Zone
- 500 Year Flood Zone
- Hydrography
- Town Boundary
- County Boundary
- Proposed HDD Location
- Proposed Pipe Bridge Location
- Roads
- Rail Line
- Contour - 2'

N

0 100 200

Feet

Transmission Developers Inc.

Champlain Hudson Power Express Project

Champlain Hudson Power Express Inc.

Plan View Map

Terrestrial Route

Sheet 32 of 370


Prepared on 2/27/2012


by: HDR | TDI & TRC

DATA SOURCES: ESRI, NYSDOT, FEMA, NYDEC, NWI, TDI, TRC

Sheet 33

R:\Projects\GIS_2009\168272_TDI_Hudson\MXD\USACE\Terrestrial_Route_8x11_usace_2012.mxd

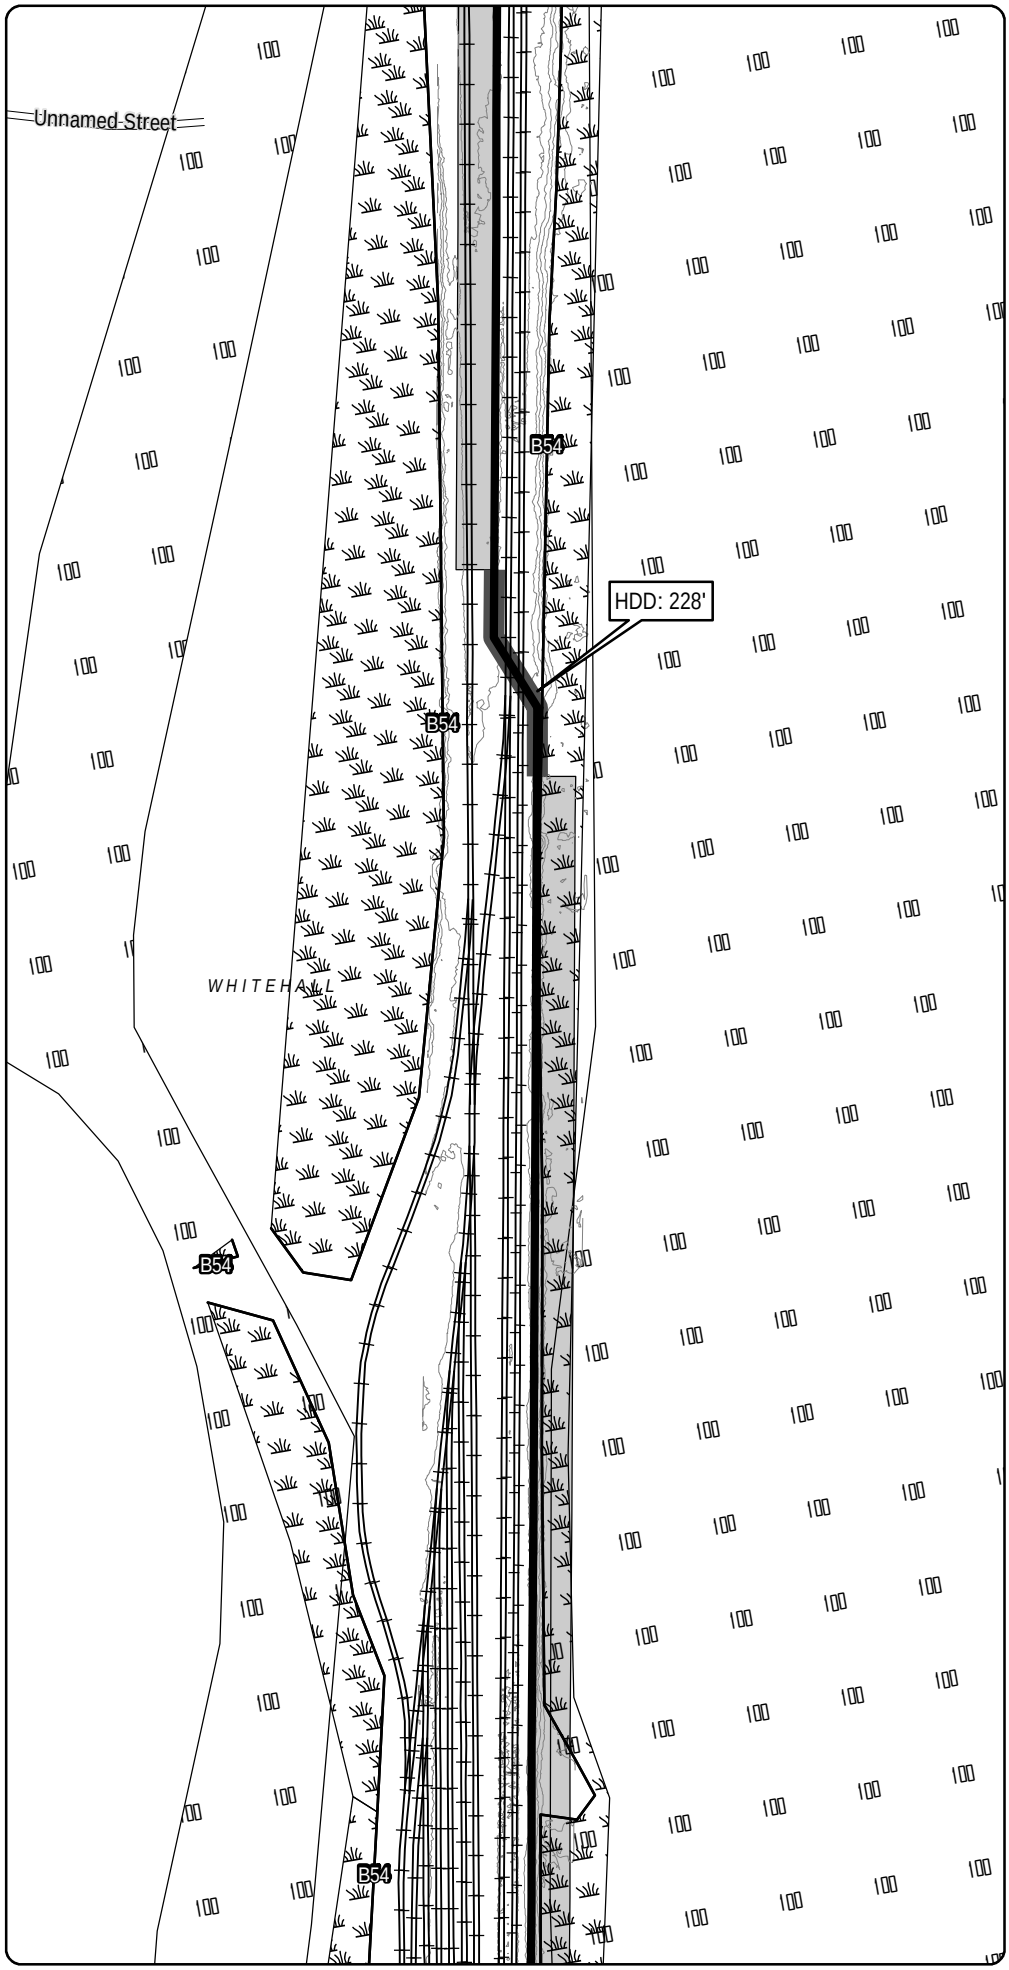

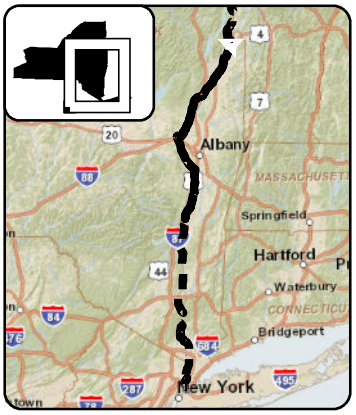

LEGEND

- CHPE Project Milepost
- Proposed CHPE Terrestrial Route HVDC
- Proposed CHPE Submarine Route HVDC
- Proposed CHPE Terrestrial Route HVAC
- Preliminary Construction Corridor
- Perennial Stream Top of Bank
- Intermittent Stream
- Ditch
- Wetland Delineation Line
- Wetland
- 100 Year Flood Zone
- 500 Year Flood Zone
- Hydrography
- Town Boundary
- County Boundary
- Proposed HDD Location
- Proposed Pipe Bridge Location
- Roads
- Rail Line
- Contour - 2'

N

0 100 200

Feet

Transmission Developers Inc.

Champlain Hudson Power Express Project

Champlain Hudson Power Express Inc.

Plan View Map

Terrestrial Route

Sheet 33 of 370


Prepared on 2/27/2012


by: HDR & TRC

DATA SOURCES: ESRI, NYSDOT, FEMA, NYDEC, NWI, TDI, TRC

R:\Projects\GIS_2009\168272_TDI_Hudson\MXD\USACE\Terrestrial_Route_8x11_usace_2012.mxd

Sheet 33

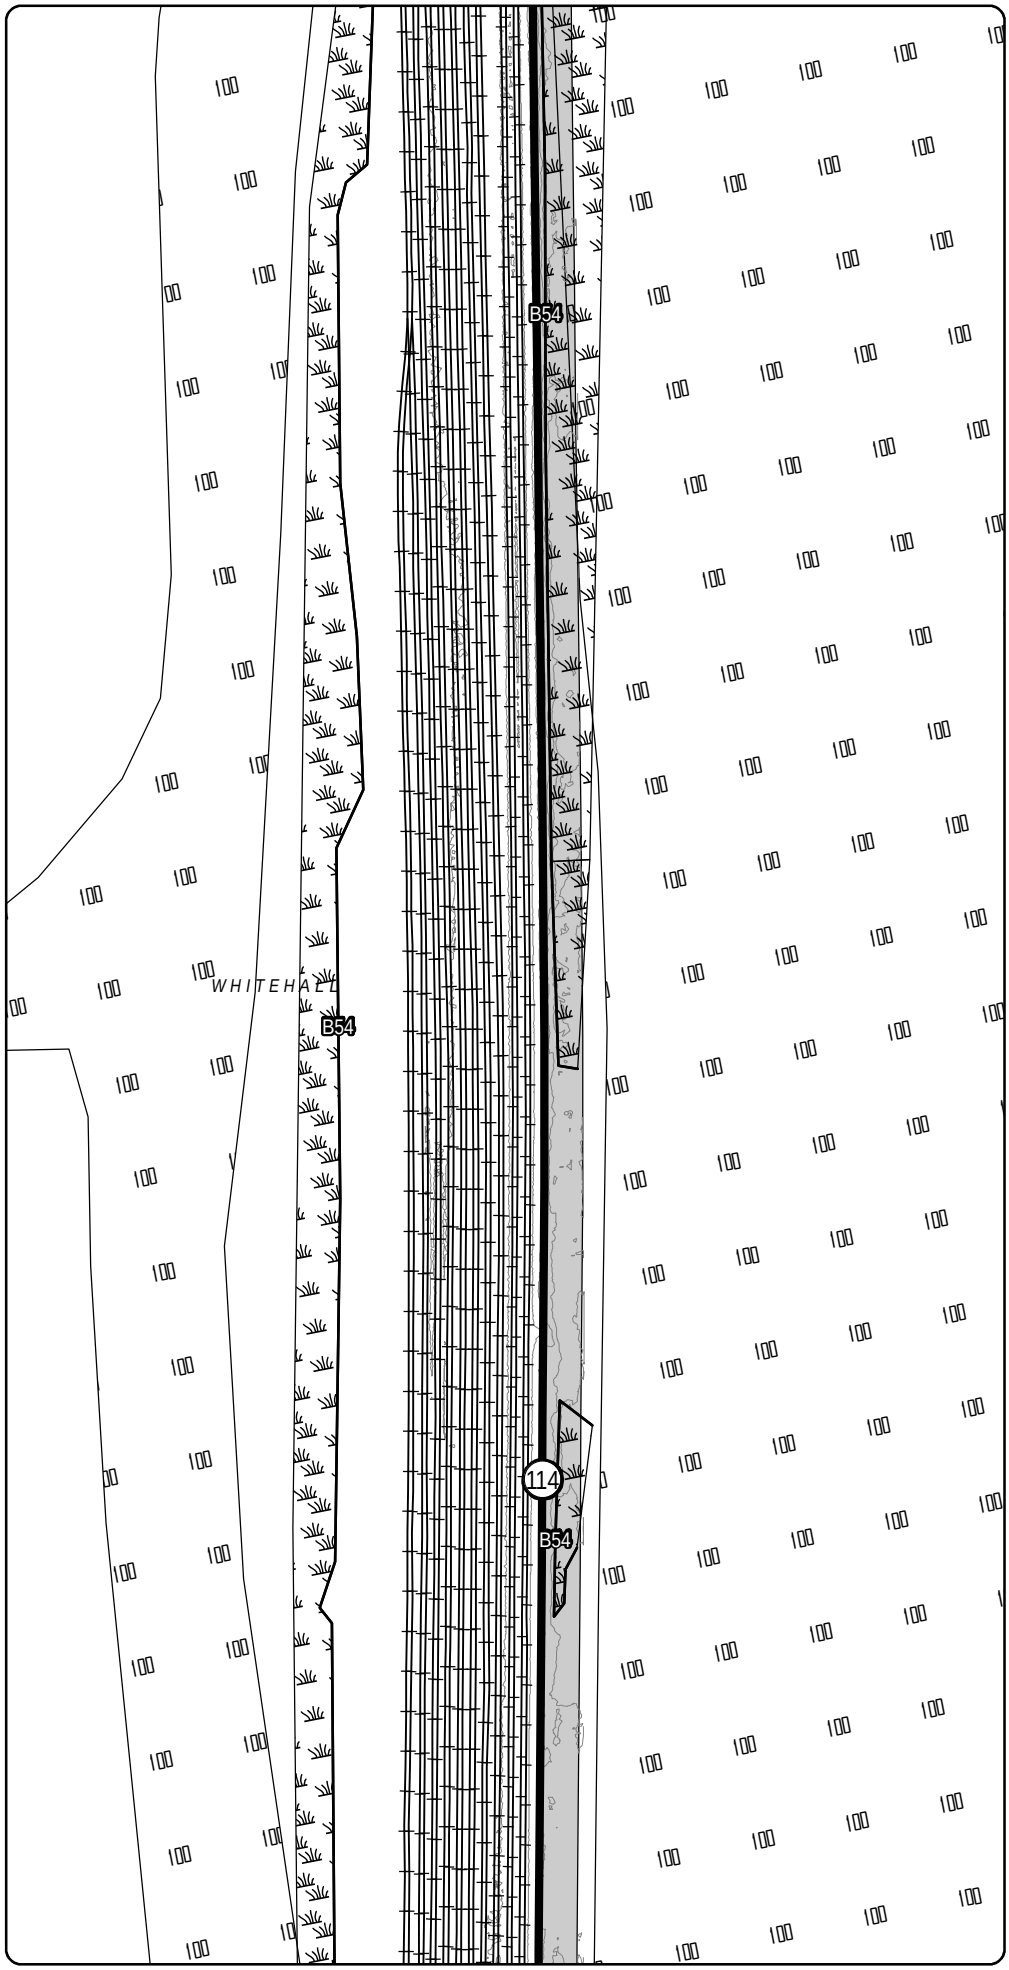

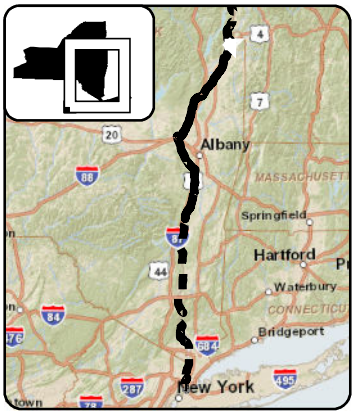

LEGEND

- CHPE Project Milepost
- Proposed CHPE Terrestrial Route HVDC
- Proposed CHPE Submarine Route HVDC
- Proposed CHPE Terrestrial Route HVAC
- Preliminary Construction Corridor
- Perennial Stream Top of Bank
- Intermittent Stream
- Ditch
- Wetland Delineation Line
- Wetland
- 100 Year Flood Zone
- 500 Year Flood Zone
- Hydrography
- Town Boundary
- County Boundary
- Proposed HDD Location
- Proposed Pipe Bridge Location
- Roads
- Rail Line
- Contour - 2'

N

0 100 200

Feet

Transmission Developers Inc.

Champlain Hudson Power Express Project

Champlain Hudson Power Express Inc.

Plan View Map

Terrestrial Route

Sheet 34 of 370


Prepared on 2/27/2012


by: HDR | TDI & TRC

DATA SOURCES: ESRI, NYSDOT, FEMA, NYDEC, NWI, TDI, TRC

Sheet 35

R:\Projects\GIS_2009\168272_TDI_Hudson\MXD\USACE\Terrestrial_Route_8x11_usace_2012.mxd

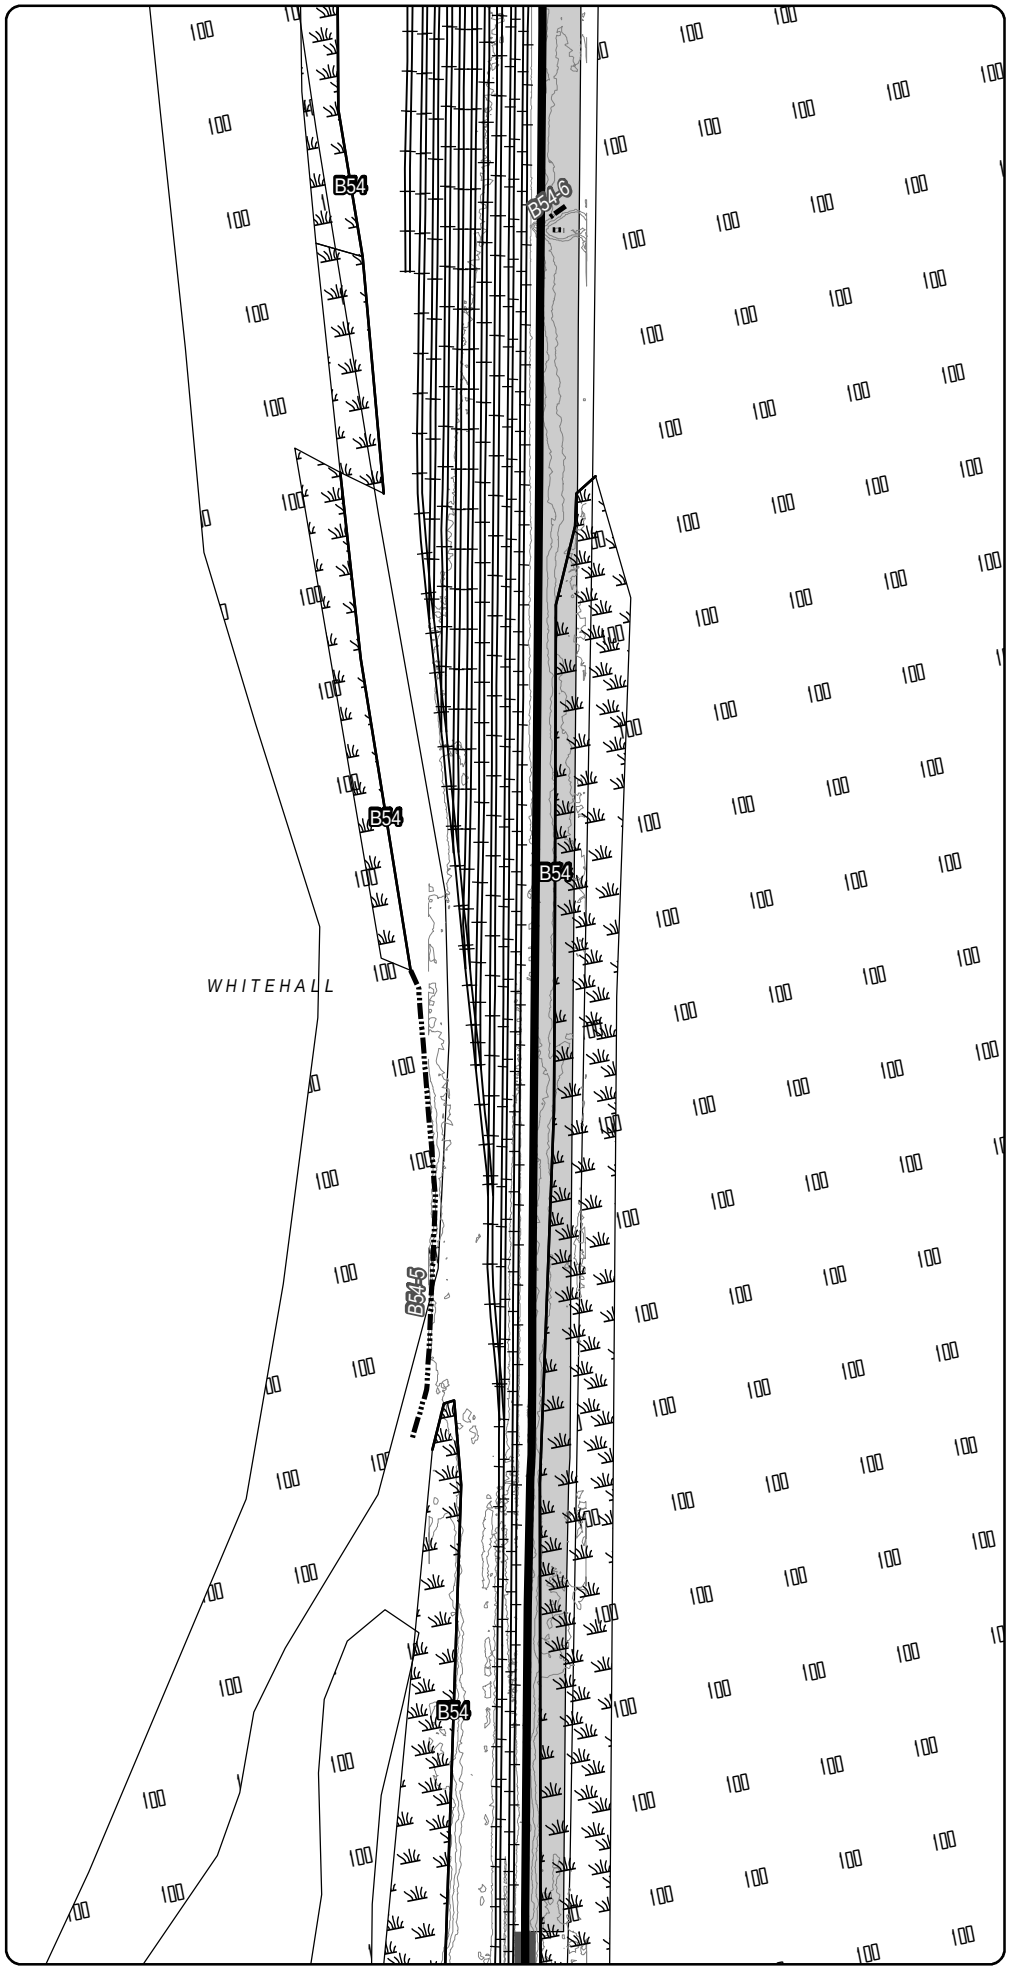

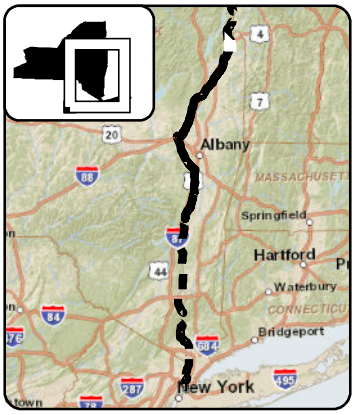

LEGEND

- CHPE Project Milepost
- Proposed CHPE Terrestrial Route HVDC
- Proposed CHPE Submarine Route HVDC
- Proposed CHPE Terrestrial Route HVAC
- Preliminary Construction Corridor
- Perennial Stream Top of Bank
- Intermittent Stream
- Ditch
- Wetland Delineation Line
- Wetland
- 100 Year Flood Zone
- 500 Year Flood Zone
- Hydrography
- Town Boundary
- County Boundary
- Proposed HDD Location
- Proposed Pipe Bridge Location
- Roads
- Rail Line
- Contour - 2'

N

0 100 200

Feet

Transmission Developers Inc.

Champlain Hudson Power Express Project

Champlain Hudson Power Express Inc.

Plan View Map

Terrestrial Route

Sheet 35 of 370


Prepared on 2/27/2012


by: HDR | TRC & TRC

DATA SOURCES: ESRI, NYSDOT, FEMA, NYDEC, NWI, TDI, TRC

R:\Projects\GIS_2009\168272_TDI_Hudson\MXD\USACE\Terrestrial_Route_8x11_usace_2012.mxd

Sheet 35

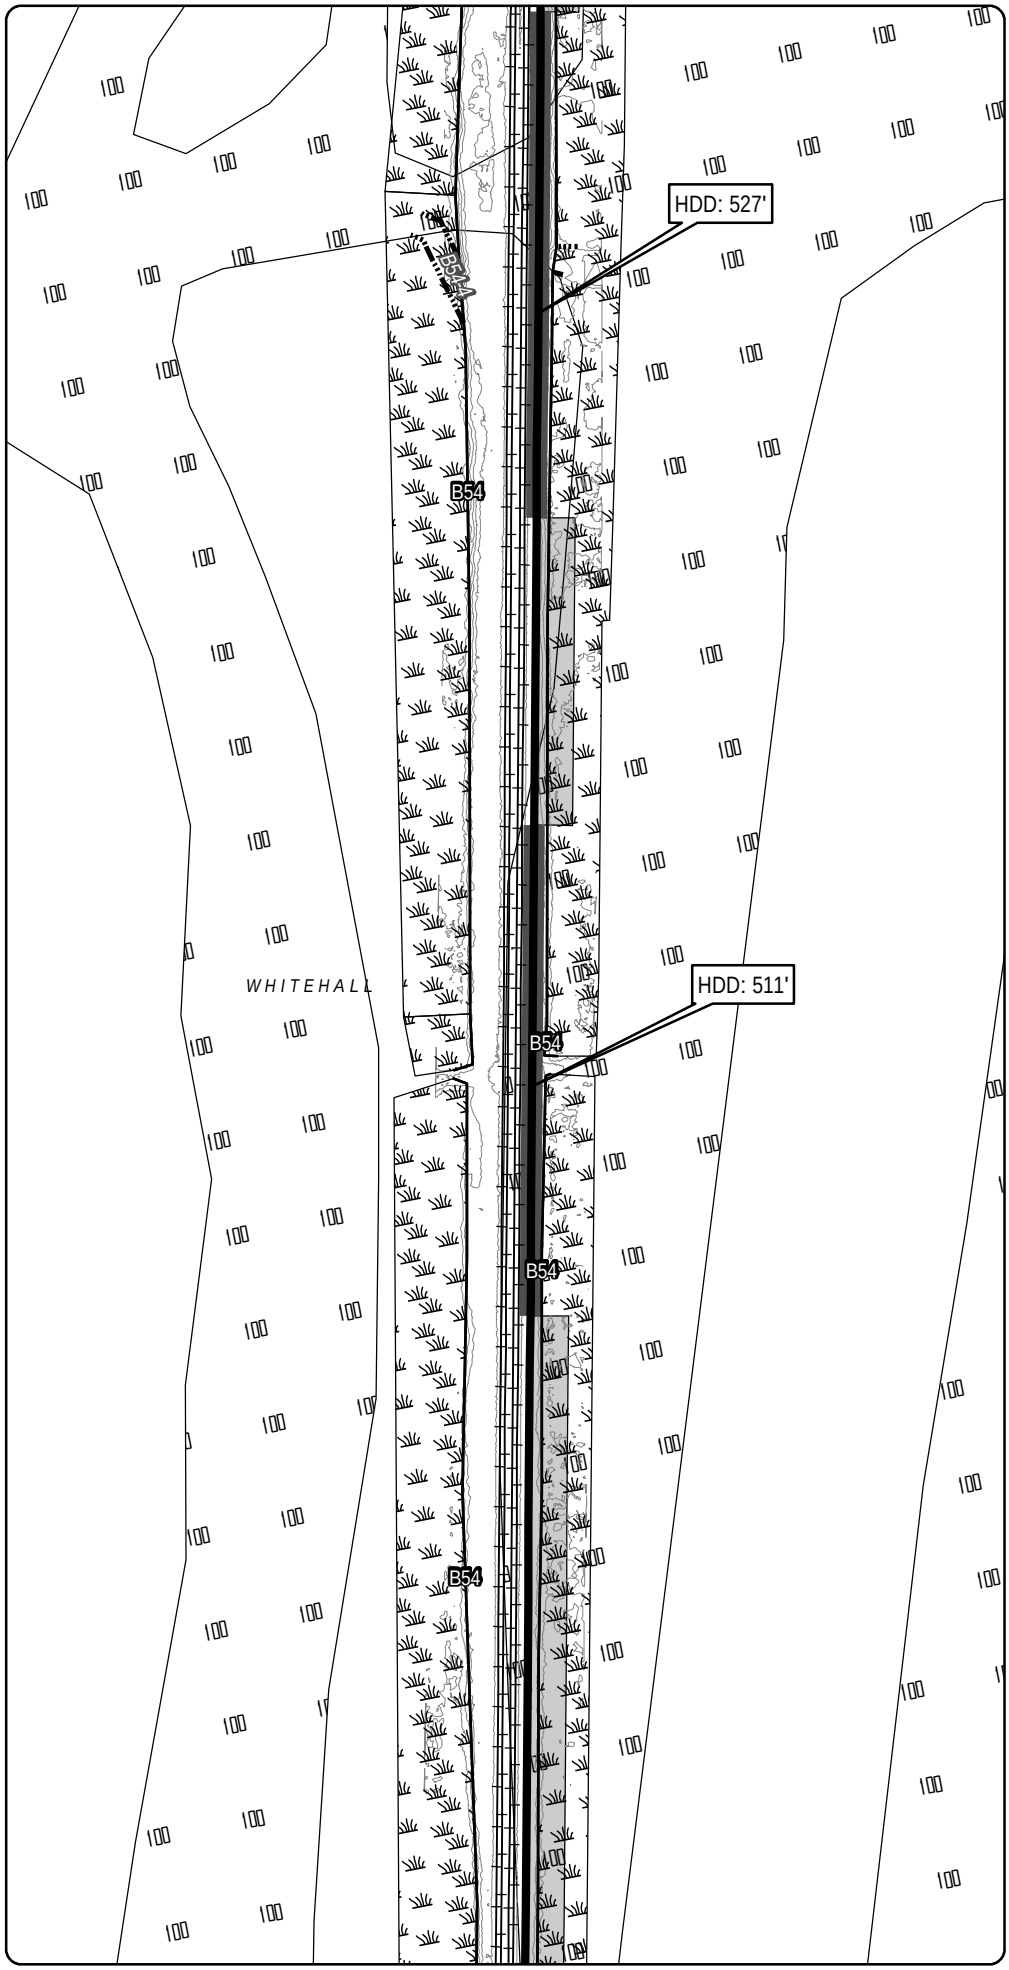

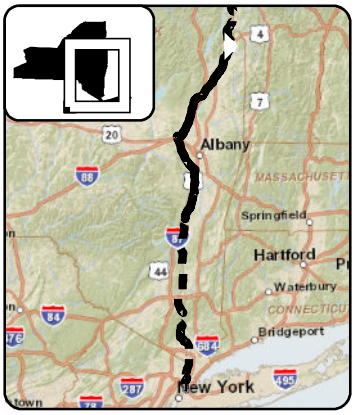

LEGEND

- CHPE Project Milepost
- Proposed CHPE Terrestrial Route HVDC
- Proposed CHPE Submarine Route HVDC
- Proposed CHPE Terrestrial Route HVAC
- Preliminary Construction Corridor
- Perennial Stream Top of Bank
- Intermittent Stream
- Ditch
- Wetland Delineation Line
- Wetland
- 100 Year Flood Zone
- 500 Year Flood Zone
- Hydrography
- Town Boundary
- County Boundary
- Proposed HDD Location
- Proposed Pipe Bridge Location
- Roads
- Rail Line
- Contour - 2'

N

0 100 200

Feet

Transmission Developers Inc.

Champlain Hudson Power Express Project

Champlain Hudson Power Express Inc.

Plan View Map

Terrestrial Route

Sheet 36 of 370

Prepared on 2/27/2012


by: HDR | TRC & TRC


DATA SOURCES: ESRI, NYSDOT, FEMA, NYDEC, NWI, TDI, TRC

Sheet 37

R:\Projects\GIS_2009\168272_TDI_Hudson\MXD\USACE\Terrestrial_Route_8x11_usace_2012.mxd

Sheet 36

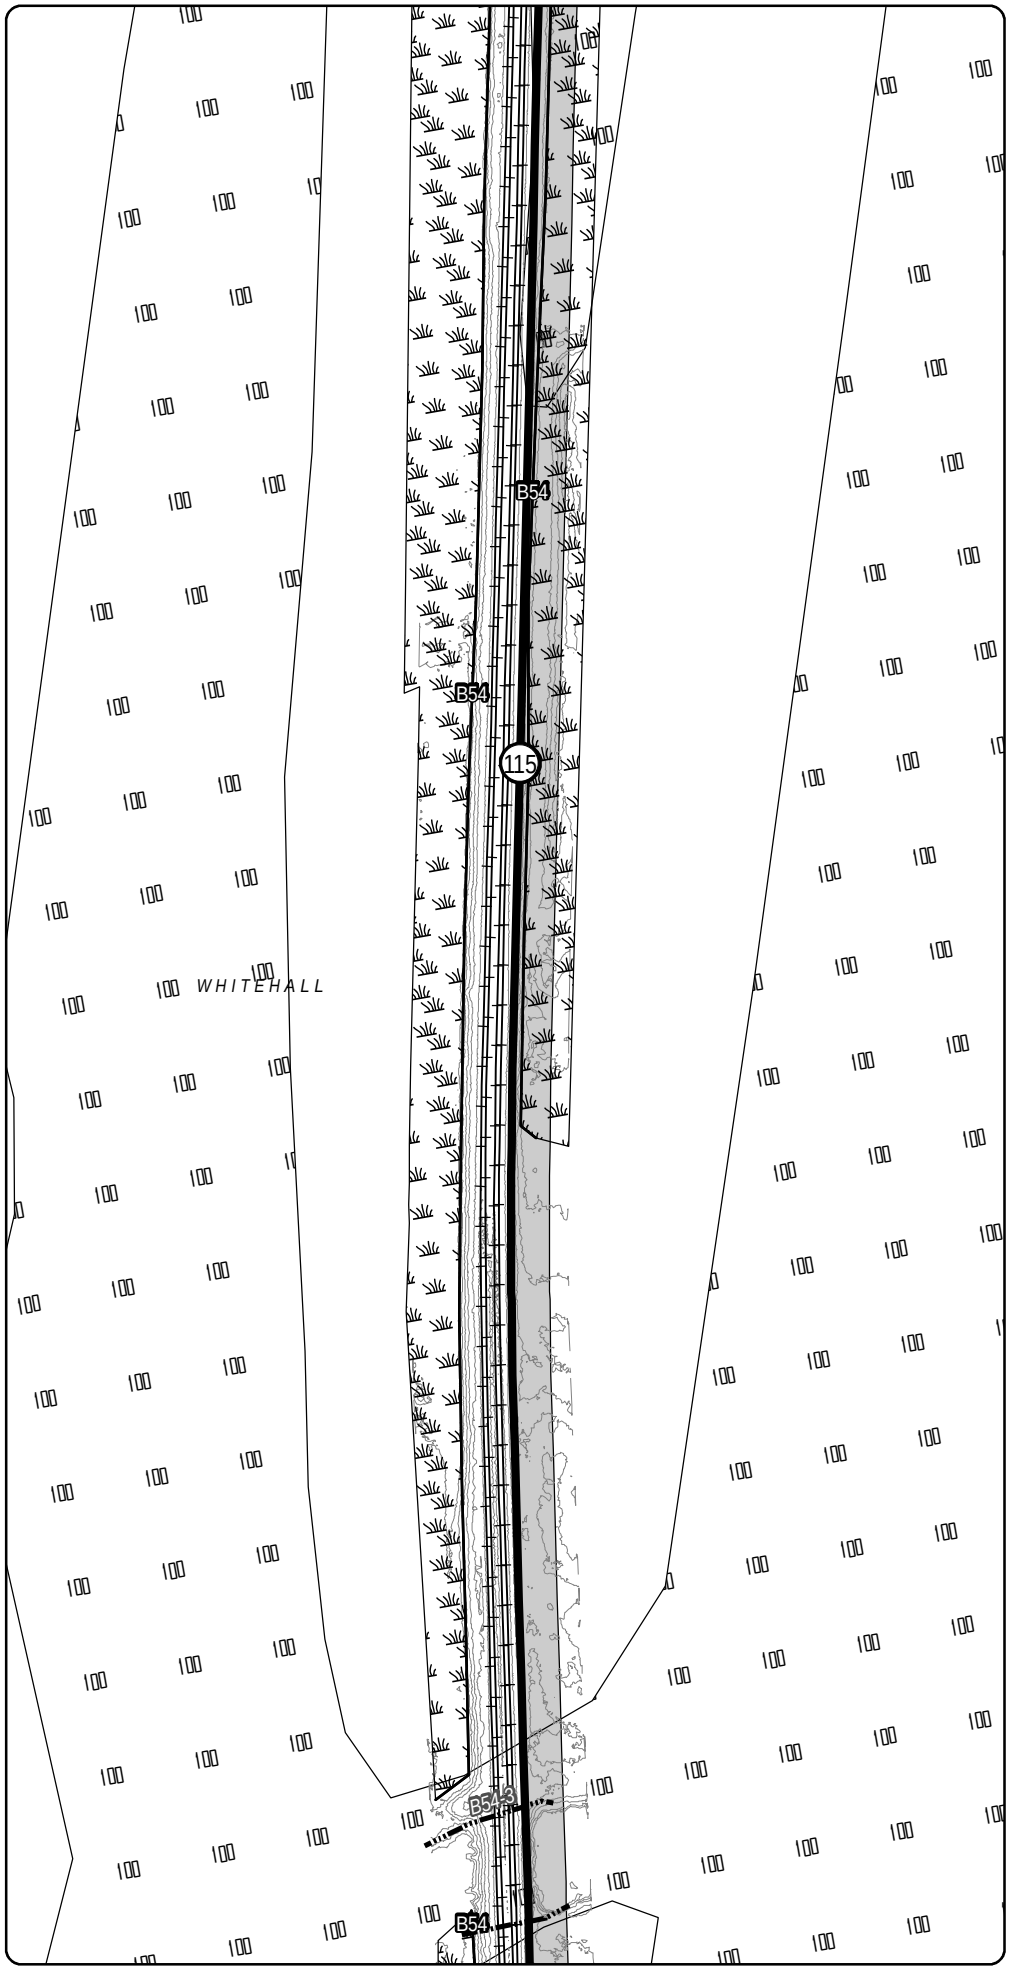

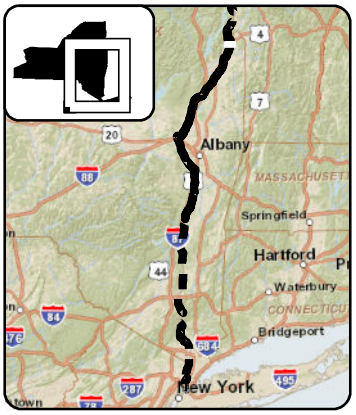

LEGEND

- CHPE Project Milepost
- Proposed CHPE Terrestrial Route HVDC
- Proposed CHPE Submarine Route HVDC
- Proposed CHPE Terrestrial Route HVAC
- Preliminary Construction Corridor
- Perennial Stream Top of Bank
- Intermittent Stream
- Ditch
- Wetland Delineation Line
- Wetland
- 100 Year Flood Zone
- 500 Year Flood Zone
- Hydrography
- Town Boundary
- County Boundary
- Proposed HDD Location
- Proposed Pipe Bridge Location
- Roads
- Rail Line
- Contour - 2'

N

0 100 200

Feet

Transmission Developers Inc.

Champlain Hudson Power Express Project

Champlain Hudson Power Express Inc.

Plan View Map

Terrestrial Route

Sheet 37 of 370

Prepared on 2/27/2012


by: HDR | TRC


DATA SOURCES: ESRI, NYSDOT, FEMA, NYDEC, NWI, TDI, TRC

Sheet 38

R:\Projects\GIS_2009\168272_TDI_Hudson\MXD\USACE\Terrestrial_Route_8x11_usace_2012.mxd

Sheet 37

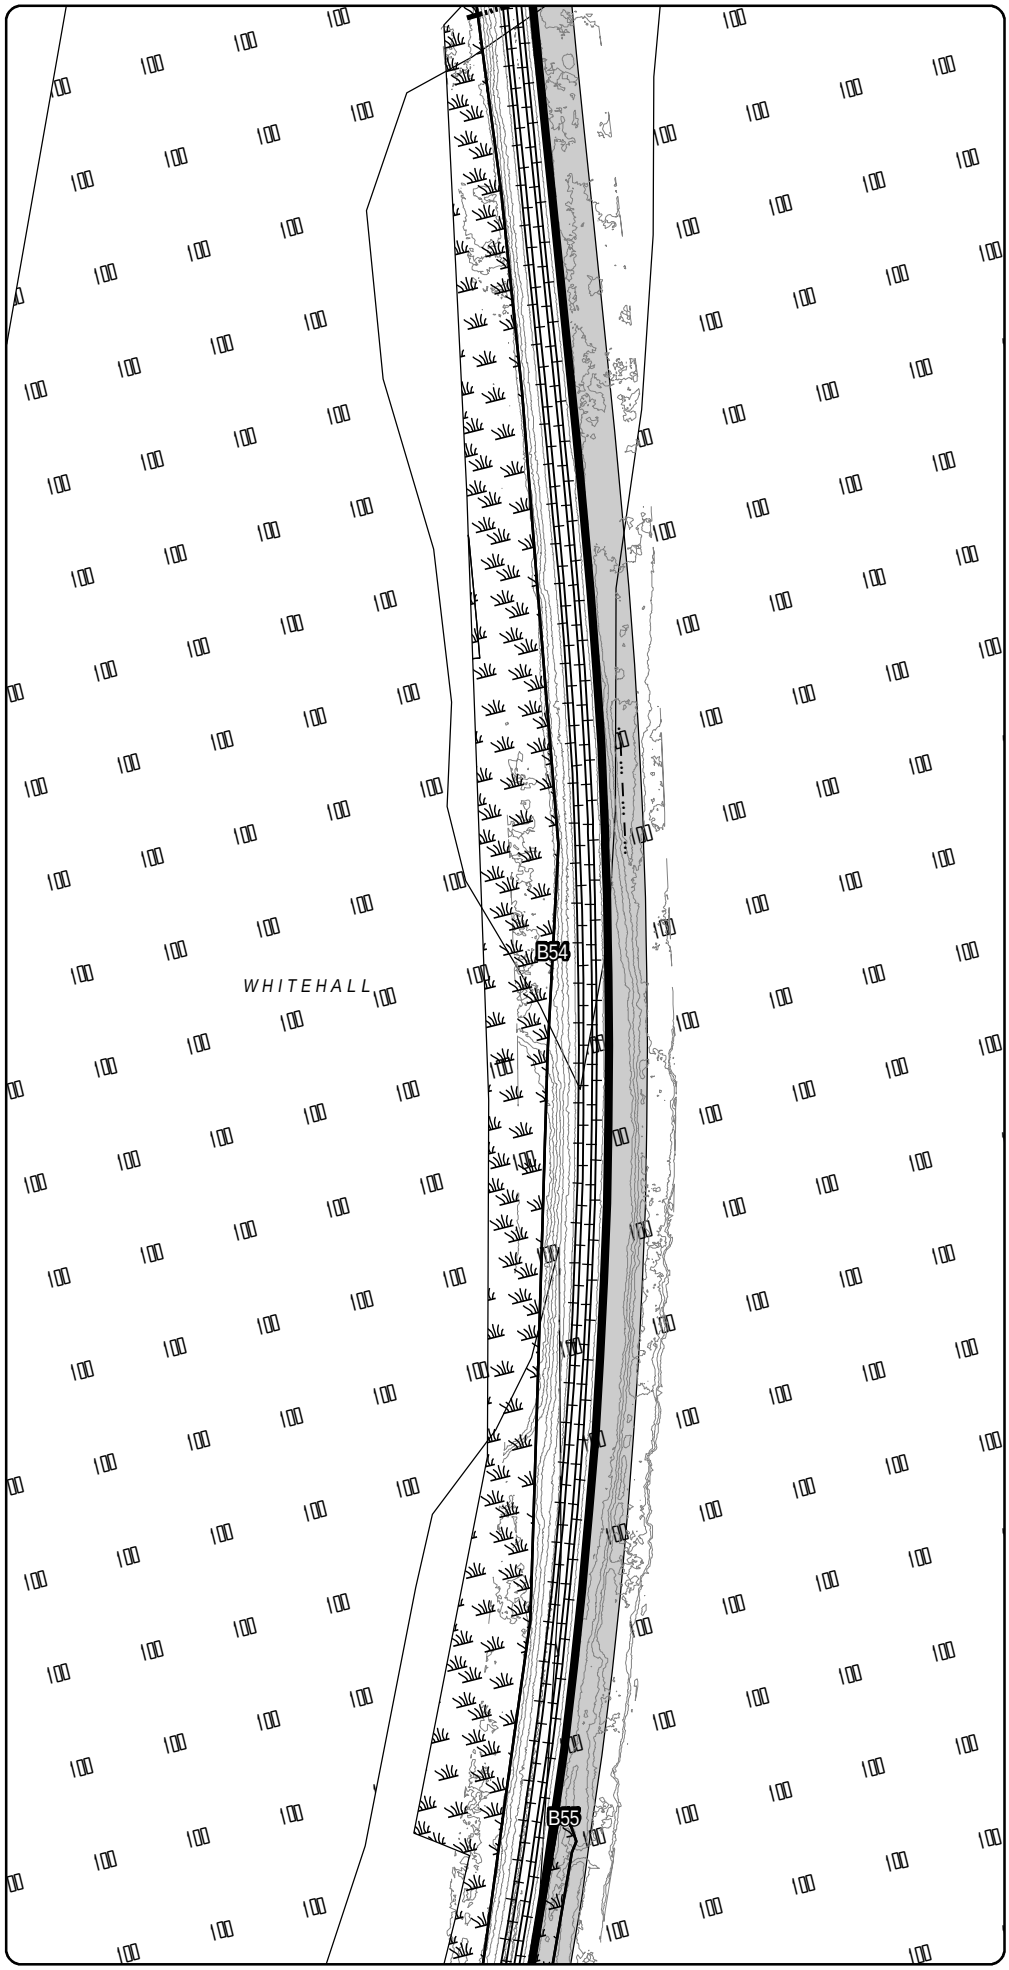

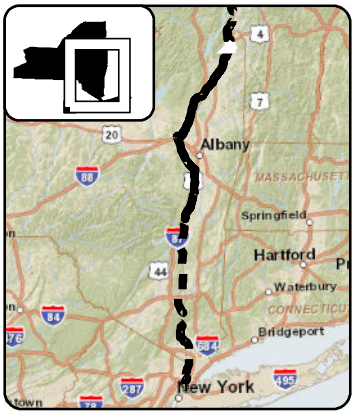

LEGEND

- CHPE Project Milepost
- Proposed CHPE Terrestrial Route HVDC
- Proposed CHPE Submarine Route HVDC
- Proposed CHPE Terrestrial Route HVAC
- Preliminary Construction Corridor
- Perennial Stream Top of Bank
- Intermittent Stream
- Ditch
- Wetland Delineation Line
- Wetland
- 100 Year Flood Zone
- 500 Year Flood Zone
- Hydrography
- Town Boundary
- County Boundary
- Proposed HDD Location
- Proposed Pipe Bridge Location
- Roads
- Rail Line
- Contour - 2'

N

0 100 200

Feet

Transmission Developers Inc.

Champlain Hudson Power Express Project

Champlain Hudson Power Express Inc.

Plan View Map

Terrestrial Route

Sheet 38 of 370

Prepared on 2/27/2012


by: HDR | TDI & TRC


DATA SOURCES: ESRI, NYSDOT, FEMA, NYDEC, NWI, TDI, TRC

Sheet 39

R:\Projects\GIS_2009\168272_TDI_Hudson\MXD\USACE\Terrestrial_Route_8x11_usace_2012.mxd

Sheet 38

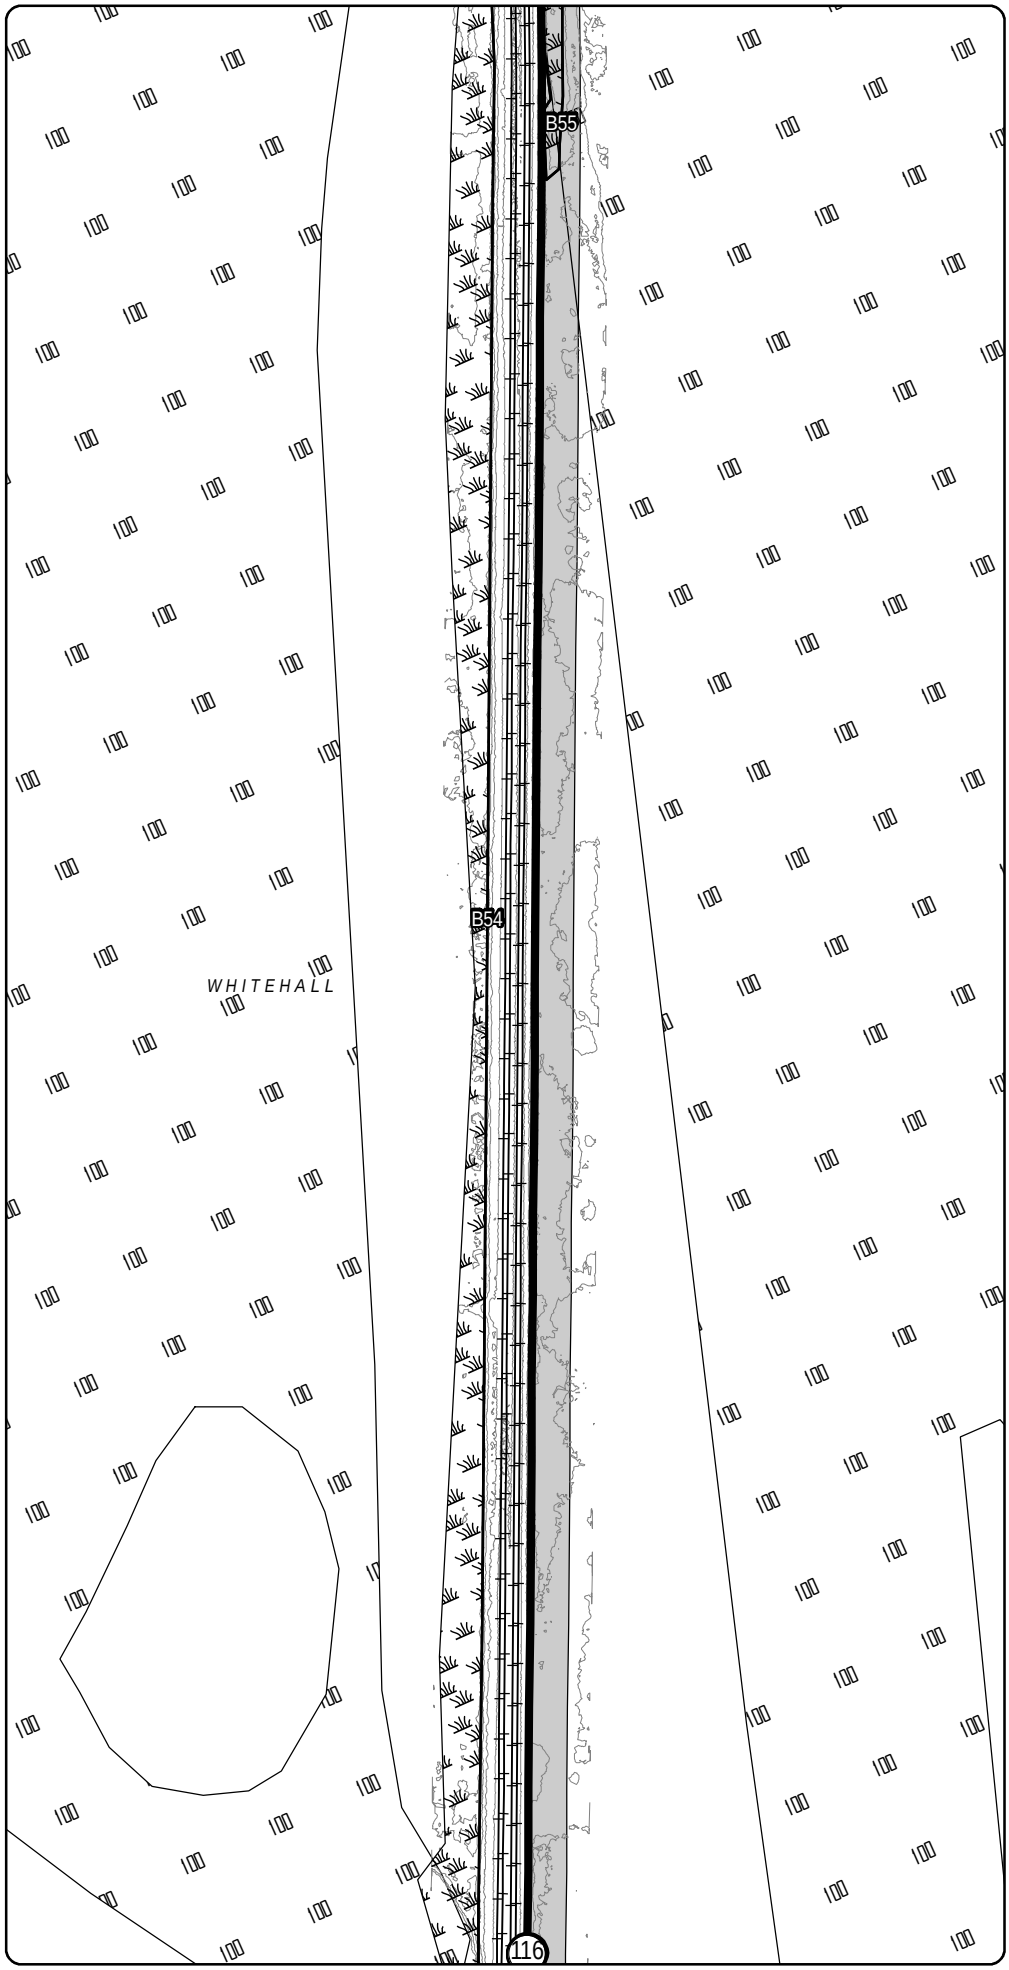

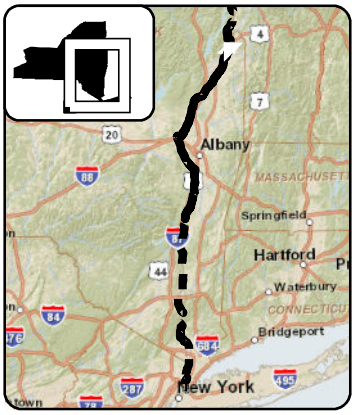

LEGEND

- CHPE Project Milepost
- Proposed CHPE Terrestrial Route HVDC
- Proposed CHPE Submarine Route HVDC
- Proposed CHPE Terrestrial Route HVAC
- Preliminary Construction Corridor
- Perennial Stream Top of Bank
- Intermittent Stream
- Ditch
- Wetland Delineation Line
- Wetland
- 100 Year Flood Zone
- 500 Year Flood Zone
- Hydrography
- Town Boundary
- County Boundary
- Proposed HDD Location
- Proposed Pipe Bridge Location
- Roads
- Rail Line
- Contour - 2'

N

0 100 200

Feet

Transmission Developers Inc.

Champlain Hudson Power Express Project

Champlain Hudson Power Express Inc.

Plan View Map

Terrestrial Route

Sheet 39 of 370


Prepared on 2/27/2012


by: HDR | HRA & TRC

DATA SOURCES: ESRI, NYSDOT, FEMA, NYDEC, NWI, TDI, TRC

Sheet 40

R:\Projects\GIS_2009\168272_TDI_Hudson\MXD\USACE\Terrestrial_Route_8x11_usace_2012.mxd

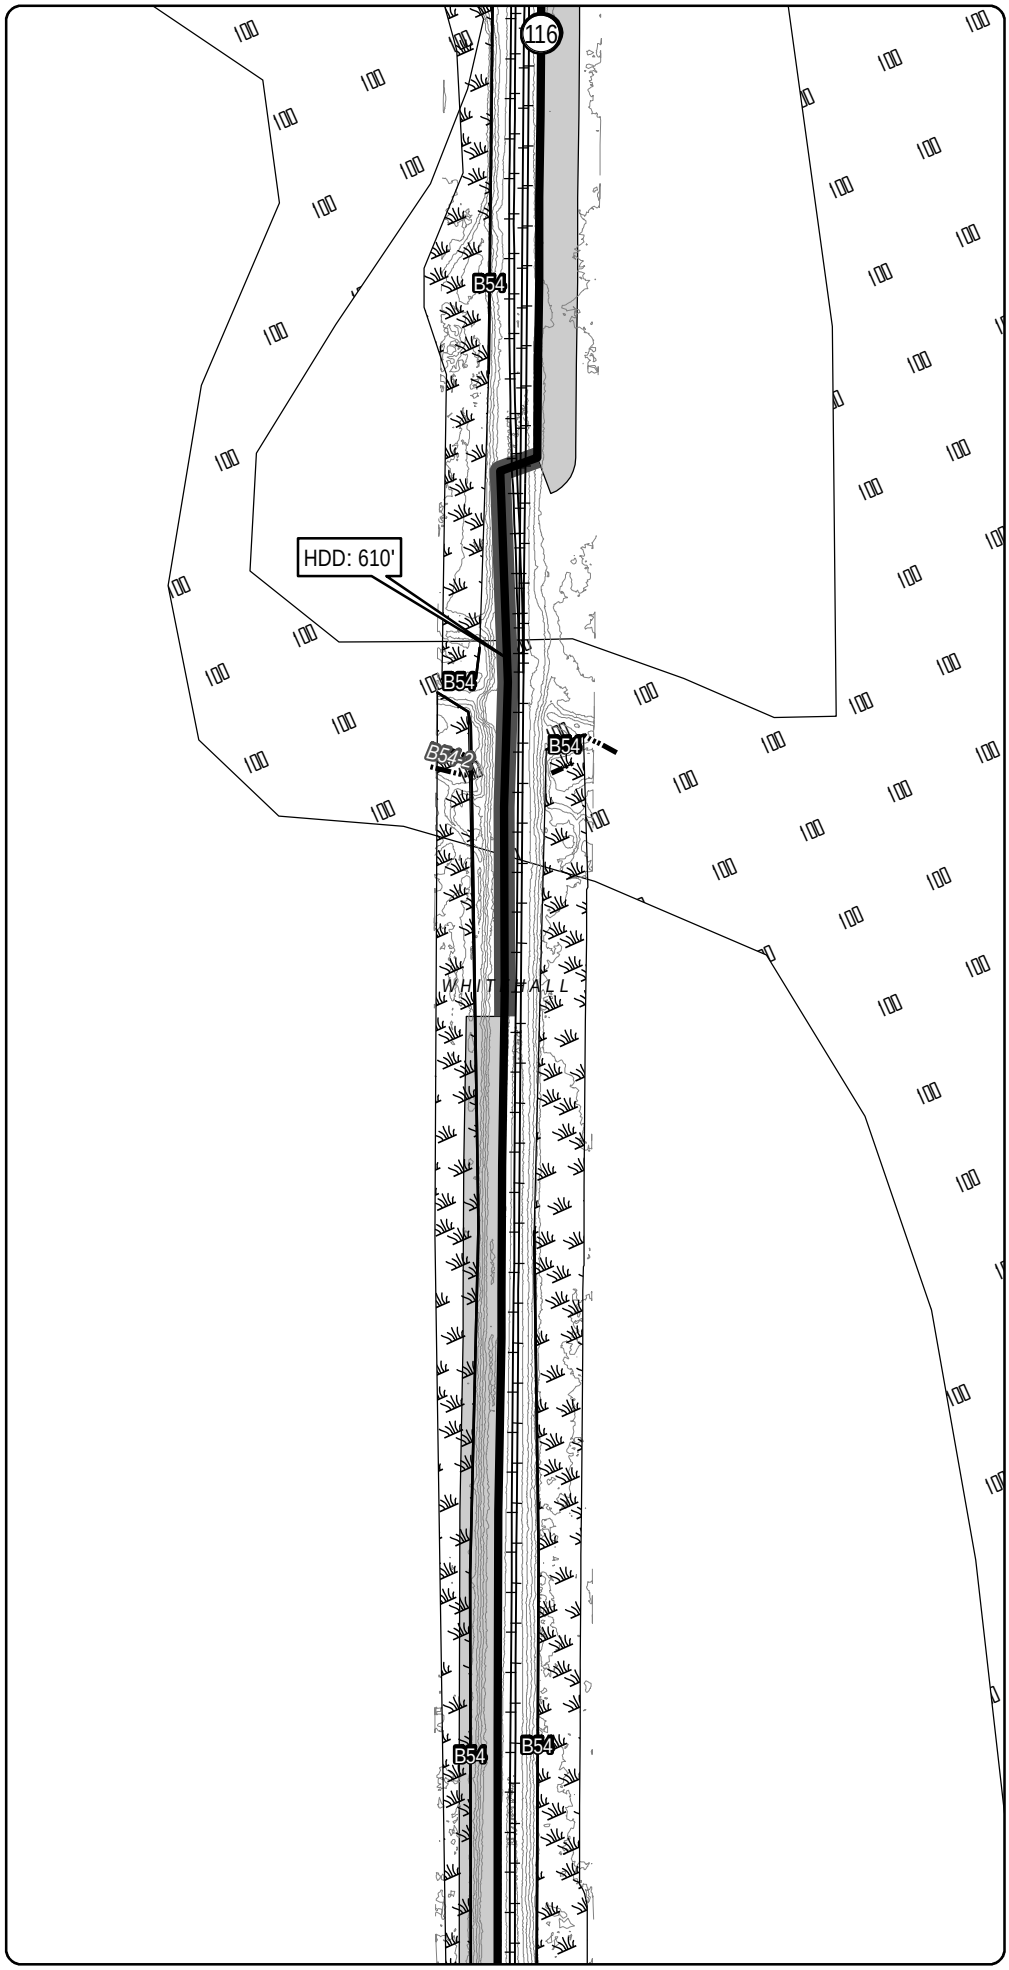

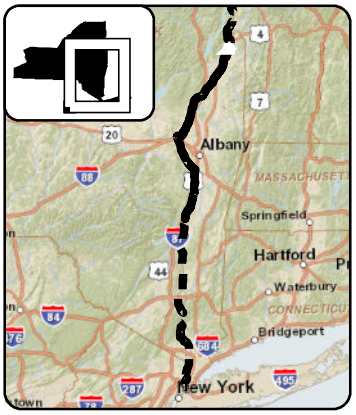

LEGEND

- CHPE Project Milepost
- Proposed CHPE Terrestrial Route HVDC
- Proposed CHPE Submarine Route HVDC
- Proposed CHPE Terrestrial Route HVAC
- Preliminary Construction Corridor
- Perennial Stream Top of Bank
- Intermittent Stream
- Ditch
- Wetland Delineation Line
- Wetland
- 100 Year Flood Zone
- 500 Year Flood Zone
- Hydrography
- Town Boundary
- County Boundary
- Proposed HDD Location
- Proposed Pipe Bridge Location
- Roads
- Rail Line
- Contour - 2'

N

0 100 200

Feet

Transmission Developers Inc.

Champlain Hudson Power Express Project

Champlain Hudson Power Express Inc.

Plan View Map

Terrestrial Route

Sheet 40 of 370


Prepared on 2/27/2012


by: HDR | TDI & TRC

DATA SOURCES: ESRI, NYSDOT, FEMA, NYDEC, NWI, TDI, TRC

R:\Projects\GIS_2009\168272_TDI_Hudson\MXD\USACE\Terrestrial_Route_8x11_usace_2012.mxd

Sheet 40

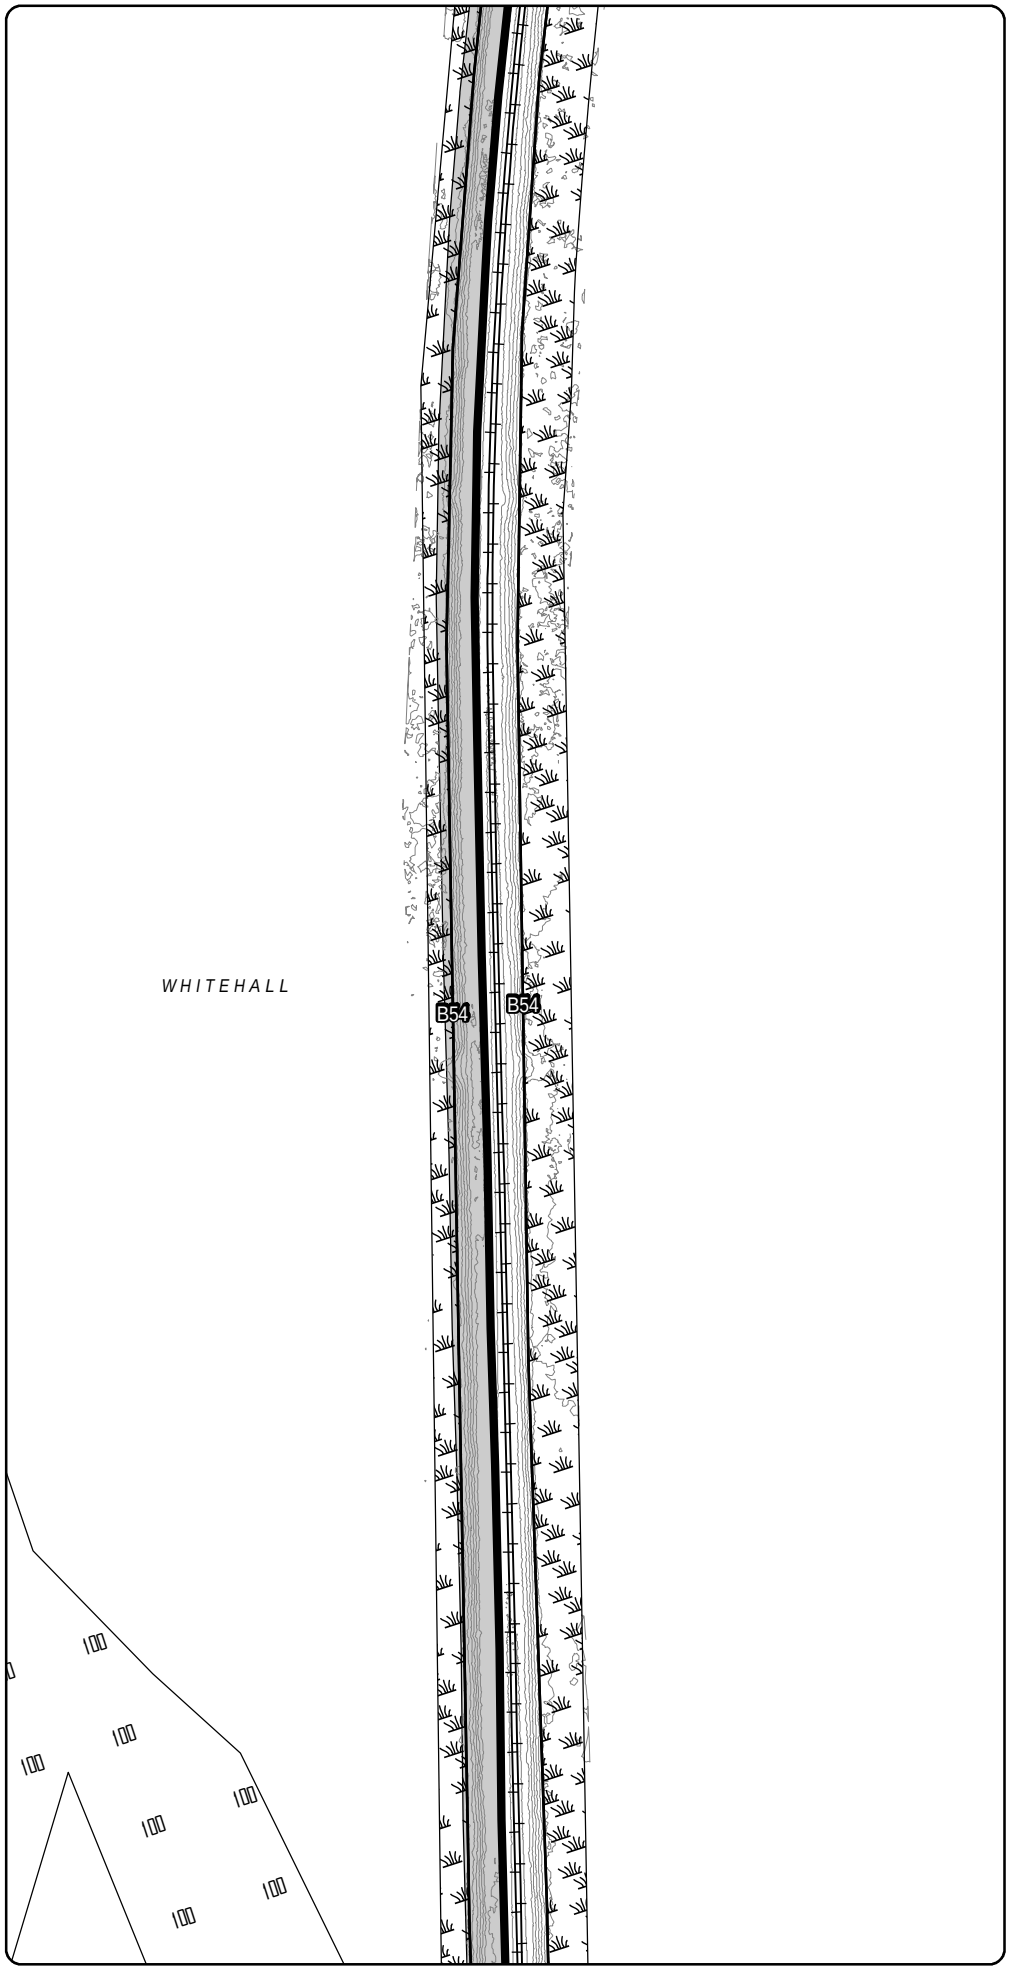

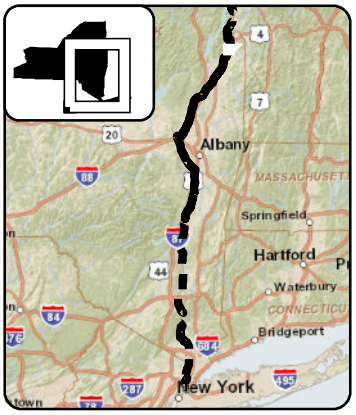

LEGEND

- CHPE Project Milepost
- Proposed CHPE Terrestrial Route HVDC
- Proposed CHPE Submarine Route HVDC
- Proposed CHPE Terrestrial Route HVAC
- Preliminary Construction Corridor
- Perennial Stream Top of Bank
- Intermittent Stream
- Ditch
- Wetland Delineation Line
- Wetland
- 100 Year Flood Zone
- 500 Year Flood Zone
- Hydrography
- Town Boundary
- County Boundary
- Proposed HDD Location
- Proposed Pipe Bridge Location
- Roads
- Rail Line
- Contour - 2'

N

0 100 200

Feet

Transmission Developers Inc.

Champlain Hudson Power Express Project

Champlain Hudson Power Express Inc.

Plan View Map

Terrestrial Route

Sheet 41 of 370

Prepared on 2/27/2012


by: HDR & TRC


DATA SOURCES: ESRI, NYSDOT, FEMA, NYDEC, NWI, TDI, TRC

Sheet 42

R:\Projects\GIS_2009\168272_TDI_Hudson\MXD\USACE\Terrestrial_Route_8x11_usace_2012.mxd

Sheet 41

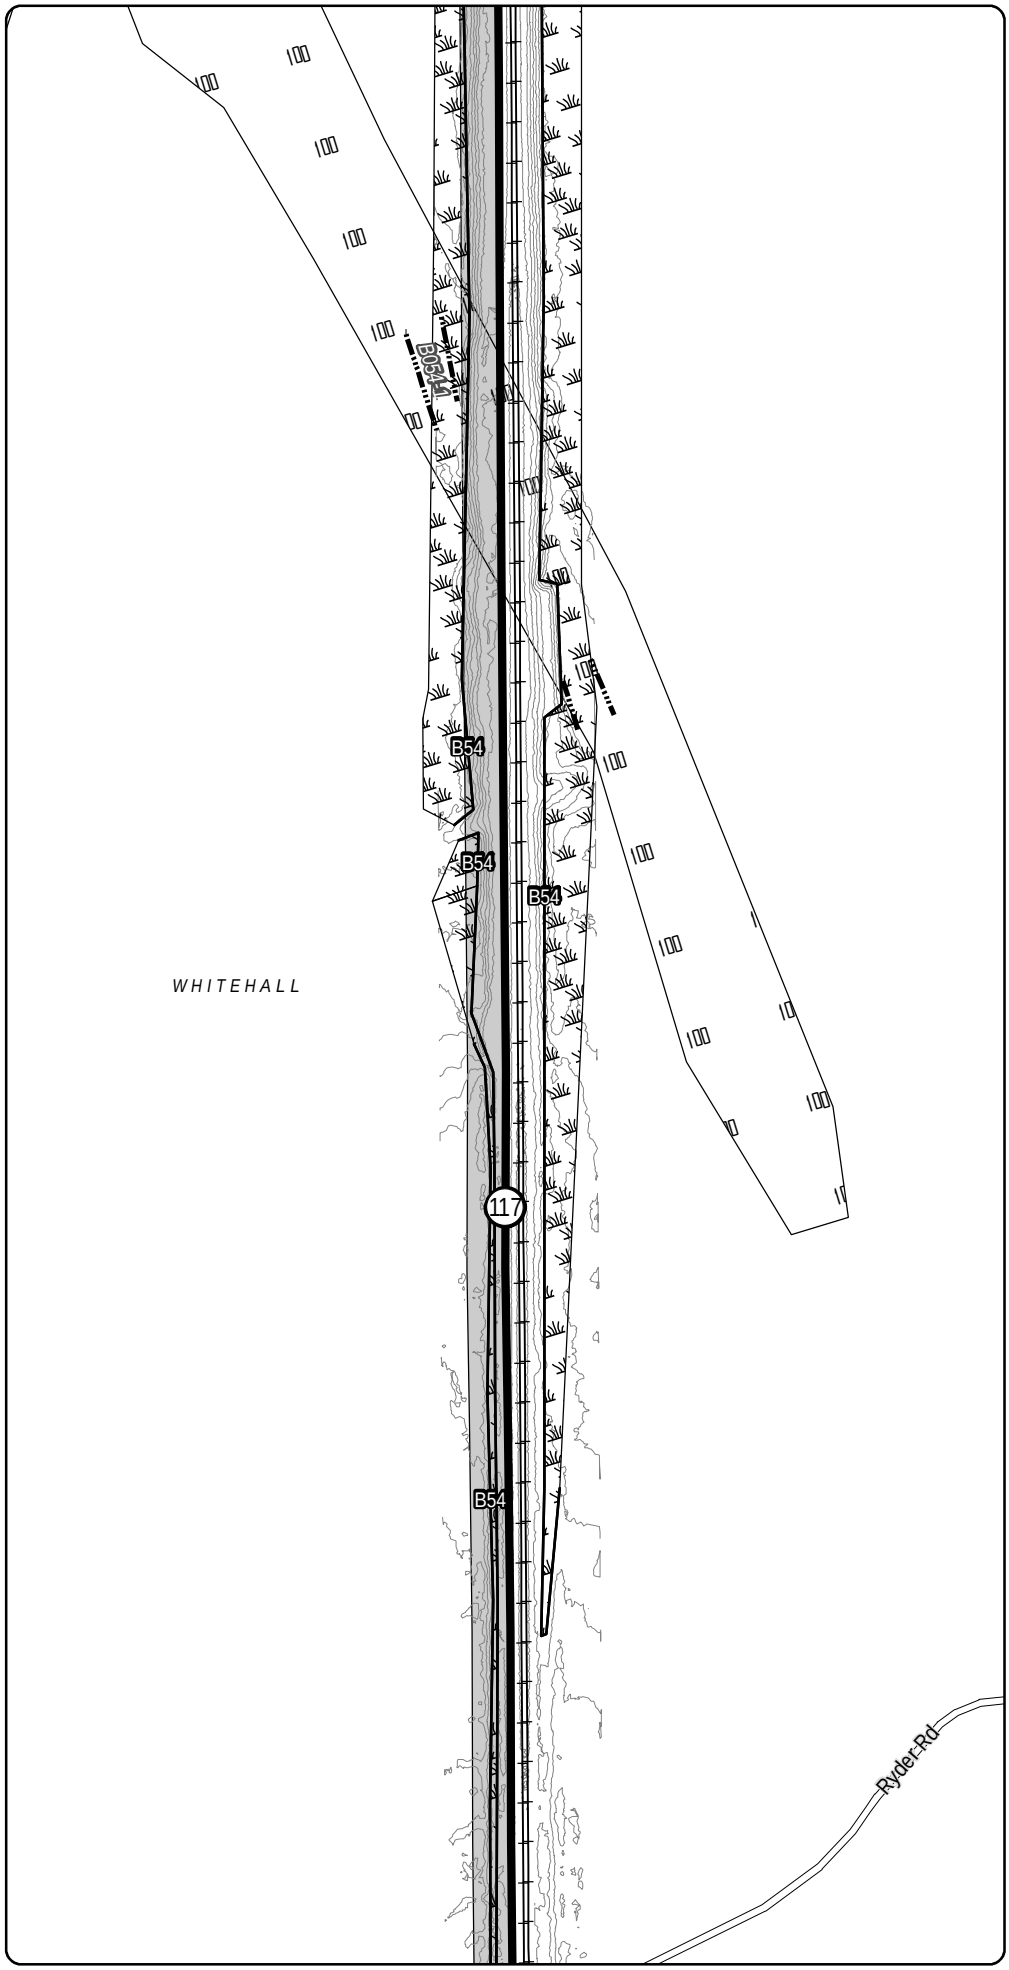

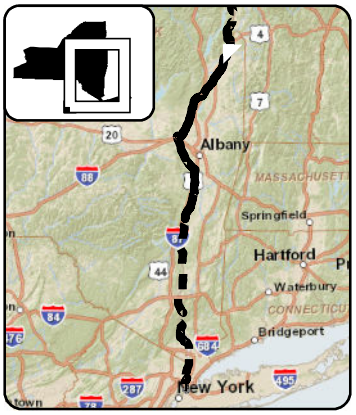

LEGEND

- CHPE Project Milepost
- Proposed CHPE Terrestrial Route HVDC
- Proposed CHPE Submarine Route HVDC
- Proposed CHPE Terrestrial Route HVAC
- Preliminary Construction Corridor
- Perennial Stream Top of Bank
- Intermittent Stream
- Ditch
- Wetland Delineation Line
- Wetland
- 100 Year Flood Zone
- 500 Year Flood Zone
- Hydrography
- Town Boundary
- County Boundary
- Proposed HDD Location
- Proposed Pipe Bridge Location
- Roads
- Rail Line
- Contour - 2'

N

0 100 200

Feet

Transmission Developers Inc.

Champlain Hudson Power Express Project

Champlain Hudson Power Express Inc.

Plan View Map

Terrestrial Route

Sheet 42 of 370


Prepared on 2/27/2012


by: HDR | VHB & TRC

DATA SOURCES: ESRI, NYSDOT, FEMA, NYDEC, NWI, TDI, TRC

Sheet 43

R:\Projects\GIS_2009\168272_TDI_Hudson\MXD\USACE\Terrestrial_Route_8x11_usace_2012.mxd

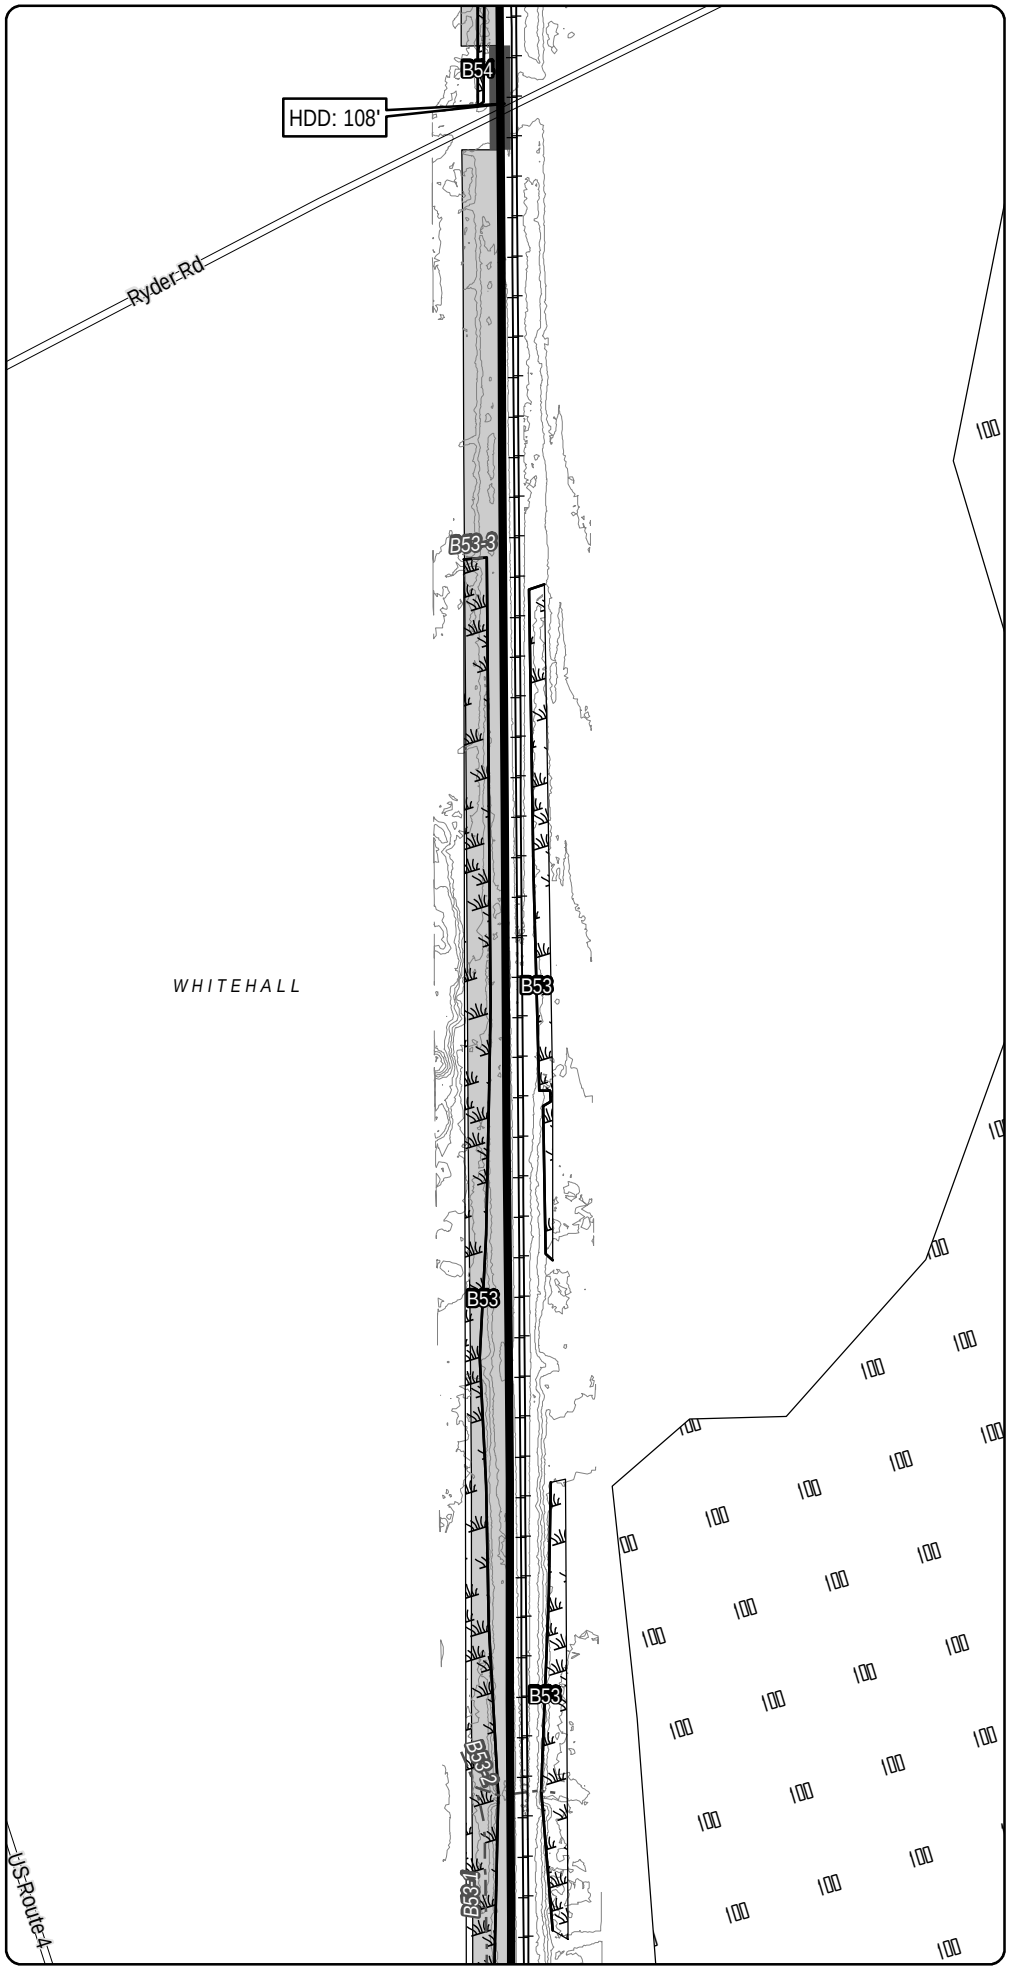

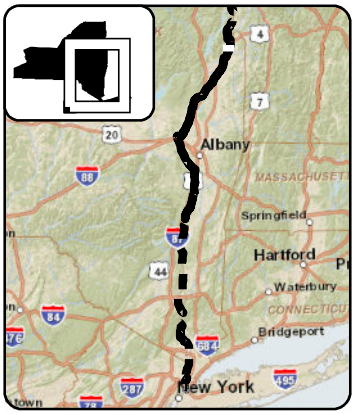

LEGEND

- CHPE Project Milepost
- Proposed CHPE Terrestrial Route HVDC
- Proposed CHPE Submarine Route HVDC
- Proposed CHPE Terrestrial Route HVAC
- Preliminary Construction Corridor
- Perennial Stream Top of Bank
- Intermittent Stream
- Ditch
- Wetland Delineation Line
- Wetland
- 100 Year Flood Zone
- 500 Year Flood Zone
- Hydrography
- Town Boundary
- County Boundary
- Proposed HDD Location
- Proposed Pipe Bridge Location
- Roads
- Rail Line
- Contour - 2'

N

0 100 200

Feet

Transmission Developers Inc.

Champlain Hudson Power Express Project

Champlain Hudson Power Express Inc.

Plan View Map

Terrestrial Route


Sheet 43 of 370


Prepared on 2/27/2012

by: HDR | TDI & TRC

DATA SOURCES: ESRI, NYSDOT, FEMA, NYDEC, NWI, TDI, TRC

R:\Projects\GIS_2009\168272_TDI_Hudson\MXD\USACE\Terrestrial_Route_8x11_usace_2012.mxd

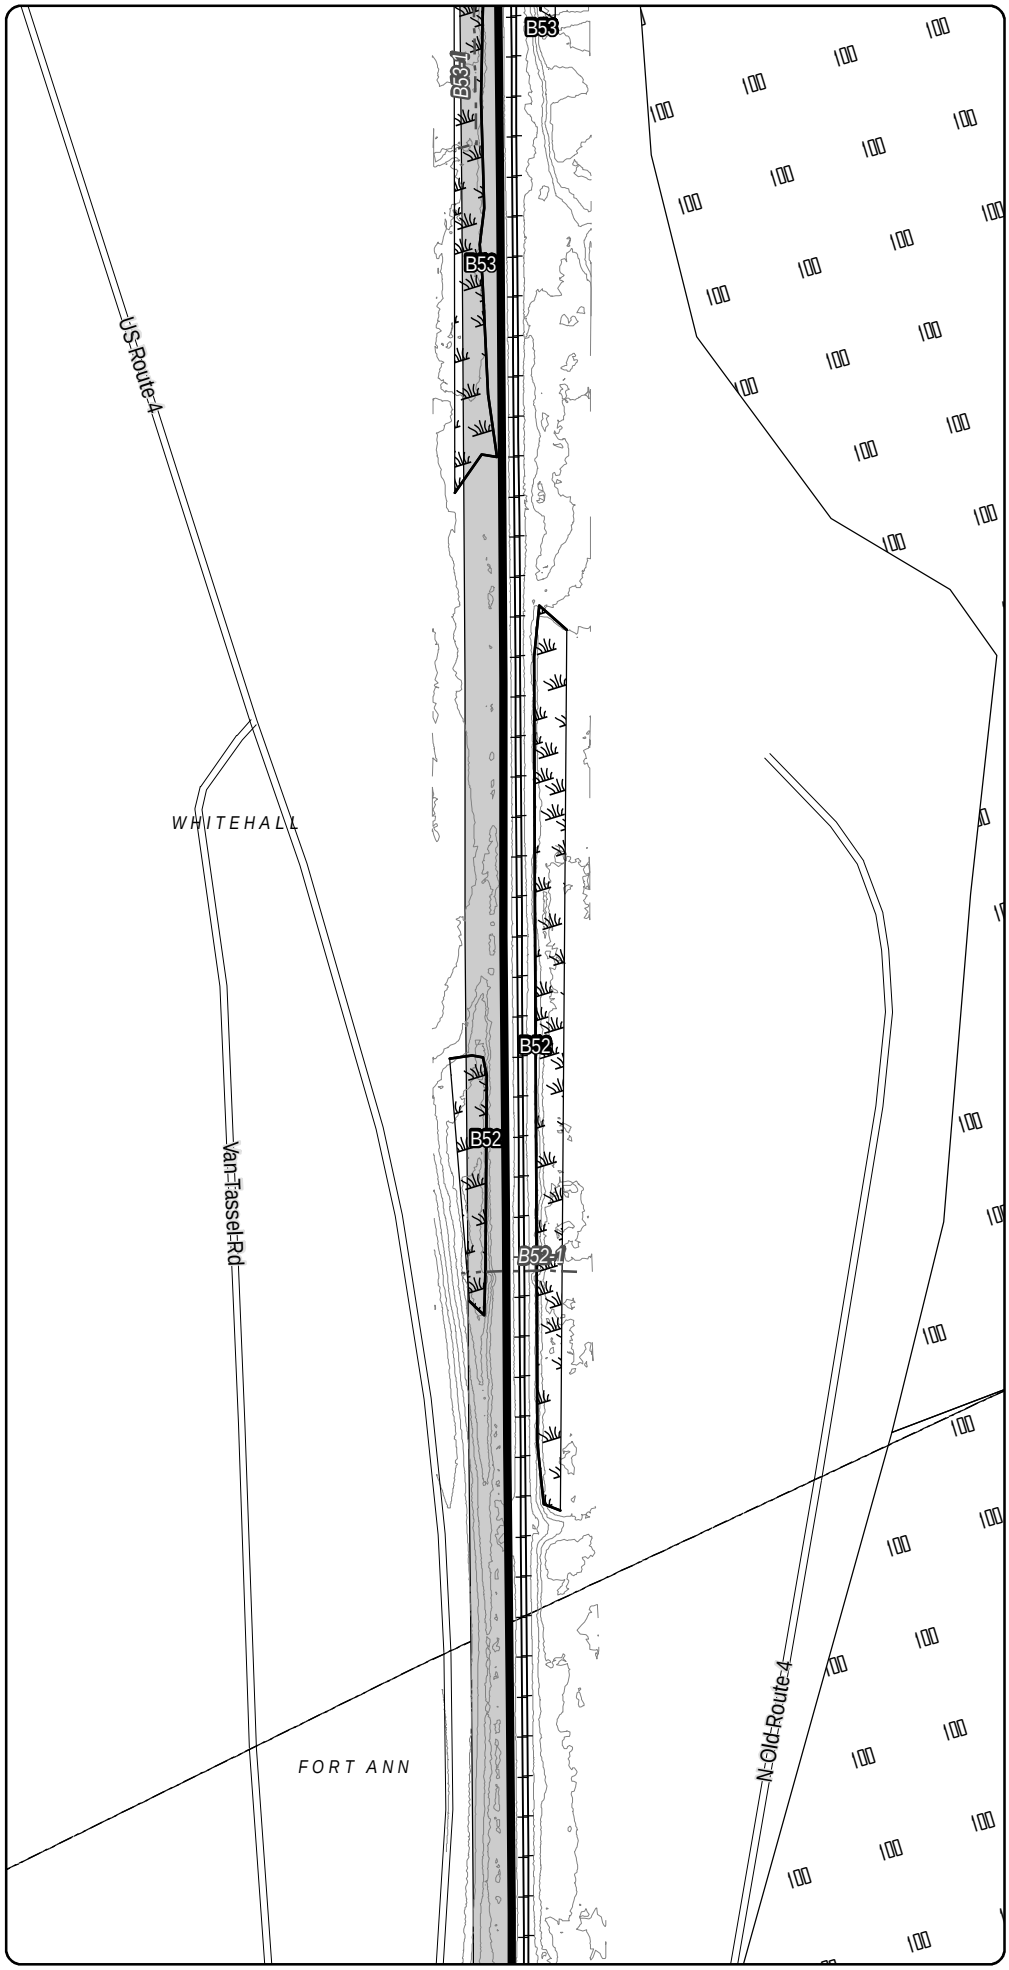

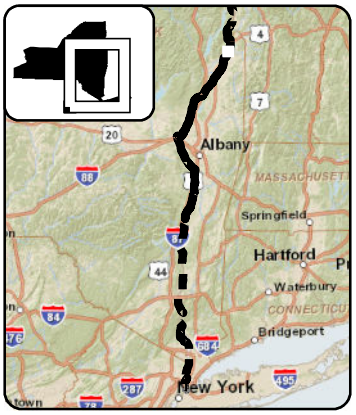

LEGEND

- CHPE Project Milepost
- Proposed CHPE Terrestrial Route HVDC
- Proposed CHPE Submarine Route HVDC
- Proposed CHPE Terrestrial Route HVAC
- Preliminary Construction Corridor
- Perennial Stream Top of Bank
- Intermittent Stream
- Ditch
- Wetland Delineation Line
- Wetland
- 100 Year Flood Zone
- 500 Year Flood Zone
- Hydrography
- Town Boundary
- County Boundary
- Proposed HDD Location
- Proposed Pipe Bridge Location
- Roads
- Rail Line
- Contour - 2'

N

0 100 200

Feet

Transmission Developers Inc.

Champlain Hudson Power Express Project

Champlain Hudson Power Express Inc.

Plan View Map

Terrestrial Route


Sheet 44 of 370


Prepared on 2/27/2012

by: HDR | TDI & TRC

DATA SOURCES: ESRI, NYSDOT, FEMA, NYDEC, NWI, TDI, TRC

R:\Projects\GIS_2009\168272_TDI_Hudson\MXD\USACE\Terrestrial_Route_8x11_usace_2012.mxd

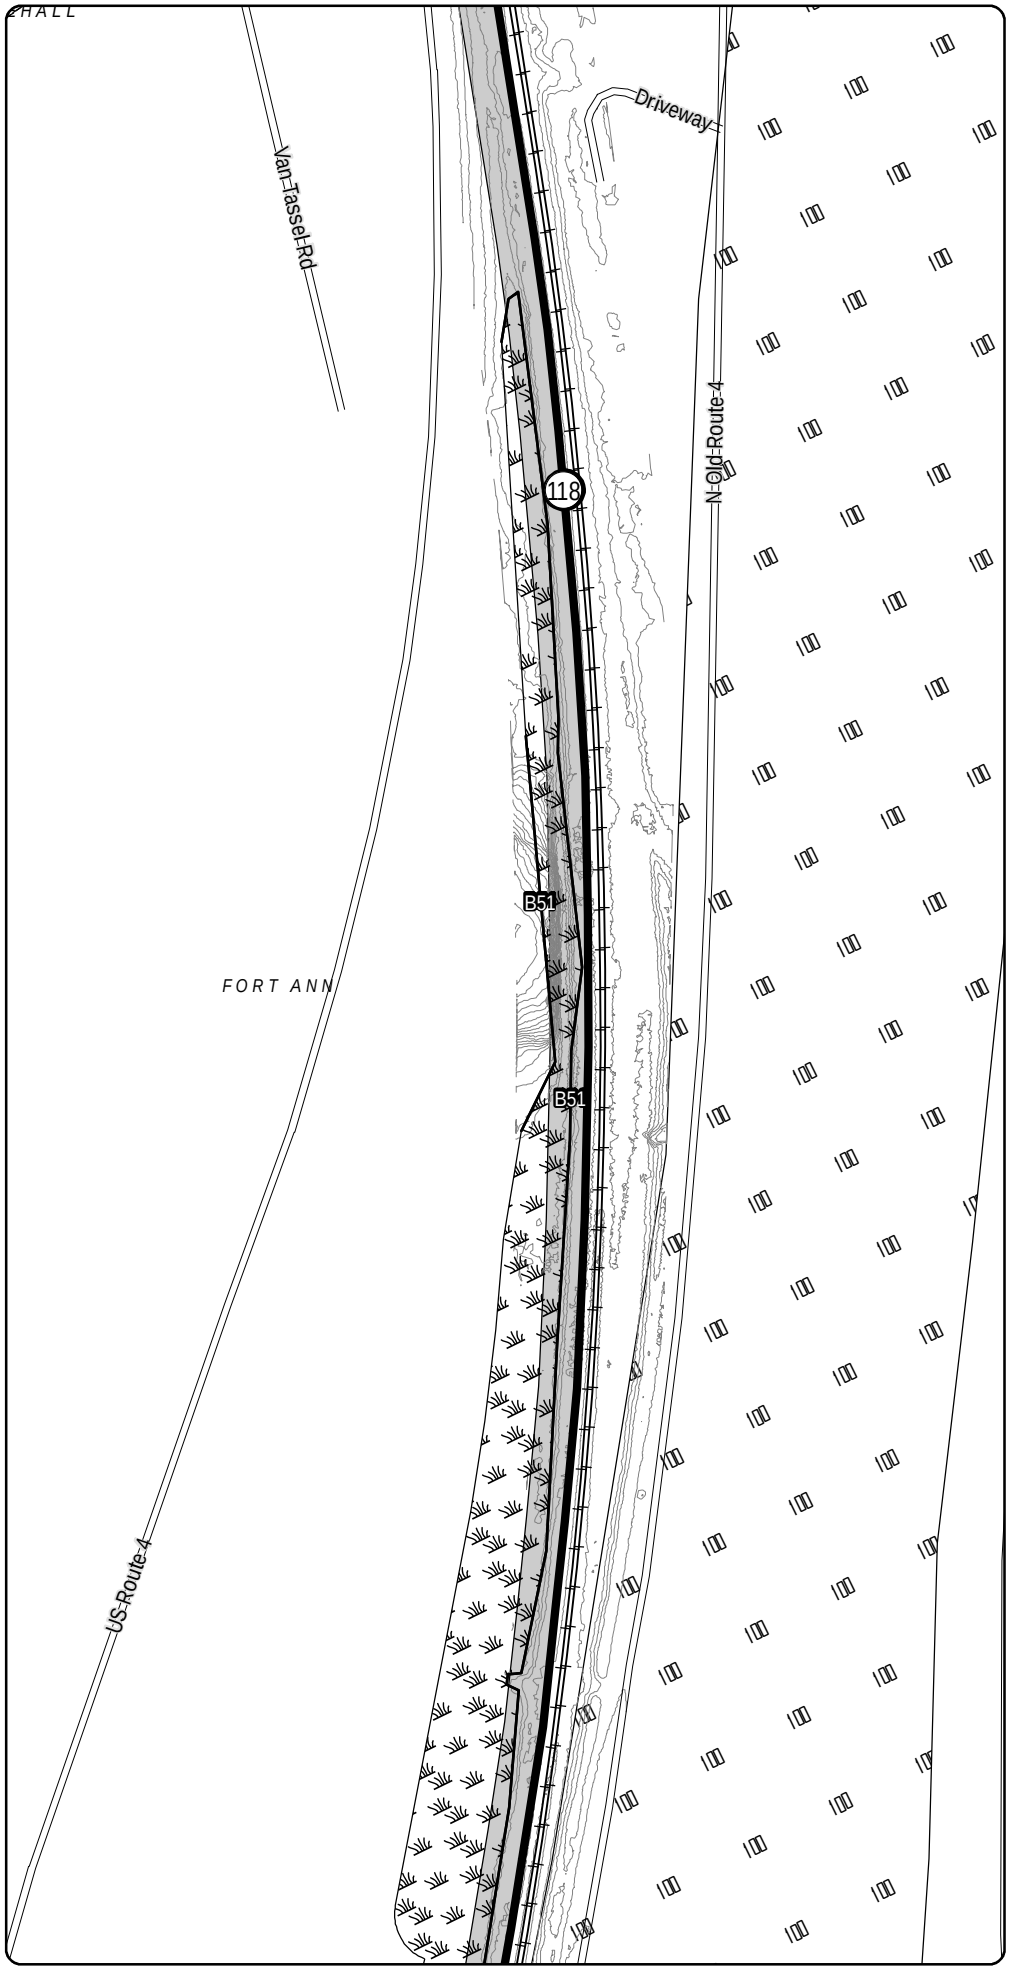

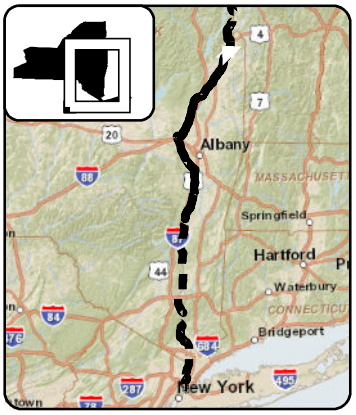

LEGEND

- CHPE Project Milepost
- Proposed CHPE Terrestrial Route HVDC
- Proposed CHPE Submarine Route HVDC
- Proposed CHPE Terrestrial Route HVAC
- Preliminary Construction Corridor
- Perennial Stream Top of Bank
- Intermittent Stream
- Ditch
- Wetland Delineation Line
- Wetland
- 100 Year Flood Zone
- 500 Year Flood Zone
- Hydrography
- Town Boundary
- County Boundary
- Proposed HDD Location
- Proposed Pipe Bridge Location
- Roads
- Rail Line
- Contour - 2'

N

0 100 200

Feet

Transmission Developers Inc.

Champlain Hudson Power Express Project

Champlain Hudson Power Express Inc.

Plan View Map

Terrestrial Route


Sheet 45 of 370


Prepared on 2/27/2012

by: HDR | TRC & TRC

DATA SOURCES: ESRI, NYSDOT, FEMA, NYDEC, NWI, TDI, TRC

R:\Projects\GIS_2009\168272_TDI_Hudson\MXD\USACE\Terrestrial_Route_8x11_usace_2012.mxd

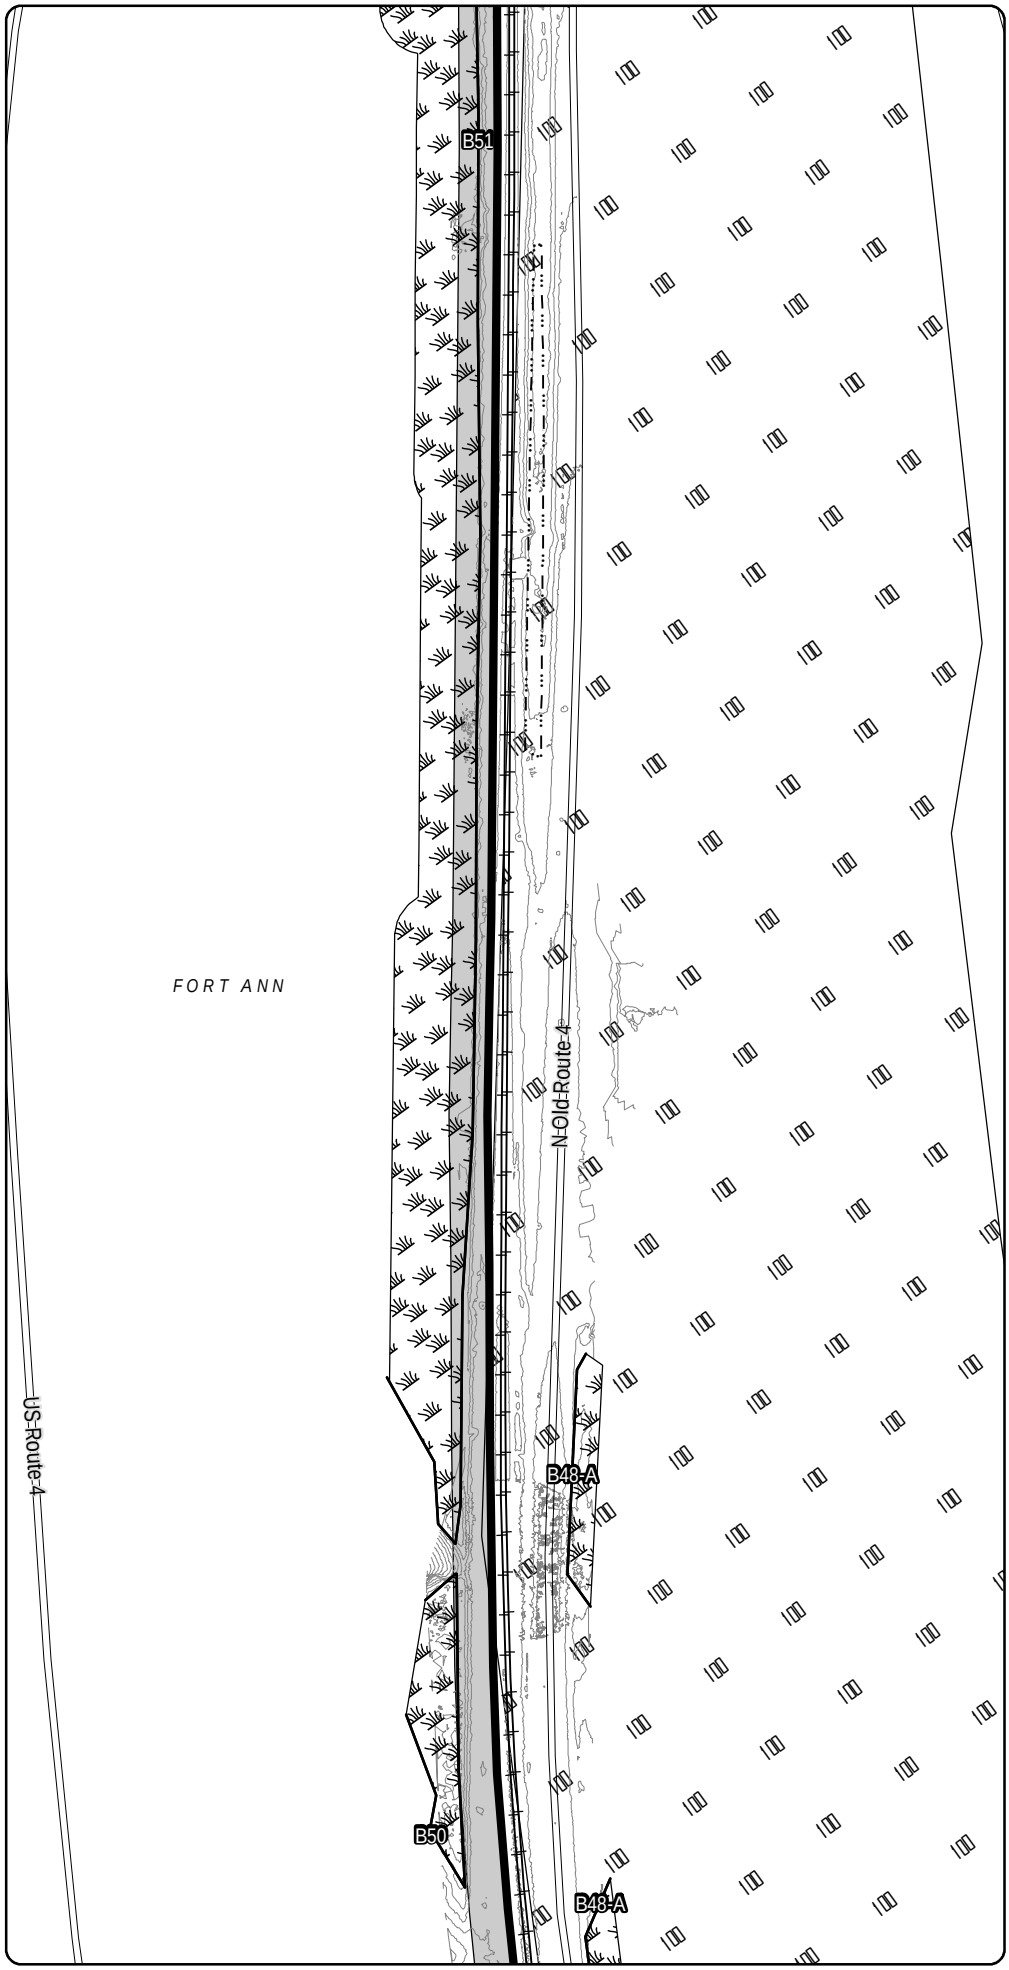

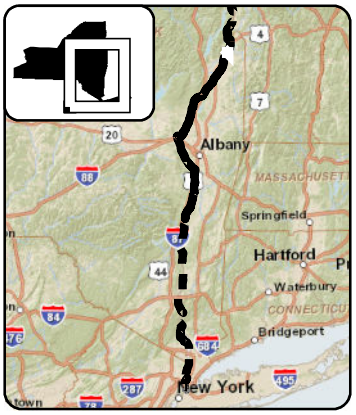

LEGEND

- CHPE Project Milepost
- Proposed CHPE Terrestrial Route HVDC
- Proposed CHPE Submarine Route HVDC
- Proposed CHPE Terrestrial Route HVAC
- Preliminary Construction Corridor
- Perennial Stream Top of Bank
- Intermittent Stream
- Ditch
- Wetland Delineation Line
- Wetland
- 100 Year Flood Zone
- 500 Year Flood Zone
- Hydrography
- Town Boundary
- County Boundary
- Proposed HDD Location
- Proposed Pipe Bridge Location
- Roads
- Rail Line
- Contour - 2'

N

0 100 200

Feet

Transmission Developers Inc.

Champlain Hudson Power Express Project

Champlain Hudson Power Express Inc.

Plan View Map

Terrestrial Route

Sheet 46 of 370


Prepared on 2/27/2012


by: HDR | DTA & TRC

DATA SOURCES: ESRI, NYSDOT, FEMA, NYDEC, NWI, TDI, TRC

R:\Projects\GIS_2009\168272_TDI_Hudson\MXD\USACE\Terrestrial_Route_8x11_usace_2012.mxd

Sheet 46

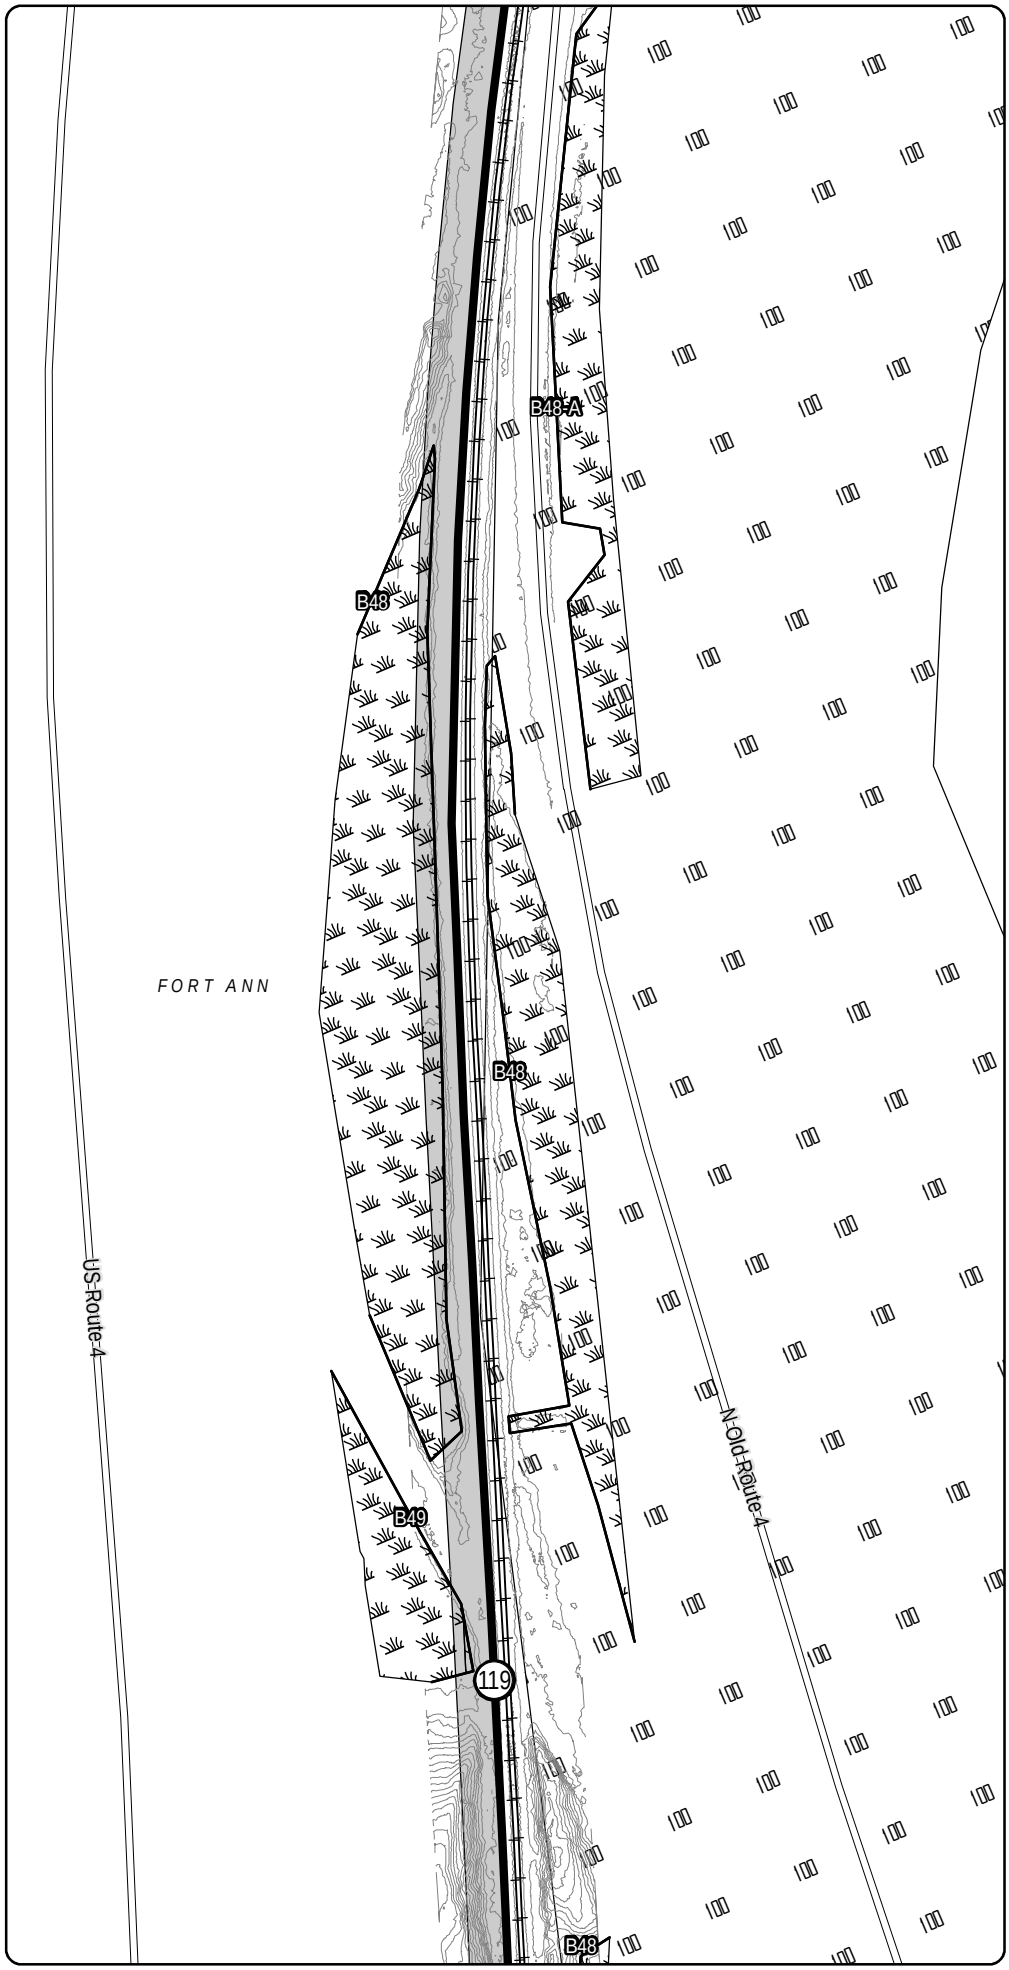

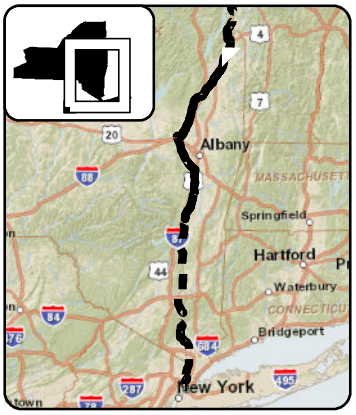

LEGEND

- CHPE Project Milepost
- Proposed CHPE Terrestrial Route HVDC
- Proposed CHPE Submarine Route HVDC
- Proposed CHPE Terrestrial Route HVAC
- Preliminary Construction Corridor
- Perennial Stream Top of Bank
- Intermittent Stream
- Ditch
- Wetland Delineation Line
- Wetland
- 100 Year Flood Zone
- 500 Year Flood Zone
- Hydrography
- Town Boundary
- County Boundary
- Proposed HDD Location
- Proposed Pipe Bridge Location
- Roads
- Rail Line
- Contour - 2'

N

0 100 200

Feet

Transmission Developers Inc.

Champlain Hudson Power Express Project

Champlain Hudson Power Express Inc.

Plan View Map

Terrestrial Route

Sheet 47 of 370


Prepared on 2/27/2012


by: HDR | TRC & TRC

DATA SOURCES: ESRI, NYSDOT, FEMA, NYDEC, NWI, TDI, TRC

Sheet 48

R:\Projects\GIS_2009\168272_TDI_Hudson\MXD\USACE\Terrestrial_Route_8x11_usace_2012.mxd

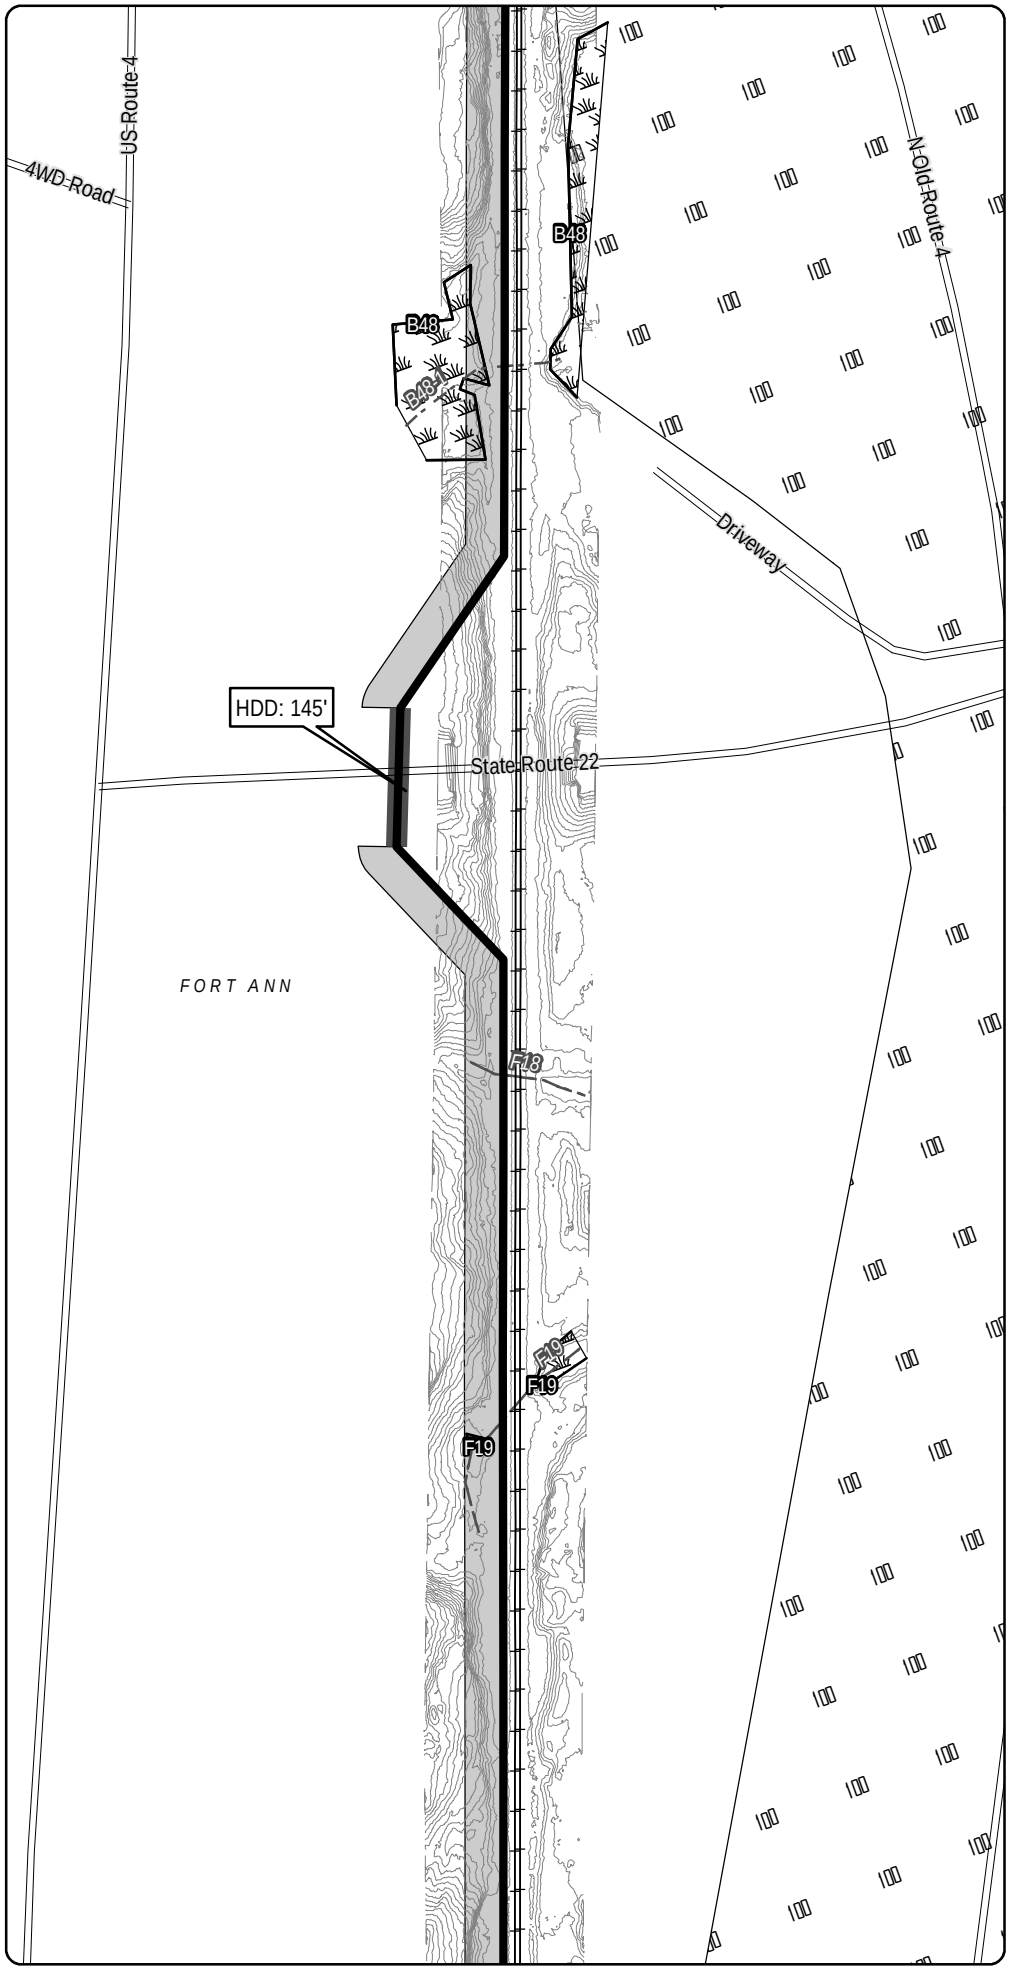

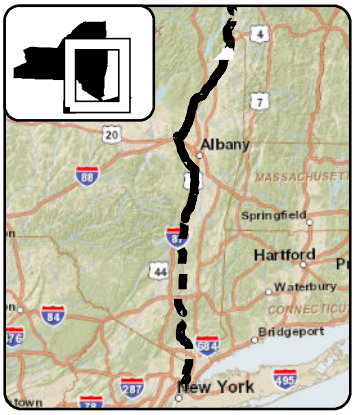

LEGEND

- CHPE Project Milepost
- Proposed CHPE Terrestrial Route HVDC
- Proposed CHPE Submarine Route HVDC
- Proposed CHPE Terrestrial Route HVAC
- Preliminary Construction Corridor
- Perennial Stream Top of Bank
- Intermittent Stream
- Ditch
- Wetland Delineation Line
- Wetland
- 100 Year Flood Zone
- 500 Year Flood Zone
- Hydrography
- Town Boundary
- County Boundary
- Proposed HDD Location
- Proposed Pipe Bridge Location
- Roads
- Rail Line
- Contour - 2'

N

0 100 200

Feet

Transmission Developers Inc.

Champlain Hudson Power Express Project

Champlain Hudson Power Express Inc.

Plan View Map

Terrestrial Route


Sheet 48 of 370


Prepared on 2/27/2012

by: HDR | TDI & TRC

DATA SOURCES: ESRI, NYSDOT, FEMA, NYDEC, NWI, TDI, TRC

R:\Projects\GIS_2009\168272_TDI_Hudson\MXD\USACE\Terrestrial_Route_8x11_usace_2012.mxd

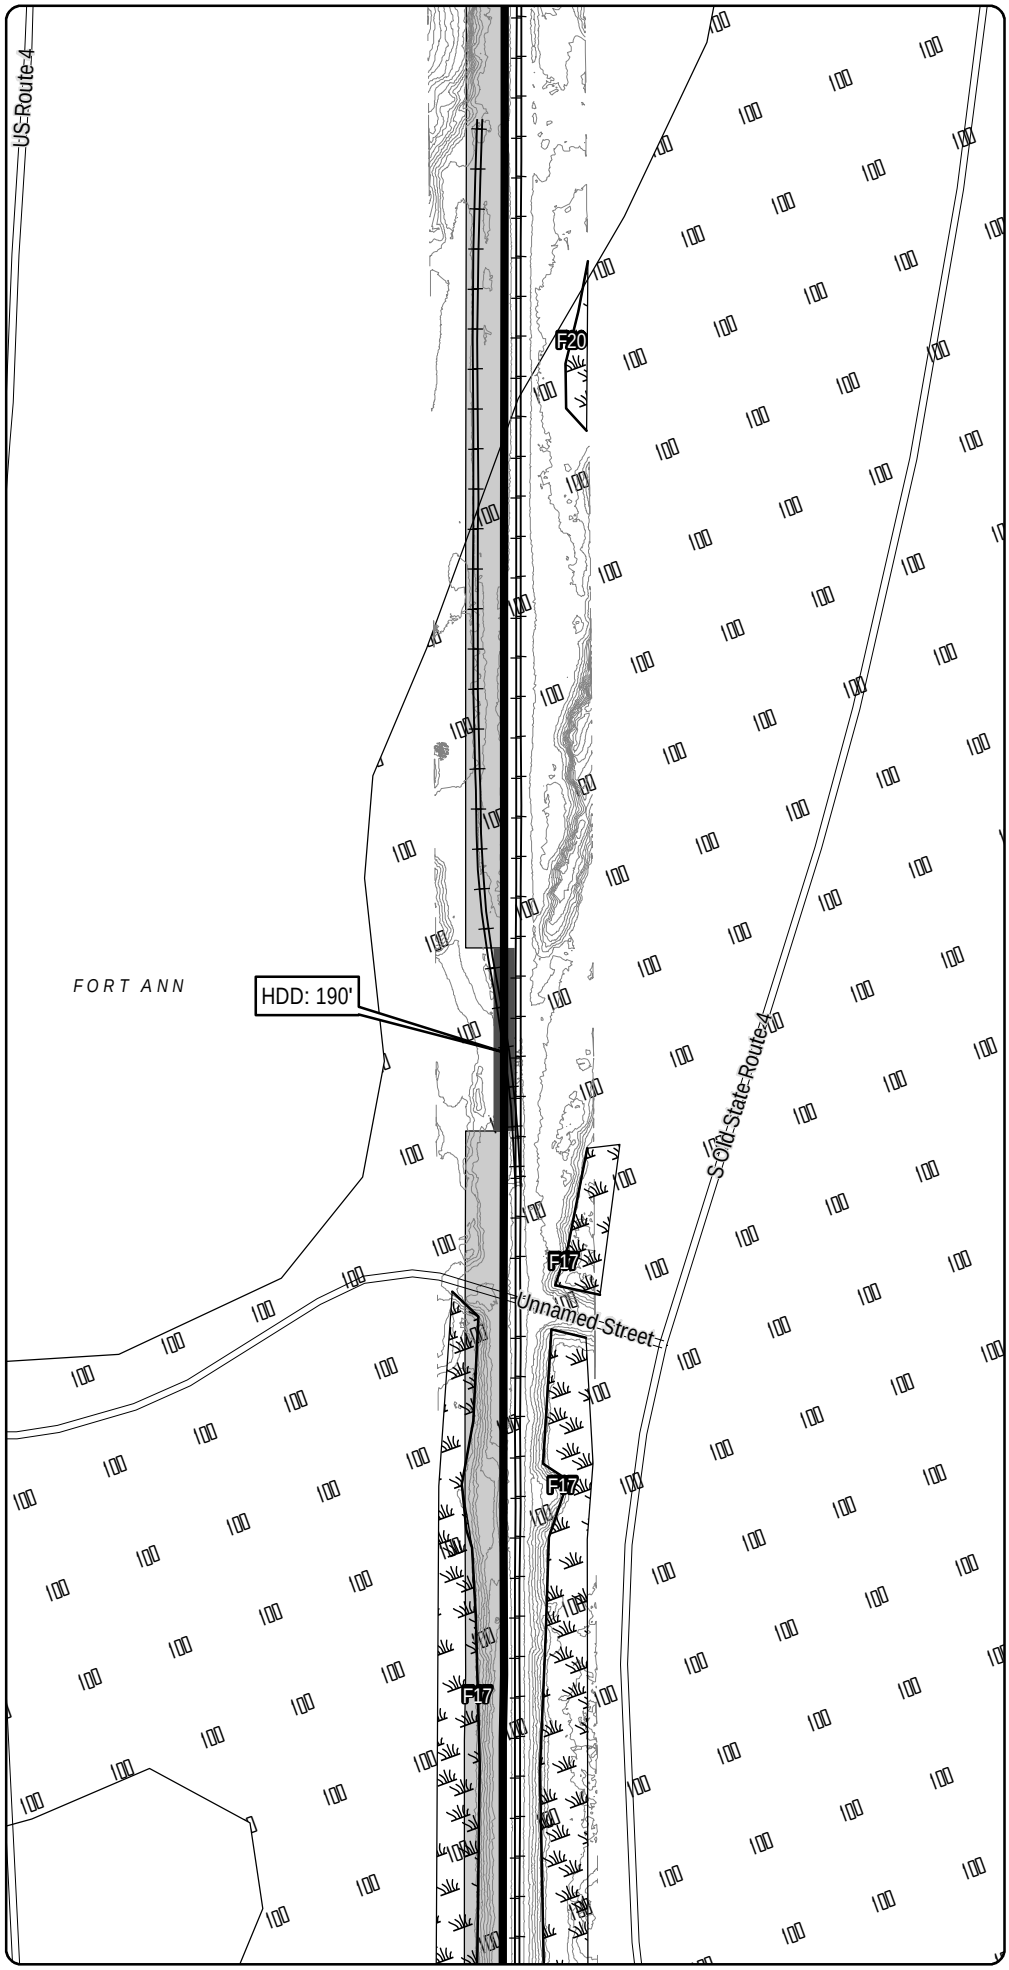

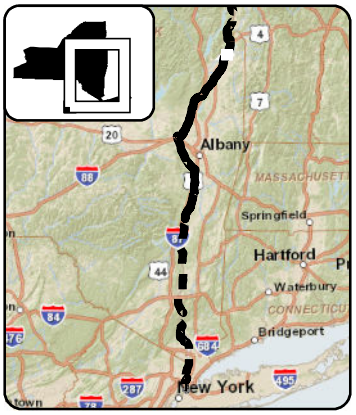

LEGEND

- CHPE Project Milepost
- Proposed CHPE Terrestrial Route HVDC
- Proposed CHPE Submarine Route HVDC
- Proposed CHPE Terrestrial Route HVAC
- Preliminary Construction Corridor
- Perennial Stream Top of Bank
- Intermittent Stream
- Ditch
- Wetland Delineation Line
- Wetland
- 100 Year Flood Zone
- 500 Year Flood Zone
- Hydrography
- Town Boundary
- County Boundary
- Proposed HDD Location
- Proposed Pipe Bridge Location
- Roads
- Rail Line
- Contour - 2'

N

0 100 200

Feet

Transmission Developers Inc.

Champlain Hudson Power Express Project

Champlain Hudson Power Express Inc.

Plan View Map

Terrestrial Route


Sheet 49 of 370


Prepared on 2/27/2012

by: HDR | TDI & TRC

DATA SOURCES: ESRI, NYSDOT, FEMA, NYDEC, NWI, TDI, TRC

R:\Projects\GIS_2009\168272_TDI_Hudson\MXD\USACE\Terrestrial_Route_8x11_usace_2012.mxd

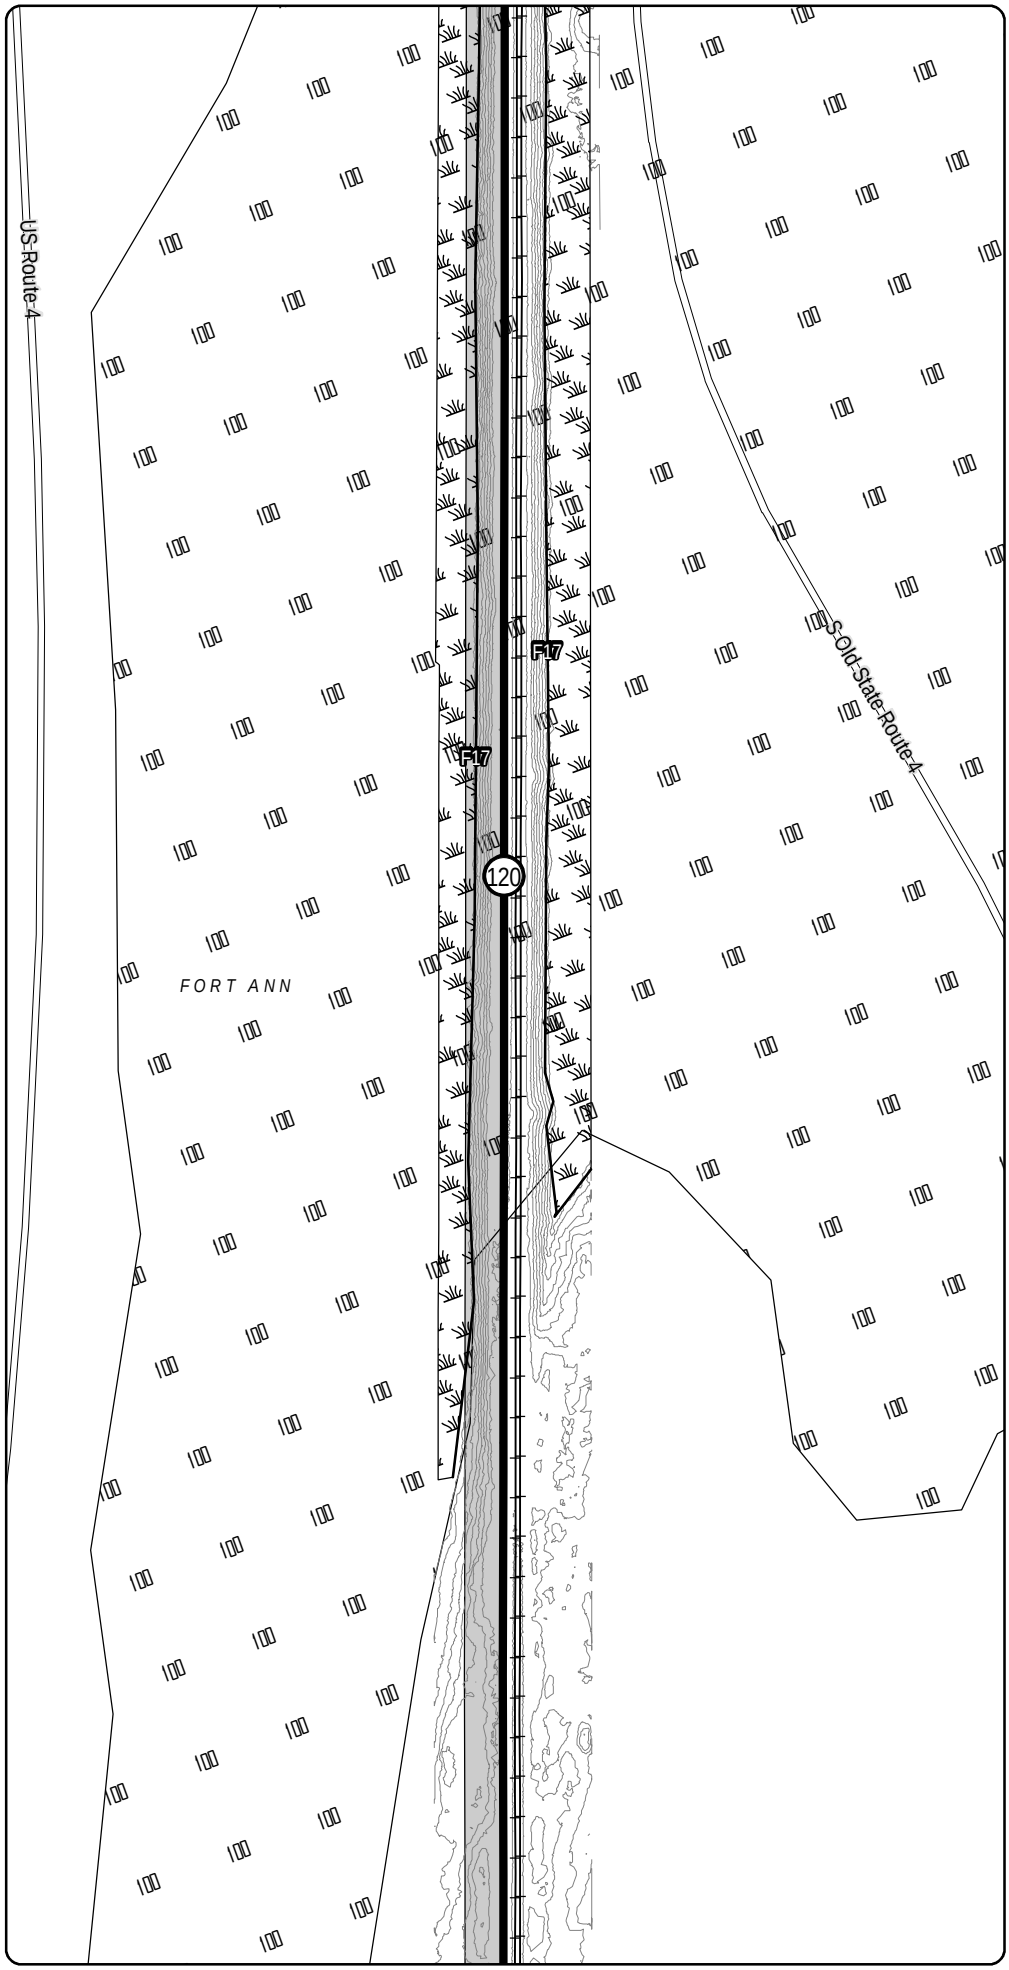

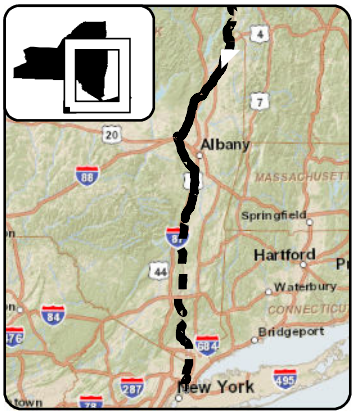

LEGEND

- CHPE Project Milepost
- Proposed CHPE Terrestrial Route HVDC
- Proposed CHPE Submarine Route HVDC
- Proposed CHPE Terrestrial Route HVAC
- Preliminary Construction Corridor
- Perennial Stream Top of Bank
- Intermittent Stream
- Ditch
- Wetland Delineation Line
- Wetland
- 100 Year Flood Zone
- 500 Year Flood Zone
- Hydrography
- Town Boundary
- County Boundary
- Proposed HDD Location
- Proposed Pipe Bridge Location
- Roads
- Rail Line
- Contour - 2'

N

0 100 200

Feet

Transmission Developers Inc.

Champlain Hudson Power Express Project

Champlain Hudson Power Express Inc.

Plan View Map

Terrestrial Route

Sheet 50 of 370


Prepared on 2/27/2012


by: HDR | TDI & TRC

DATA SOURCES: ESRI, NYSDOT, FEMA, NYDEC, NWI, TDI, TRC

R:\Projects\GIS_2009\168272_TDI_Hudson\MXD\USACE\Terrestrial_Route_8x11_usace_2012.mxd

Sheet 50

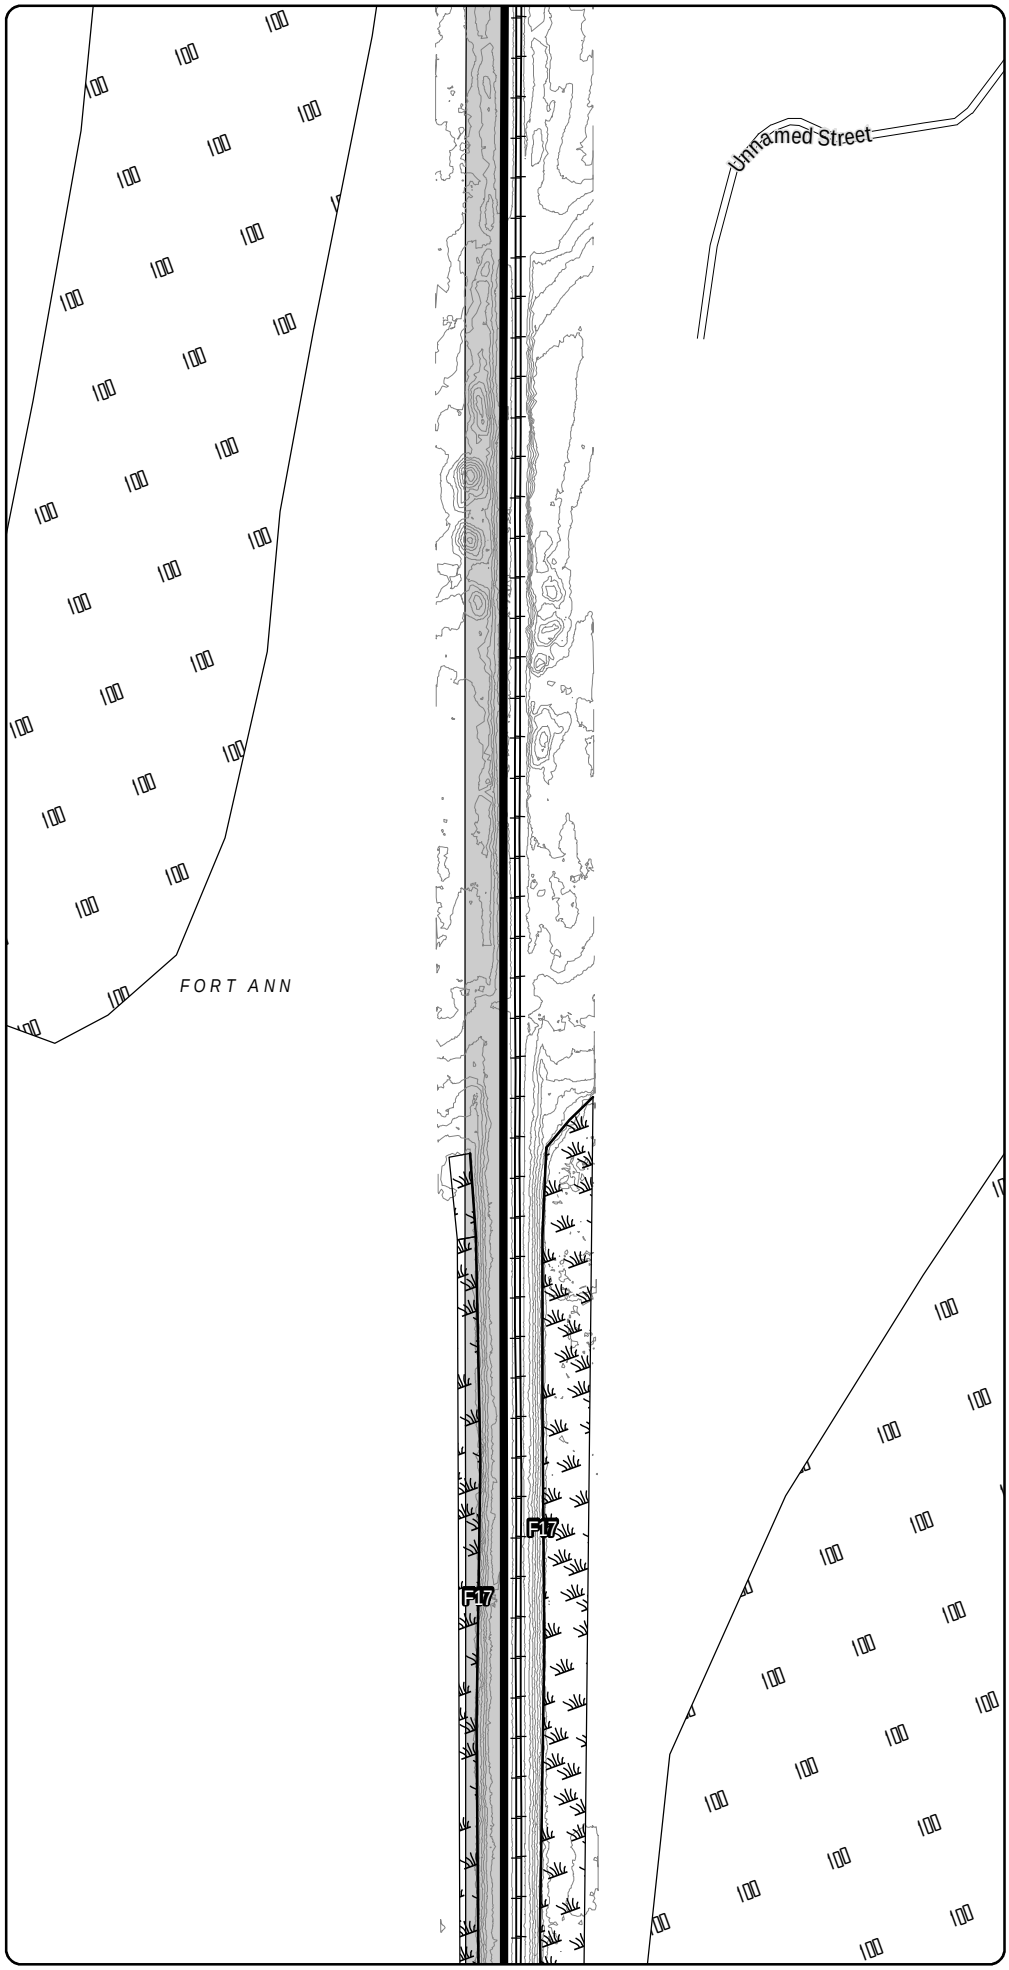

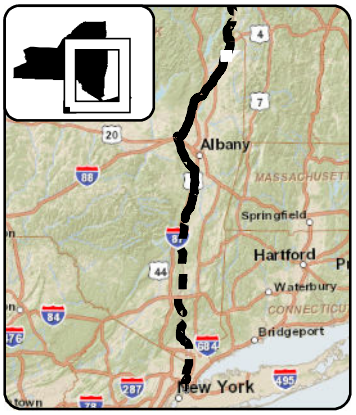

LEGEND

- CHPE Project Milepost
- Proposed CHPE Terrestrial Route HVDC
- Proposed CHPE Submarine Route HVDC
- Proposed CHPE Terrestrial Route HVAC
- Preliminary Construction Corridor
- Perennial Stream Top of Bank
- Intermittent Stream
- Ditch
- Wetland Delineation Line
- Wetland
- 100 Year Flood Zone
- 500 Year Flood Zone
- Hydrography
- Town Boundary
- County Boundary
- Proposed HDD Location
- Proposed Pipe Bridge Location
- Roads
- Rail Line
- Contour - 2'

N

0 100 200

Feet

Transmission Developers Inc.

Champlain Hudson Power Express Project

Champlain Hudson Power Express Inc.

Plan View Map

Terrestrial Route

Sheet 51 of 370


Prepared on 2/27/2012


by: HDR & TRC

DATA SOURCES: ESRI, NYSDOT, FEMA, NYDEC, NWI, TDI, TRC

Sheet 52

R:\Projects\GIS_2009\168272_TDI_Hudson\MXD\USACE\Terrestrial_Route_8x11_usace_2012.mxd

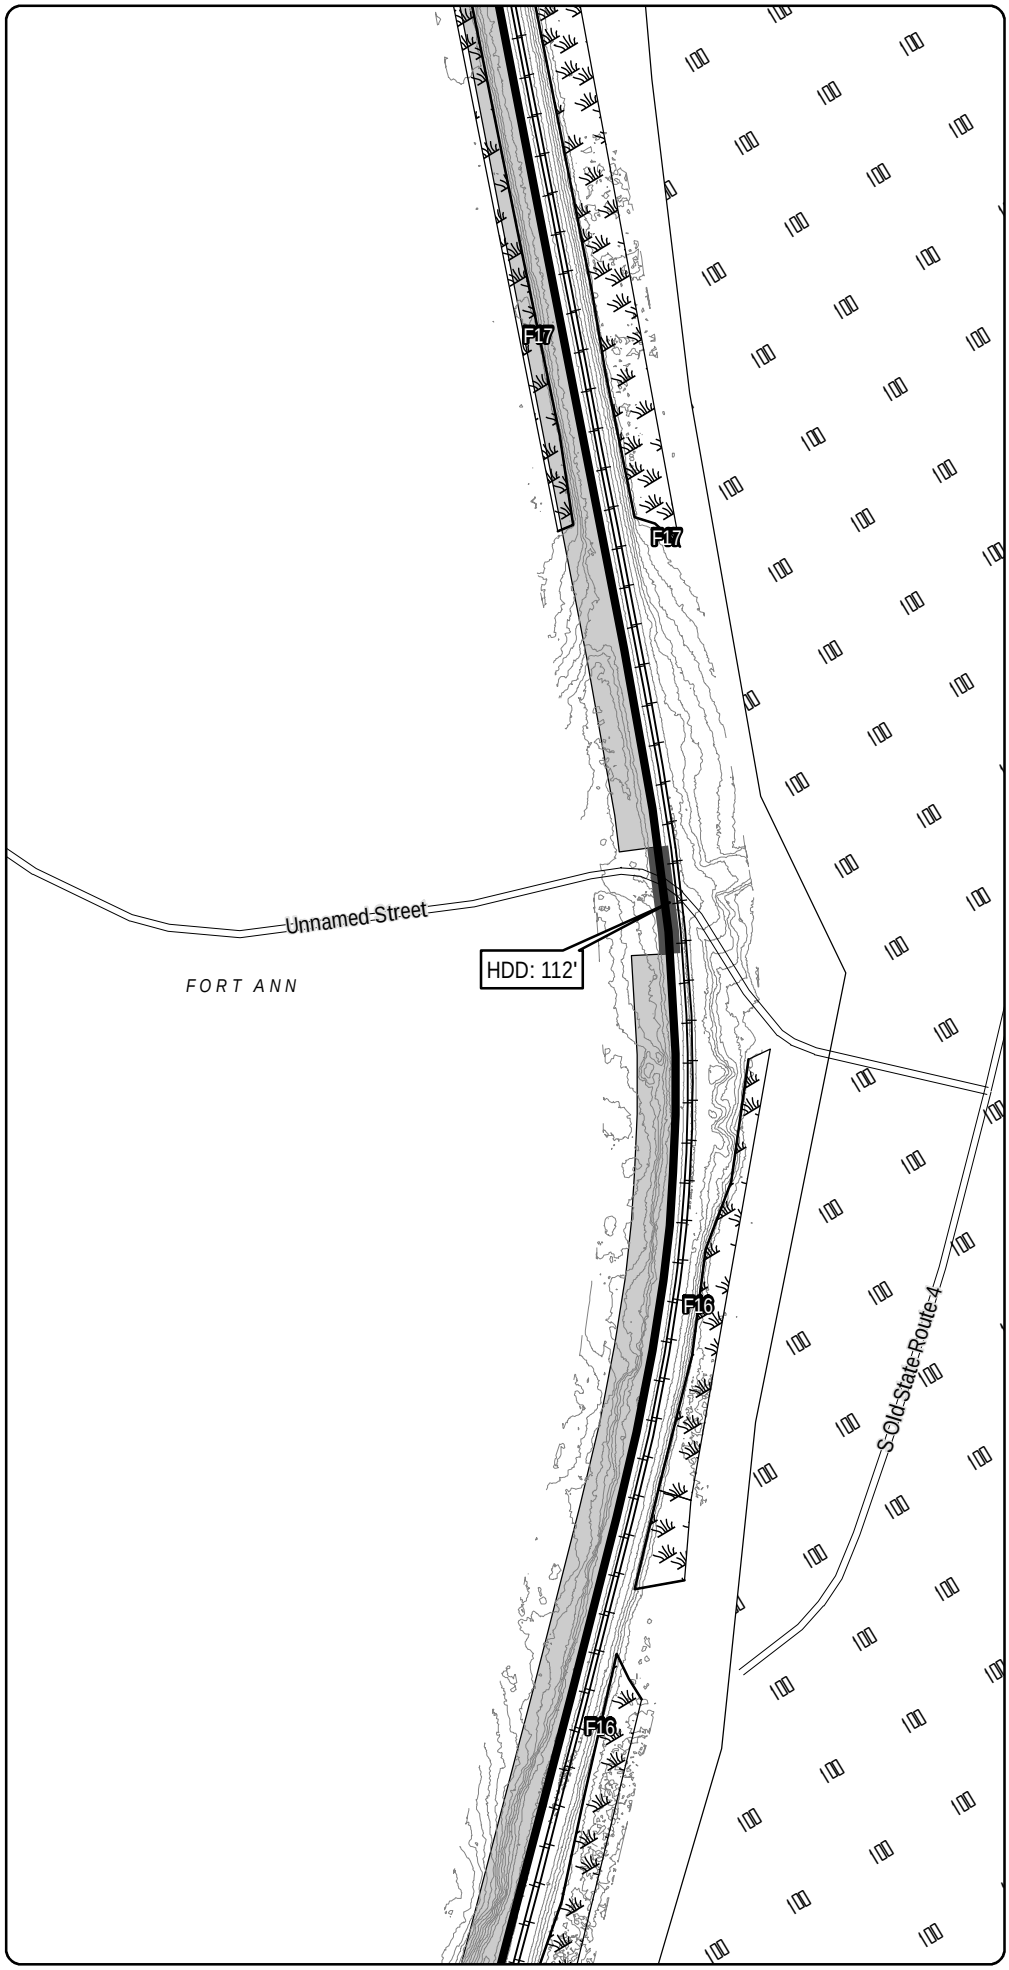

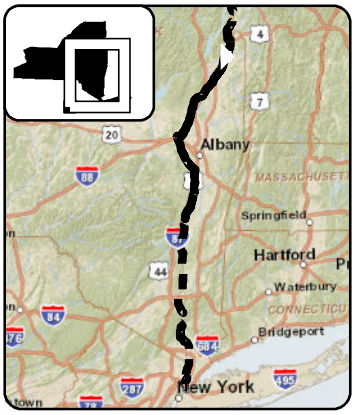

LEGEND

- CHPE Project Milepost
- Proposed CHPE Terrestrial Route HVDC
- Proposed CHPE Submarine Route HVDC
- Proposed CHPE Terrestrial Route HVAC
- Preliminary Construction Corridor
- Perennial Stream Top of Bank
- Intermittent Stream
- Ditch
- Wetland Delineation Line
- Wetland
- 100 Year Flood Zone
- 500 Year Flood Zone
- Hydrography
- Town Boundary
- County Boundary
- Proposed HDD Location
- Proposed Pipe Bridge Location
- Roads
- Rail Line
- Contour - 2'

N

0 100 200

Feet

Transmission Developers Inc.

Champlain Hudson Power Express Project

Champlain Hudson Power Express Inc.

Plan View Map

Terrestrial Route


Sheet 52 of 370


Prepared on 2/27/2012

by: HDR | TDI & TRC

DATA SOURCES: ESRI, NYSDOT, FEMA, NYDEC, NWI, TDI, TRC

R:\Projects\GIS_2009\168272_TDI_Hudson\MXD\USACE\Terrestrial_Route_8x11_usace_2012.mxd

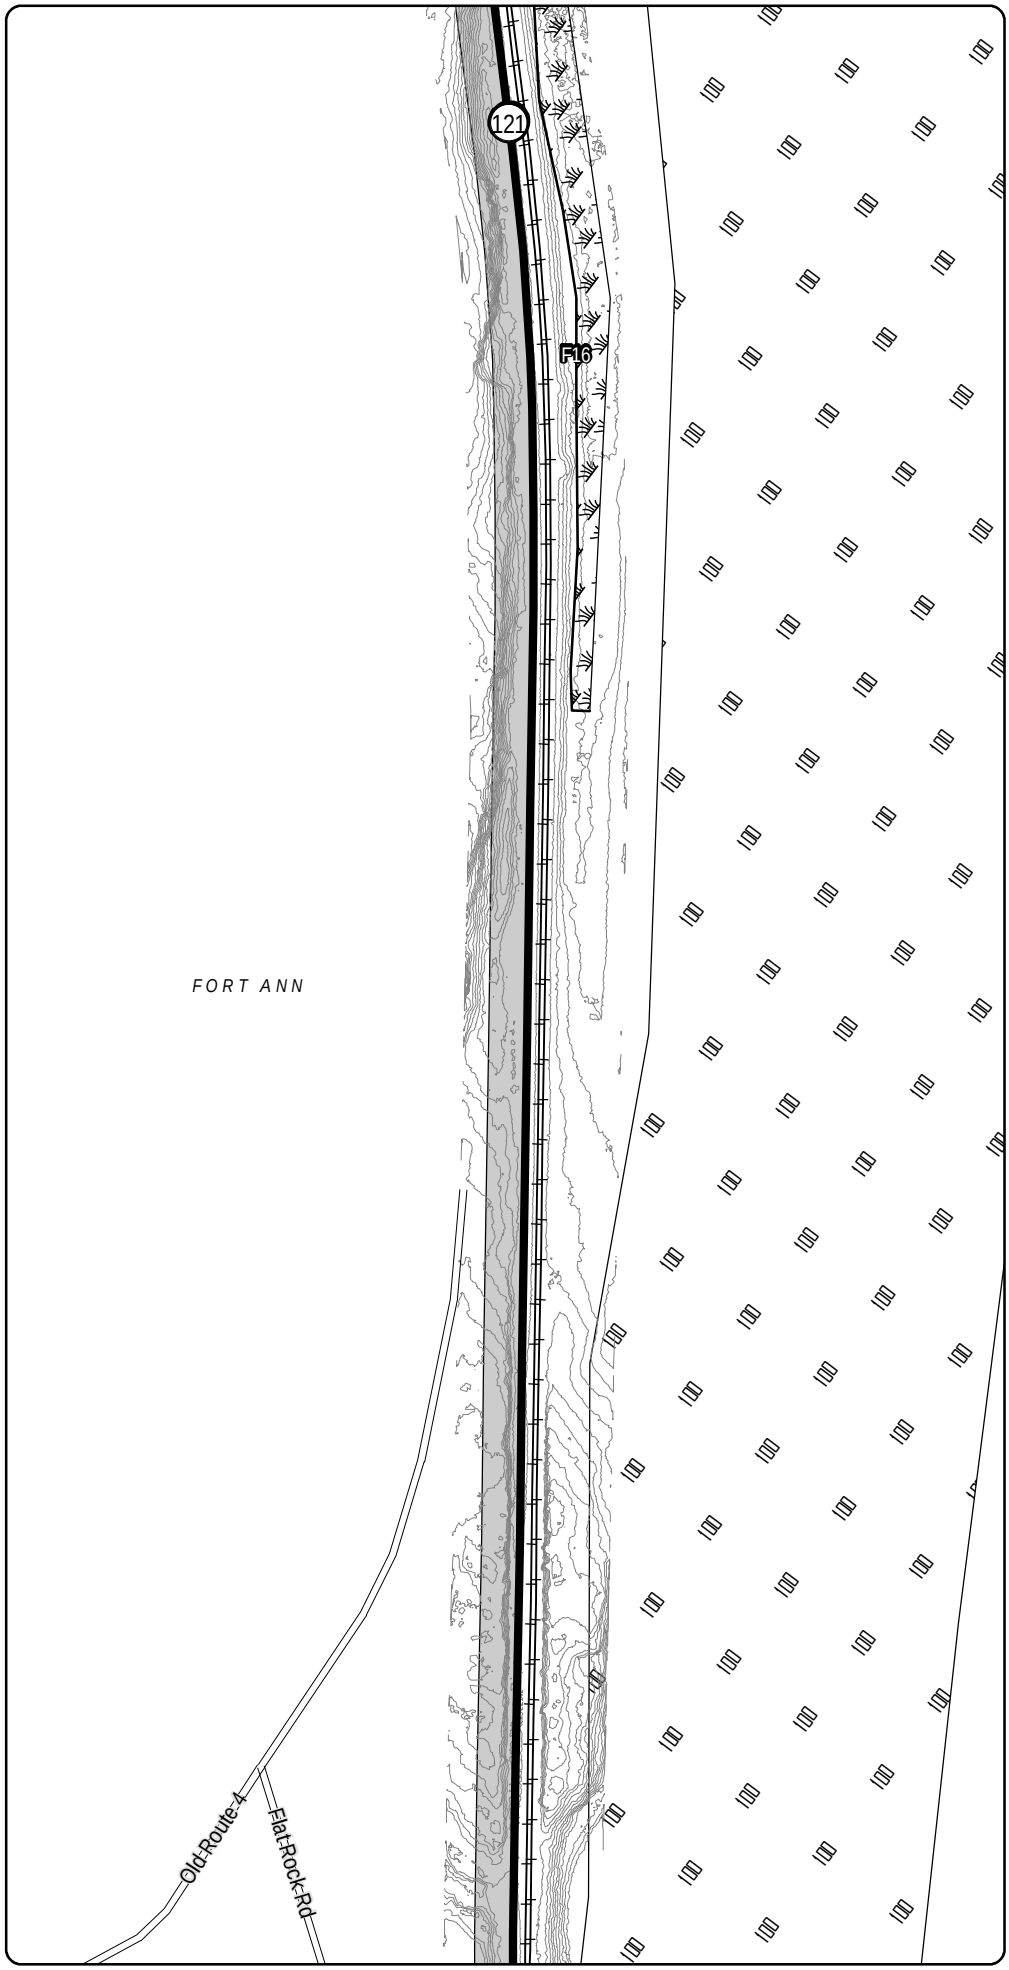

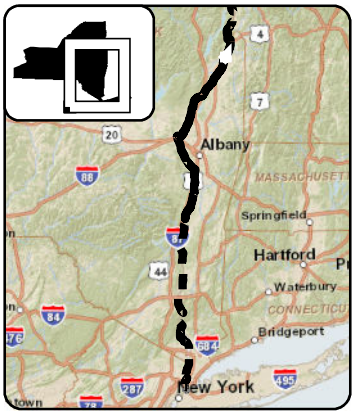

LEGEND

- CHPE Project Milepost
- Proposed CHPE Terrestrial Route HVDC
- Proposed CHPE Submarine Route HVDC
- Proposed CHPE Terrestrial Route HVAC
- Preliminary Construction Corridor
- Perennial Stream Top of Bank
- Intermittent Stream
- Ditch
- Wetland Delineation Line
- Wetland
- 100 Year Flood Zone
- 500 Year Flood Zone
- Hydrography
- Town Boundary
- County Boundary
- Proposed HDD Location
- Proposed Pipe Bridge Location
- Roads
- Rail Line
- Contour - 2'

N

0 100 200

Feet

Transmission Developers Inc.

Champlain Hudson Power Express Project

Champlain Hudson Power Express Inc.

Plan View Map

Terrestrial Route


Sheet 53 of 370


Prepared on 2/27/2012

by: HDR | TDI & TRC

DATA SOURCES: ESRI, NYSDOT, FEMA, NYDEC, NWI, TDI, TRC

R:\Projects\GIS_2009\168272_TDI_Hudson\MXD\USACE\Terrestrial_Route_8x11_usace_2012.mxd

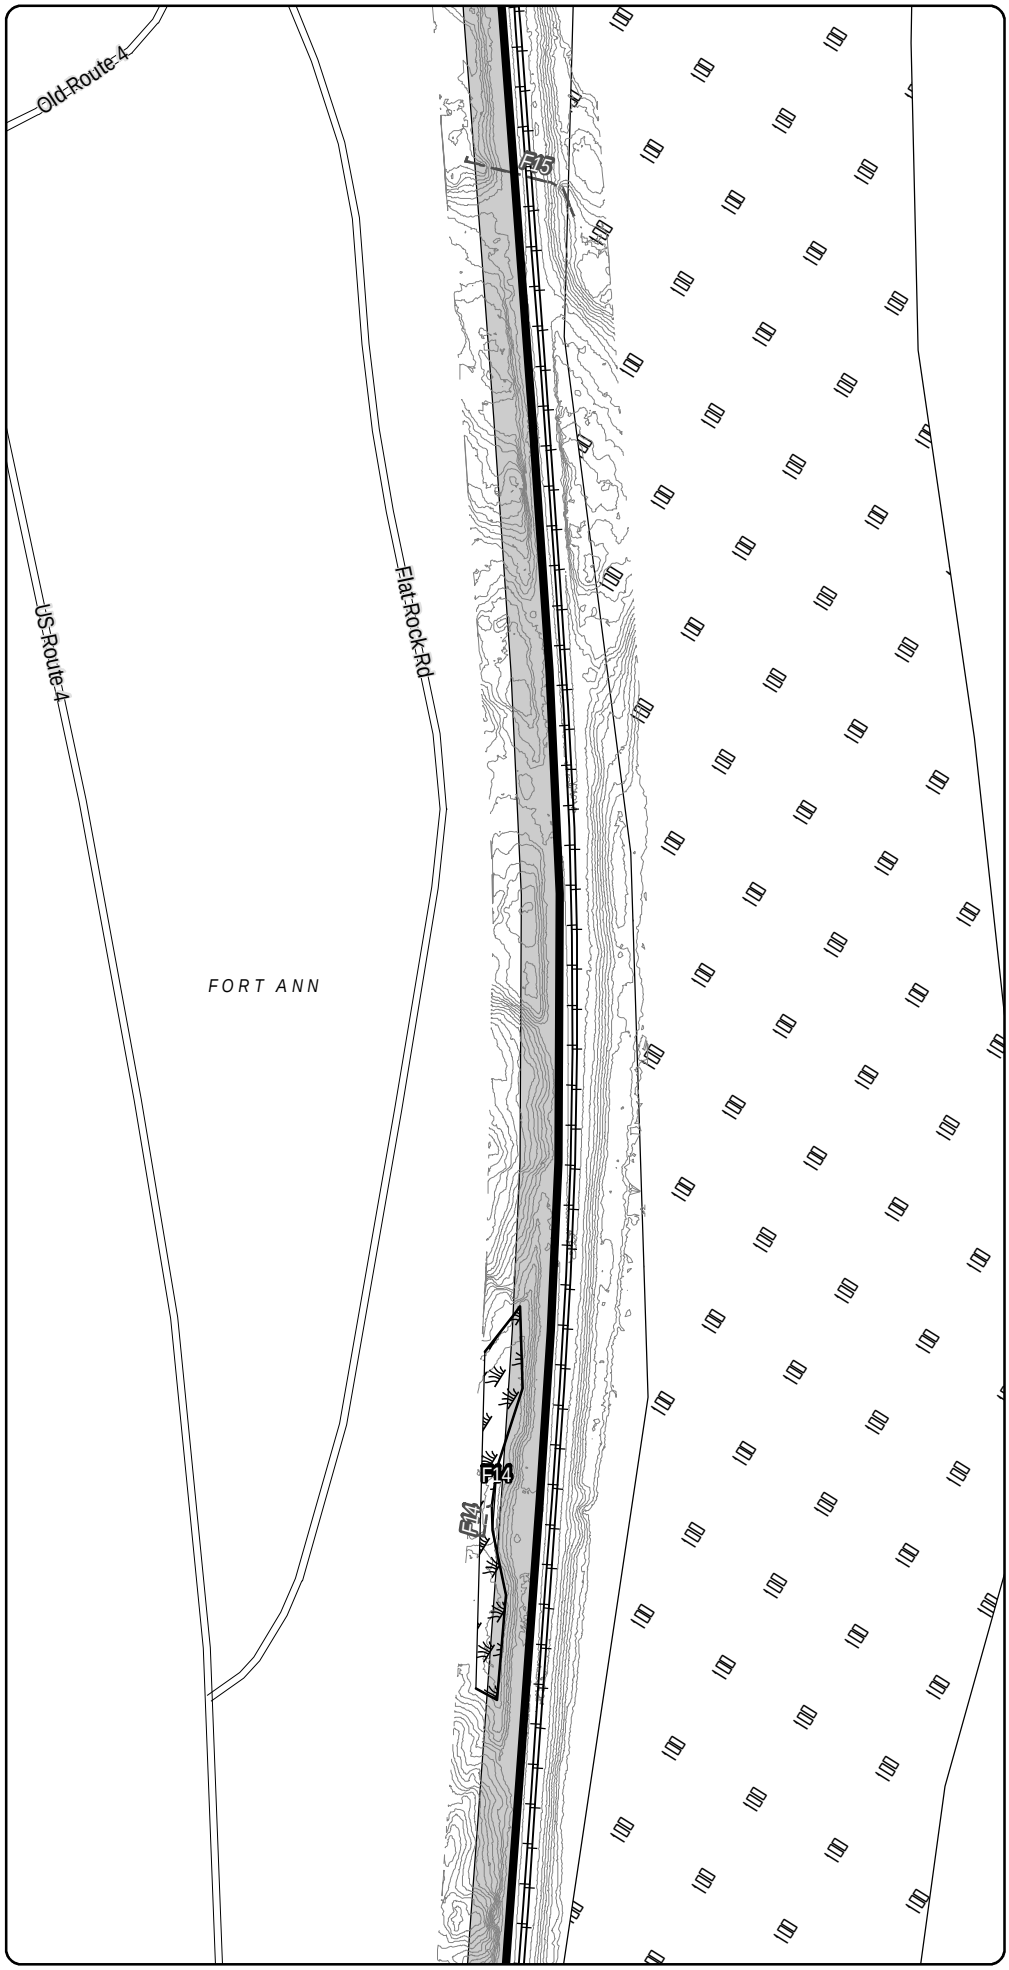

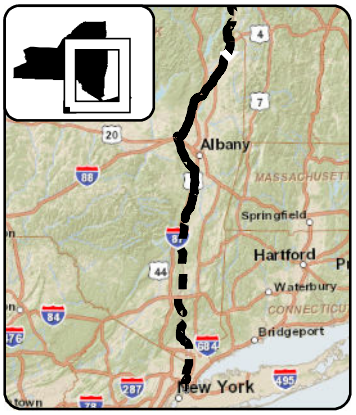

LEGEND

- CHPE Project Milepost
- Proposed CHPE Terrestrial Route HVDC
- Proposed CHPE Submarine Route HVDC
- Proposed CHPE Terrestrial Route HVAC
- Preliminary Construction Corridor
- Perennial Stream Top of Bank
- Intermittent Stream
- Ditch
- Wetland Delineation Line
- Wetland
- 100 Year Flood Zone
- 500 Year Flood Zone
- Hydrography
- Town Boundary
- County Boundary
- Proposed HDD Location
- Proposed Pipe Bridge Location
- Roads
- Rail Line
- Contour - 2'

N

0 100 200

Feet

Transmission Developers Inc.

Champlain Hudson Power Express Project

Champlain Hudson Power Express Inc.

Plan View Map

Terrestrial Route


Sheet 54 of 370


Prepared on 2/27/2012

by: HDR | TDI & TRC

DATA SOURCES: ESRI, NYSDOT, FEMA, NYDEC, NWI, TDI, TRC

R:\Projects\GIS_2009\168272_TDI_Hudson\MXD\USACE\Terrestrial_Route_8x11_usace_2012.mxd

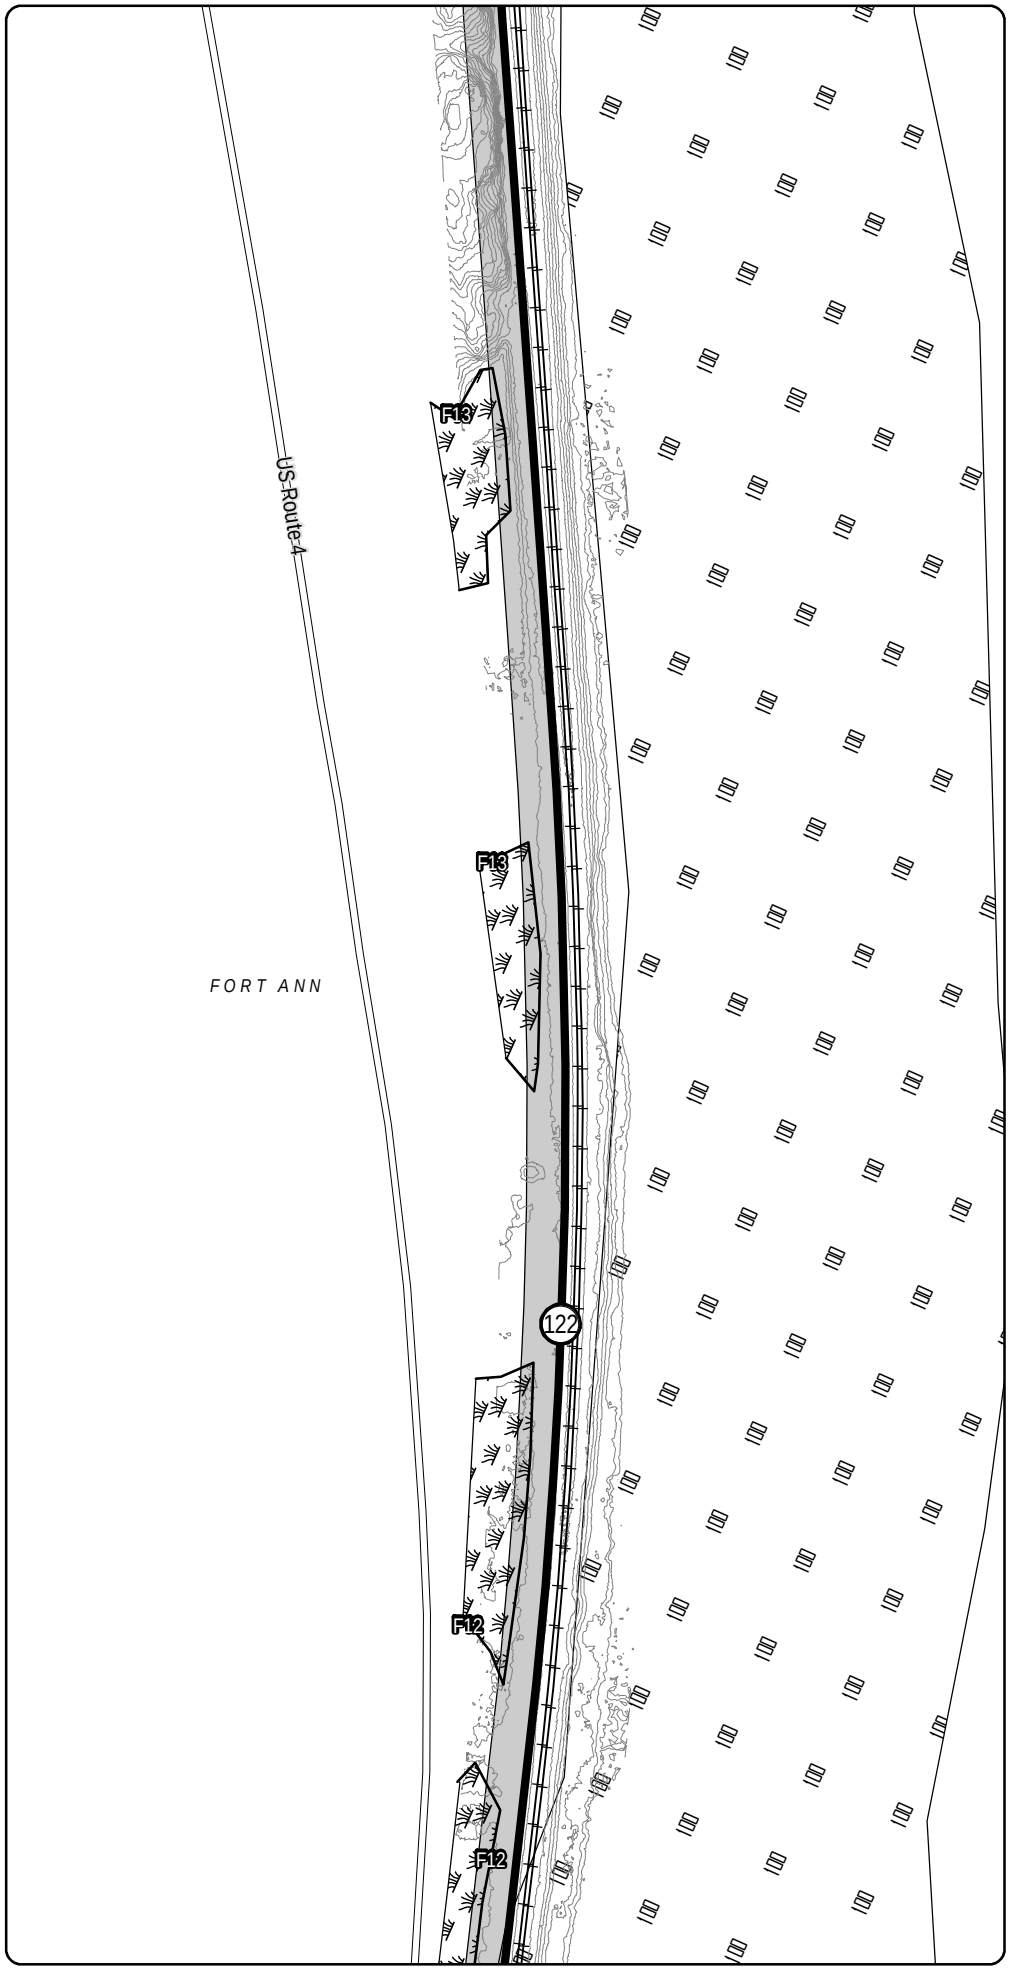

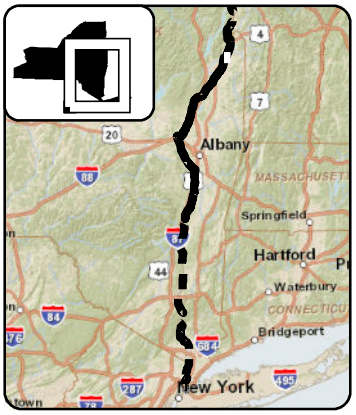

LEGEND

- CHPE Project Milepost
- Proposed CHPE Terrestrial Route HVDC
- Proposed CHPE Submarine Route HVDC
- Proposed CHPE Terrestrial Route HVAC
- Preliminary Construction Corridor
- Perennial Stream Top of Bank
- Intermittent Stream
- Ditch
- Wetland Delineation Line
- Wetland
- 100 Year Flood Zone
- 500 Year Flood Zone
- Hydrography
- Town Boundary
- County Boundary
- Proposed HDD Location
- Proposed Pipe Bridge Location
- Roads
- Rail Line
- Contour - 2'

0 100 200

Feet

Champlain Hudson Power Express Project

Champlain Hudson Power Express Inc.

Plan View Map

Terrestrial Route


Sheet 55 of 370


Prepared on 2/27/2012

by: HDR & TRC

DATA SOURCES: ESRI, NYSDOT, FEMA, NYDEC, NWI, TDI, TRC

R:\Projects\GIS_2009\168272_TDI_Hudson\MXD\USACE\Terrestrial_Route_8x11_usace_2012.mxd

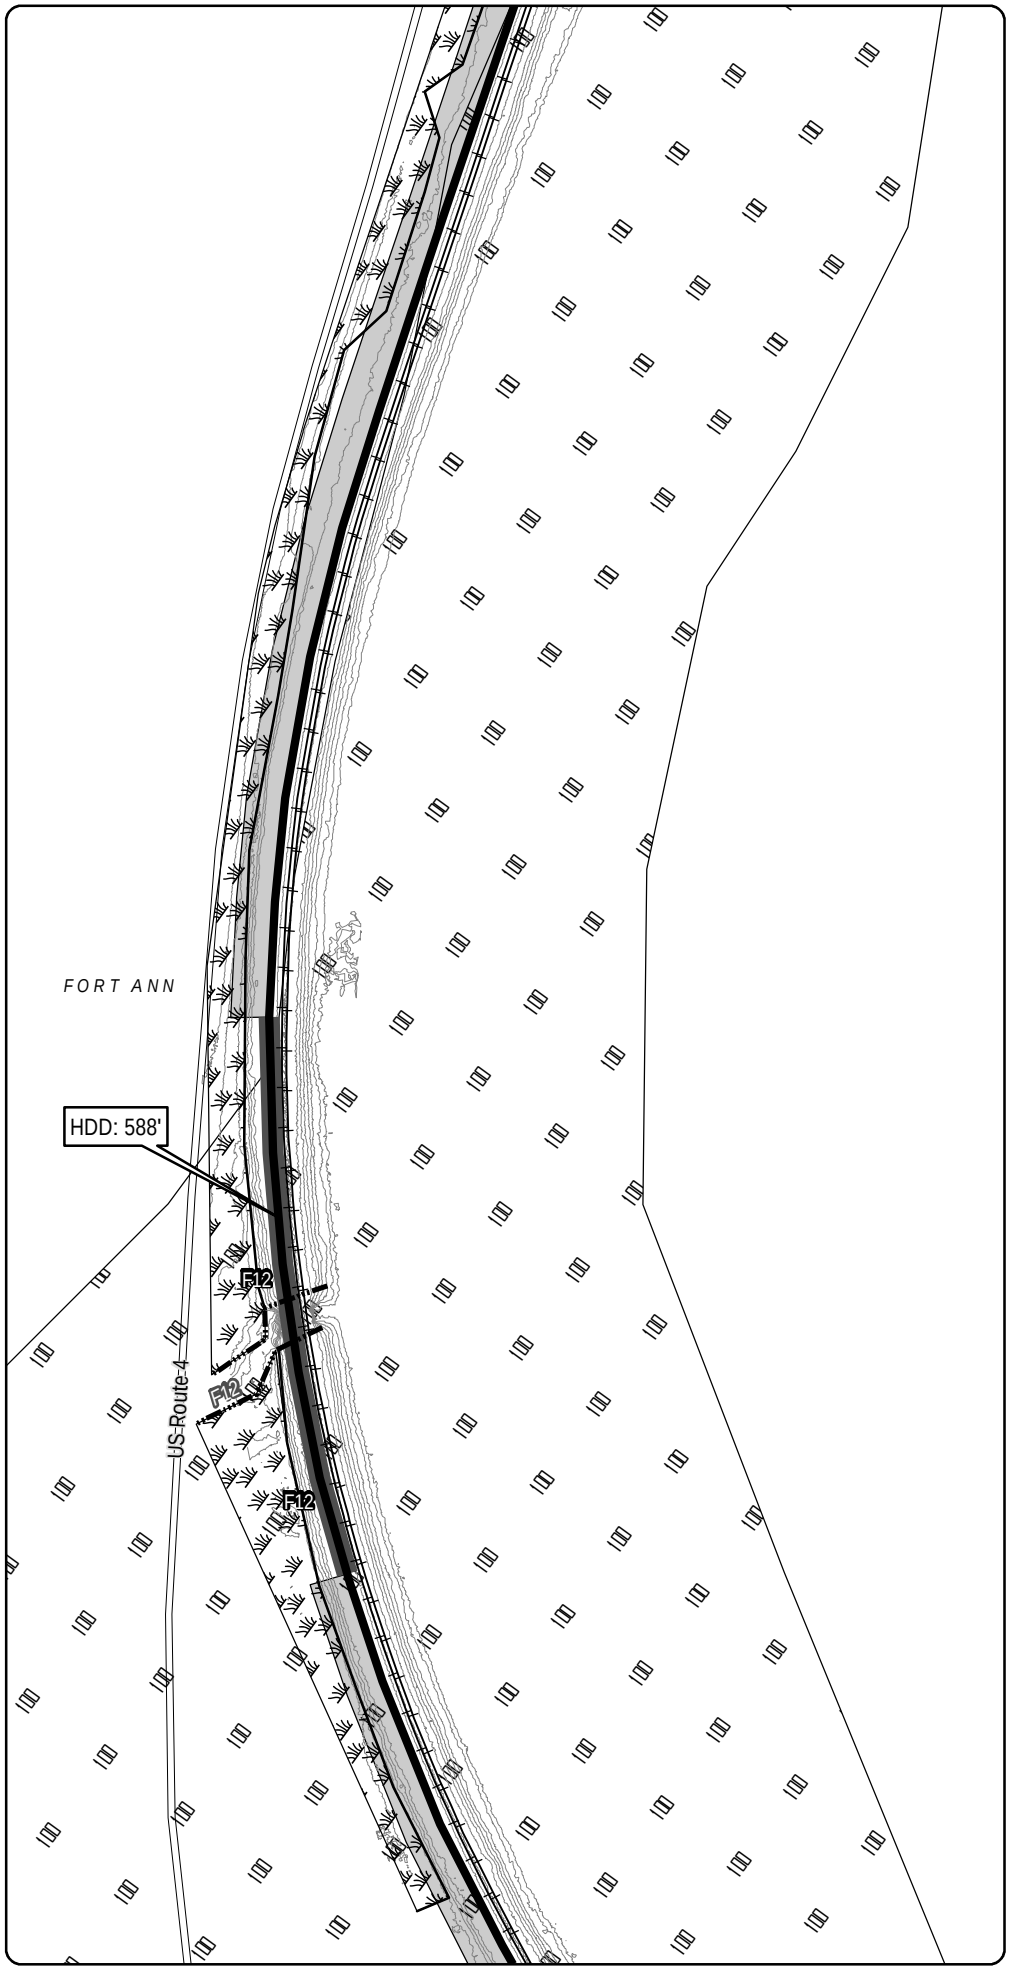

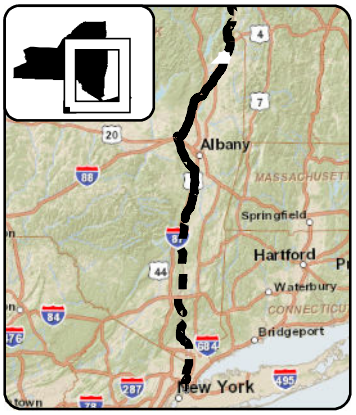

LEGEND

- CHPE Project Milepost
- Proposed CHPE Terrestrial Route HVDC
- Proposed CHPE Submarine Route HVDC
- Proposed CHPE Terrestrial Route HVAC
- Preliminary Construction Corridor
- Perennial Stream Top of Bank
- Intermittent Stream
- Ditch
- Wetland Delineation Line
- Wetland
- 100 Year Flood Zone
- 500 Year Flood Zone
- Hydrography
- Town Boundary
- County Boundary
- Proposed HDD Location
- Proposed Pipe Bridge Location
- Roads
- Rail Line
- Contour - 2'

0 100 200

Feet

Transmission Developers Inc.

Champlain Hudson Power Express Project

Champlain Hudson Power Express Inc.

Plan View Map

Terrestrial Route


Sheet 56 of 370


Prepared on 2/27/2012

by: HDR | [illegible] & TRC

DATA SOURCES: ESRI, NYSDOT, FEMA, NYDEC, NWI, TDI, TRC

R:\Projects\GIS_2009\168272_TDI_Hudson\MXD\USACE\Terrestrial_Route_8x11_usace_2012.mxd

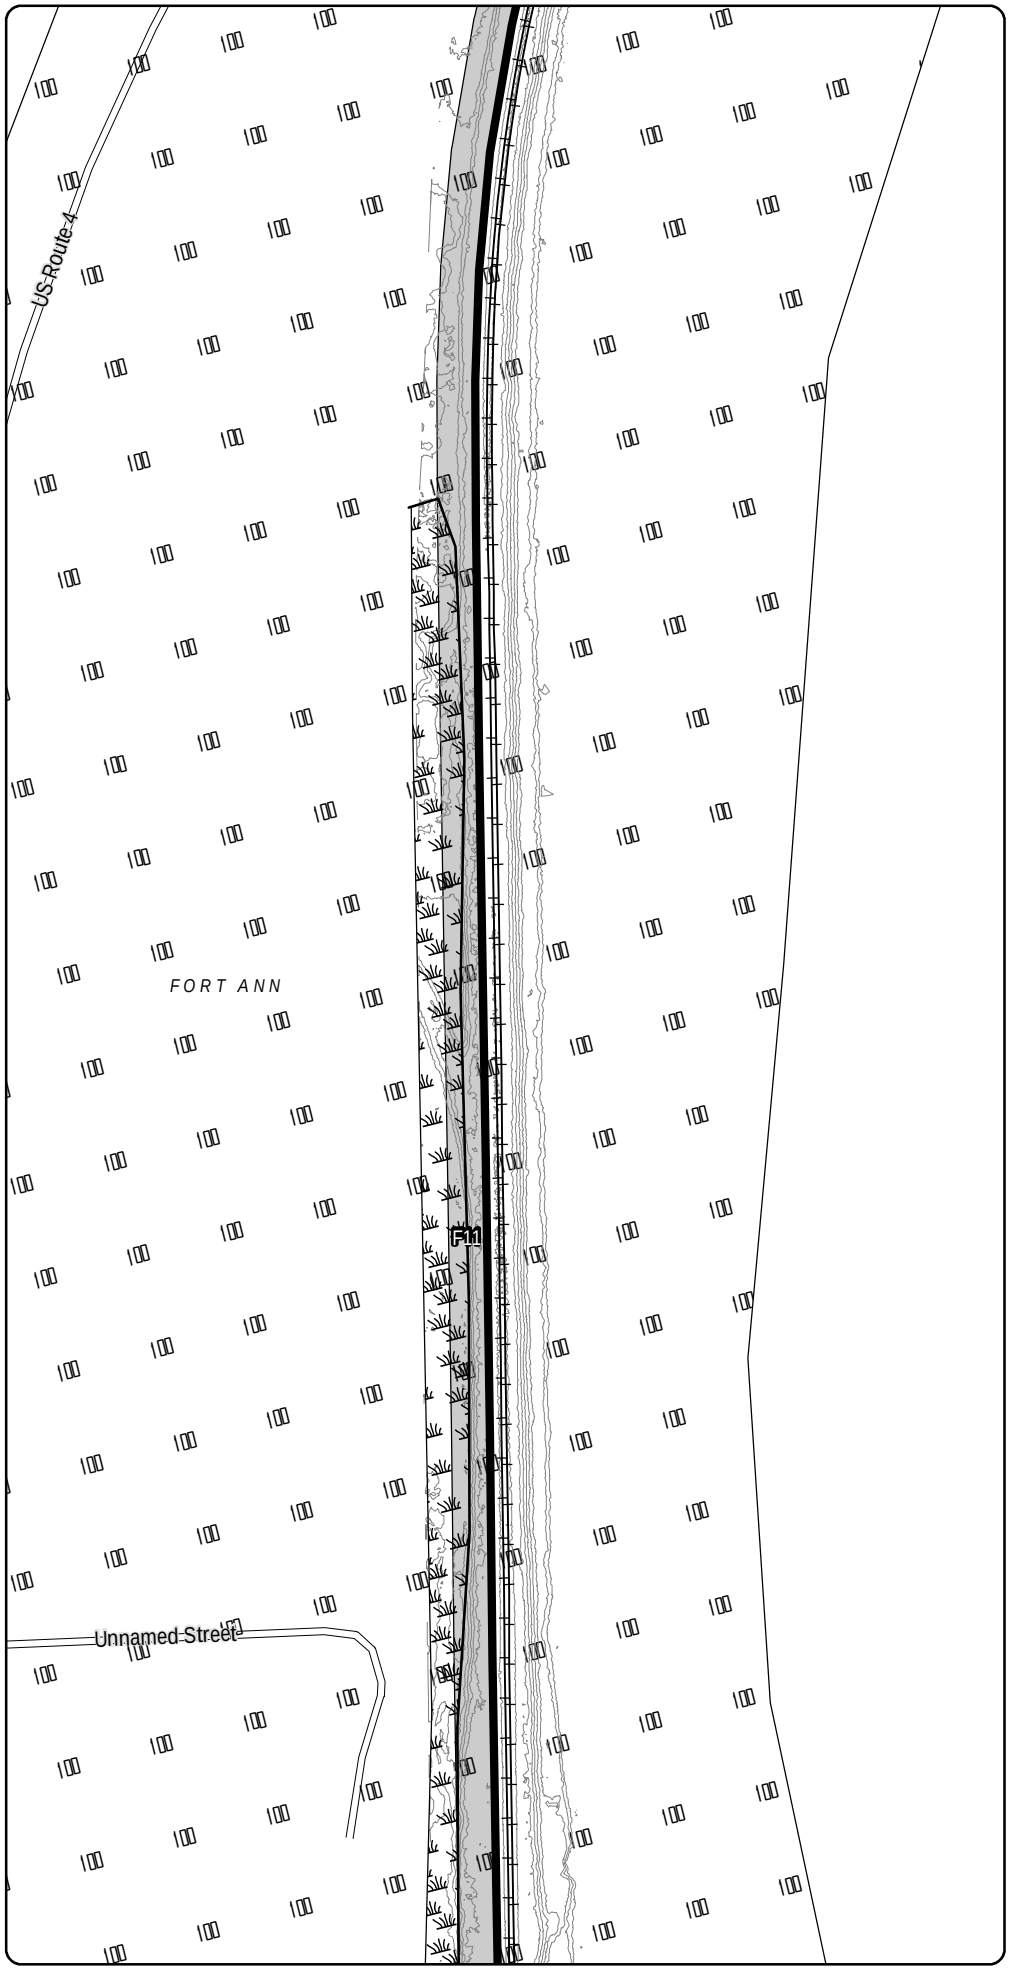

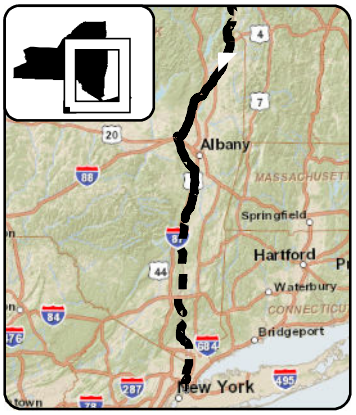

LEGEND

- CHPE Project Milepost
- Proposed CHPE Terrestrial Route HVDC
- Proposed CHPE Submarine Route HVDC
- Proposed CHPE Terrestrial Route HVAC
- Preliminary Construction Corridor
- Perennial Stream Top of Bank
- Intermittent Stream
- Ditch
- Wetland Delineation Line
- Wetland
- 100 Year Flood Zone
- 500 Year Flood Zone
- Hydrography
- Town Boundary
- County Boundary
- Proposed HDD Location
- Proposed Pipe Bridge Location
- Roads
- Rail Line
- Contour - 2'

N

0 100 200

Feet

Transmission Developers Inc.

Champlain Hudson Power Express Project

Champlain Hudson Power Express Inc.

Plan View Map

Terrestrial Route


Sheet 57 of 370


Prepared on 2/27/2012

by: HDR & TRC

R:\Projects\GIS_2009\168272_TDI_Hudson\MXD\USACE\Terrestrial_Route_8x11_usace_2012.mxd

DATA SOURCES: ESRI, NYSDOT, FEMA, NYDEC, NWI, TDI, TRC

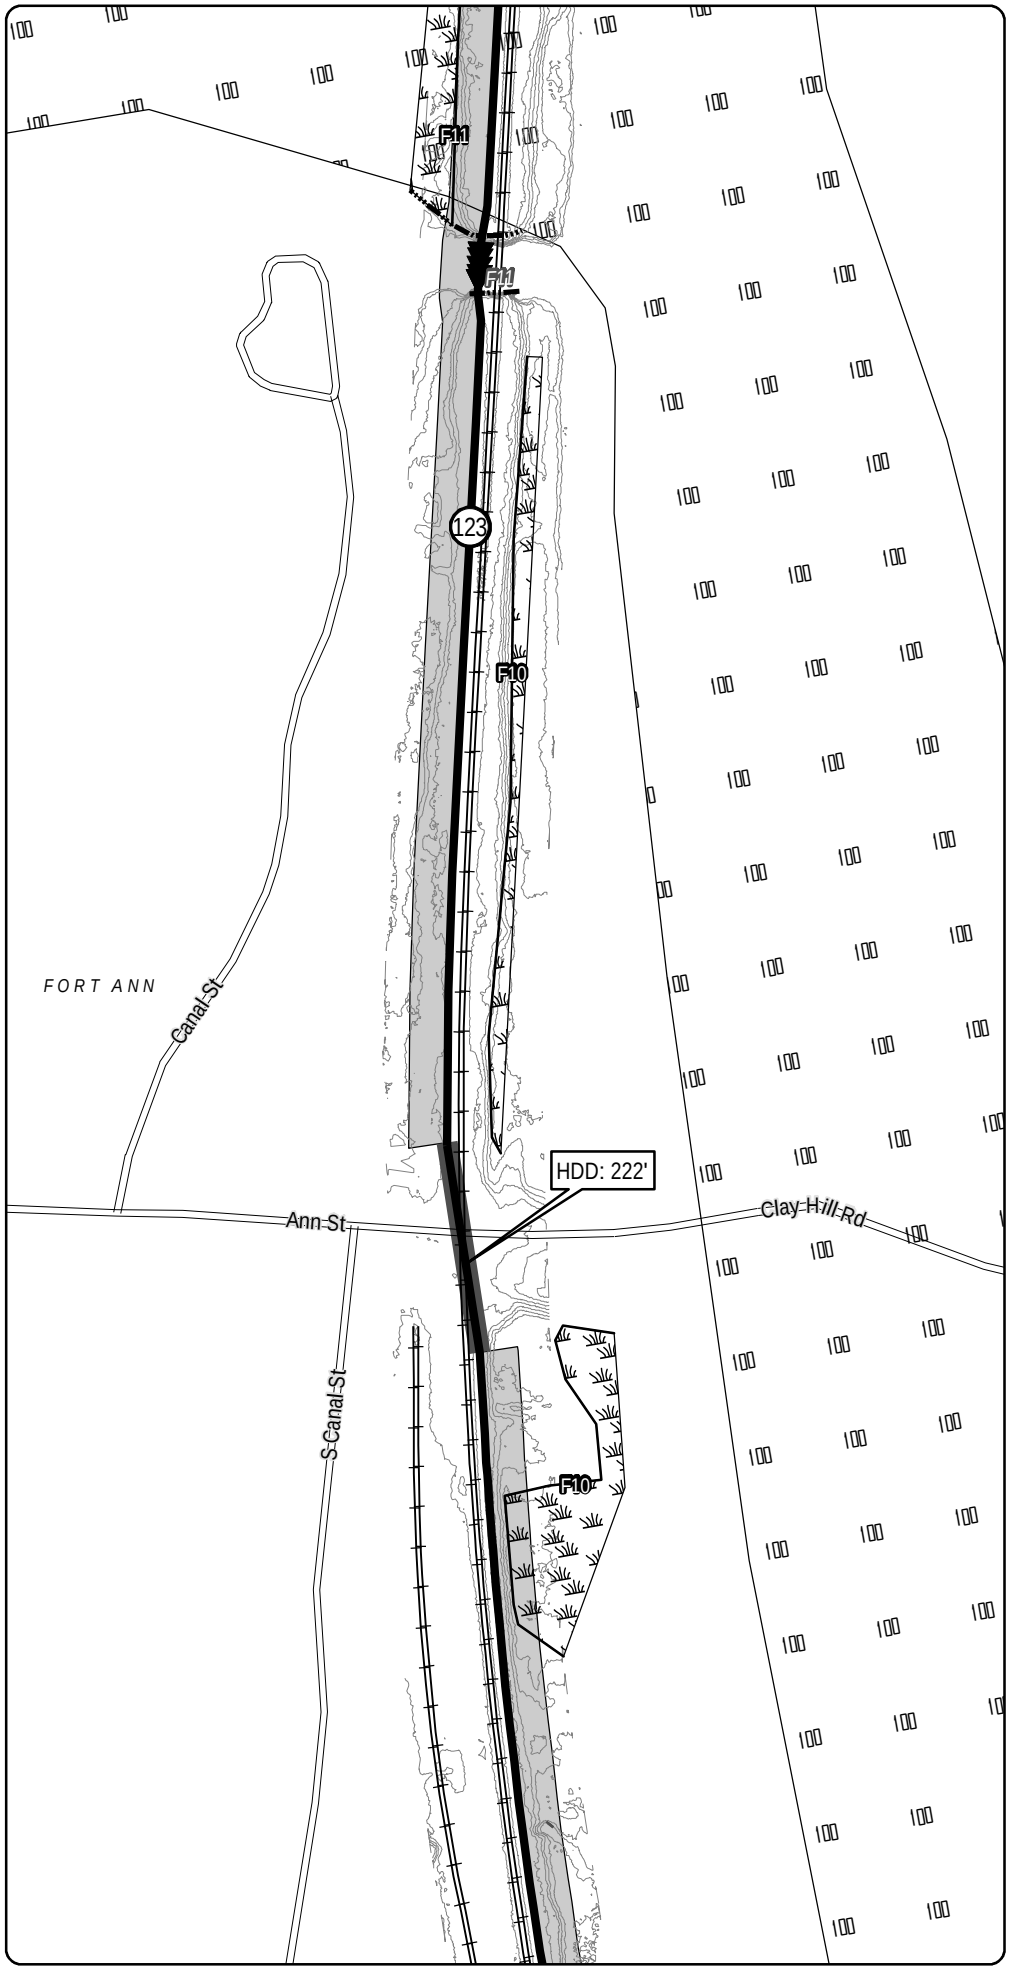

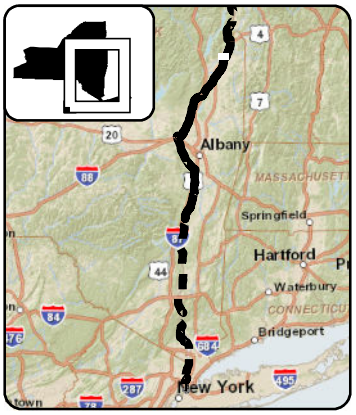

LEGEND

- CHPE Project Milepost
- Proposed CHPE Terrestrial Route HVDC
- Proposed CHPE Submarine Route HVDC
- Proposed CHPE Terrestrial Route HVAC
- Preliminary Construction Corridor
- Perennial Stream Top of Bank
- Intermittent Stream
- Ditch
- Wetland Delineation Line
- Wetland
- 100 Year Flood Zone
- 500 Year Flood Zone
- Hydrography
- Town Boundary
- County Boundary
- Proposed HDD Location
- Proposed Pipe Bridge Location
- Roads
- Rail Line
- Contour - 2'

N

0 100 200

Feet

Transmission Developers Inc.

Champlain Hudson Power Express Project

Champlain Hudson Power Express Inc.

Plan View Map

Terrestrial Route

Sheet 58 of 370


Prepared on 2/27/2012


by: HDR & TRC

DATA SOURCES: ESRI, NYSDOT, FEMA, NYDEC, NWI, TDI, TRC

R:\Projects\GIS_2009\168272_TDI_Hudson\MXD\USACE\Terrestrial_Route_8x11_usace_2012.mxd

Sheet 58

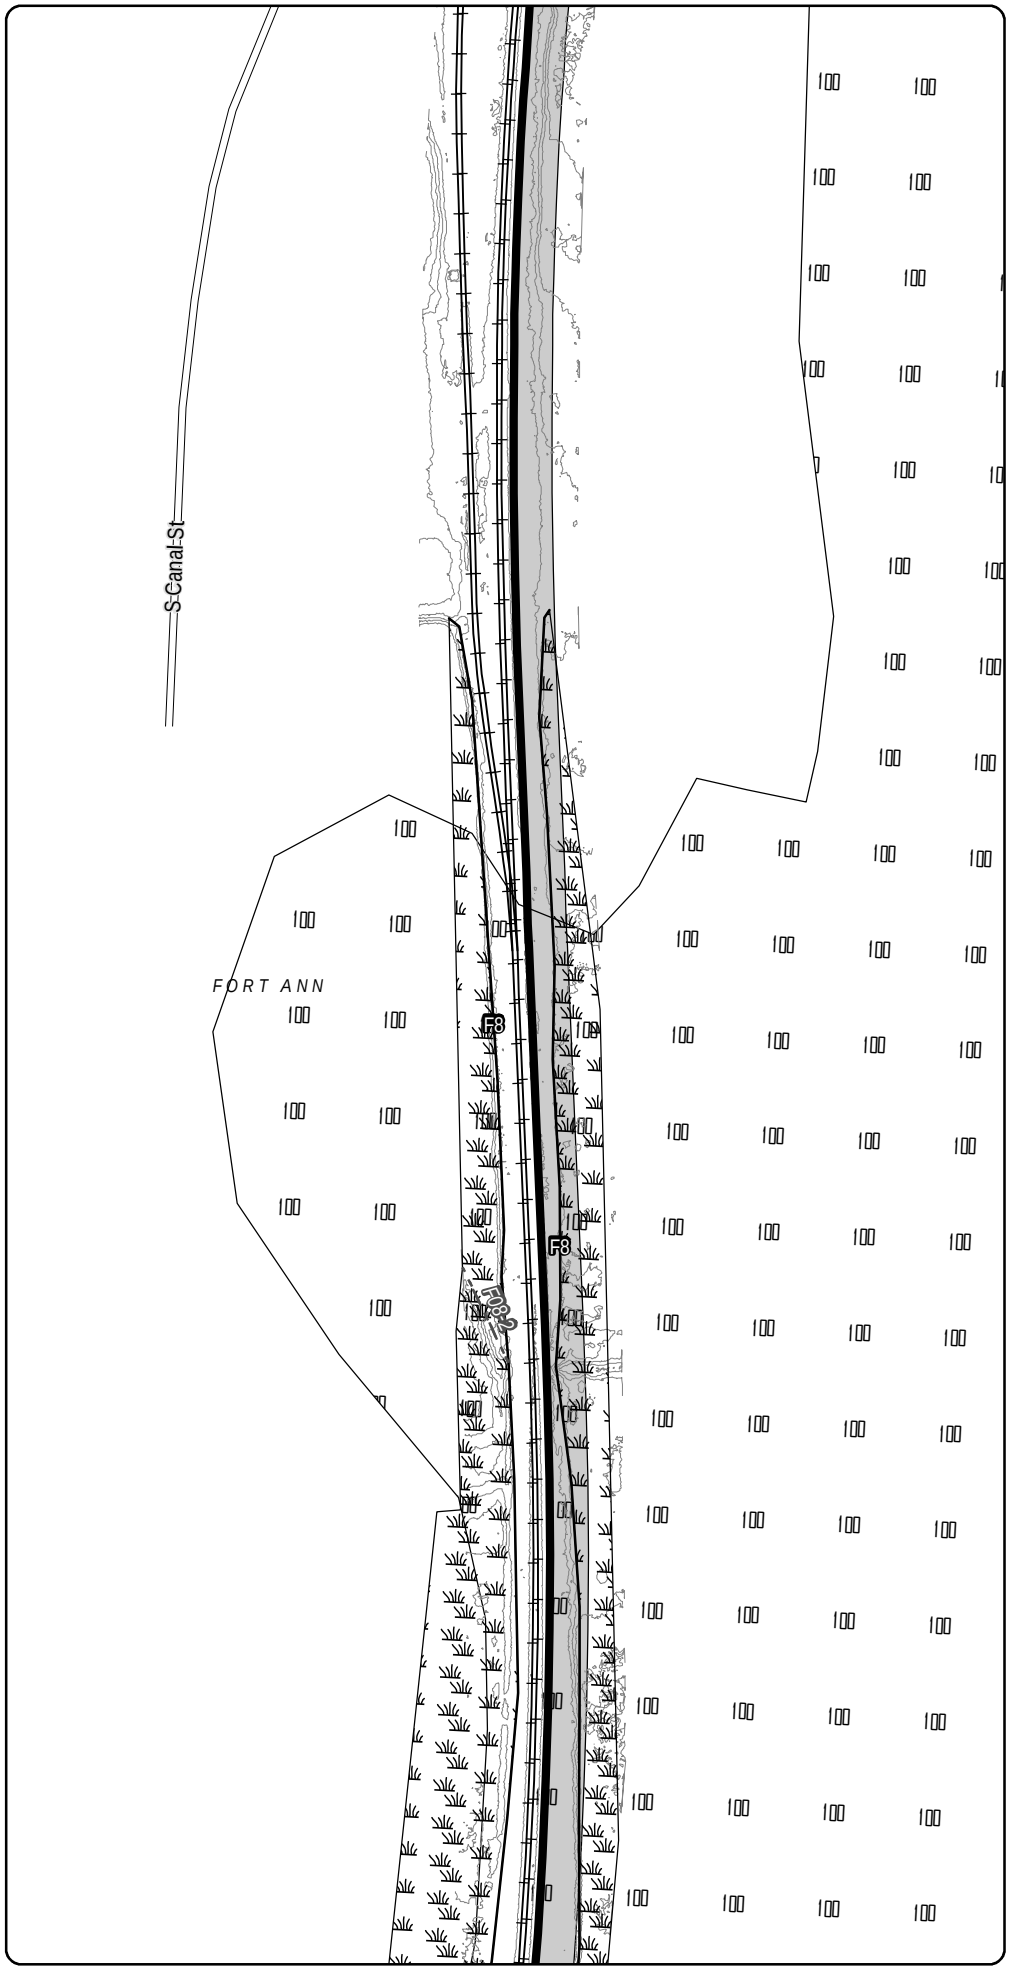

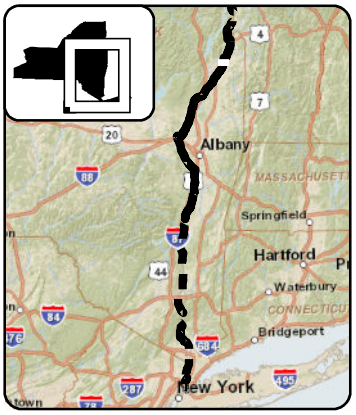

LEGEND

- CHPE Project Milepost
- Proposed CHPE Terrestrial Route HVDC
- Proposed CHPE Submarine Route HVDC
- Proposed CHPE Terrestrial Route HVAC
- Preliminary Construction Corridor
- Perennial Stream Top of Bank
- Intermittent Stream
- Ditch
- Wetland Delineation Line
- Wetland
- 100 Year Flood Zone
- 500 Year Flood Zone
- Hydrography
- Town Boundary
- County Boundary
- Proposed HDD Location
- Proposed Pipe Bridge Location
- Roads
- Rail Line
- Contour - 2'

N

0 100 200

Feet

Transmission Developers Inc.

Champlain Hudson Power Express Project

Champlain Hudson Power Express Inc.

Plan View Map

Terrestrial Route

Sheet 59 of 370

Prepared on 2/27/2012


by: HDR | TDI & TRC


DATA SOURCES: ESRI, NYSDOT, FEMA, NYDEC, NWI, TDI, TRC

Sheet 60

R:\Projects\GIS_2009\168272_TDI_Hudson\MXD\USACE\Terrestrial_Route_8x11_usace_2012.mxd

Sheet 59

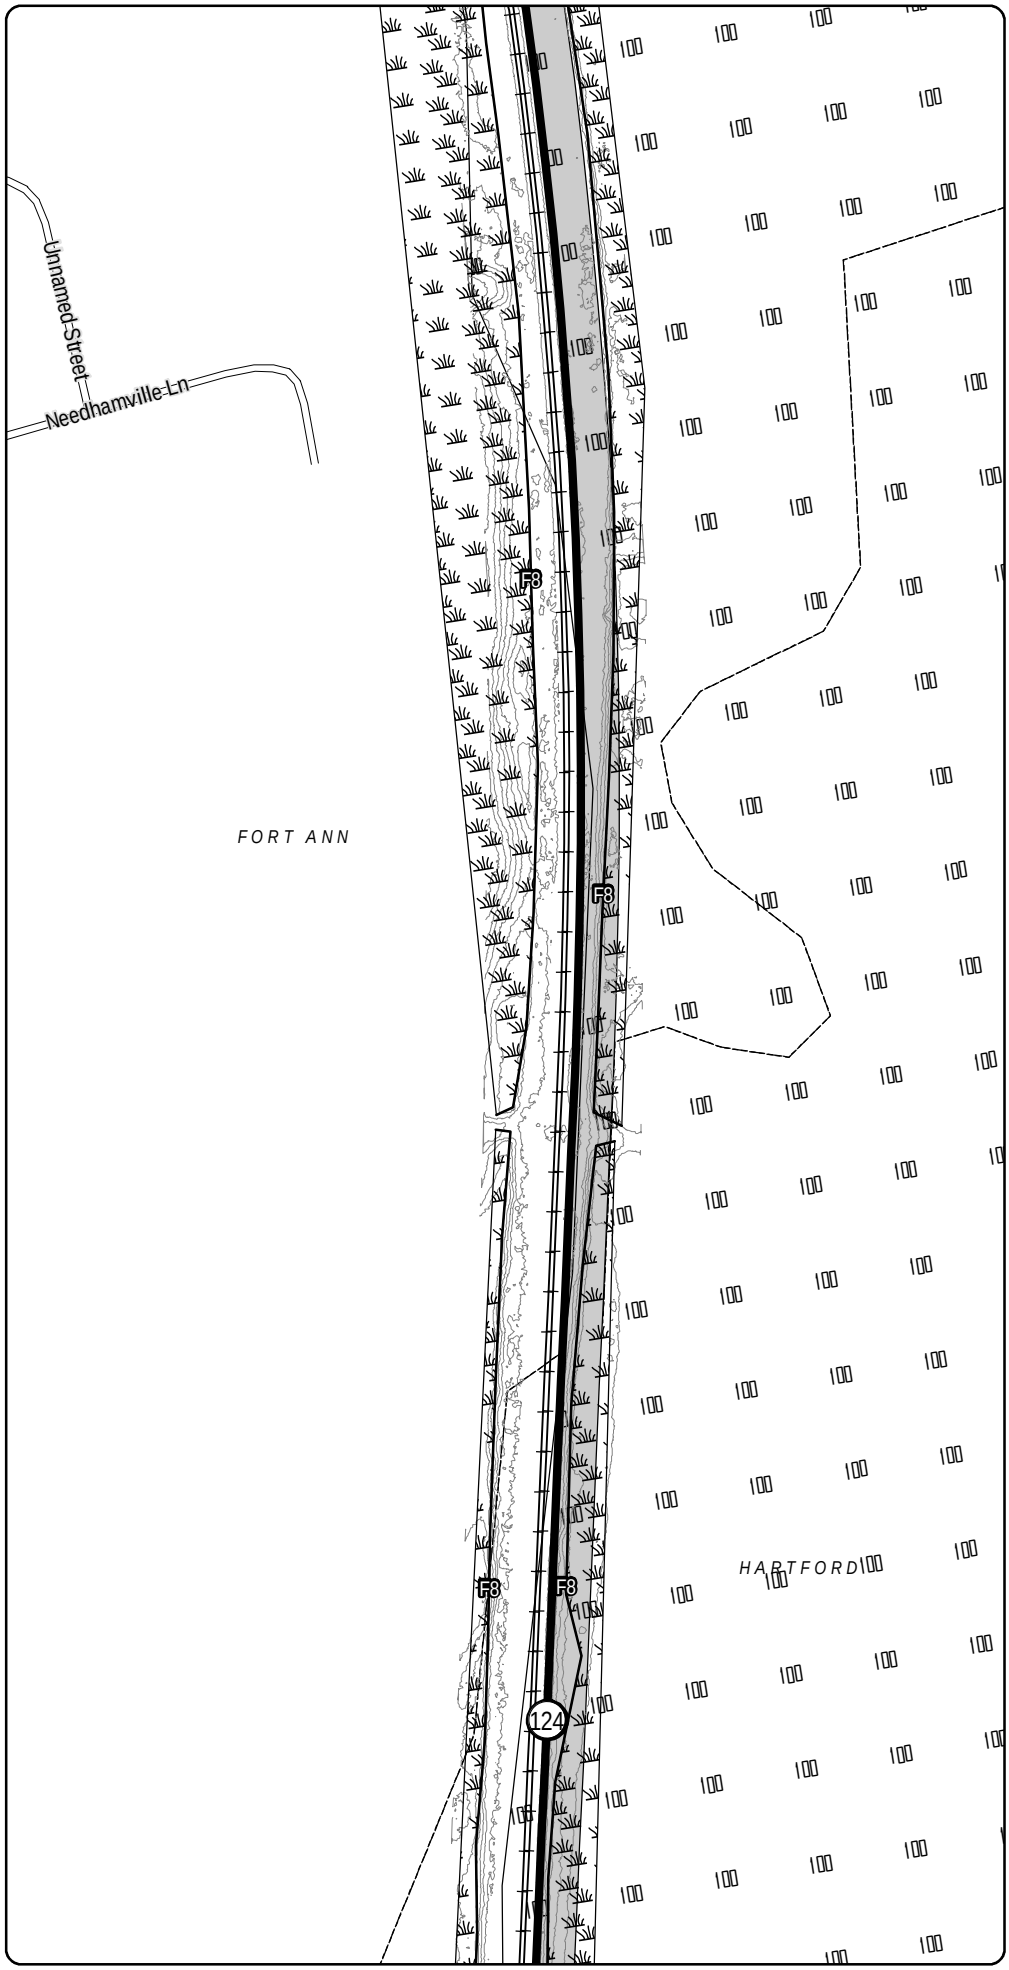

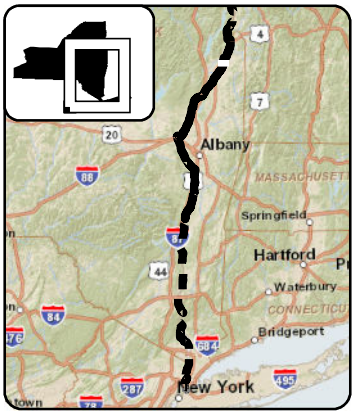

LEGEND

- CHPE Project Milepost
- Proposed CHPE Terrestrial Route HVDC
- Proposed CHPE Submarine Route HVDC
- Proposed CHPE Terrestrial Route HVAC
- Preliminary Construction Corridor
- Perennial Stream Top of Bank
- Intermittent Stream
- Ditch
- Wetland Delineation Line
- Wetland
- 100 Year Flood Zone
- 500 Year Flood Zone
- Hydrography
- Town Boundary
- County Boundary
- Proposed HDD Location
- Proposed Pipe Bridge Location
- Roads
- Rail Line
- Contour - 2'

N

0 100 200

Feet

Transmission Developers Inc.

Champlain Hudson Power Express Project

Champlain Hudson Power Express Inc.

Plan View Map

Terrestrial Route

Sheet 60 of 370

Prepared on 2/27/2012


by: HDR | VHB & TRC


DATA SOURCES: ESRI, NYSDOT, FEMA, NYDEC, NWI, TDI, TRC

Sheet 61

R:\Projects\GIS_2009\168272_TDI_Hudson\MXD\USACE\Terrestrial_Route_8x11_usace_2012.mxd

Sheet 60

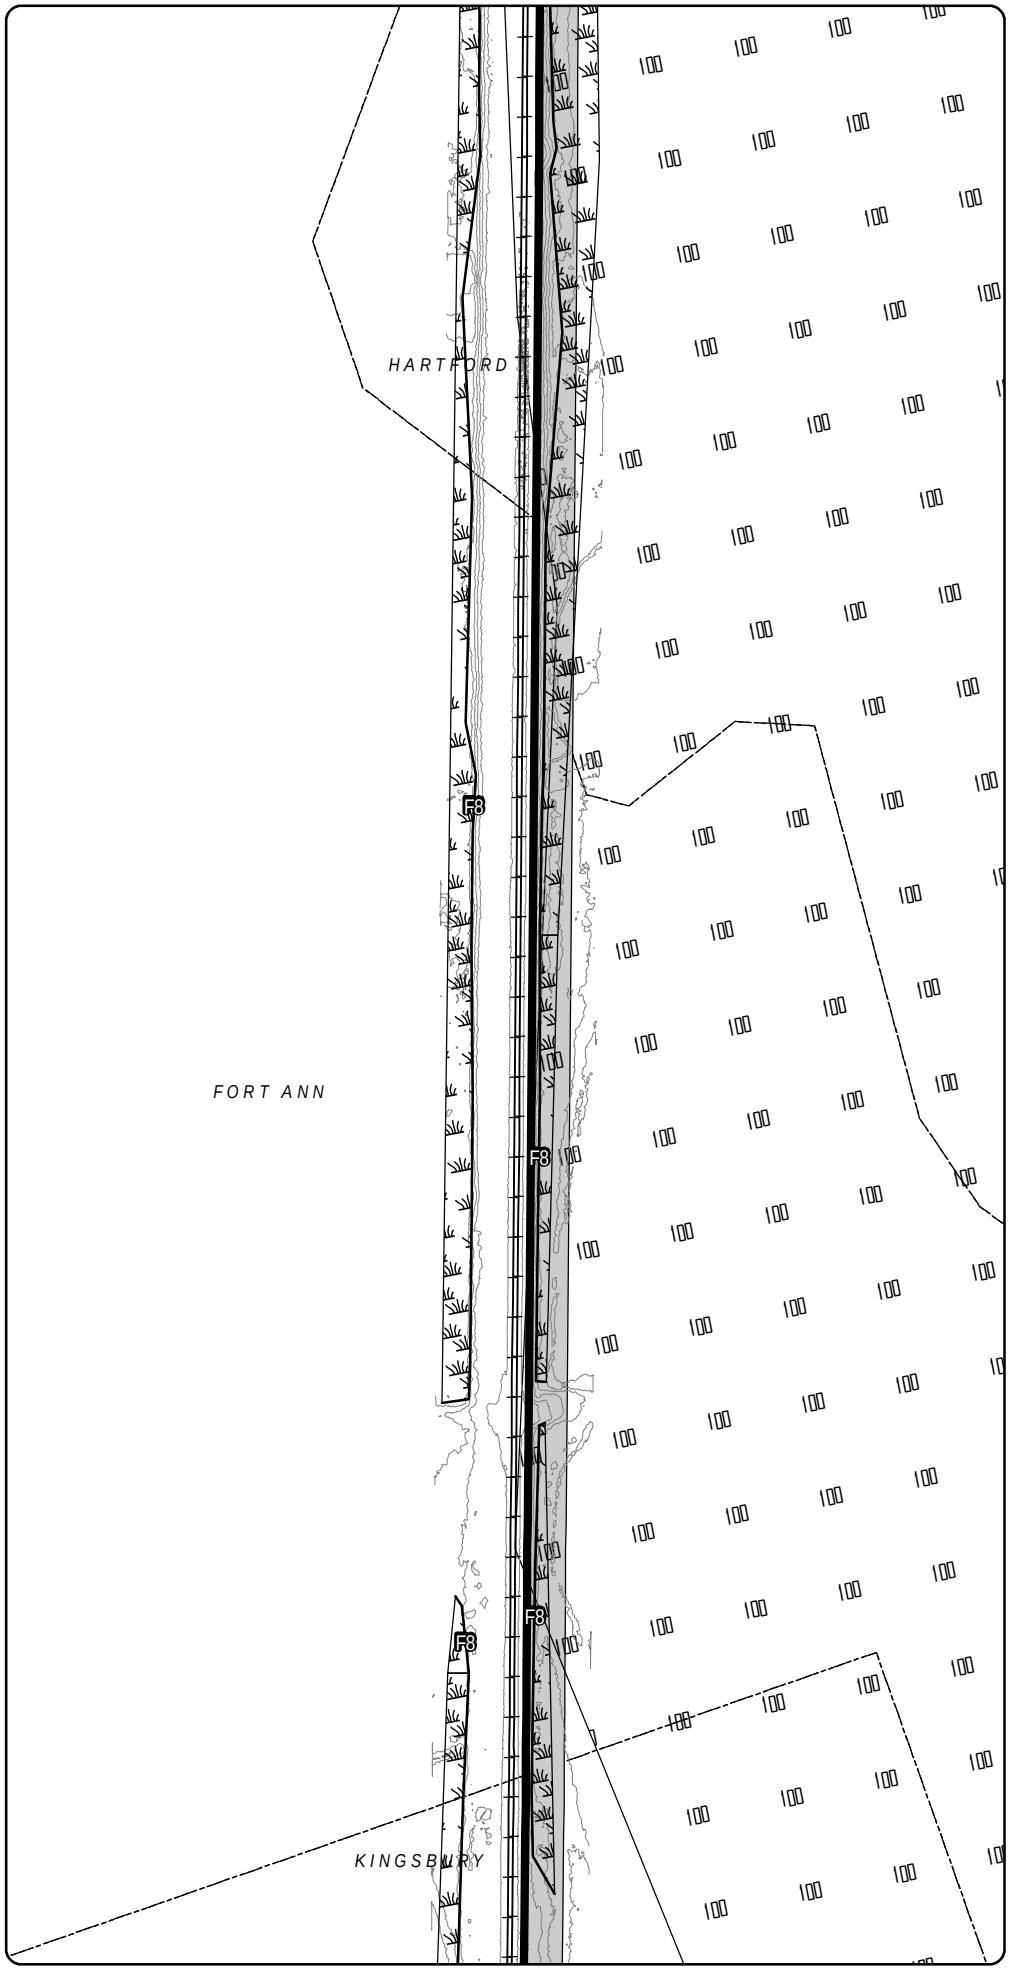

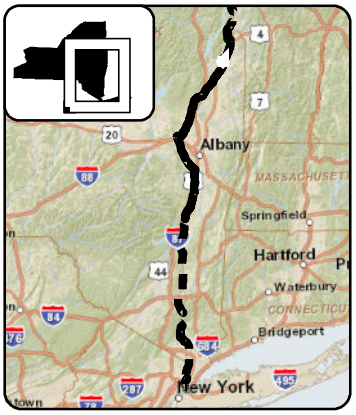

LEGEND

- CHPE Project Milepost
- Proposed CHPE Terrestrial Route HVDC
- Proposed CHPE Submarine Route HVDC
- Proposed CHPE Terrestrial Route HVAC
- Preliminary Construction Corridor
- Perennial Stream Top of Bank
- Intermittent Stream
- Ditch
- Wetland Delineation Line
- Wetland
- 100 Year Flood Zone
- 500 Year Flood Zone
- Hydrography
- Town Boundary
- County Boundary
- Proposed HDD Location
- Proposed Pipe Bridge Location
- Roads
- Rail Line
- Contour - 2'

N

0 100 200

Feet

Transmission Developers Inc.

Champlain Hudson Power Express Project

Champlain Hudson Power Express Inc.

Plan View Map

Terrestrial Route

Sheet 61 of 370

Prepared on 2/27/2012


by: HDR | TDI & TRC


DATA SOURCES: ESRI, NYSDOT, FEMA, NYDEC, NWI, TDI, TRC

Sheet 62

R:\Projects\GIS_2009\168272_TDI_Hudson\MXD\USACE\Terrestrial_Route_8x11_usace_2012.mxd

Sheet 61

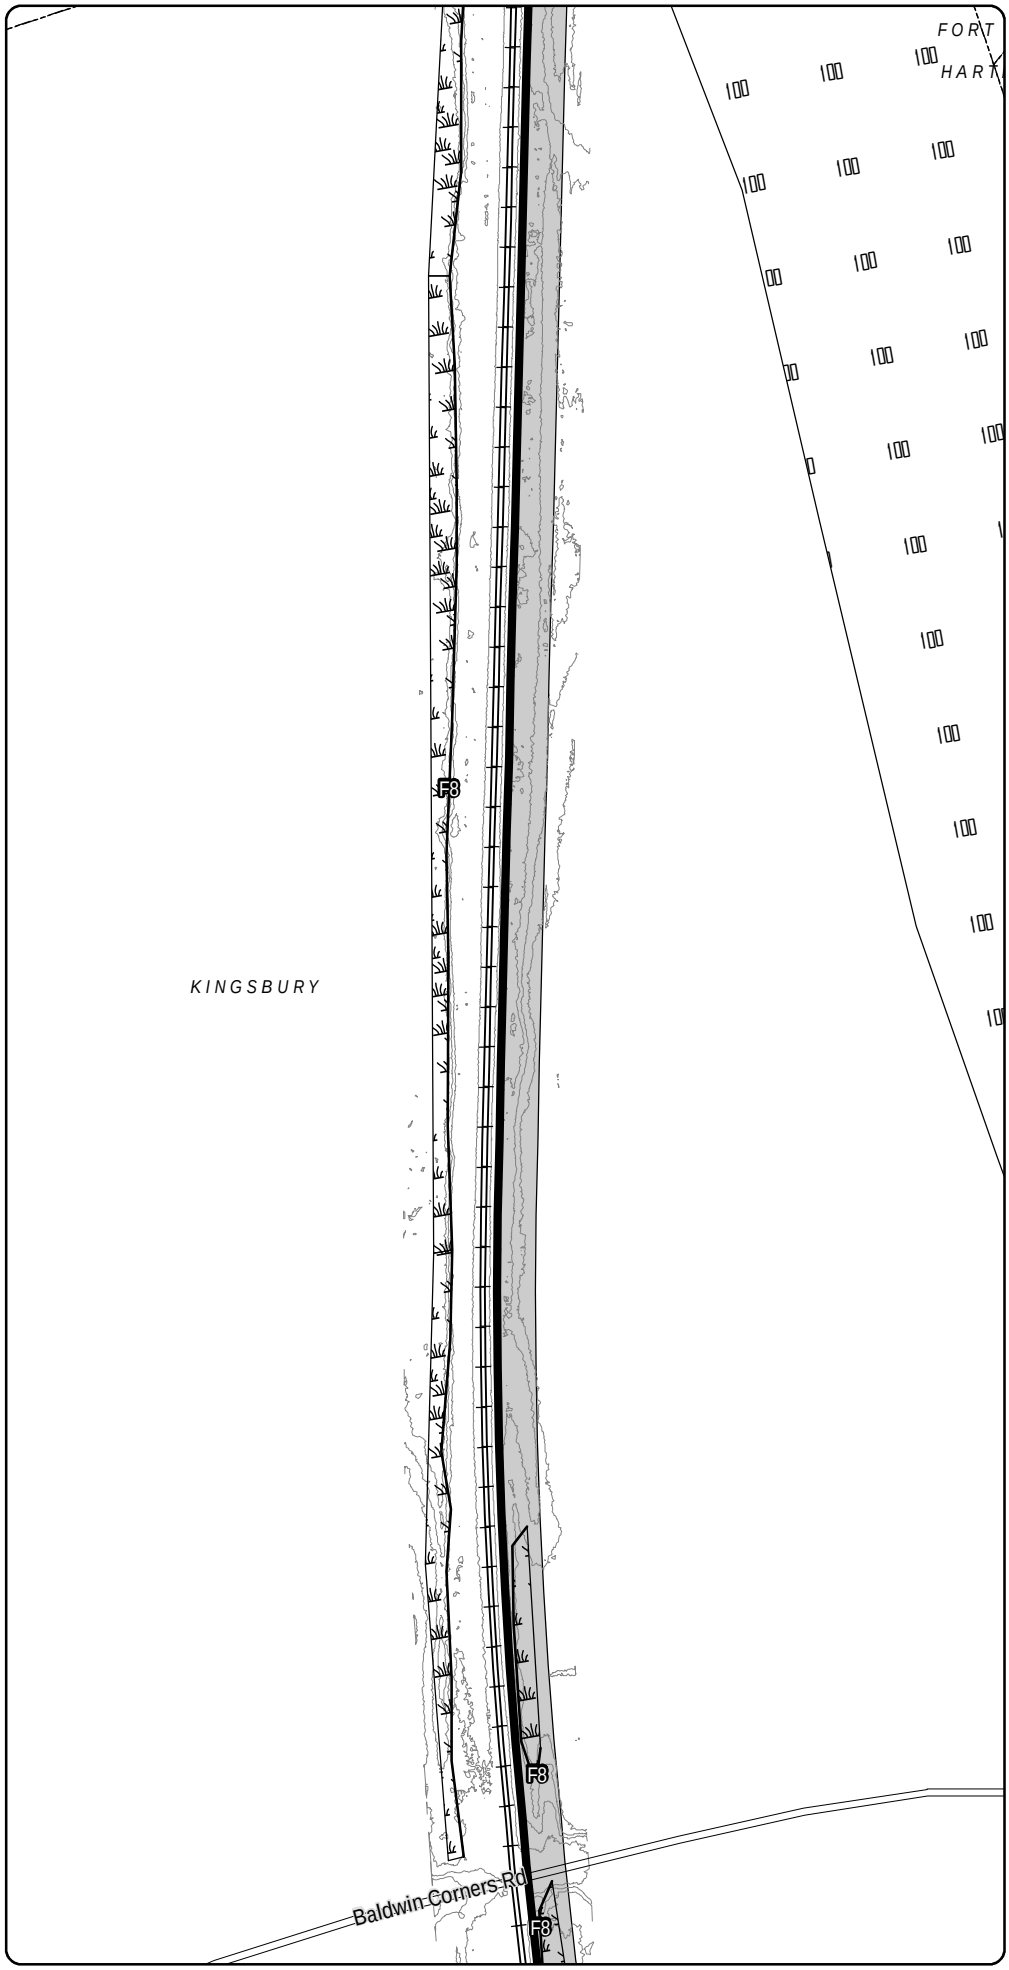

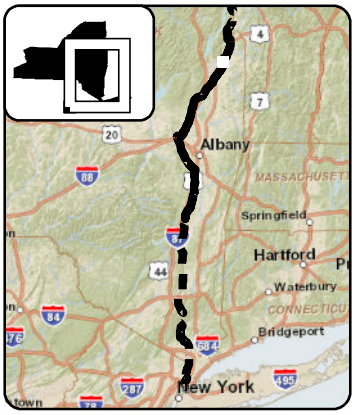

LEGEND

- CHPE Project Milepost
- Proposed CHPE Terrestrial Route HVDC
- Proposed CHPE Submarine Route HVDC
- Proposed CHPE Terrestrial Route HVAC
- Preliminary Construction Corridor
- Perennial Stream Top of Bank
- Intermittent Stream
- Ditch
- Wetland Delineation Line
- Wetland
- 100 Year Flood Zone
- 500 Year Flood Zone
- Hydrography
- Town Boundary
- County Boundary
- Proposed HDD Location
- Proposed Pipe Bridge Location
- Roads
- Rail Line
- Contour - 2'

N

0 100 200

Feet

Transmission Developers Inc.

Champlain Hudson Power Express Project

Champlain Hudson Power Express Inc.

Plan View Map

Terrestrial Route

Sheet 62 of 370

Prepared on 2/27/2012


by: HDR & TRC


DATA SOURCES: ESRI, NYSDOT, FEMA, NYDEC, NWI, TDI, TRC

Sheet 63

R:\Projects\GIS_2009\168272_TDI_Hudson\MXD\USACE\Terrestrial_Route_8x11_usace_2012.mxd

Sheet 62

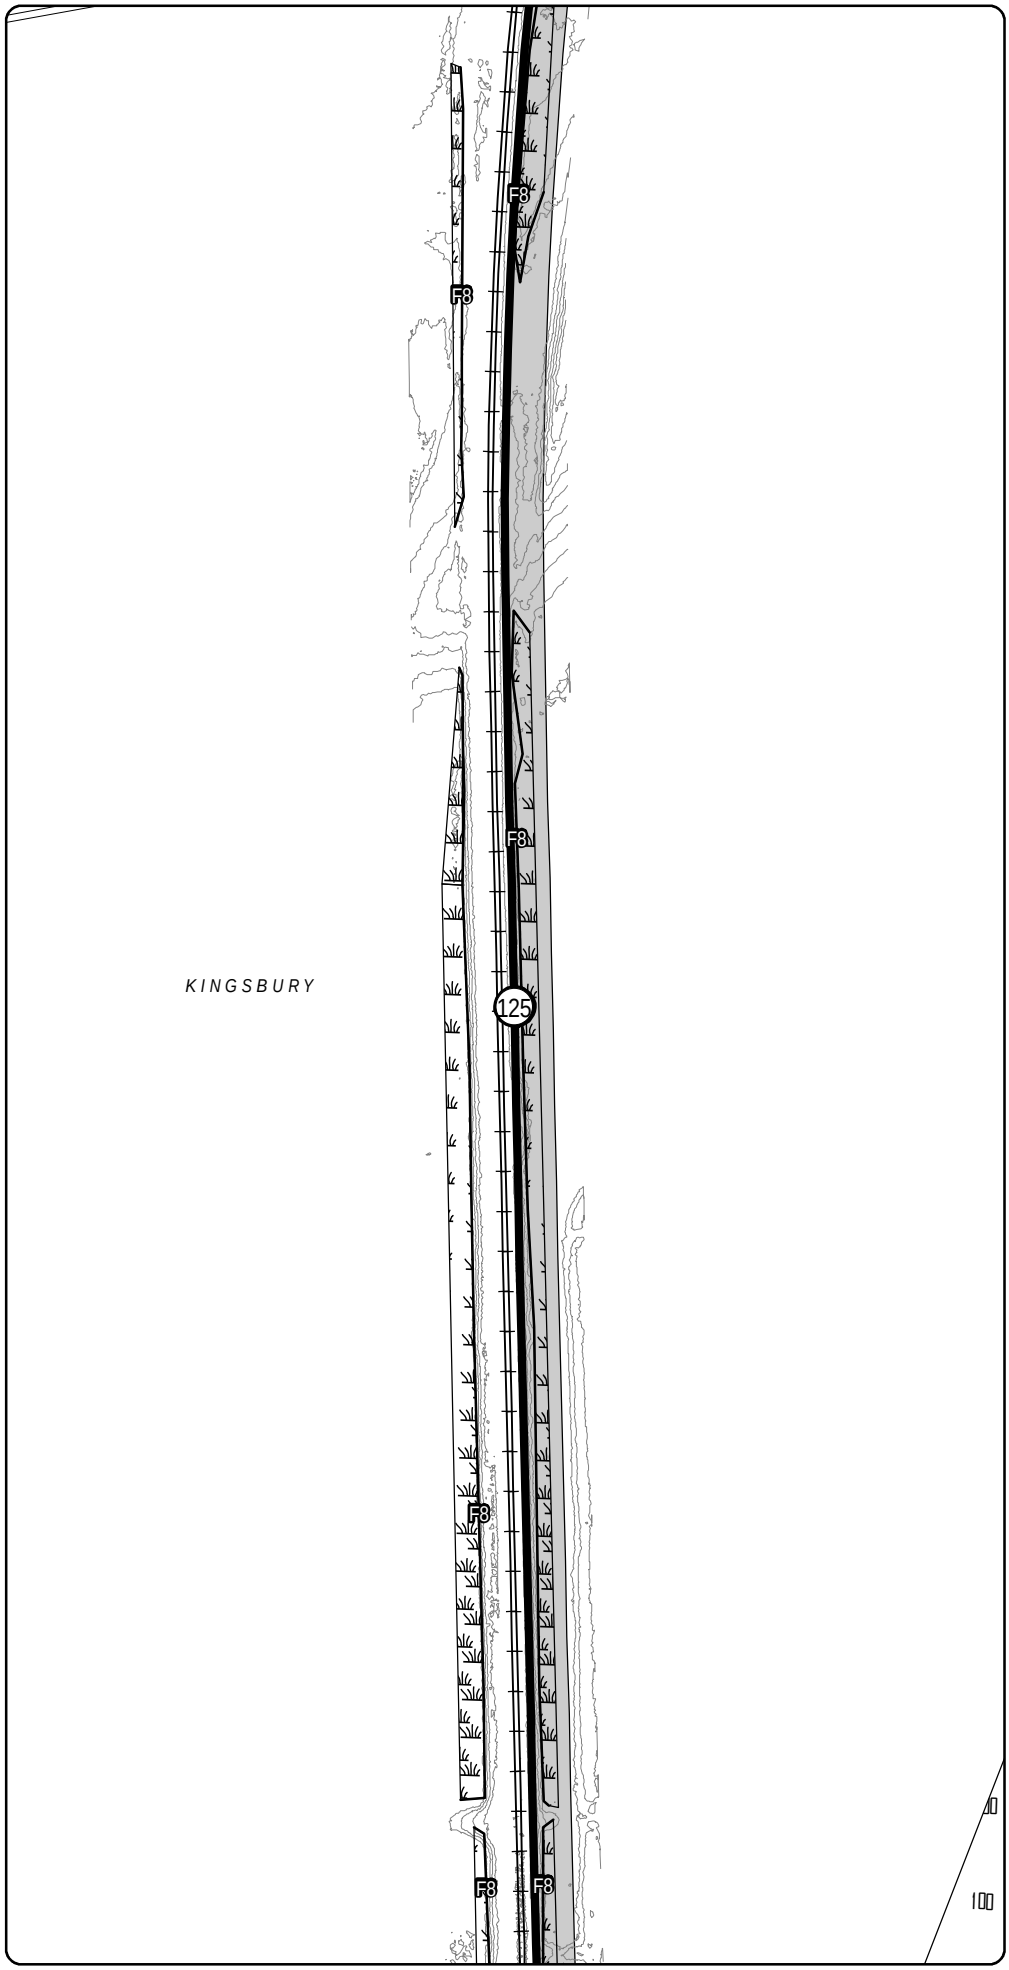

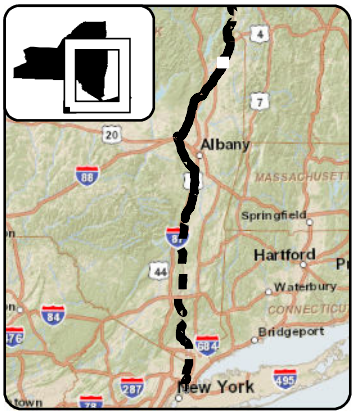

LEGEND

- CHPE Project Milepost
- Proposed CHPE Terrestrial Route HVDC
- Proposed CHPE Submarine Route HVDC
- Proposed CHPE Terrestrial Route HVAC
- Preliminary Construction Corridor
- Perennial Stream Top of Bank
- Intermittent Stream
- Ditch
- Wetland Delineation Line
- Wetland
- 100 Year Flood Zone
- 500 Year Flood Zone
- Hydrography
- Town Boundary
- County Boundary
- Proposed HDD Location
- Proposed Pipe Bridge Location
- Roads
- Rail Line
- Contour - 2'

N

0 100 200

Feet

Transmission Developers Inc.

Champlain Hudson Power Express Project

Champlain Hudson Power Express Inc.

Plan View Map

Terrestrial Route

Sheet 63 of 370


Prepared on 2/27/2012


by: HDR | TDI & TRC


DATA SOURCES: ESRI, NYSDOT, FEMA, NYDEC, NWI, TDI, TRC

Sheet 64

R:\Projects\GIS_2009\168272_TDI_Hudson\MXD\USACE\Terrestrial_Route_8x11_usace_2012.mxd

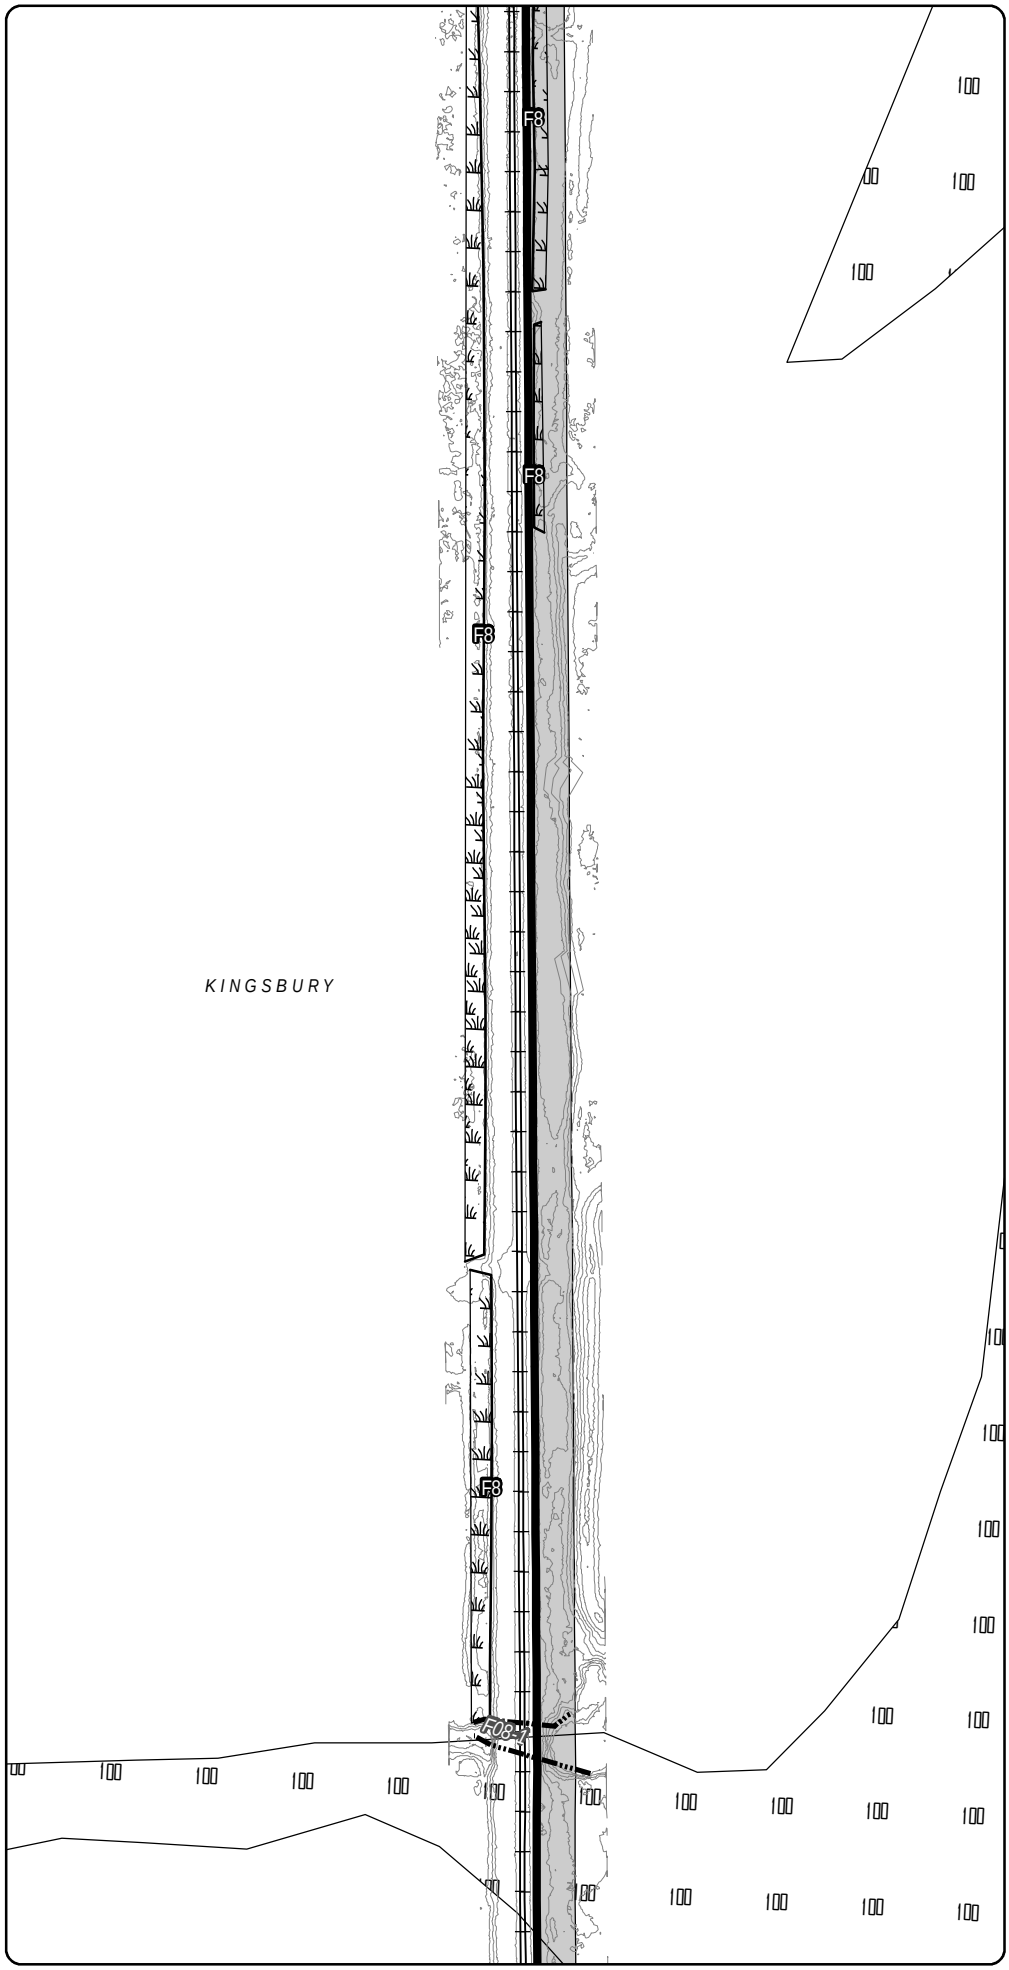
F8
F8
F8
F8
F05
KINGSBURY
100
100
100

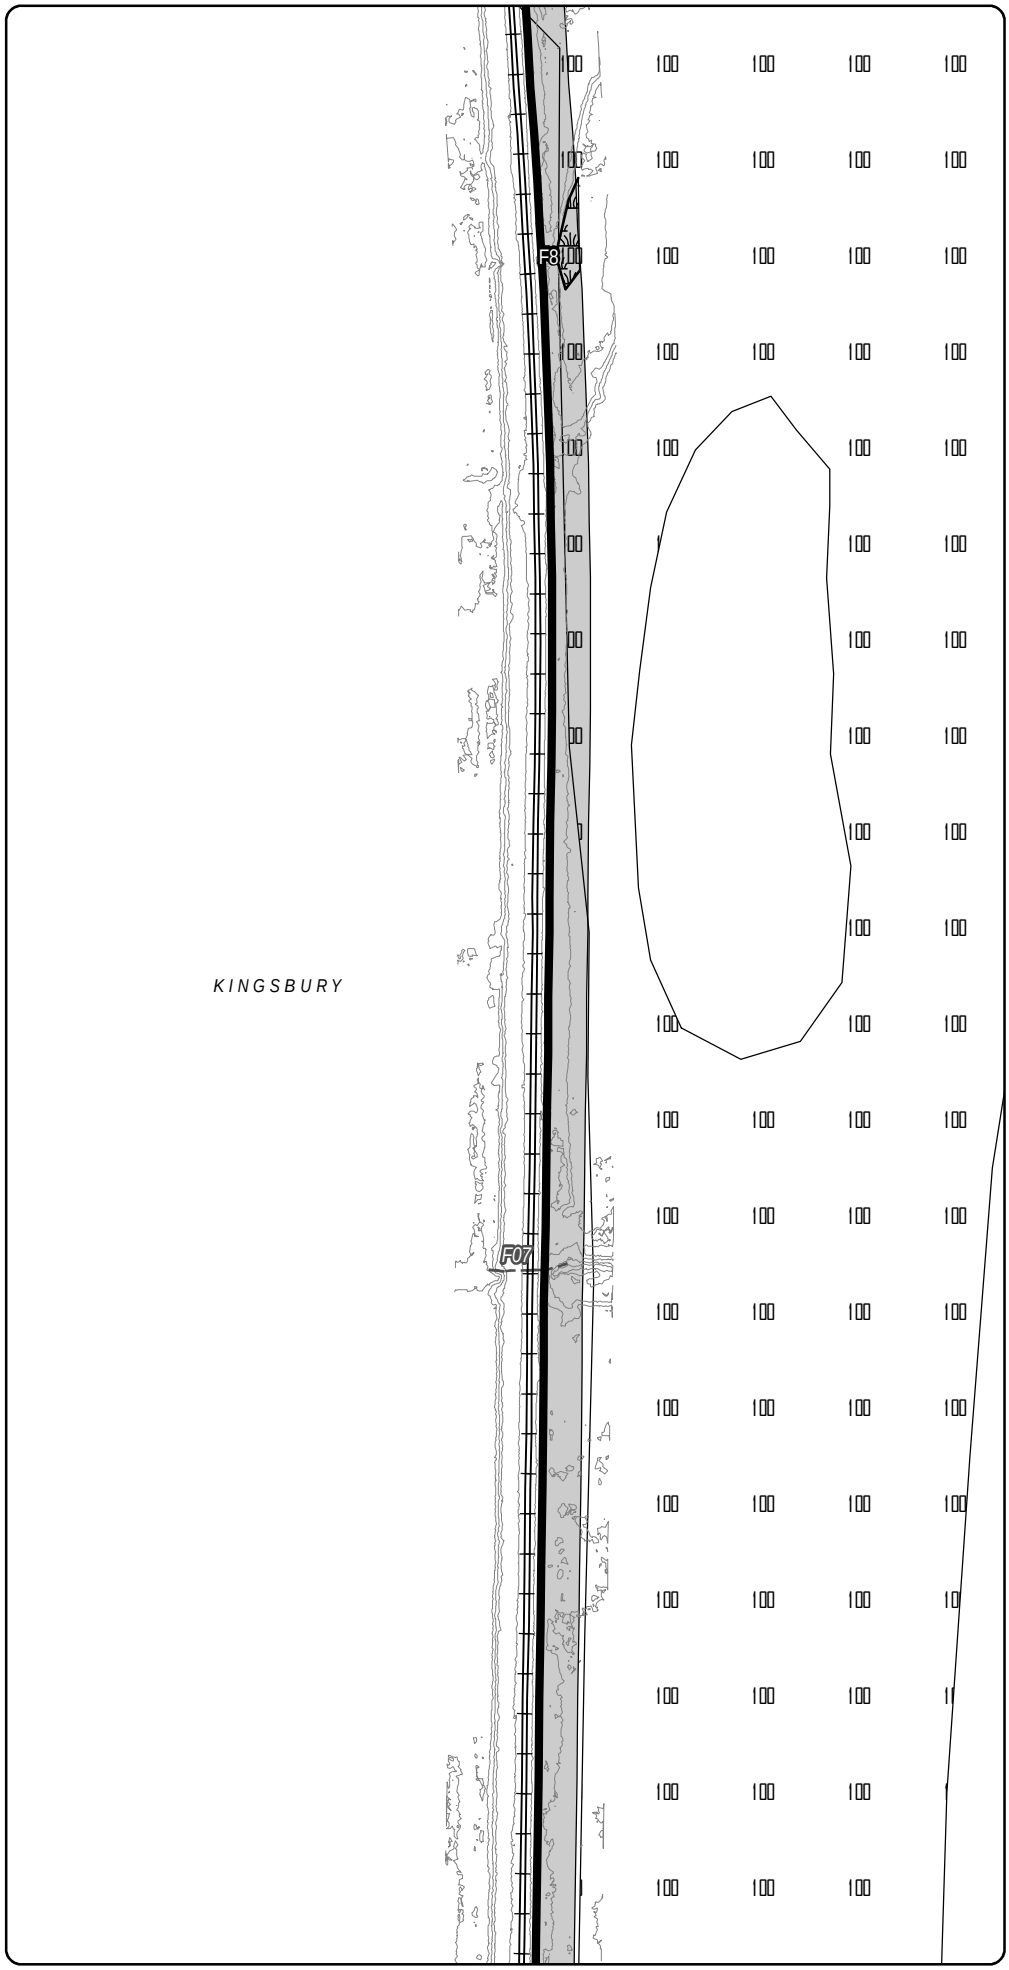

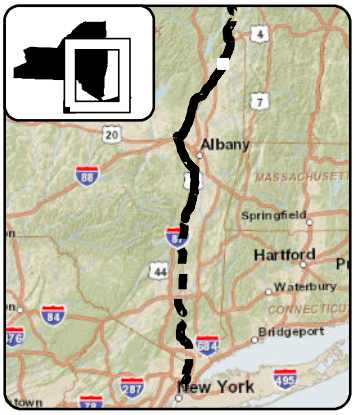

LEGEND

- CHPE Project Milepost
- Proposed CHPE Terrestrial Route HVDC
- Proposed CHPE Submarine Route HVDC
- Proposed CHPE Terrestrial Route HVAC
- Preliminary Construction Corridor
- Perennial Stream Top of Bank
- Intermittent Stream
- Ditch
- Wetland Delineation Line
- Wetland
- 100 Year Flood Zone
- 500 Year Flood Zone
- Hydrography
- Town Boundary
- County Boundary
- Proposed HDD Location
- Proposed Pipe Bridge Location
- Roads
- Rail Line
- Contour - 2'

N

0 100 200

Feet

Transmission Developers Inc.

Champlain Hudson Power Express Project

Champlain Hudson Power Express Inc.

Plan View Map

Terrestrial Route


Sheet 65 of 370


Prepared on 2/27/2012

by: HDR | TDI & TRC

DATA SOURCES: ESRI, NYSDOT, FEMA, NYDEC, NWI, TDI, TRC

R:\Projects\GIS_2009\168272_TDI_Hudson\MXD\USACE\Terrestrial_Route_8x11_usace_2012.mxd

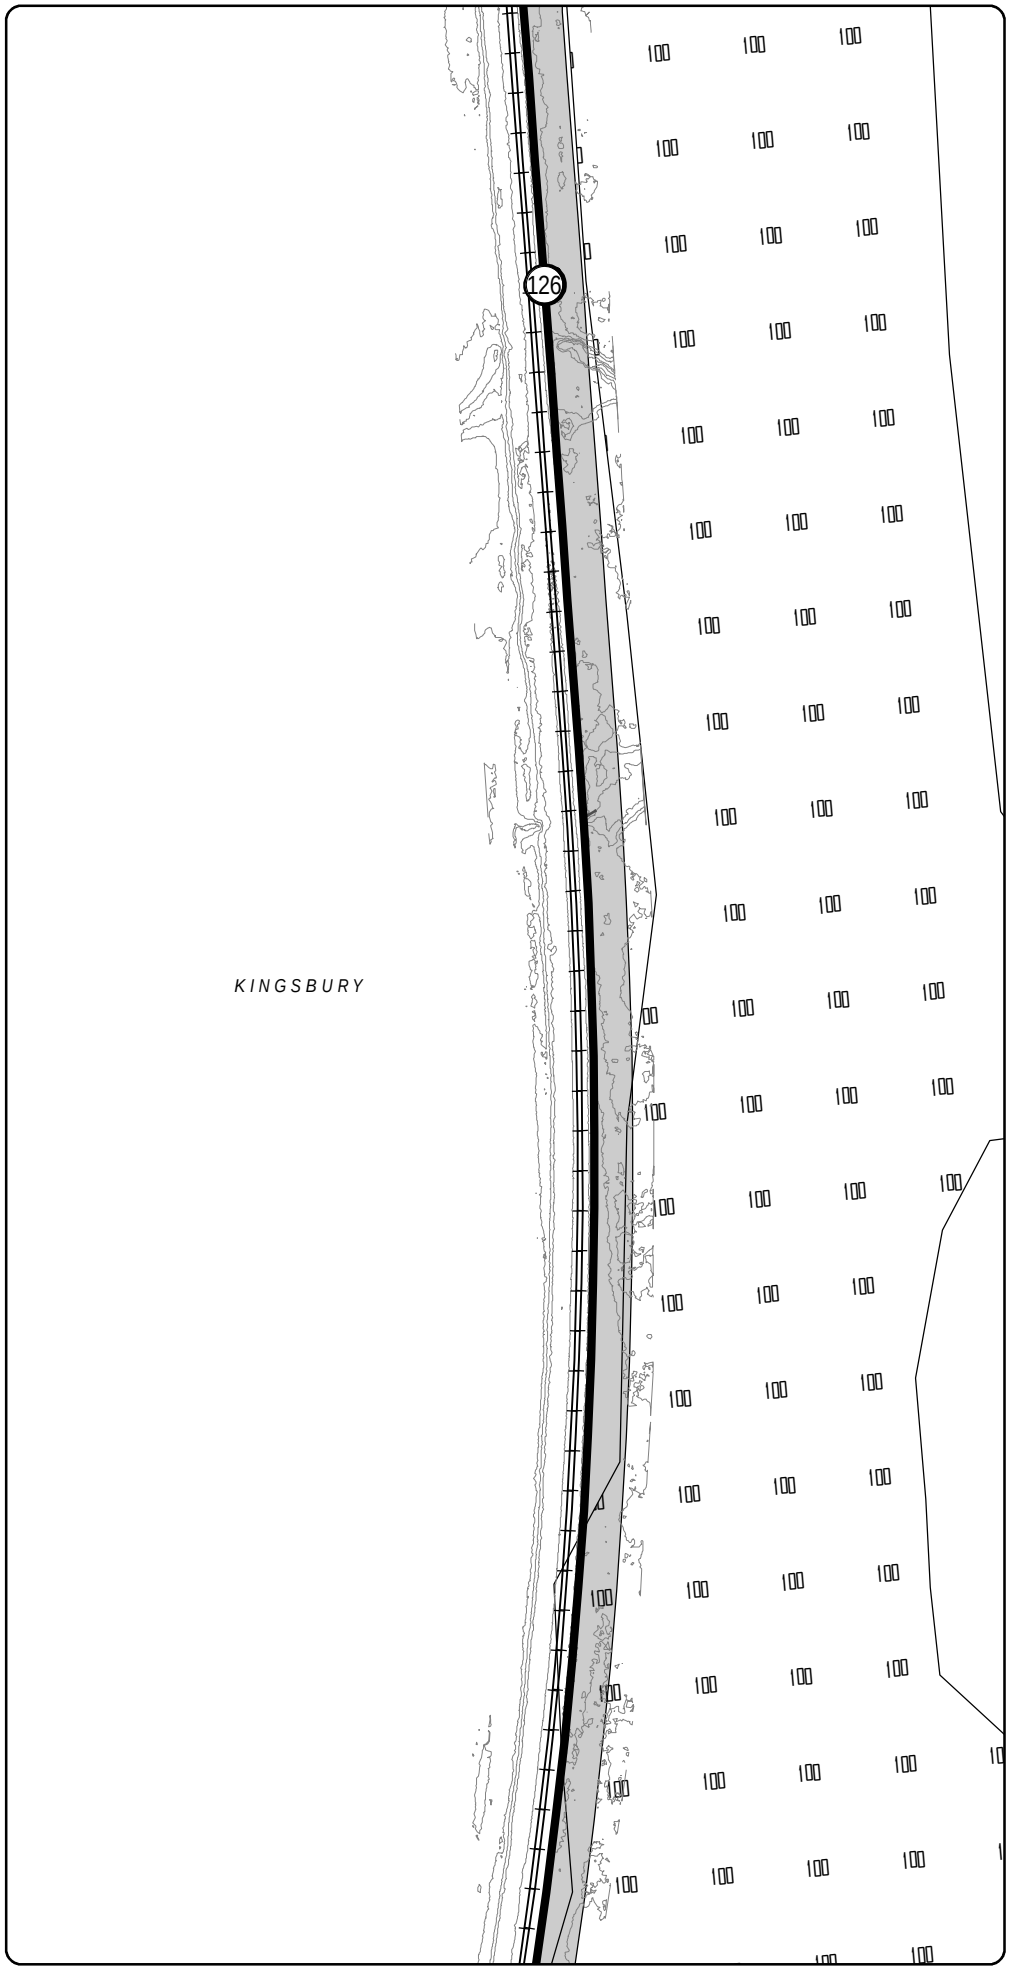

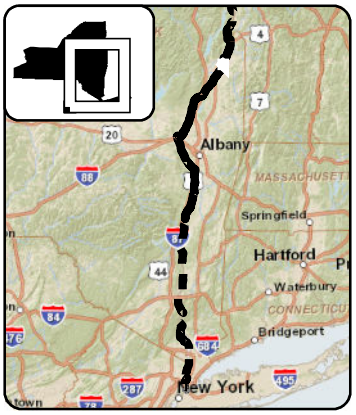

LEGEND

- CHPE Project Milepost
- Proposed CHPE Terrestrial Route HVDC
- Proposed CHPE Submarine Route HVDC
- Proposed CHPE Terrestrial Route HVAC
- Preliminary Construction Corridor
- Perennial Stream Top of Bank
- Intermittent Stream
- Ditch
- Wetland Delineation Line
- Wetland
- 100 Year Flood Zone
- 500 Year Flood Zone
- Hydrography
- Town Boundary
- County Boundary
- Proposed HDD Location
- Proposed Pipe Bridge Location
- Roads
- Rail Line
- Contour - 2'

N

0 100 200

Feet

Transmission Developers Inc.

Champlain Hudson Power Express Project

Champlain Hudson Power Express Inc.

Plan View Map

Terrestrial Route


Sheet 66 of 370


Prepared on 2/27/2012

by: HDR | VHB & TRC

DATA SOURCES: ESRI, NYSDOT, FEMA, NYDEC, NWI, TDI, TRC

R:\Projects\GIS_2009\168272_TDI_Hudson\MXD\USACE\Terrestrial_Route_8x11_usace_2012.mxd

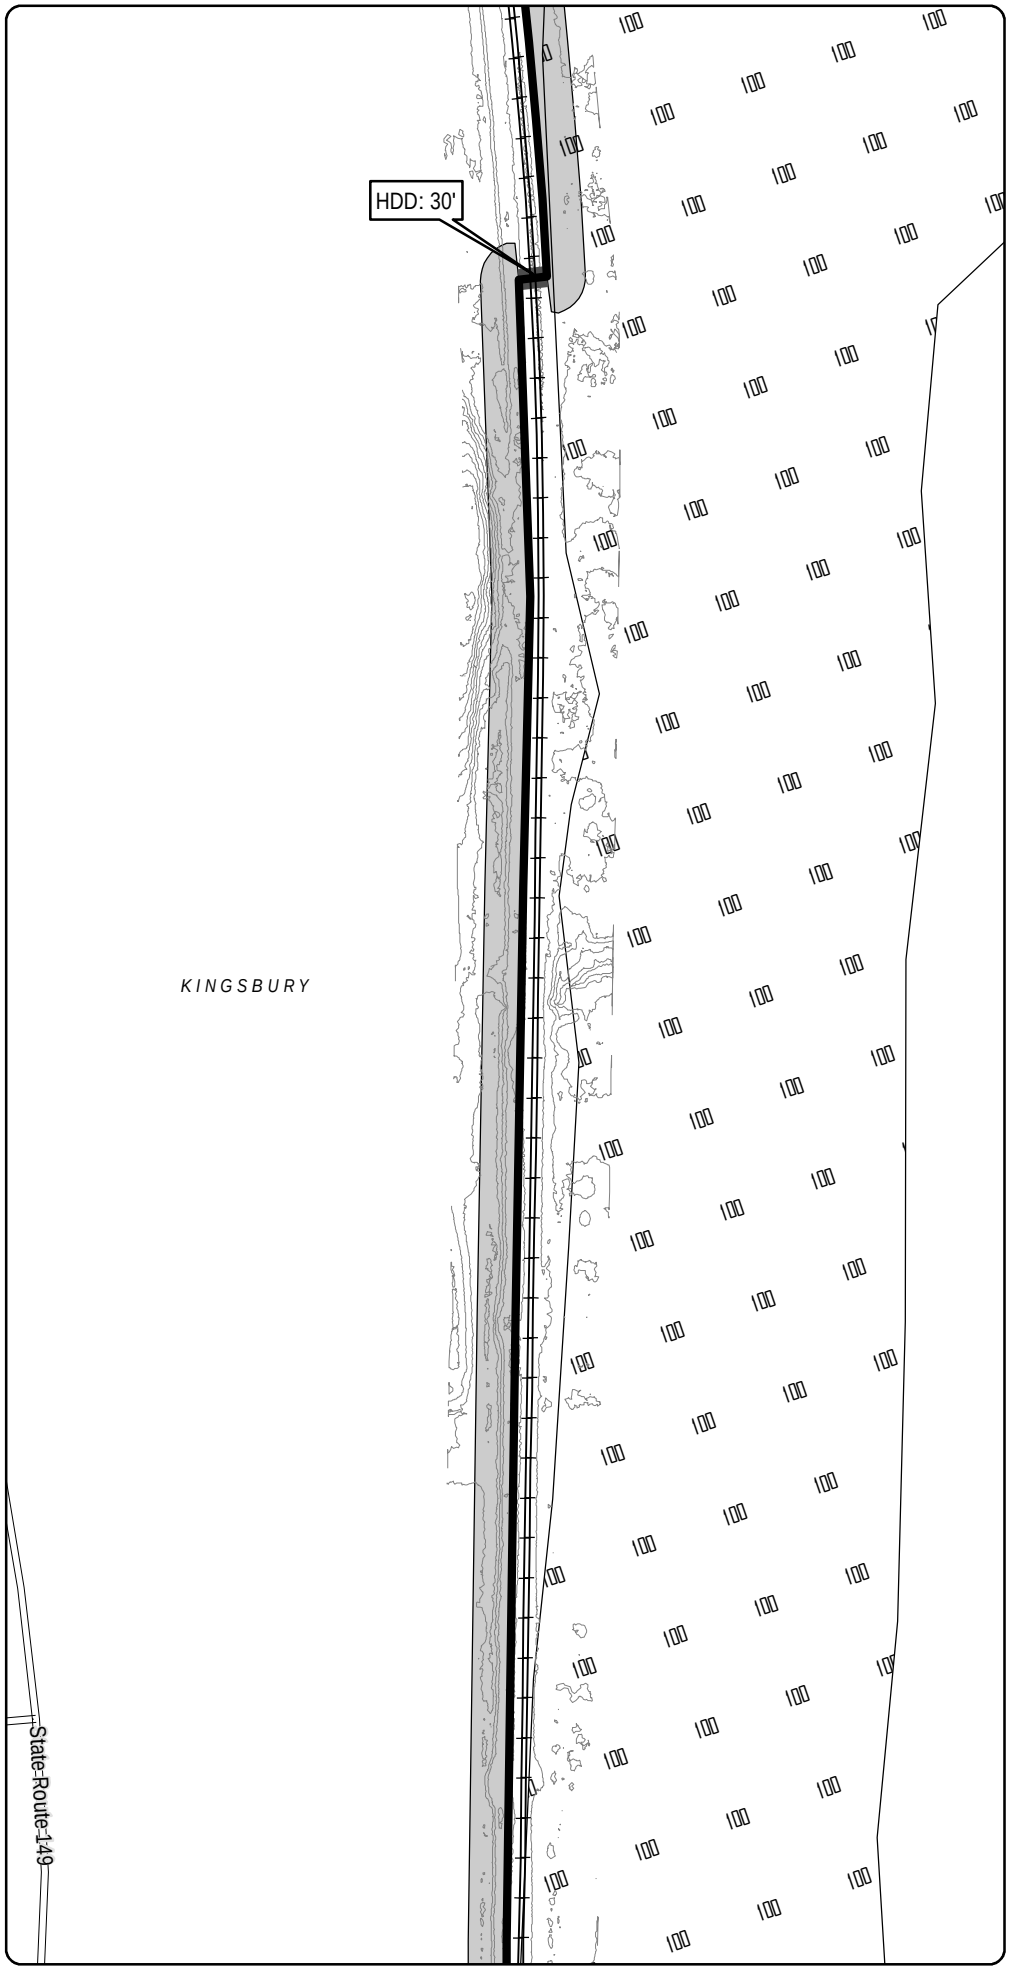

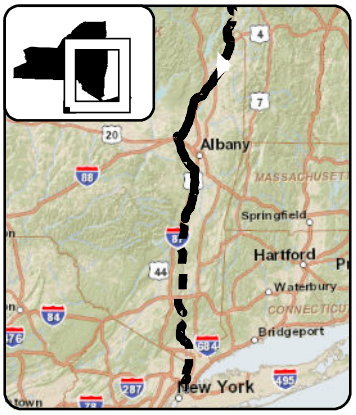

LEGEND

- CHPE Project Milepost
- Proposed CHPE Terrestrial Route HVDC
- Proposed CHPE Submarine Route HVDC
- Proposed CHPE Terrestrial Route HVAC
- Preliminary Construction Corridor
- Perennial Stream Top of Bank
- Intermittent Stream
- Ditch
- Wetland Delineation Line
- Wetland
- 100 Year Flood Zone
- 500 Year Flood Zone
- Hydrography
- Town Boundary
- County Boundary
- Proposed HDD Location
- Proposed Pipe Bridge Location
- Roads
- Rail Line
- Contour - 2'

N

0 100 200

Feet

Transmission Developers Inc.

Champlain Hudson Power Express Project

Champlain Hudson Power Express Inc.

Plan View Map

Terrestrial Route

Sheet 67 of 370


Prepared on 2/27/2012


by: HDR | DTA & TRC

DATA SOURCES: ESRI, NYSDOT, FEMA, NYDEC, NWI, TDI, TRC

R:\Projects\GIS_2009\168272_TDI_Hudson\MXD\USACE\Terrestrial_Route_8x11_usace_2012.mxd

Sheet 67

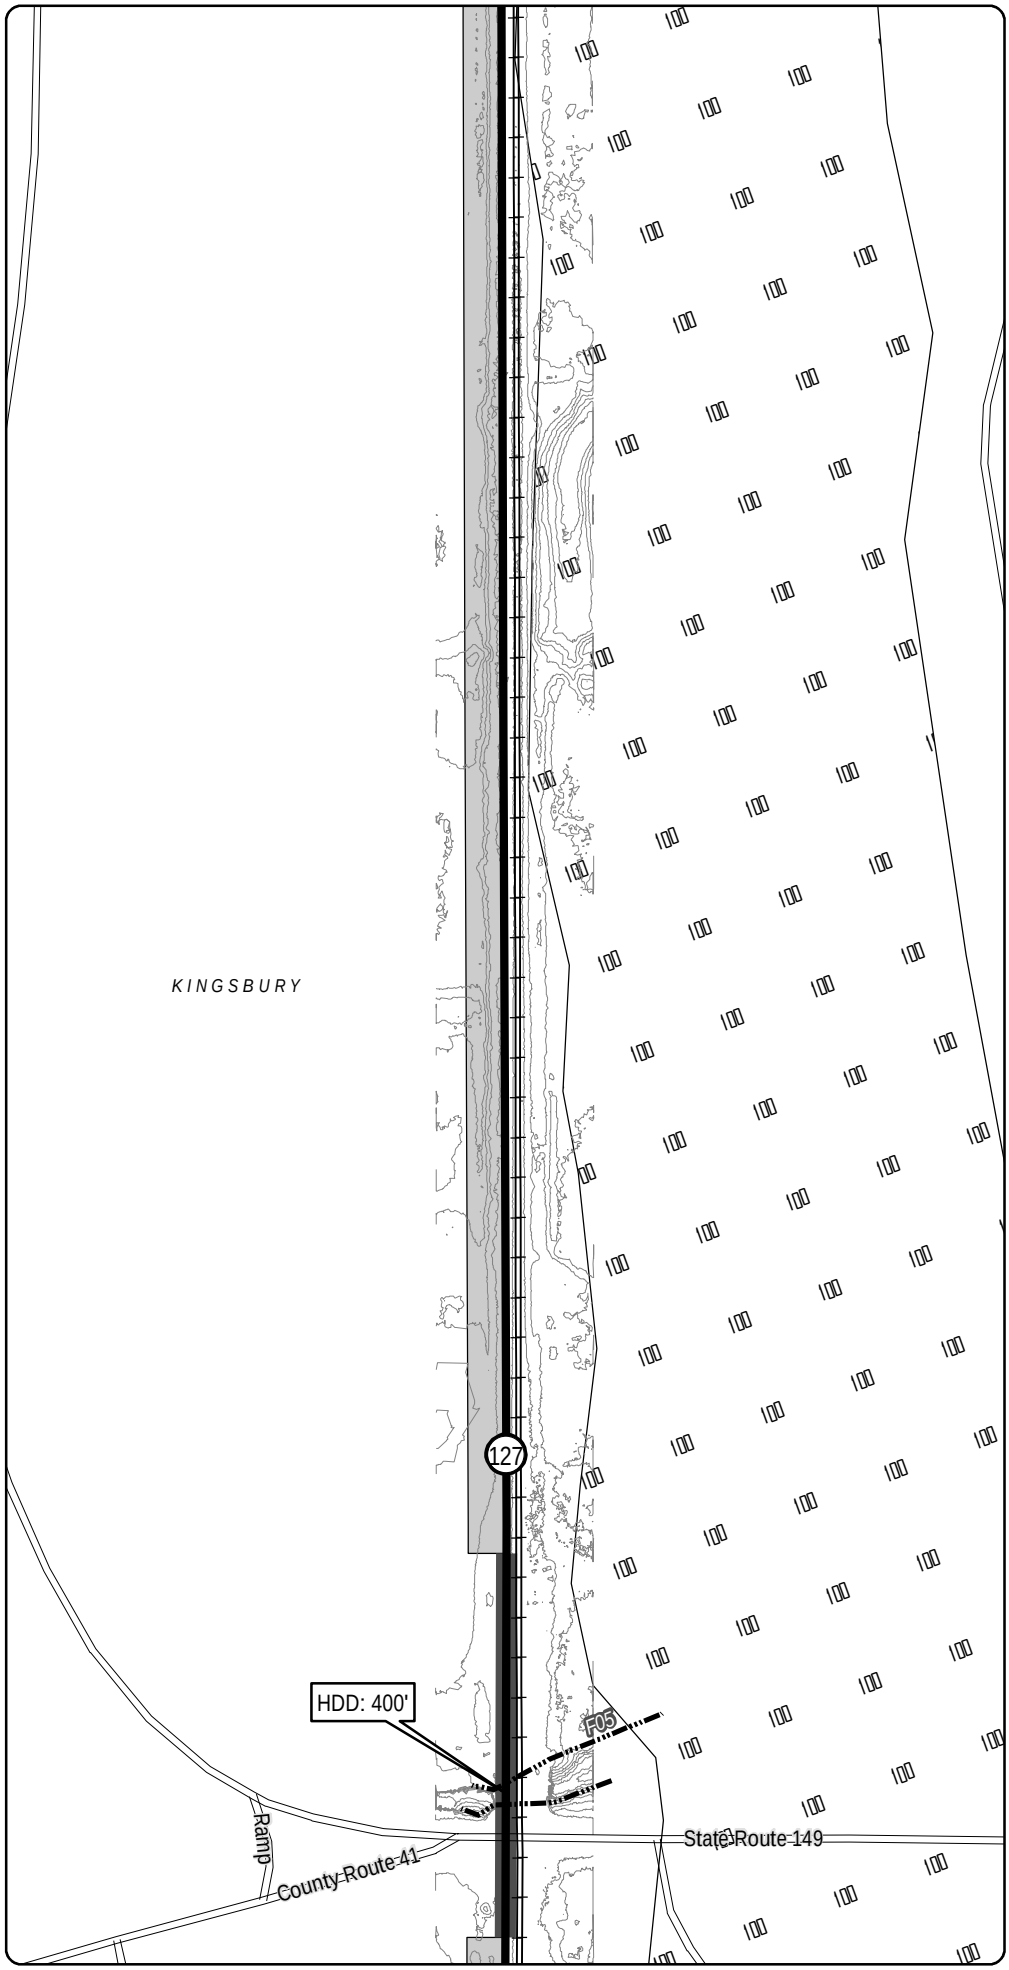

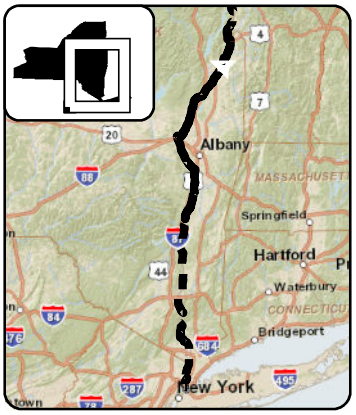

LEGEND

- CHPE Project Milepost
- Proposed CHPE Terrestrial Route HVDC
- Proposed CHPE Submarine Route HVDC
- Proposed CHPE Terrestrial Route HVAC
- Preliminary Construction Corridor
- Perennial Stream Top of Bank
- Intermittent Stream
- Ditch
- Wetland Delineation Line
- Wetland
- 100 Year Flood Zone
- 500 Year Flood Zone
- Hydrography
- Town Boundary
- County Boundary
- Proposed HDD Location
- Proposed Pipe Bridge Location
- Roads
- Rail Line
- Contour - 2'

N

0 100 200

Feet

Transmission Developers Inc.

Champlain Hudson Power Express Project

Champlain Hudson Power Express Inc.

Plan View Map

Terrestrial Route

Sheet 68 of 370

Prepared on 2/27/2012


by: HDR | VHB & TRC


DATA SOURCES: ESRI, NYSDOT, FEMA, NYDEC, NWI, TDI, TRC

Sheet 69

R:\Projects\GIS_2009\168272_TDI_Hudson\MXD\USACE\Terrestrial_Route_8x11_usace_2012.mxd

Sheet 68

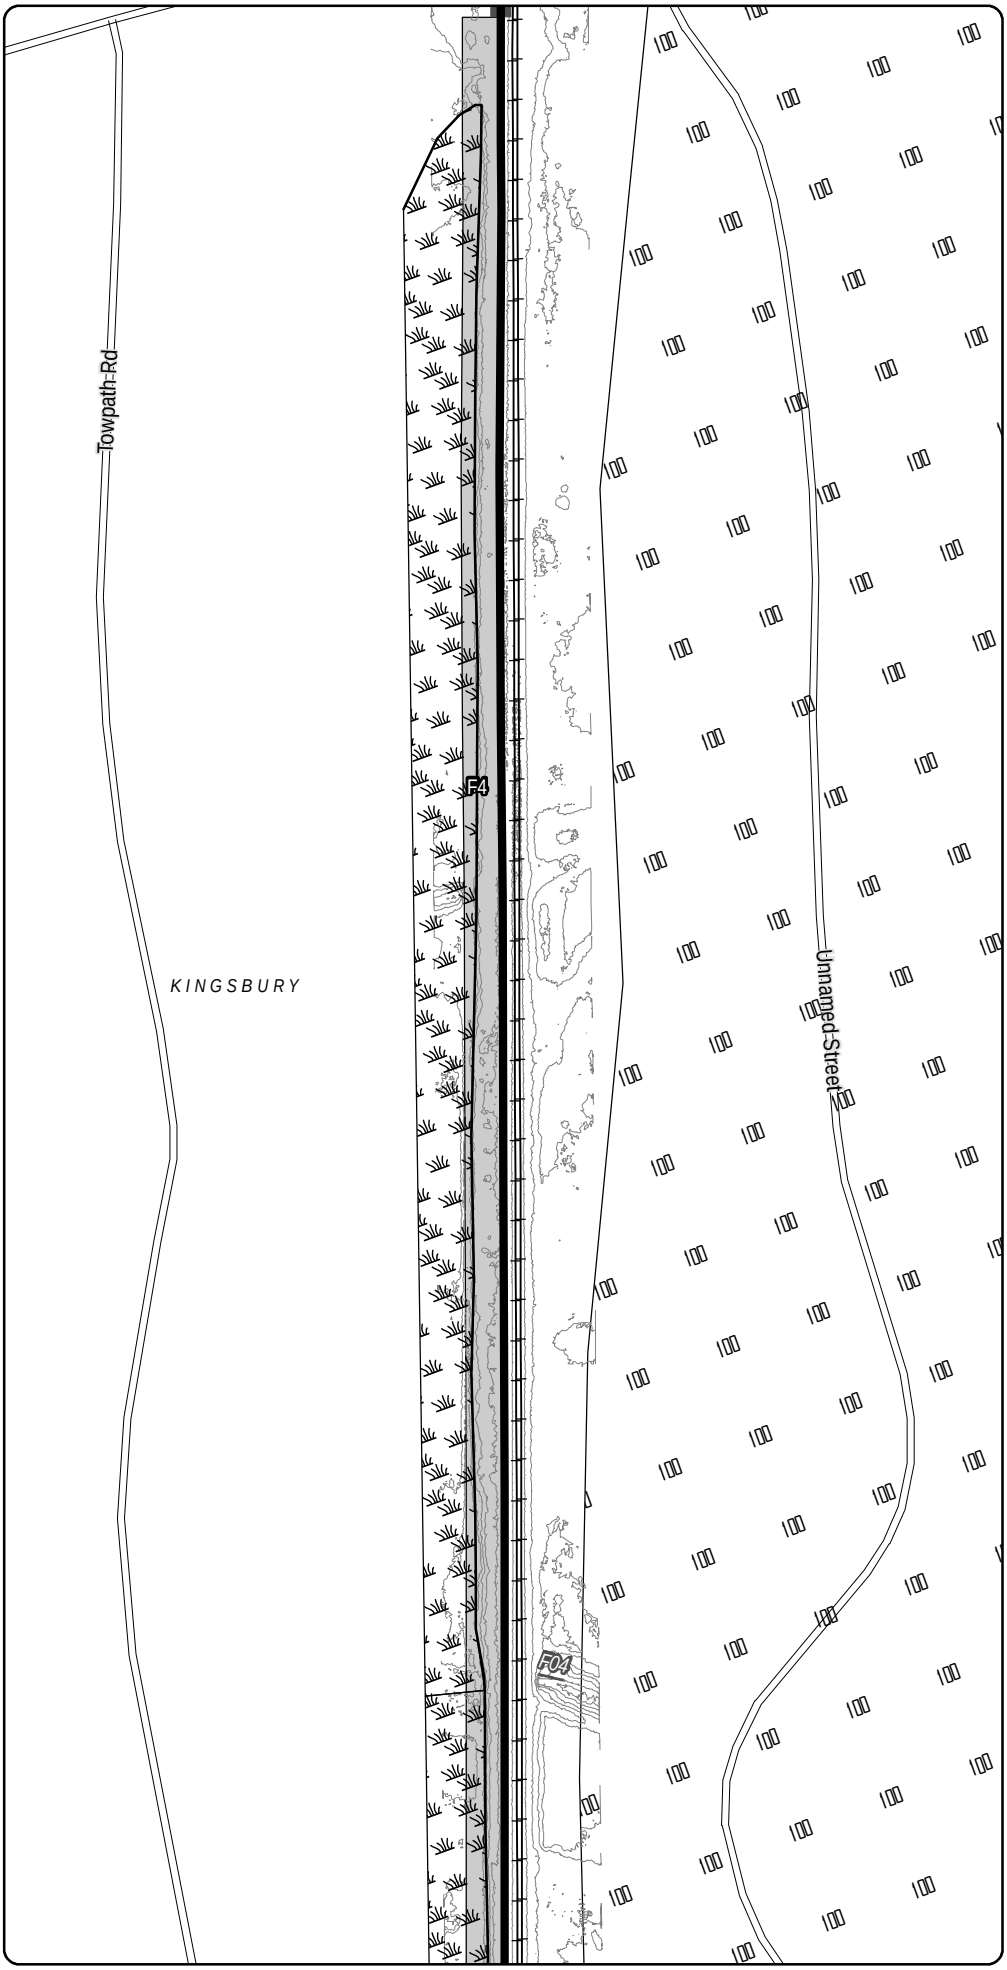

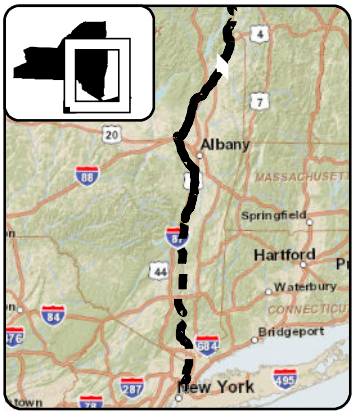

LEGEND

- CHPE Project Milepost
- Proposed CHPE Terrestrial Route HVDC
- Proposed CHPE Submarine Route HVDC
- Proposed CHPE Terrestrial Route HVAC
- Preliminary Construction Corridor
- Perennial Stream Top of Bank
- Intermittent Stream
- Ditch
- Wetland Delineation Line
- Wetland
- 100 Year Flood Zone
- 500 Year Flood Zone
- Hydrography
- Town Boundary
- County Boundary
- Proposed HDD Location
- Proposed Pipe Bridge Location
- Roads
- Rail Line
- Contour - 2'

N

0 100 200

Feet

Transmission Developers Inc.

Champlain Hudson Power Express Project

Champlain Hudson Power Express Inc.

Plan View Map

Terrestrial Route

Sheet 69 of 370


Prepared on 2/27/2012


by: HDR | TDI & TRC

DATA SOURCES: ESRI, NYSDOT, FEMA, NYDEC, NWI, TDI, TRC

Sheet 70

R:\Projects\GIS_2009\168272_TDI_Hudson\MXD\USACE\Terrestrial_Route_8x11_usace_2012.mxd

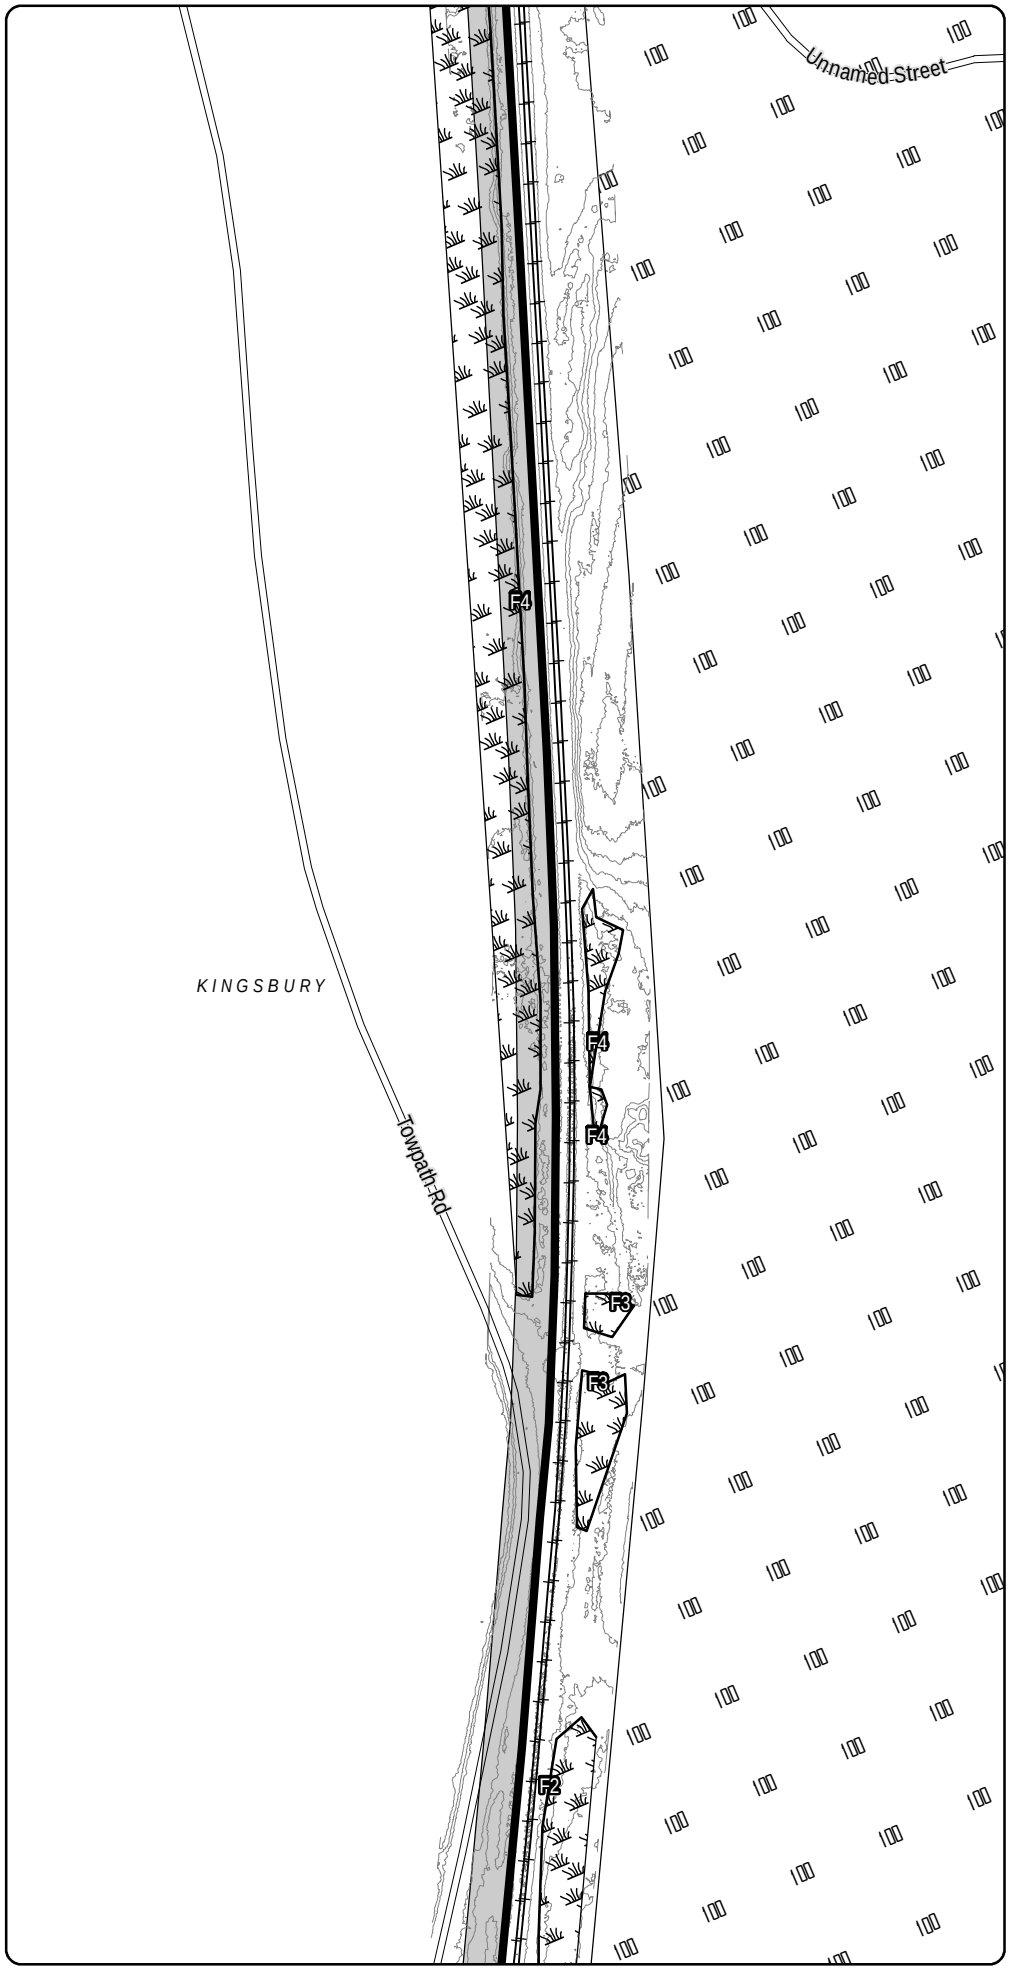

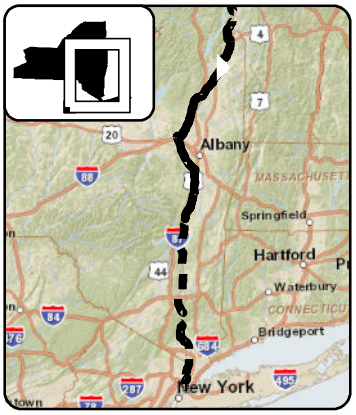

LEGEND

- CHPE Project Milepost
- Proposed CHPE Terrestrial Route HVDC
- Proposed CHPE Submarine Route HVDC
- Proposed CHPE Terrestrial Route HVAC
- Preliminary Construction Corridor
- Perennial Stream Top of Bank
- Intermittent Stream
- Ditch
- Wetland Delineation Line
- Wetland
- 100 Year Flood Zone
- 500 Year Flood Zone
- Hydrography
- Town Boundary
- County Boundary
- Proposed HDD Location
- Proposed Pipe Bridge Location
- Roads
- Rail Line
- Contour - 2'

N

0 100 200

Feet

Transmission Developers Inc.

Champlain Hudson Power Express Project

Champlain Hudson Power Express Inc.

Plan View Map

Terrestrial Route

Sheet 70 of 370


Prepared on 2/27/2012


by: HDR | TDI & TRC

R:\Projects\GIS_2009\168272_TDI_Hudson\MXD\USACE\Terrestrial_Route_8x11_usace_2012.mxd

DATA SOURCES: ESRI, NYSDOT, FEMA, NYDEC, NWI, TDI, TRC

Sheet 70

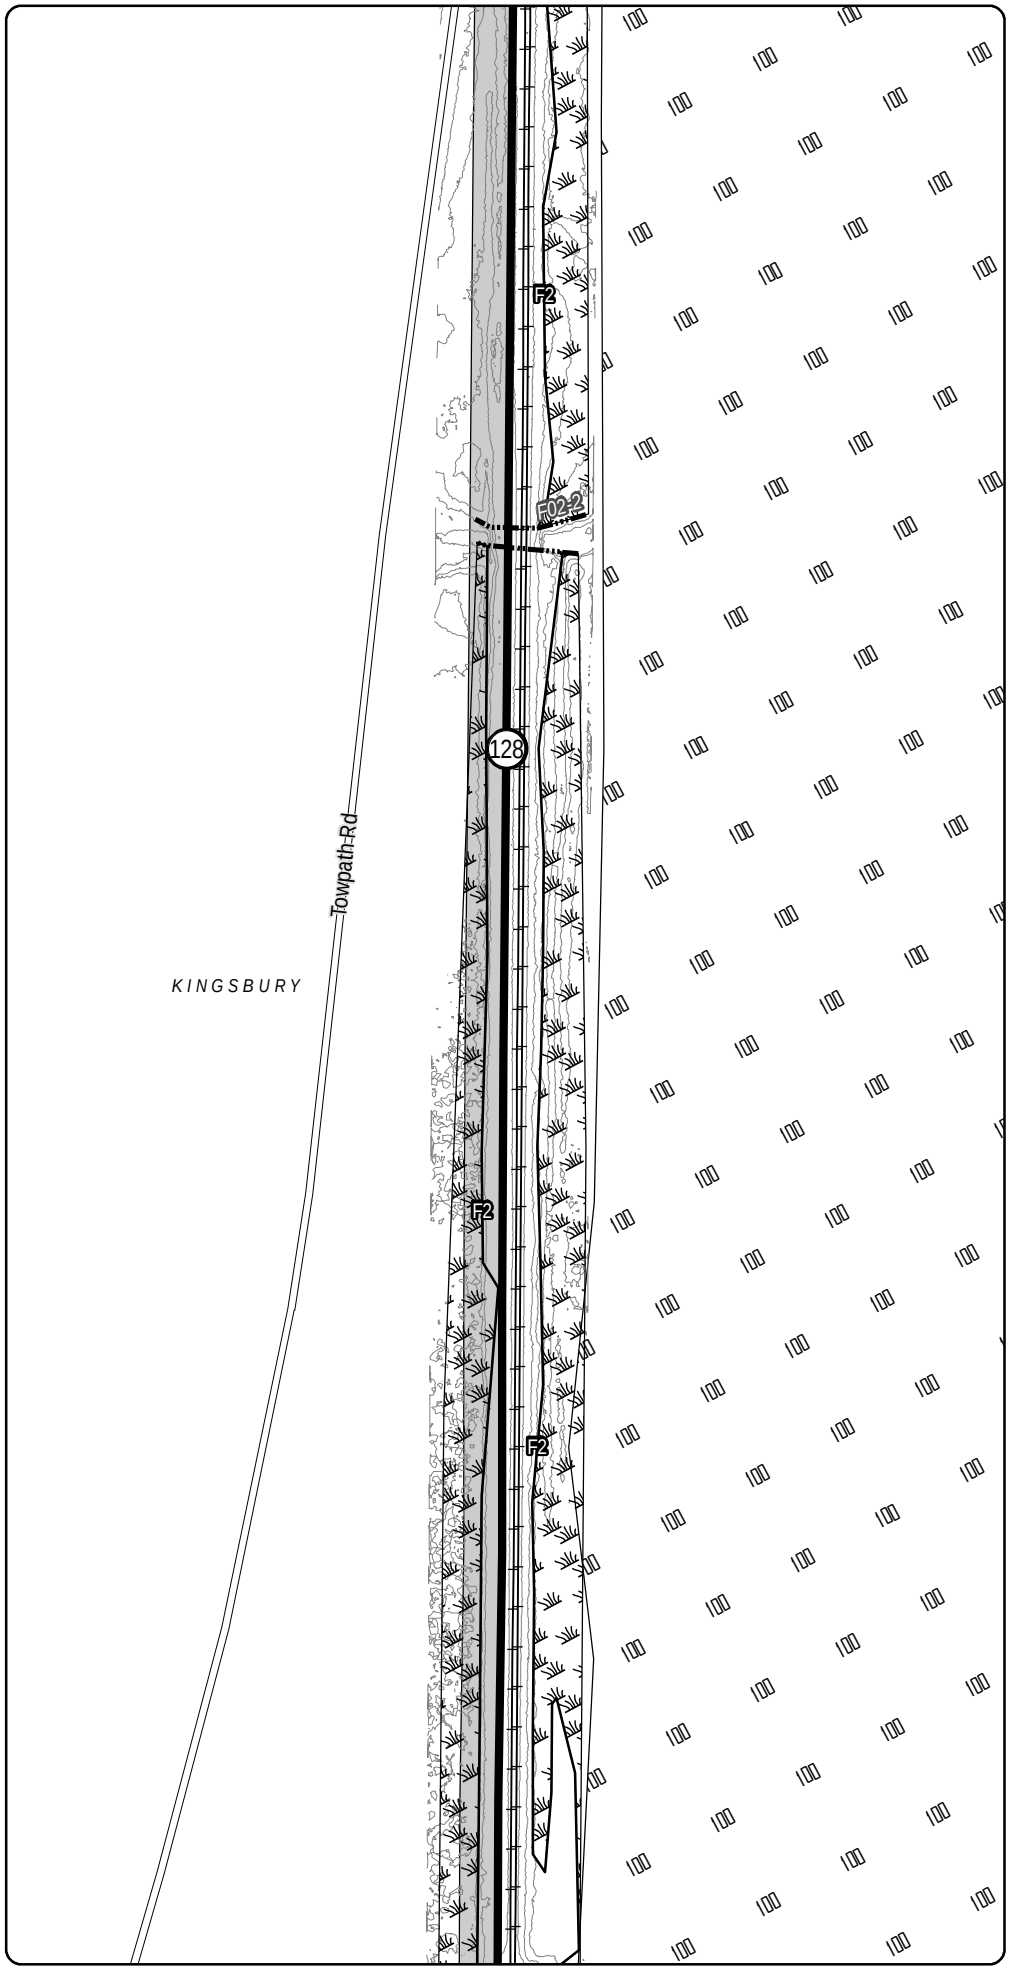

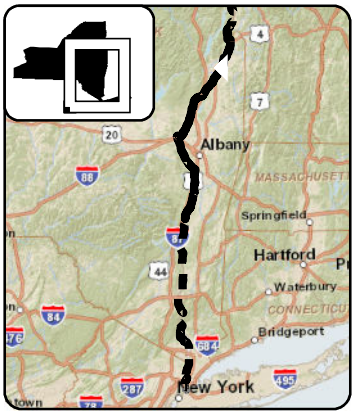

LEGEND

- CHPE Project Milepost
- Proposed CHPE Terrestrial Route HVDC
- Proposed CHPE Submarine Route HVDC
- Proposed CHPE Terrestrial Route HVAC
- Preliminary Construction Corridor
- Perennial Stream Top of Bank
- Intermittent Stream
- Ditch
- Wetland Delineation Line
- Wetland
- 100 Year Flood Zone
- 500 Year Flood Zone
- Hydrography
- Town Boundary
- County Boundary
- Proposed HDD Location
- Proposed Pipe Bridge Location
- Roads
- Rail Line
- Contour - 2'

N

0 100 200

Feet

Transmission Developers Inc.

Champlain Hudson Power Express Project

Champlain Hudson Power Express Inc.

Plan View Map

Terrestrial Route

Sheet 71 of 370

Prepared on 2/27/2012


by: HDR | TRC & TRC


DATA SOURCES: ESRI, NYSDOT, FEMA, NYDEC, NWI, TDI, TRC

Sheet 72

R:\Projects\GIS_2009\168272_TDI_Hudson\MXD\USACE\Terrestrial_Route_8x11_usace_2012.mxd

Sheet 71

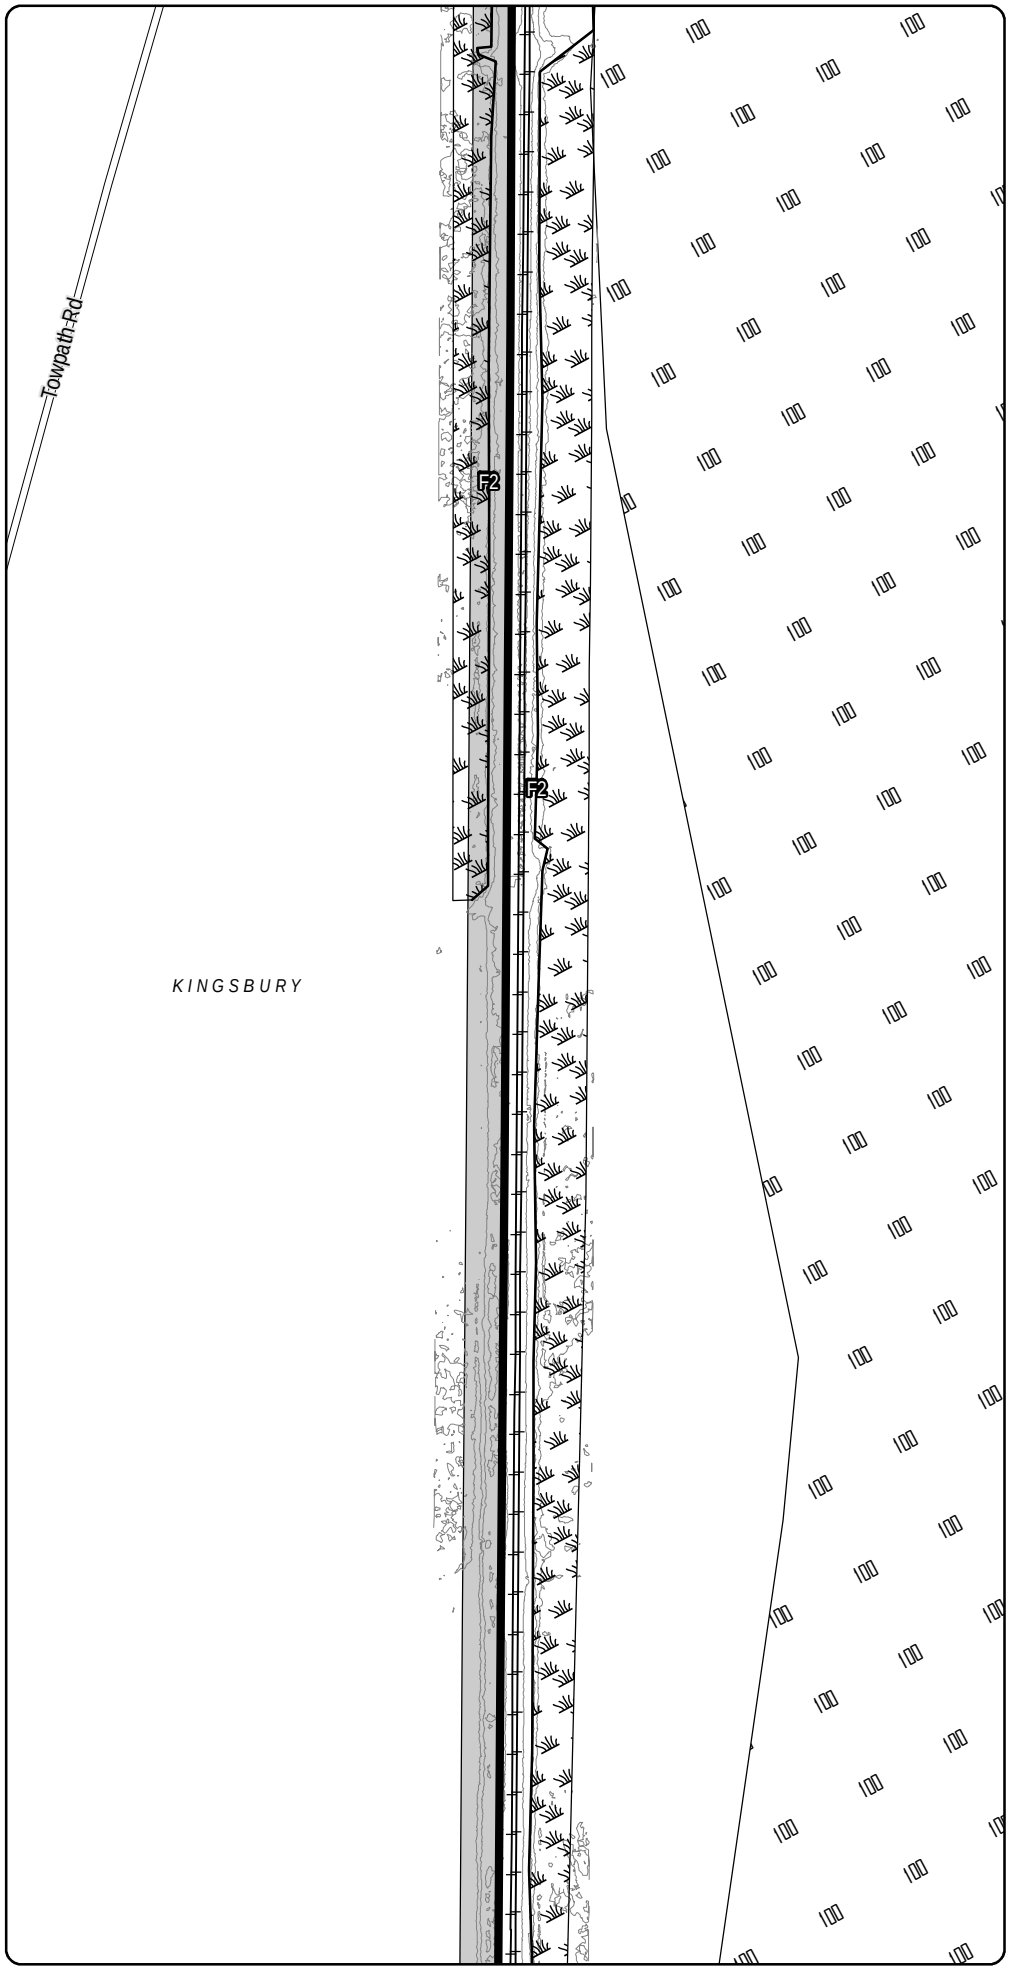

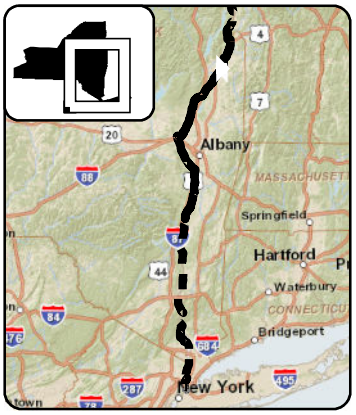

LEGEND

- CHPE Project Milepost
- Proposed CHPE Terrestrial Route HVDC
- Proposed CHPE Submarine Route HVDC
- Proposed CHPE Terrestrial Route HVAC
- Preliminary Construction Corridor
- Perennial Stream Top of Bank
- Intermittent Stream
- Ditch
- Wetland Delineation Line
- Wetland
- 100 Year Flood Zone
- 500 Year Flood Zone
- Hydrography
- Town Boundary
- County Boundary
- Proposed HDD Location
- Proposed Pipe Bridge Location
- Roads
- Rail Line
- Contour - 2'

N

0 100 200

Feet

Transmission Developers Inc.

Champlain Hudson Power Express Project

Champlain Hudson Power Express Inc.

Plan View Map

Terrestrial Route

Sheet 72 of 370

Prepared on 2/27/2012


by: HDR | HRA & TRC


DATA SOURCES: ESRI, NYSDOT, FEMA, NYDEC, NWI, TDI, TRC

Sheet 73

R:\Projects\GIS_2009\168272_TDI_Hudson\MXD\USACE\Terrestrial_Route_8x11_usace_2012.mxd

Sheet 72

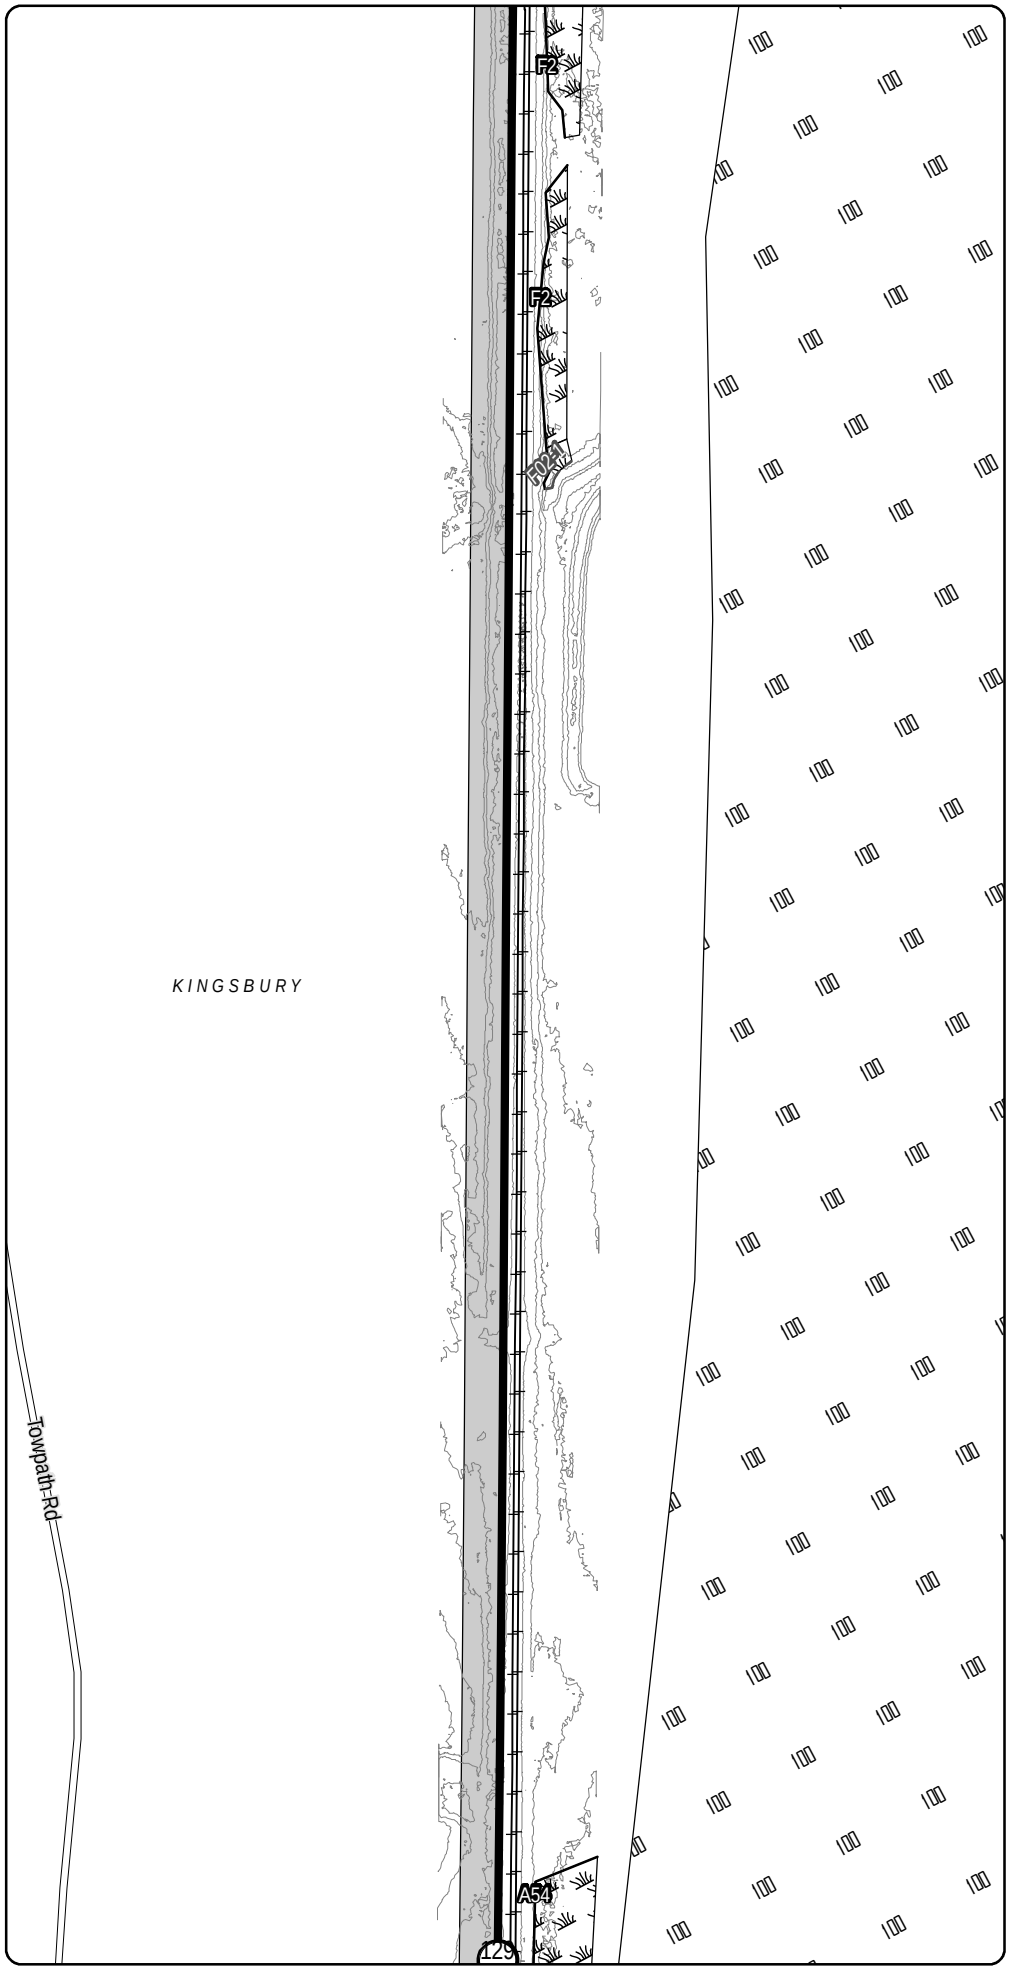

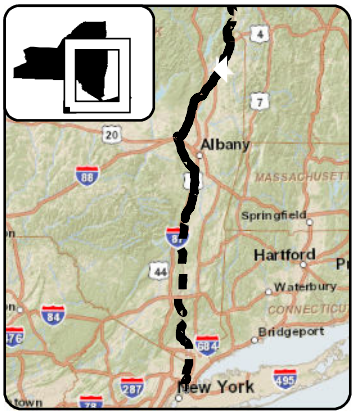

LEGEND

- CHPE Project Milepost
- Proposed CHPE Terrestrial Route HVDC
- Proposed CHPE Submarine Route HVDC
- Proposed CHPE Terrestrial Route HVAC
- Preliminary Construction Corridor
- Perennial Stream Top of Bank
- Intermittent Stream
- Ditch
- Wetland Delineation Line
- Wetland
- 100 Year Flood Zone
- 500 Year Flood Zone
- Hydrography
- Town Boundary
- County Boundary
- Proposed HDD Location
- Proposed Pipe Bridge Location
- Roads
- Rail Line
- Contour - 2'

N

0 100 200

Feet

Transmission Developers Inc.

Champlain Hudson Power Express Project

Champlain Hudson Power Express Inc.

Plan View Map

Terrestrial Route

Sheet 73 of 370

Prepared on 2/27/2012


by: HDR | HydroQuest & TRC


DATA SOURCES: ESRI, NYSDOT, FEMA, NYDEC, NWI, TDI, TRC

Sheet 74

R:\Projects\GIS_2009\168272_TDI_Hudson\MXD\USACE\Terrestrial_Route_8x11_usace_2012.mxd

Sheet 73

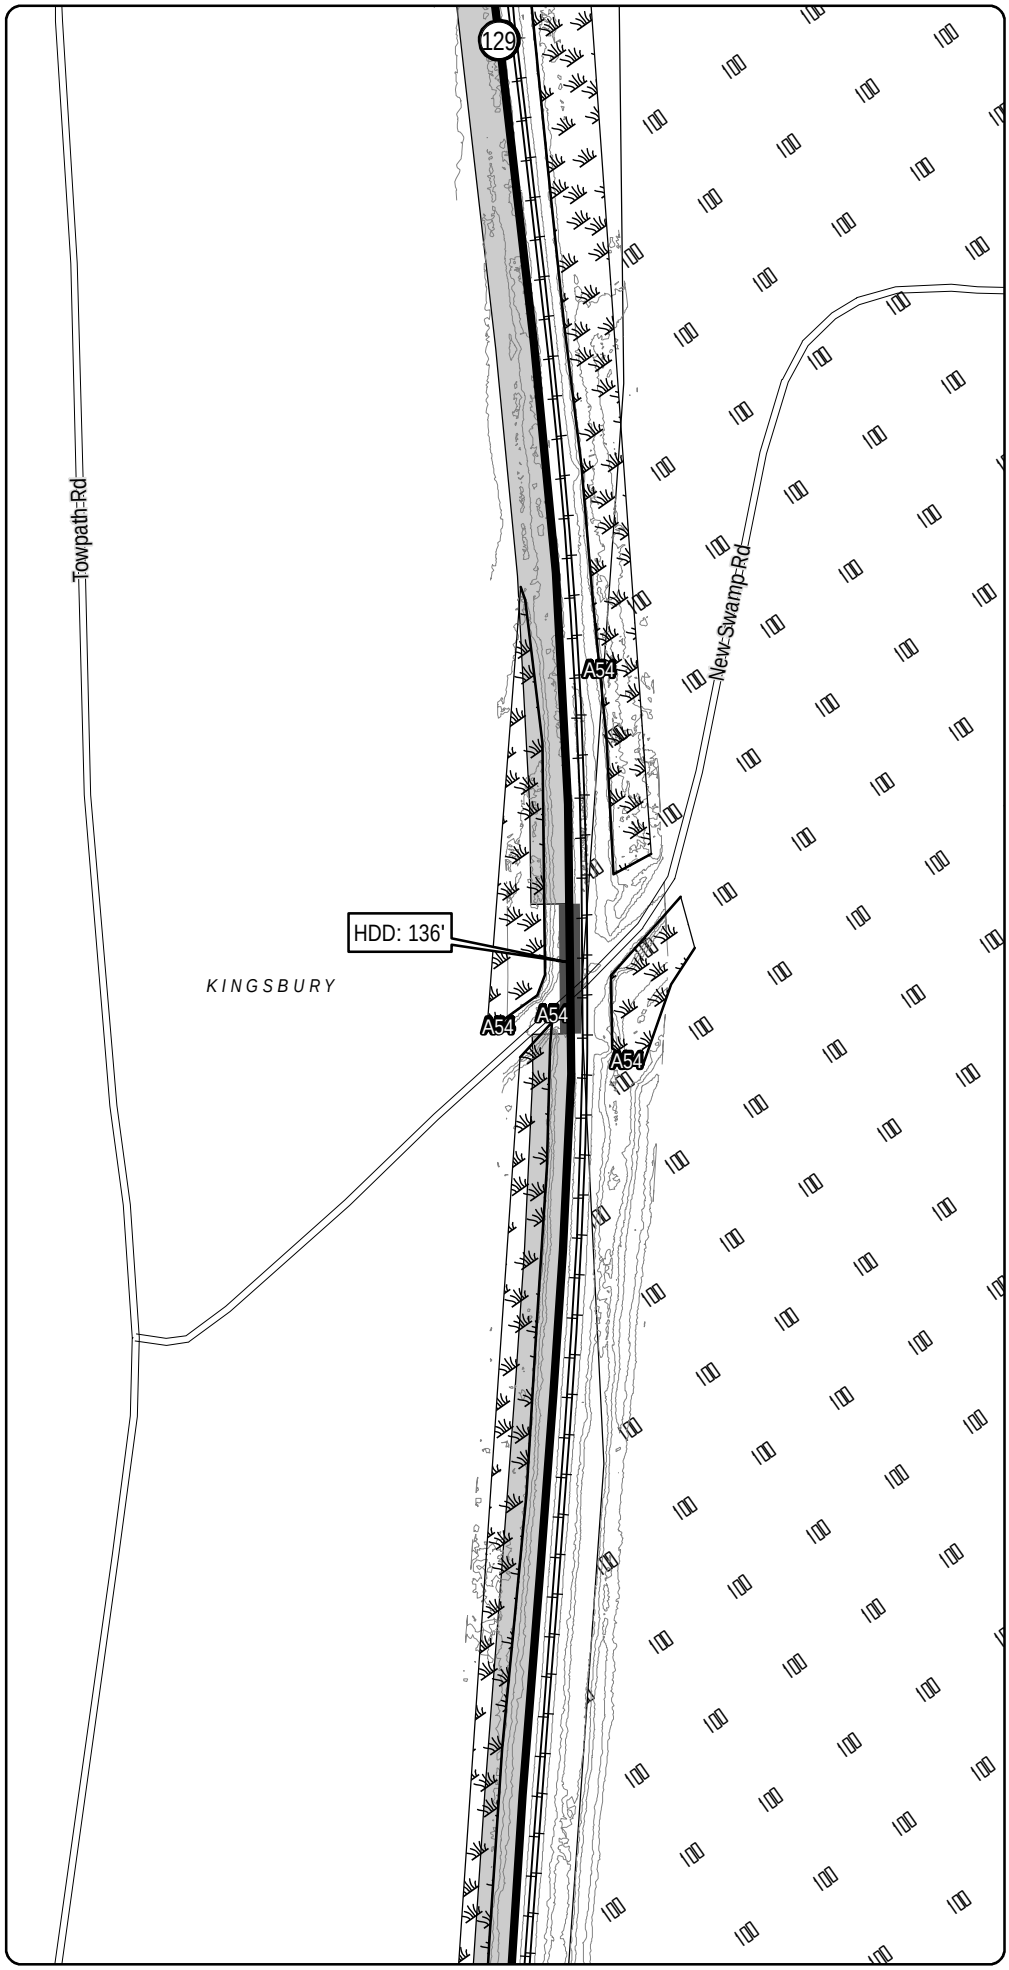

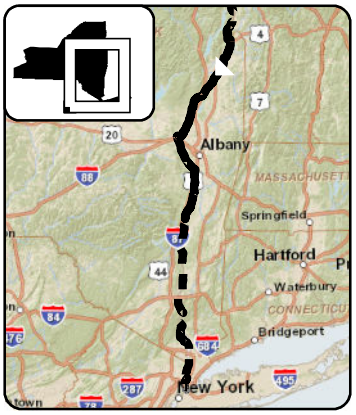

LEGEND

- CHPE Project Milepost
- Proposed CHPE Terrestrial Route HVDC
- Proposed CHPE Submarine Route HVDC
- Proposed CHPE Terrestrial Route HVAC
- Preliminary Construction Corridor
- Perennial Stream Top of Bank
- Intermittent Stream
- Ditch
- Wetland Delineation Line
- Wetland
- 100 Year Flood Zone
- 500 Year Flood Zone
- Hydrography
- Town Boundary
- County Boundary
- Proposed HDD Location
- Proposed Pipe Bridge Location
- Roads
- Rail Line
- Contour - 2'

N

0 100 200

Feet

Transmission Developers Inc.

Champlain Hudson Power Express Project

Champlain Hudson Power Express Inc.

Plan View Map

Terrestrial Route

Sheet 74 of 370

Prepared on 2/27/2012


by: HDR | TDI & TRC


DATA SOURCES: ESRI, NYSDOT, FEMA, NYDEC, NWI, TDI, TRC

Sheet 75

R:\Projects\GIS_2009\168272_TDI_Hudson\MXD\USACE\Terrestrial_Route_8x11_usace_2012.mxd

Sheet 74

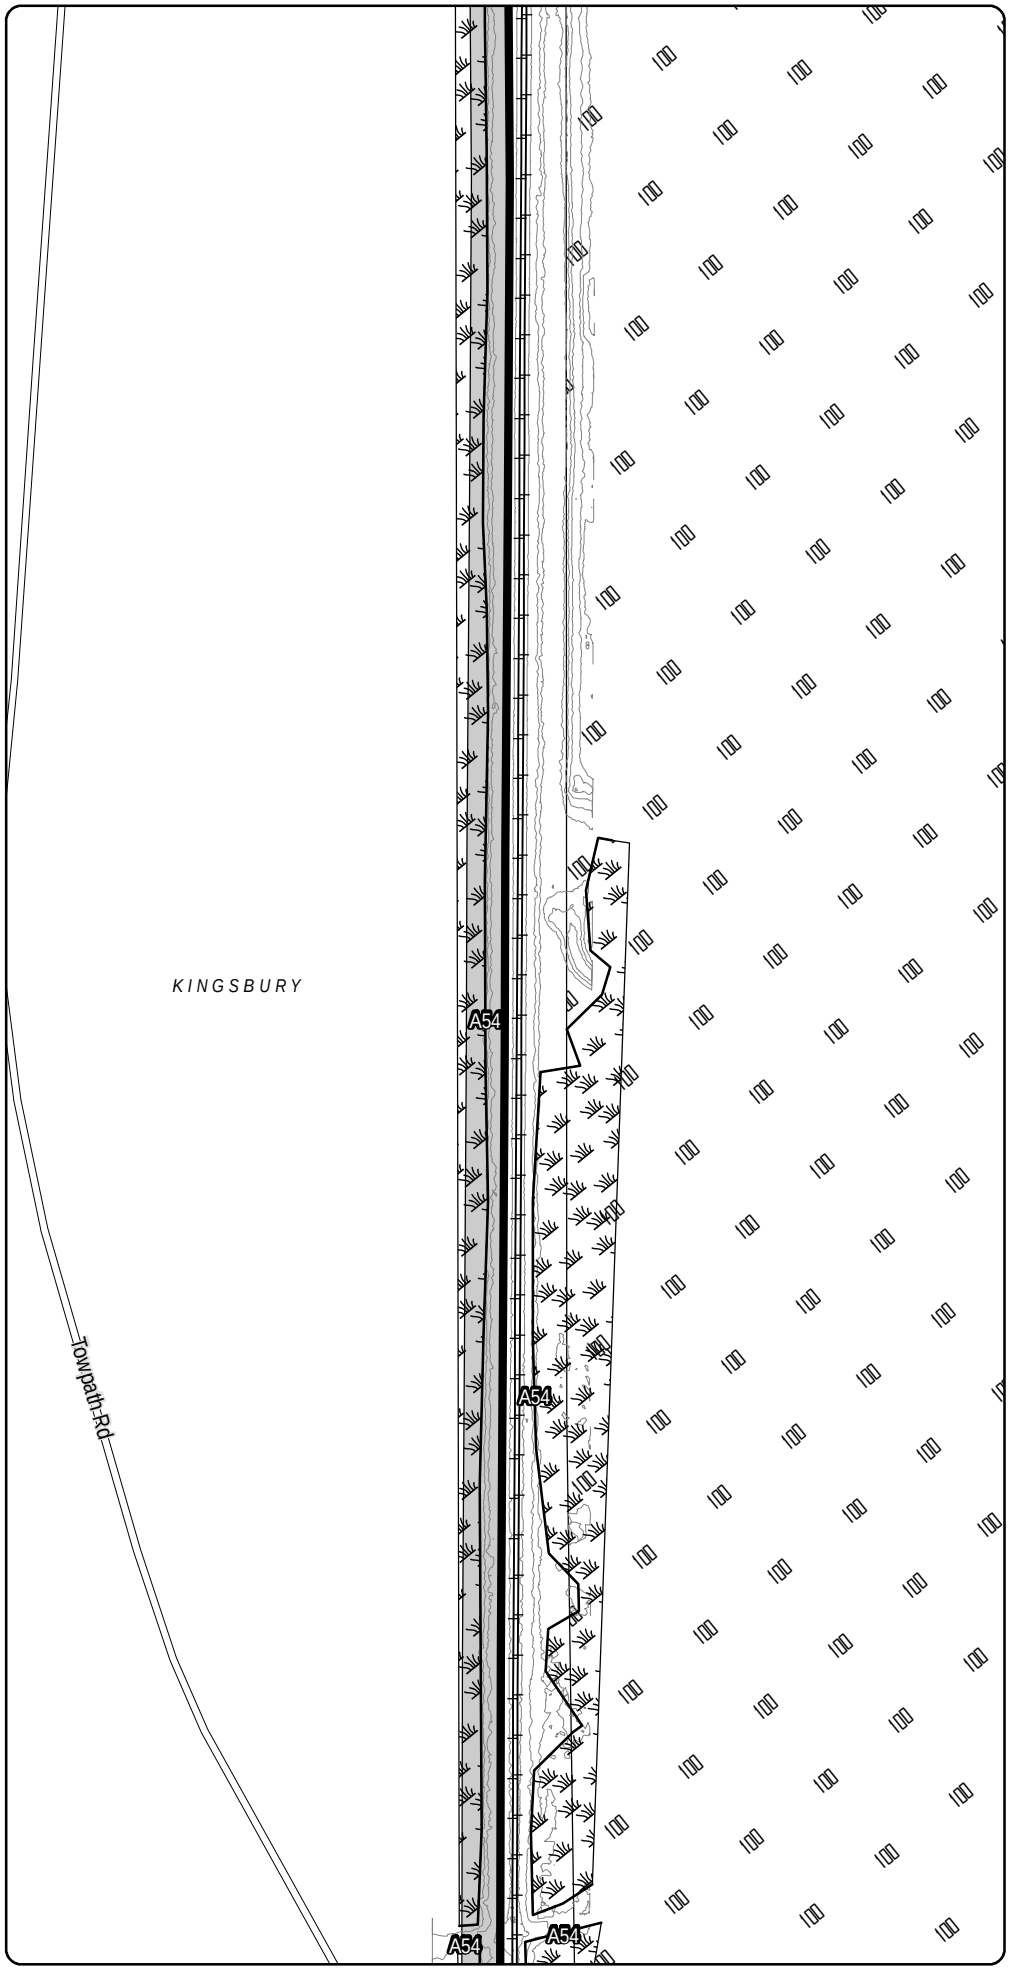

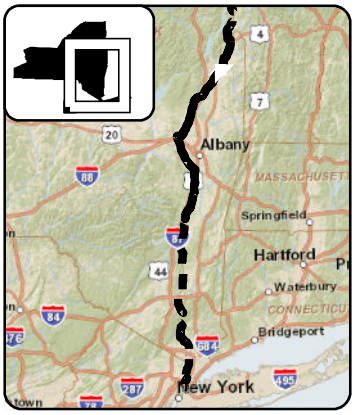

LEGEND

- CHPE Project Milepost
- Proposed CHPE Terrestrial Route HVDC
- Proposed CHPE Submarine Route HVDC
- Proposed CHPE Terrestrial Route HVAC
- Preliminary Construction Corridor
- Perennial Stream Top of Bank
- Intermittent Stream
- Ditch
- Wetland Delineation Line
- Wetland
- 100 Year Flood Zone
- 500 Year Flood Zone
- Hydrography
- Town Boundary
- County Boundary
- Proposed HDD Location
- Proposed Pipe Bridge Location
- Roads
- Rail Line
- Contour - 2'

N

0 100 200

Feet

Transmission Developers Inc.

Champlain Hudson Power Express Project

Champlain Hudson Power Express Inc.

Plan View Map

Terrestrial Route

Sheet 75 of 370

Prepared on 2/27/2012


by: HDR & TRC


DATA SOURCES: ESRI, NYSDOT, FEMA, NYDEC, NWI, TDI, TRC

Sheet 76

R:\Projects\GIS_2009\168272_TDI_Hudson\MXD\USACE\Terrestrial_Route_8x11_usace_2012.mxd

Sheet 75

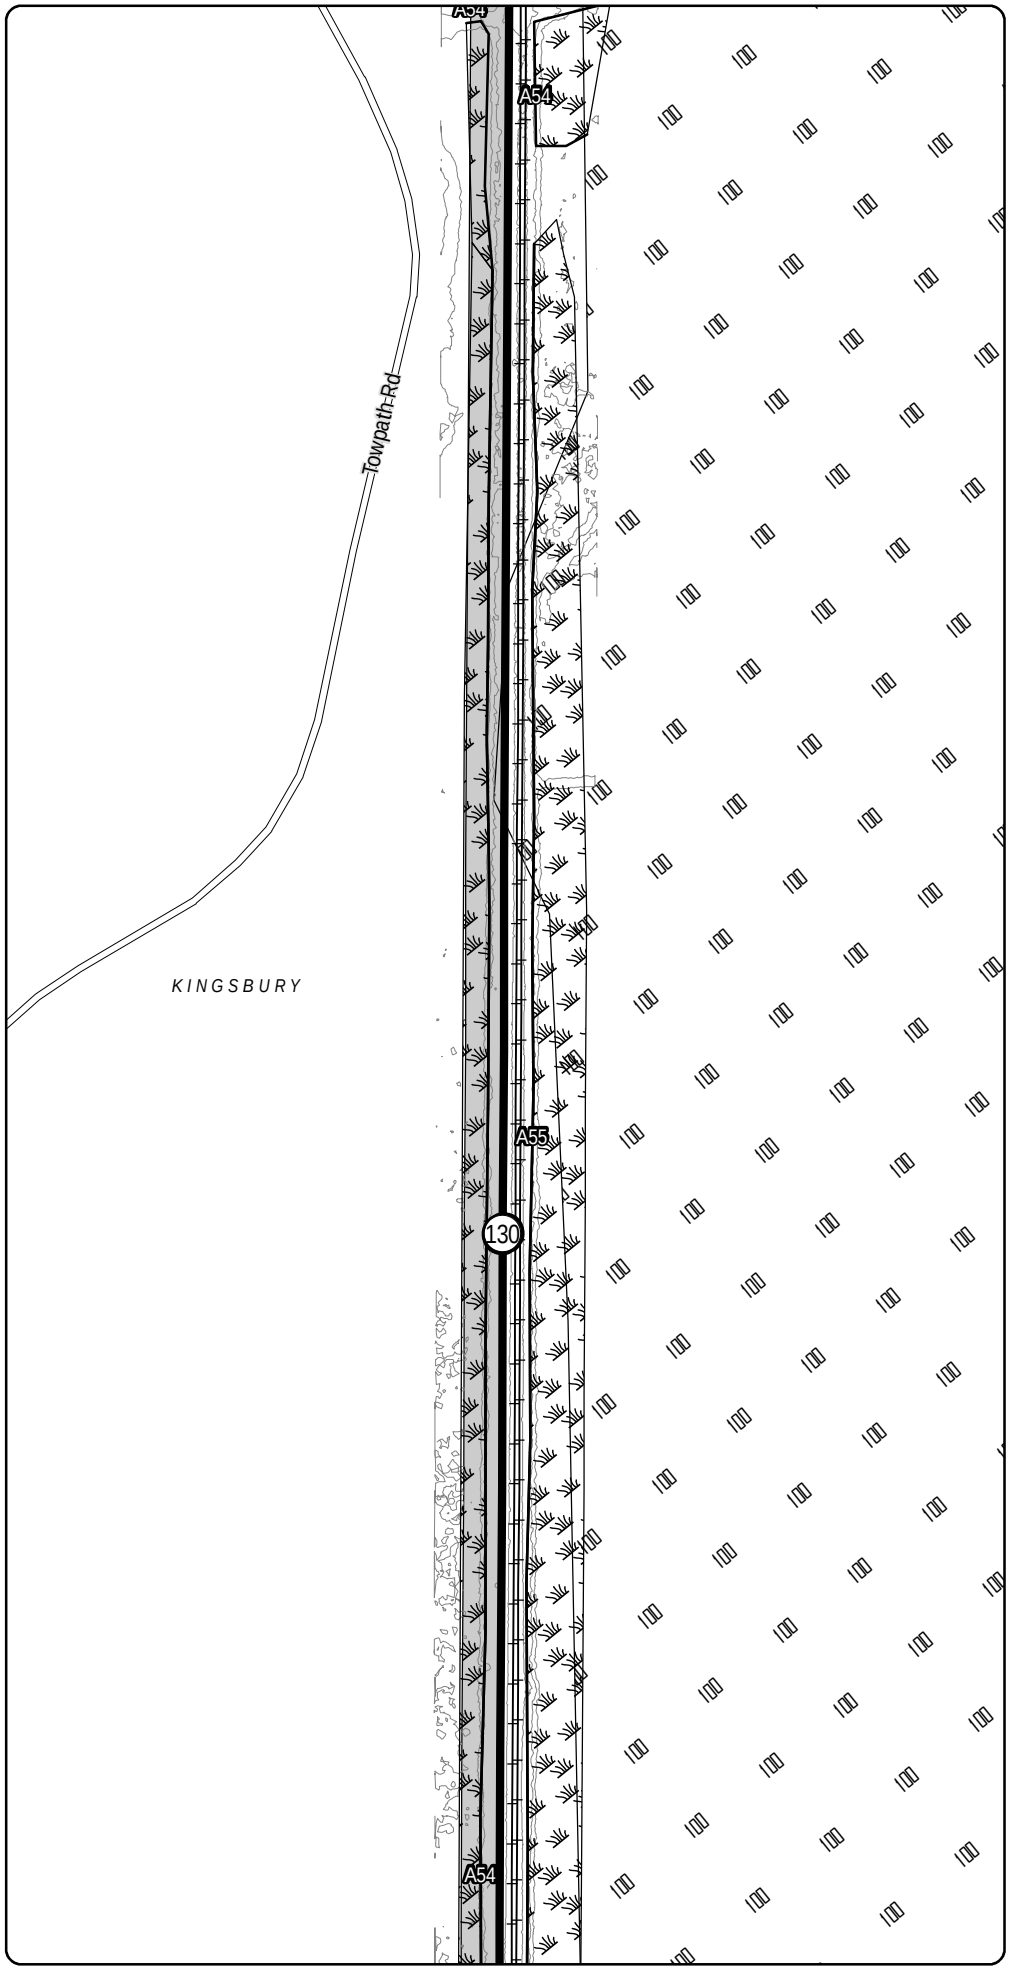

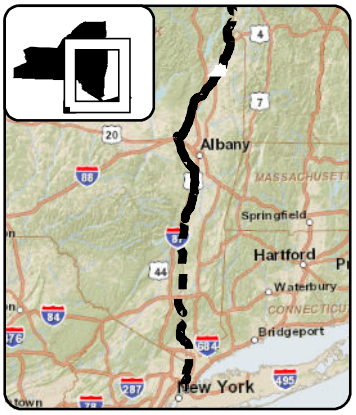

LEGEND

- CHPE Project Milepost
- Proposed CHPE Terrestrial Route HVDC
- Proposed CHPE Submarine Route HVDC
- Proposed CHPE Terrestrial Route HVAC
- Preliminary Construction Corridor
- Perennial Stream Top of Bank
- Intermittent Stream
- Ditch
- Wetland Delineation Line
- Wetland
- 100 Year Flood Zone
- 500 Year Flood Zone
- Hydrography
- Town Boundary
- County Boundary
- Proposed HDD Location
- Proposed Pipe Bridge Location
- Roads
- Rail Line
- Contour - 2'

N

0 100 200

Feet

Transmission Developers Inc.

Champlain Hudson Power Express Project

Champlain Hudson Power Express Inc.

Plan View Map

Terrestrial Route

Sheet 76 of 370


Prepared on 2/27/2012


by: HDR | TDI & TRC

DATA SOURCES: ESRI, NYSDOT, FEMA, NYDEC, NWI, TDI, TRC

Sheet 77

R:\Projects\GIS_2009\168272_TDI_Hudson\MXD\USACE\Terrestrial_Route_8x11_usace_2012.mxd

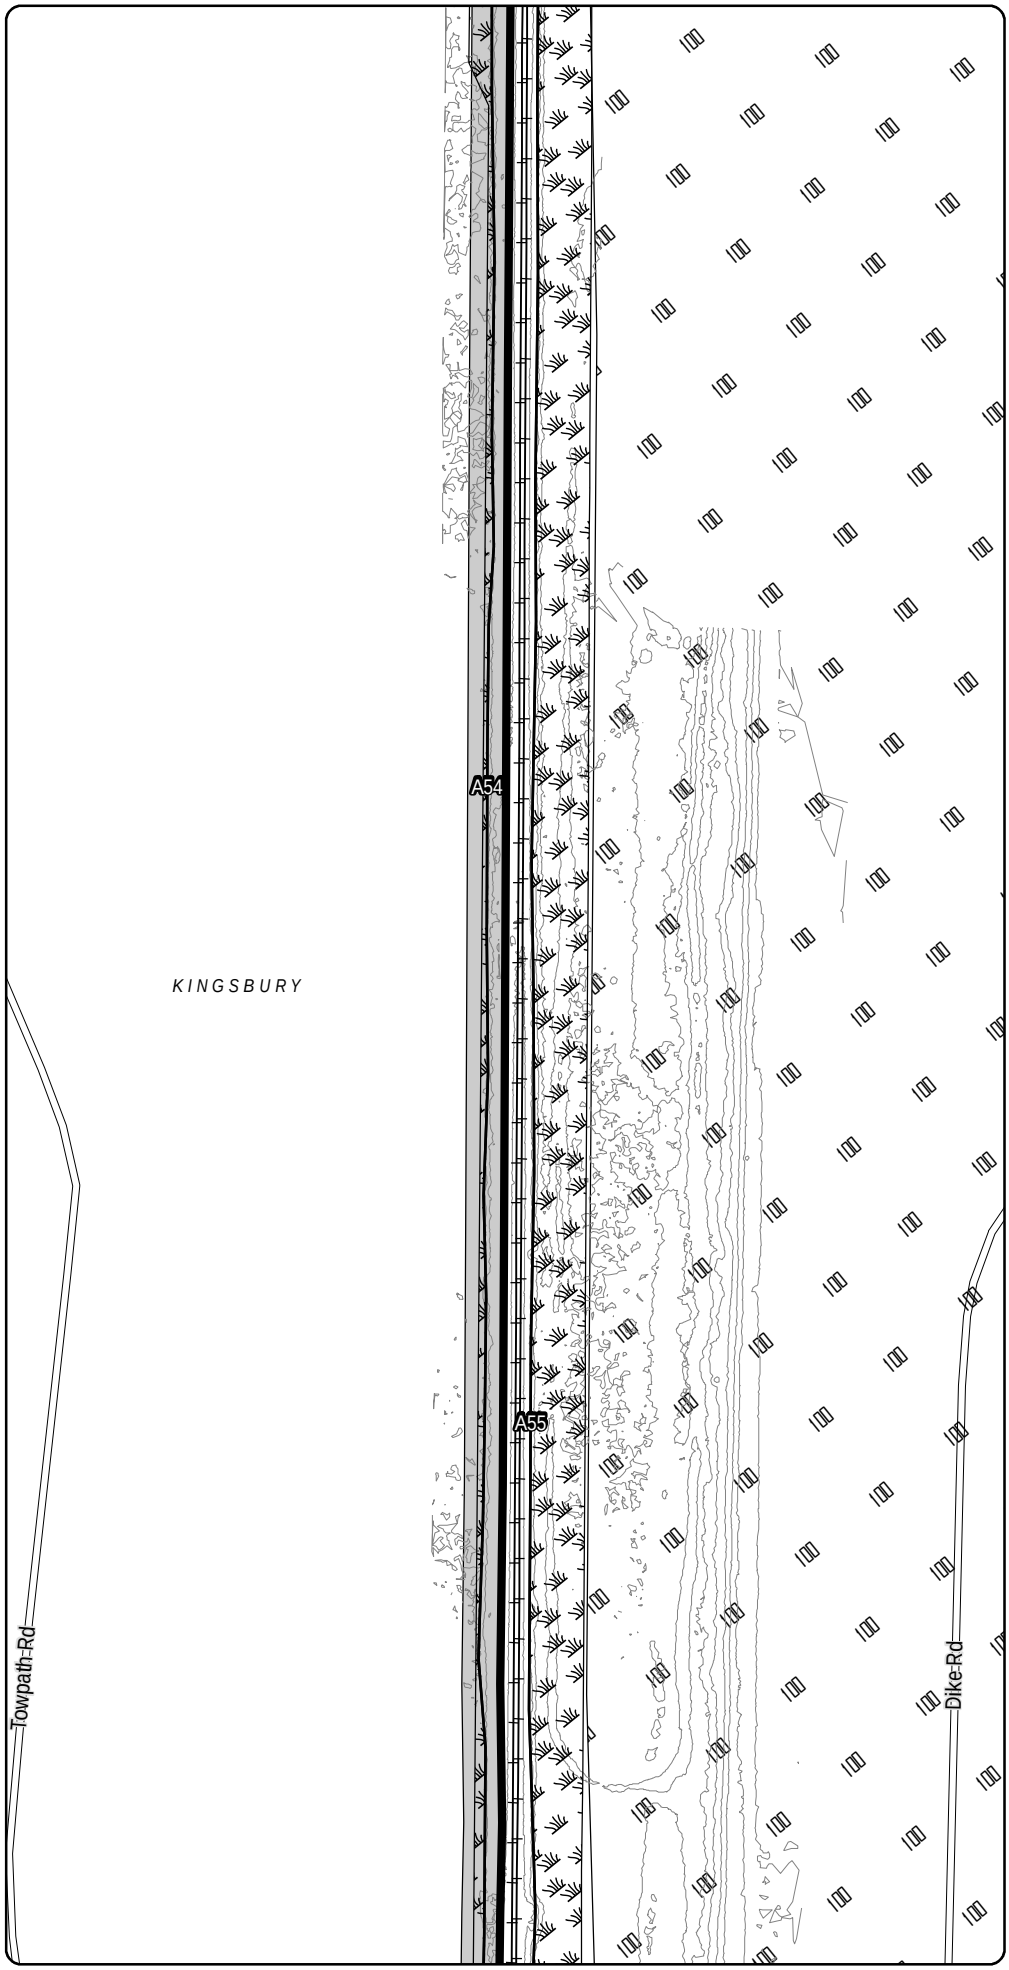

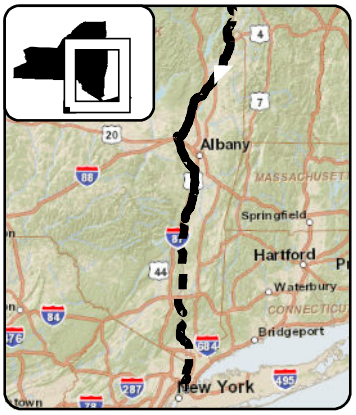

LEGEND

- CHPE Project Milepost
- Proposed CHPE Terrestrial Route HVDC
- Proposed CHPE Submarine Route HVDC
- Proposed CHPE Terrestrial Route HVAC
- Preliminary Construction Corridor
- Perennial Stream Top of Bank
- Intermittent Stream
- Ditch
- Wetland Delineation Line
- Wetland
- 100 Year Flood Zone
- 500 Year Flood Zone
- Hydrography
- Town Boundary
- County Boundary
- Proposed HDD Location
- Proposed Pipe Bridge Location
- Roads
- Rail Line
- Contour - 2'

N

0 100 200

Feet

Transmission Developers Inc.

Champlain Hudson Power Express Project

Champlain Hudson Power Express Inc.

Plan View Map

Terrestrial Route

Sheet 77 of 370


Prepared on 2/27/2012


by: HDR | DTA & TRC

R:\Projects\GIS_2009\168272_TDI_Hudson\MXD\USACE\Terrestrial_Route_8x11_usace_2012.mxd

DATA SOURCES: ESRI, NYSDOT, FEMA, NYDEC, NWI, TDI, TRC

Sheet 77

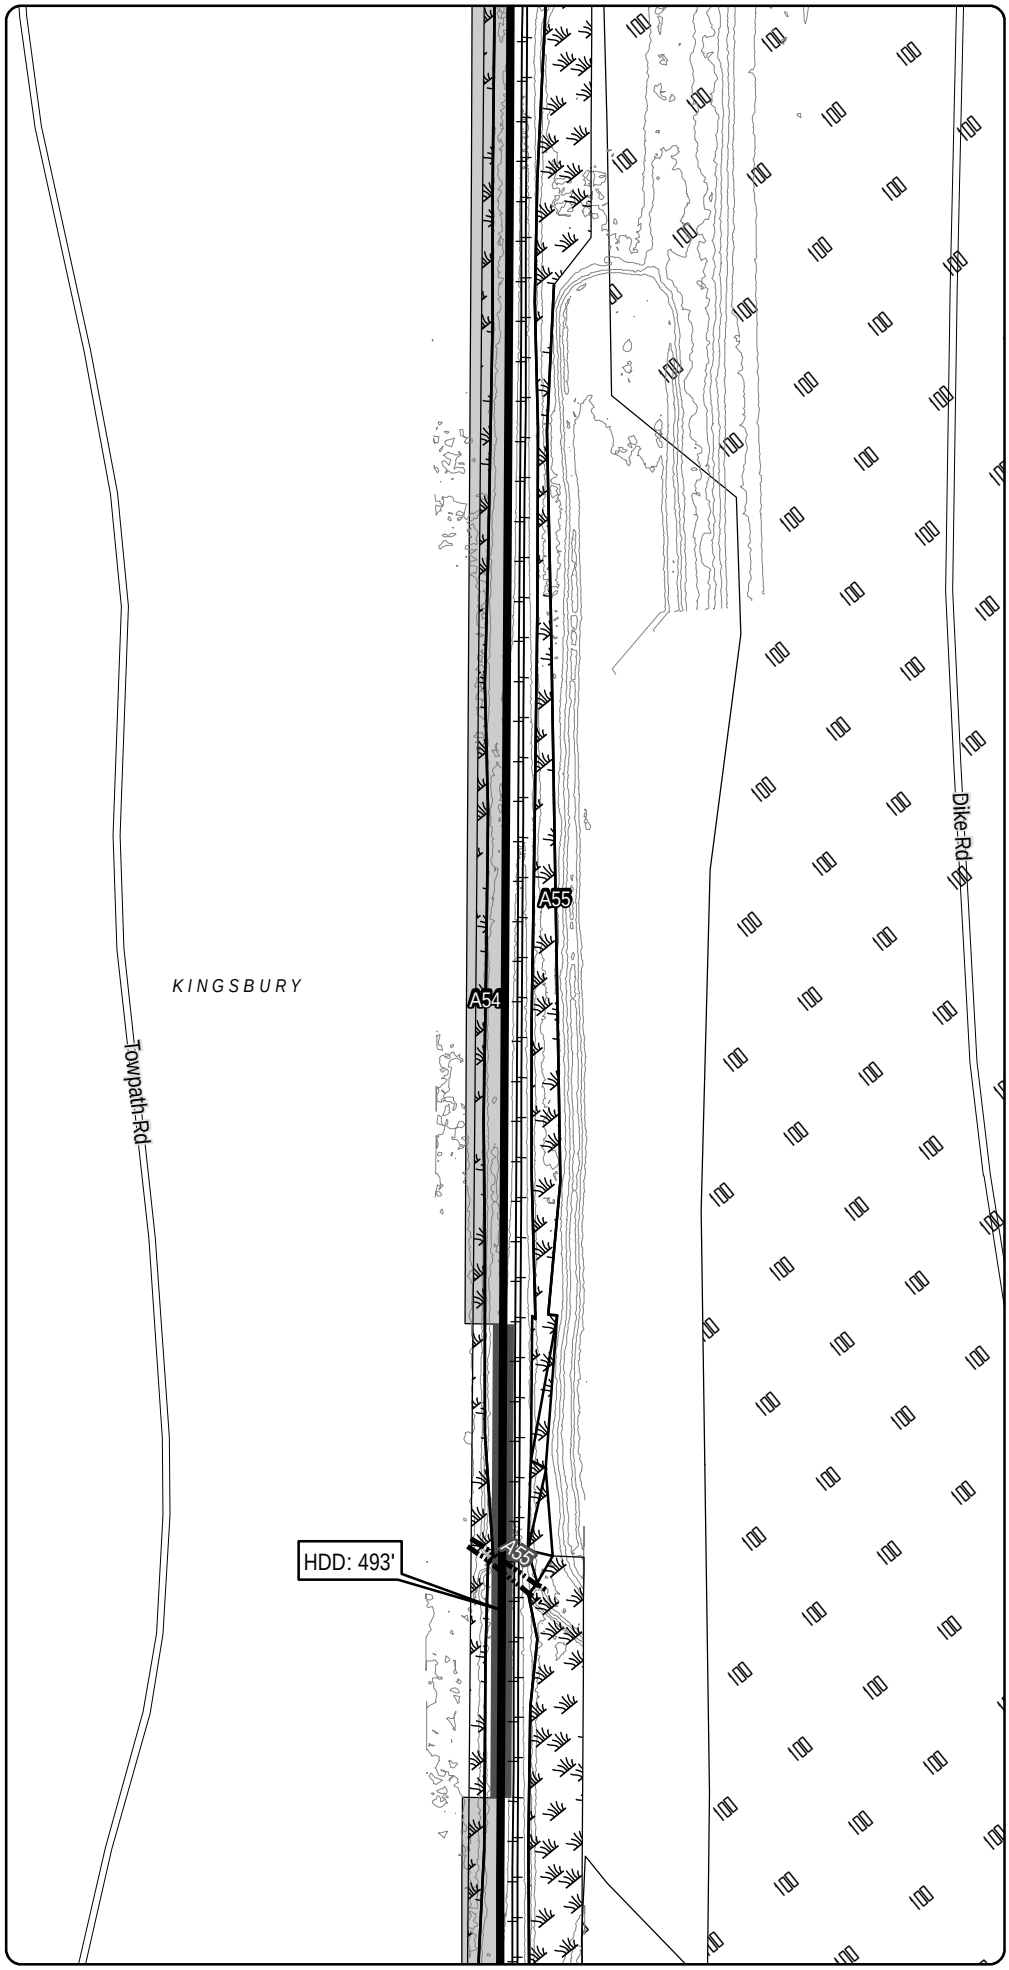

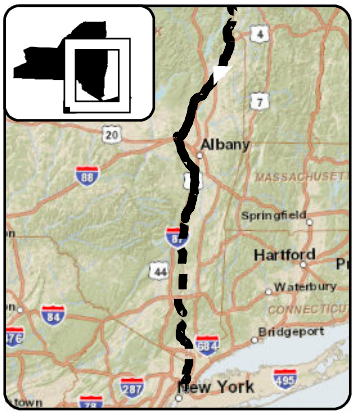

LEGEND

- CHPE Project Milepost
- Proposed CHPE Terrestrial Route HVDC
- Proposed CHPE Submarine Route HVDC
- Proposed CHPE Terrestrial Route HVAC
- Preliminary Construction Corridor
- Perennial Stream Top of Bank
- Intermittent Stream
- Ditch
- Wetland Delineation Line
- Wetland
- 100 Year Flood Zone
- 500 Year Flood Zone
- Hydrography
- Town Boundary
- County Boundary
- Proposed HDD Location
- Proposed Pipe Bridge Location
- Roads
- Rail Line
- Contour - 2'

N

0 100 200

Feet

Transmission Developers Inc.

Champlain Hudson Power Express Project

Champlain Hudson Power Express Inc.

Plan View Map

Terrestrial Route

Sheet 78 of 370

Prepared on 2/27/2012


by: HDR | DTA & TRC


DATA SOURCES: ESRI, NYSDOT, FEMA, NYDEC, NWI, TDI, TRC

Sheet 79

R:\Projects\GIS_2009\168272_TDI_Hudson\MXD\USACE\Terrestrial_Route_8x11_usace_2012.mxd

Sheet 78

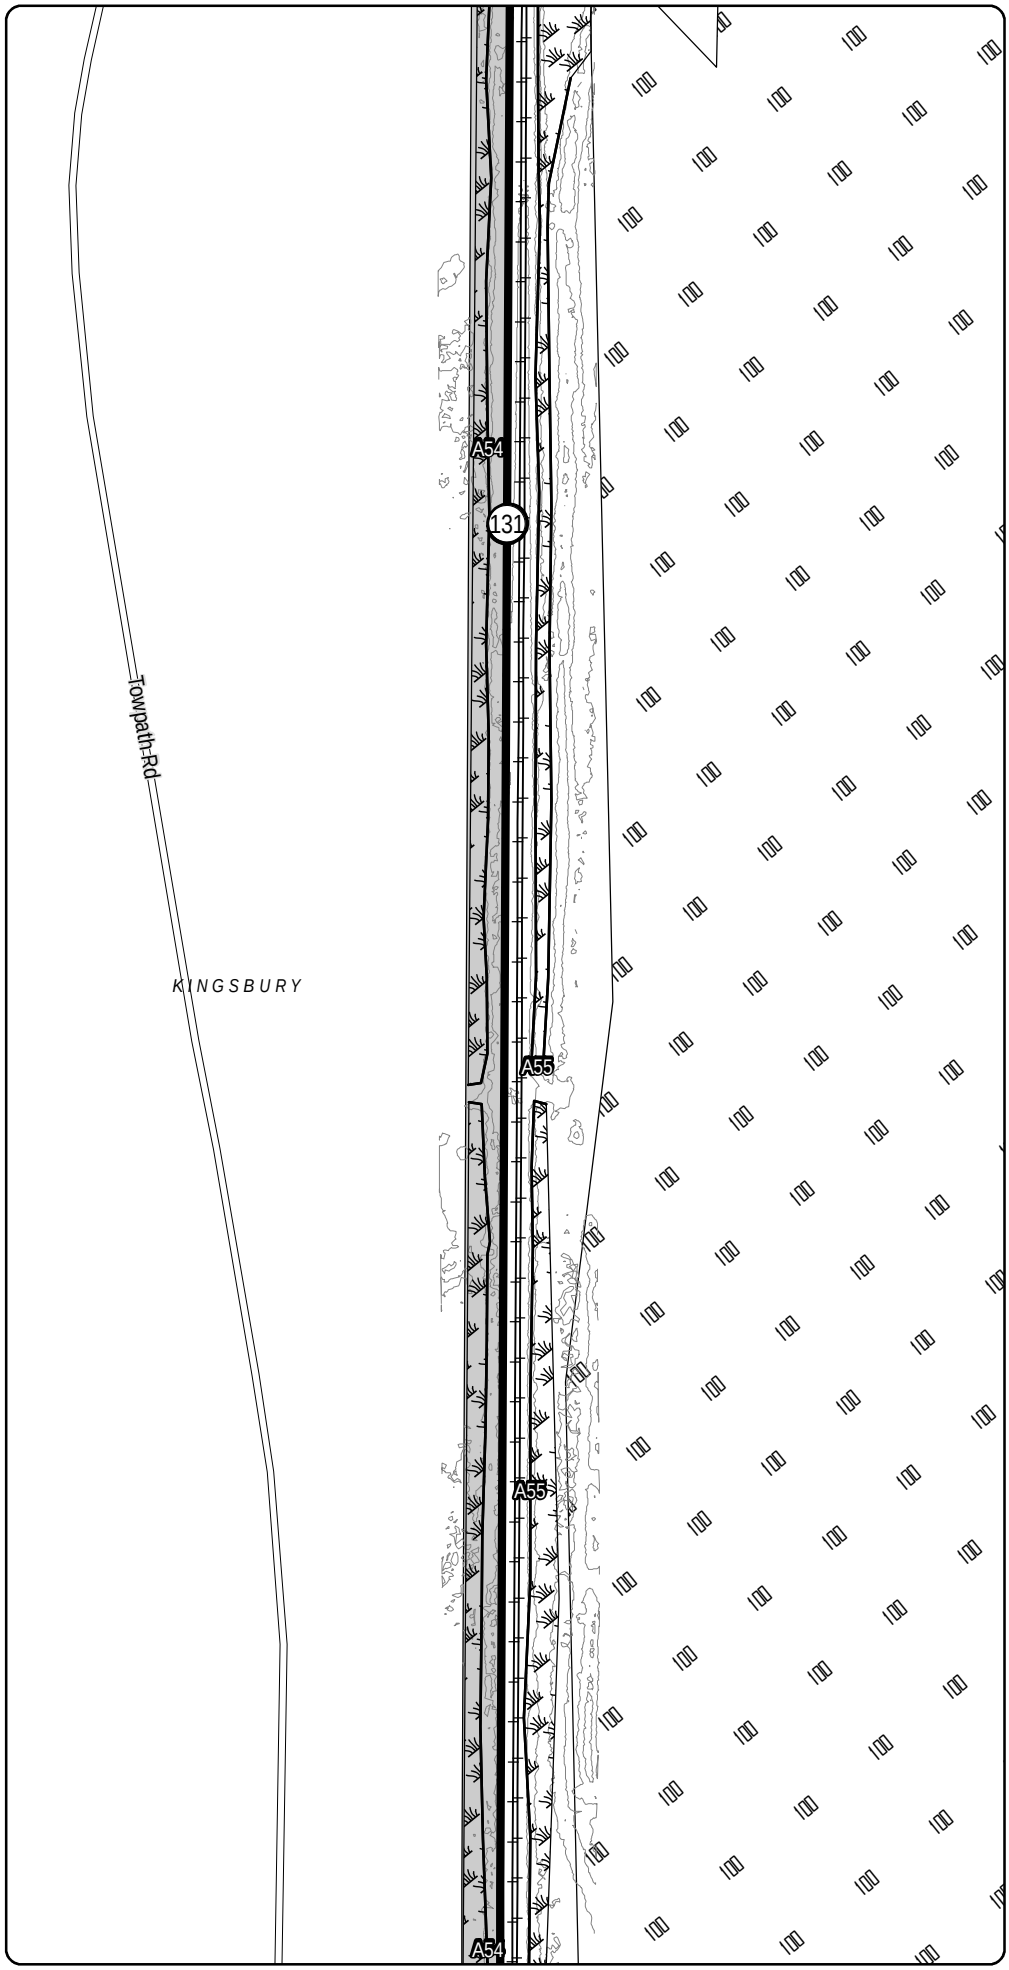

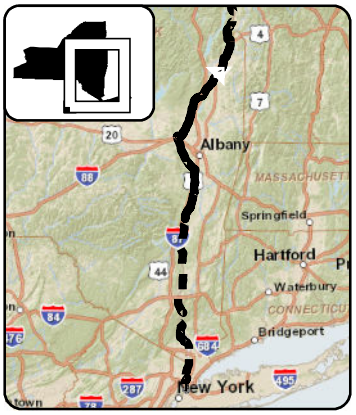

LEGEND

- CHPE Project Milepost
- Proposed CHPE Terrestrial Route HVDC
- Proposed CHPE Submarine Route HVDC
- Proposed CHPE Terrestrial Route HVAC
- Preliminary Construction Corridor
- Perennial Stream Top of Bank
- Intermittent Stream
- Ditch
- Wetland Delineation Line
- Wetland
- 100 Year Flood Zone
- 500 Year Flood Zone
- Hydrography
- Town Boundary
- County Boundary
- Proposed HDD Location
- Proposed Pipe Bridge Location
- Roads
- Rail Line
- Contour - 2'

N

0 100 200

Feet

Transmission Developers Inc.

Champlain Hudson Power Express Project

Champlain Hudson Power Express Inc.

Plan View Map

Terrestrial Route

Sheet 79 of 370


Prepared on 2/27/2012


by: HDR | TDI & TRC

DATA SOURCES: ESRI, NYSDOT, FEMA, NYDEC, NWI, TDI, TRC

Sheet 80

R:\Projects\GIS_2009\168272_TDI_Hudson\MXD\USACE\Terrestrial_Route_8x11_usace_2012.mxd

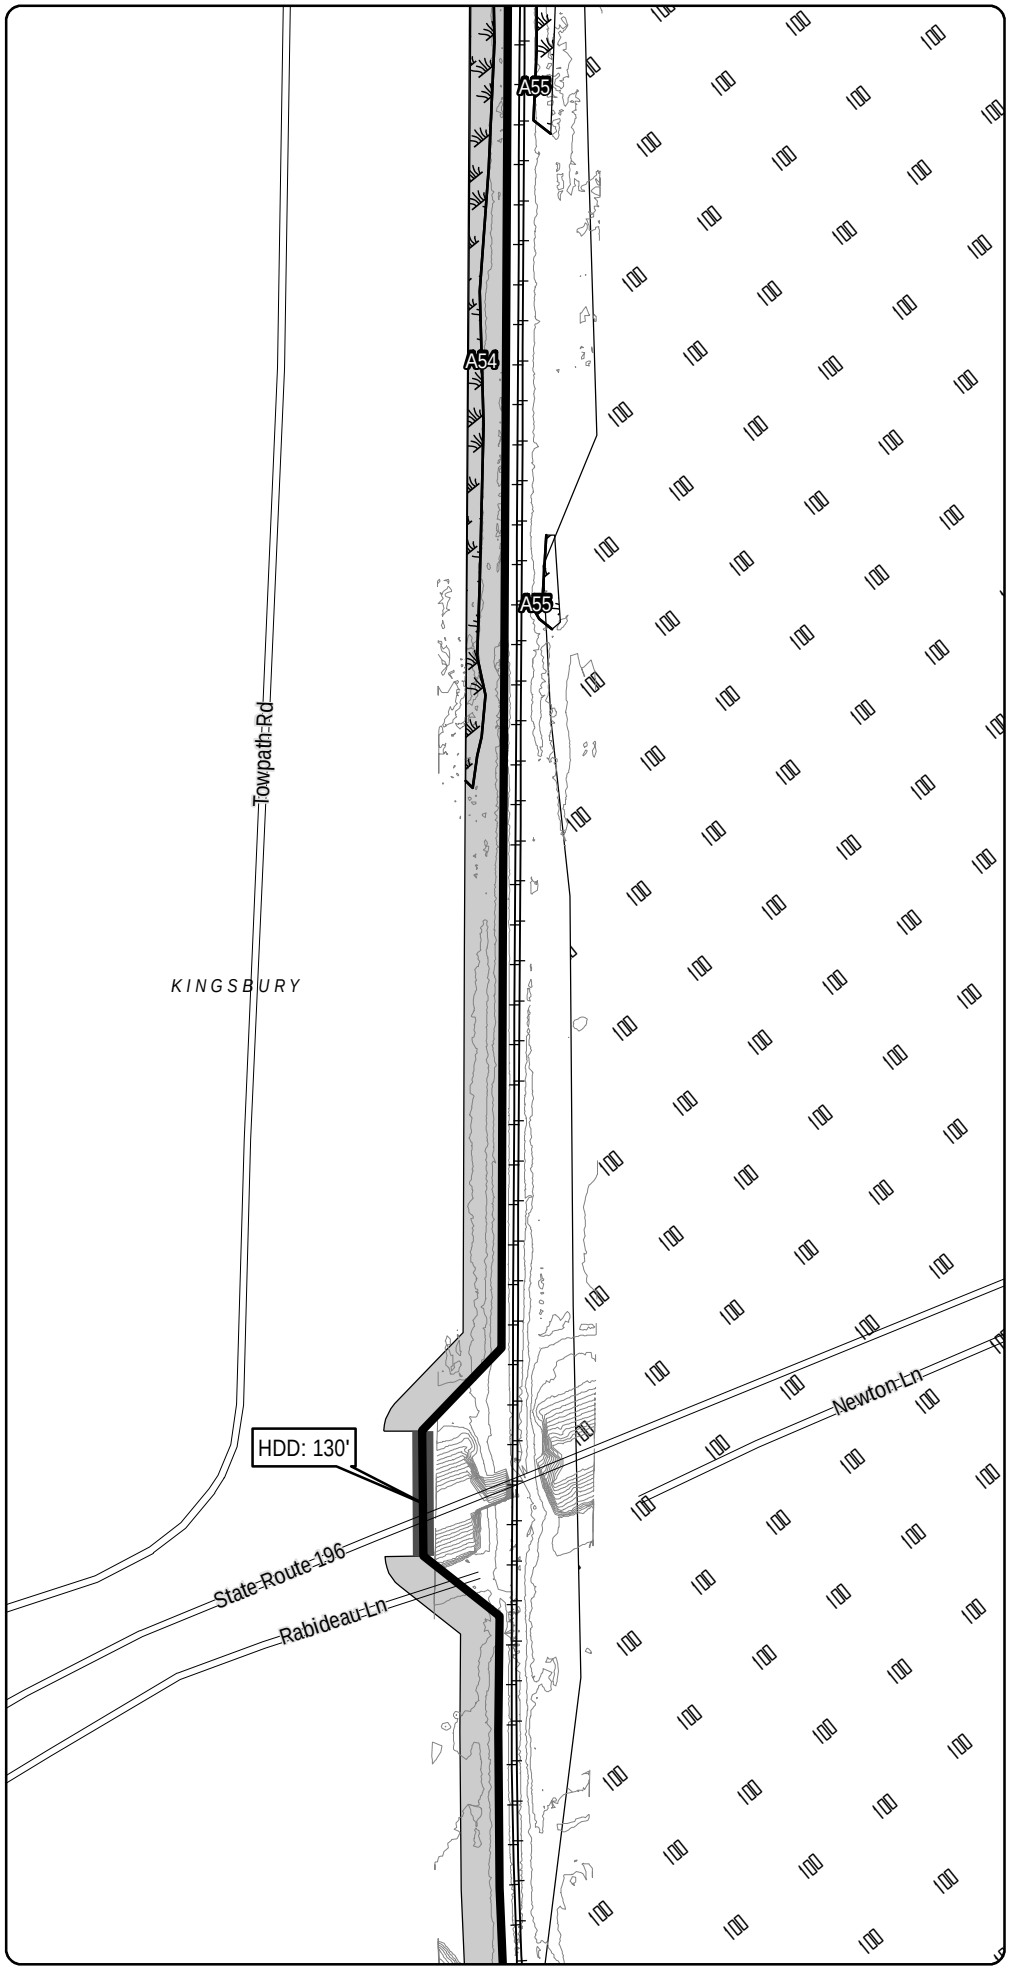

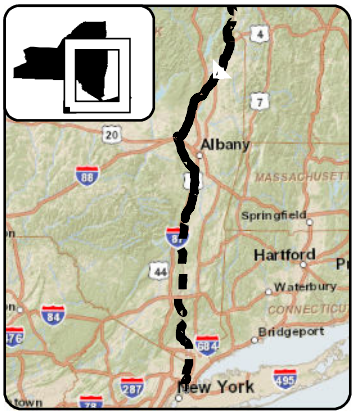

LEGEND

- CHPE Project Milepost
- Proposed CHPE Terrestrial Route HVDC
- Proposed CHPE Submarine Route HVDC
- Proposed CHPE Terrestrial Route HVAC
- Preliminary Construction Corridor
- Perennial Stream Top of Bank
- Intermittent Stream
- Ditch
- Wetland Delineation Line
- Wetland
- 100 Year Flood Zone
- 500 Year Flood Zone
- Hydrography
- Town Boundary
- County Boundary
- Proposed HDD Location
- Proposed Pipe Bridge Location
- Roads
- Rail Line
- Contour - 2'

N

0 100 200

Feet

Transmission Developers Inc.

Champlain Hudson Power Express Project

Champlain Hudson Power Express Inc.

Plan View Map

Terrestrial Route

Sheet 80 of 370


Prepared on 2/27/2012


by: HDR | HDR & TRC

DATA SOURCES: ESRI, NYSDOT, FEMA, NYDEC, NWI, TDI, TRC

R:\Projects\GIS_2009\168272_TDI_Hudson\MXD\USACE\Terrestrial_Route_8x11_usace_2012.mxd

Sheet 80

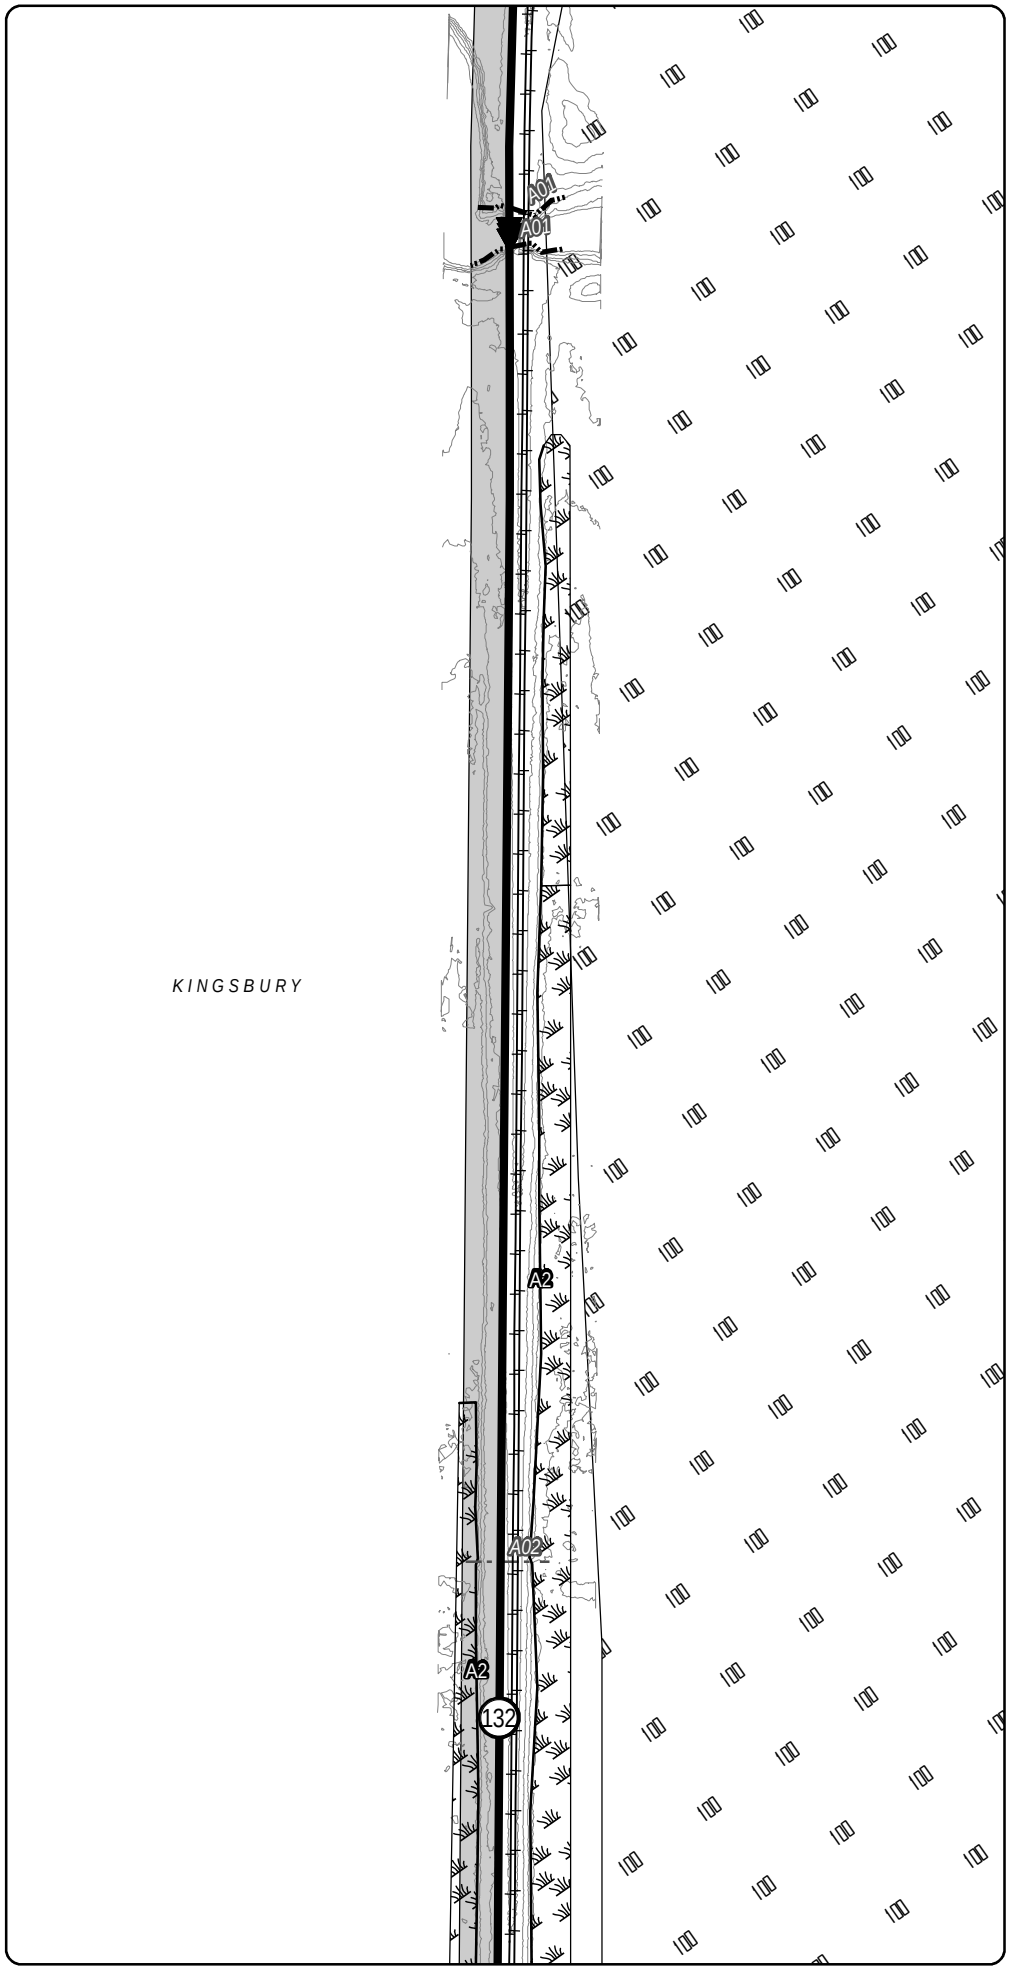

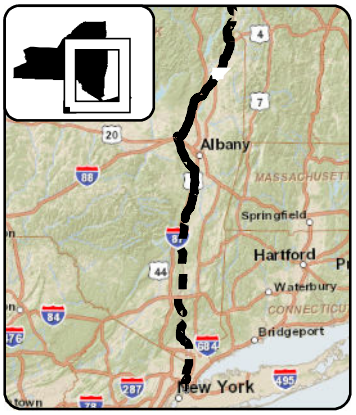

LEGEND

- CHPE Project Milepost
- Proposed CHPE Terrestrial Route HVDC
- Proposed CHPE Submarine Route HVDC
- Proposed CHPE Terrestrial Route HVAC
- Preliminary Construction Corridor
- Perennial Stream Top of Bank
- Intermittent Stream
- Ditch
- Wetland Delineation Line
- Wetland
- 100 Year Flood Zone
- 500 Year Flood Zone
- Hydrography
- Town Boundary
- County Boundary
- Proposed HDD Location
- Proposed Pipe Bridge Location
- Roads
- Rail Line
- Contour - 2'

N

0 100 200

Feet

Transmission Developers Inc.

Champlain Hudson Power Express Project

Champlain Hudson Power Express Inc.

Plan View Map

Terrestrial Route

Sheet 81 of 370

Prepared on 2/27/2012


by: HDR | DTA & TRC


DATA SOURCES: ESRI, NYSDOT, FEMA, NYDEC, NWI, TDI, TRC

Sheet 82

R:\Projects\GIS_2009\168272_TDI_Hudson\MXD\USACE\Terrestrial_Route_8x11_usace_2012.mxd

Sheet 81

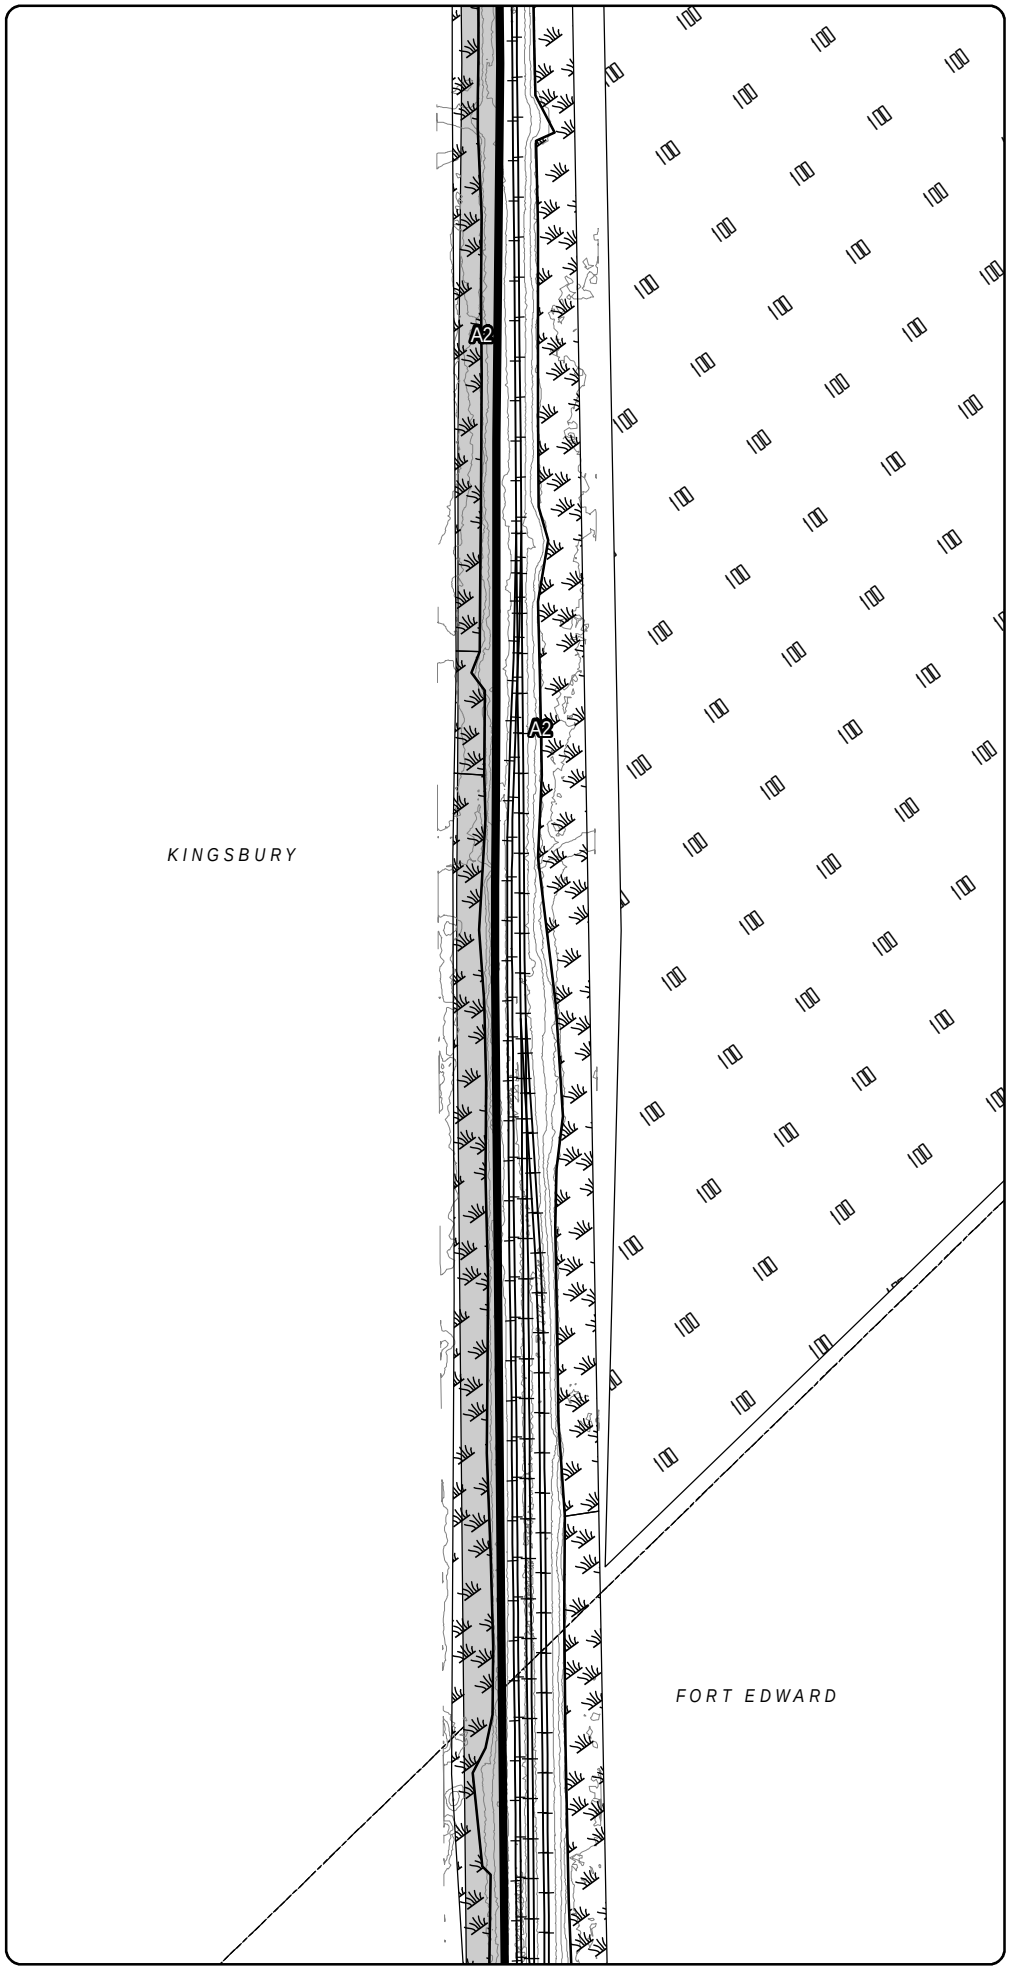

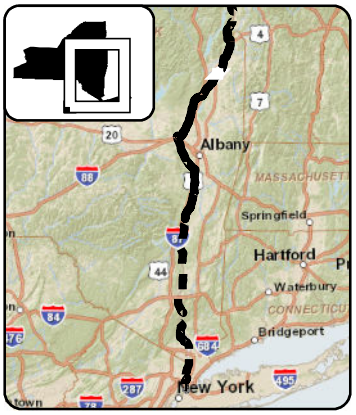

LEGEND

- CHPE Project Milepost
- Proposed CHPE Terrestrial Route HVDC
- Proposed CHPE Submarine Route HVDC
- Proposed CHPE Terrestrial Route HVAC
- Preliminary Construction Corridor
- Perennial Stream Top of Bank
- Intermittent Stream
- Ditch
- Wetland Delineation Line
- Wetland
- 100 Year Flood Zone
- 500 Year Flood Zone
- Hydrography
- Town Boundary
- County Boundary
- Proposed HDD Location
- Proposed Pipe Bridge Location
- Roads
- Rail Line
- Contour - 2'

N

0 100 200

Feet

Transmission Developers Inc.

Champlain Hudson Power Express Project

Champlain Hudson Power Express Inc.

Plan View Map

Terrestrial Route

Sheet 82 of 370


Prepared on 2/27/2012


by: HDR | DTA & TRC

DATA SOURCES: ESRI, NYSDOT, FEMA, NYDEC, NWI, TDI, TRC

Sheet 83

R:\Projects\GIS_2009\168272_TDI_Hudson\MXD\USACE\Terrestrial_Route_8x11_usace_2012.mxd

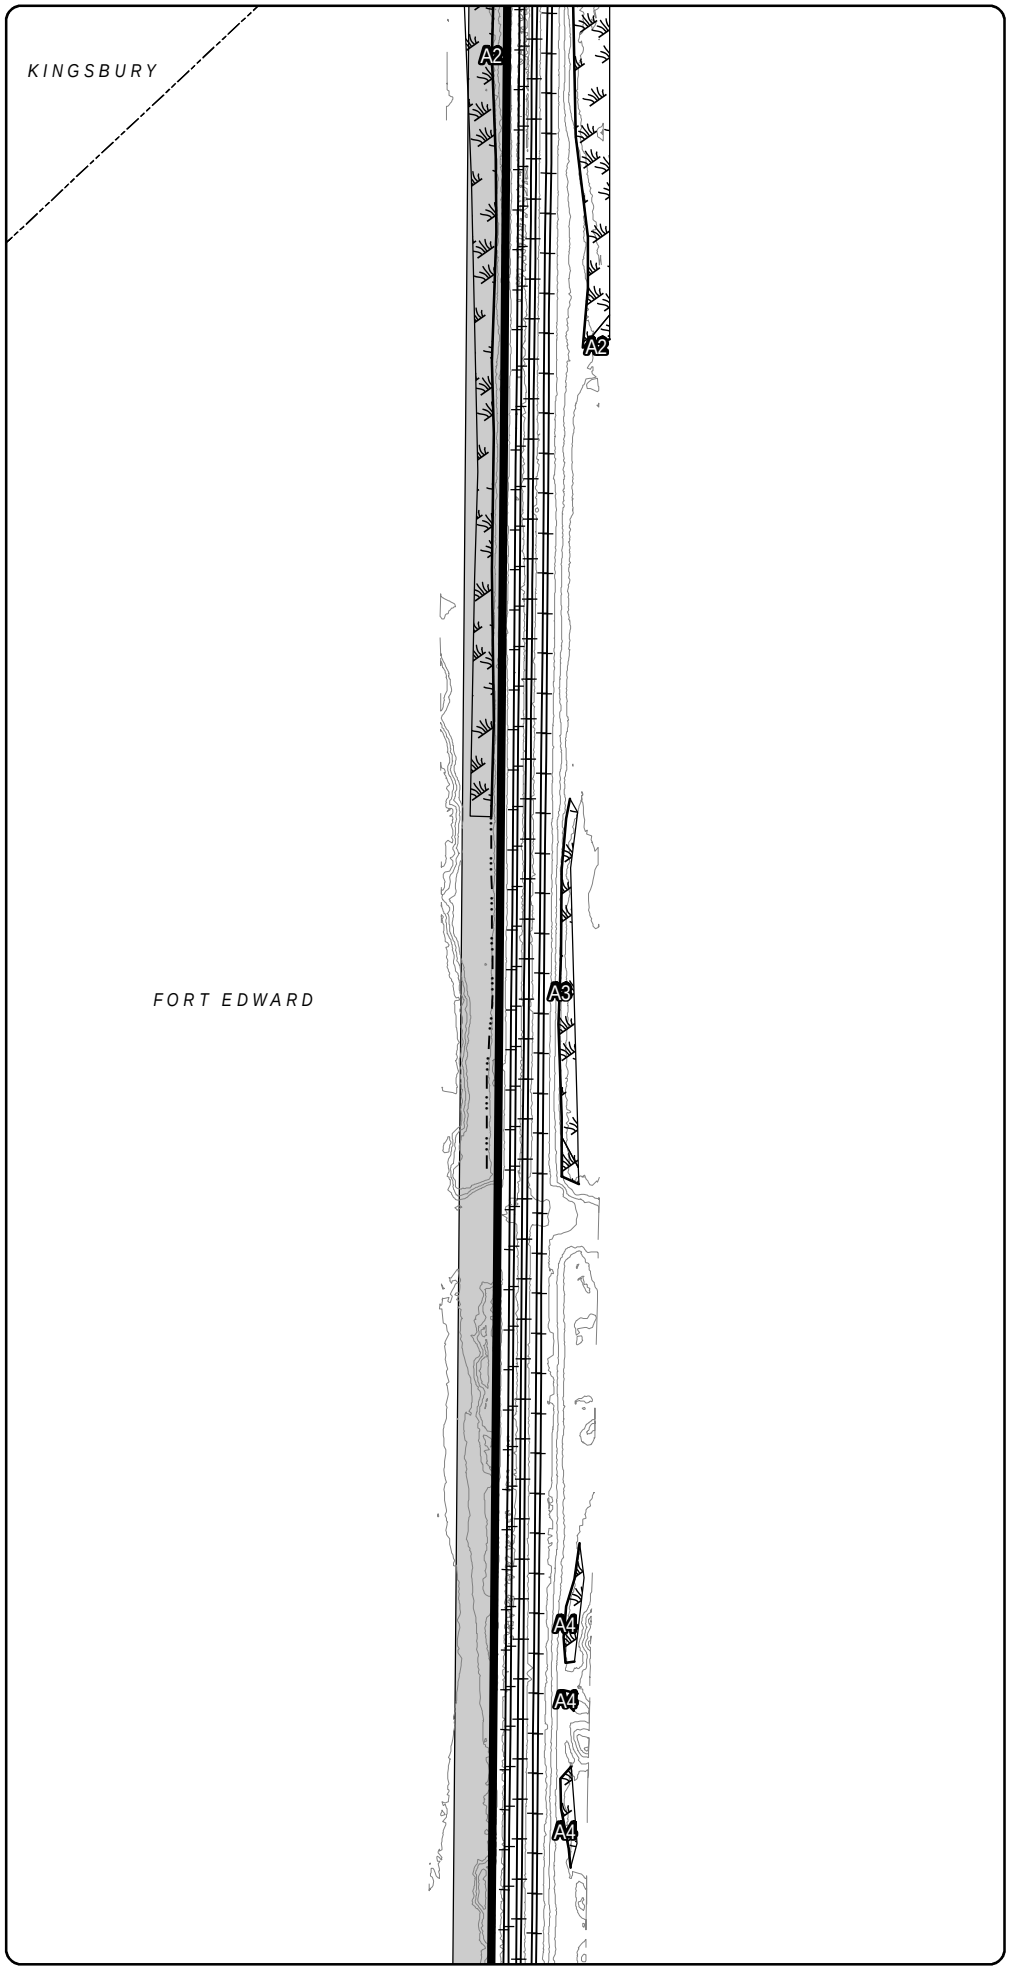

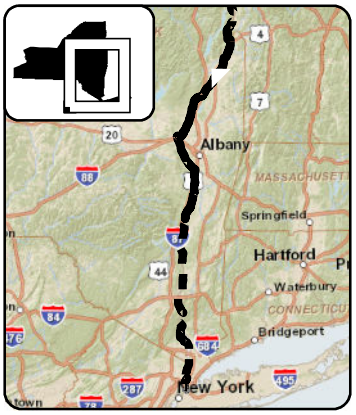

LEGEND

- CHPE Project Milepost
- Proposed CHPE Terrestrial Route HVDC
- Proposed CHPE Submarine Route HVDC
- Proposed CHPE Terrestrial Route HVAC
- Preliminary Construction Corridor
- Perennial Stream Top of Bank
- Intermittent Stream
- Ditch
- Wetland Delineation Line
- Wetland
- 100 Year Flood Zone
- 500 Year Flood Zone
- Hydrography
- Town Boundary
- County Boundary
- Proposed HDD Location
- Proposed Pipe Bridge Location
- Roads
- Rail Line
- Contour - 2'

N

0 100 200

Feet

Transmission Developers Inc.

Champlain Hudson Power Express Project

Champlain Hudson Power Express Inc.

Plan View Map

Terrestrial Route


Sheet 83 of 370


Prepared on 2/27/2012

by: HDR | DTA & TRC

DATA SOURCES: ESRI, NYSDOT, FEMA, NYDEC, NWI, TDI, TRC

R:\Projects\GIS_2009\168272_TDI_Hudson\MXD\USACE\Terrestrial_Route_8x11_usace_2012.mxd

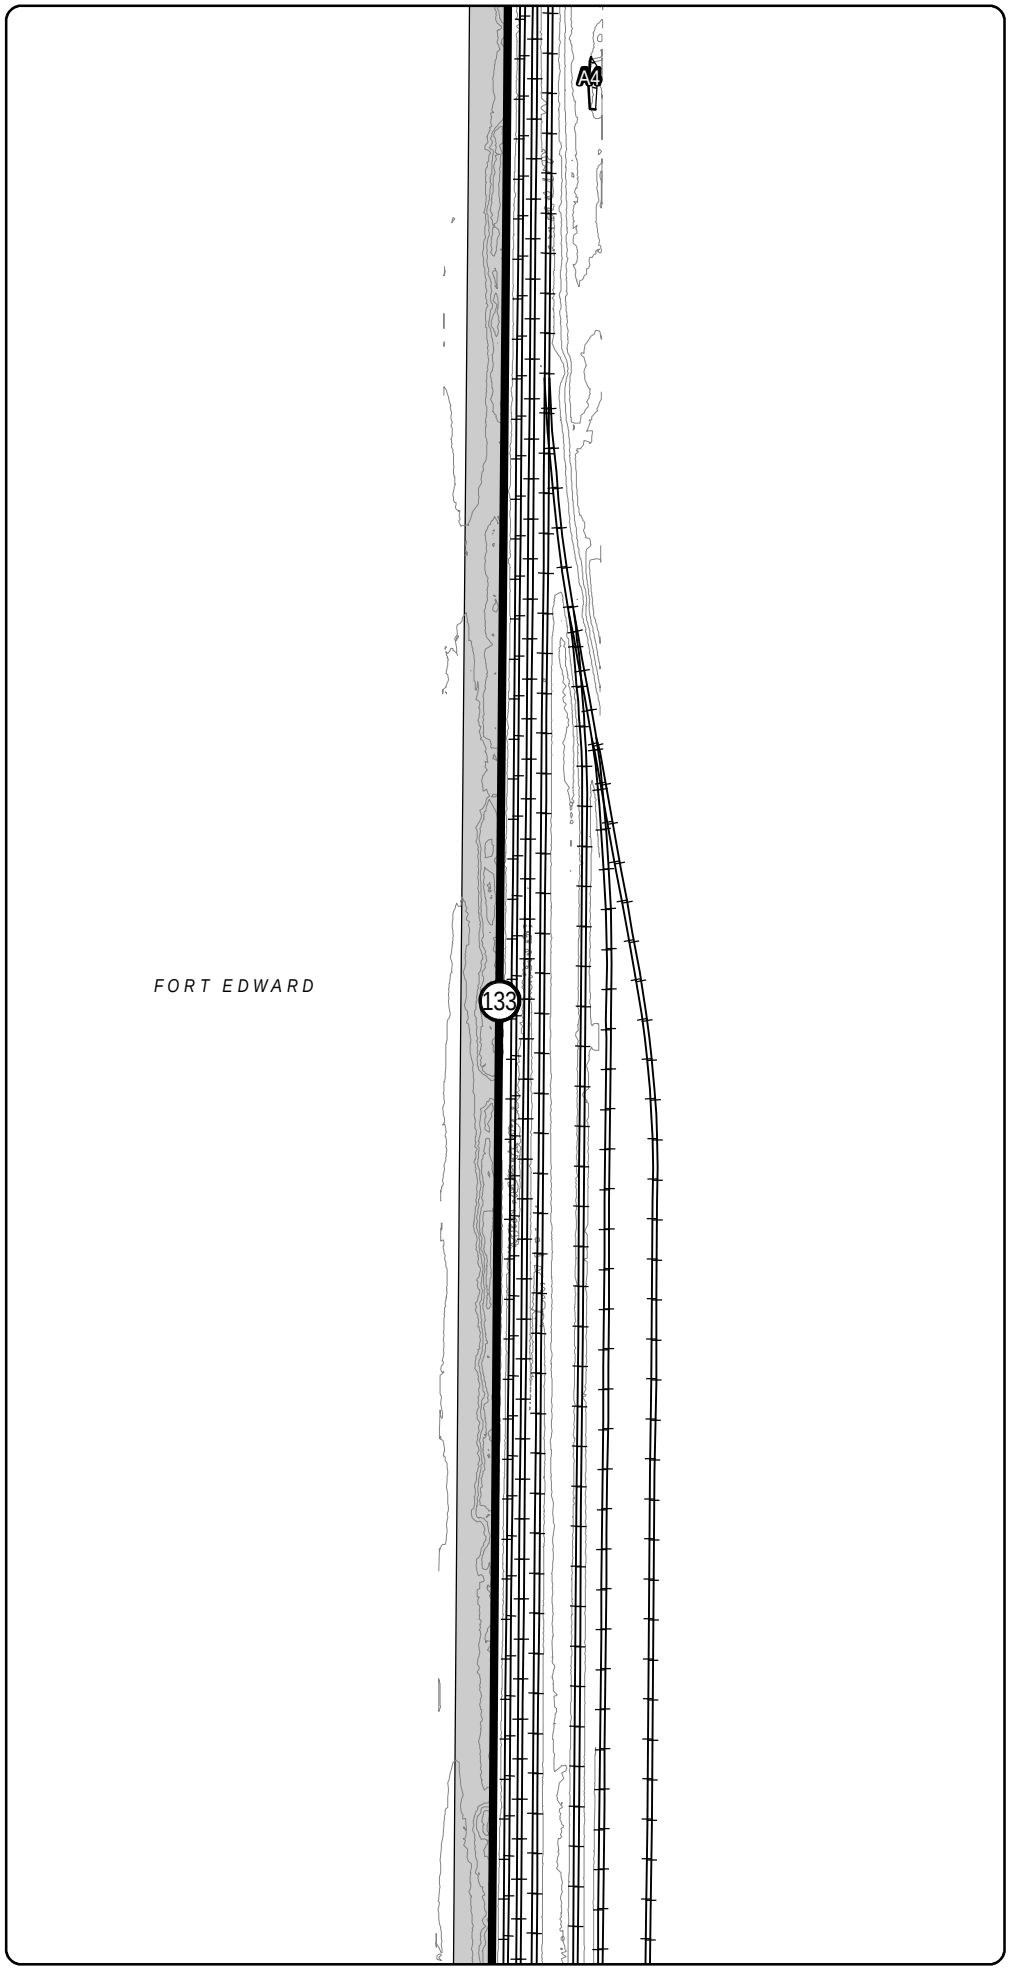

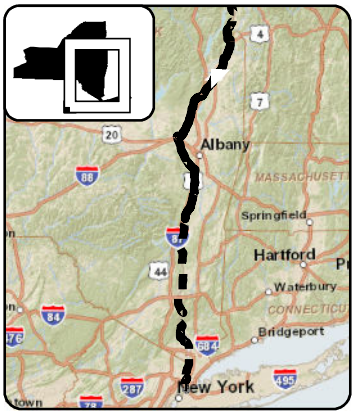

LEGEND

- CHPE Project Milepost
- Proposed CHPE Terrestrial Route HVDC
- Proposed CHPE Submarine Route HVDC
- Proposed CHPE Terrestrial Route HVAC
- Preliminary Construction Corridor
- Perennial Stream Top of Bank
- Intermittent Stream
- Ditch
- Wetland Delineation Line
- Wetland
- 100 Year Flood Zone
- 500 Year Flood Zone
- Hydrography
- Town Boundary
- County Boundary
- Proposed HDD Location
- Proposed Pipe Bridge Location
- Roads
- Rail Line
- Contour - 2'

N

0 100 200

Feet

Transmission Developers Inc.

Champlain Hudson Power Express Project

Champlain Hudson Power Express Inc.

Plan View Map

Terrestrial Route

Sheet 84 of 370


Prepared on 2/27/2012


by: HDR | DTA & TRC

DATA SOURCES: ESRI, NYSDOT, FEMA, NYDEC, NWI, TDI, TRC

R:\Projects\GIS_2009\168272_TDI_Hudson\MXD\USACE\Terrestrial_Route_8x11_usace_2012.mxd

Sheet 84

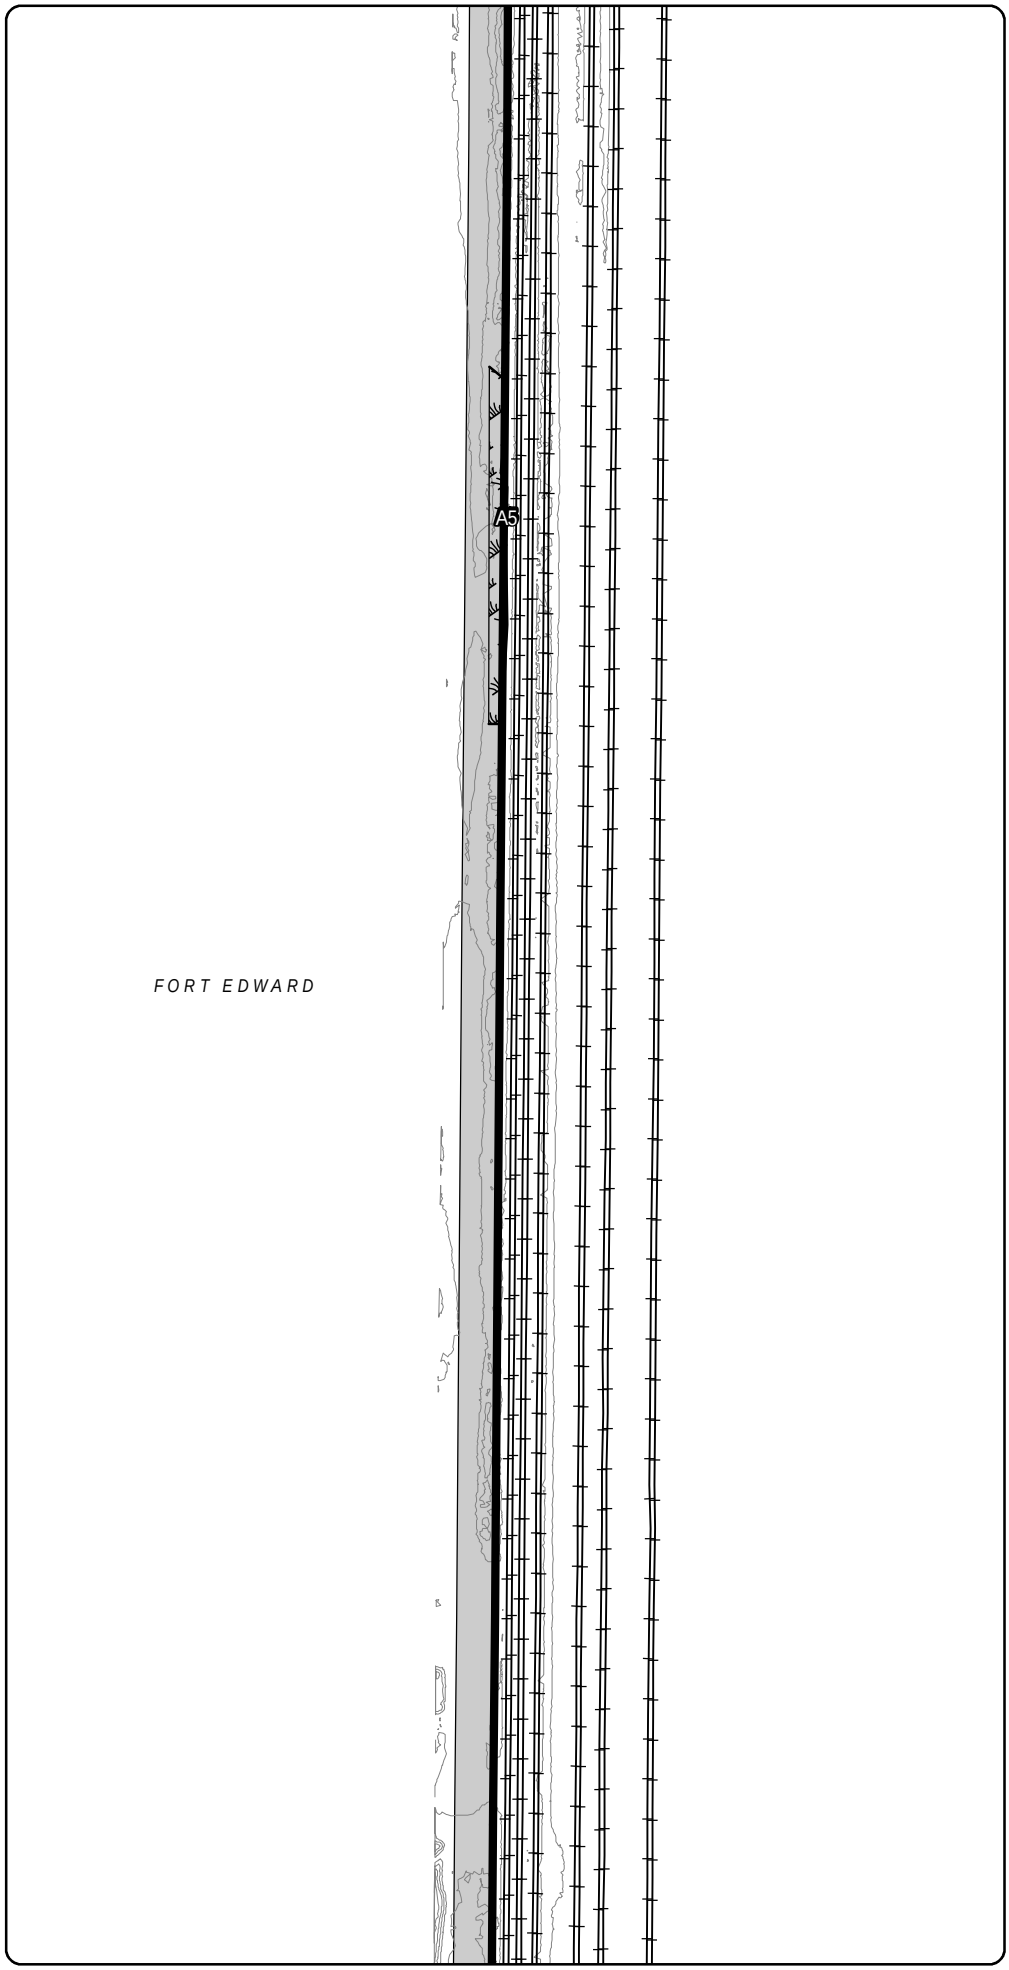

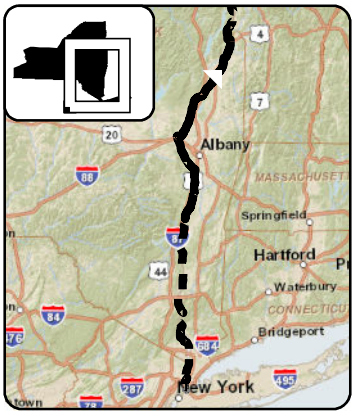

LEGEND

- CHPE Project Milepost
- Proposed CHPE Terrestrial Route HVDC
- Proposed CHPE Submarine Route HVDC
- Proposed CHPE Terrestrial Route HVAC
- Preliminary Construction Corridor
- Perennial Stream Top of Bank
- Intermittent Stream
- Ditch
- Wetland Delineation Line
- Wetland
- 100 Year Flood Zone
- 500 Year Flood Zone
- Hydrography
- Town Boundary
- County Boundary
- Proposed HDD Location
- Proposed Pipe Bridge Location
- Roads
- Rail Line
- Contour - 2'

N

0 100 200

Feet

Transmission Developers Inc.

Champlain Hudson Power Express Project

Champlain Hudson Power Express Inc.

Plan View Map

Terrestrial Route

Sheet 85 of 370


Prepared on 2/27/2012


by: HDR | TDI & TRC

DATA SOURCES: ESRI, NYSDOT, FEMA, NYDEC, NWI, TDI, TRC

Sheet 86

R:\Projects\GIS_2009\168272_TDI_Hudson\MXD\USACE\Terrestrial_Route_8x11_usace_2012.mxd

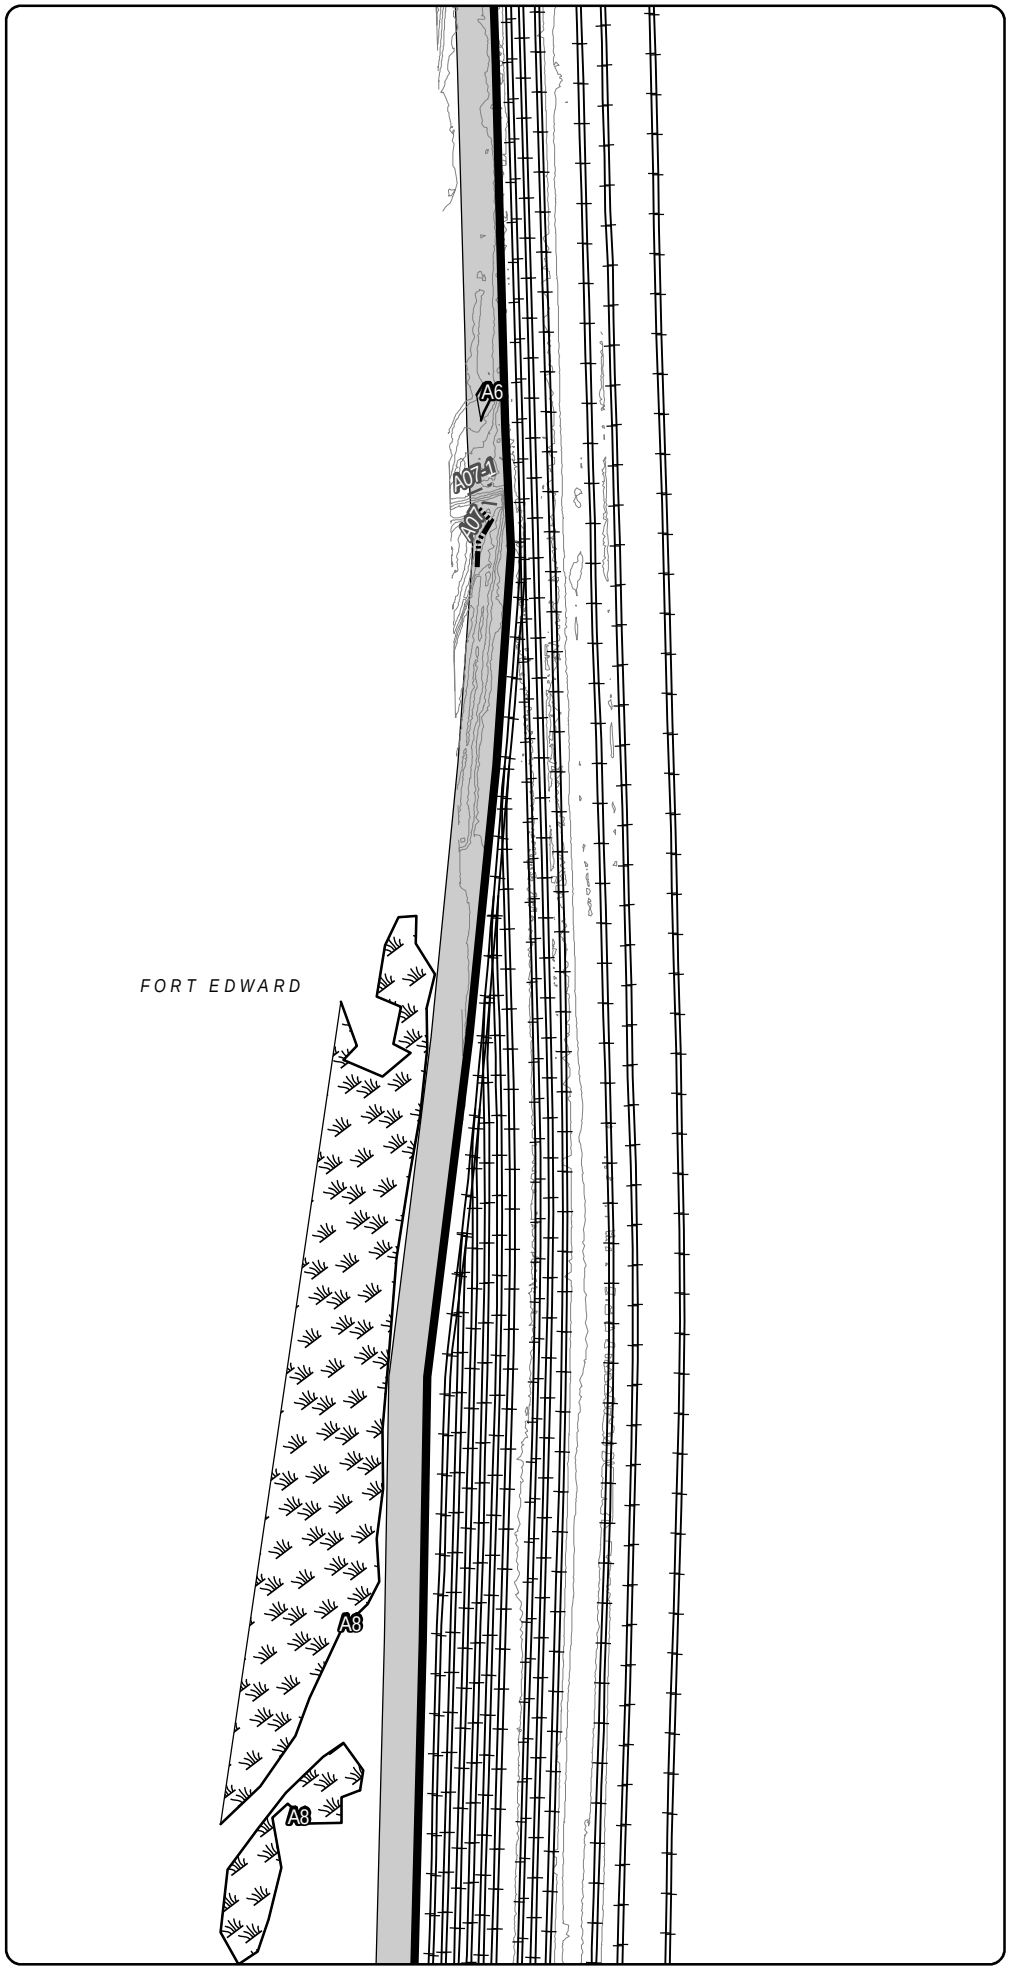

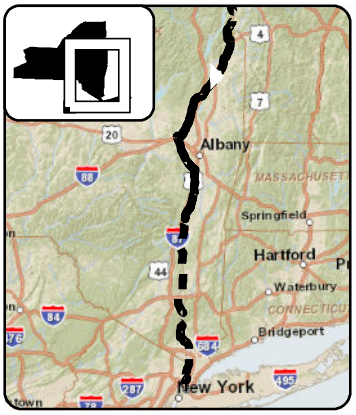

LEGEND

- CHPE Project Milepost
- Proposed CHPE Terrestrial Route HVDC
- Proposed CHPE Submarine Route HVDC
- Proposed CHPE Terrestrial Route HVAC
- Preliminary Construction Corridor
- Perennial Stream Top of Bank
- Intermittent Stream
- Ditch
- Wetland Delineation Line
- Wetland
- 100 Year Flood Zone
- 500 Year Flood Zone
- Hydrography
- Town Boundary
- County Boundary
- Proposed HDD Location
- Proposed Pipe Bridge Location
- Roads
- Rail Line
- Contour - 2'

N

0 100 200

Feet

Transmission Developers Inc.

Champlain Hudson Power Express Project

Champlain Hudson Power Express Inc.

Plan View Map

Terrestrial Route


Sheet 86 of 370


Prepared on 2/27/2012

by: HDR | DTA & TRC

DATA SOURCES: ESRI, NYSDOT, FEMA, NYDEC, NWI, TDI, TRC

R:\Projects\GIS_2009\168272_TDI_Hudson\MXD\USACE\Terrestrial_Route_8x11_usace_2012.mxd

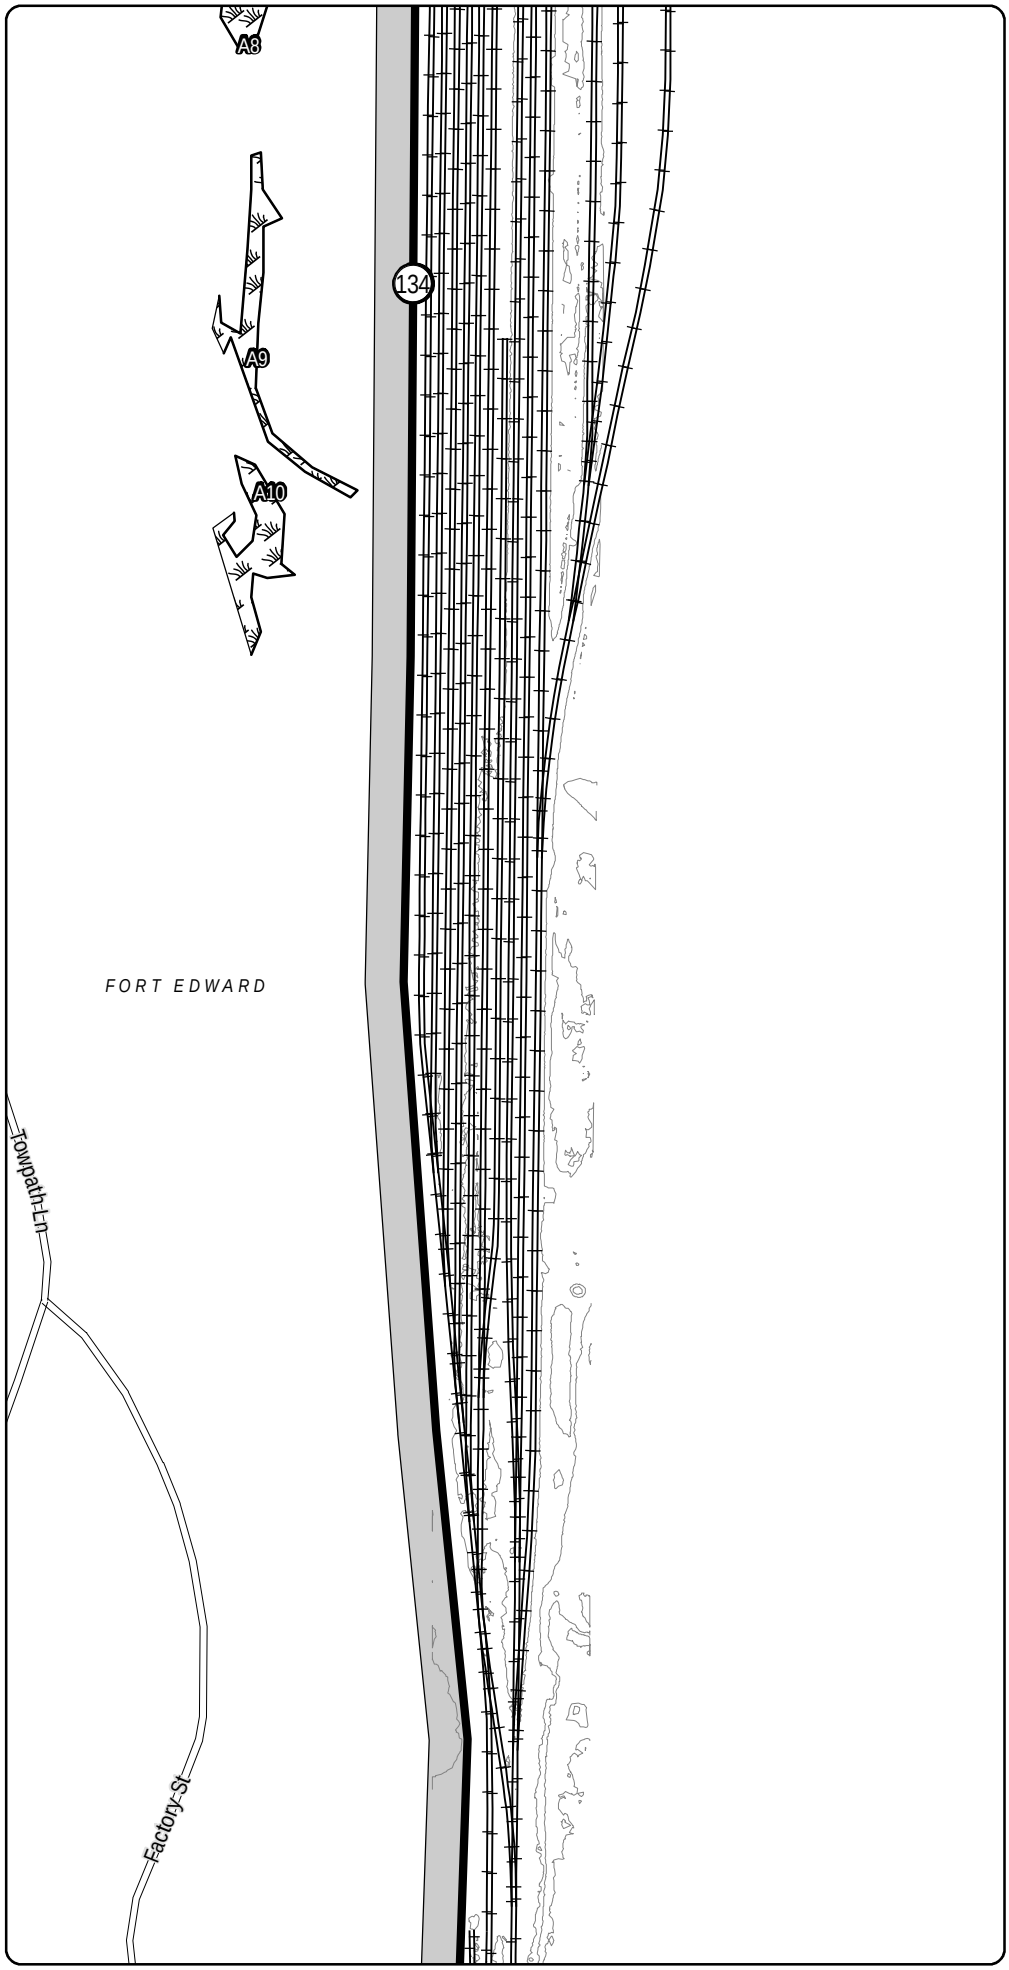

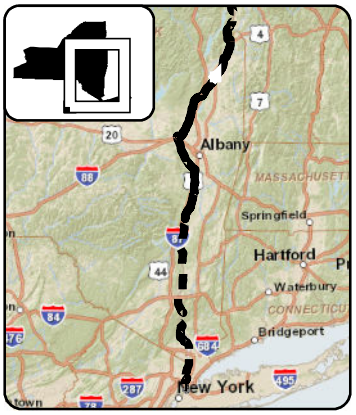

LEGEND

- CHPE Project Milepost
- Proposed CHPE Terrestrial Route HVDC
- Proposed CHPE Submarine Route HVDC
- Proposed CHPE Terrestrial Route HVAC
- Preliminary Construction Corridor
- Perennial Stream Top of Bank
- Intermittent Stream
- Ditch
- Wetland Delineation Line
- Wetland
- 100 Year Flood Zone
- 500 Year Flood Zone
- Hydrography
- Town Boundary
- County Boundary
- Proposed HDD Location
- Proposed Pipe Bridge Location
- Roads
- Rail Line
- Contour - 2'

N

0 100 200

Feet

Transmission Developers Inc.

Champlain Hudson Power Express Project

Champlain Hudson Power Express Inc.

Plan View Map

Terrestrial Route

Sheet 87 of 370


Prepared on 2/27/2012


by: HDR | TRC & TRC

DATA SOURCES: ESRI, NYSDOT, FEMA, NYDEC, NWI, TDI, TRC

R:\Projects\GIS_2009\168272_TDI_Hudson\MXD\USACE\Terrestrial_Route_8x11_usace_2012.mxd

Sheet 87

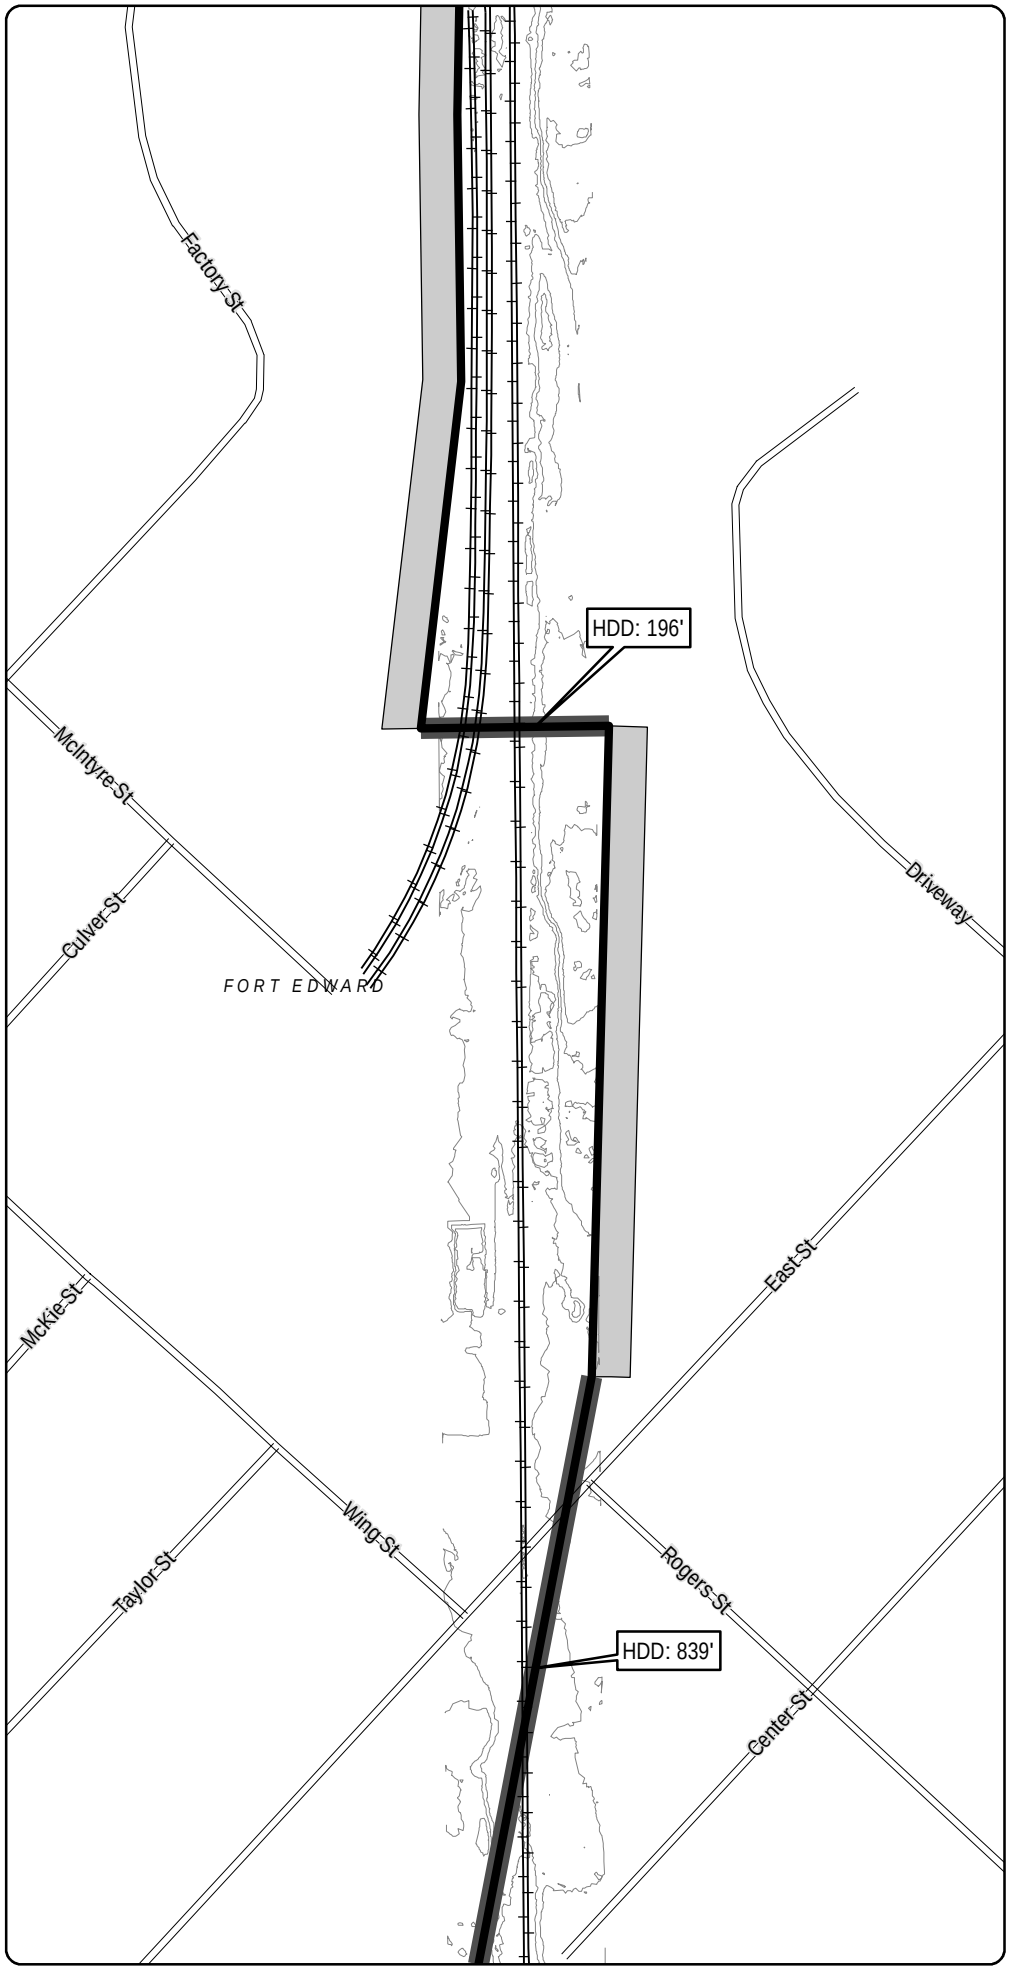

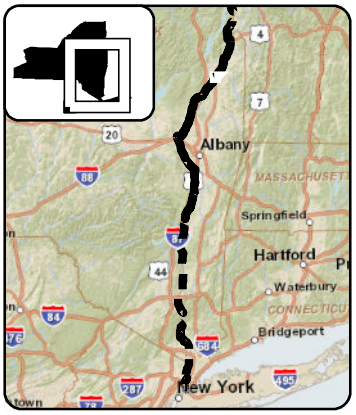

LEGEND

- CHPE Project Milepost
- Proposed CHPE Terrestrial Route HVDC
- Proposed CHPE Submarine Route HVDC
- Proposed CHPE Terrestrial Route HVAC
- Preliminary Construction Corridor
- Perennial Stream Top of Bank
- Intermittent Stream
- Ditch
- Wetland Delineation Line
- Wetland
- 100 Year Flood Zone
- 500 Year Flood Zone
- Hydrography
- Town Boundary
- County Boundary
- Proposed HDD Location
- Proposed Pipe Bridge Location
- Roads
- Rail Line
- Contour - 2'

N

0 100 200

Feet

Transmission Developers Inc.

Champlain Hudson Power Express Project

Champlain Hudson Power Express Inc.

Plan View Map

Terrestrial Route

Sheet 88 of 370

Prepared on 2/27/2012


by: HDR | DTA & TRC


DATA SOURCES: ESRI, NYSDOT, FEMA, NYDEC, NWI, TDI, TRC

Sheet 89

R:\Projects\GIS_2009\168272_TDI_Hudson\MXD\USACE\Terrestrial_Route_8x11_usace_2012.mxd

Sheet 88

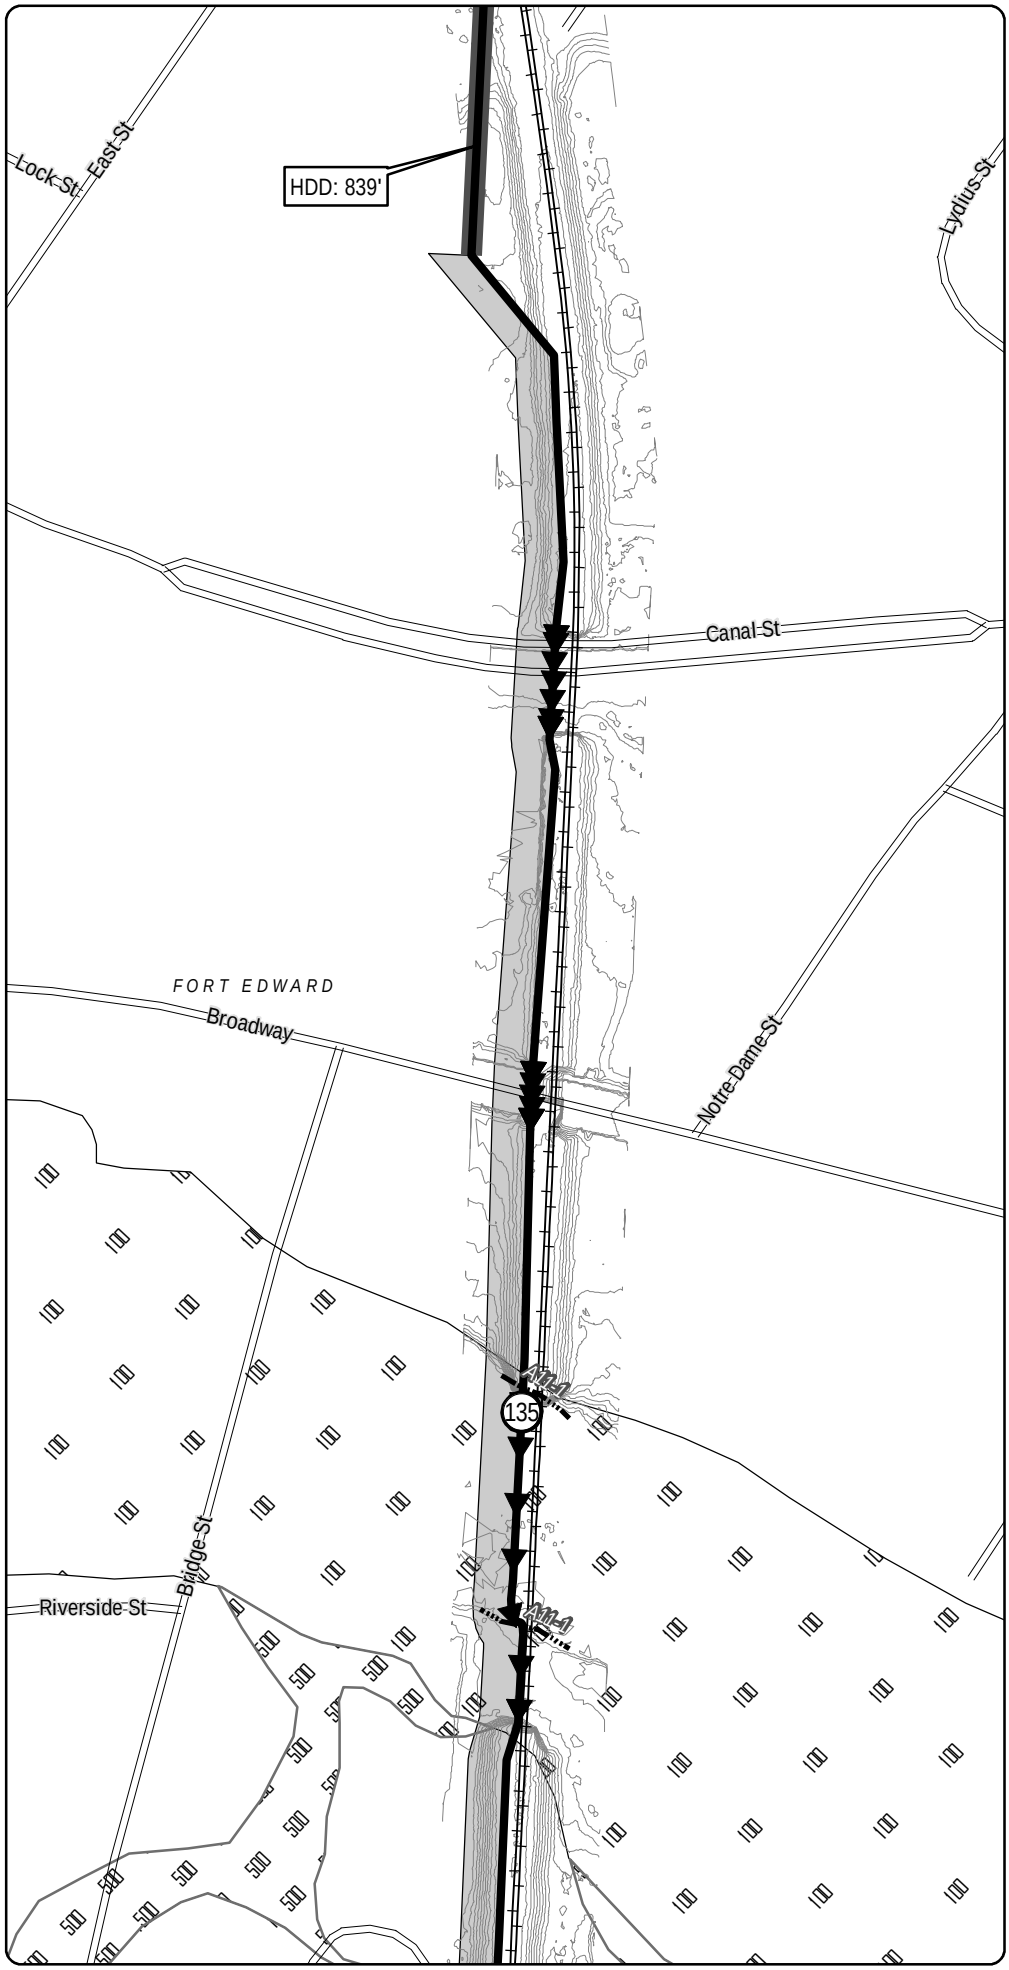

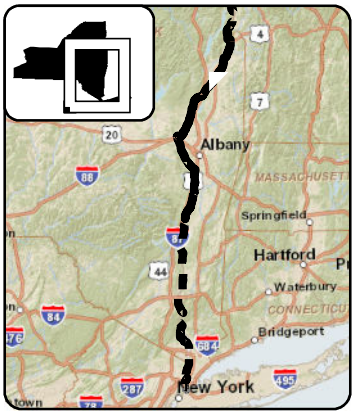

LEGEND

- CHPE Project Milepost
- Proposed CHPE Terrestrial Route HVDC
- Proposed CHPE Submarine Route HVDC
- Proposed CHPE Terrestrial Route HVAC
- Preliminary Construction Corridor
- Perennial Stream Top of Bank
- Intermittent Stream
- Ditch
- Wetland Delineation Line
- Wetland
- 100 Year Flood Zone
- 500 Year Flood Zone
- Hydrography
- Town Boundary
- County Boundary
- Proposed HDD Location
- Proposed Pipe Bridge Location
- Roads
- Rail Line
- Contour - 2'

N

0 100 200

Feet

Transmission Developers Inc.

Champlain Hudson Power Express Project

Champlain Hudson Power Express Inc.

Plan View Map

Terrestrial Route

Sheet 89 of 370


Prepared on 2/27/2012


by: HDR | DTA & TRC

DATA SOURCES: ESRI, NYSDOT, FEMA, NYDEC, NWI, TDI, TRC

Sheet 90

R:\Projects\GIS_2009\168272_TDI_Hudson\MXD\USACE\Terrestrial_Route_8x11_usace_2012.mxd

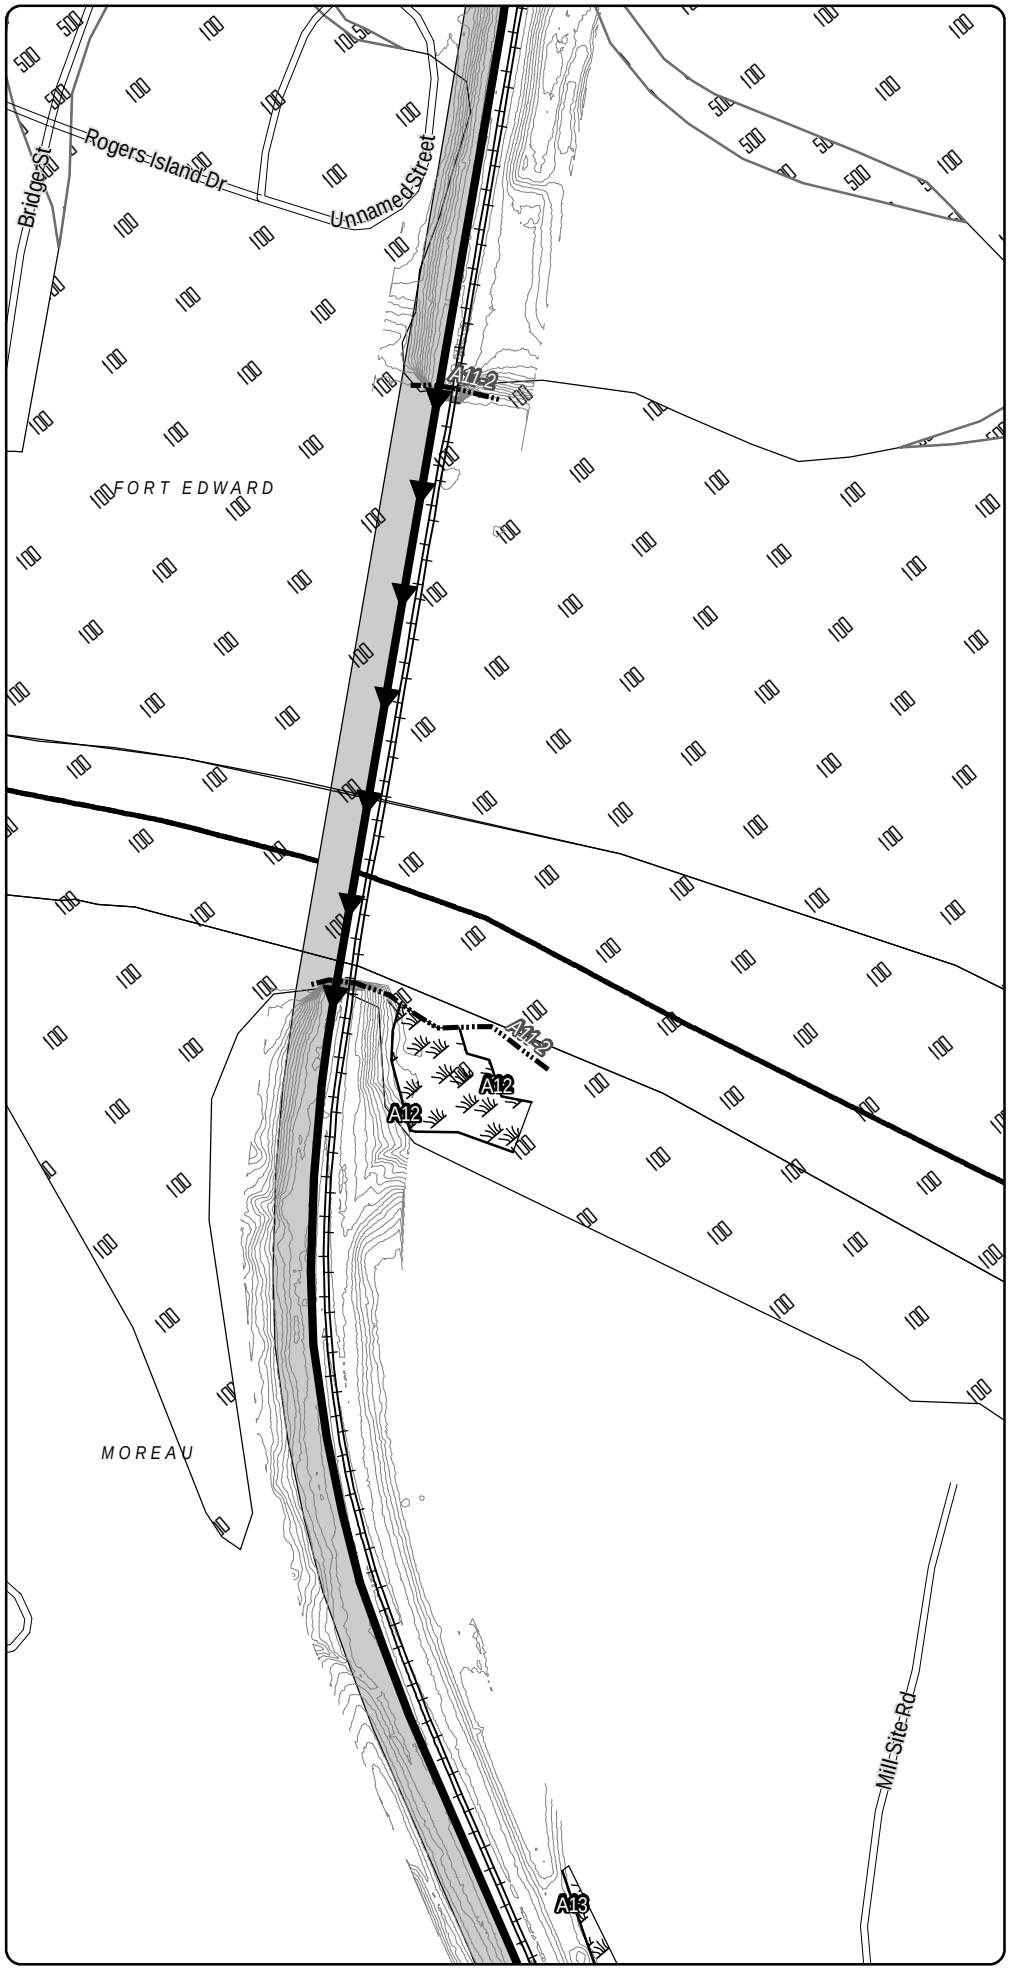

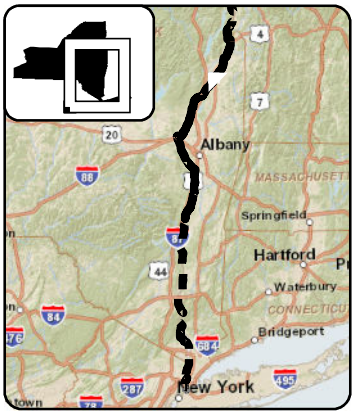

LEGEND

- CHPE Project Milepost
- Proposed CHPE Terrestrial Route HVDC
- Proposed CHPE Submarine Route HVDC
- Proposed CHPE Terrestrial Route HVAC
- Preliminary Construction Corridor
- Perennial Stream Top of Bank
- Intermittent Stream
- Ditch
- Wetland Delineation Line
- Wetland
- 100 Year Flood Zone
- 500 Year Flood Zone
- Hydrography
- Town Boundary
- County Boundary
- Proposed HDD Location
- Proposed Pipe Bridge Location
- Roads
- Rail Line
- Contour - 2'

N

0 100 200

Feet

Transmission Developers Inc.

Champlain Hudson Power Express Project

Champlain Hudson Power Express Inc.

Plan View Map

Terrestrial Route

Sheet 90 of 370


Prepared on 2/27/2012


by: HDR | TDI & TRC

DATA SOURCES: ESRI, NYSDOT, FEMA, NYDEC, NWI, TDI, TRC

R:\Projects\GIS_2009\168272_TDI_Hudson\MXD\USACE\Terrestrial_Route_8x11_usace_2012.mxd

Sheet 90

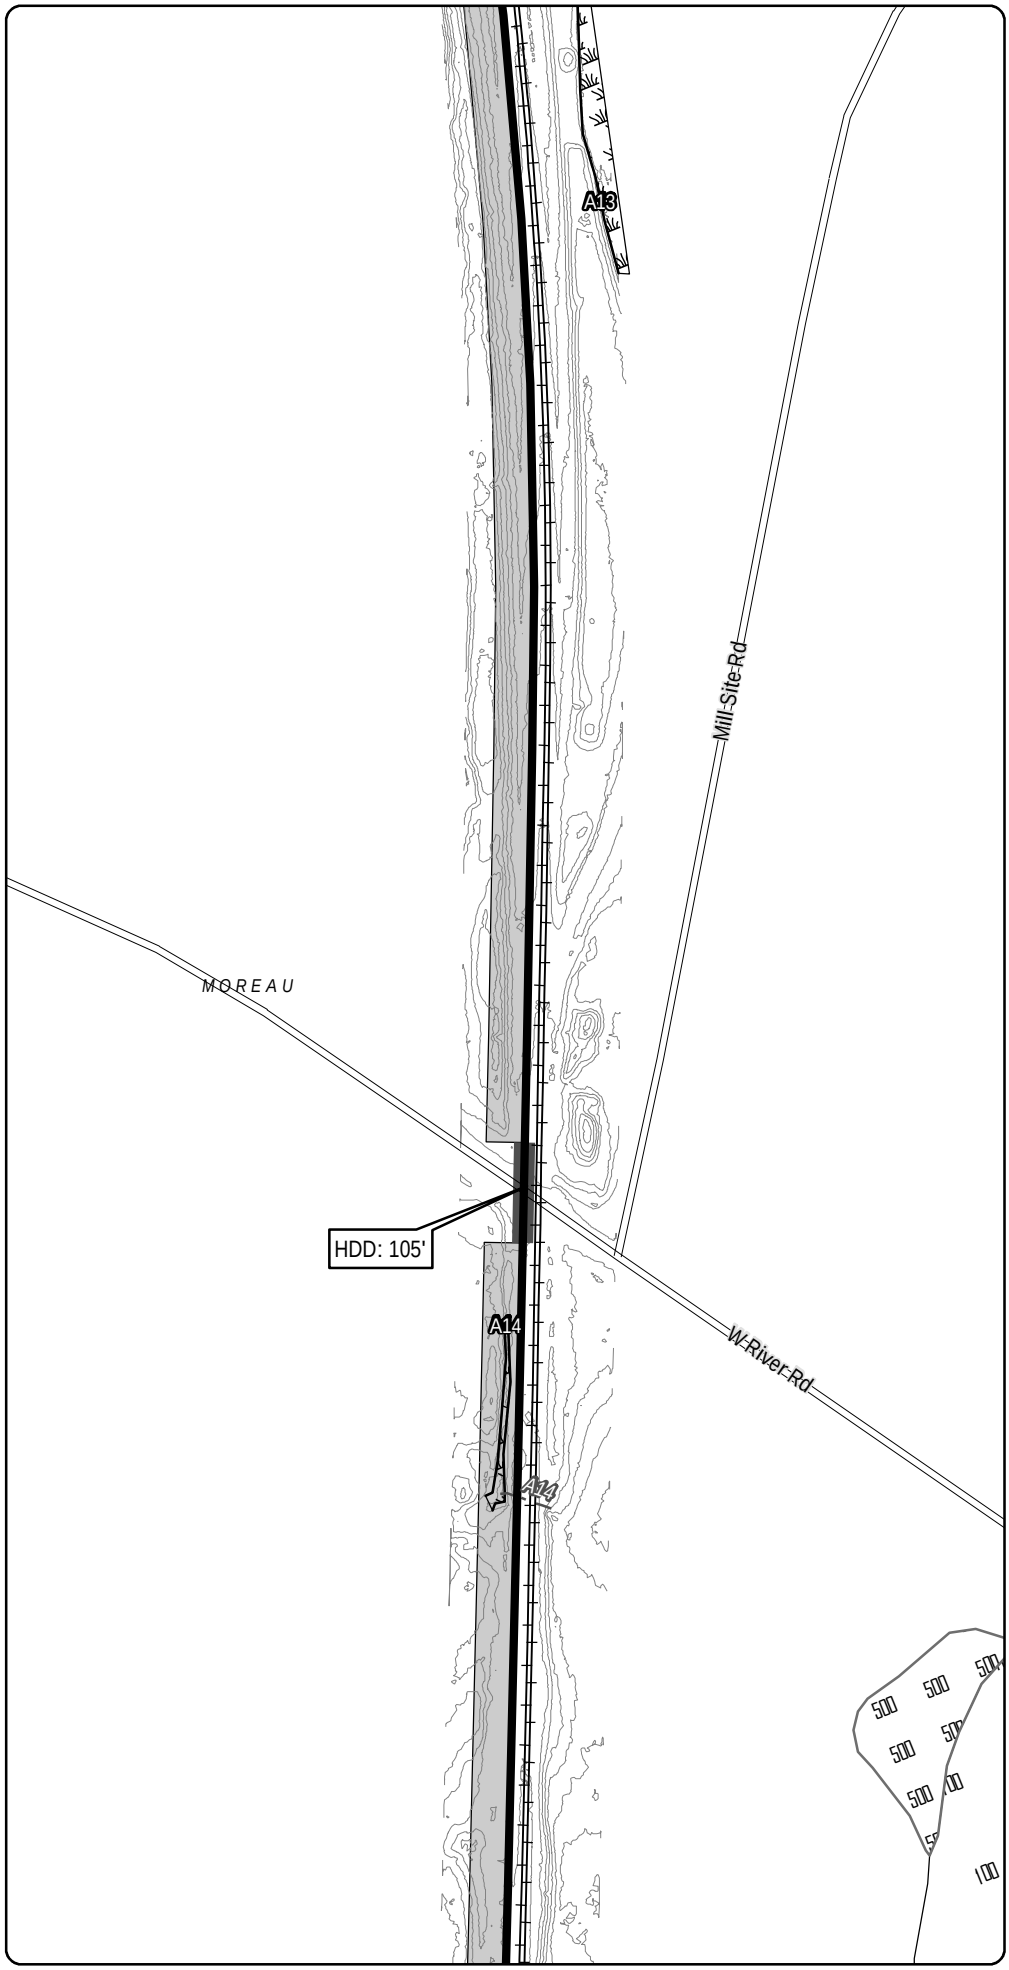

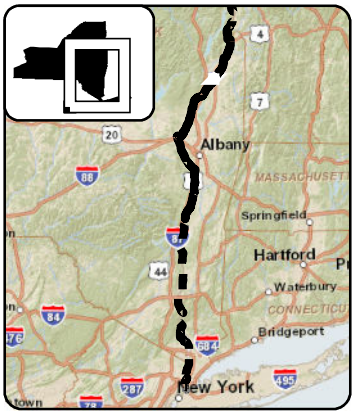

LEGEND

- CHPE Project Milepost
- Proposed CHPE Terrestrial Route HVDC
- Proposed CHPE Submarine Route HVDC
- Proposed CHPE Terrestrial Route HVAC
- Preliminary Construction Corridor
- Perennial Stream Top of Bank
- Intermittent Stream
- Ditch
- Wetland Delineation Line
- Wetland
- 100 Year Flood Zone
- 500 Year Flood Zone
- Hydrography
- Town Boundary
- County Boundary
- Proposed HDD Location
- Proposed Pipe Bridge Location
- Roads
- Rail Line
- Contour - 2'

N

0 100 200

Feet

Transmission Developers Inc.

Champlain Hudson Power Express Project

Champlain Hudson Power Express Inc.

Plan View Map

Terrestrial Route

Sheet 91 of 370


Prepared on 2/27/2012


by: HDR | TDI & TRC

DATA SOURCES: ESRI, NYSDOT, FEMA, NYDEC, NWI, TDI, TRC

Sheet 92

R:\Projects\GIS_2009\168272_TDI_Hudson\MXD\USACE\Terrestrial_Route_8x11_usace_2012.mxd

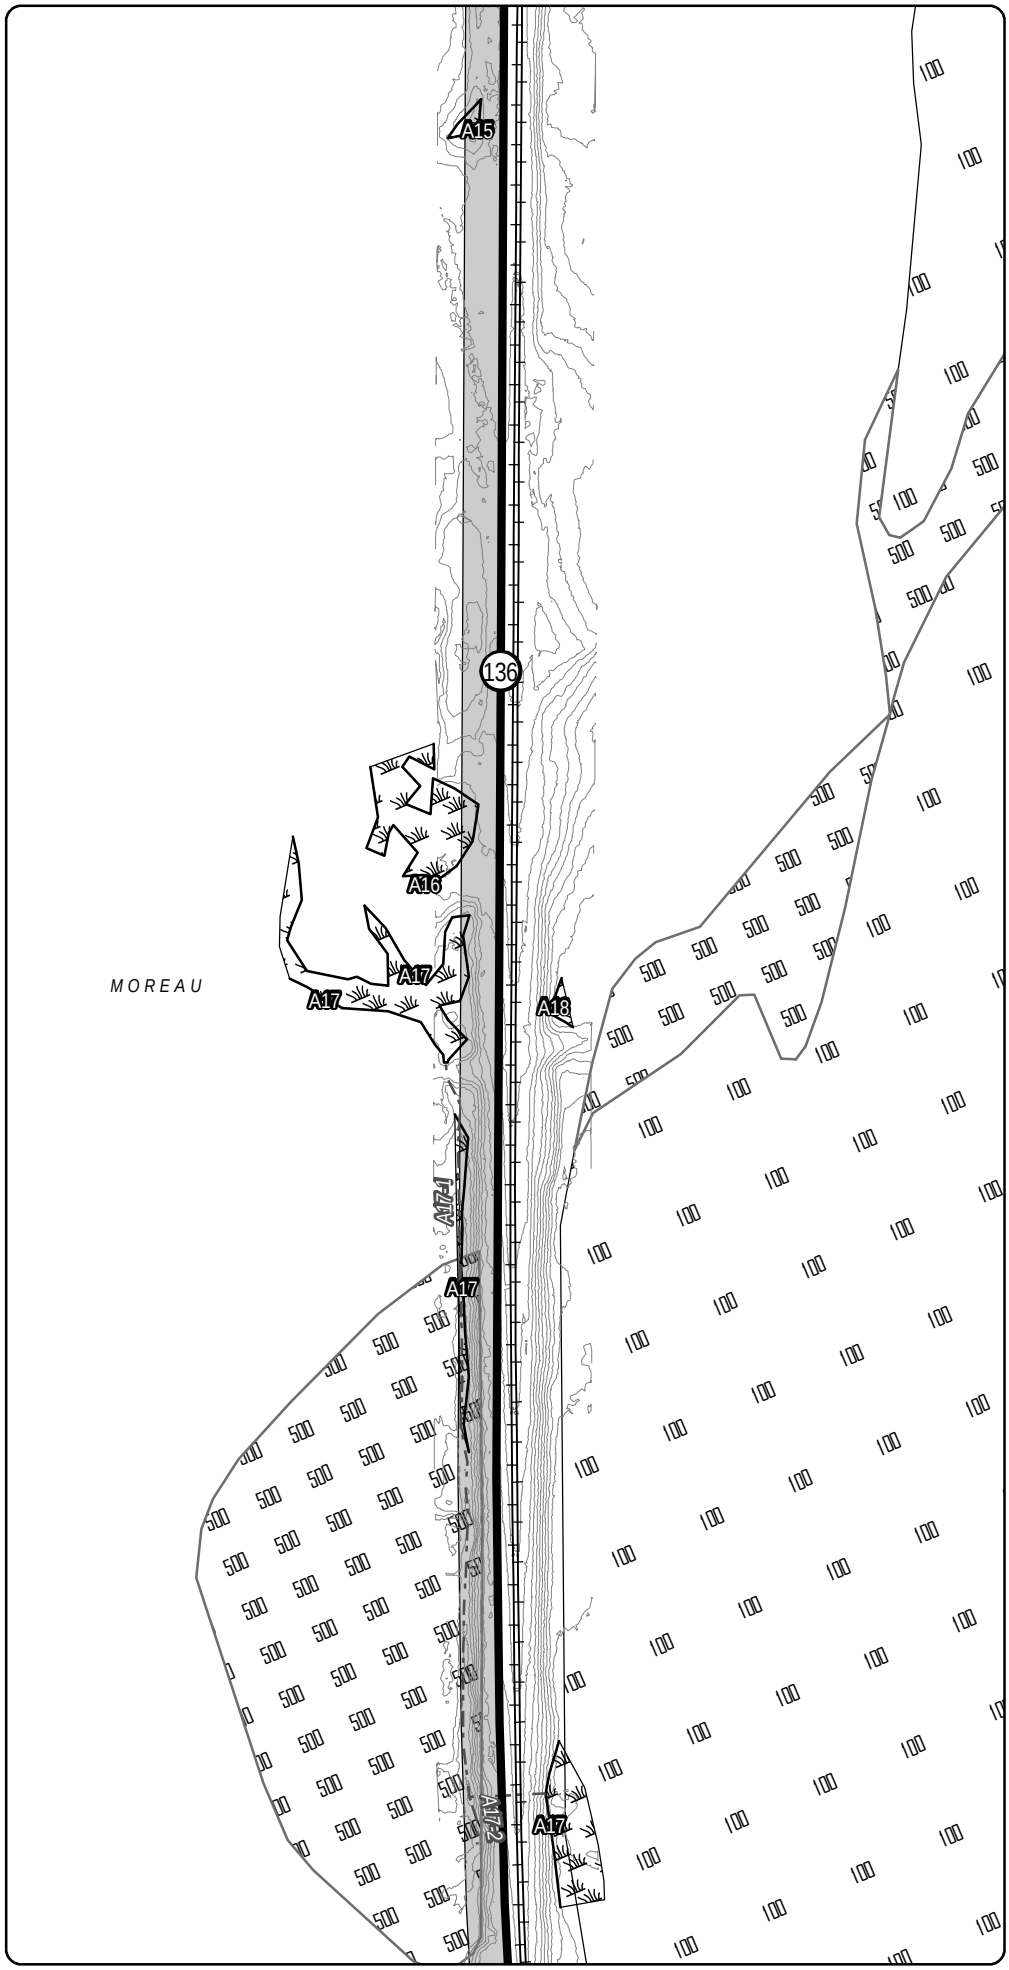

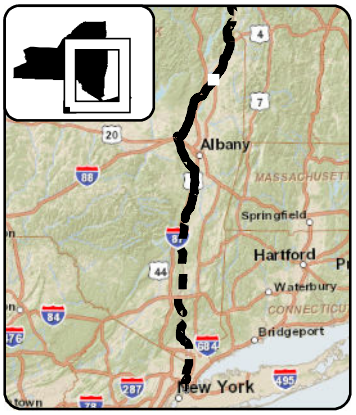

LEGEND

- CHPE Project Milepost
- Proposed CHPE Terrestrial Route HVDC
- Proposed CHPE Submarine Route HVDC
- Proposed CHPE Terrestrial Route HVAC
- Preliminary Construction Corridor
- Perennial Stream Top of Bank
- Intermittent Stream
- Ditch
- Wetland Delineation Line
- Wetland
- 100 Year Flood Zone
- 500 Year Flood Zone
- Hydrography
- Town Boundary
- County Boundary
- Proposed HDD Location
- Proposed Pipe Bridge Location
- Roads
- Rail Line
- Contour - 2'

N

0 100 200

Feet

Transmission Developers Inc.

Champlain Hudson Power Express Project

Champlain Hudson Power Express Inc.

Plan View Map

Terrestrial Route

Sheet 92 of 370


Prepared on 2/27/2012


by: HDR | TDI & TRC

DATA SOURCES: ESRI, NYSDOT, FEMA, NYDEC, NWI, TDI, TRC

R:\Projects\GIS_2009\168272_TDI_Hudson\MXD\USACE\Terrestrial_Route_8x11_usace_2012.mxd

Sheet 92

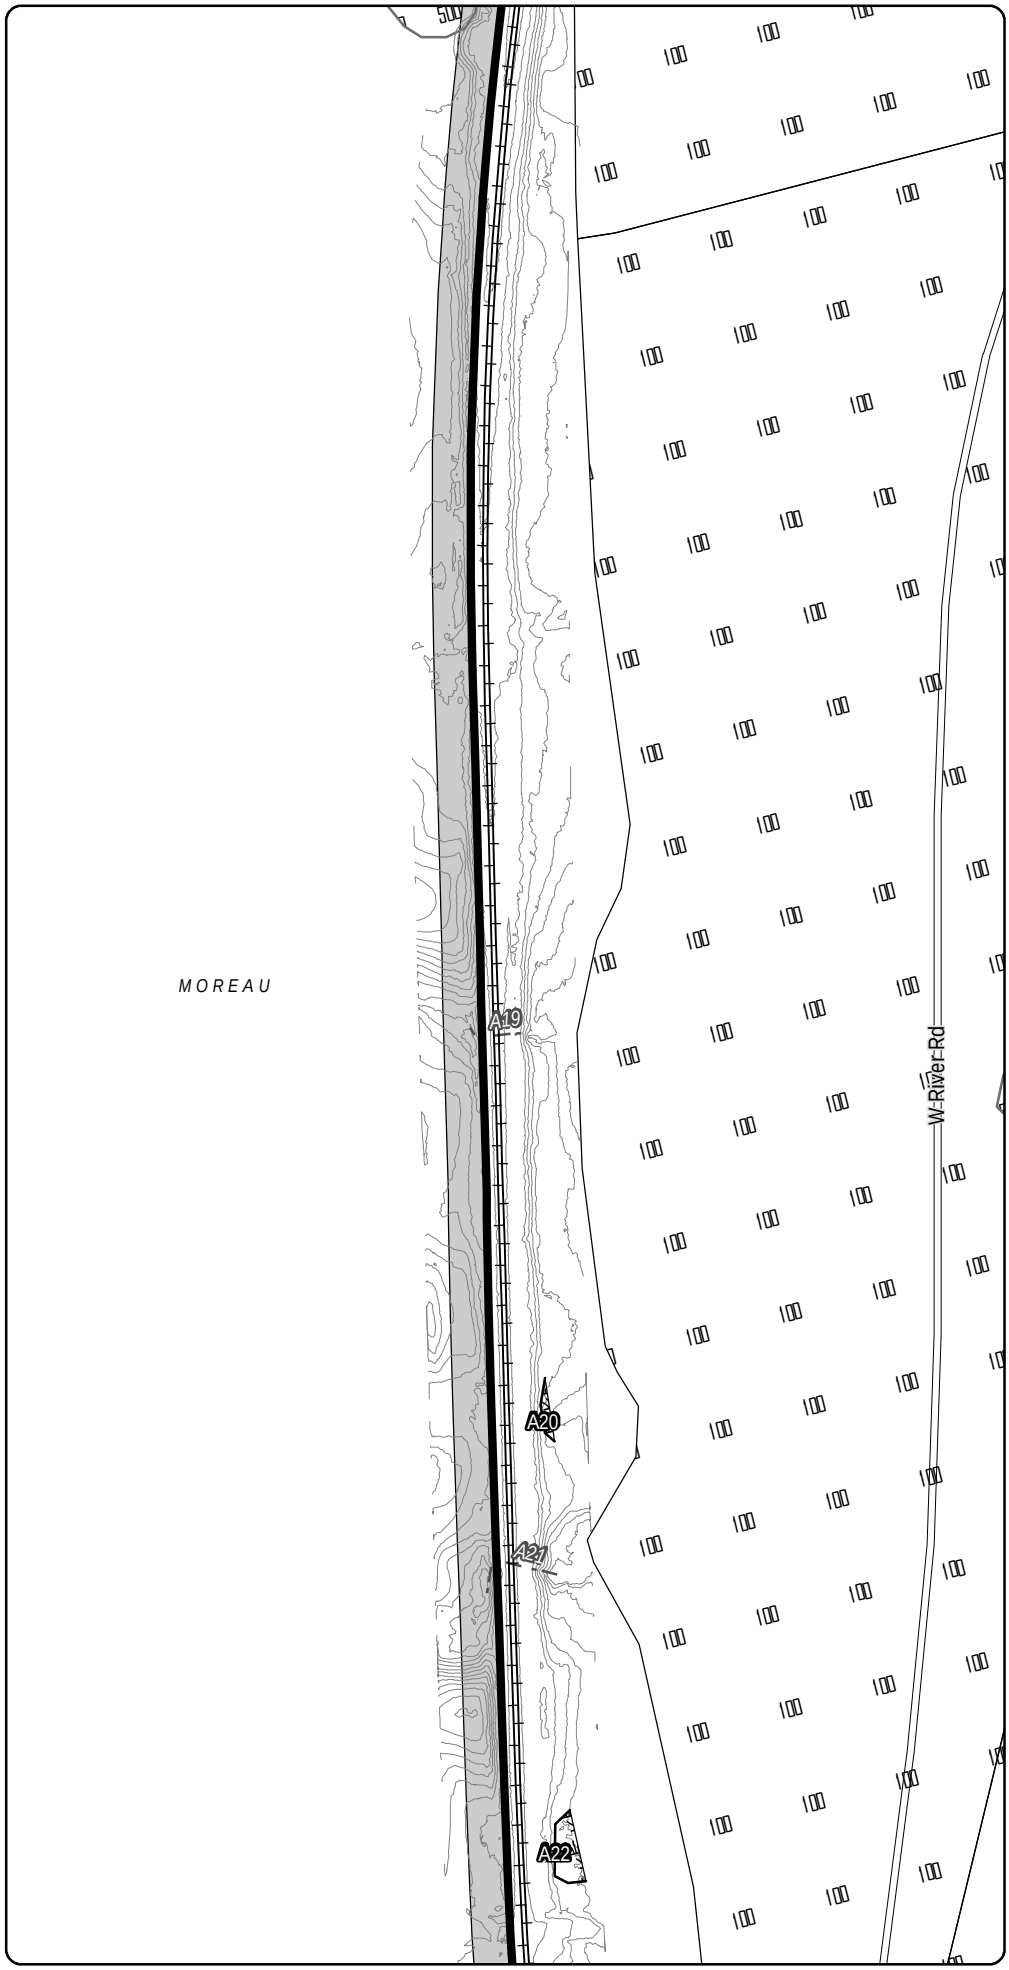

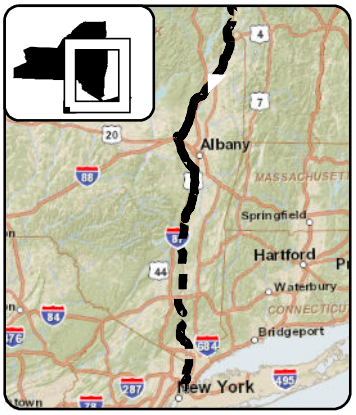

LEGEND

- CHPE Project Milepost
- Proposed CHPE Terrestrial Route HVDC
- Proposed CHPE Submarine Route HVDC
- Proposed CHPE Terrestrial Route HVAC
- Preliminary Construction Corridor
- Perennial Stream Top of Bank
- Intermittent Stream
- Ditch
- Wetland Delineation Line
- Wetland
- 100 Year Flood Zone
- 500 Year Flood Zone
- Hydrography
- Town Boundary
- County Boundary
- Proposed HDD Location
- Proposed Pipe Bridge Location
- Roads
- Rail Line
- Contour - 2'

N

0 100 200

Feet

Transmission Developers Inc.

Champlain Hudson Power Express Project

Champlain Hudson Power Express Inc.

Plan View Map

Terrestrial Route

Sheet 93 of 370

Prepared on 2/27/2012


by: HDR | VHB & TRC


DATA SOURCES: ESRI, NYSDOT, FEMA, NYDEC, NWI, TDI, TRC

Sheet 94

R:\Projects\GIS_2009\168272_TDI_Hudson\MXD\USACE\Terrestrial_Route_8x11_usace_2012.mxd

Sheet 93

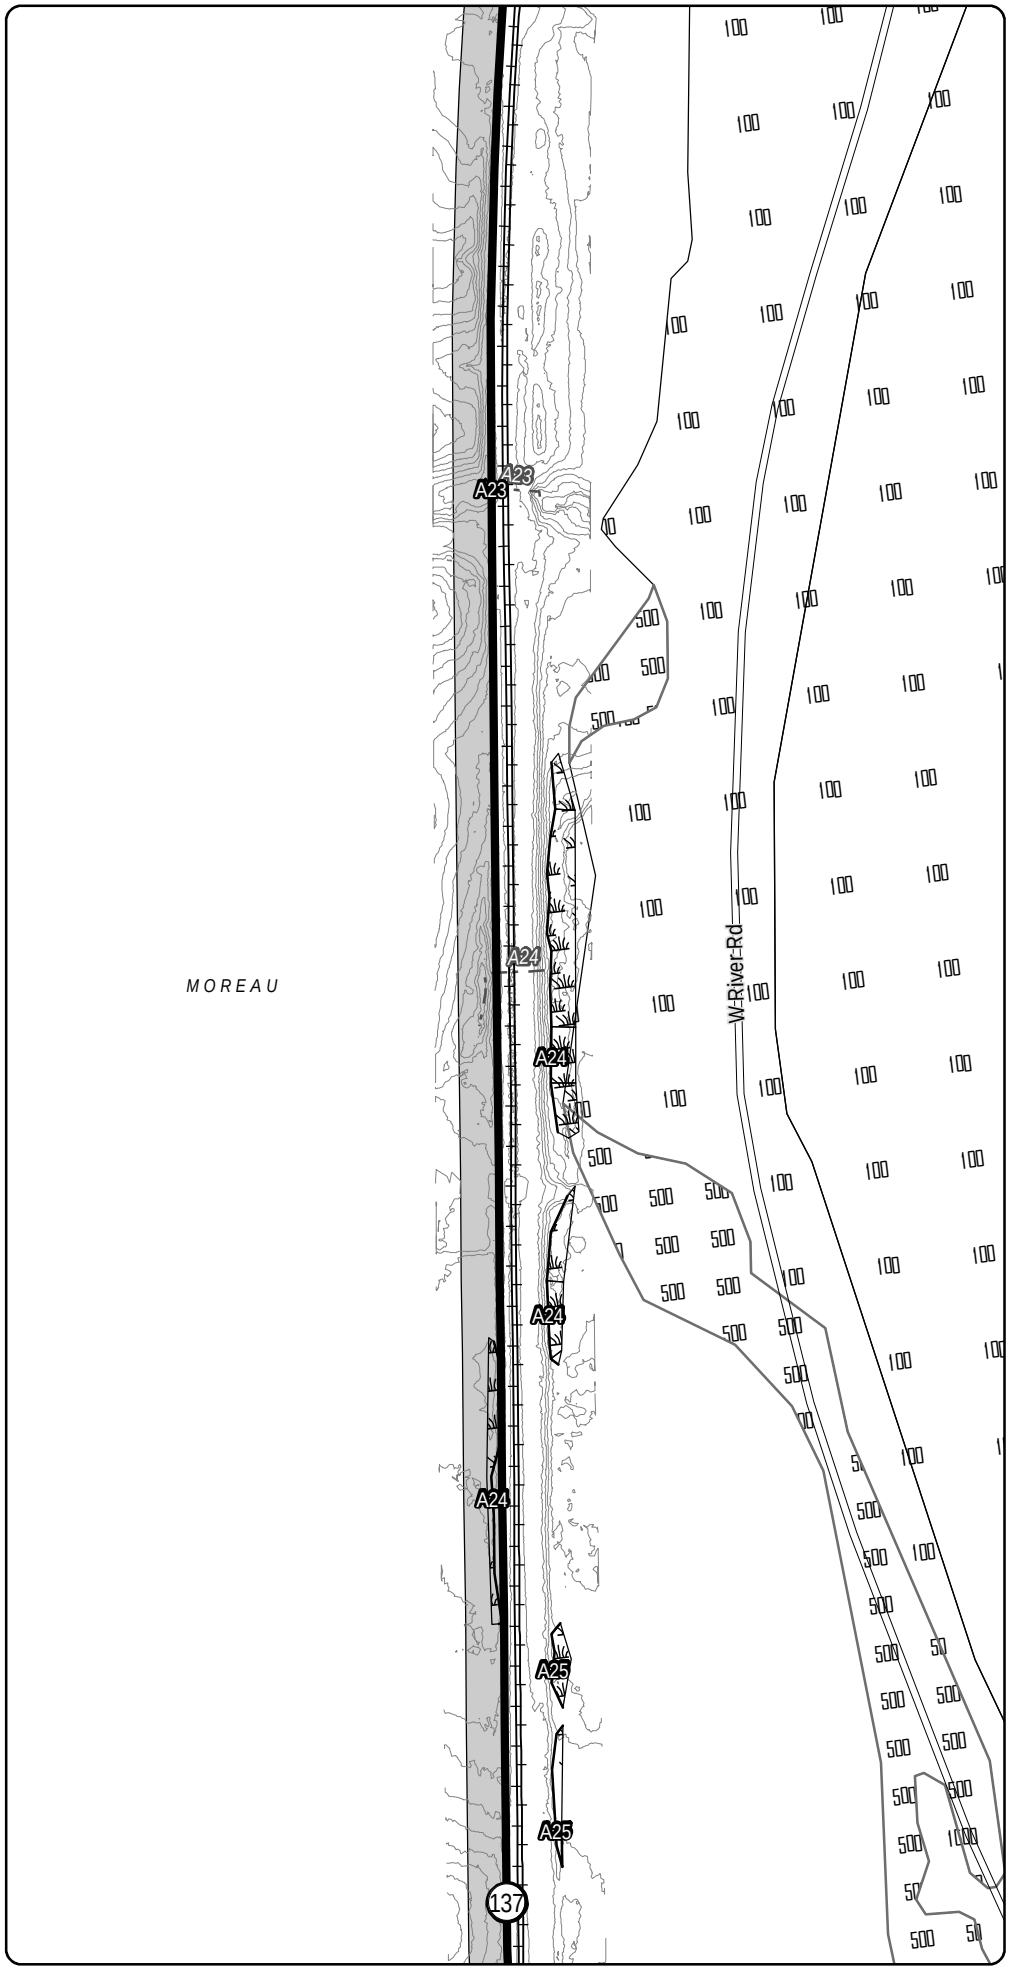

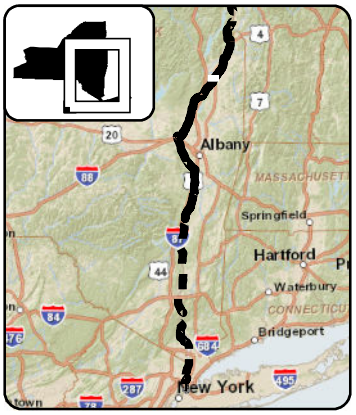

LEGEND

- CHPE Project Milepost
- Proposed CHPE Terrestrial Route HVDC
- Proposed CHPE Submarine Route HVDC
- Proposed CHPE Terrestrial Route HVAC
- Preliminary Construction Corridor
- Perennial Stream Top of Bank
- Intermittent Stream
- Ditch
- Wetland Delineation Line
- Wetland
- 100 Year Flood Zone
- 500 Year Flood Zone
- Hydrography
- Town Boundary
- County Boundary
- Proposed HDD Location
- Proposed Pipe Bridge Location
- Roads
- Rail Line
- Contour - 2'

N

0 100 200

Feet

Transmission Developers Inc.

Champlain Hudson Power Express Project

Champlain Hudson Power Express Inc.

Plan View Map

Terrestrial Route

Sheet 94 of 370


Prepared on 2/27/2012


by: HDR | TDI & TRC

DATA SOURCES: ESRI, NYSDOT, FEMA, NYDEC, NWI, TDI, TRC

Sheet 95

R:\Projects\GIS_2009\168272_TDI_Hudson\MXD\USACE\Terrestrial_Route_8x11_usace_2012.mxd

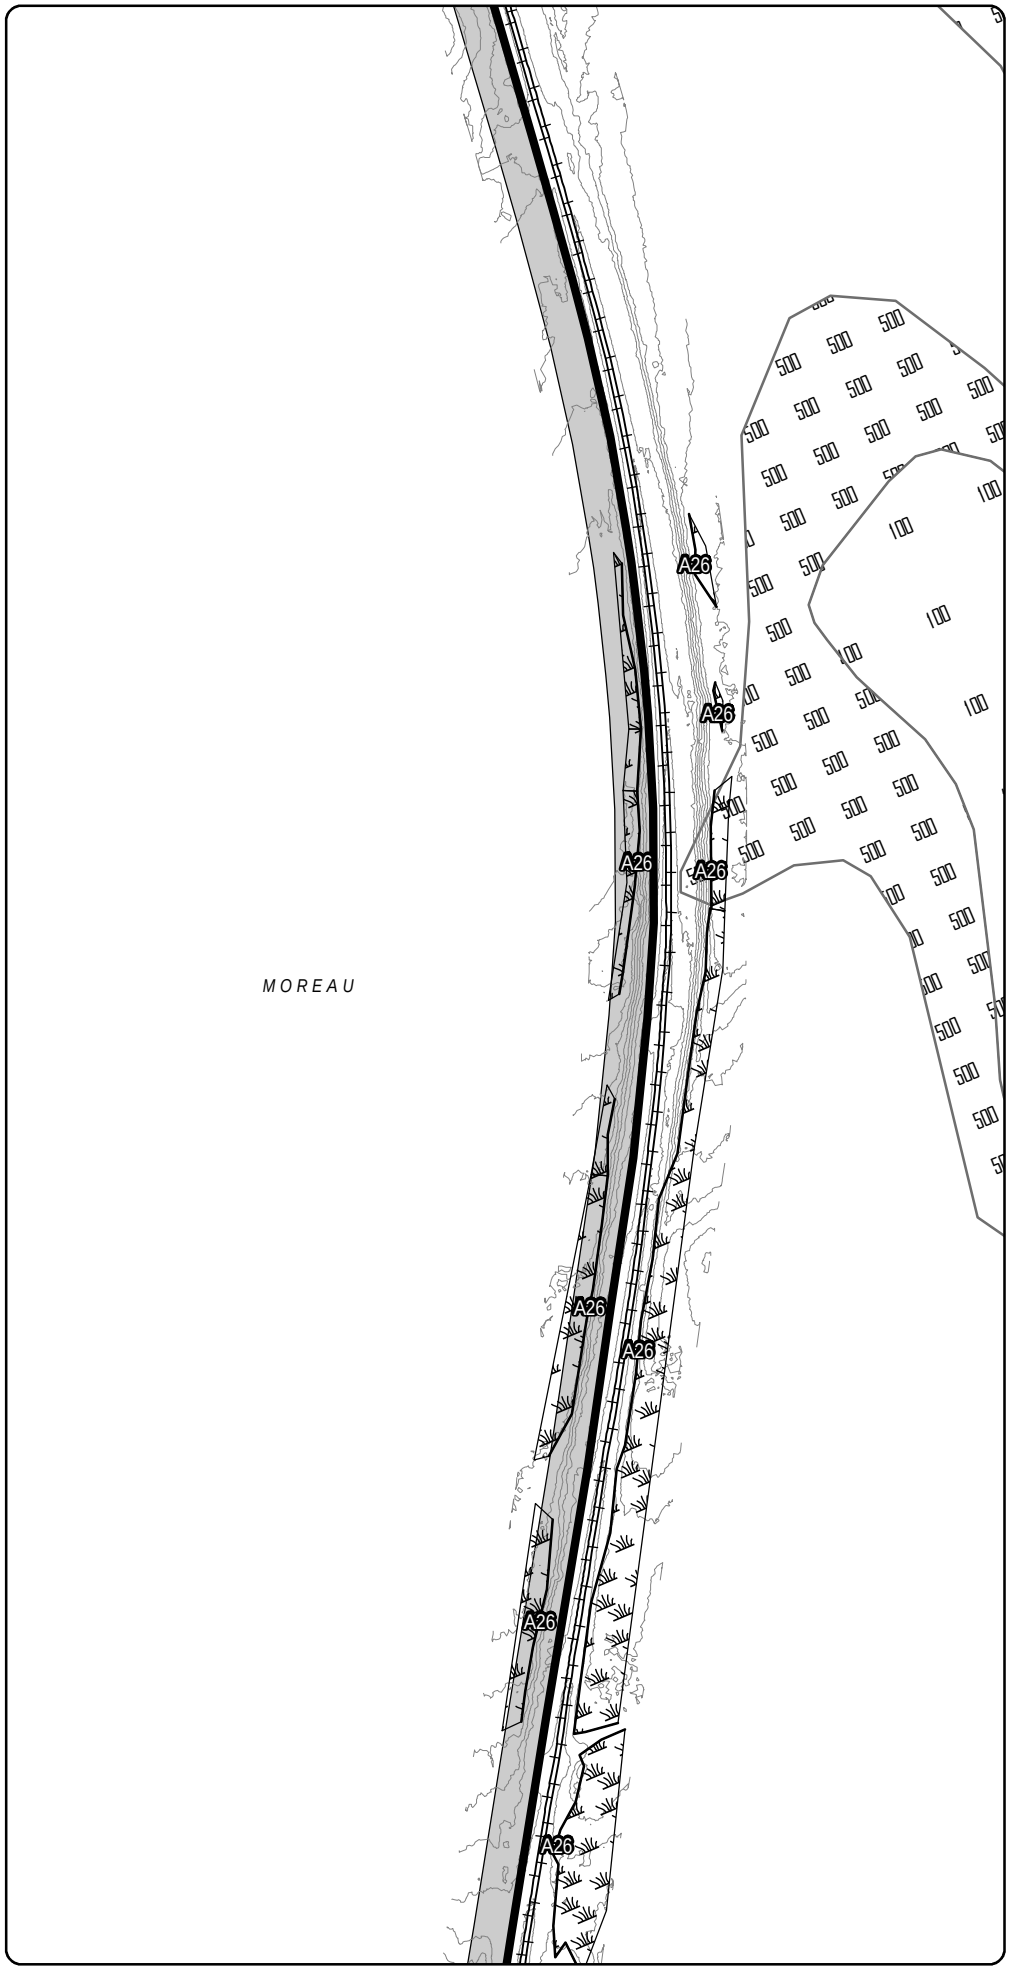

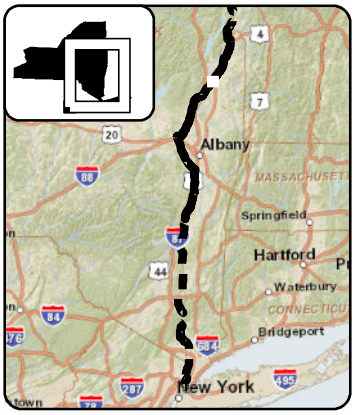

LEGEND

- CHPE Project Milepost
- Proposed CHPE Terrestrial Route HVDC
- Proposed CHPE Submarine Route HVDC
- Proposed CHPE Terrestrial Route HVAC
- Preliminary Construction Corridor
- Perennial Stream Top of Bank
- Intermittent Stream
- Ditch
- Wetland Delineation Line
- Wetland
- 100 Year Flood Zone
- 500 Year Flood Zone
- Hydrography
- Town Boundary
- County Boundary
- Proposed HDD Location
- Proposed Pipe Bridge Location
- Roads
- Rail Line
- Contour - 2'

N

0 100 200

Feet

Transmission Developers Inc.

Champlain Hudson Power Express Project

Champlain Hudson Power Express Inc.

Plan View Map

Terrestrial Route


Sheet 95 of 370


Prepared on 2/27/2012

by: HDR | TDI & TRC

DATA SOURCES: ESRI, NYSDOT, FEMA, NYDEC, NWI, TDI, TRC

R:\Projects\GIS_2009\168272_TDI_Hudson\MXD\USACE\Terrestrial_Route_8x11_usace_2012.mxd

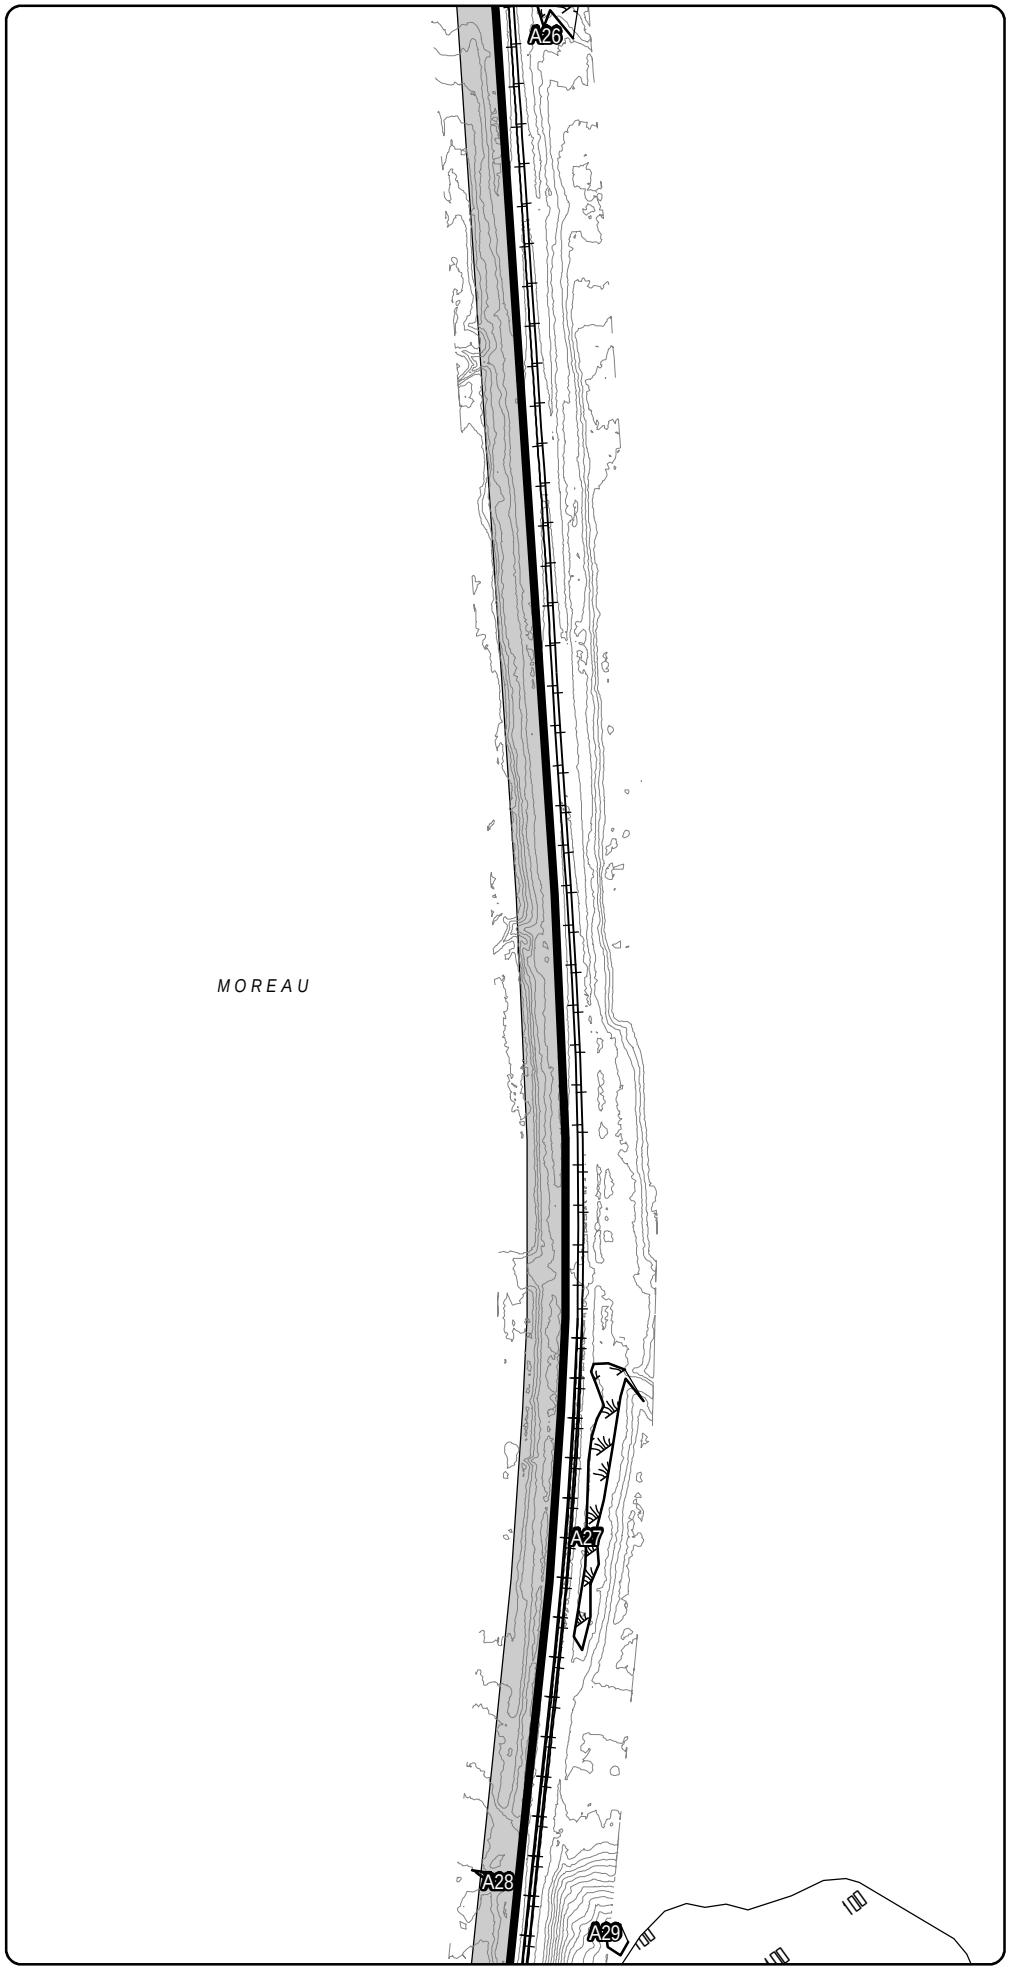

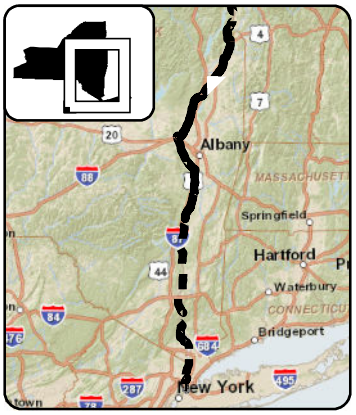

LEGEND

- CHPE Project Milepost
- Proposed CHPE Terrestrial Route HVDC
- Proposed CHPE Submarine Route HVDC
- Proposed CHPE Terrestrial Route HVAC
- Preliminary Construction Corridor
- Perennial Stream Top of Bank
- Intermittent Stream
- Ditch
- Wetland Delineation Line
- Wetland
- 100 Year Flood Zone
- 500 Year Flood Zone
- Hydrography
- Town Boundary
- County Boundary
- Proposed HDD Location
- Proposed Pipe Bridge Location
- Roads
- Rail Line
- Contour - 2'

0 100 200

Feet

Transmission Developers Inc.

Champlain Hudson Power Express Project

Champlain Hudson Power Express Inc.

Plan View Map

Terrestrial Route


Sheet 96 of 370


Prepared on 2/27/2012

by: HDR | TRC & TRC

DATA SOURCES: ESRI, NYSDOT, FEMA, NYDEC, NWI, TDI, TRC

R:\Projects\GIS_2009\168272_TDI_Hudson\MXD\USACE\Terrestrial_Route_8x11_usace_2012.mxd

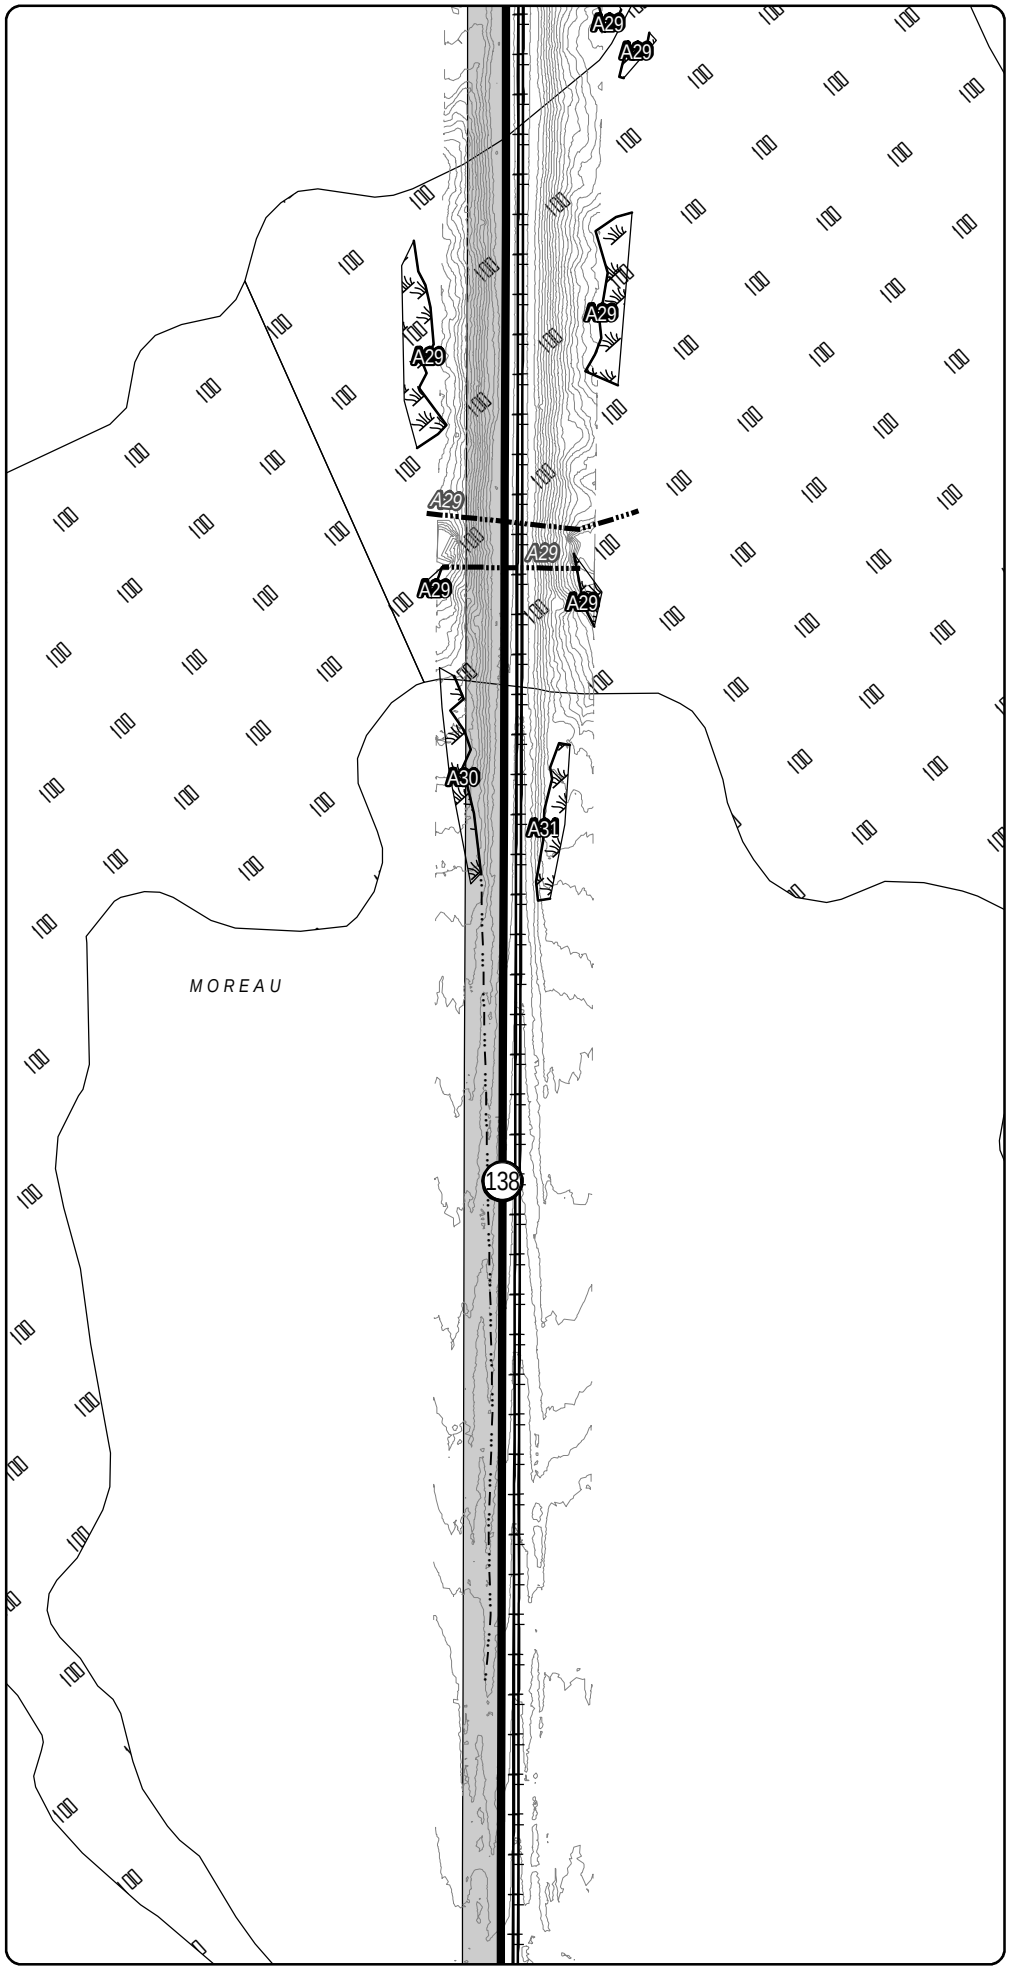

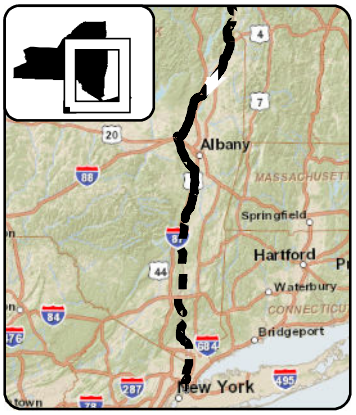

LEGEND

- CHPE Project Milepost
- Proposed CHPE Terrestrial Route HVDC
- Proposed CHPE Submarine Route HVDC
- Proposed CHPE Terrestrial Route HVAC
- Preliminary Construction Corridor
- Perennial Stream Top of Bank
- Intermittent Stream
- Ditch
- Wetland Delineation Line
- Wetland
- 100 Year Flood Zone
- 500 Year Flood Zone
- Hydrography
- Town Boundary
- County Boundary
- Proposed HDD Location
- Proposed Pipe Bridge Location
- Roads
- Rail Line
- Contour - 2'

N

0 100 200

Feet

Transmission Developers Inc.

Champlain Hudson Power Express Project

Champlain Hudson Power Express Inc.

Plan View Map

Terrestrial Route

Sheet 97 of 370


Prepared on 2/27/2012


by: HDR & TRC

DATA SOURCES: ESRI, NYSDOT, FEMA, NYDEC, NWI, TDI, TRC

R:\Projects\GIS_2009\168272_TDI_Hudson\MXD\USACE\Terrestrial_Route_8x11_usace_2012.mxd

Sheet 97

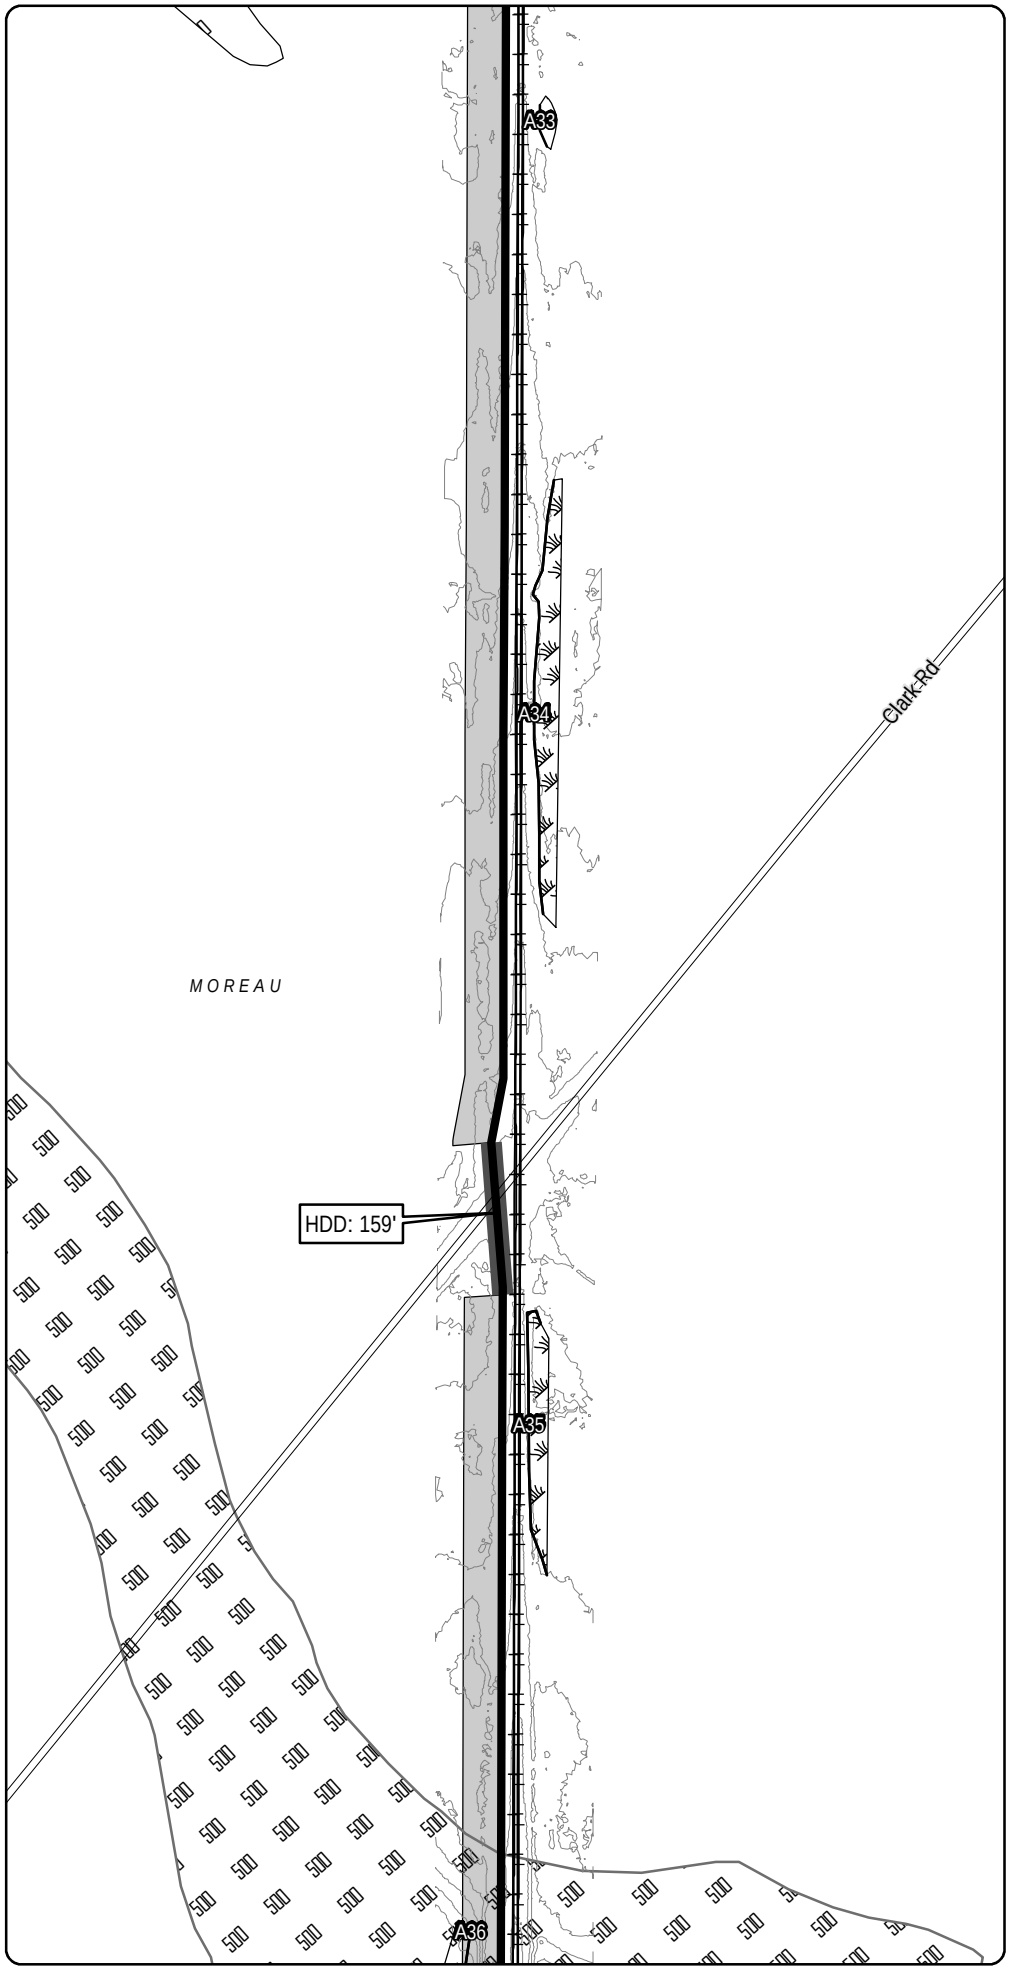

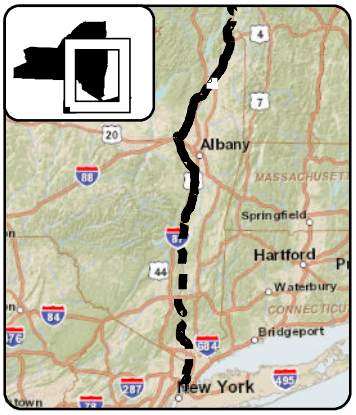

LEGEND

- CHPE Project Milepost
- Proposed CHPE Terrestrial Route HVDC
- Proposed CHPE Submarine Route HVDC
- Proposed CHPE Terrestrial Route HVAC
- Preliminary Construction Corridor
- Perennial Stream Top of Bank
- Intermittent Stream
- Ditch
- Wetland Delineation Line
- Wetland
- 100 Year Flood Zone
- 500 Year Flood Zone
- Hydrography
- Town Boundary
- County Boundary
- Proposed HDD Location
- Proposed Pipe Bridge Location
- Roads
- Rail Line
- Contour - 2'

N

0 100 200

Feet

Transmission Developers Inc.

Champlain Hudson Power Express Project

Champlain Hudson Power Express Inc.

Plan View Map

Terrestrial Route

Sheet 98 of 370


Prepared on 2/27/2012


by: HDR | DTA & TRC

DATA SOURCES: ESRI, NYSDOT, FEMA, NYDEC, NWI, TDI, TRC

Sheet 99

R:\Projects\GIS_2009\168272_TDI_Hudson\MXD\USACE\Terrestrial_Route_8x11_usace_2012.mxd

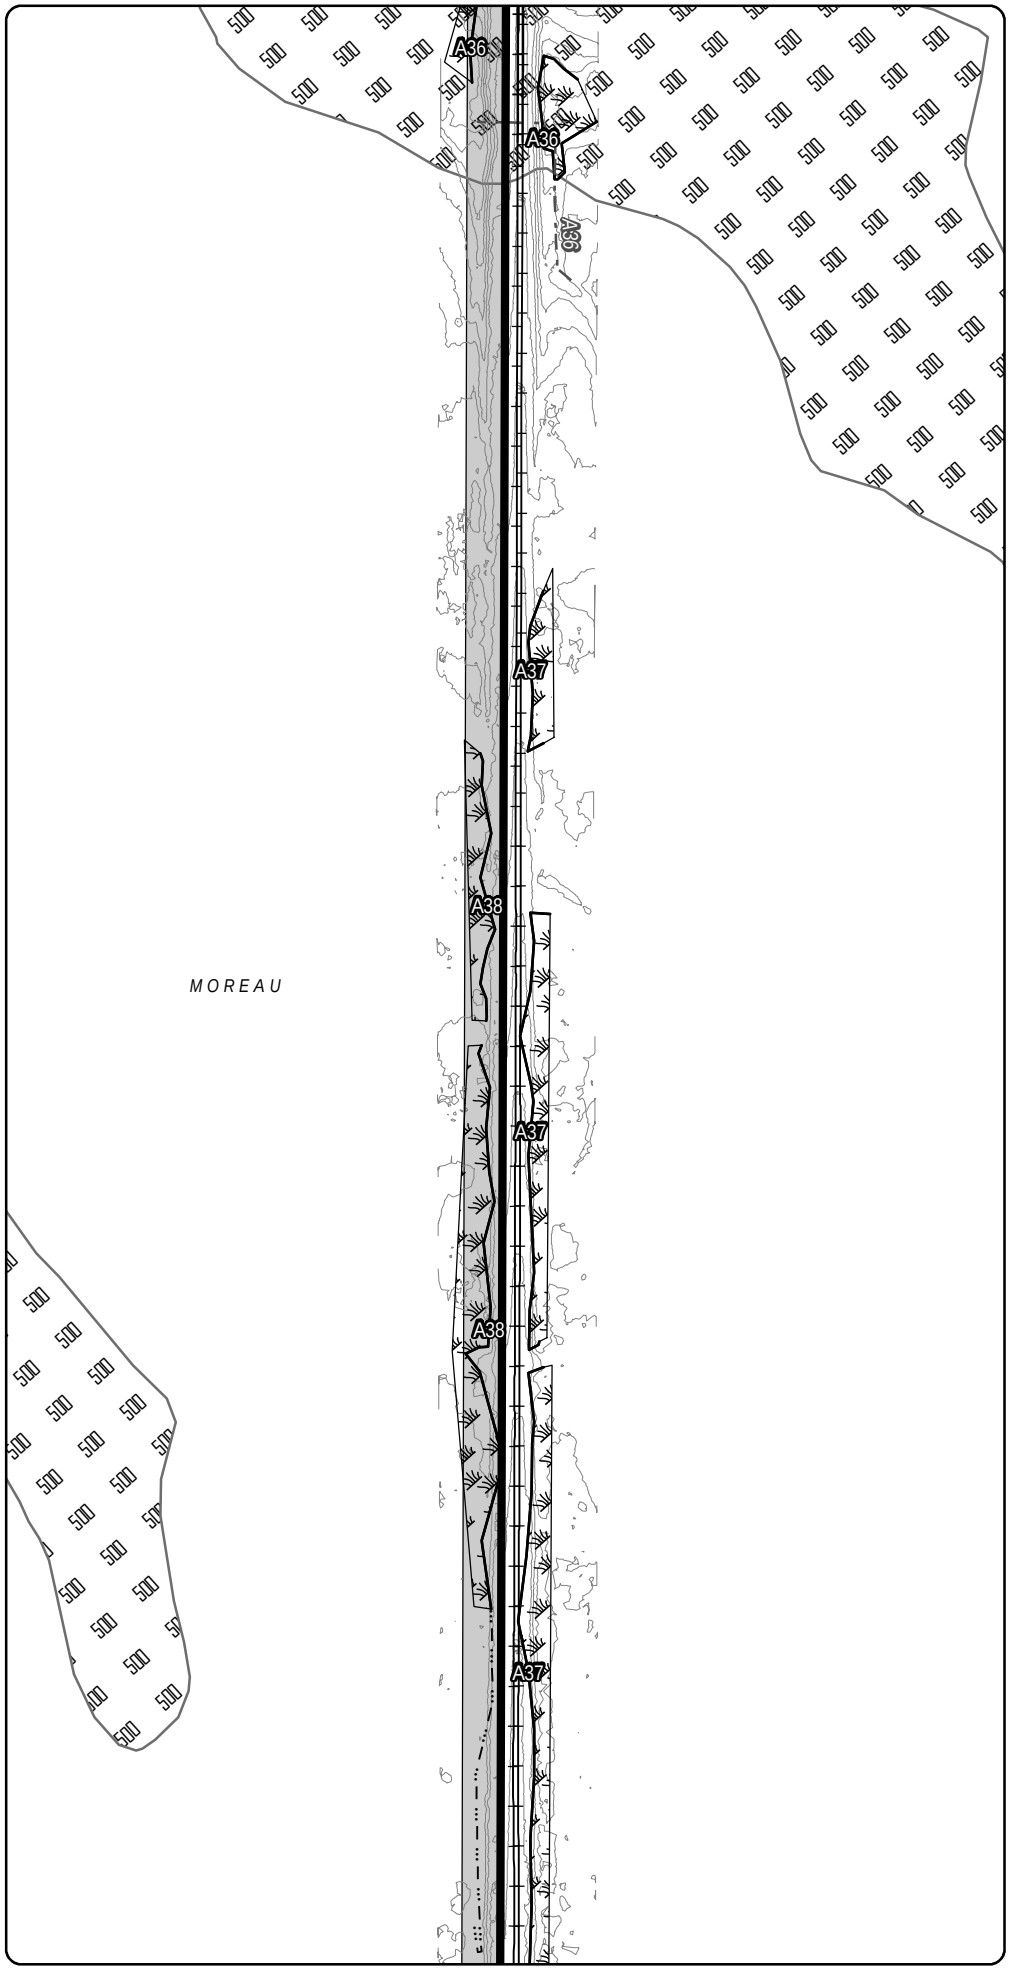

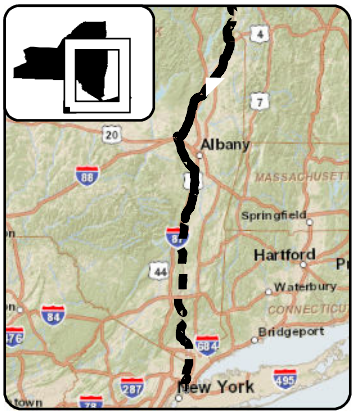

LEGEND

- CHPE Project Milepost
- Proposed CHPE Terrestrial Route HVDC
- Proposed CHPE Submarine Route HVDC
- Proposed CHPE Terrestrial Route HVAC
- Preliminary Construction Corridor
- Perennial Stream Top of Bank
- Intermittent Stream
- Ditch
- Wetland Delineation Line
- Wetland
- 100 Year Flood Zone
- 500 Year Flood Zone
- Hydrography
- Town Boundary
- County Boundary
- Proposed HDD Location
- Proposed Pipe Bridge Location
- Roads
- Rail Line
- Contour - 2'

N

0 100 200

Feet

Transmission Developers Inc.

Champlain Hudson Power Express Project

Champlain Hudson Power Express Inc.

Plan View Map

Terrestrial Route


Sheet 99 of 370


Prepared on 2/27/2012

by: HDR & TRC

DATA SOURCES: ESRI, NYSDOT, FEMA, NYDEC, NWI, TDI, TRC

R:\Projects\GIS_2009\168272_TDI_Hudson\MXD\USACE\Terrestrial_Route_8x11_usace_2012.mxd

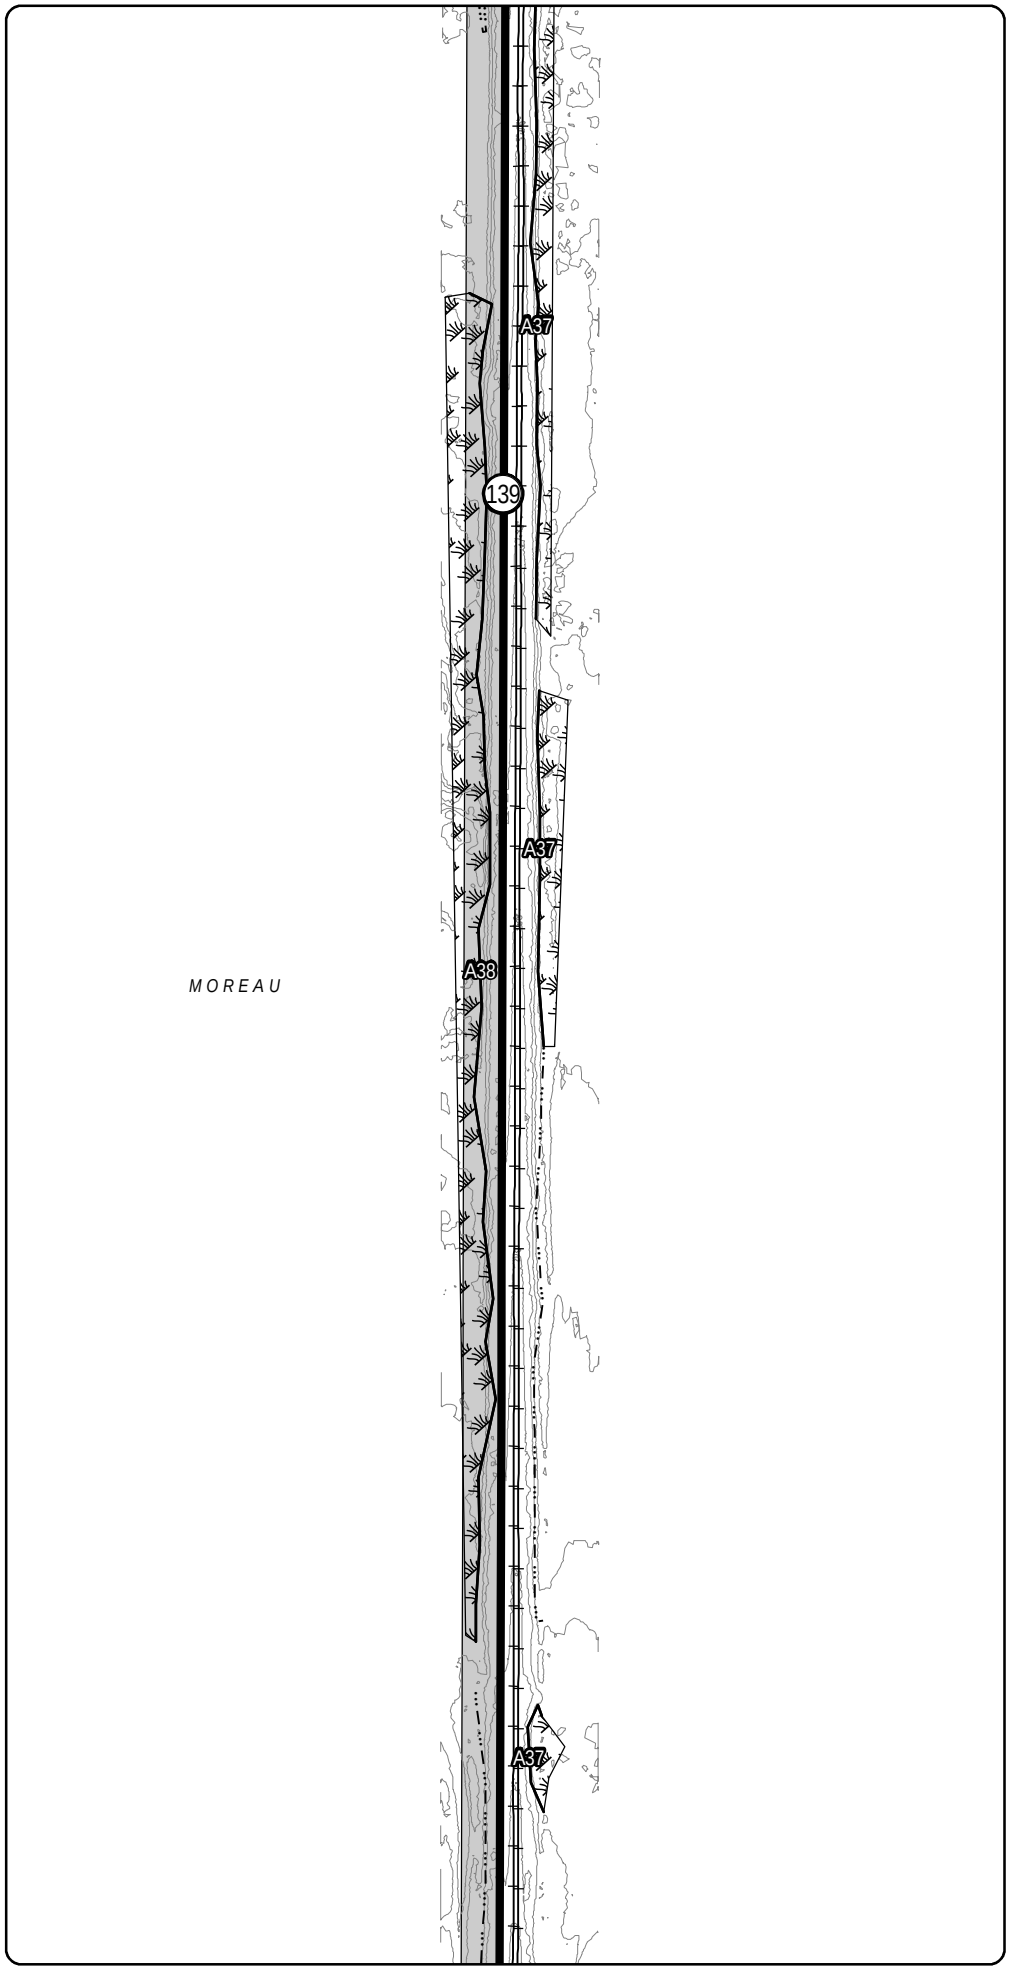

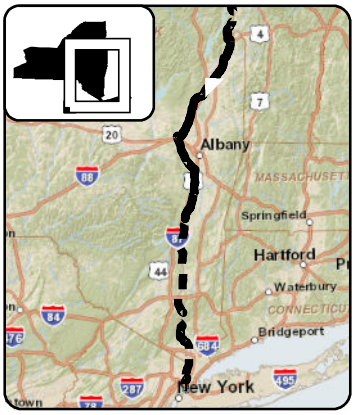

LEGEND

- CHPE Project Milepost
- Proposed CHPE Terrestrial Route HVDC
- Proposed CHPE Submarine Route HVDC
- Proposed CHPE Terrestrial Route HVAC
- Preliminary Construction Corridor
- Perennial Stream Top of Bank
- Intermittent Stream
- Ditch
- Wetland Delineation Line
- Wetland
- 100 Year Flood Zone
- 500 Year Flood Zone
- Hydrography
- Town Boundary
- County Boundary
- Proposed HDD Location
- Proposed Pipe Bridge Location
- Roads
- Rail Line
- Contour - 2'

N

0 100 200

Feet

Transmission Developers Inc.

Champlain Hudson Power Express Project

Champlain Hudson Power Express Inc.

Plan View Map

Terrestrial Route

Sheet 100 of 370


Prepared on 2/27/2012


by: HDR | TDI & TRC

DATA SOURCES: ESRI, NYSDOT, FEMA, NYDEC, NWI, TDI, TRC

R:\Projects\GIS_2009\168272_TDI_Hudson\MXD\USACE\Terrestrial_Route_8x11_usace_2012.mxd

Sheet 100

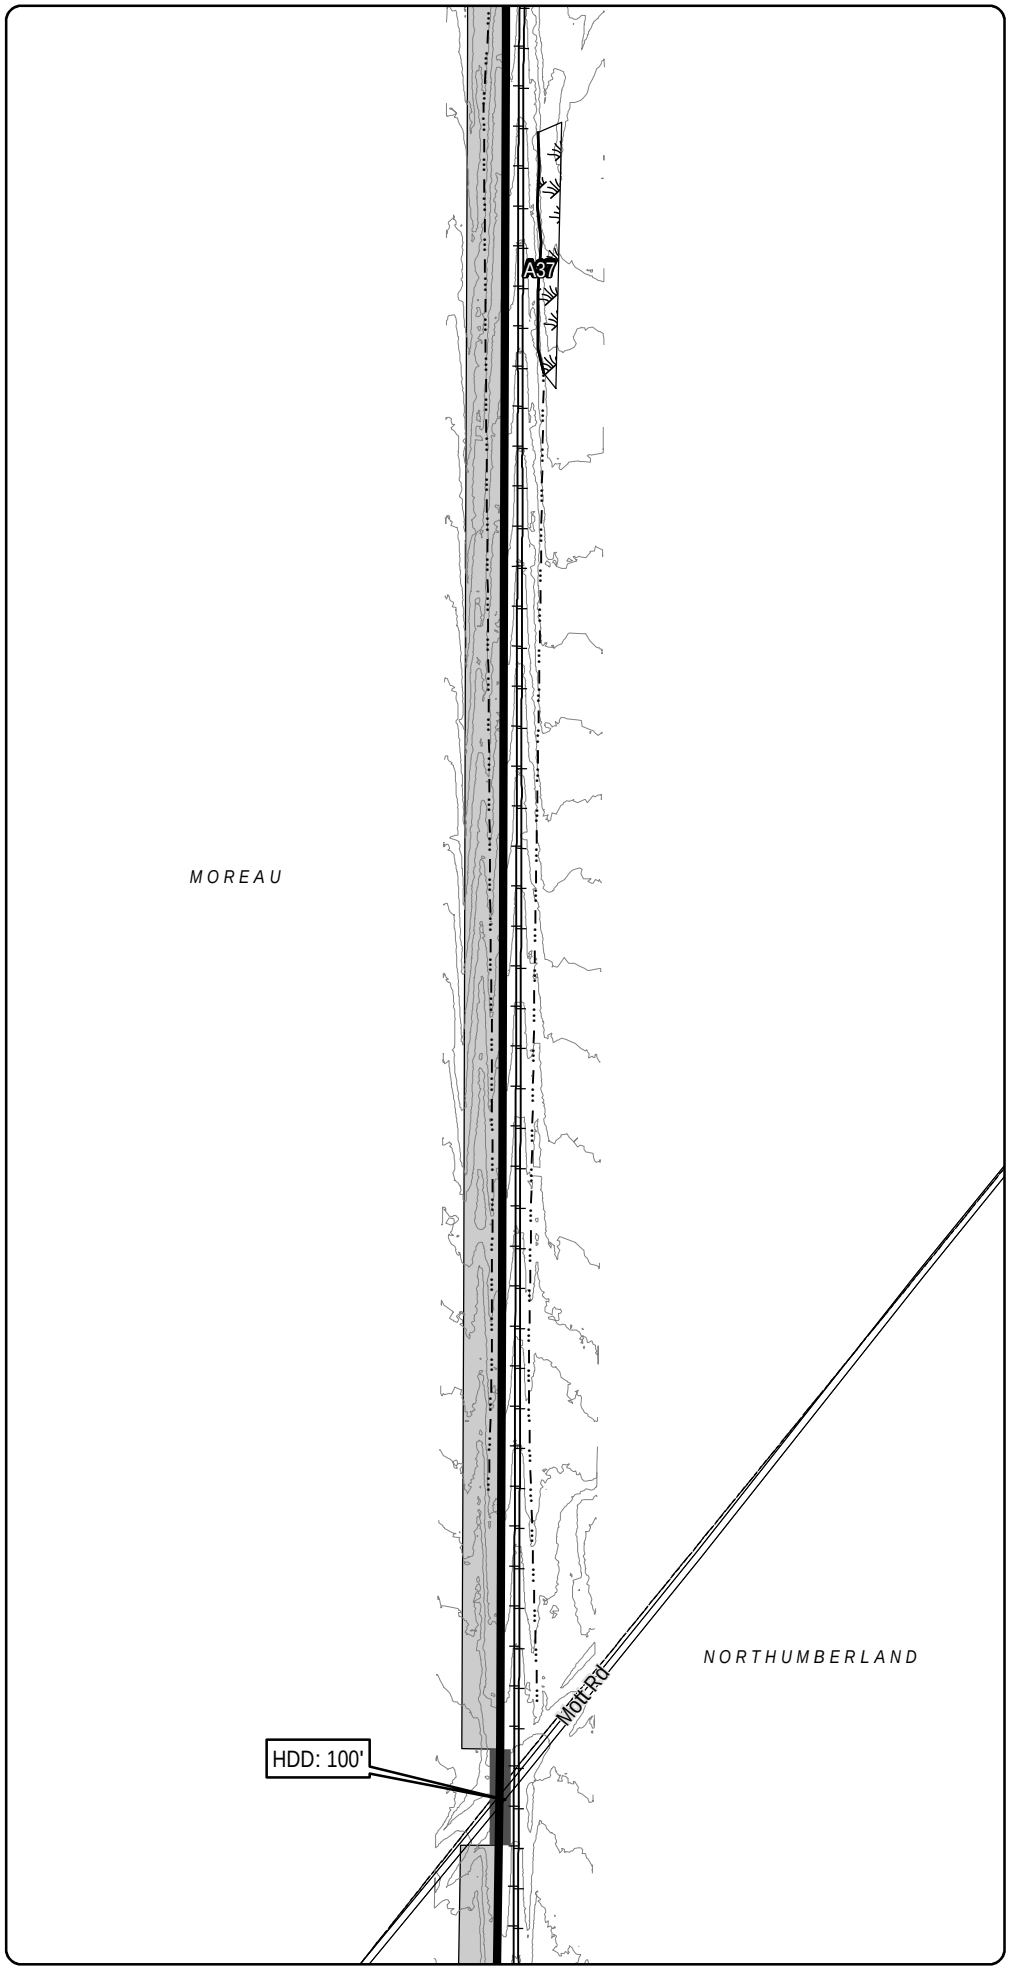

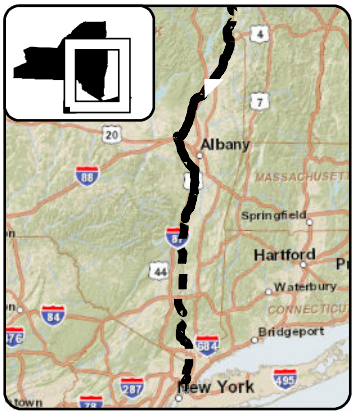

LEGEND

- CHPE Project Milepost
- Proposed CHPE Terrestrial Route HVDC
- Proposed CHPE Submarine Route HVDC
- Proposed CHPE Terrestrial Route HVAC
- Preliminary Construction Corridor
- Perennial Stream Top of Bank
- Intermittent Stream
- Ditch
- Wetland Delineation Line
- Wetland
- 100 Year Flood Zone
- 500 Year Flood Zone
- Hydrography
- Town Boundary
- County Boundary
- Proposed HDD Location
- Proposed Pipe Bridge Location
- Roads
- Rail Line
- Contour - 2'

N

0 100 200

Feet

Transmission Developers Inc.

Champlain Hudson Power Express Project

Champlain Hudson Power Express Inc.

Plan View Map

Terrestrial Route

Sheet 101 of 370


Prepared on 2/27/2012


by: HDR | TDI & TRC

DATA SOURCES: ESRI, NYSDOT, FEMA, NYDEC, NWI, TDI, TRC

Sheet 102

R:\Projects\GIS_2009\168272_TDI_Hudson\MXD\USACE\Terrestrial_Route_8x11_usace_2012.mxd

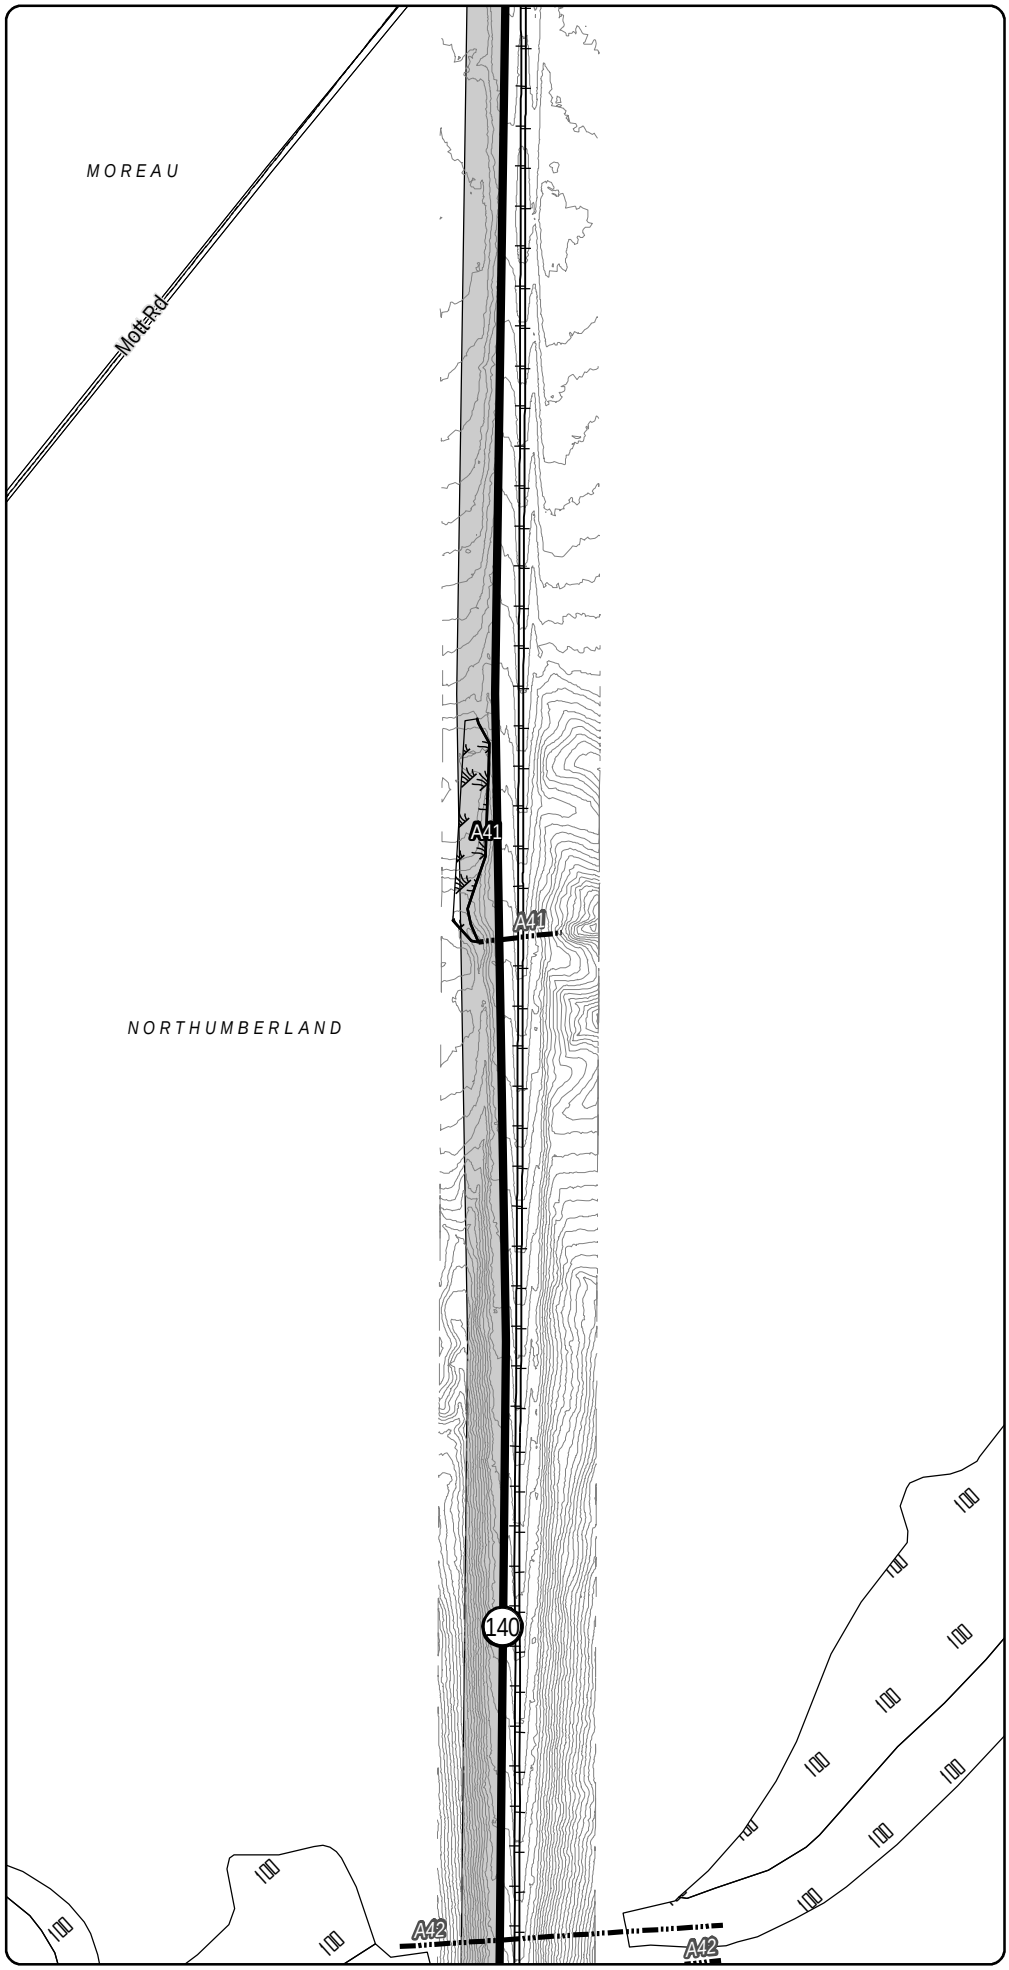

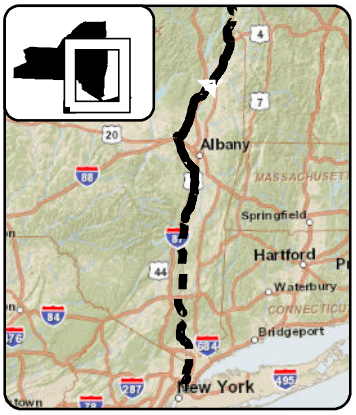

LEGEND

- CHPE Project Milepost
- Proposed CHPE Terrestrial Route HVDC
- Proposed CHPE Submarine Route HVDC
- Proposed CHPE Terrestrial Route HVAC
- Preliminary Construction Corridor
- Perennial Stream Top of Bank
- Intermittent Stream
- Ditch
- Wetland Delineation Line
- Wetland
- 100 Year Flood Zone
- 500 Year Flood Zone
- Hydrography
- Town Boundary
- County Boundary
- Proposed HDD Location
- Proposed Pipe Bridge Location
- Roads
- Rail Line
- Contour - 2'

N

0 100 200

Feet

Transmission Developers Inc.

Champlain Hudson Power Express Project

Champlain Hudson Power Express Inc.

Plan View Map

Terrestrial Route

Sheet 102 of 370


Prepared on 2/27/2012


by: HDR | TDI & TRC

DATA SOURCES: ESRI, NYSDOT, FEMA, NYDEC, NWI, TDI, TRC

R:\Projects\GIS_2009\168272_TDI_Hudson\MXD\USACE\Terrestrial_Route_8x11_usace_2012.mxd

Sheet 102

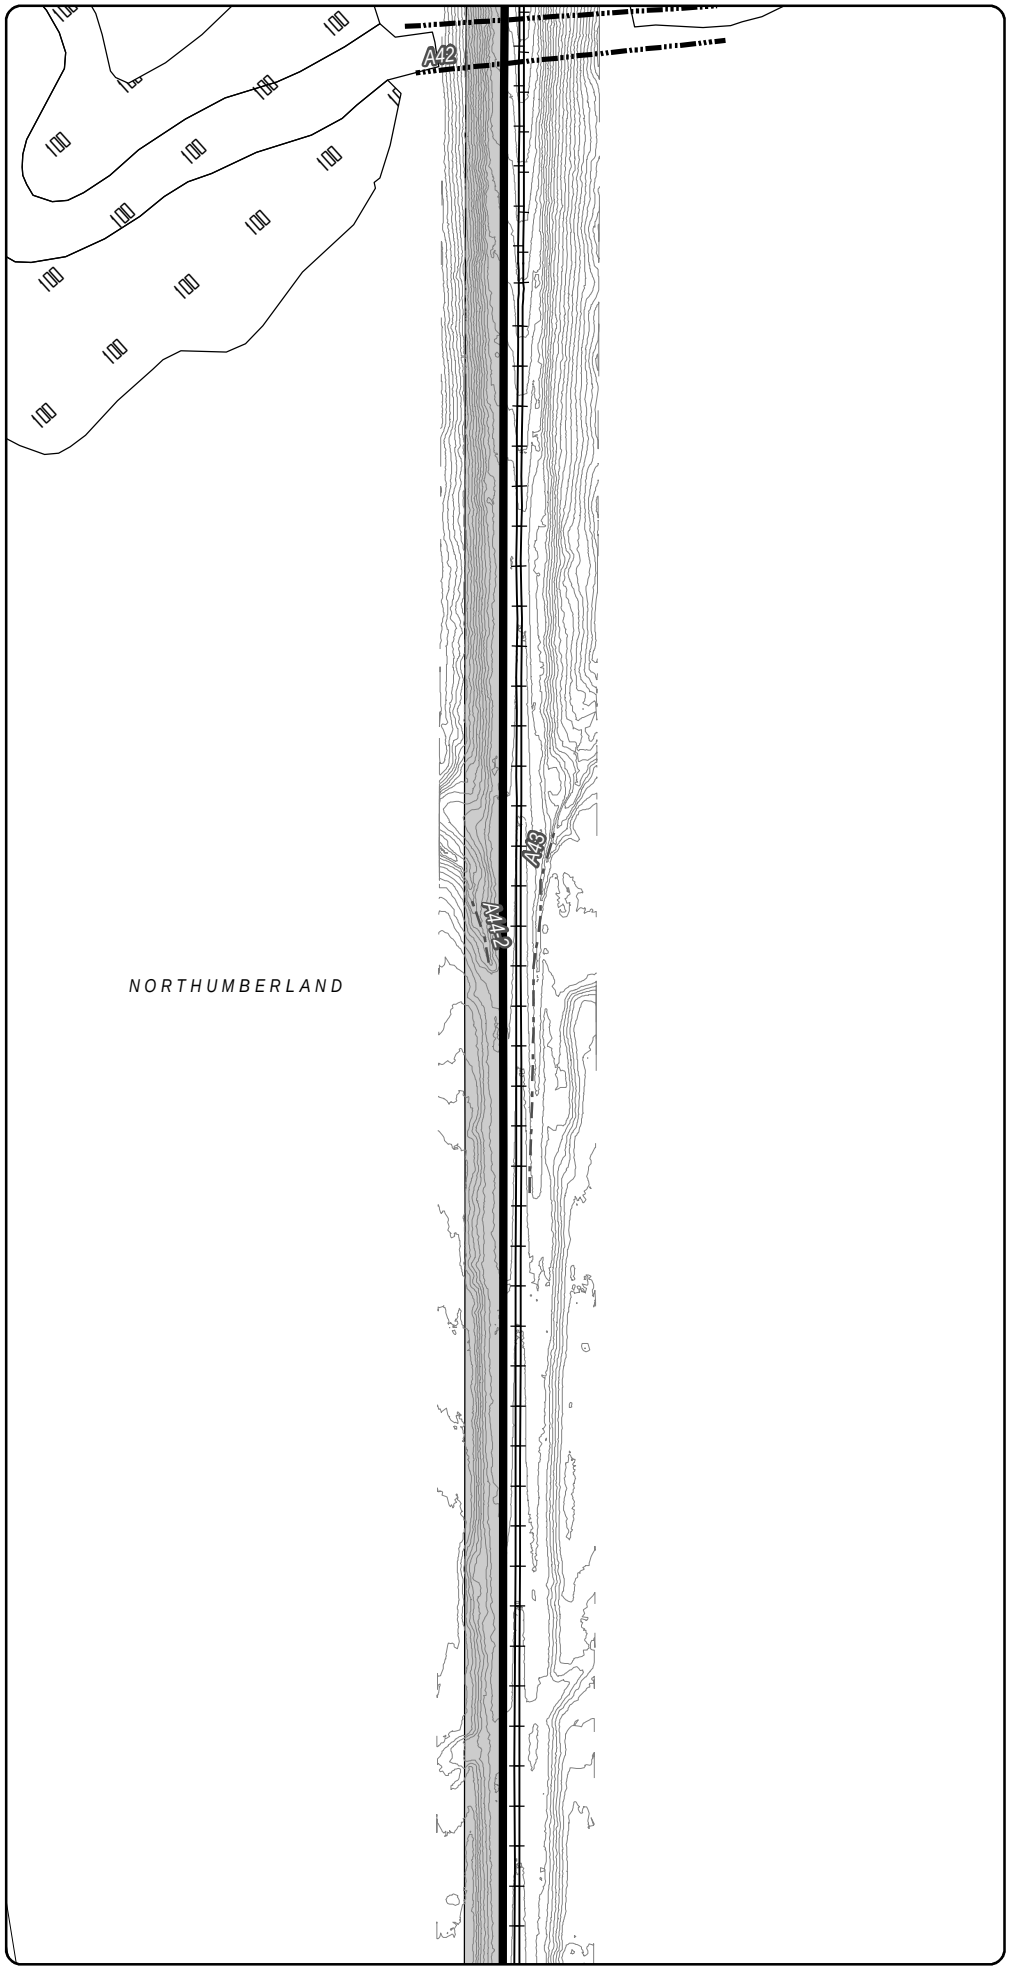

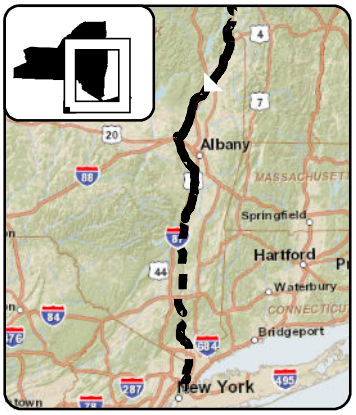

LEGEND

- CHPE Project Milepost
- Proposed CHPE Terrestrial Route HVDC
- Proposed CHPE Submarine Route HVDC
- Proposed CHPE Terrestrial Route HVAC
- Preliminary Construction Corridor
- Perennial Stream Top of Bank
- Intermittent Stream
- Ditch
- Wetland Delineation Line
- Wetland
- 100 Year Flood Zone
- 500 Year Flood Zone
- Hydrography
- Town Boundary
- County Boundary
- Proposed HDD Location
- Proposed Pipe Bridge Location
- Roads
- Rail Line
- Contour - 2'

N

0 100 200

Feet

Transmission Developers Inc.

Champlain Hudson Power Express Project

Champlain Hudson Power Express Inc.

Plan View Map

Terrestrial Route

Sheet 103 of 370


Prepared on 2/27/2012


by: HDR | TDI & TRC

DATA SOURCES: ESRI, NYSDOT, FEMA, NYDEC, NWI, TDI, TRC

Sheet 104

R:\Projects\GIS_2009\168272_TDI_Hudson\MXD\USACE\Terrestrial_Route_8x11_usace_2012.mxd

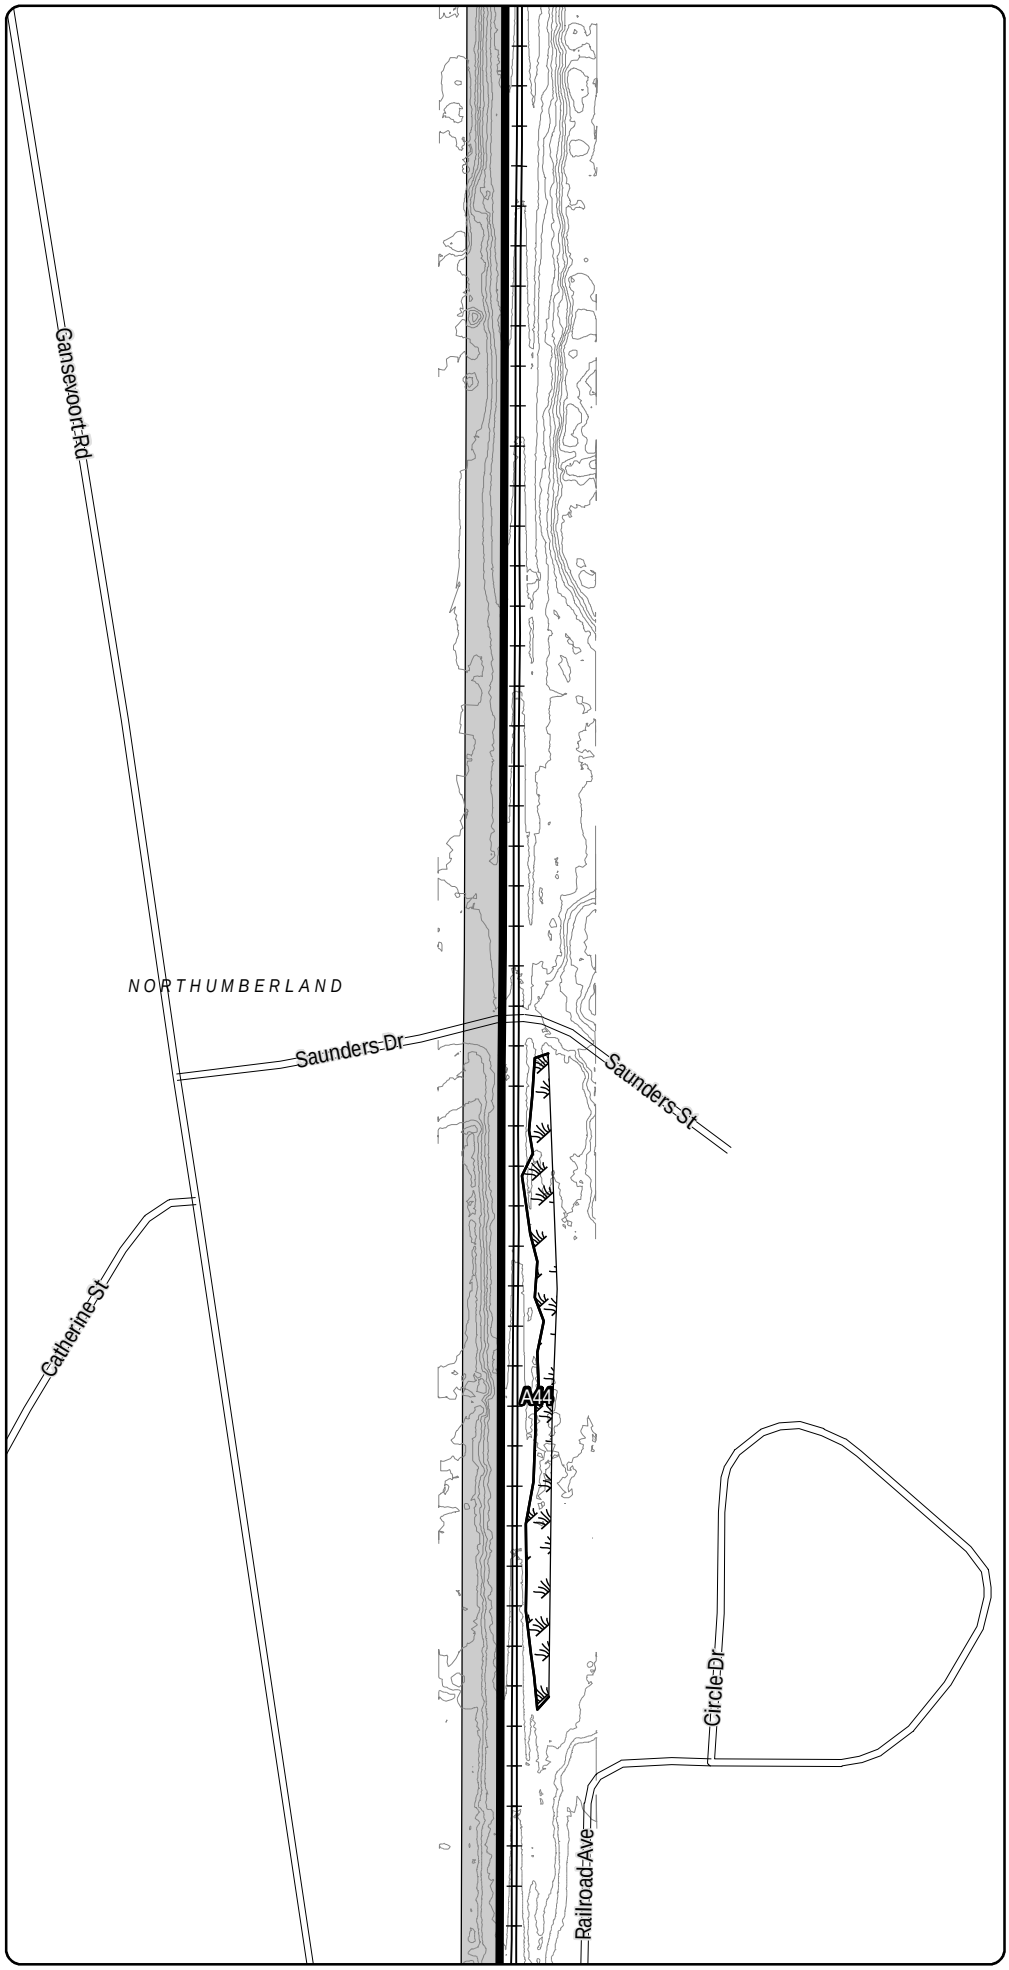

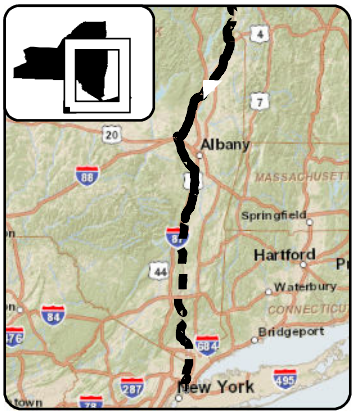

LEGEND

- CHPE Project Milepost
- Proposed CHPE Terrestrial Route HVDC
- Proposed CHPE Submarine Route HVDC
- Proposed CHPE Terrestrial Route HVAC
- Preliminary Construction Corridor
- Perennial Stream Top of Bank
- Intermittent Stream
- Ditch
- Wetland Delineation Line
- Wetland
- 100 Year Flood Zone
- 500 Year Flood Zone
- Hydrography
- Town Boundary
- County Boundary
- Proposed HDD Location
- Proposed Pipe Bridge Location
- Roads
- Rail Line
- Contour - 2'

0 100 200

Feet

Transmission Developers Inc.

Champlain Hudson Power Express Project

Champlain Hudson Power Express Inc.

Plan View Map

Terrestrial Route


Sheet 104 of 370


Prepared on 2/27/2012

by: HDR | TDI & TRC

DATA SOURCES: ESRI, NYSDOT, FEMA, NYDEC, NWI, TDI, TRC

R:\Projects\GIS_2009\168272_TDI_Hudson\MXD\USACE\Terrestrial_Route_8x11_usace_2012.mxd

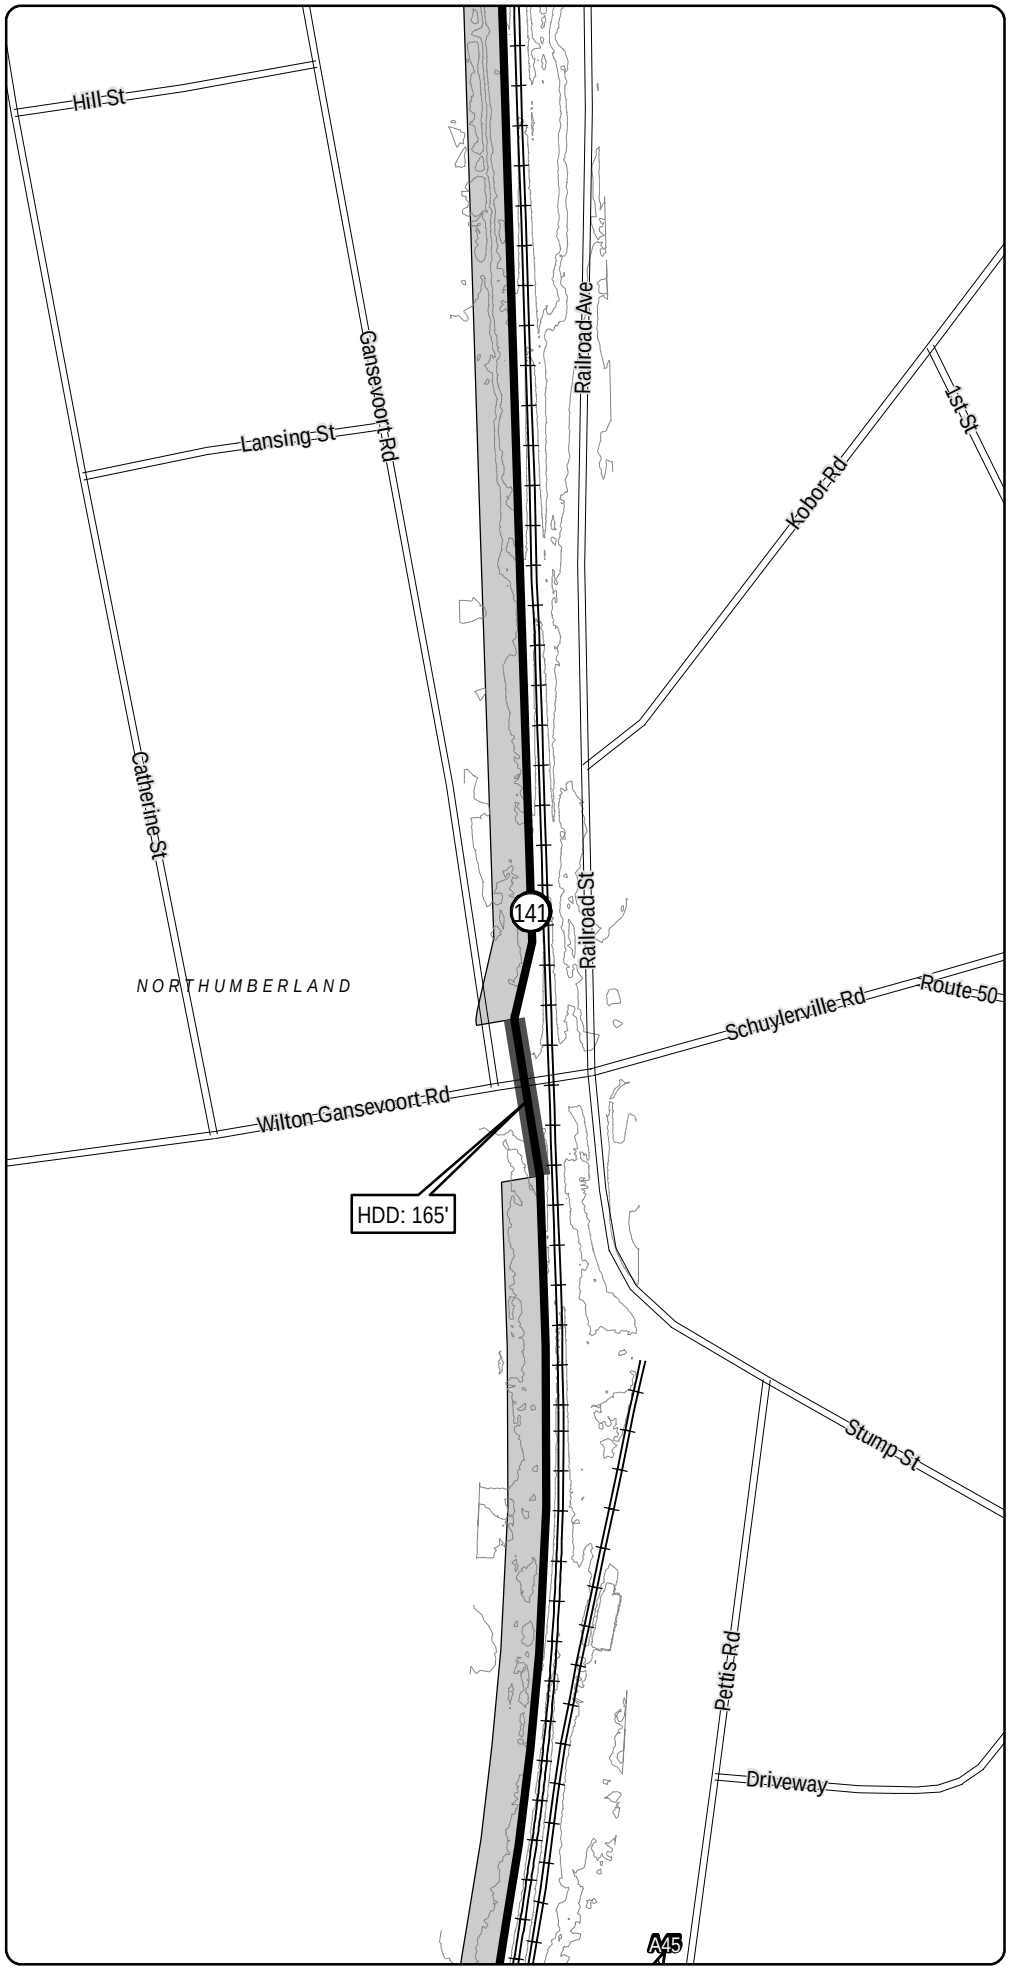

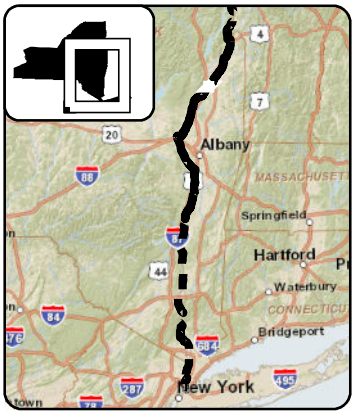

LEGEND

- CHPE Project Milepost
- Proposed CHPE Terrestrial Route HVDC
- Proposed CHPE Submarine Route HVDC
- Proposed CHPE Terrestrial Route HVAC
- Preliminary Construction Corridor
- Perennial Stream Top of Bank
- Intermittent Stream
- Ditch
- Wetland Delineation Line
- Wetland
- 100 Year Flood Zone
- 500 Year Flood Zone
- Hydrography
- Town Boundary
- County Boundary
- Proposed HDD Location
- Proposed Pipe Bridge Location
- Roads
- Rail Line
- Contour - 2'

0 100 200

Feet

Transmission Developers Inc.

Champlain Hudson Power Express Project

Champlain Hudson Power Express Inc.

Plan View Map

Terrestrial Route

Sheet 105 of 370


Prepared on 2/27/2012


by: HDR | TDI & TRC

DATA SOURCES: ESRI, NYSDOT, FEMA, NYDEC, NWI, TDI, TRC

R:\Projects\GIS_2009\168272_TDI_Hudson\MXD\USACE\Terrestrial_Route_8x11_usace_2012.mxd

Sheet 105

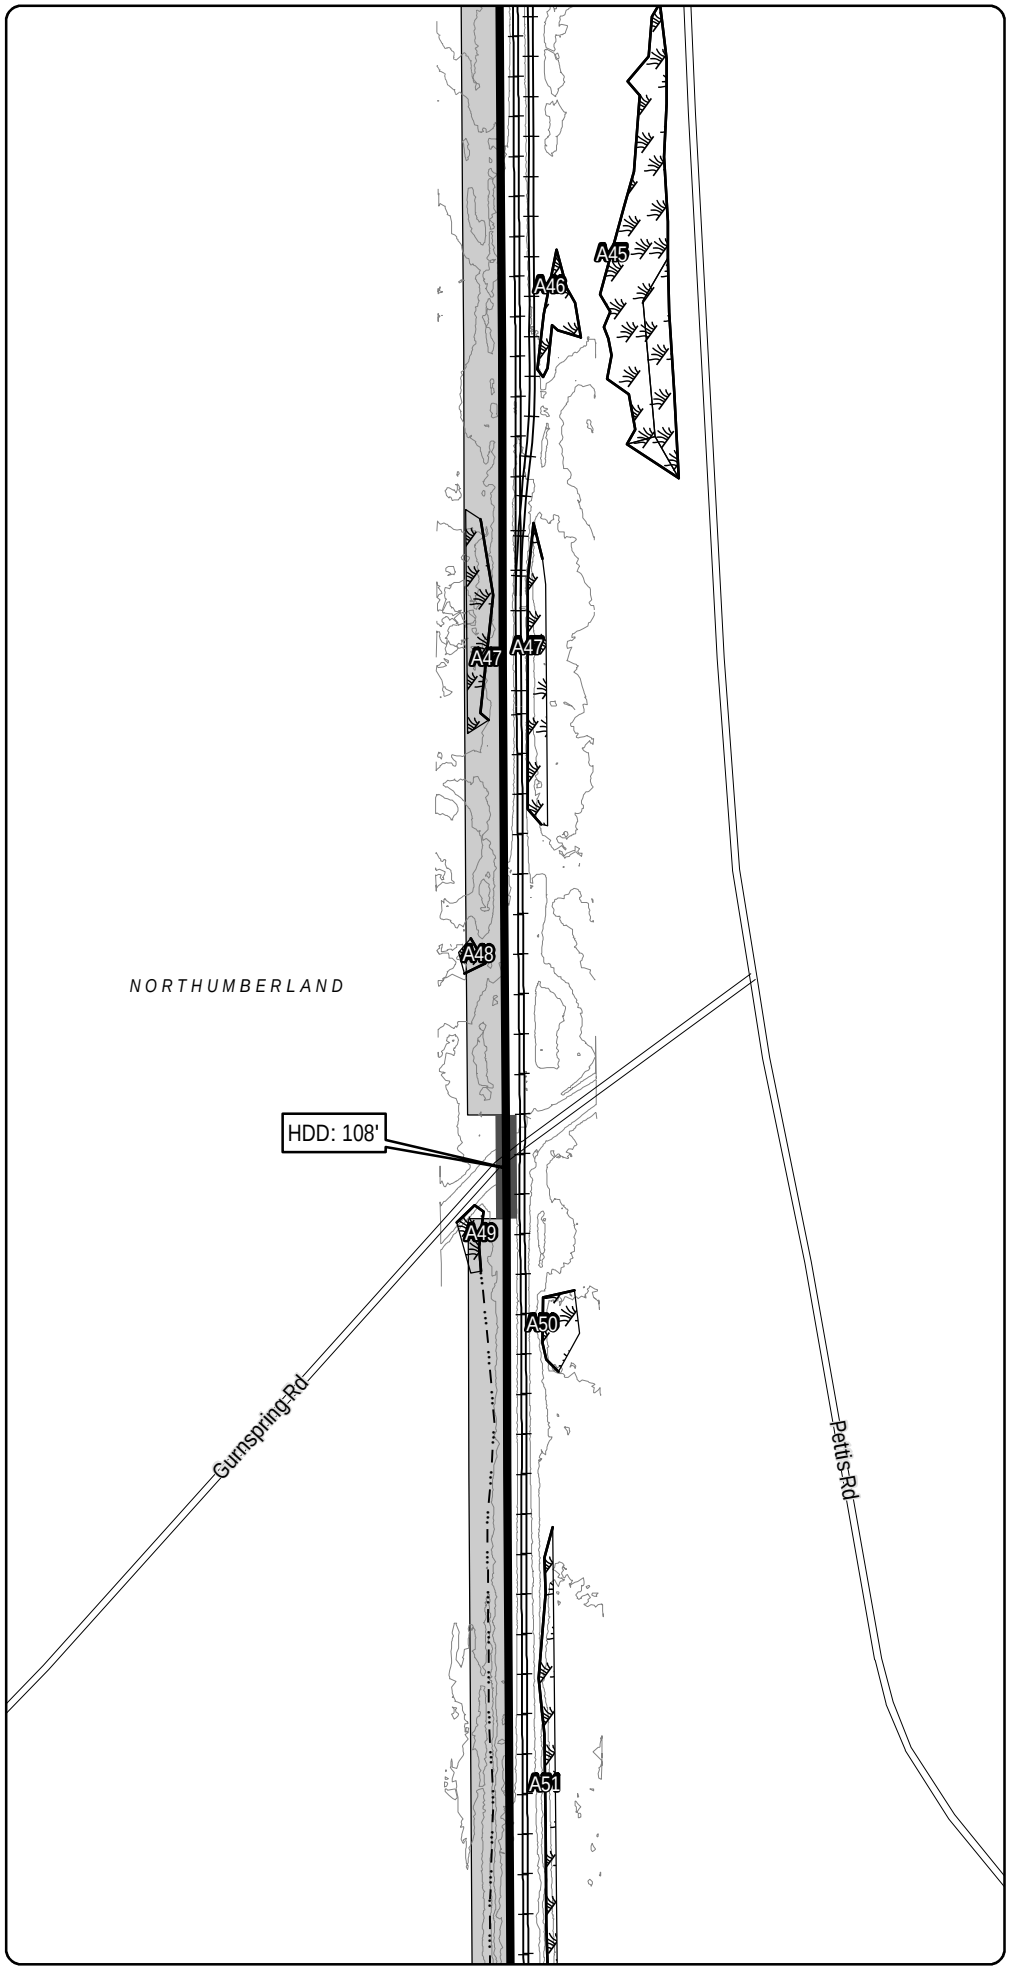

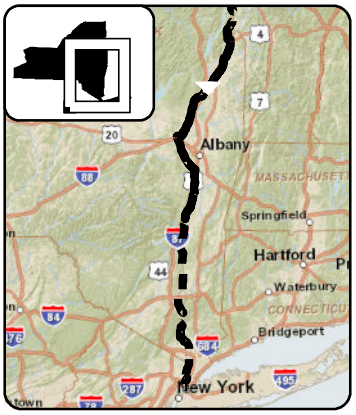

LEGEND

- CHPE Project Milepost
- Proposed CHPE Terrestrial Route HVDC
- Proposed CHPE Submarine Route HVDC
- Proposed CHPE Terrestrial Route HVAC
- Preliminary Construction Corridor
- Perennial Stream Top of Bank
- Intermittent Stream
- Ditch
- Wetland Delineation Line
- Wetland
- 100 Year Flood Zone
- 500 Year Flood Zone
- Hydrography
- Town Boundary
- County Boundary
- Proposed HDD Location
- Proposed Pipe Bridge Location
- Roads
- Rail Line
- Contour - 2'

N

0 100 200

Feet

Transmission Developers Inc.

Champlain Hudson Power Express Project

Champlain Hudson Power Express Inc.

Plan View Map

Terrestrial Route

Sheet 106 of 370


Prepared on 2/27/2012


by: HDR | TDI & TRC

DATA SOURCES: ESRI, NYSDOT, FEMA, NYDEC, NWI, TDI, TRC

Sheet 107

R:\Projects\GIS_2009\168272_TDI_Hudson\MXD\USACE\Terrestrial_Route_8x11_usace_2012.mxd

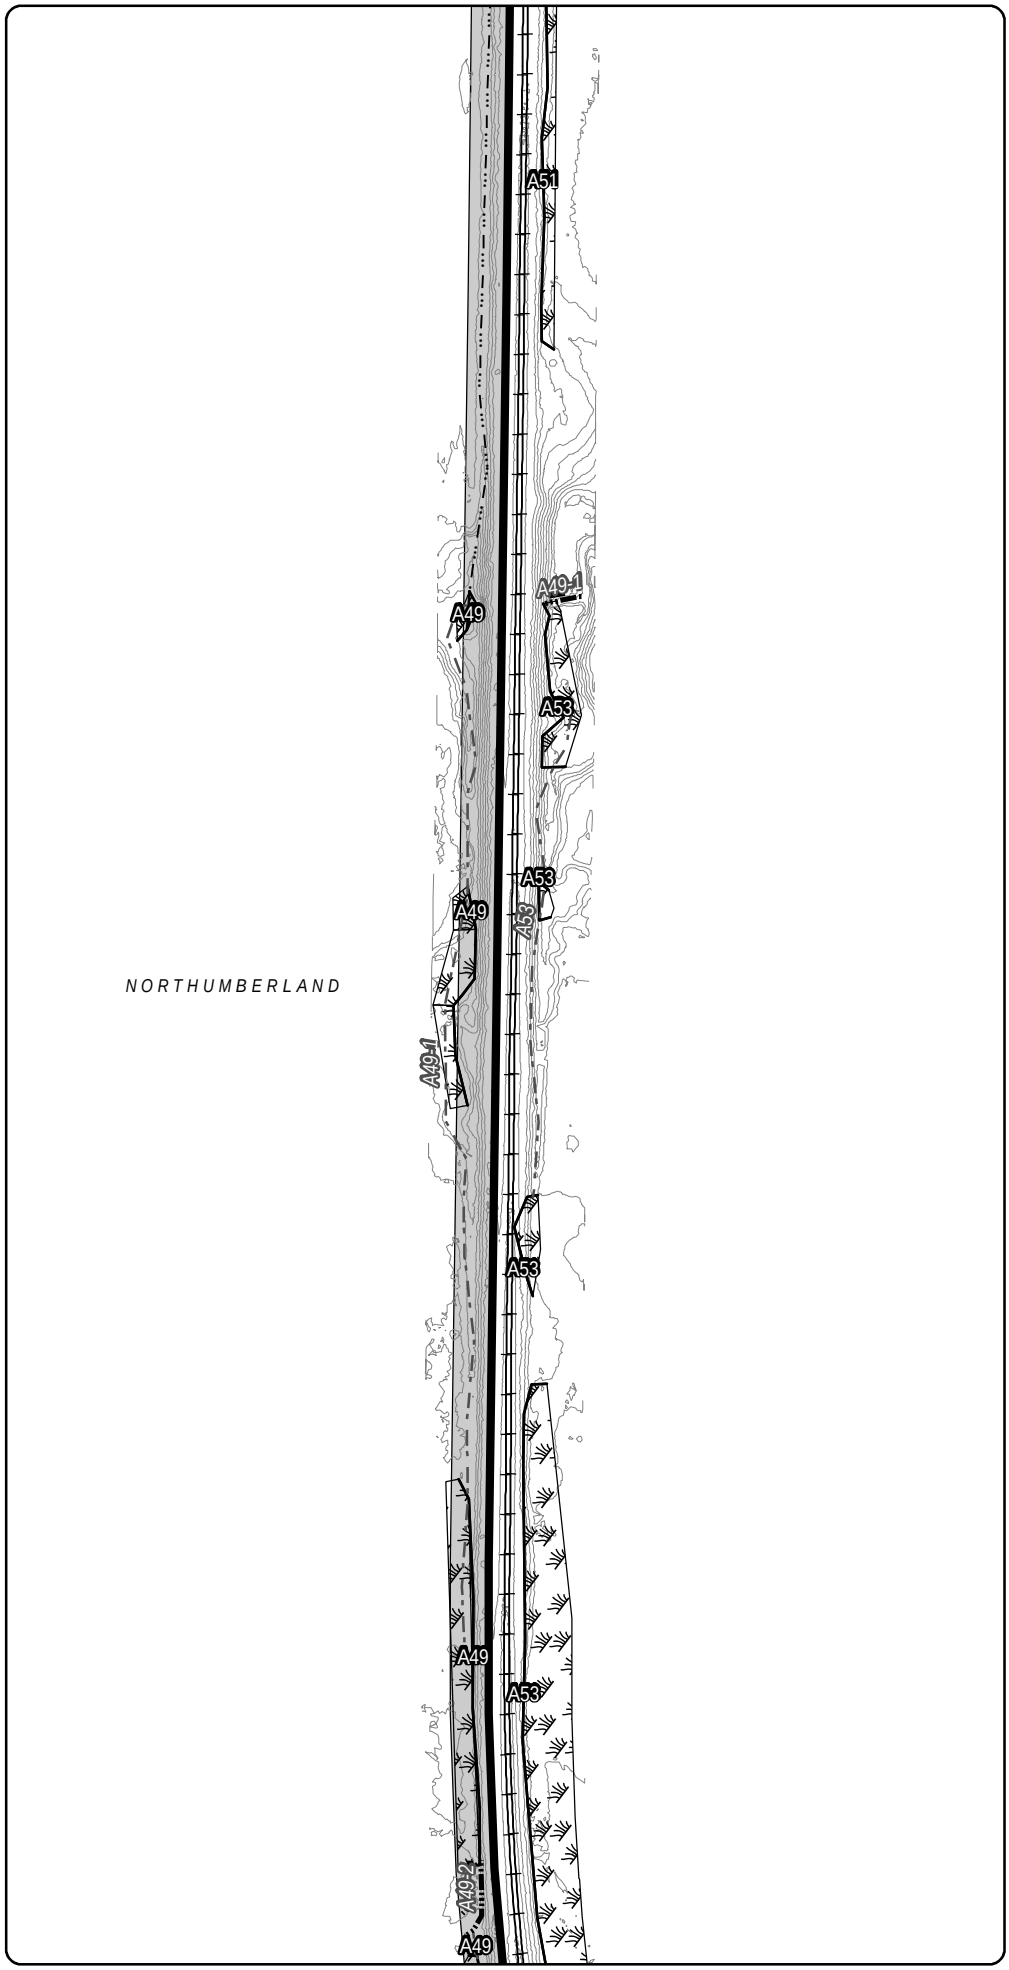

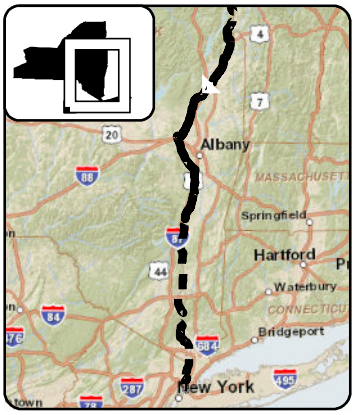

LEGEND

- CHPE Project Milepost
- Proposed CHPE Terrestrial Route HVDC
- Proposed CHPE Submarine Route HVDC
- Proposed CHPE Terrestrial Route HVAC
- Preliminary Construction Corridor
- Perennial Stream Top of Bank
- Intermittent Stream
- Ditch
- Wetland Delineation Line
- Wetland
- 100 Year Flood Zone
- 500 Year Flood Zone
- Hydrography
- Town Boundary
- County Boundary
- Proposed HDD Location
- Proposed Pipe Bridge Location
- Roads
- Rail Line
- Contour - 2'

0 100 200

Feet

Transmission Developers Inc.

Champlain Hudson Power Express Project

Champlain Hudson Power Express Inc.

Plan View Map

Terrestrial Route


Sheet 107 of 370


Prepared on 2/27/2012

by: HDR | TDI & TRC

DATA SOURCES: ESRI, NYSDOT, FEMA, NYDEC, NWI, TDI, TRC

R:\Projects\GIS_2009\168272_TDI_Hudson\MXD\USACE\Terrestrial_Route_8x11_usace_2012.mxd

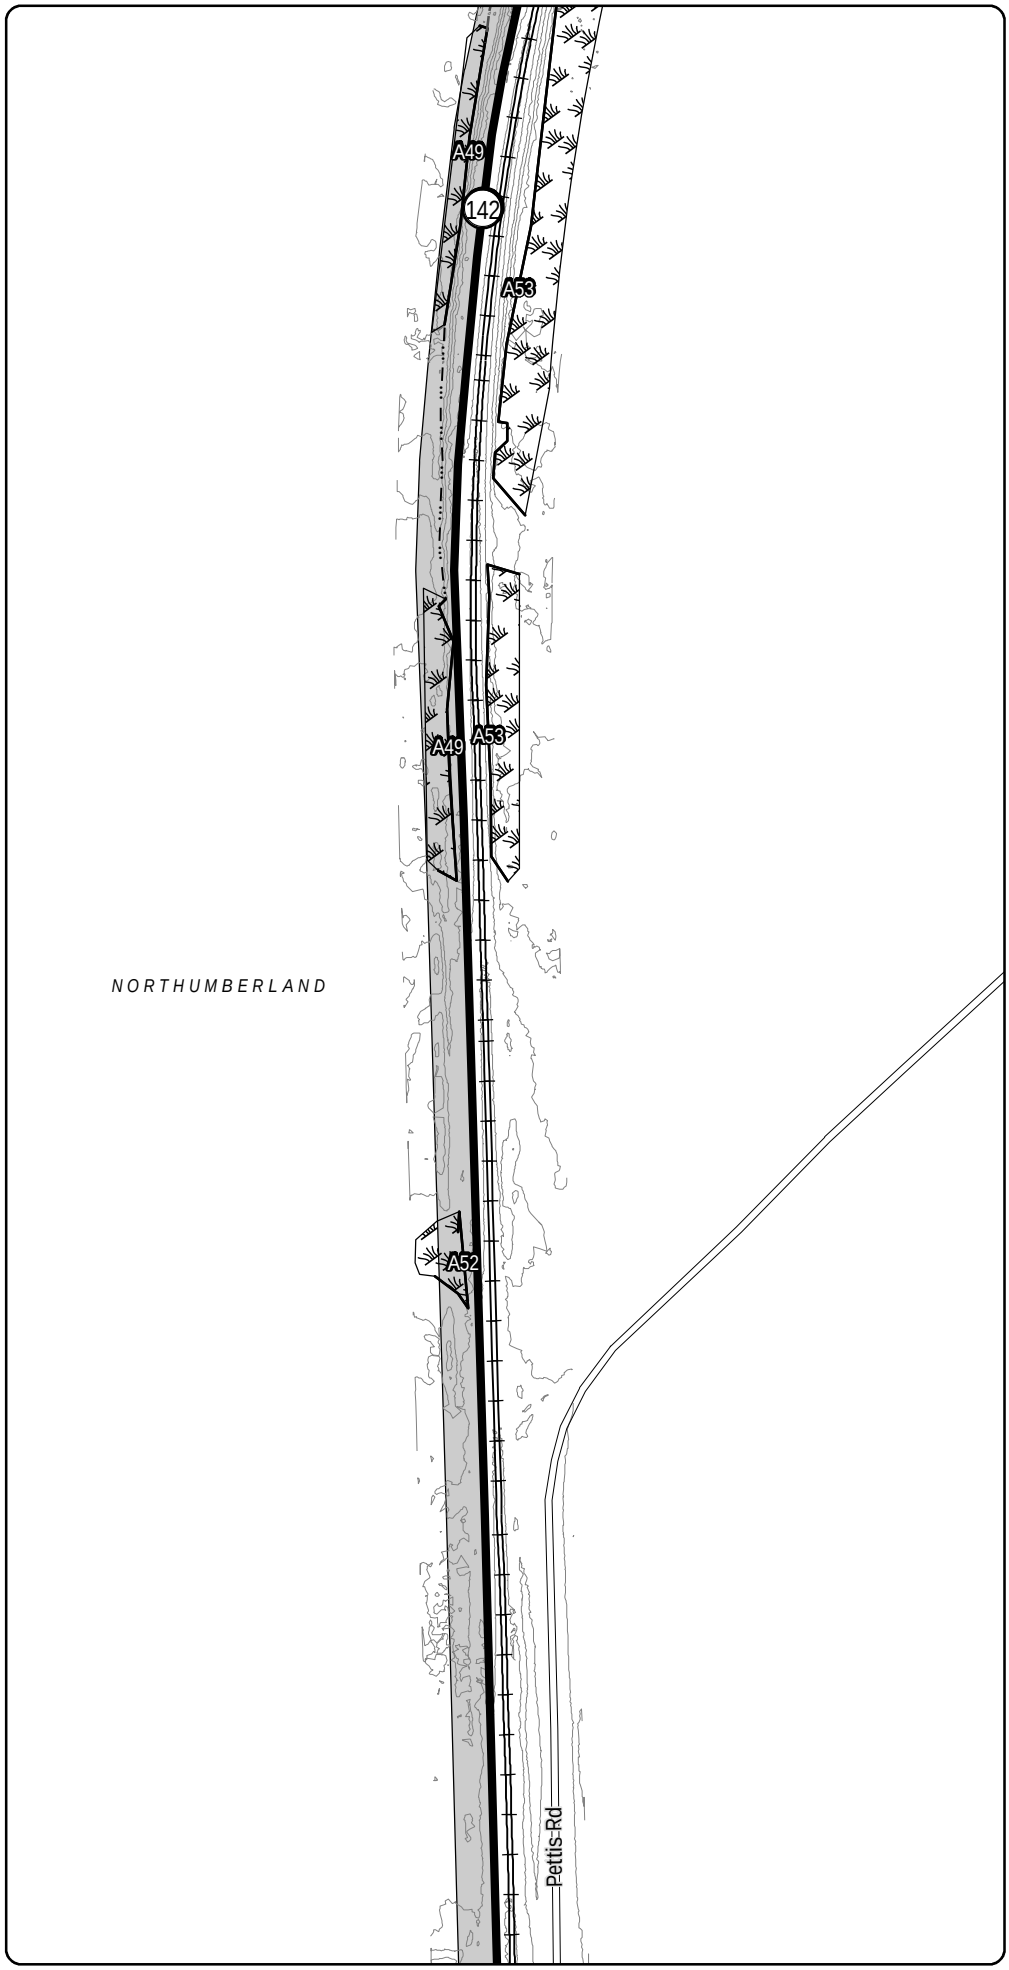

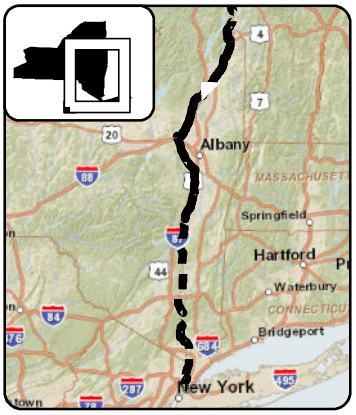

LEGEND

- CHPE Project Milepost
- Proposed CHPE Terrestrial Route HVDC
- Proposed CHPE Submarine Route HVDC
- Proposed CHPE Terrestrial Route HVAC
- Preliminary Construction Corridor
- Perennial Stream Top of Bank
- Intermittent Stream
- Ditch
- Wetland Delineation Line
- Wetland
- 100 Year Flood Zone
- 500 Year Flood Zone
- Hydrography
- Town Boundary
- County Boundary
- Proposed HDD Location
- Proposed Pipe Bridge Location
- Roads
- Rail Line
- Contour - 2'

N

0 100 200

Feet

Transmission Developers Inc.

Champlain Hudson Power Express Project

Champlain Hudson Power Express Inc.

Plan View Map

Terrestrial Route

Sheet 108 of 370


Prepared on 2/27/2012


by: HDR | TDI & TRC

DATA SOURCES: ESRI, NYSDOT, FEMA, NYDEC, NWI, TDI, TRC

R:\Projects\GIS_2009\168272_TDI_Hudson\MXD\USACE\Terrestrial_Route_8x11_usace_2012.mxd

Sheet 108

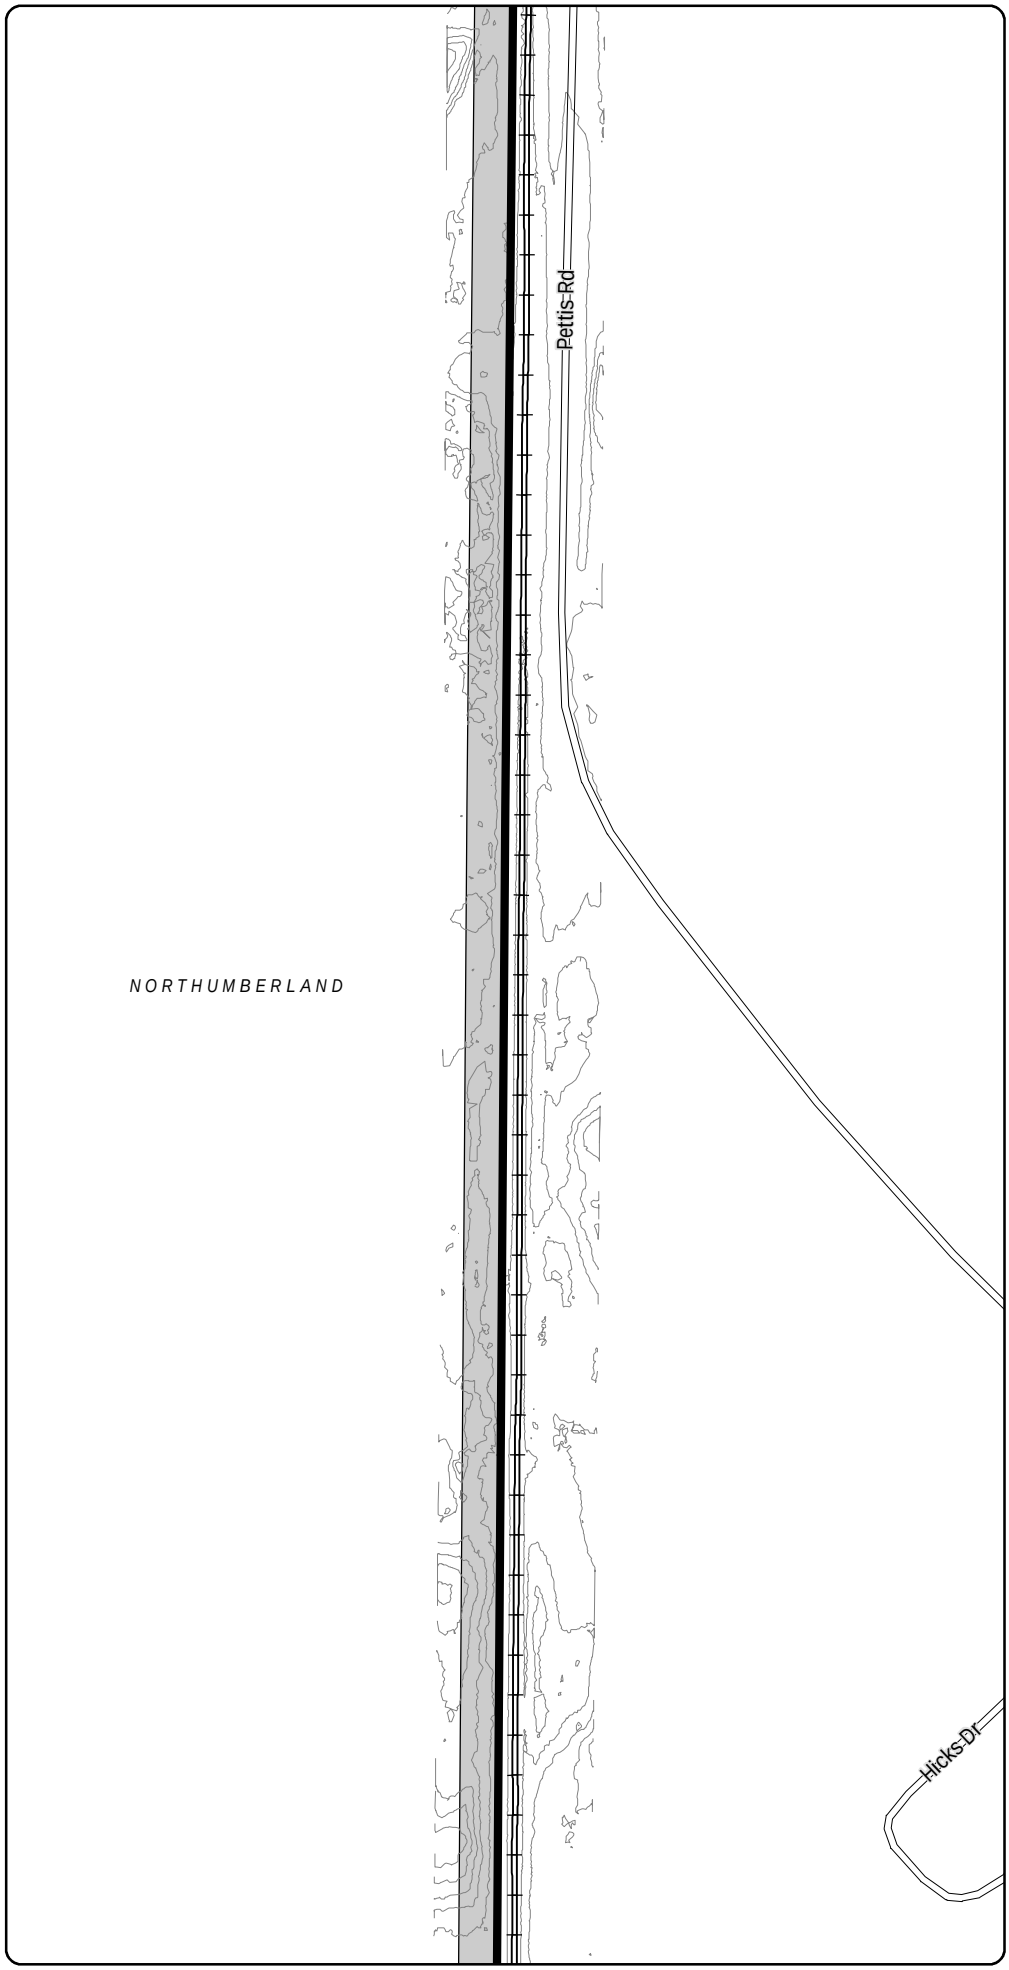

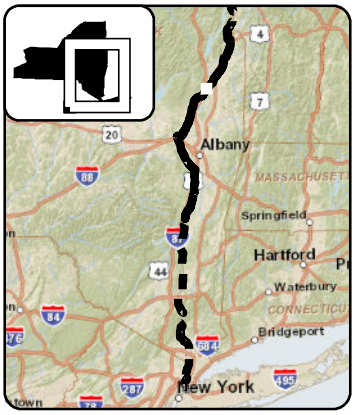

LEGEND

- CHPE Project Milepost
- Proposed CHPE Terrestrial Route HVDC
- Proposed CHPE Submarine Route HVDC
- Proposed CHPE Terrestrial Route HVAC
- Preliminary Construction Corridor
- Perennial Stream Top of Bank
- Intermittent Stream
- Ditch
- Wetland Delineation Line
- Wetland
- 100 Year Flood Zone
- 500 Year Flood Zone
- Hydrography
- Town Boundary
- County Boundary
- Proposed HDD Location
- Proposed Pipe Bridge Location
- Roads
- Rail Line
- Contour - 2'

0 100 200

Feet

Transmission Developers Inc.

Champlain Hudson Power Express Project

Champlain Hudson Power Express Inc.

Plan View Map

Terrestrial Route

Sheet 109 of 370

Prepared on 2/27/2012


by: HDR | TRC & TRC


DATA SOURCES: ESRI, NYSDOT, FEMA, NYDEC, NWI, TDI, TRC

Sheet 110

R:\Projects\GIS_2009\168272_TDI_Hudson\MXD\USACE\Terrestrial_Route_8x11_usace_2012.mxd

Sheet 109

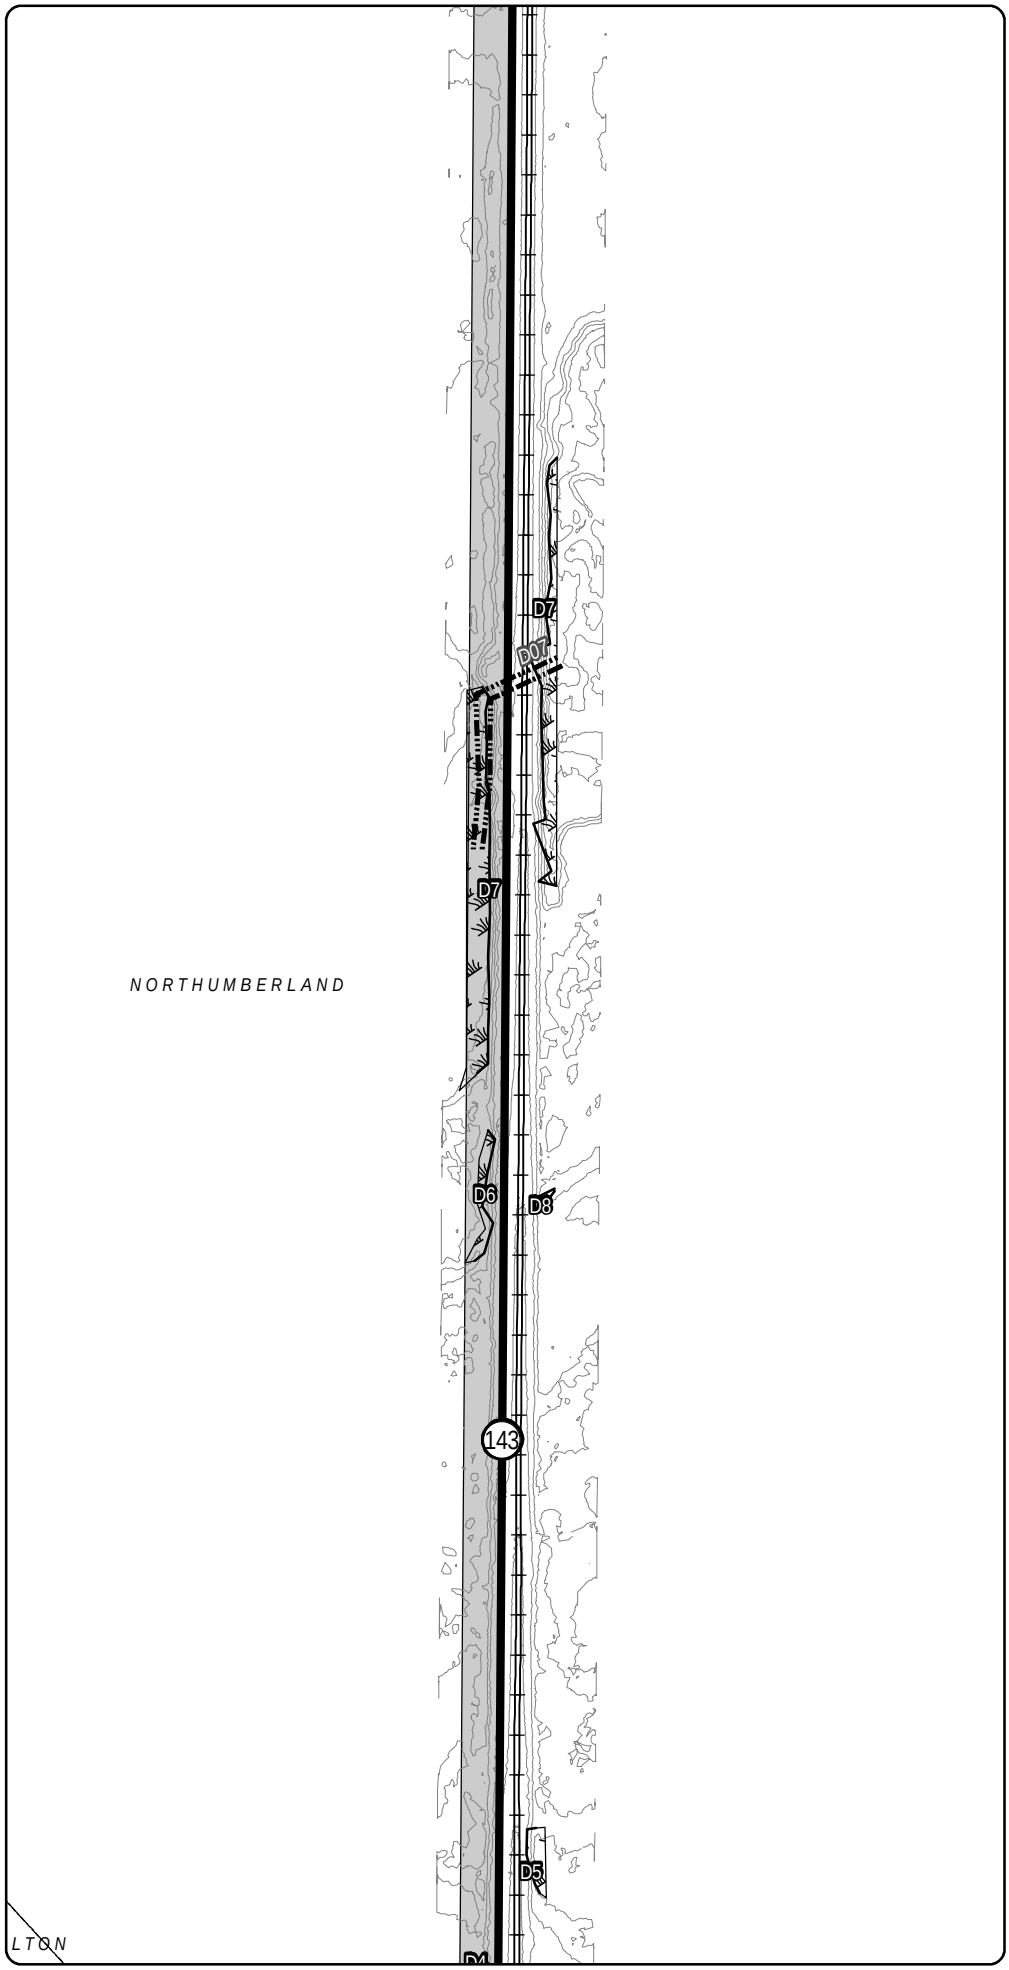

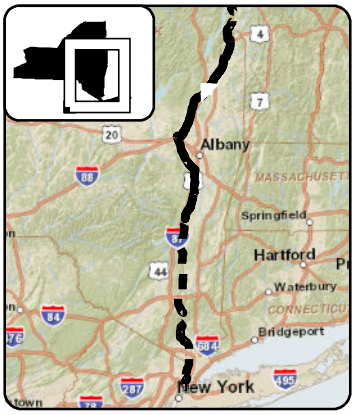

LEGEND

- CHPE Project Milepost
- Proposed CHPE Terrestrial Route HVDC
- Proposed CHPE Submarine Route HVDC
- Proposed CHPE Terrestrial Route HVAC
- Preliminary Construction Corridor
- Perennial Stream Top of Bank
- Intermittent Stream
- Ditch
- Wetland Delineation Line
- Wetland
- 100 Year Flood Zone
- 500 Year Flood Zone
- Hydrography
- Town Boundary
- County Boundary
- Proposed HDD Location
- Proposed Pipe Bridge Location
- Roads
- Rail Line
- Contour - 2'

N

0 100 200

Feet

Transmission Developers Inc.

Champlain Hudson Power Express Project

Champlain Hudson Power Express Inc.

Plan View Map

Terrestrial Route

Sheet 110 of 370

Prepared on 2/27/2012


by: HDR | TDI & TRC


DATA SOURCES: ESRI, NYSDOT, FEMA, NYDEC, NWI, TDI, TRC

Sheet 111

R:\Projects\GIS_2009\168272_TDI_Hudson\MXD\USACE\Terrestrial_Route_8x11_usace_2012.mxd

Sheet 110

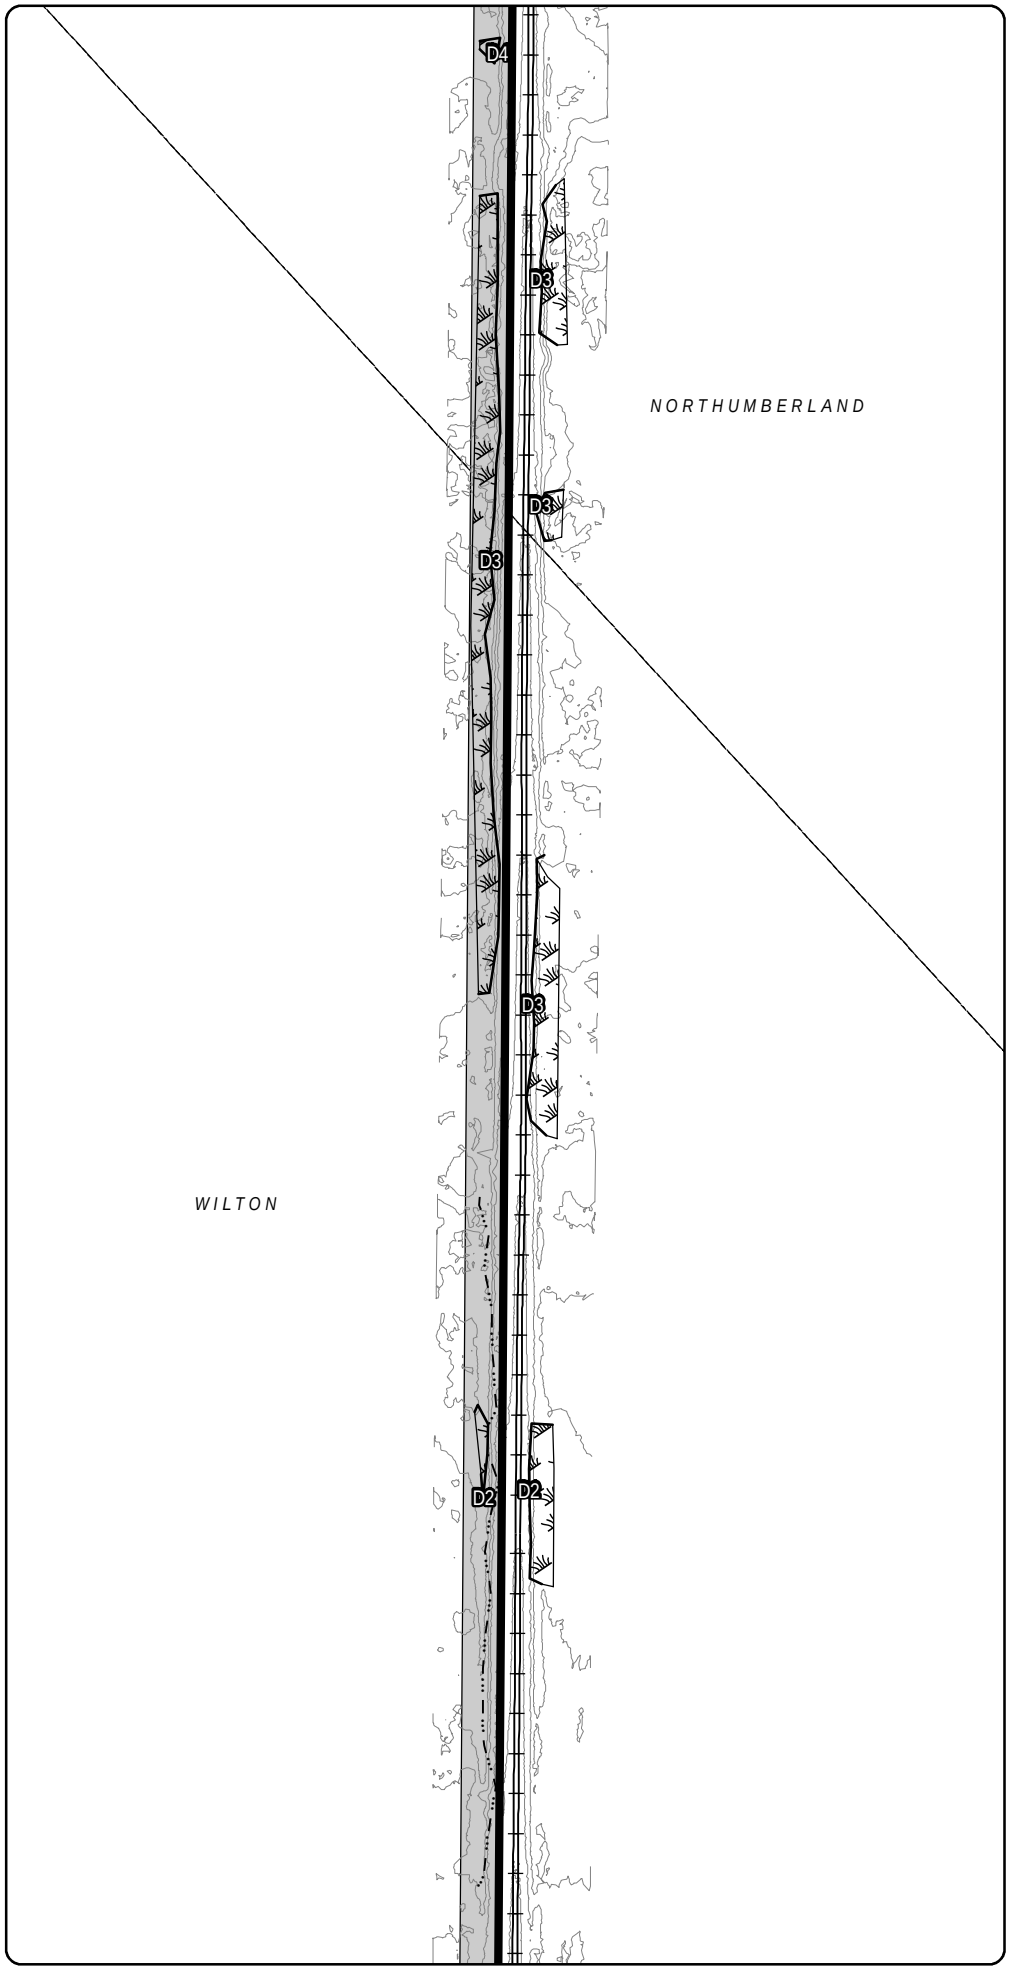

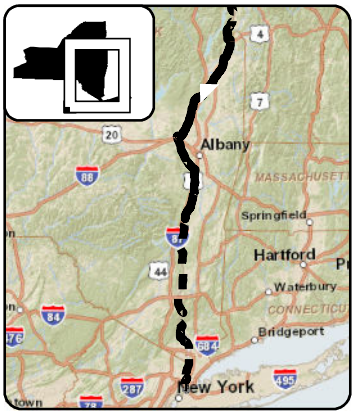

LEGEND

- CHPE Project Milepost
- Proposed CHPE Terrestrial Route HVDC
- Proposed CHPE Submarine Route HVDC
- Proposed CHPE Terrestrial Route HVAC
- Preliminary Construction Corridor
- Perennial Stream Top of Bank
- Intermittent Stream
- Ditch
- Wetland Delineation Line
- Wetland
- 100 Year Flood Zone
- 500 Year Flood Zone
- Hydrography
- Town Boundary
- County Boundary
- Proposed HDD Location
- Proposed Pipe Bridge Location
- Roads
- Rail Line
- Contour - 2'

N

0 100 200

Feet

Transmission Developers Inc.

Champlain Hudson Power Express Project

Champlain Hudson Power Express Inc.

Plan View Map

Terrestrial Route

Sheet 111 of 370


Prepared on 2/27/2012


by: HDR | TDI & TRC

DATA SOURCES: ESRI, NYSDOT, FEMA, NYDEC, NWI, TDI, TRC

Sheet 112

R:\Projects\GIS_2009\168272_TDI_Hudson\MXD\USACE\Terrestrial_Route_8x11_usace_2012.mxd

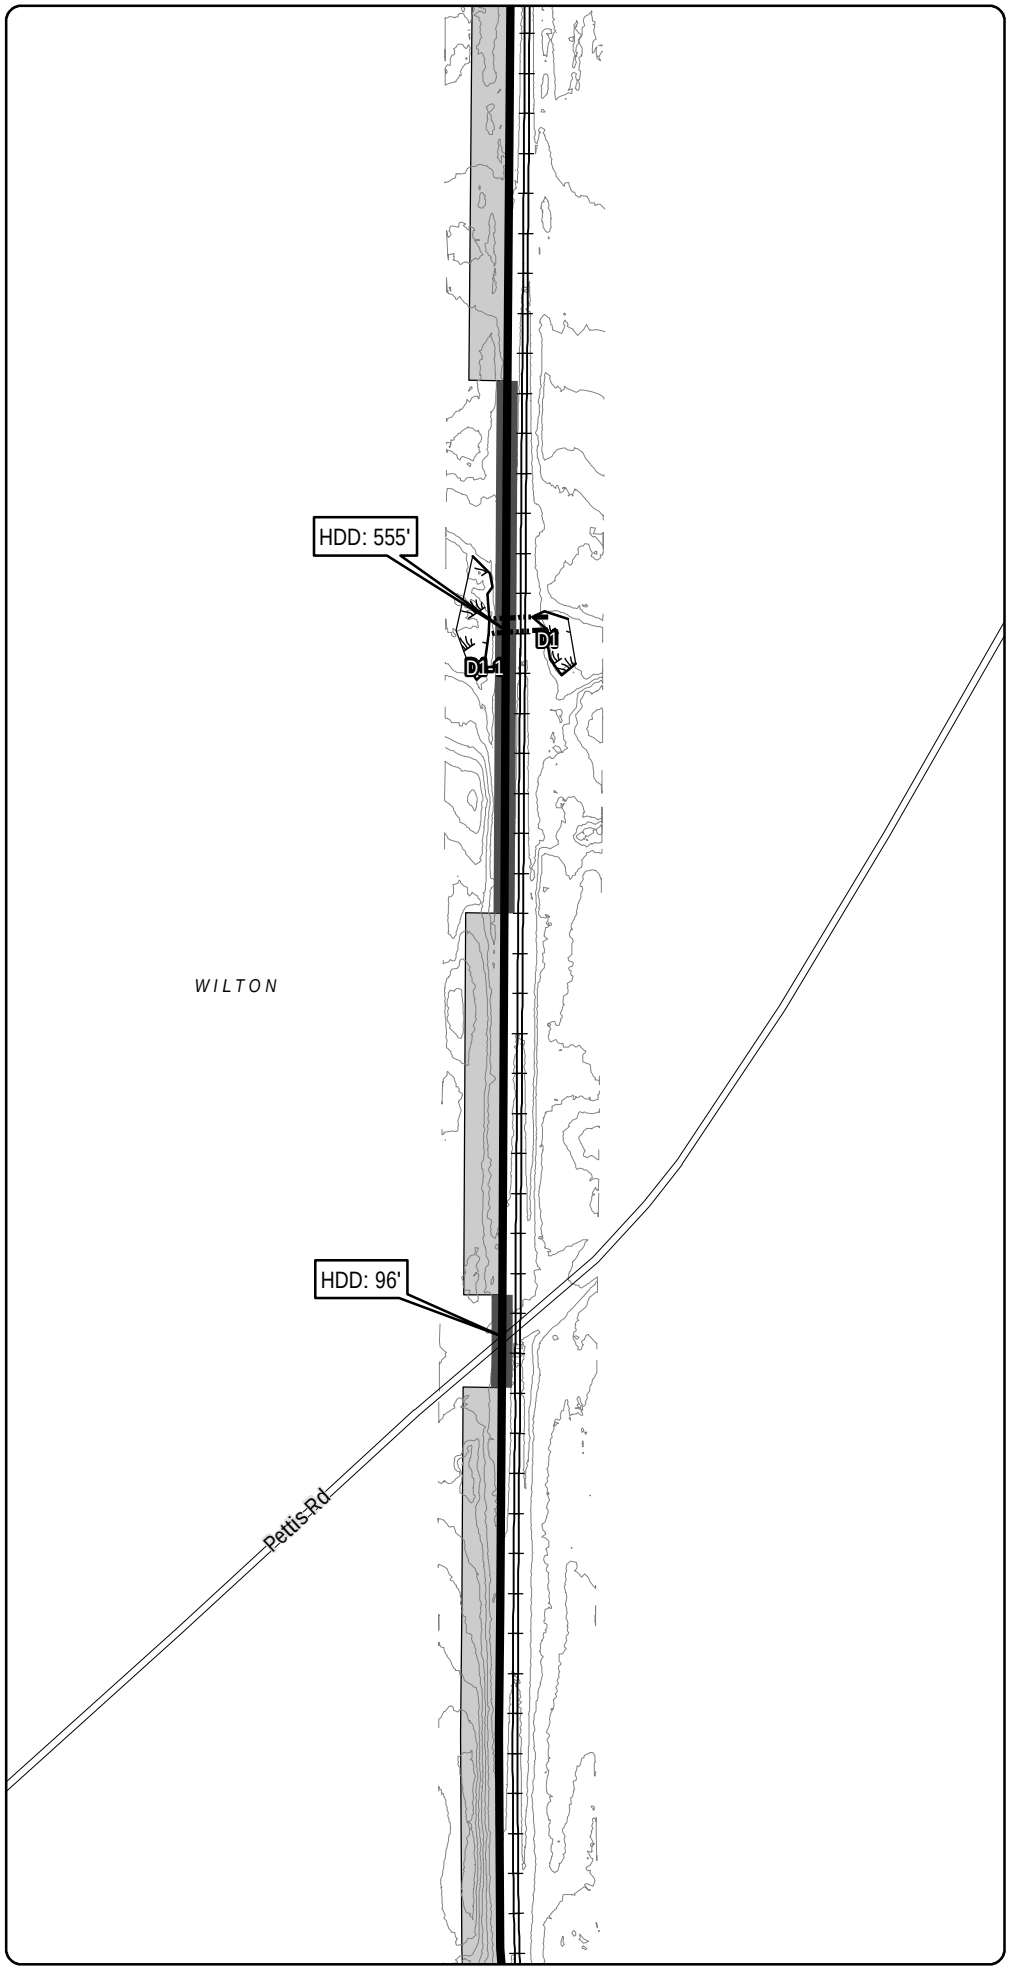

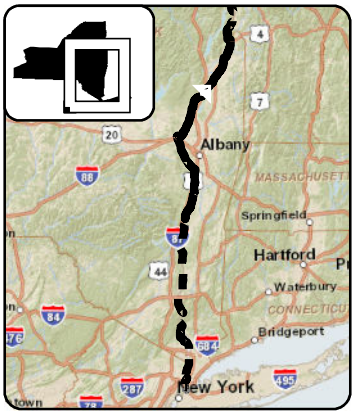

LEGEND

- CHPE Project Milepost
- Proposed CHPE Terrestrial Route HVDC
- Proposed CHPE Submarine Route HVDC
- Proposed CHPE Terrestrial Route HVAC
- Preliminary Construction Corridor
- Perennial Stream Top of Bank
- Intermittent Stream
- Ditch
- Wetland Delineation Line
- Wetland
- 100 Year Flood Zone
- 500 Year Flood Zone
- Hydrography
- Town Boundary
- County Boundary
- Proposed HDD Location
- Proposed Pipe Bridge Location
- Roads
- Rail Line
- Contour - 2'

N

0 100 200

Feet

Transmission Developers Inc.

Champlain Hudson Power Express Project

Champlain Hudson Power Express Inc.

Plan View Map

Terrestrial Route

Sheet 112 of 370


Prepared on 2/27/2012


by: HDR | TDI & TRC

DATA SOURCES: ESRI, NYSDOT, FEMA, NYDEC, NWI, TDI, TRC

R:\Projects\GIS_2009\168272_TDI_Hudson\MXD\USACE\Terrestrial_Route_8x11_usace_2012.mxd

Sheet 112

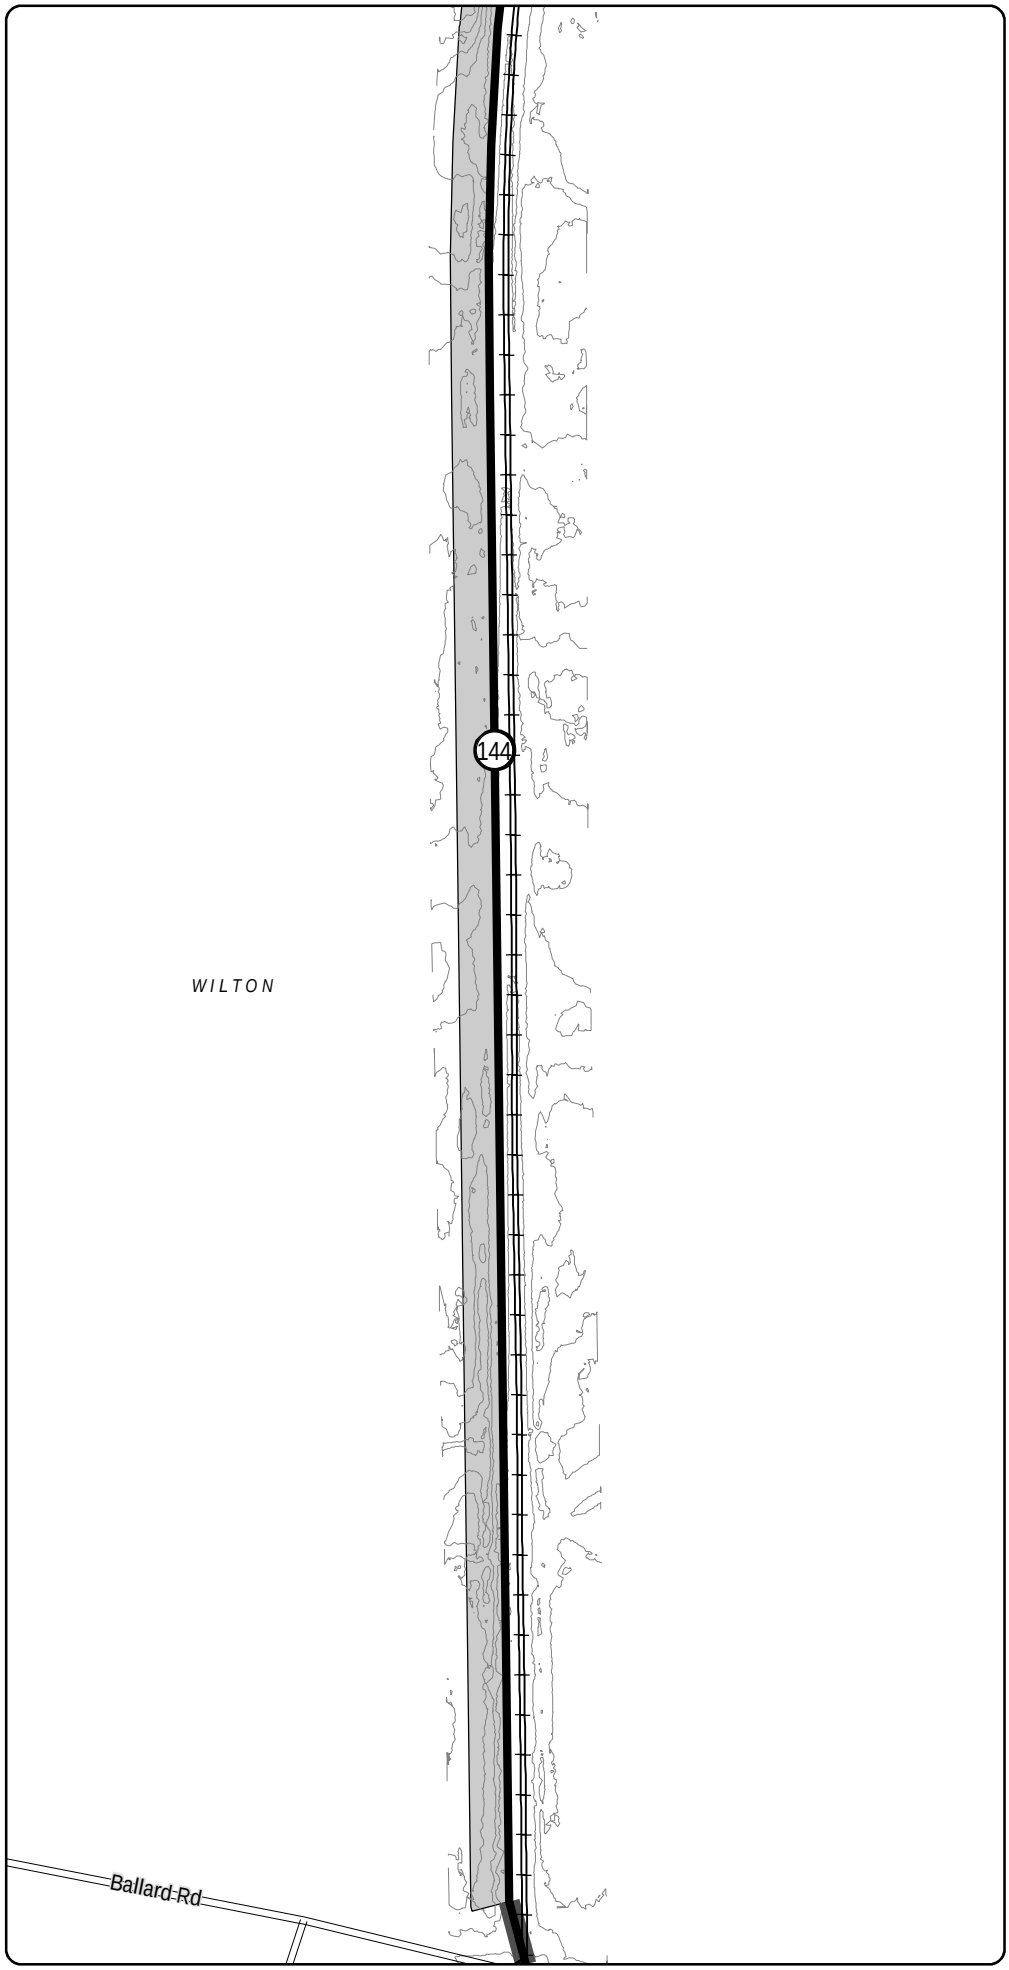

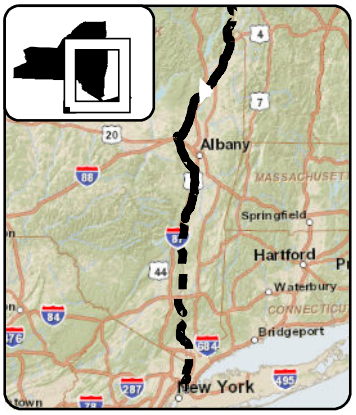

LEGEND

- CHPE Project Milepost
- Proposed CHPE Terrestrial Route HVDC
- Proposed CHPE Submarine Route HVDC
- Proposed CHPE Terrestrial Route HVAC
- Preliminary Construction Corridor
- Perennial Stream Top of Bank
- Intermittent Stream
- Ditch
- Wetland Delineation Line
- Wetland
- 100 Year Flood Zone
- 500 Year Flood Zone
- Hydrography
- Town Boundary
- County Boundary
- Proposed HDD Location
- Proposed Pipe Bridge Location
- Roads
- Rail Line
- Contour - 2'

N

0 100 200

Feet

Transmission Developers Inc.

Champlain Hudson Power Express Project

Champlain Hudson Power Express Inc.

Plan View Map

Terrestrial Route

Sheet 113 of 370

Prepared on 2/27/2012


by: HDR | DTA & TRC


DATA SOURCES: ESRI, NYSDOT, FEMA, NYDEC, NWI, TDI, TRC

Sheet 114

R:\Projects\GIS_2009\168272_TDI_Hudson\MXD\USACE\Terrestrial_Route_8x11_usace_2012.mxd

Sheet 113

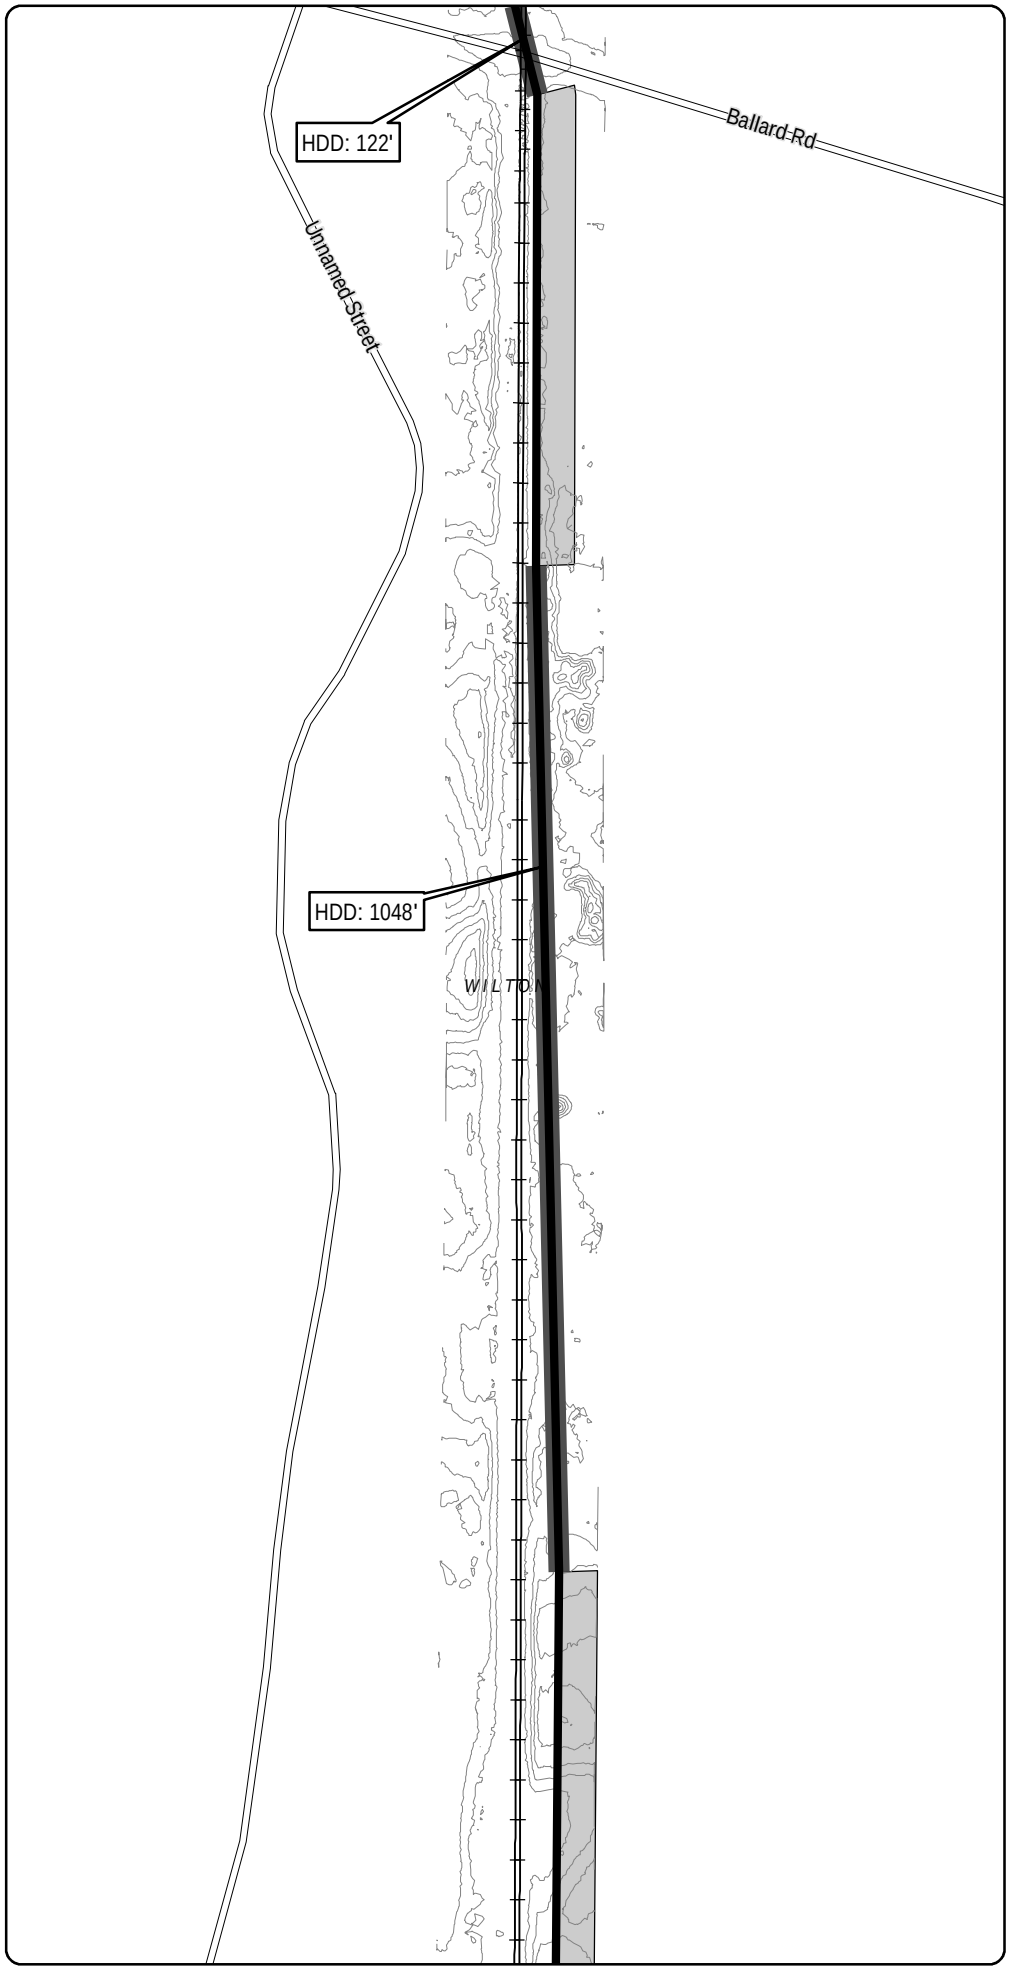

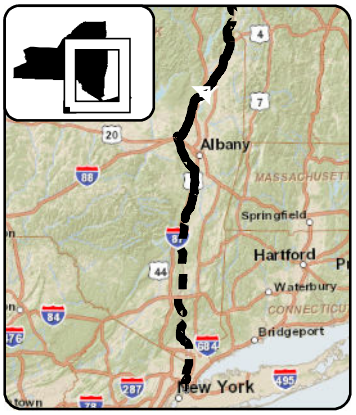

LEGEND

- CHPE Project Milepost
- Proposed CHPE Terrestrial Route HVDC
- Proposed CHPE Submarine Route HVDC
- Proposed CHPE Terrestrial Route HVAC
- Preliminary Construction Corridor
- Perennial Stream Top of Bank
- Intermittent Stream
- Ditch
- Wetland Delineation Line
- Wetland
- 100 Year Flood Zone
- 500 Year Flood Zone
- Hydrography
- Town Boundary
- County Boundary
- Proposed HDD Location
- Proposed Pipe Bridge Location
- Roads
- Rail Line
- Contour - 2'

N

0 100 200

Feet

Transmission Developers Inc.

Champlain Hudson Power Express Project

Champlain Hudson Power Express Inc.

Plan View Map

Terrestrial Route

Sheet 114 of 370

Prepared on 2/27/2012


by: HDR | DTA & TRC


DATA SOURCES: ESRI, NYSDOT, FEMA, NYDEC, NWI, TDI, TRC

Sheet 115

R:\Projects\GIS_2009\168272_TDI_Hudson\MXD\USACE\Terrestrial_Route_8x11_usace_2012.mxd

Sheet 114

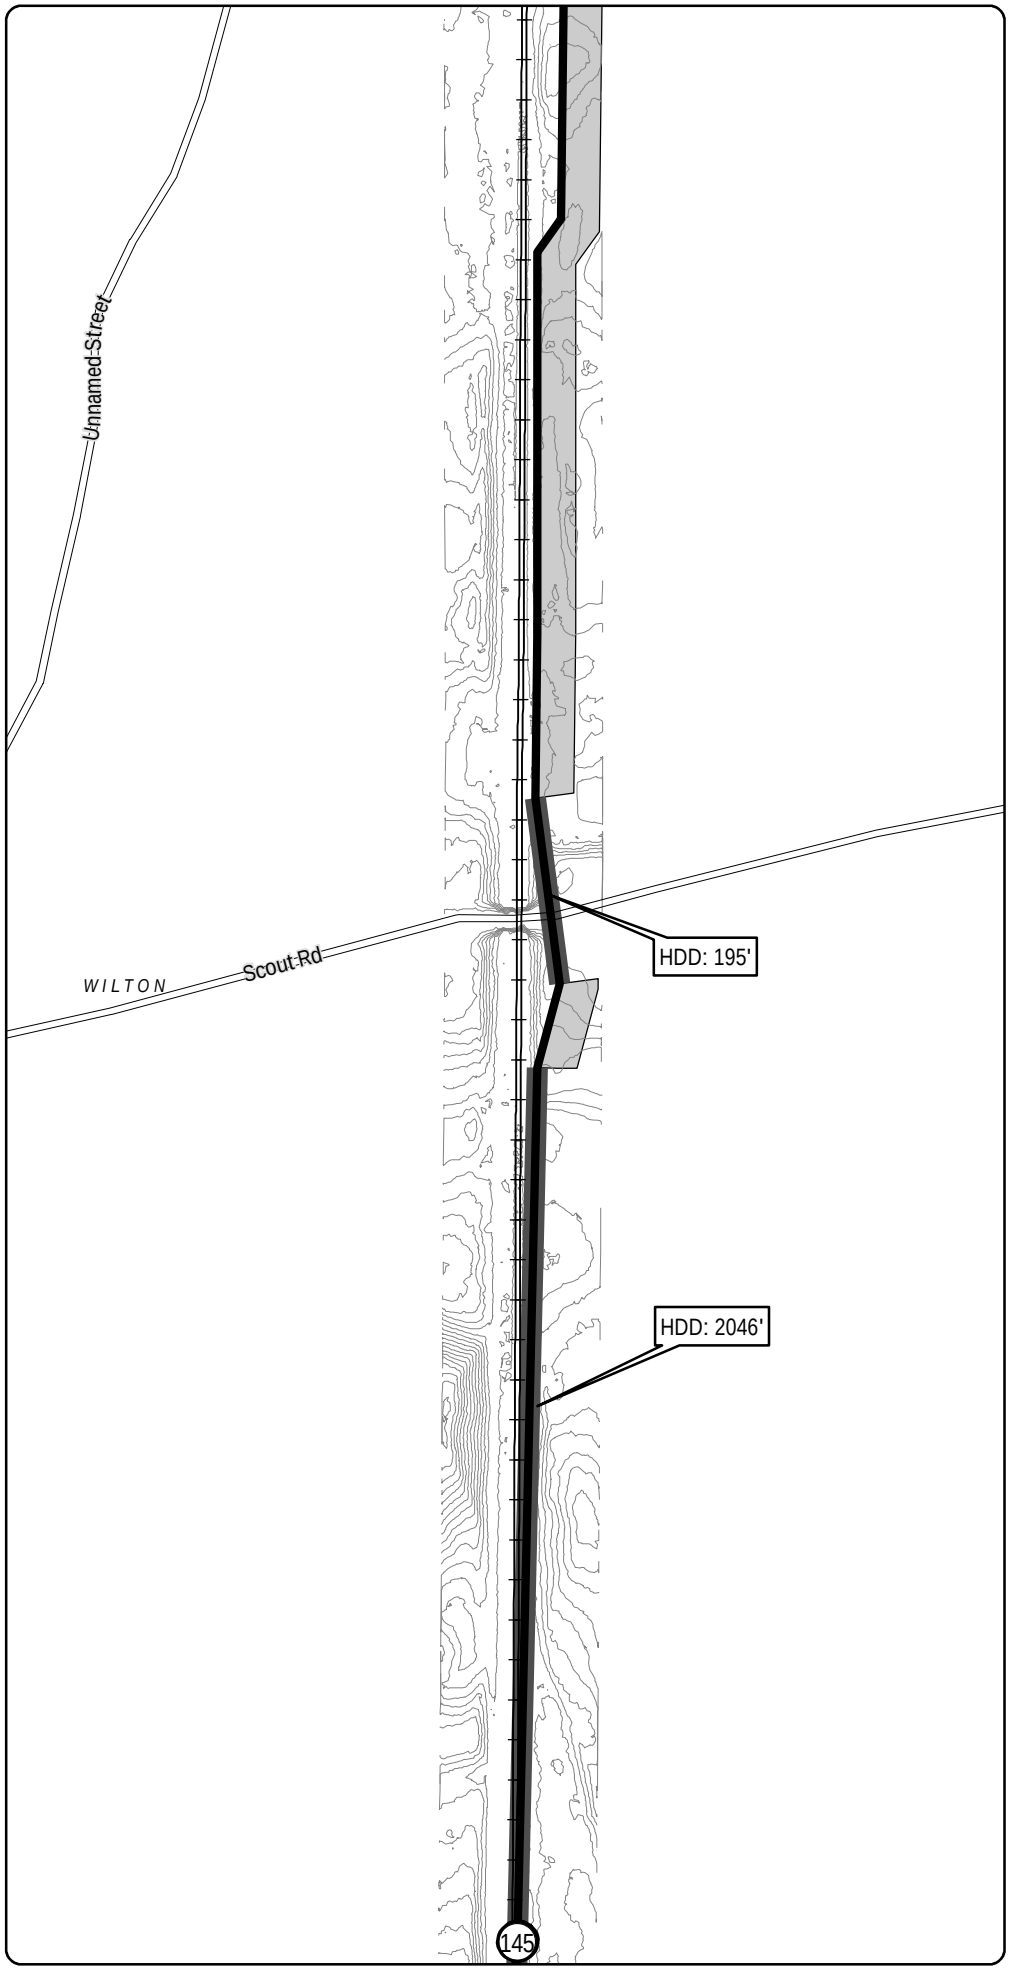

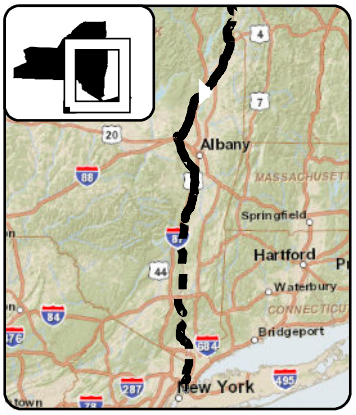

LEGEND

- CHPE Project Milepost
- Proposed CHPE Terrestrial Route HVDC
- Proposed CHPE Submarine Route HVDC
- Proposed CHPE Terrestrial Route HVAC
- Preliminary Construction Corridor
- Perennial Stream Top of Bank
- Intermittent Stream
- Ditch
- Wetland Delineation Line
- Wetland
- 100 Year Flood Zone
- 500 Year Flood Zone
- Hydrography
- Town Boundary
- County Boundary
- Proposed HDD Location
- Proposed Pipe Bridge Location
- Roads
- Rail Line
- Contour - 2'

N

0 100 200

Feet

Transmission Developers Inc.

Champlain Hudson Power Express Project

Champlain Hudson Power Express Inc.

Plan View Map

Terrestrial Route

Sheet 115 of 370

Prepared on 2/27/2012


by: HDR | TDI & TRC


DATA SOURCES: ESRI, NYSDOT, FEMA, NYDEC, NWI, TDI, TRC

Sheet 116

R:\Projects\GIS_2009\168272_TDI_Hudson\MXD\USACE\Terrestrial_Route_8x11_usace_2012.mxd

Sheet 115

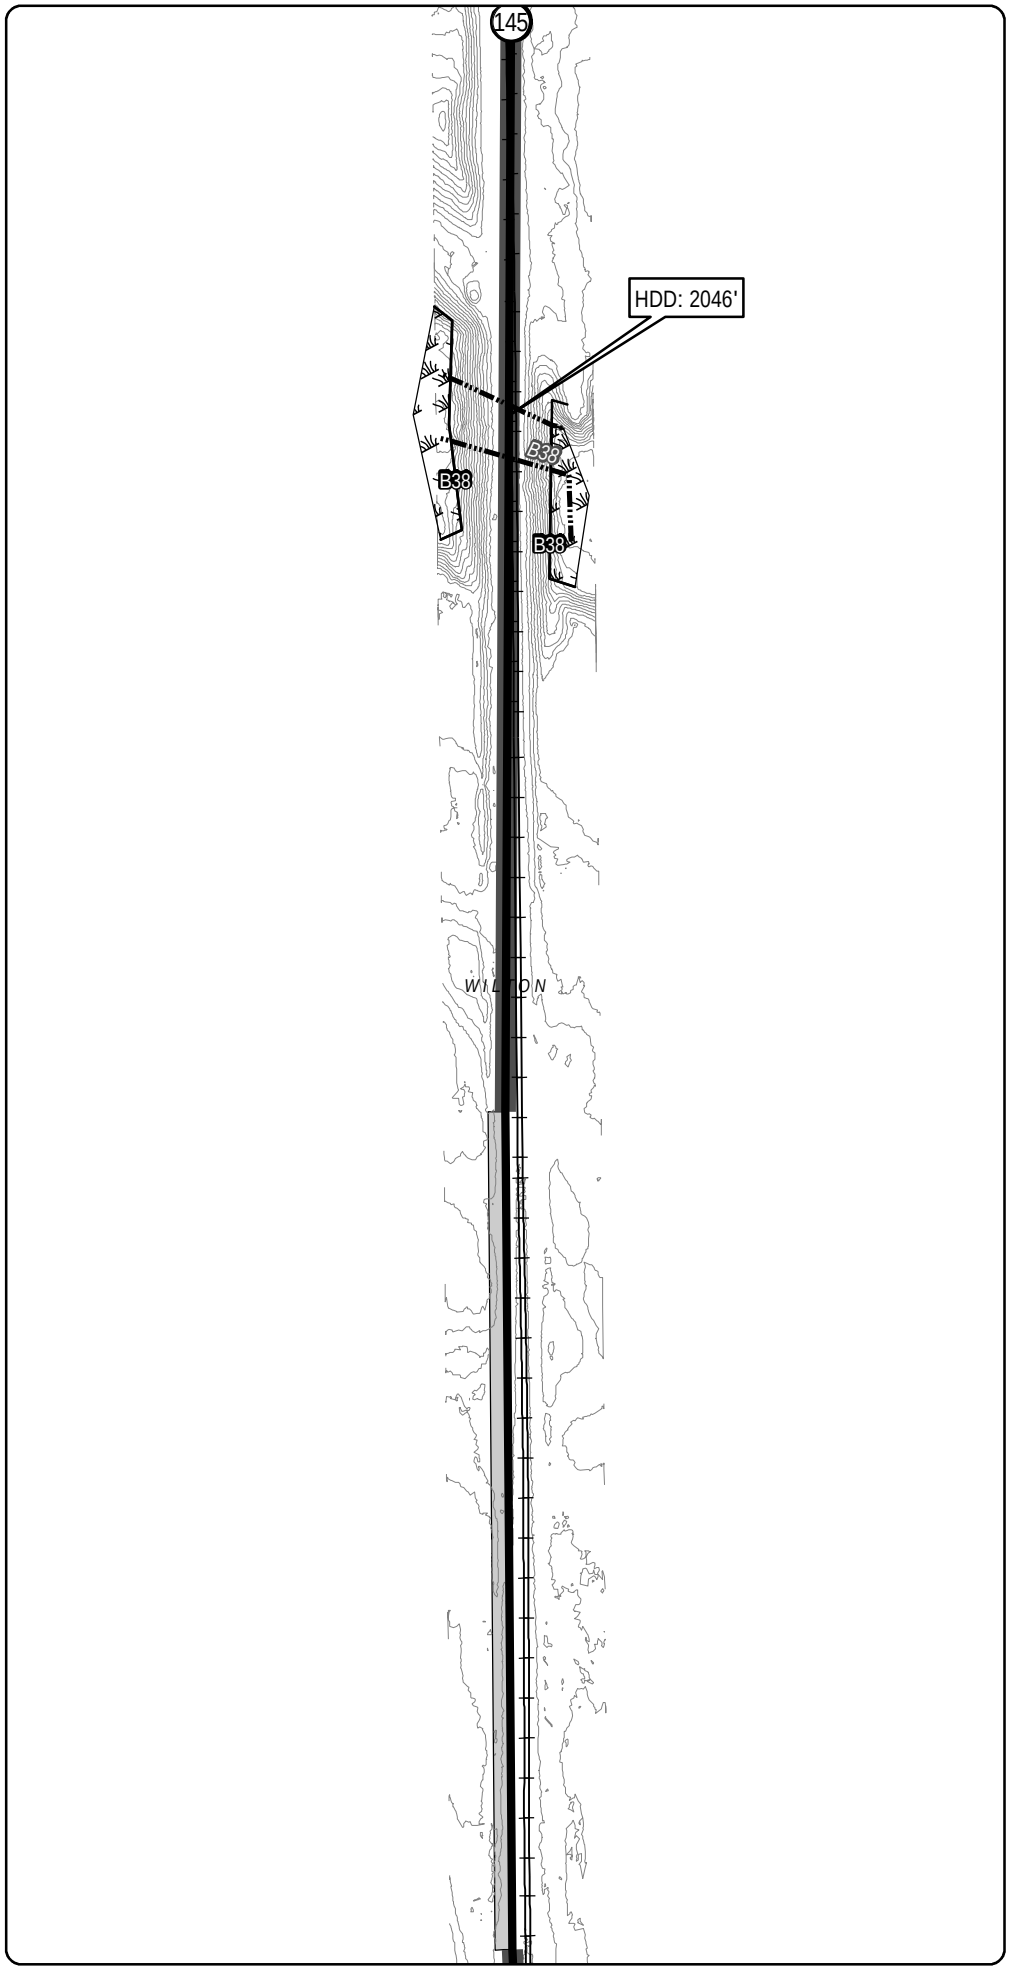

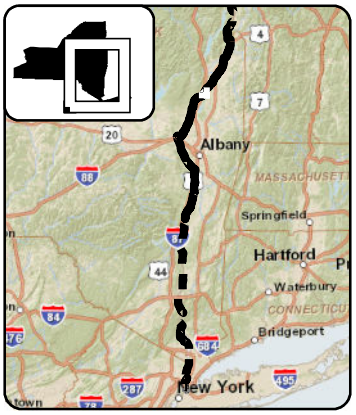

LEGEND

- CHPE Project Milepost
- Proposed CHPE Terrestrial Route HVDC
- Proposed CHPE Submarine Route HVDC
- Proposed CHPE Terrestrial Route HVAC
- Preliminary Construction Corridor
- Perennial Stream Top of Bank
- Intermittent Stream
- Ditch
- Wetland Delineation Line
- Wetland
- 100 Year Flood Zone
- 500 Year Flood Zone
- Hydrography
- Town Boundary
- County Boundary
- Proposed HDD Location
- Proposed Pipe Bridge Location
- Roads
- Rail Line
- Contour - 2'

N

0 100 200

Feet

Transmission Developers Inc.

Champlain Hudson Power Express Project

Champlain Hudson Power Express Inc.

Plan View Map

Terrestrial Route

Sheet 116 of 370


Prepared on 2/27/2012


by: HDR | TRC & TRC

DATA SOURCES: ESRI, NYSDOT, FEMA, NYDEC, NWI, TDI, TRC

Sheet 117

R:\Projects\GIS_2009\168272_TDI_Hudson\MXD\USACE\Terrestrial_Route_8x11_usace_2012.mxd

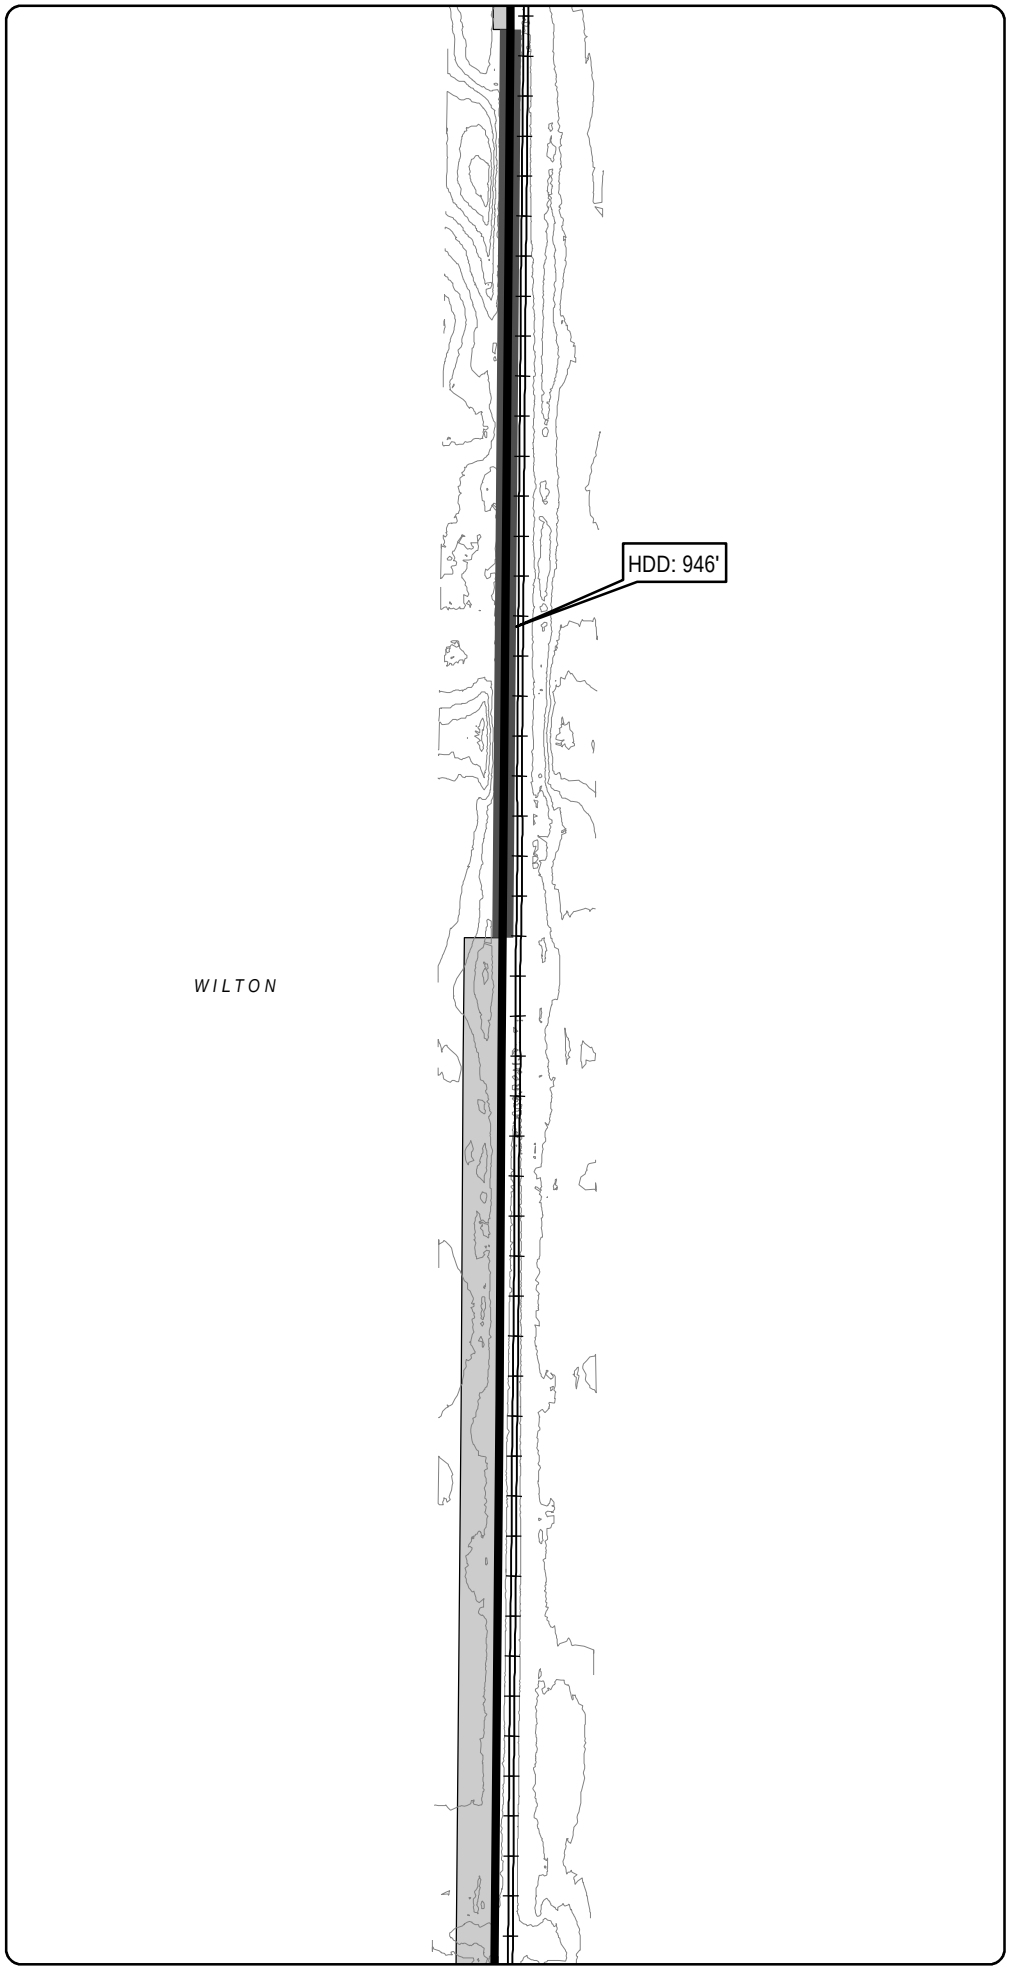

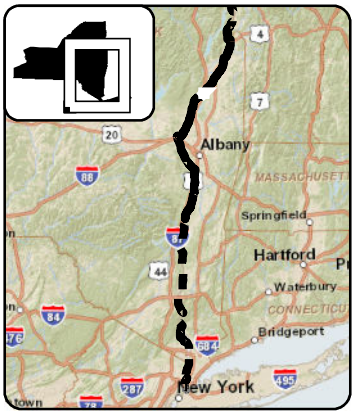

LEGEND

- CHPE Project Milepost
- Proposed CHPE Terrestrial Route HVDC
- Proposed CHPE Submarine Route HVDC
- Proposed CHPE Terrestrial Route HVAC
- Preliminary Construction Corridor
- Perennial Stream Top of Bank
- Intermittent Stream
- Ditch
- Wetland Delineation Line
- Wetland
- 100 Year Flood Zone
- 500 Year Flood Zone
- Hydrography
- Town Boundary
- County Boundary
- Proposed HDD Location
- Proposed Pipe Bridge Location
- Roads
- Rail Line
- Contour - 2'

N

0 100 200

Feet

Transmission Developers Inc.

Champlain Hudson Power Express Project

Champlain Hudson Power Express Inc.

Plan View Map

Terrestrial Route

Sheet 117 of 370


Prepared on 2/27/2012


by: HDR | TRC & TRC

DATA SOURCES: ESRI, NYSDOT, FEMA, NYDEC, NWI, TDI, TRC

R:\Projects\GIS_2009\168272_TDI_Hudson\MXD\USACE\Terrestrial_Route_8x11_usace_2012.mxd

Sheet 117

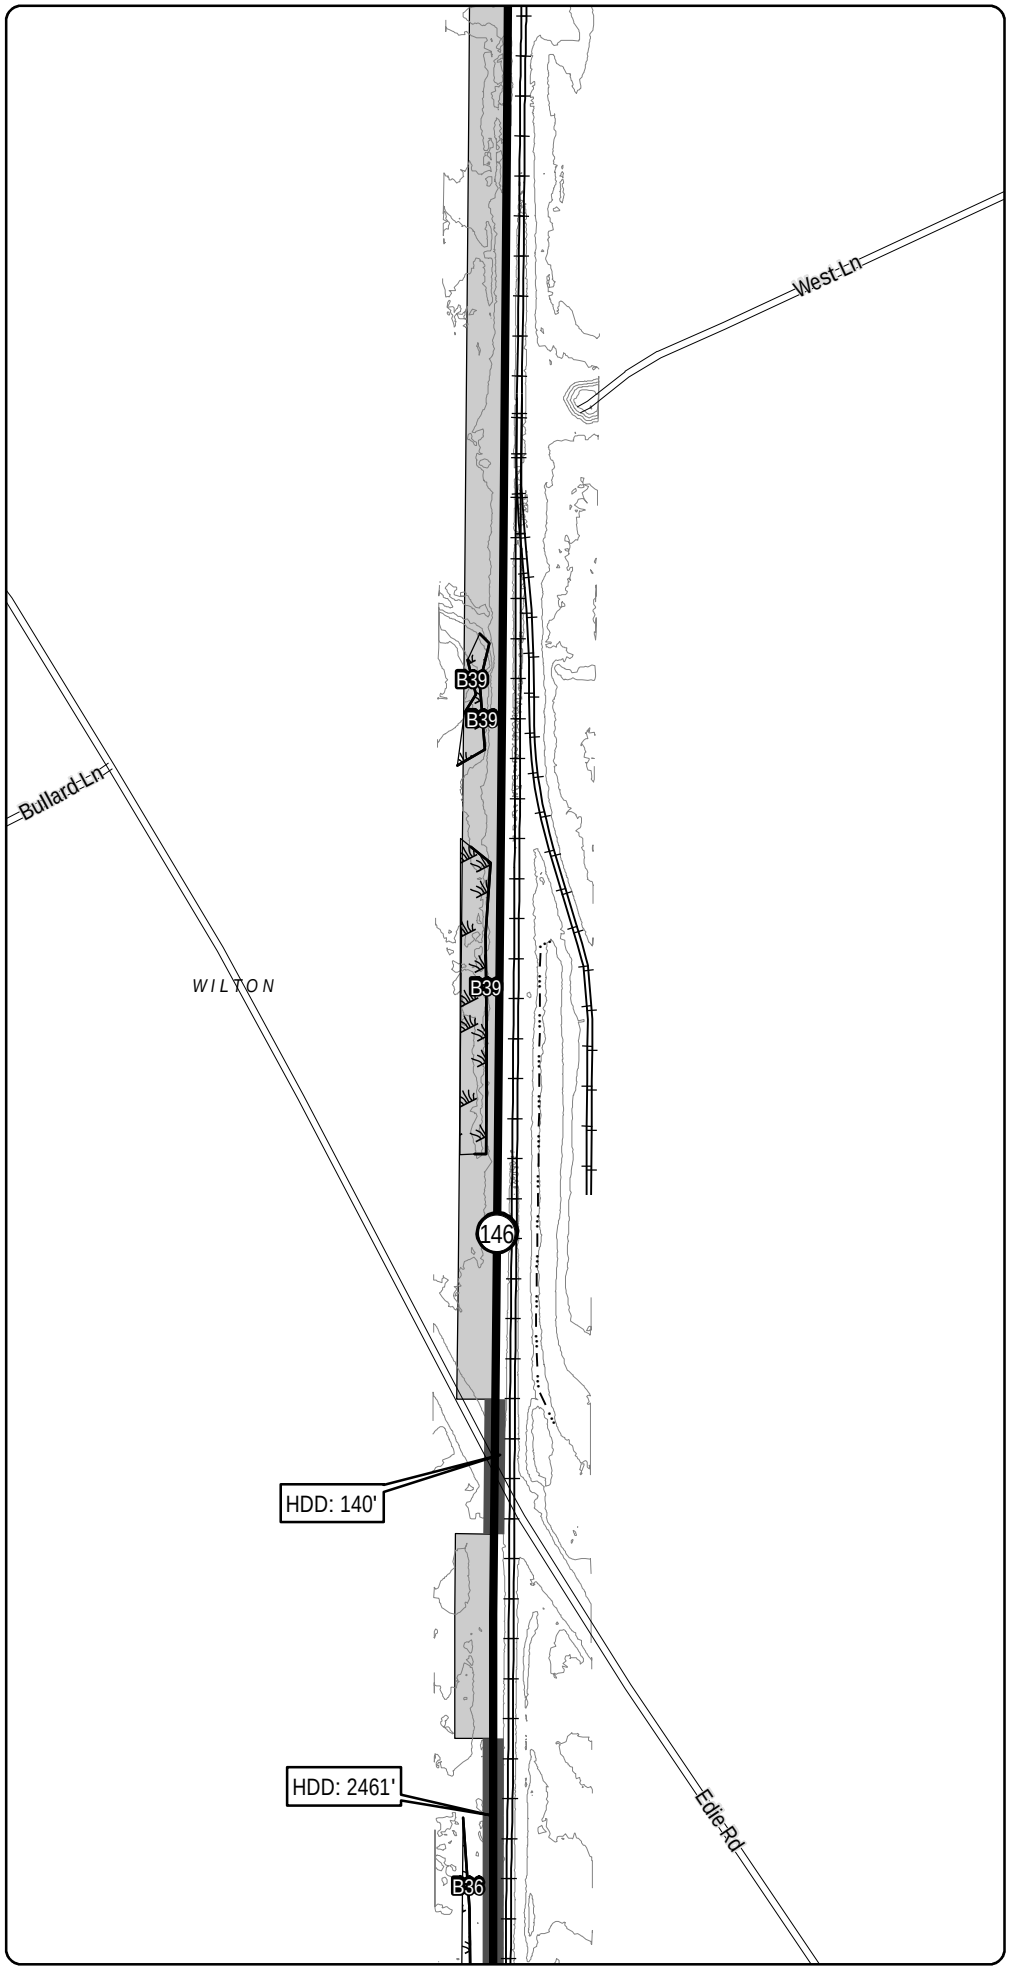

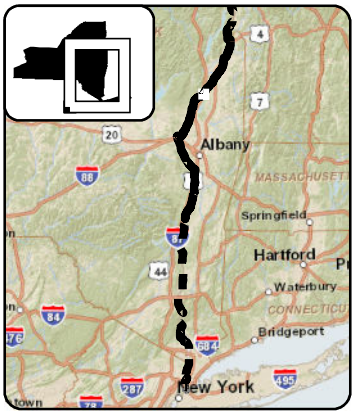

LEGEND

- CHPE Project Milepost
- Proposed CHPE Terrestrial Route HVDC
- Proposed CHPE Submarine Route HVDC
- Proposed CHPE Terrestrial Route HVAC
- Preliminary Construction Corridor
- Perennial Stream Top of Bank
- Intermittent Stream
- Ditch
- Wetland Delineation Line
- Wetland
- 100 Year Flood Zone
- 500 Year Flood Zone
- Hydrography
- Town Boundary
- County Boundary
- Proposed HDD Location
- Proposed Pipe Bridge Location
- Roads
- Rail Line
- Contour - 2'

N

0 100 200

Feet

Transmission Developers Inc.

Champlain Hudson Power Express Project

Champlain Hudson Power Express Inc.

Plan View Map

Terrestrial Route

Sheet 118 of 370

Prepared on 2/27/2012


by: HDR | TRC & TRC


DATA SOURCES: ESRI, NYSDOT, FEMA, NYDEC, NWI, TDI, TRC

Sheet 119

R:\Projects\GIS_2009\168272_TDI_Hudson\MXD\USACE\Terrestrial_Route_8x11_usace_2012.mxd

Sheet 118

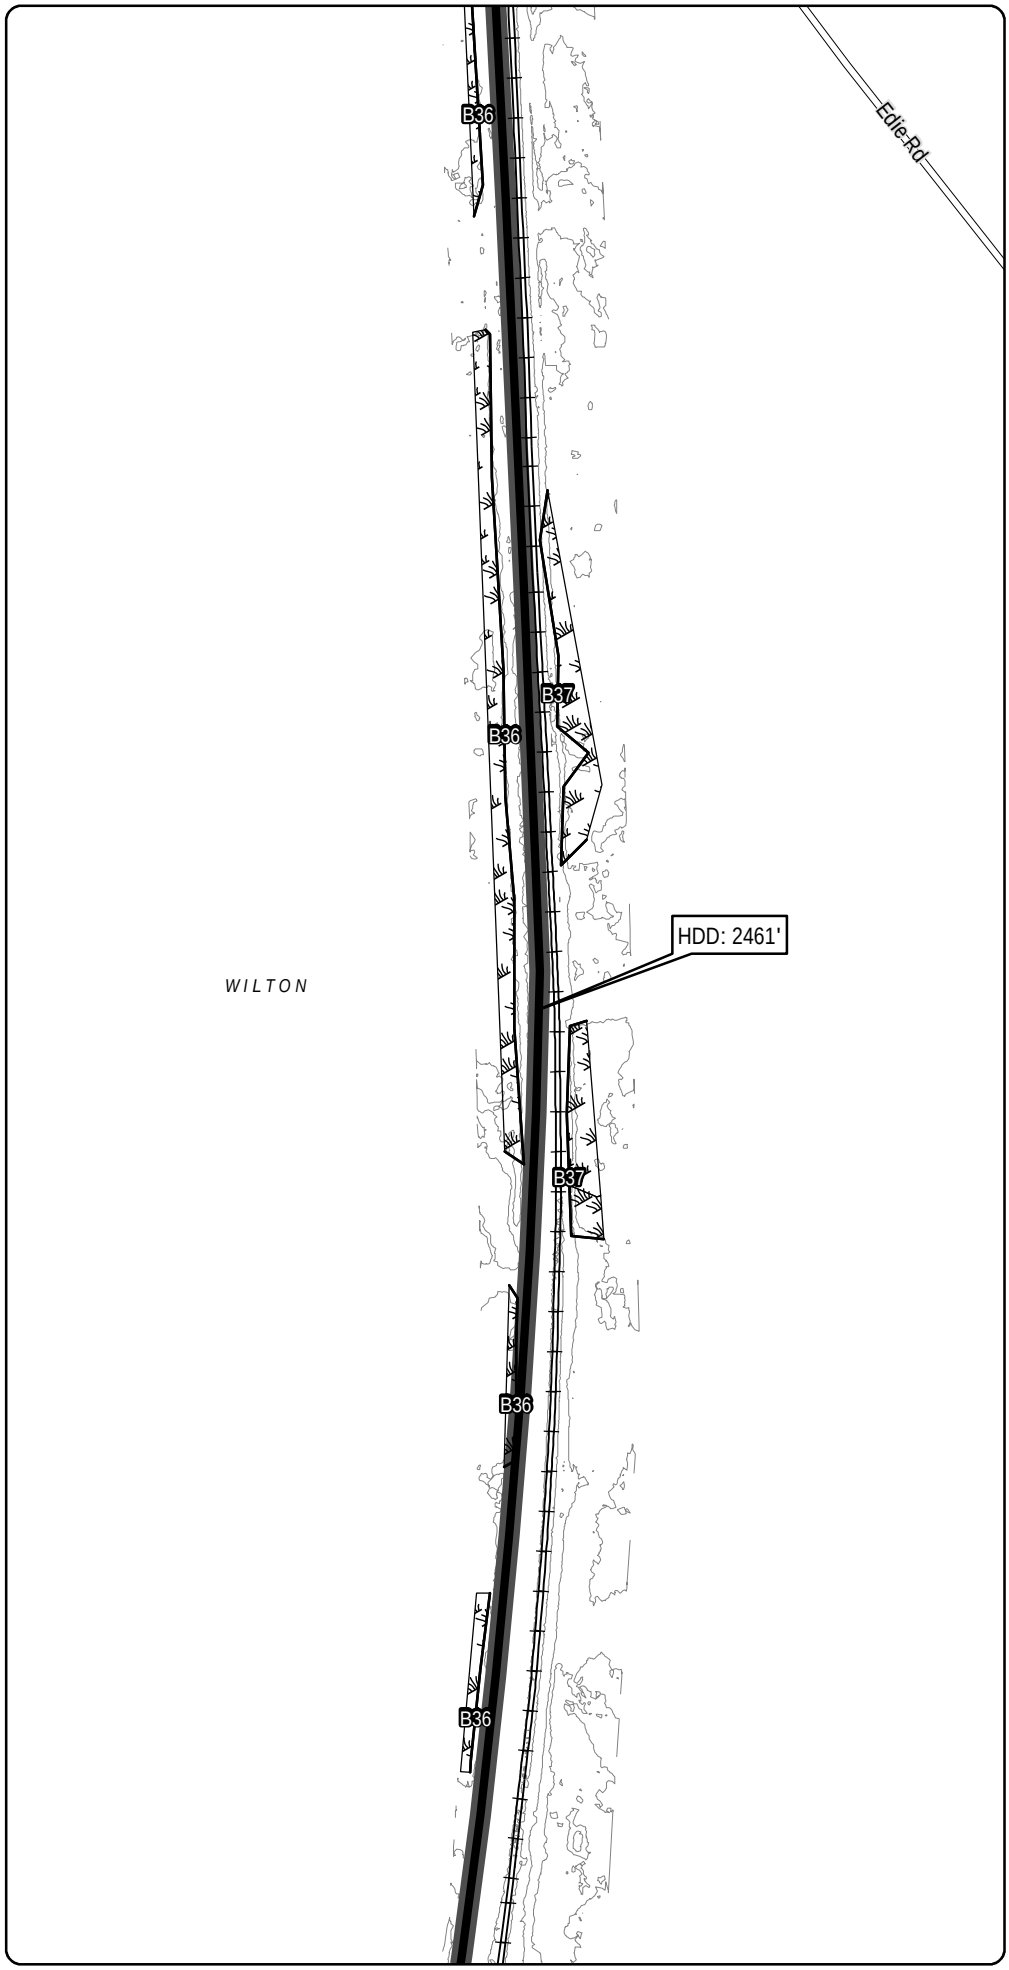

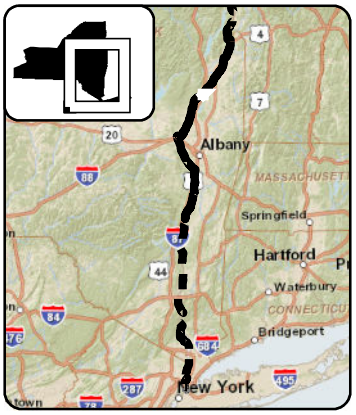

LEGEND

- CHPE Project Milepost
- Proposed CHPE Terrestrial Route HVDC
- Proposed CHPE Submarine Route HVDC
- Proposed CHPE Terrestrial Route HVAC
- Preliminary Construction Corridor
- Perennial Stream Top of Bank
- Intermittent Stream
- Ditch
- Wetland Delineation Line
- Wetland
- 100 Year Flood Zone
- 500 Year Flood Zone
- Hydrography
- Town Boundary
- County Boundary
- Proposed HDD Location
- Proposed Pipe Bridge Location
- Roads
- Rail Line
- Contour - 2'

N

0 100 200

Feet

Transmission Developers Inc.

Champlain Hudson Power Express Project

Champlain Hudson Power Express Inc.

Plan View Map

Terrestrial Route

Sheet 119 of 370

Prepared on 2/27/2012


by: HDR | TRC & TRC


DATA SOURCES: ESRI, NYSDOT, FEMA, NYDEC, NWI, TDI, TRC

Sheet 120

R:\Projects\GIS_2009\168272_TDI_Hudson\MXD\USACE\Terrestrial_Route_8x11_usace_2012.mxd

Sheet 119

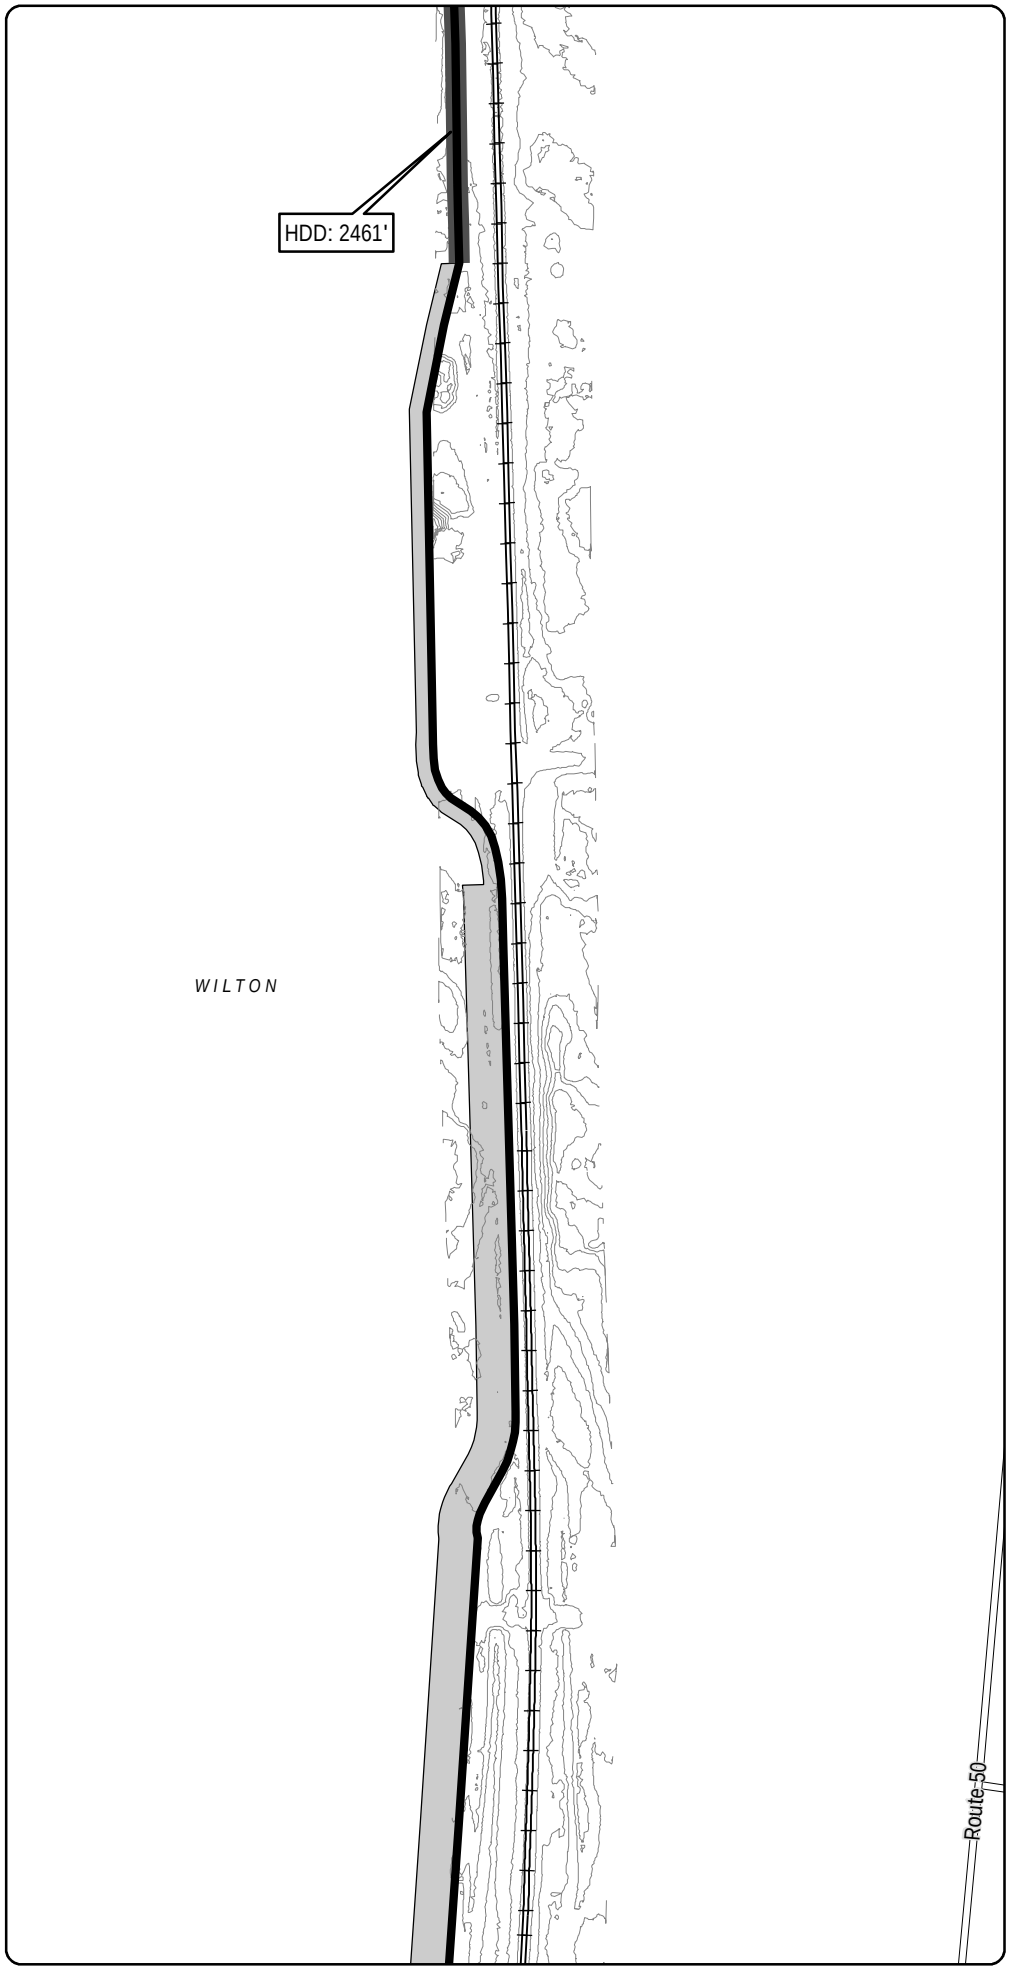

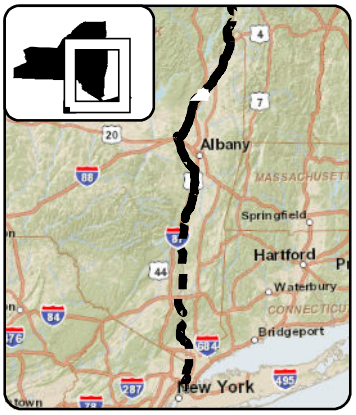

LEGEND

- CHPE Project Milepost
- Proposed CHPE Terrestrial Route HVDC
- Proposed CHPE Submarine Route HVDC
- Proposed CHPE Terrestrial Route HVAC
- Preliminary Construction Corridor
- Perennial Stream Top of Bank
- Intermittent Stream
- Ditch
- Wetland Delineation Line
- Wetland
- 100 Year Flood Zone
- 500 Year Flood Zone
- Hydrography
- Town Boundary
- County Boundary
- Proposed HDD Location
- Proposed Pipe Bridge Location
- Roads
- Rail Line
- Contour - 2'

N

0 100 200

Feet

Transmission Developers Inc.

Champlain Hudson Power Express Project

Champlain Hudson Power Express Inc.

Plan View Map

Terrestrial Route

Sheet 120 of 370

Prepared on 2/27/2012


by: HDR | DTA & TRC


DATA SOURCES: ESRI, NYSDOT, FEMA, NYDEC, NWI, TDI, TRC

Sheet 121

R:\Projects\GIS_2009\168272_TDI_Hudson\MXD\USACE\Terrestrial_Route_8x11_usace_2012.mxd

Sheet 120

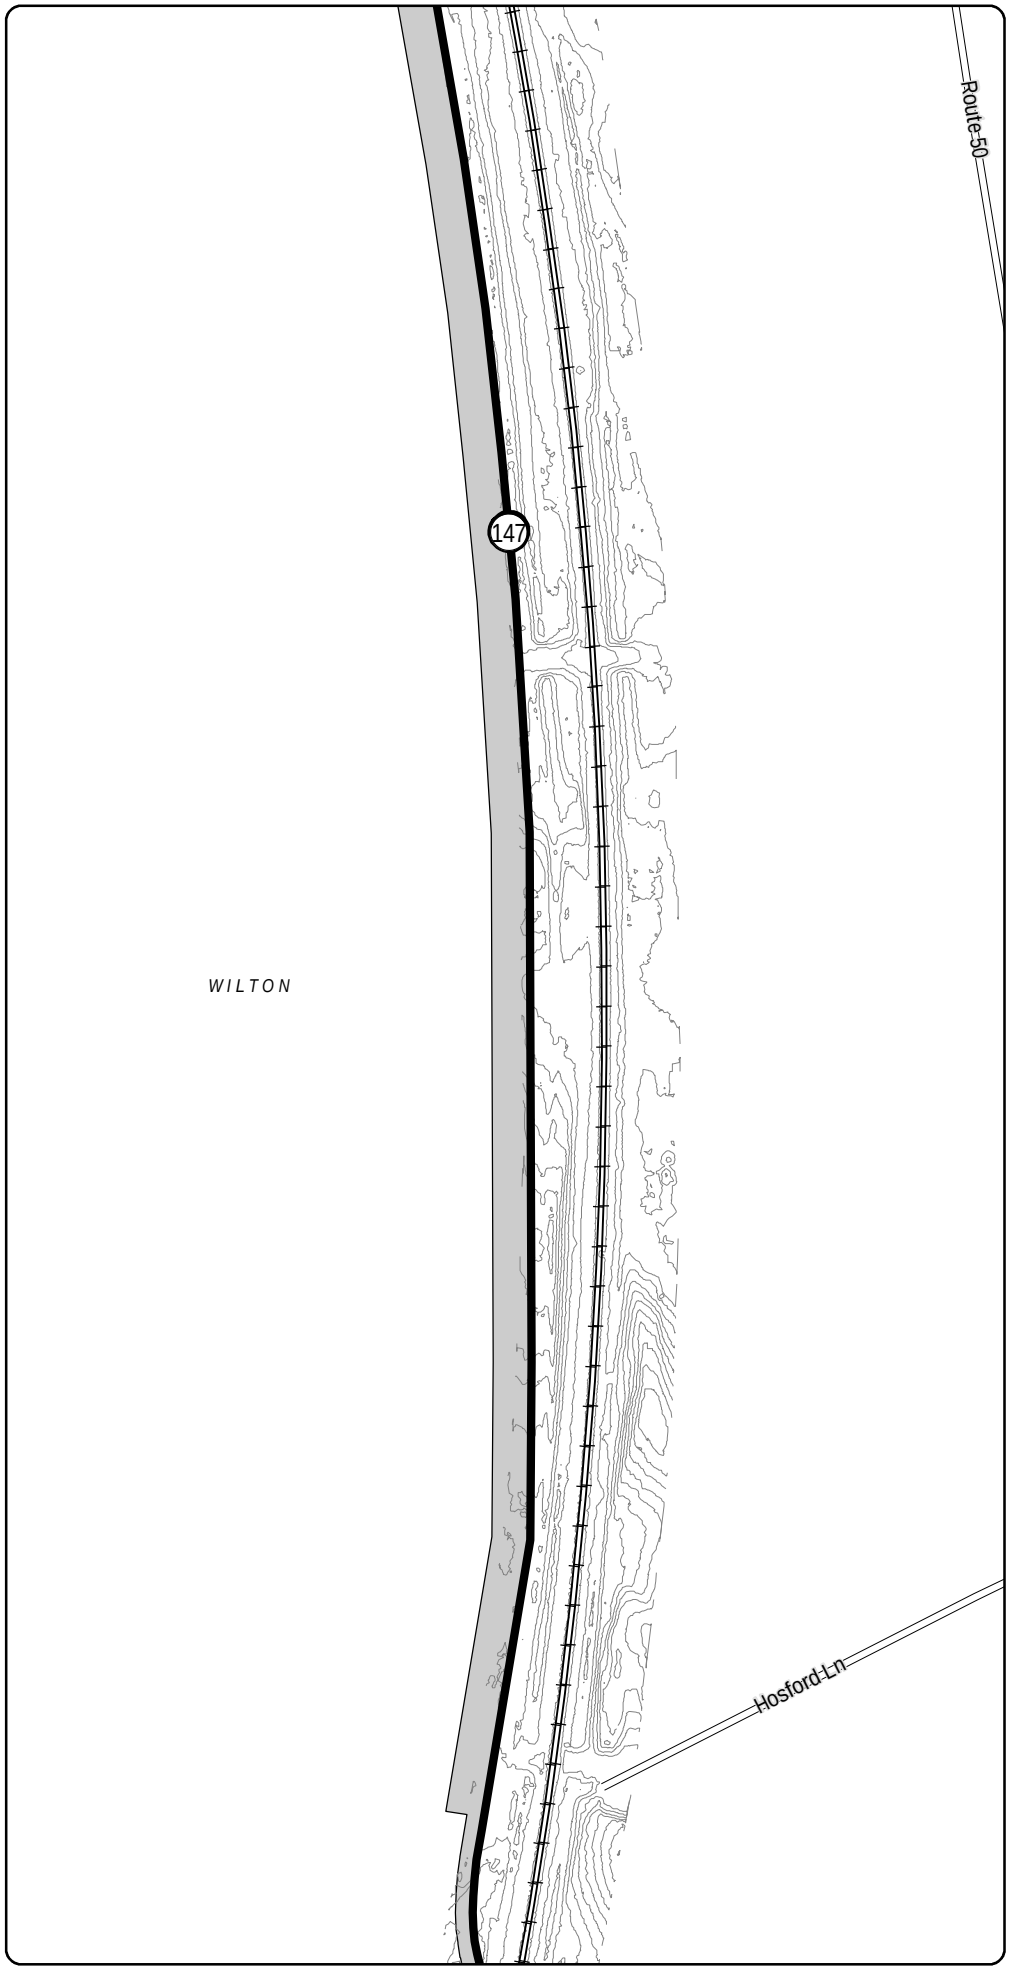

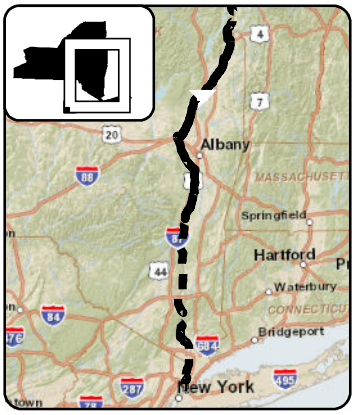

LEGEND

- CHPE Project Milepost
- Proposed CHPE Terrestrial Route HVDC
- Proposed CHPE Submarine Route HVDC
- Proposed CHPE Terrestrial Route HVAC
- Preliminary Construction Corridor
- Perennial Stream Top of Bank
- Intermittent Stream
- Ditch
- Wetland Delineation Line
- Wetland
- 100 Year Flood Zone
- 500 Year Flood Zone
- Hydrography
- Town Boundary
- County Boundary
- Proposed HDD Location
- Proposed Pipe Bridge Location
- Roads
- Rail Line
- Contour - 2'

0 100 200

Feet

Transmission Developers Inc.

Champlain Hudson Power Express Project

Champlain Hudson Power Express Inc.

Plan View Map

Terrestrial Route

Sheet 121 of 370


Prepared on 2/27/2012


by: HDR & TRC

DATA SOURCES: ESRI, NYSDOT, FEMA, NYDEC, NWI, TDI, TRC

Sheet 122

R:\Projects\GIS_2009\168272_TDI_Hudson\MXD\USACE\Terrestrial_Route_8x11_usace_2012.mxd

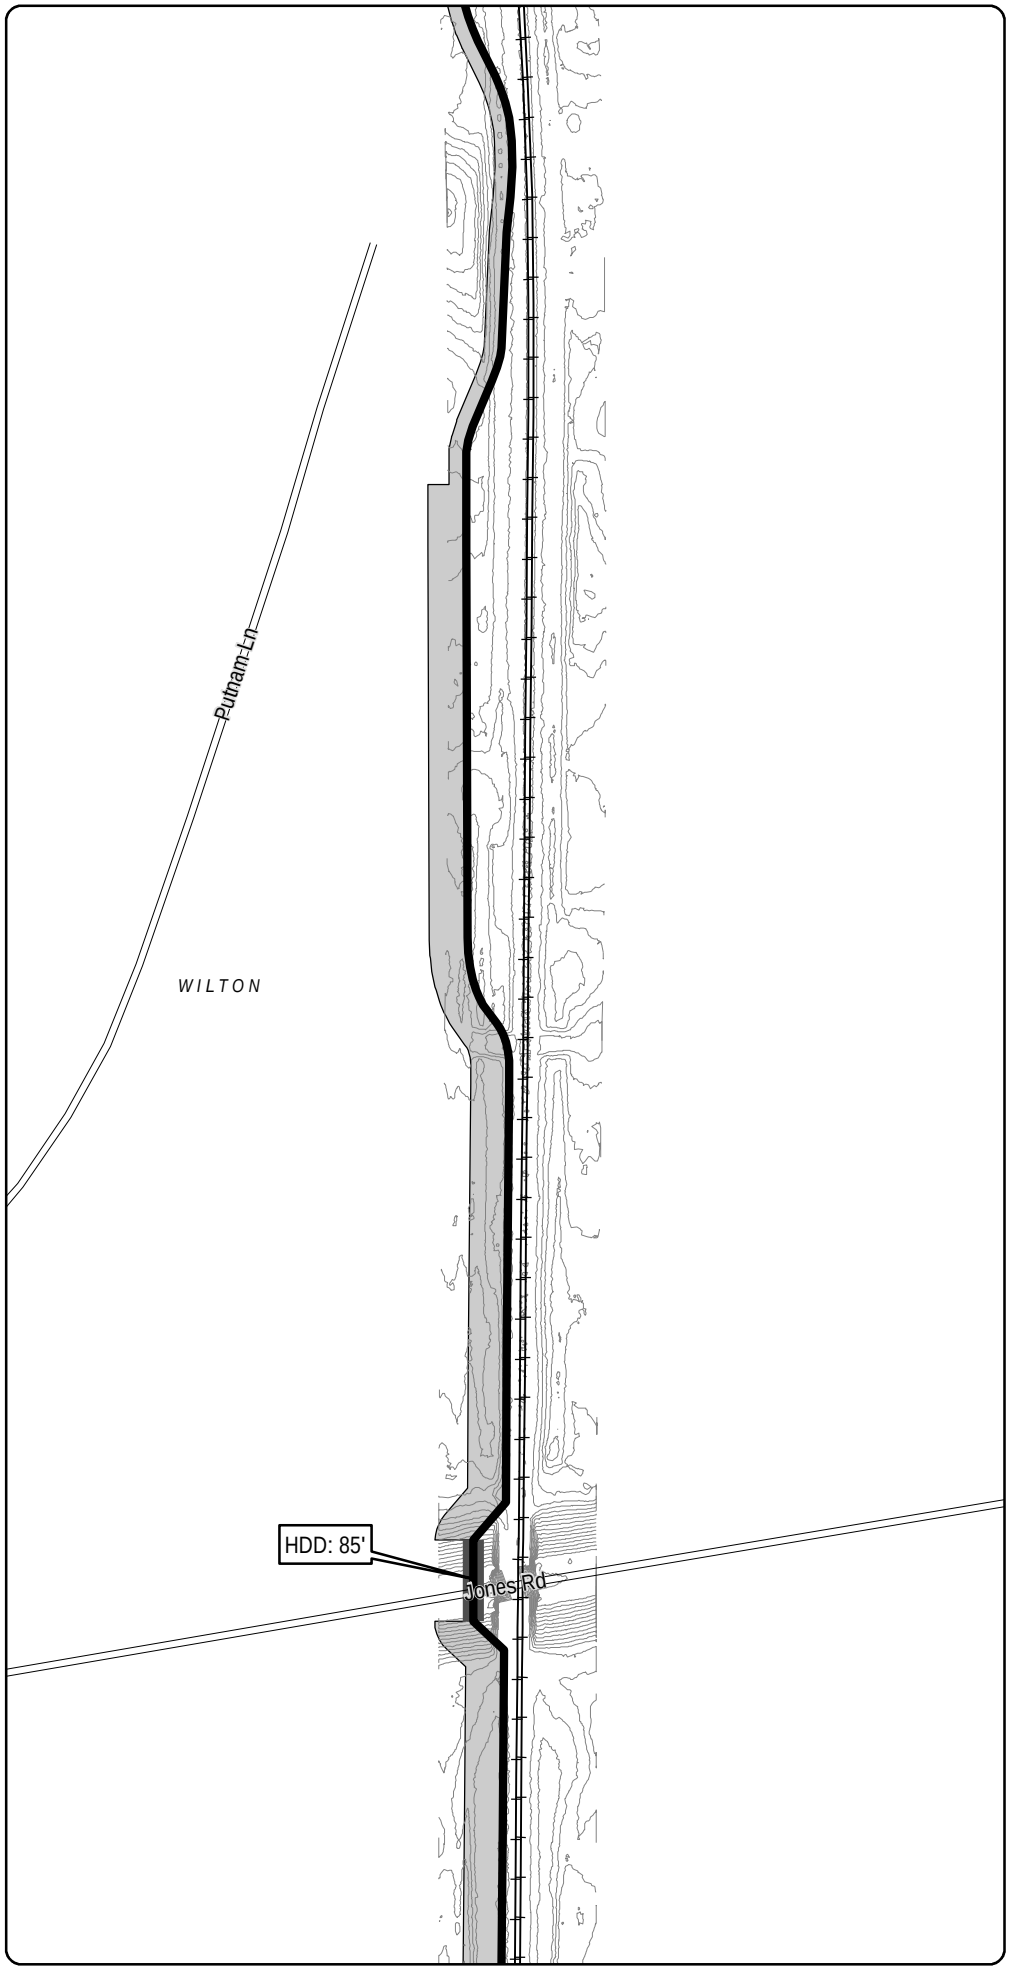

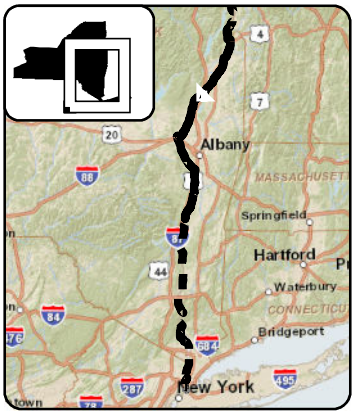

LEGEND

- CHPE Project Milepost
- Proposed CHPE Terrestrial Route HVDC
- Proposed CHPE Submarine Route HVDC
- Proposed CHPE Terrestrial Route HVAC
- Preliminary Construction Corridor
- Perennial Stream Top of Bank
- Intermittent Stream
- Ditch
- Wetland Delineation Line
- Wetland
- 100 Year Flood Zone
- 500 Year Flood Zone
- Hydrography
- Town Boundary
- County Boundary
- Proposed HDD Location
- Proposed Pipe Bridge Location
- Roads
- Rail Line
- Contour - 2'

0 100 200

Feet

Transmission Developers Inc.

Champlain Hudson Power Express Project

Champlain Hudson Power Express Inc.

Plan View Map

Terrestrial Route

Sheet 122 of 370


Prepared on 2/27/2012


by: HDR | TDI & TRC

DATA SOURCES: ESRI, NYSDOT, FEMA, NYDEC, NWI, TDI, TRC

R:\Projects\GIS_2009\168272_TDI_Hudson\MXD\USACE\Terrestrial_Route_8x11_usace_2012.mxd

Sheet 122

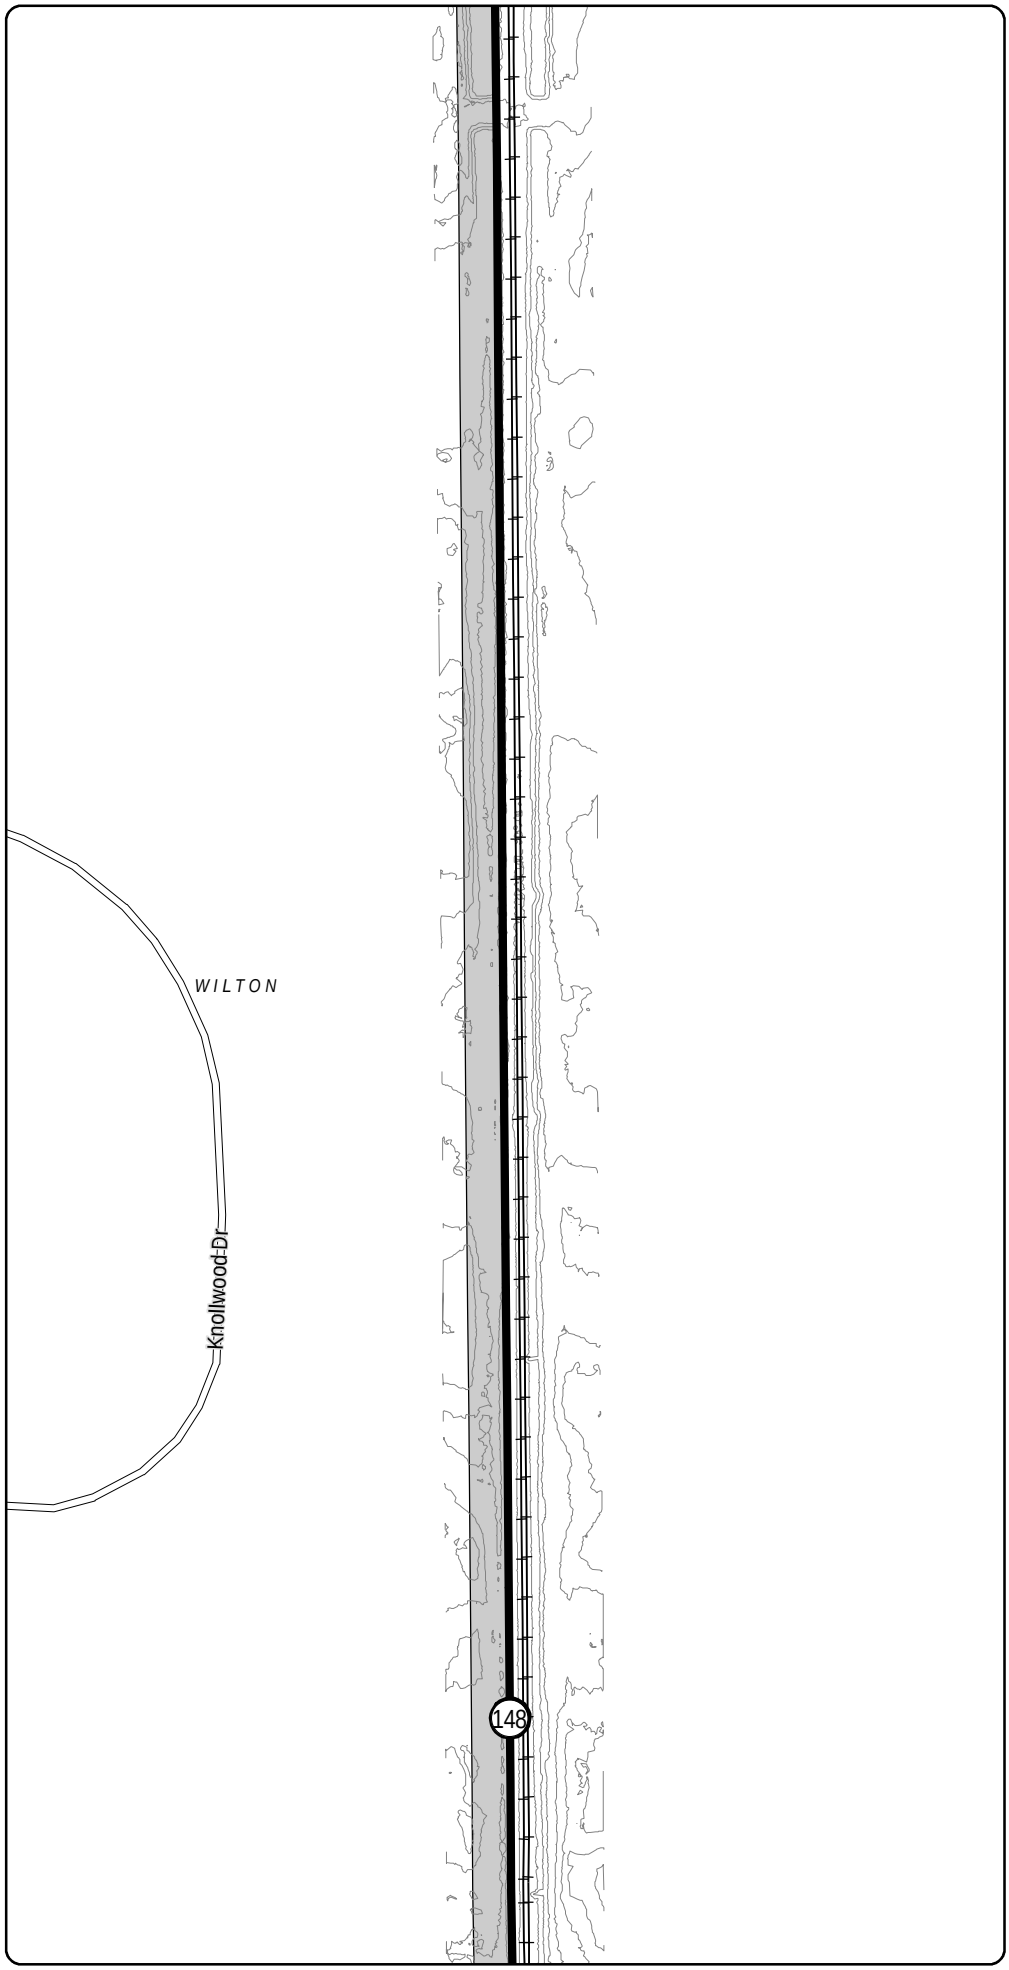

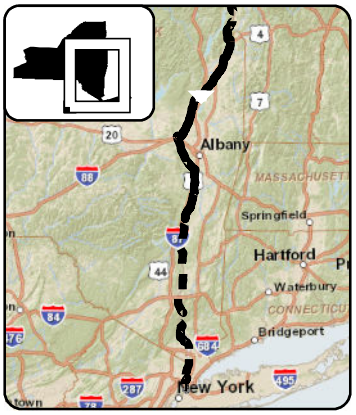

LEGEND

- CHPE Project Milepost
- Proposed CHPE Terrestrial Route HVDC
- Proposed CHPE Submarine Route HVDC
- Proposed CHPE Terrestrial Route HVAC
- Preliminary Construction Corridor
- Perennial Stream Top of Bank
- Intermittent Stream
- Ditch
- Wetland Delineation Line
- Wetland
- 100 Year Flood Zone
- 500 Year Flood Zone
- Hydrography
- Town Boundary
- County Boundary
- Proposed HDD Location
- Proposed Pipe Bridge Location
- Roads
- Rail Line
- Contour - 2'

0 100 200

Feet

Transmission Developers Inc.

Champlain Hudson Power Express Project

Champlain Hudson Power Express Inc.

Plan View Map

Terrestrial Route

Sheet 123 of 370

Prepared on 2/27/2012


by: HDR | DTA & TRC


DATA SOURCES: ESRI, NYSDOT, FEMA, NYDEC, NWI, TDI, TRC

Sheet 124

R:\Projects\GIS_2009\168272_TDI_Hudson\MXD\USACE\Terrestrial_Route_8x11_usace_2012.mxd

Sheet 123

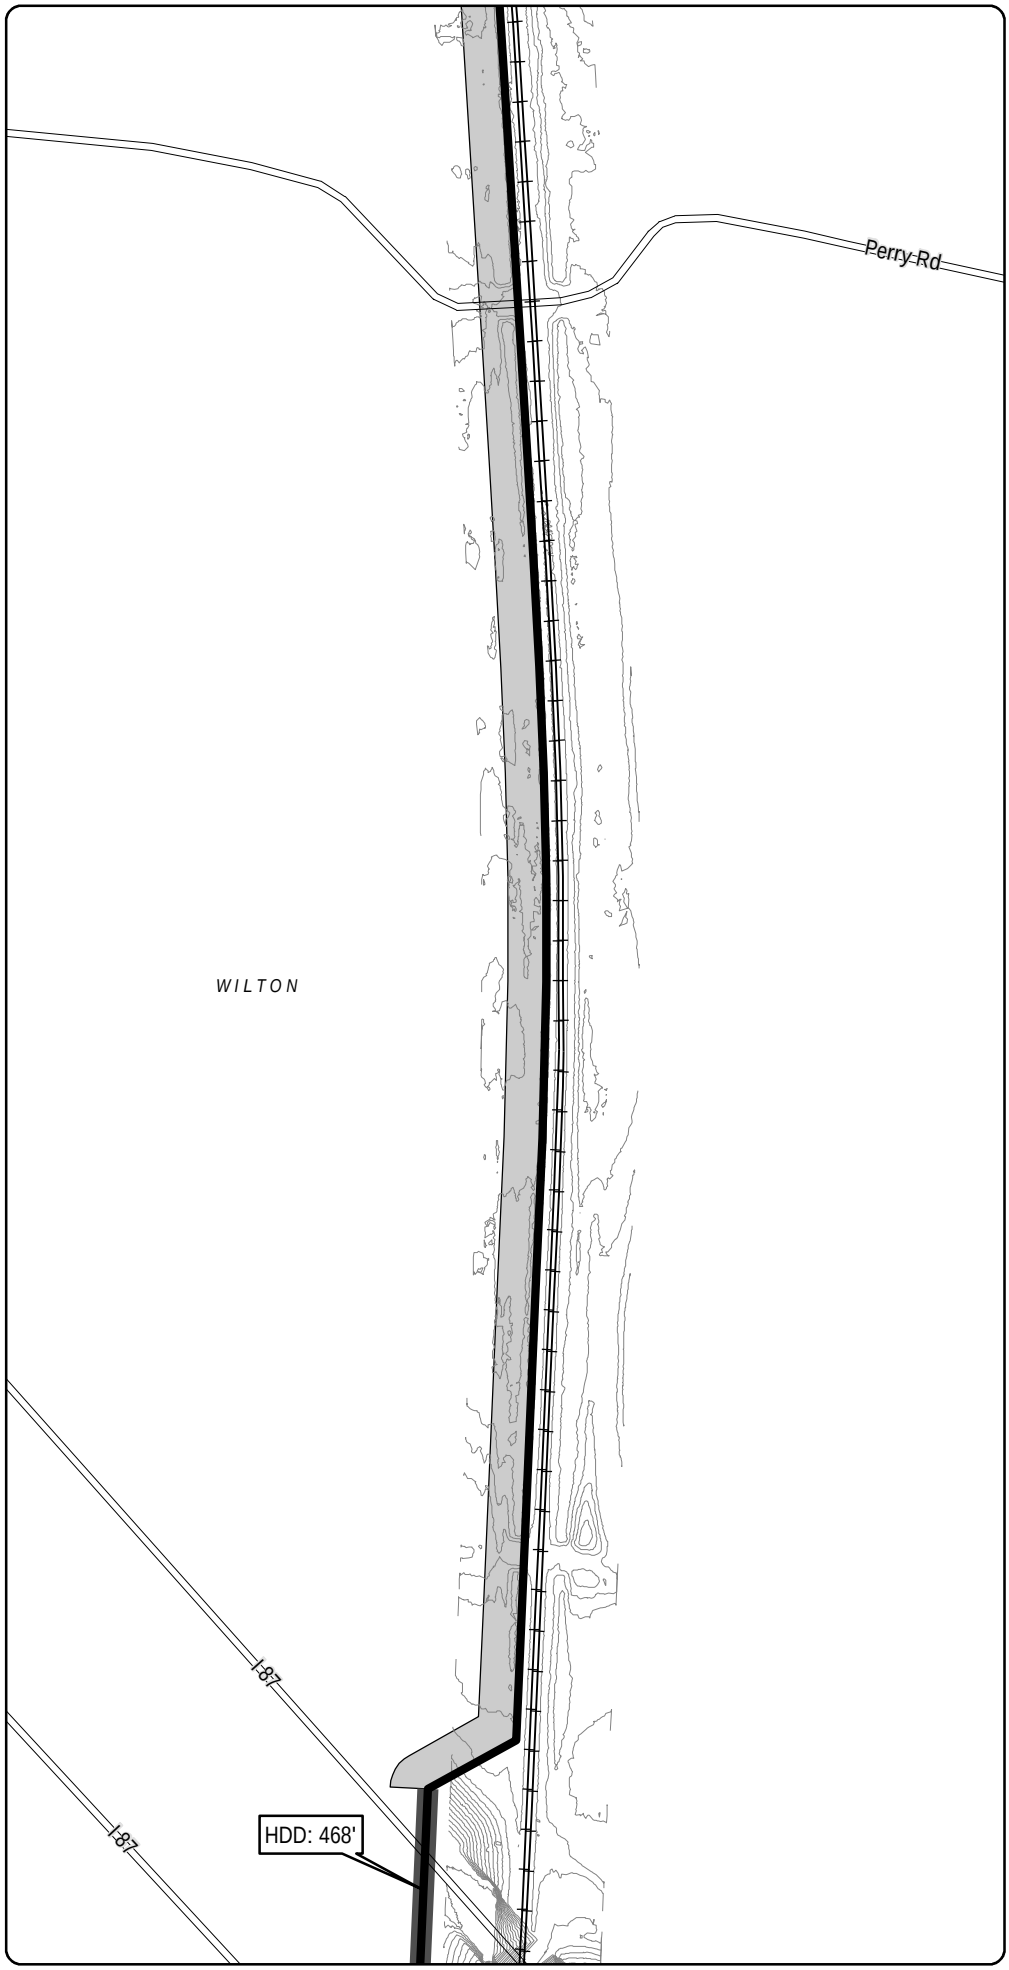

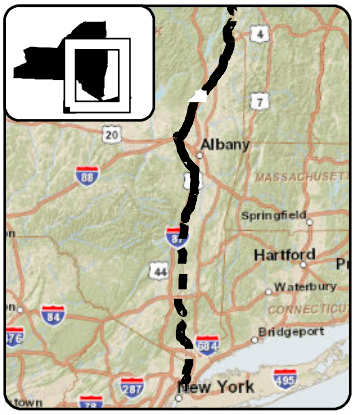

LEGEND

- CHPE Project Milepost
- Proposed CHPE Terrestrial Route HVDC
- Proposed CHPE Submarine Route HVDC
- Proposed CHPE Terrestrial Route HVAC
- Preliminary Construction Corridor
- Perennial Stream Top of Bank
- Intermittent Stream
- Ditch
- Wetland Delineation Line
- Wetland
- 100 Year Flood Zone
- 500 Year Flood Zone
- Hydrography
- Town Boundary
- County Boundary
- Proposed HDD Location
- Proposed Pipe Bridge Location
- Roads
- Rail Line
- Contour - 2'

0 100 200

Feet

Transmission Developers Inc.

Champlain Hudson Power Express Project

Champlain Hudson Power Express Inc.

Plan View Map

Terrestrial Route

Sheet 124 of 370

Prepared on 2/27/2012


by: HDR | TDI & TRC


DATA SOURCES: ESRI, NYSDOT, FEMA, NYDEC, NWI, TDI, TRC

Sheet 125

R:\Projects\GIS_2009\168272_TDI_Hudson\MXD\USACE\Terrestrial_Route_8x11_usace_2012.mxd

Sheet 124

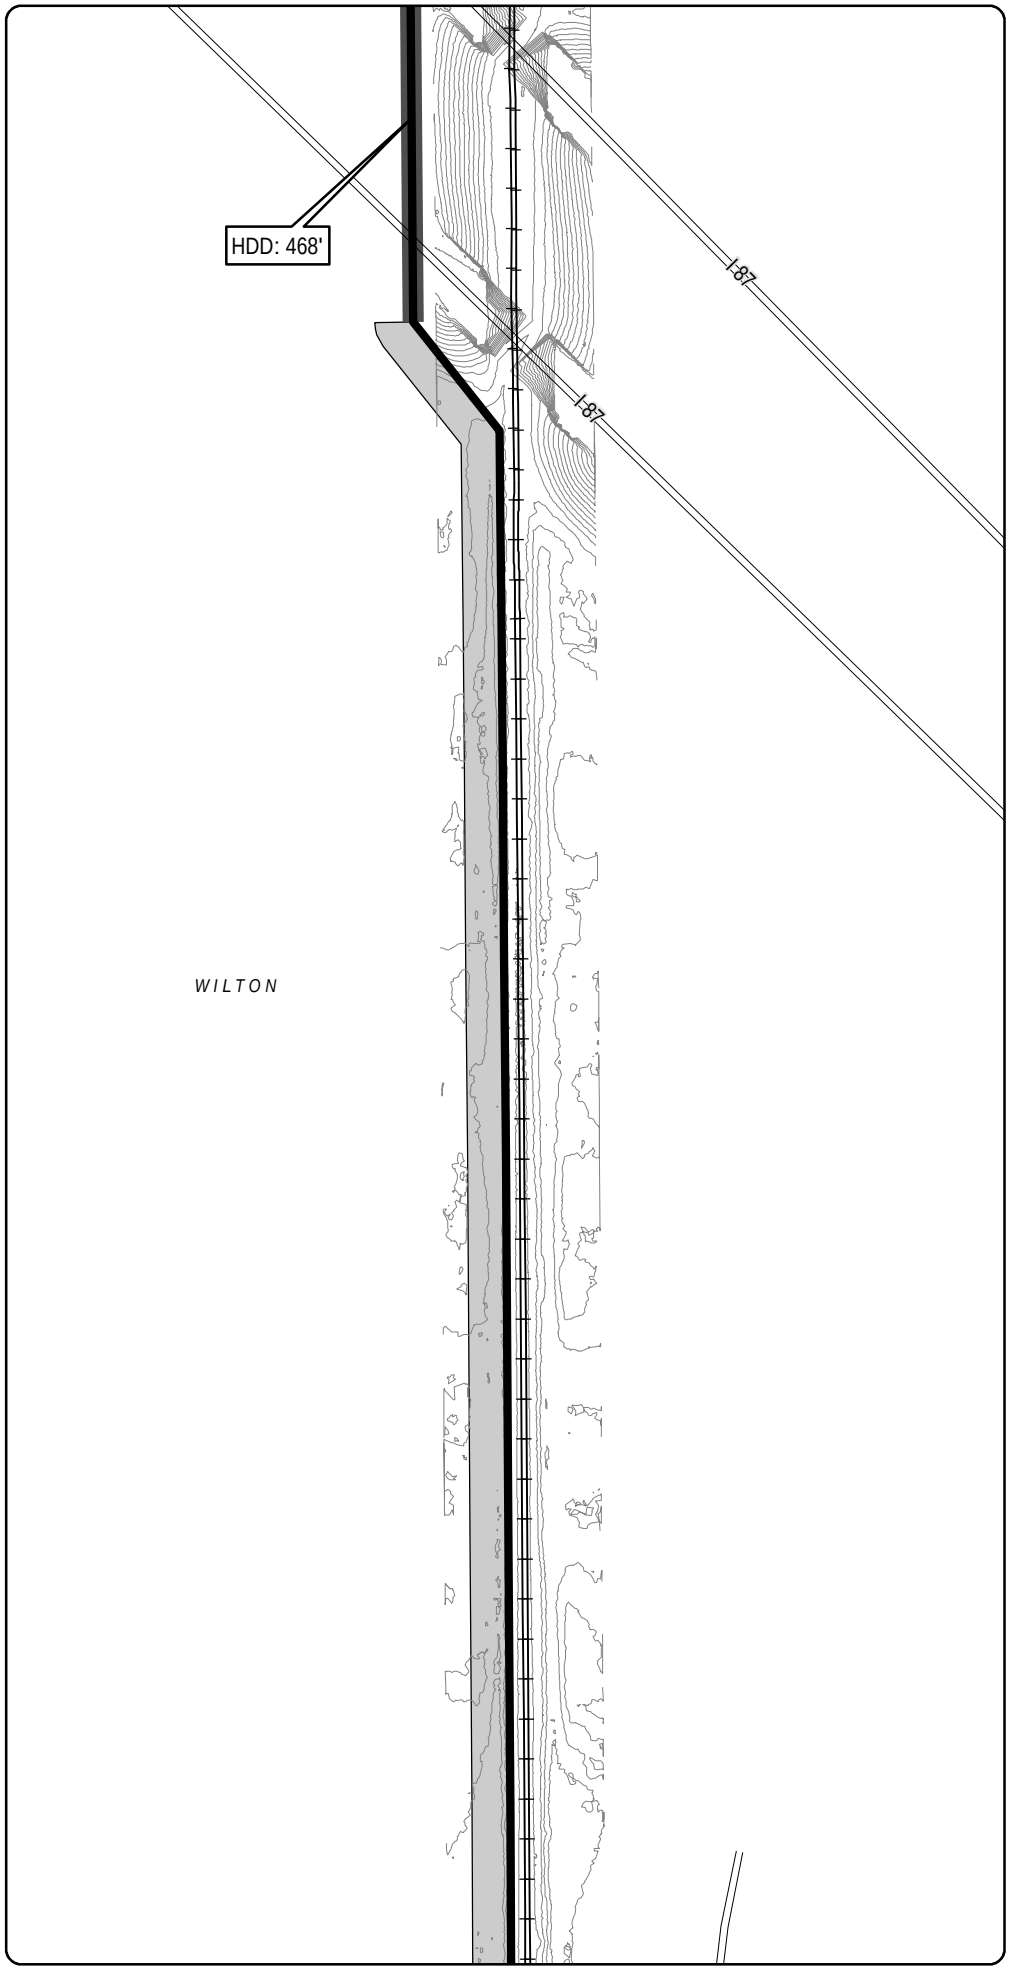

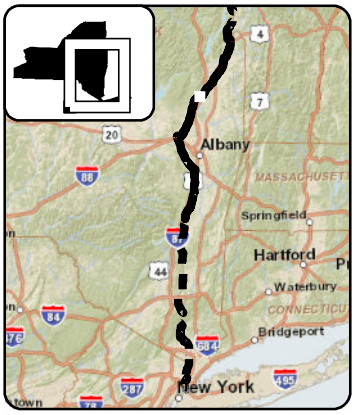

LEGEND

- CHPE Project Milepost
- Proposed CHPE Terrestrial Route HVDC
- Proposed CHPE Submarine Route HVDC
- Proposed CHPE Terrestrial Route HVAC
- Preliminary Construction Corridor
- Perennial Stream Top of Bank
- Intermittent Stream
- Ditch
- Wetland Delineation Line
- Wetland
- 100 Year Flood Zone
- 500 Year Flood Zone
- Hydrography
- Town Boundary
- County Boundary
- Proposed HDD Location
- Proposed Pipe Bridge Location
- Roads
- Rail Line
- Contour - 2'

N

0 100 200

Feet

Transmission Developers Inc.

Champlain Hudson Power Express Project

Champlain Hudson Power Express Inc.

Plan View Map

Terrestrial Route

Sheet 125 of 370


Prepared on 2/27/2012


by: HDR | DTA & TRC

DATA SOURCES: ESRI, NYSDOT, FEMA, NYDEC, NWI, TDI, TRC

Sheet 126

R:\Projects\GIS_2009\168272_TDI_Hudson\MXD\USACE\Terrestrial_Route_8x11_usace_2012.mxd

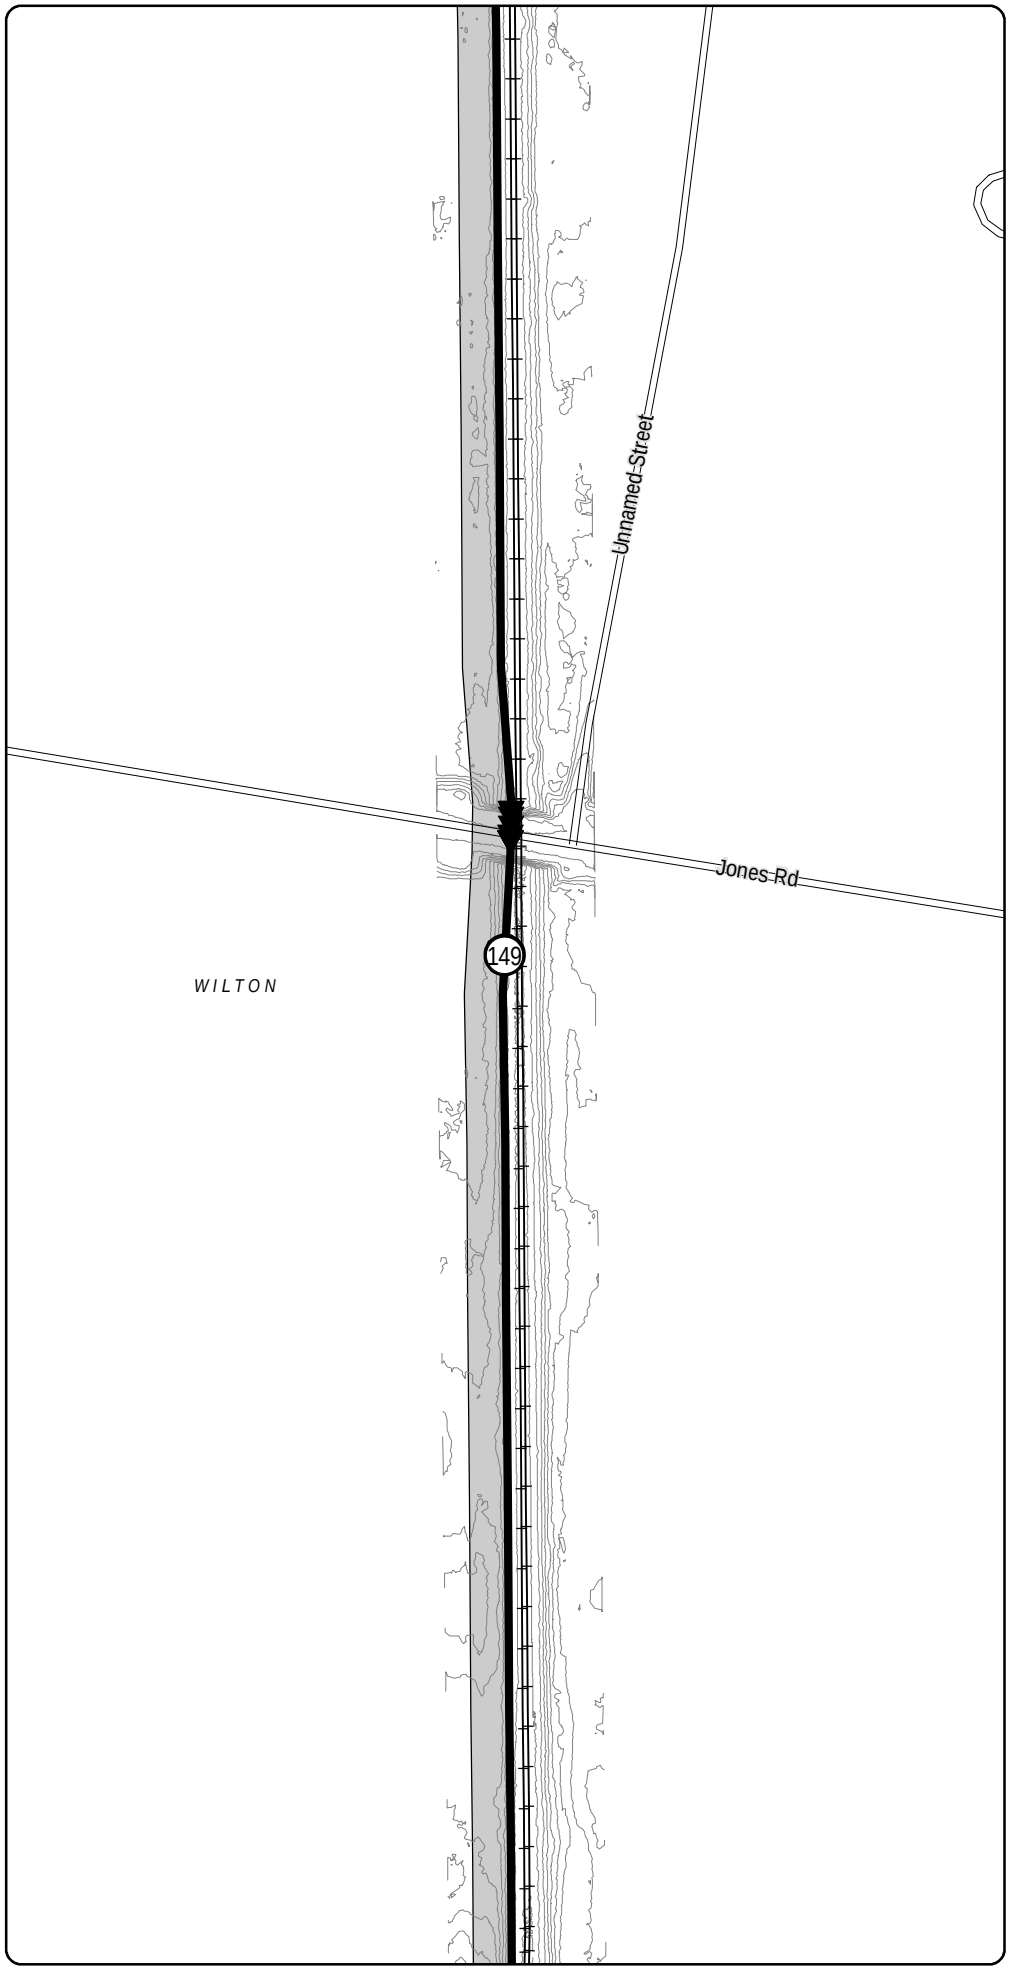

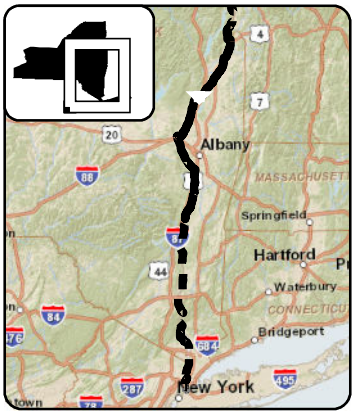

LEGEND

- CHPE Project Milepost
- Proposed CHPE Terrestrial Route HVDC
- Proposed CHPE Submarine Route HVDC
- Proposed CHPE Terrestrial Route HVAC
- Preliminary Construction Corridor
- Perennial Stream Top of Bank
- Intermittent Stream
- Ditch
- Wetland Delineation Line
- Wetland
- 100 Year Flood Zone
- 500 Year Flood Zone
- Hydrography
- Town Boundary
- County Boundary
- Proposed HDD Location
- Proposed Pipe Bridge Location
- Roads
- Rail Line
- Contour - 2'

N

0 100 200

Feet

Transmission Developers Inc.

Champlain Hudson Power Express Project

Champlain Hudson Power Express Inc.

Plan View Map

Terrestrial Route

Sheet 126 of 370


Prepared on 2/27/2012


by: HDR | TDI & TRC

DATA SOURCES: ESRI, NYSDOT, FEMA, NYDEC, NWI, TDI, TRC

R:\Projects\GIS_2009\168272_TDI_Hudson\MXD\USACE\Terrestrial_Route_8x11_usace_2012.mxd

Sheet 126

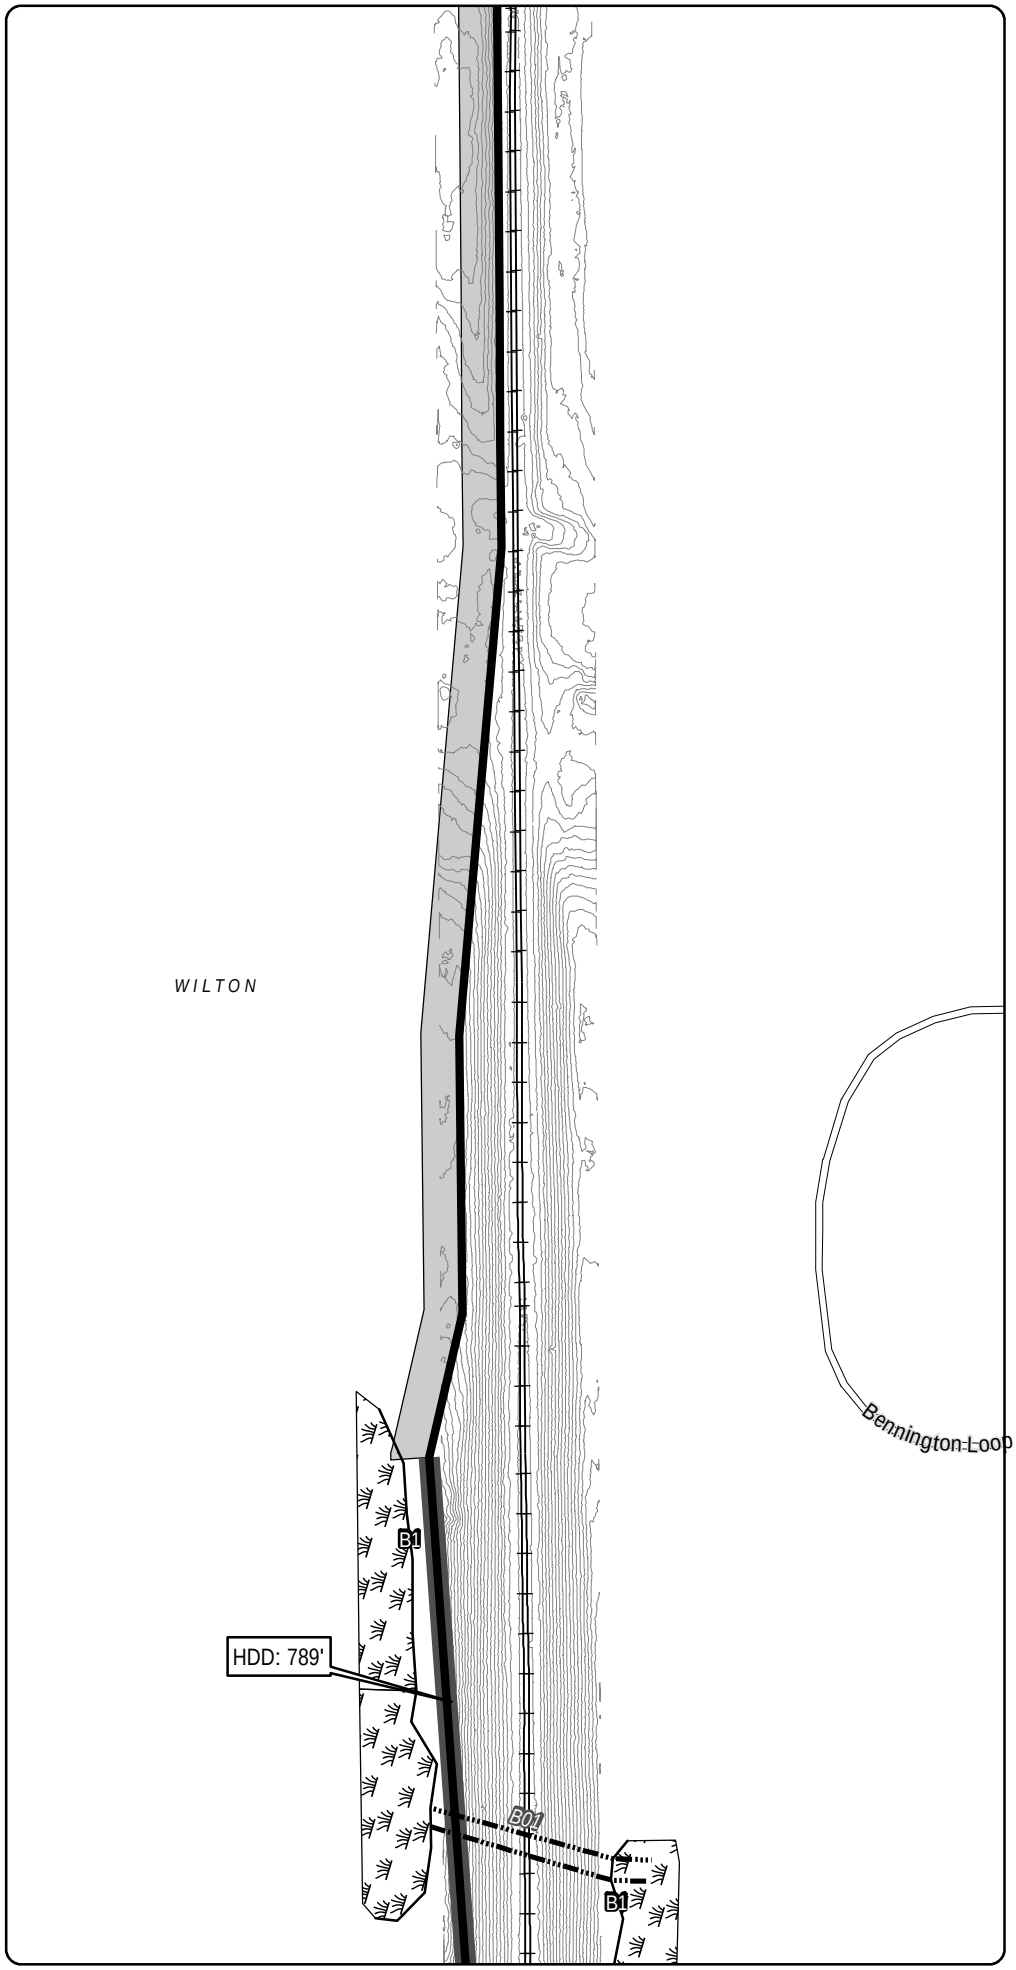

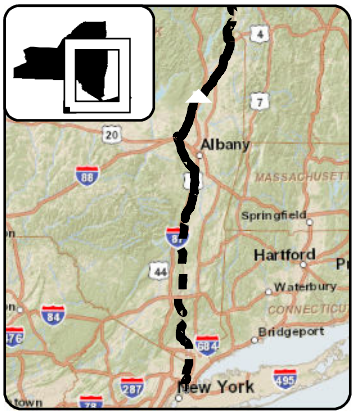

LEGEND

- CHPE Project Milepost
- Proposed CHPE Terrestrial Route HVDC
- Proposed CHPE Submarine Route HVDC
- Proposed CHPE Terrestrial Route HVAC
- Preliminary Construction Corridor
- Perennial Stream Top of Bank
- Intermittent Stream
- Ditch
- Wetland Delineation Line
- Wetland
- 100 Year Flood Zone
- 500 Year Flood Zone
- Hydrography
- Town Boundary
- County Boundary
- Proposed HDD Location
- Proposed Pipe Bridge Location
- Roads
- Rail Line
- Contour - 2'

N

0 100 200

Feet

Transmission Developers Inc.

Champlain Hudson Power Express Project

Champlain Hudson Power Express Inc.

Plan View Map

Terrestrial Route

Sheet 127 of 370


Prepared on 2/27/2012


by: HDR | DTA & TRC

DATA SOURCES: ESRI, NYSDOT, FEMA, NYDEC, NWI, TDI, TRC

Sheet 128

R:\Projects\GIS_2009\168272_TDI_Hudson\MXD\USACE\Terrestrial_Route_8x11_usace_2012.mxd

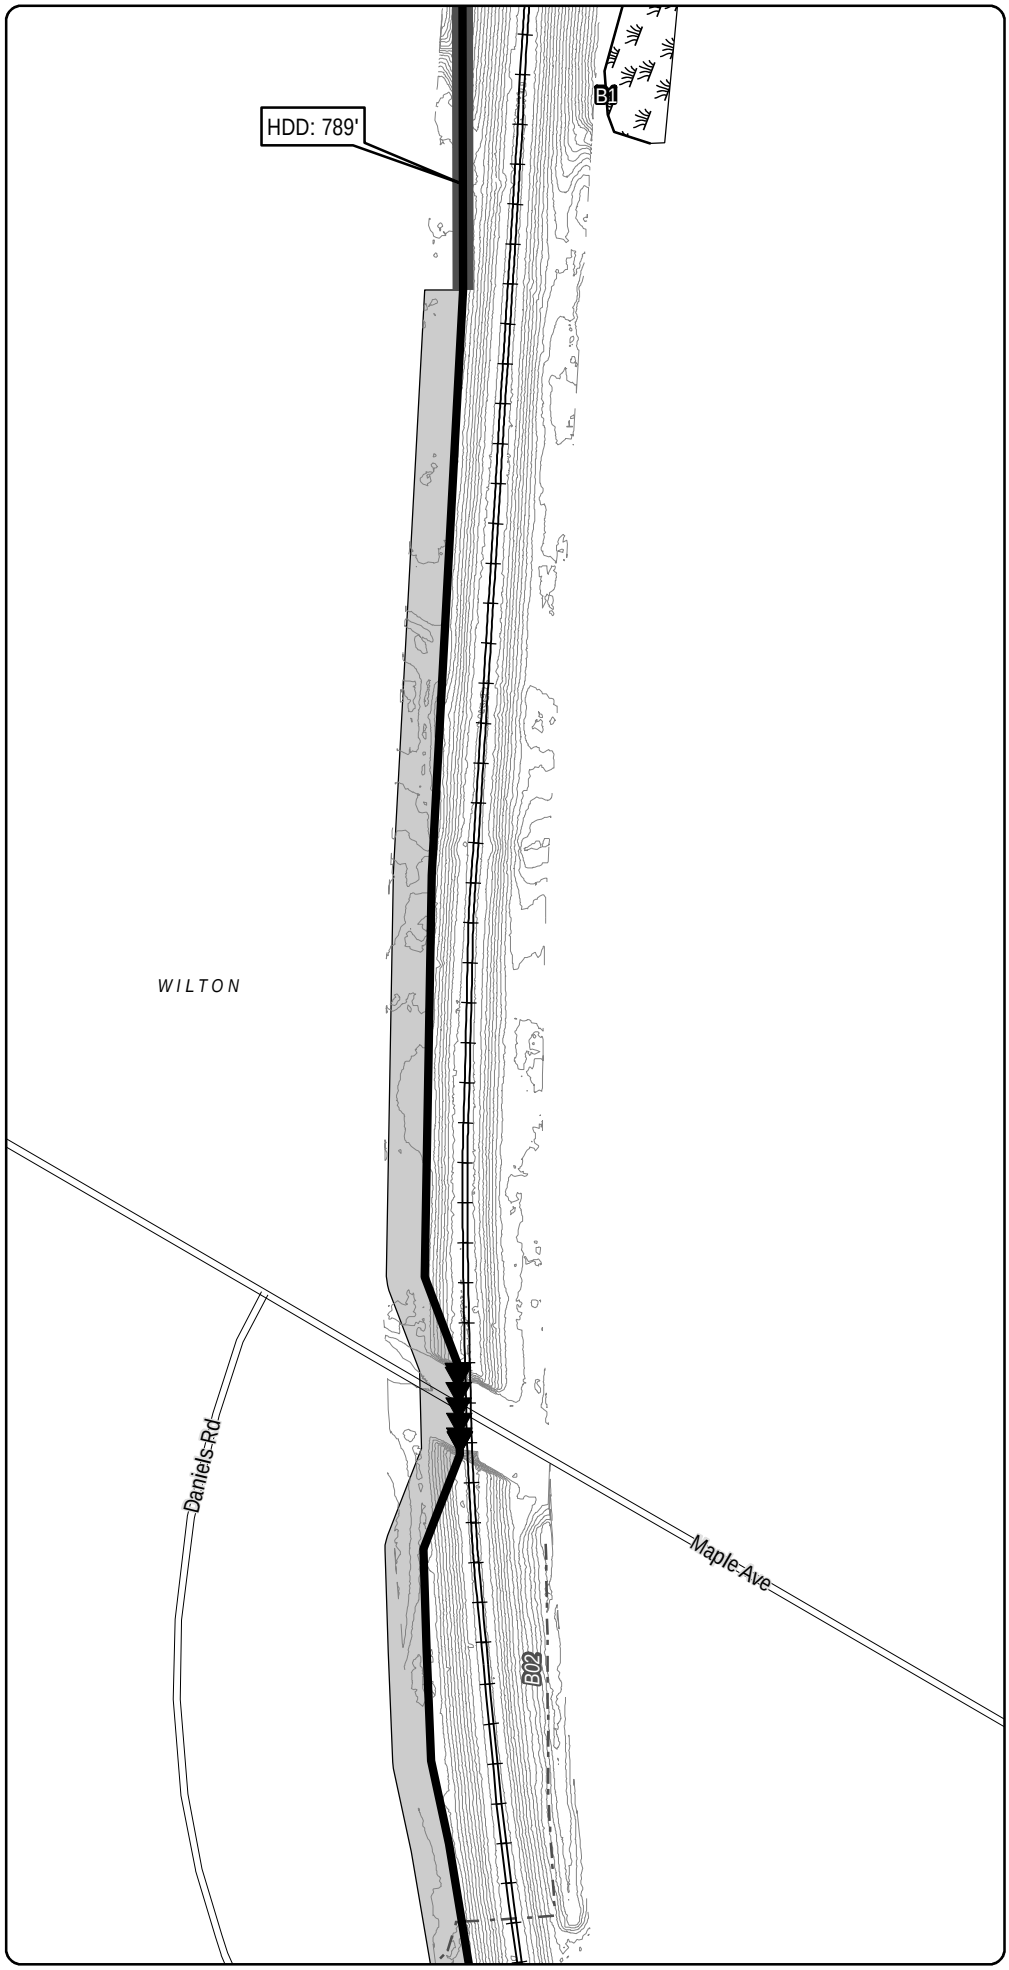

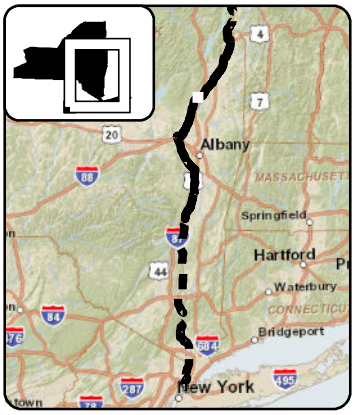

LEGEND

- CHPE Project Milepost
- Proposed CHPE Terrestrial Route HVDC
- Proposed CHPE Submarine Route HVDC
- Proposed CHPE Terrestrial Route HVAC
- Preliminary Construction Corridor
- Perennial Stream Top of Bank
- Intermittent Stream
- Ditch
- Wetland Delineation Line
- Wetland
- 100 Year Flood Zone
- 500 Year Flood Zone
- Hydrography
- Town Boundary
- County Boundary
- Proposed HDD Location
- Proposed Pipe Bridge Location
- Roads
- Rail Line
- Contour - 2'

N

0 100 200

Feet

Transmission Developers Inc.

Champlain Hudson Power Express Project

Champlain Hudson Power Express Inc.

Plan View Map

Terrestrial Route


Sheet 128 of 370


Prepared on 2/27/2012

by: HDR | TDI & TRC

DATA SOURCES: ESRI, NYSDOT, FEMA, NYDEC, NWI, TDI, TRC

R:\Projects\GIS_2009\168272_TDI_Hudson\MXD\USACE\Terrestrial_Route_8x11_usace_2012.mxd

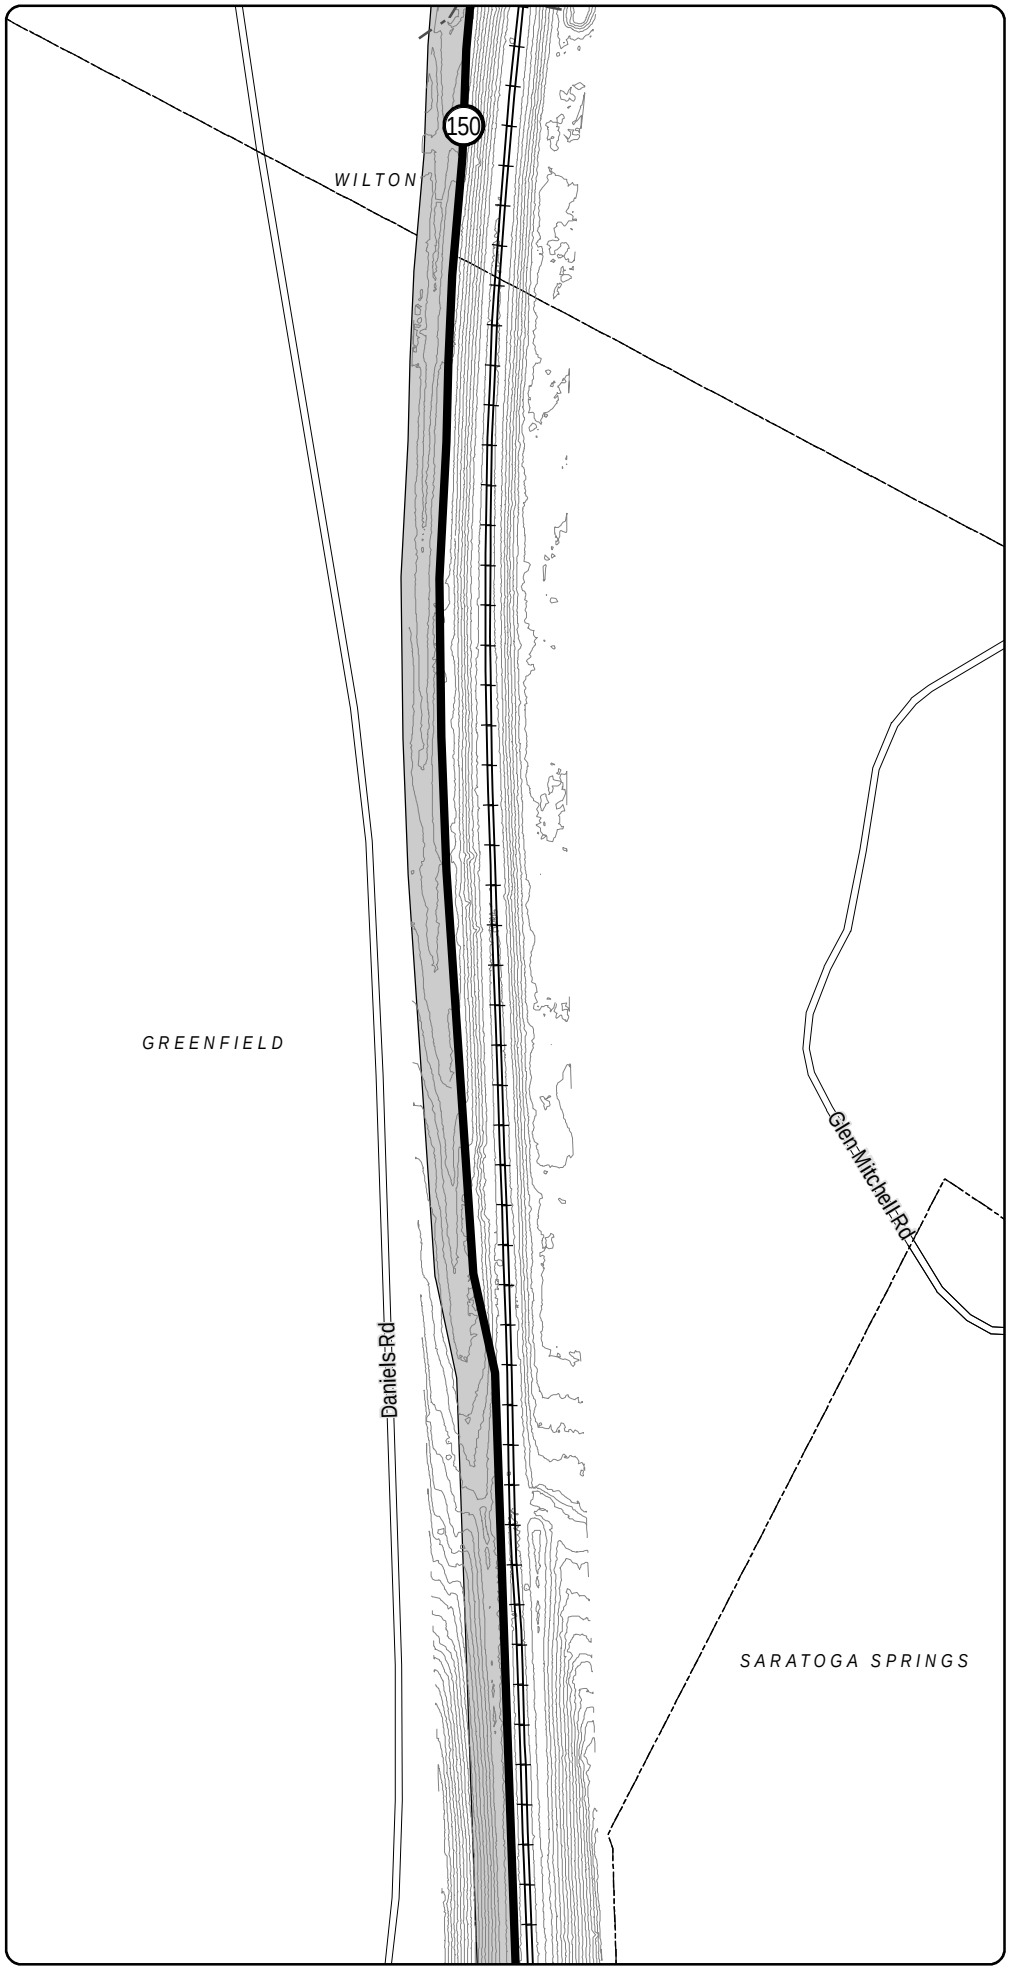

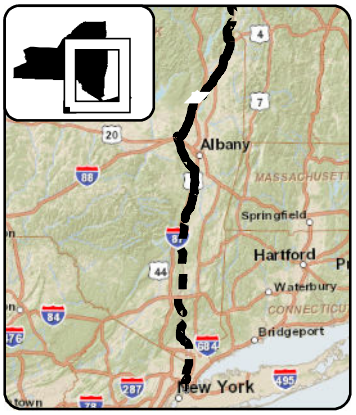

LEGEND

- CHPE Project Milepost
- Proposed CHPE Terrestrial Route HVDC
- Proposed CHPE Submarine Route HVDC
- Proposed CHPE Terrestrial Route HVAC
- Preliminary Construction Corridor
- Perennial Stream Top of Bank
- Intermittent Stream
- Ditch
- Wetland Delineation Line
- Wetland
- 100 Year Flood Zone
- 500 Year Flood Zone
- Hydrography
- Town Boundary
- County Boundary
- Proposed HDD Location
- Proposed Pipe Bridge Location
- Roads
- Rail Line
- Contour - 2'

N

0 100 200

Feet

Transmission Developers Inc.

Champlain Hudson Power Express Project

Champlain Hudson Power Express Inc.

Plan View Map

Terrestrial Route


Sheet 129 of 370


Prepared on 2/27/2012

by: HDR | TDI & TRC

DATA SOURCES: ESRI, NYSDOT, FEMA, NYDEC, NWI, TDI, TRC

R:\Projects\GIS_2009\168272_TDI_Hudson\MXD\USACE\Terrestrial_Route_8x11_usace_2012.mxd

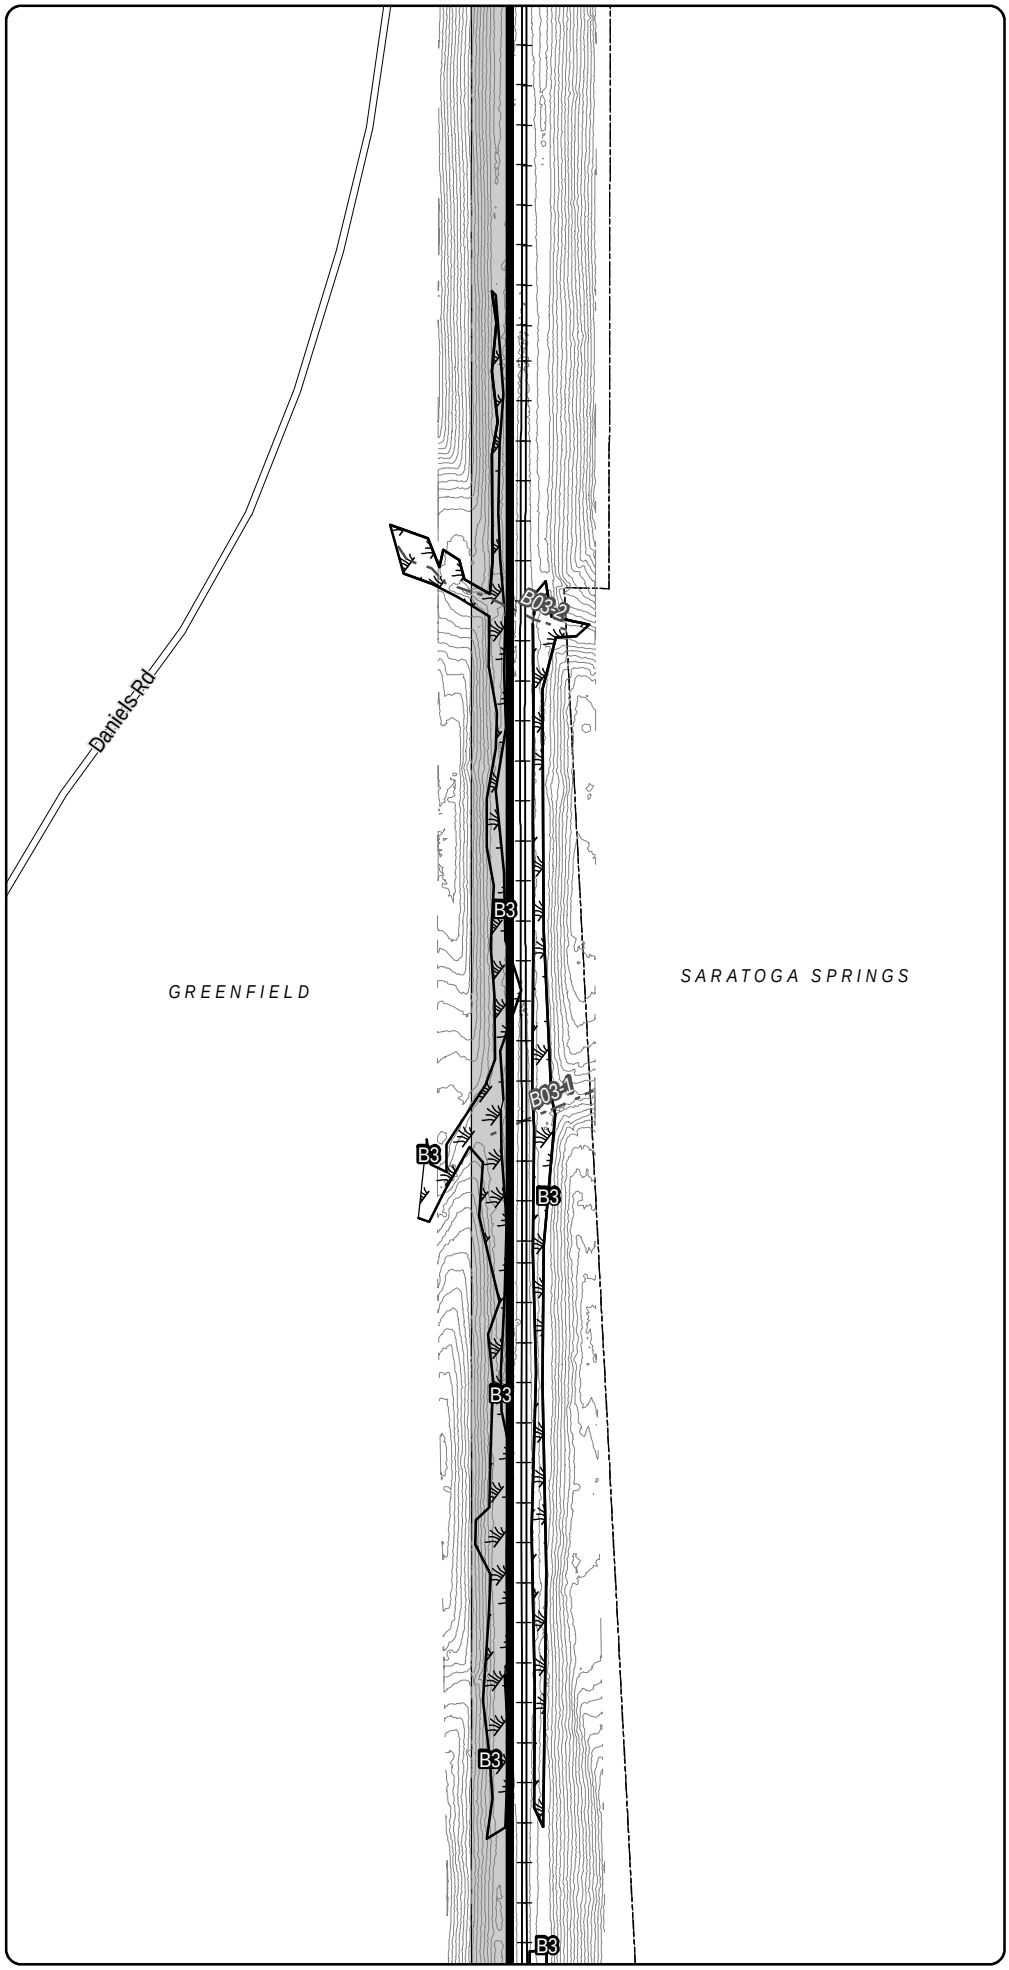

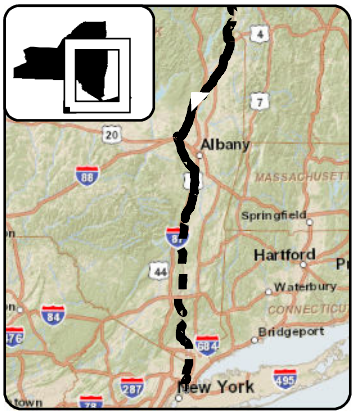

LEGEND

- CHPE Project Milepost
- Proposed CHPE Terrestrial Route HVDC
- Proposed CHPE Submarine Route HVDC
- Proposed CHPE Terrestrial Route HVAC
- Preliminary Construction Corridor
- Perennial Stream Top of Bank
- Intermittent Stream
- Ditch
- Wetland Delineation Line
- Wetland
- 100 Year Flood Zone
- 500 Year Flood Zone
- Hydrography
- Town Boundary
- County Boundary
- Proposed HDD Location
- Proposed Pipe Bridge Location
- Roads
- Rail Line
- Contour - 2'

N

0 100 200

Feet

Transmission Developers Inc.

Champlain Hudson Power Express Project

Champlain Hudson Power Express Inc.

Plan View Map

Terrestrial Route


Sheet 130 of 370


Prepared on 2/27/2012

by: HDR | TDI & TRC

DATA SOURCES: ESRI, NYSDOT, FEMA, NYDEC, NWI, TDI, TRC

R:\Projects\GIS_2009\168272_TDI_Hudson\MXD\USACE\Terrestrial_Route_8x11_usace_2012.mxd

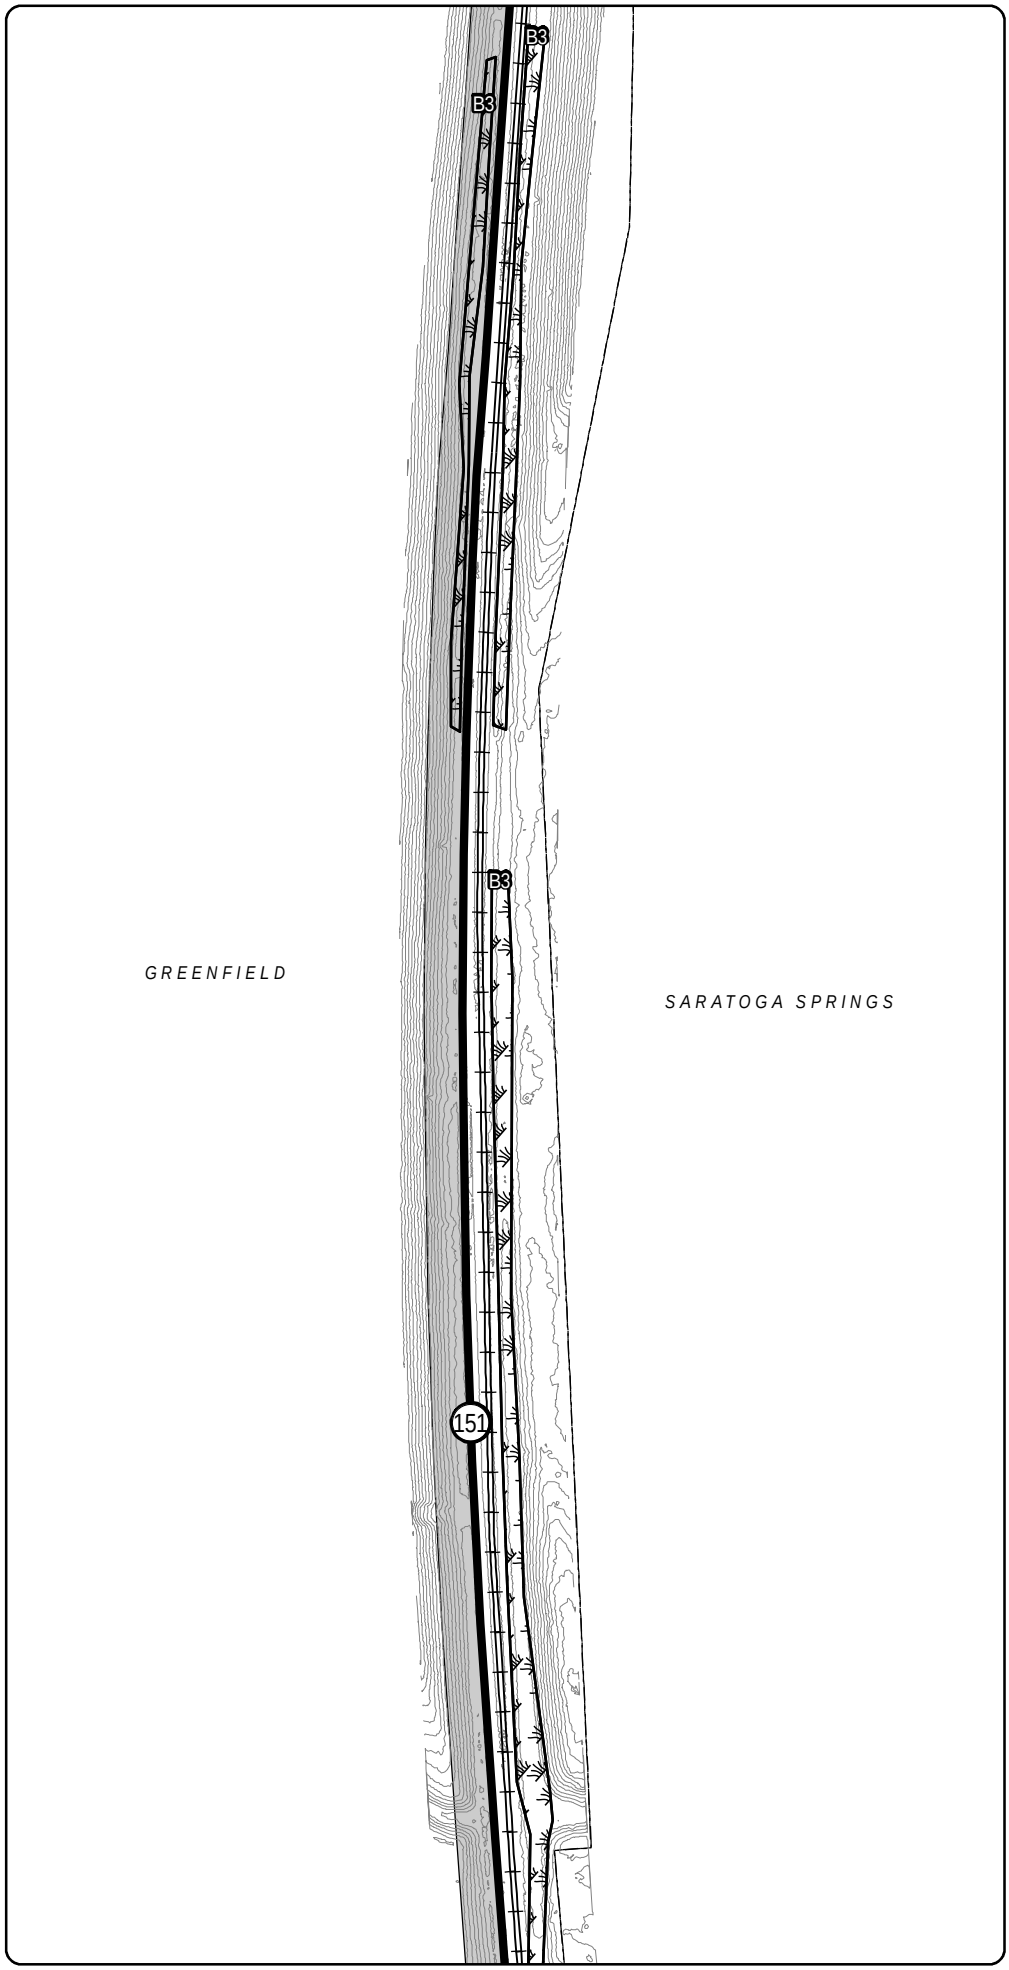

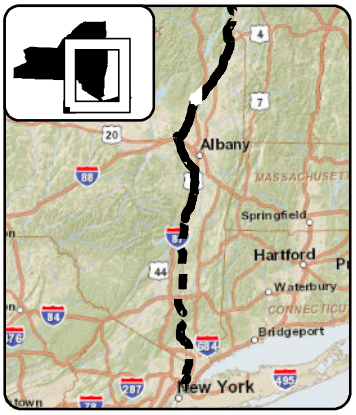

LEGEND

- CHPE Project Milepost
- Proposed CHPE Terrestrial Route HVDC
- Proposed CHPE Submarine Route HVDC
- Proposed CHPE Terrestrial Route HVAC
- Preliminary Construction Corridor
- Perennial Stream Top of Bank
- Intermittent Stream
- Ditch
- Wetland Delineation Line
- Wetland
- 100 Year Flood Zone
- 500 Year Flood Zone
- Hydrography
- Town Boundary
- County Boundary
- Proposed HDD Location
- Proposed Pipe Bridge Location
- Roads
- Rail Line
- Contour - 2'

0 100 200

Feet

Transmission Developers Inc.

Champlain Hudson Power Express Project

Champlain Hudson Power Express Inc.

Plan View Map

Terrestrial Route

Sheet 131 of 370


Prepared on 2/27/2012


by: HDR | DTA & TRC

DATA SOURCES: ESRI, NYSDOT, FEMA, NYDEC, NWI, TDI, TRC

R:\Projects\GIS_2009\168272_TDI_Hudson\MXD\USACE\Terrestrial_Route_8x11_usace_2012.mxd

Sheet 131

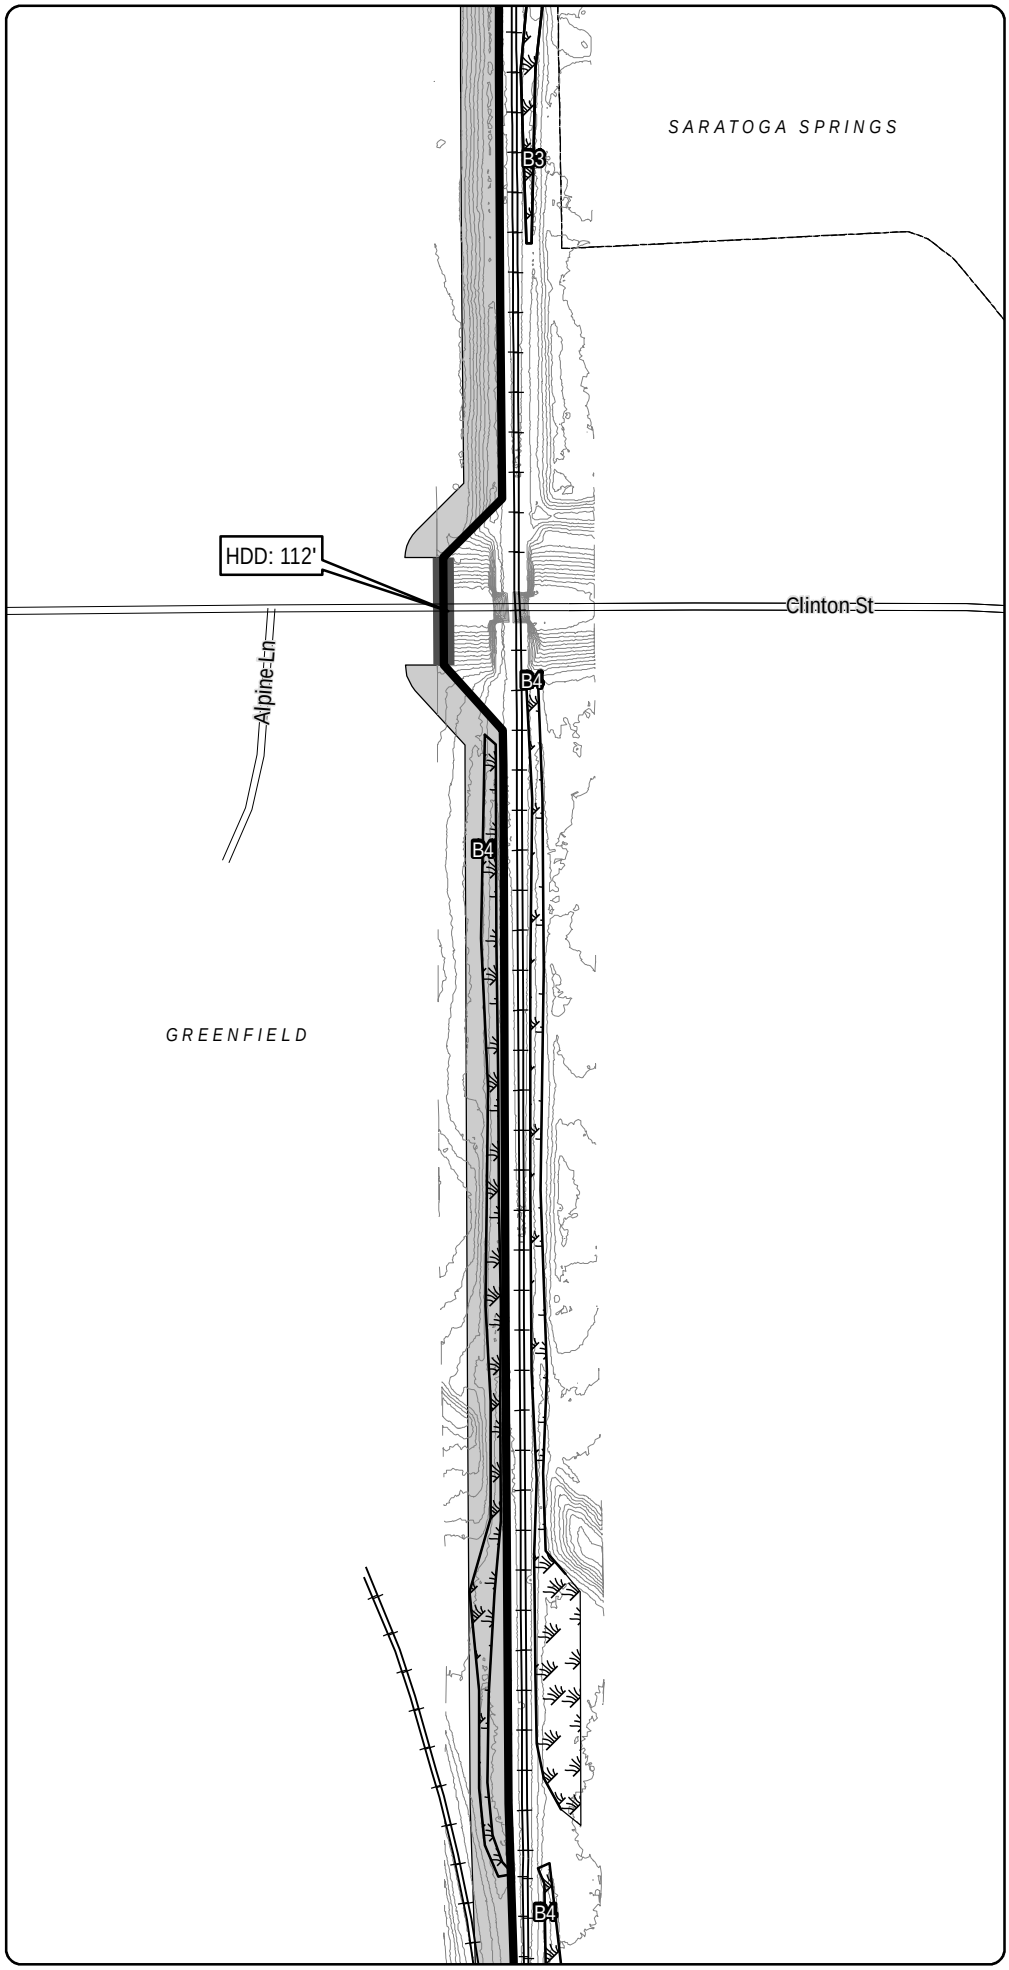

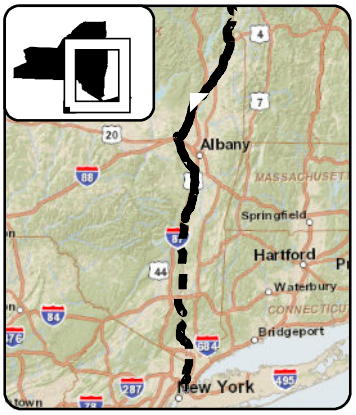

LEGEND

- CHPE Project Milepost
- Proposed CHPE Terrestrial Route HVDC
- Proposed CHPE Submarine Route HVDC
- Proposed CHPE Terrestrial Route HVAC
- Preliminary Construction Corridor
- Perennial Stream Top of Bank
- Intermittent Stream
- Ditch
- Wetland Delineation Line
- Wetland
- 100 Year Flood Zone
- 500 Year Flood Zone
- Hydrography
- Town Boundary
- County Boundary
- Proposed HDD Location
- Proposed Pipe Bridge Location
- Roads
- Rail Line
- Contour - 2'

N

0 100 200

Feet

Transmission Developers Inc.

Champlain Hudson Power Express Project

Champlain Hudson Power Express Inc.

Plan View Map

Terrestrial Route

Sheet 132 of 370

Prepared on 2/27/2012


by: HDR | TRC & TRC


DATA SOURCES: ESRI, NYSDOT, FEMA, NYDEC, NWI, TDI, TRC

Sheet 133

R:\Projects\GIS_2009\168272_TDI_Hudson\MXD\USACE\Terrestrial_Route_8x11_usace_2012.mxd

Sheet 132

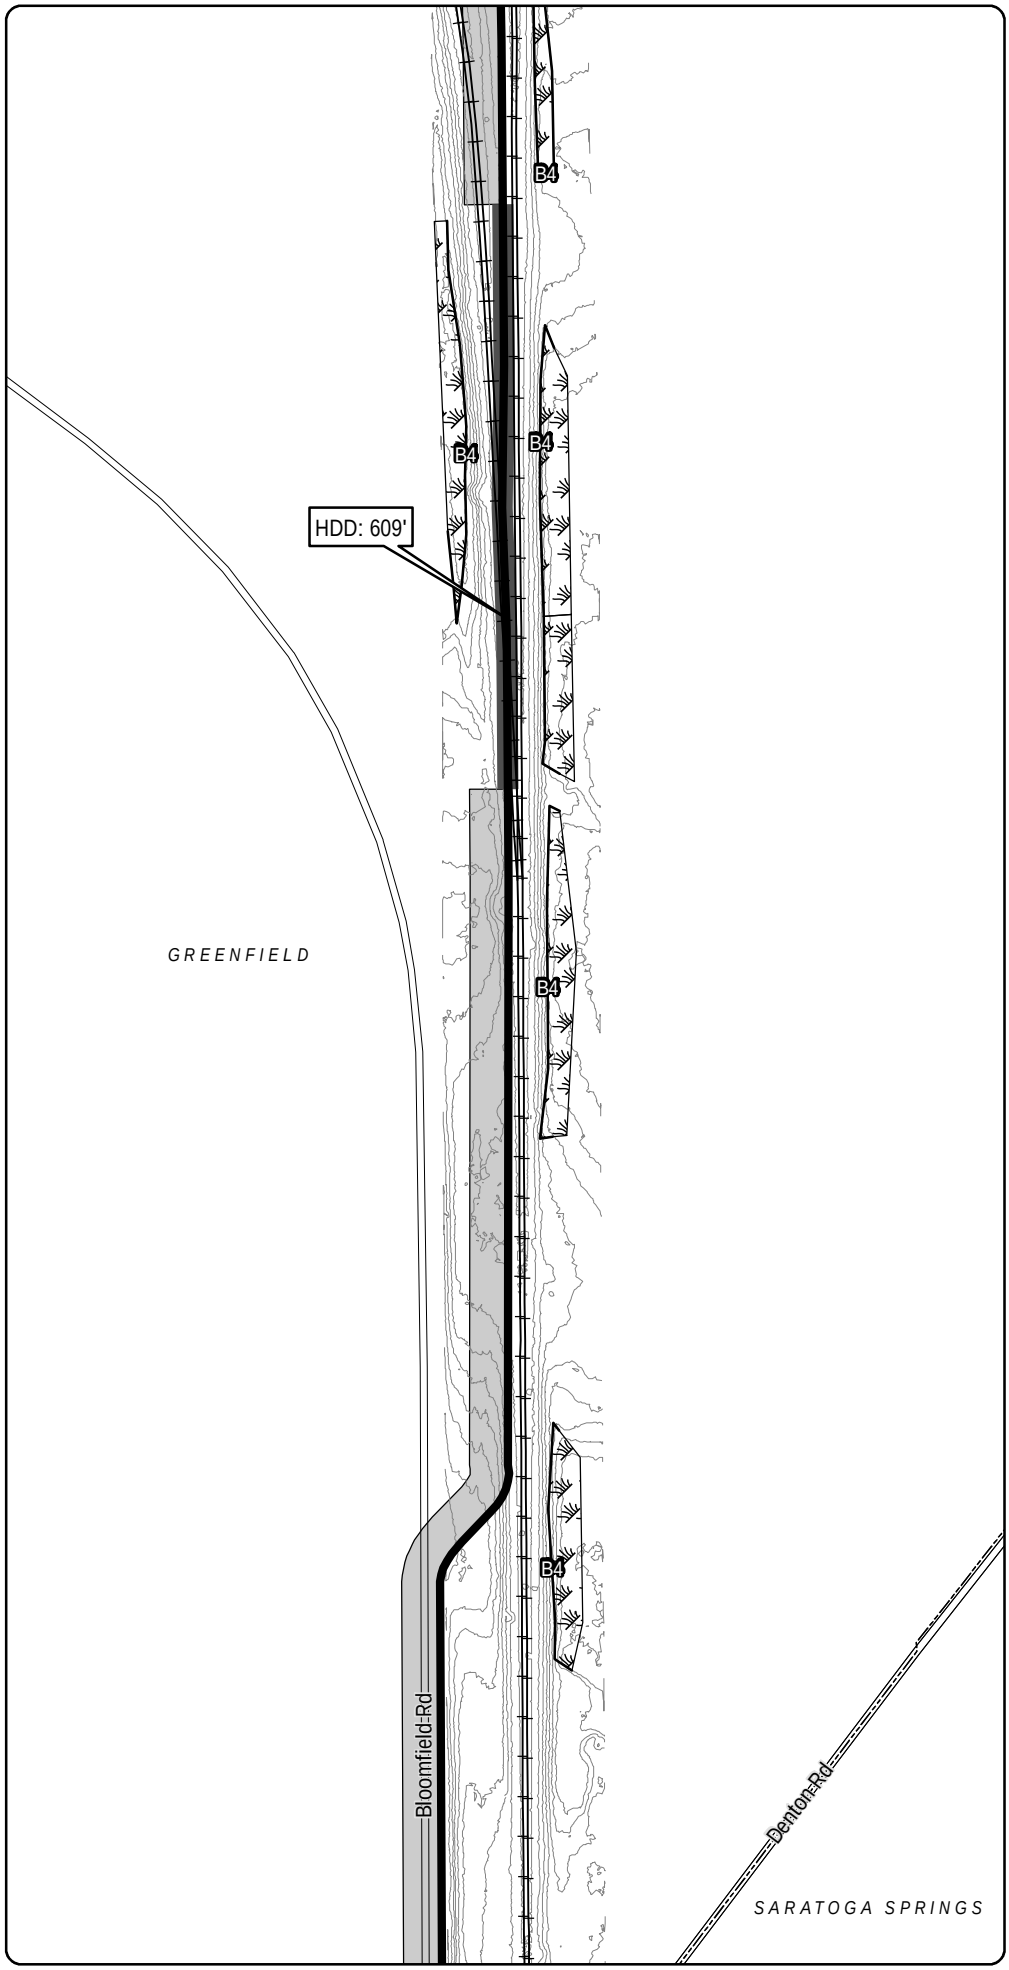

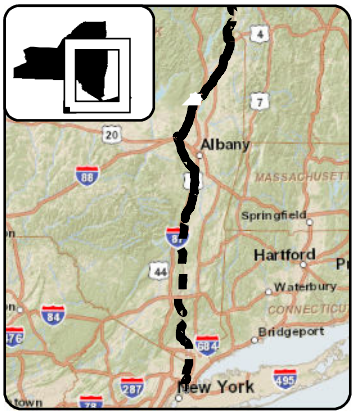

LEGEND

- CHPE Project Milepost
- Proposed CHPE Terrestrial Route HVDC
- Proposed CHPE Submarine Route HVDC
- Proposed CHPE Terrestrial Route HVAC
- Preliminary Construction Corridor
- Perennial Stream Top of Bank
- Intermittent Stream
- Ditch
- Wetland Delineation Line
- Wetland
- 100 Year Flood Zone
- 500 Year Flood Zone
- Hydrography
- Town Boundary
- County Boundary
- Proposed HDD Location
- Proposed Pipe Bridge Location
- Roads
- Rail Line
- Contour - 2'

N

0 100 200

Feet

Transmission Developers Inc.

Champlain Hudson Power Express Project

Champlain Hudson Power Express Inc.

Plan View Map

Terrestrial Route

Sheet 133 of 370


Prepared on 2/27/2012


by: HDR | TDI & TRC

DATA SOURCES: ESRI, NYSDOT, FEMA, NYDEC, NWI, TDI, TRC

Sheet 134

R:\Projects\GIS_2009\168272_TDI_Hudson\MXD\USACE\Terrestrial_Route_8x11_usace_2012.mxd

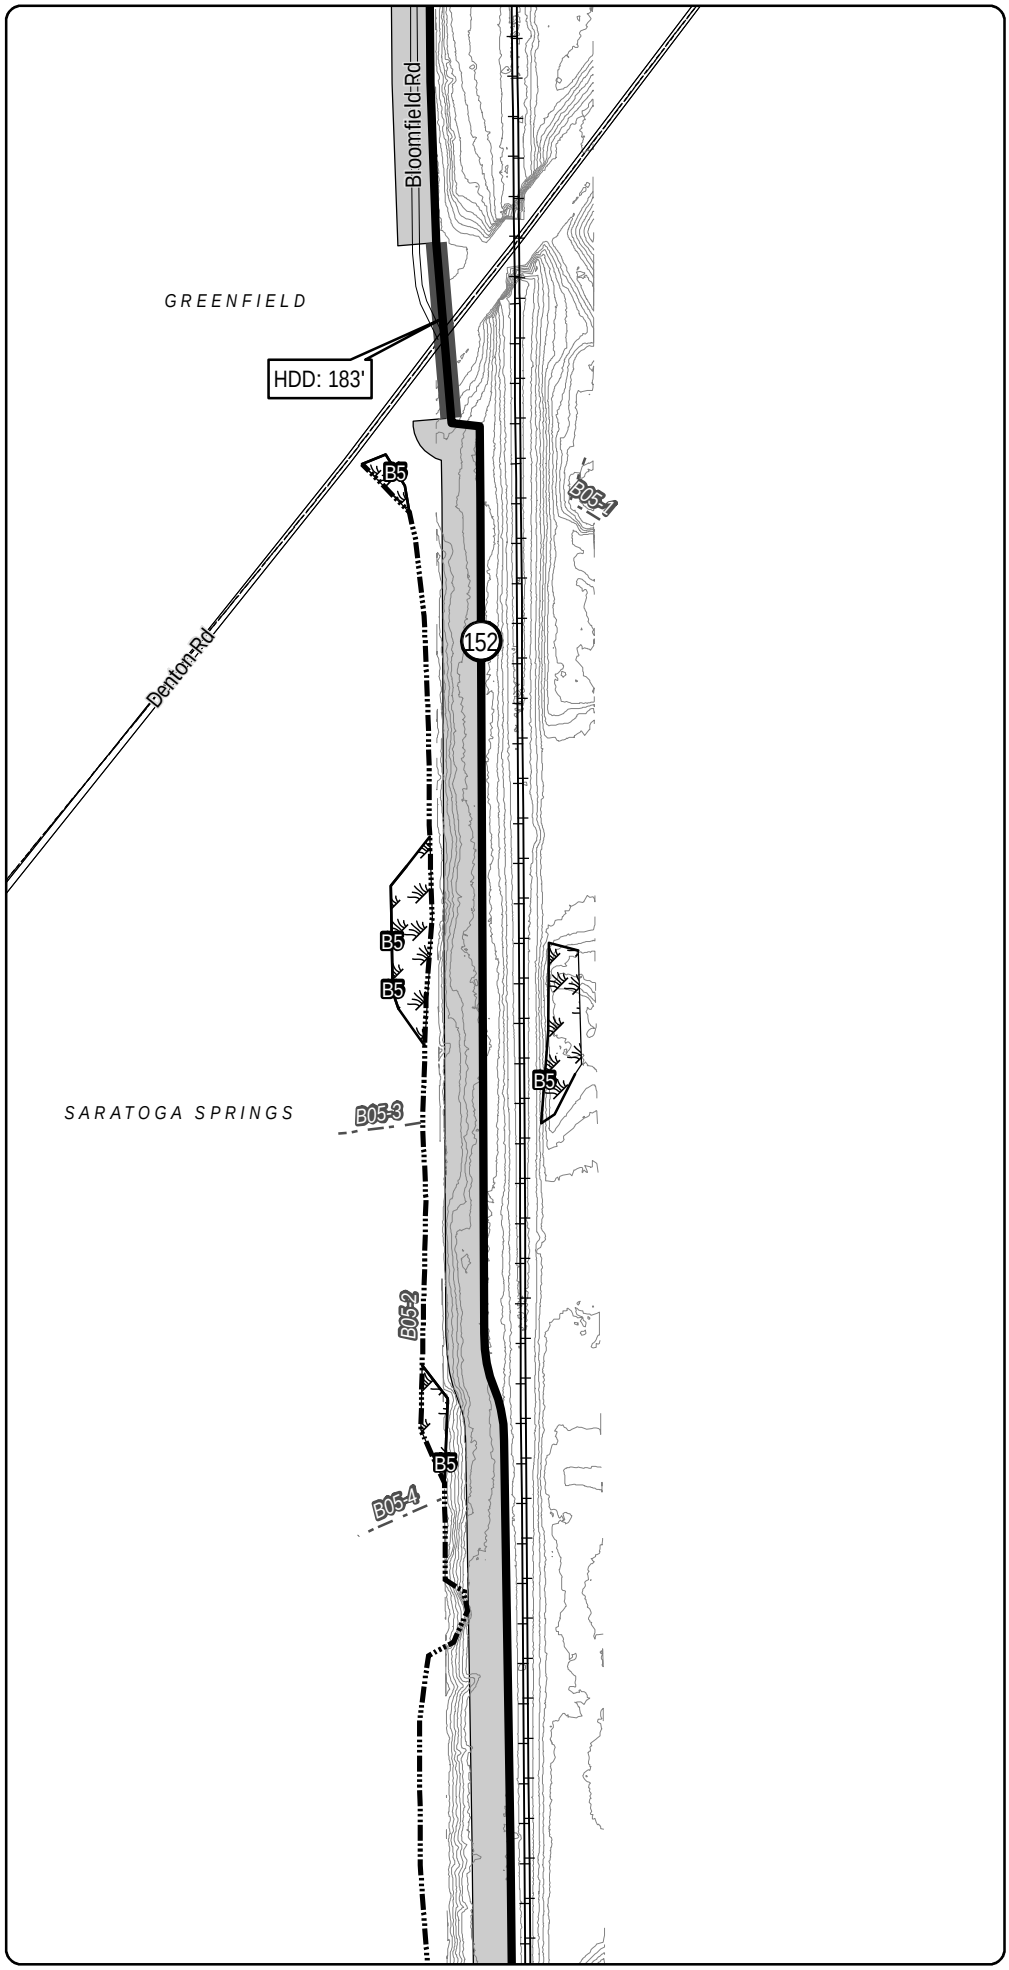

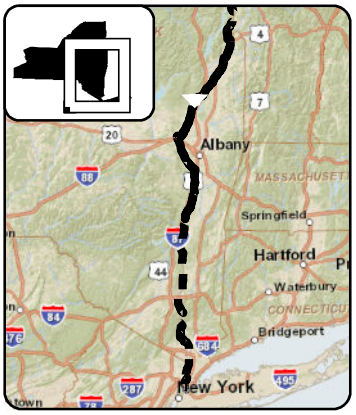

LEGEND

- CHPE Project Milepost
- Proposed CHPE Terrestrial Route HVDC
- Proposed CHPE Submarine Route HVDC
- Proposed CHPE Terrestrial Route HVAC
- Preliminary Construction Corridor
- Perennial Stream Top of Bank
- Intermittent Stream
- Ditch
- Wetland Delineation Line
- Wetland
- 100 Year Flood Zone
- 500 Year Flood Zone
- Hydrography
- Town Boundary
- County Boundary
- Proposed HDD Location
- Proposed Pipe Bridge Location
- Roads
- Rail Line
- Contour - 2'

N

0 100 200

Feet

Transmission Developers Inc.

Champlain Hudson Power Express Project

Champlain Hudson Power Express Inc.

Plan View Map

Terrestrial Route


Sheet 134 of 370


Prepared on 2/27/2012

by: HDR | TRC & TRC

DATA SOURCES: ESRI, NYSDOT, FEMA, NYDEC, NWI, TDI, TRC

R:\Projects\GIS_2009\168272_TDI_Hudson\MXD\USACE\Terrestrial_Route_8x11_usace_2012.mxd

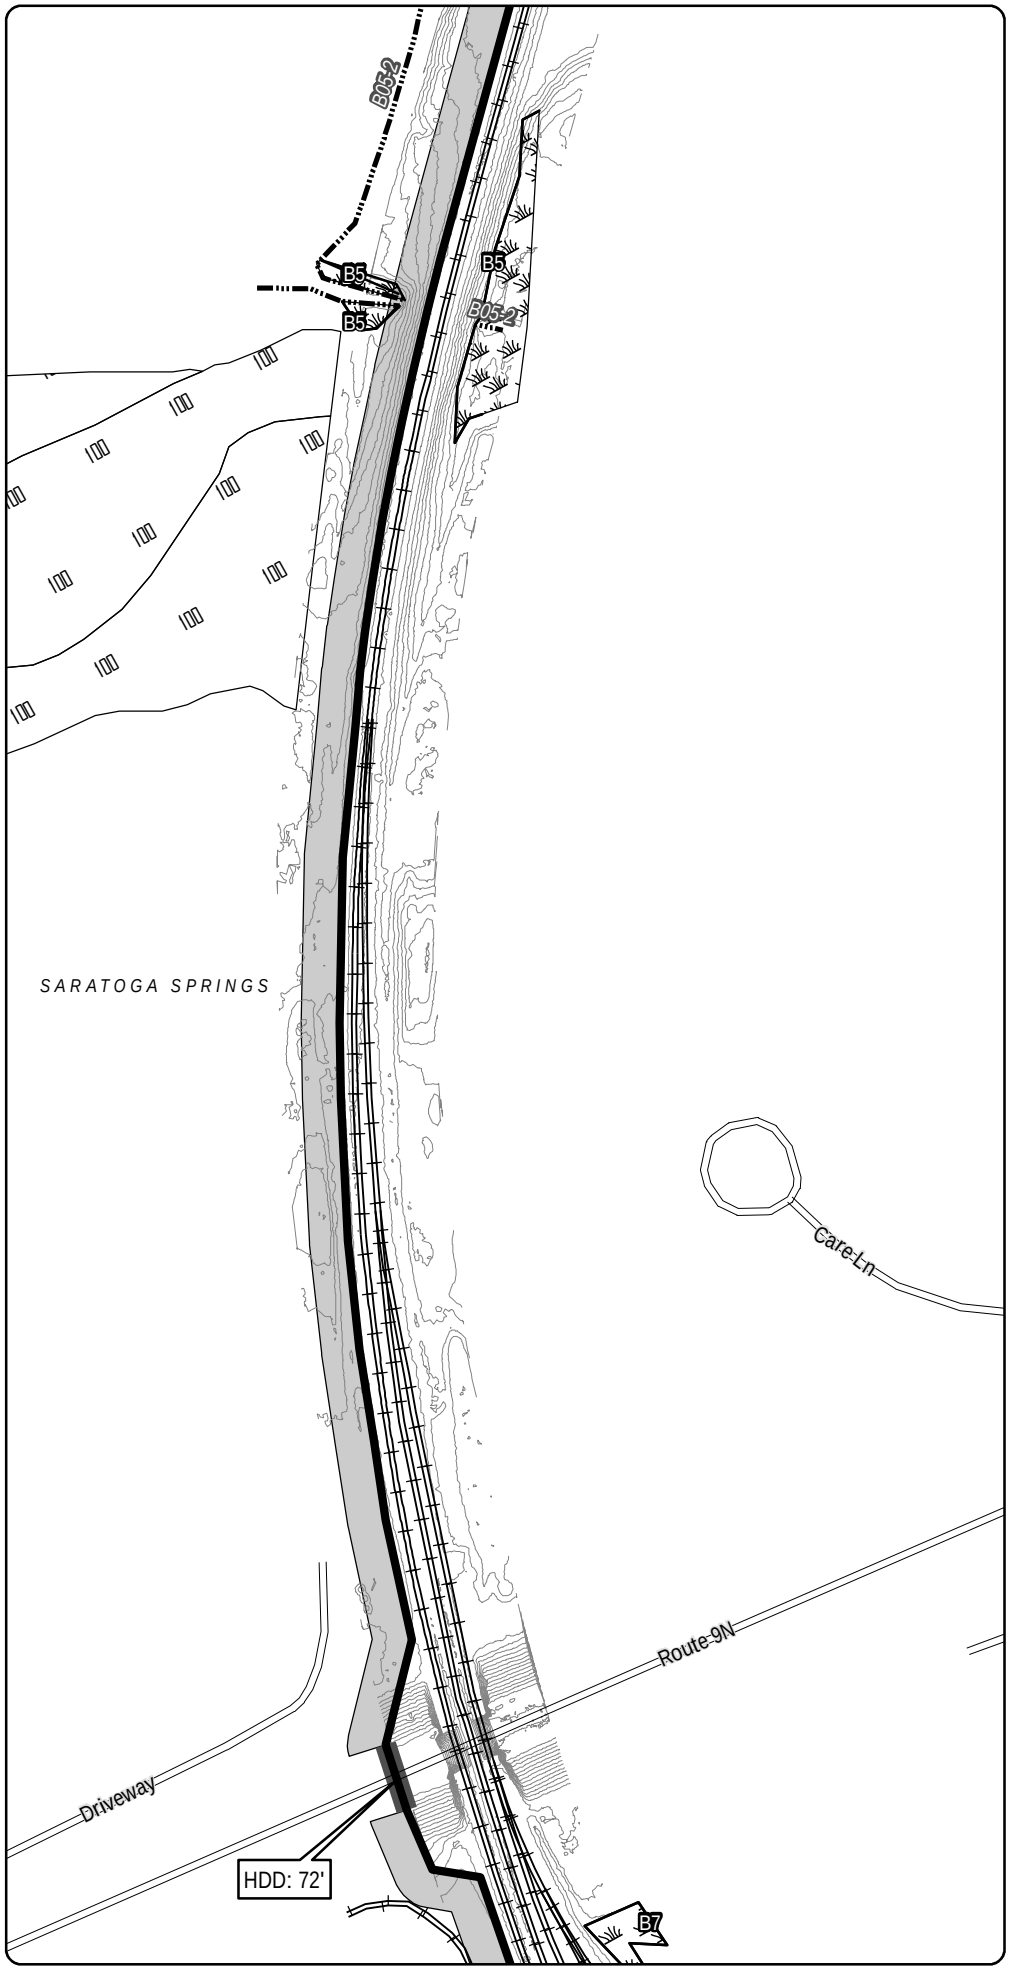

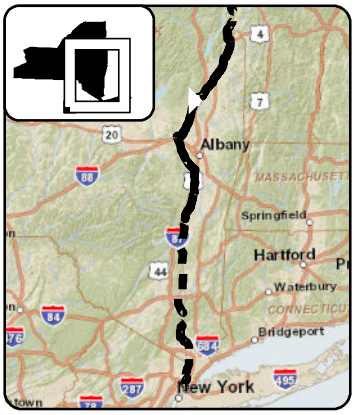

LEGEND

- CHPE Project Milepost
- Proposed CHPE Terrestrial Route HVDC
- Proposed CHPE Submarine Route HVDC
- Proposed CHPE Terrestrial Route HVAC
- Preliminary Construction Corridor
- Perennial Stream Top of Bank
- Intermittent Stream
- Ditch
- Wetland Delineation Line
- Wetland
- 100 Year Flood Zone
- 500 Year Flood Zone
- Hydrography
- Town Boundary
- County Boundary
- Proposed HDD Location
- Proposed Pipe Bridge Location
- Roads
- Rail Line
- Contour - 2'

N

0 100 200

Feet

Transmission Developers Inc.

Champlain Hudson Power Express Project

Champlain Hudson Power Express Inc.

Plan View Map

Terrestrial Route

Sheet 135 of 370


Prepared on 2/27/2012


by: HDR | TDI & TRC

R:\Projects\GIS_2009\168272_TDI_Hudson\MXD\USACE\Terrestrial_Route_8x11_usace_2012.mxd

DATA SOURCES: ESRI, NYSDOT, FEMA, NYDEC, NWI, TDI, TRC

Sheet 135

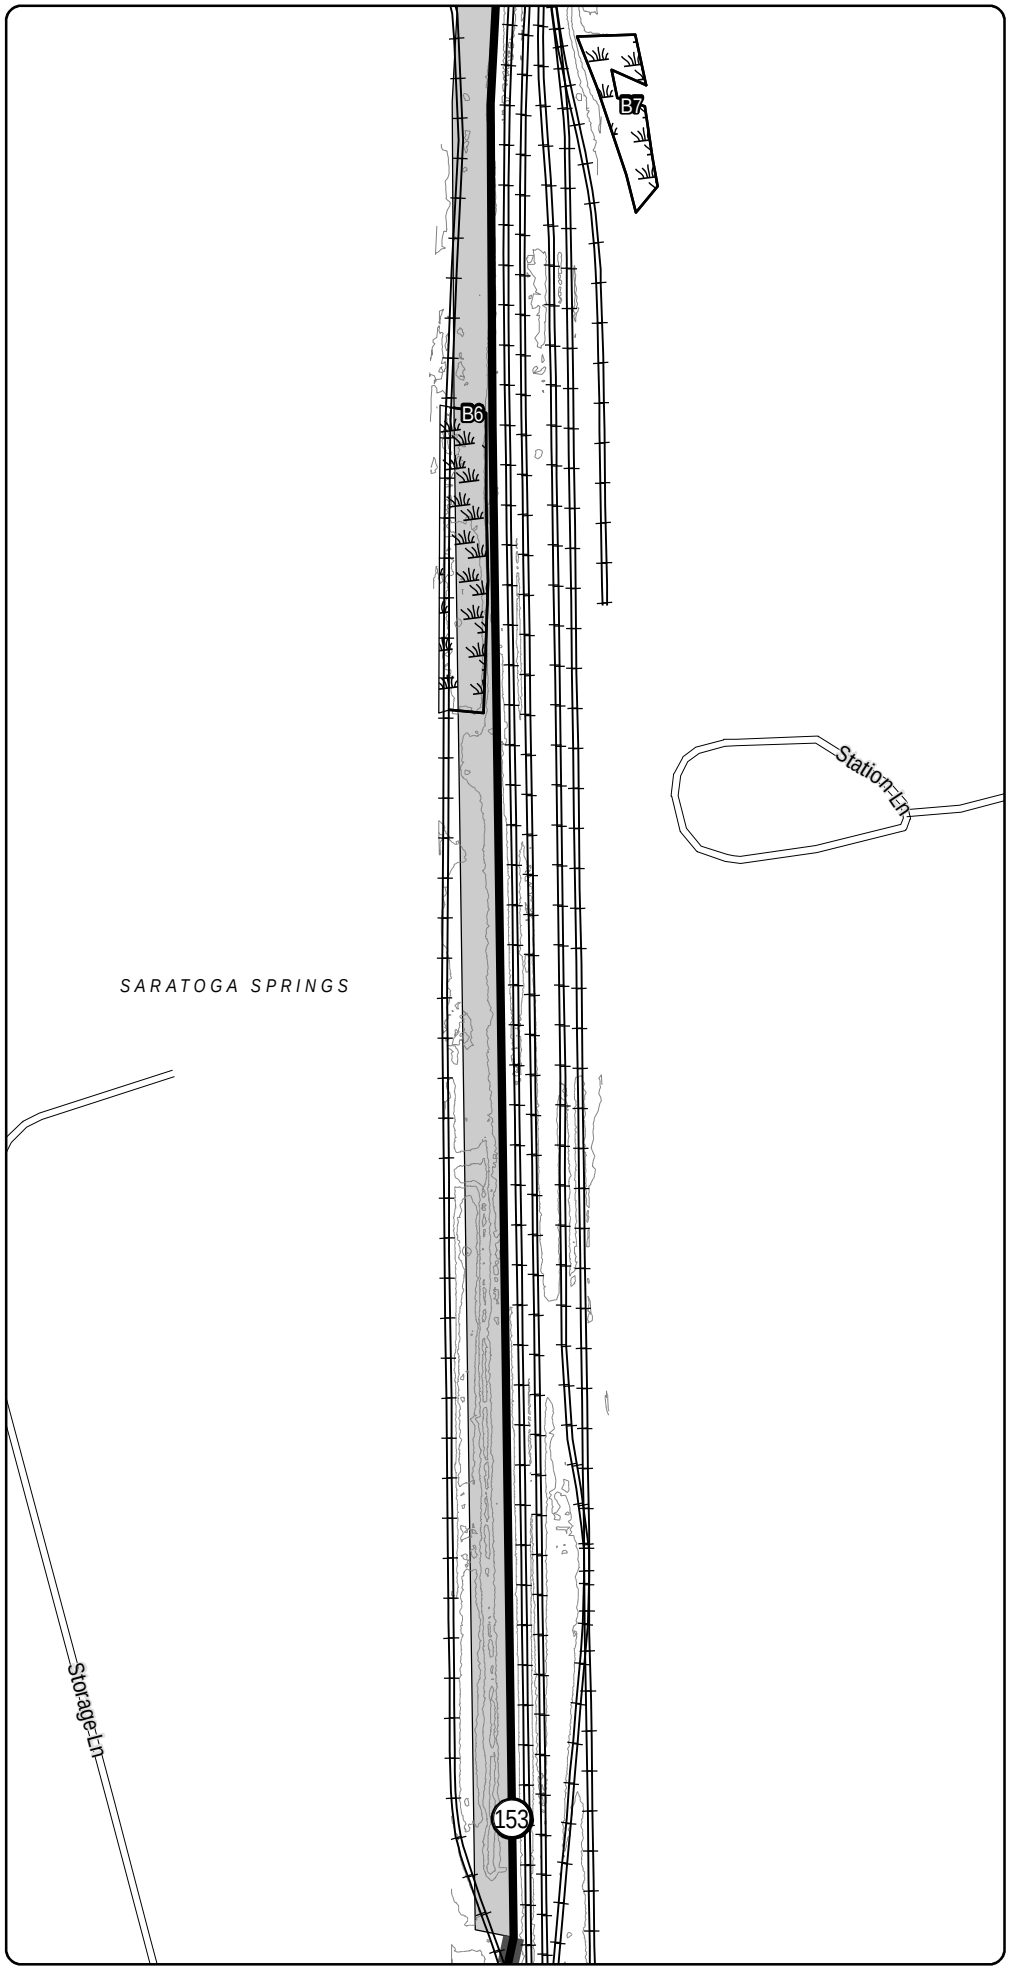

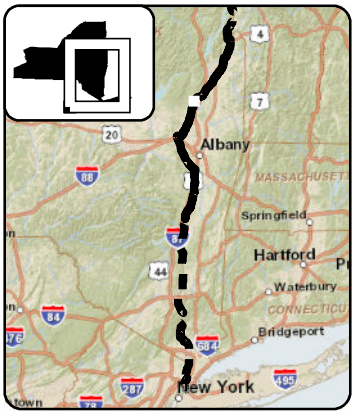

LEGEND

- CHPE Project Milepost
- Proposed CHPE Terrestrial Route HVDC
- Proposed CHPE Submarine Route HVDC
- Proposed CHPE Terrestrial Route HVAC
- Preliminary Construction Corridor
- Perennial Stream Top of Bank
- Intermittent Stream
- Ditch
- Wetland Delineation Line
- Wetland
- 100 Year Flood Zone
- 500 Year Flood Zone
- Hydrography
- Town Boundary
- County Boundary
- Proposed HDD Location
- Proposed Pipe Bridge Location
- Roads
- Rail Line
- Contour - 2'

N

0 100 200

Feet

Transmission Developers Inc.

Champlain Hudson Power Express Project

Champlain Hudson Power Express Inc.

Plan View Map

Terrestrial Route

Sheet 136 of 370

Prepared on 2/27/2012


by: HDR | TDI & TRC


DATA SOURCES: ESRI, NYSDOT, FEMA, NYDEC, NWI, TDI, TRC

Sheet 137

R:\Projects\GIS_2009\168272_TDI_Hudson\MXD\USACE\Terrestrial_Route_8x11_usace_2012.mxd

Sheet 136

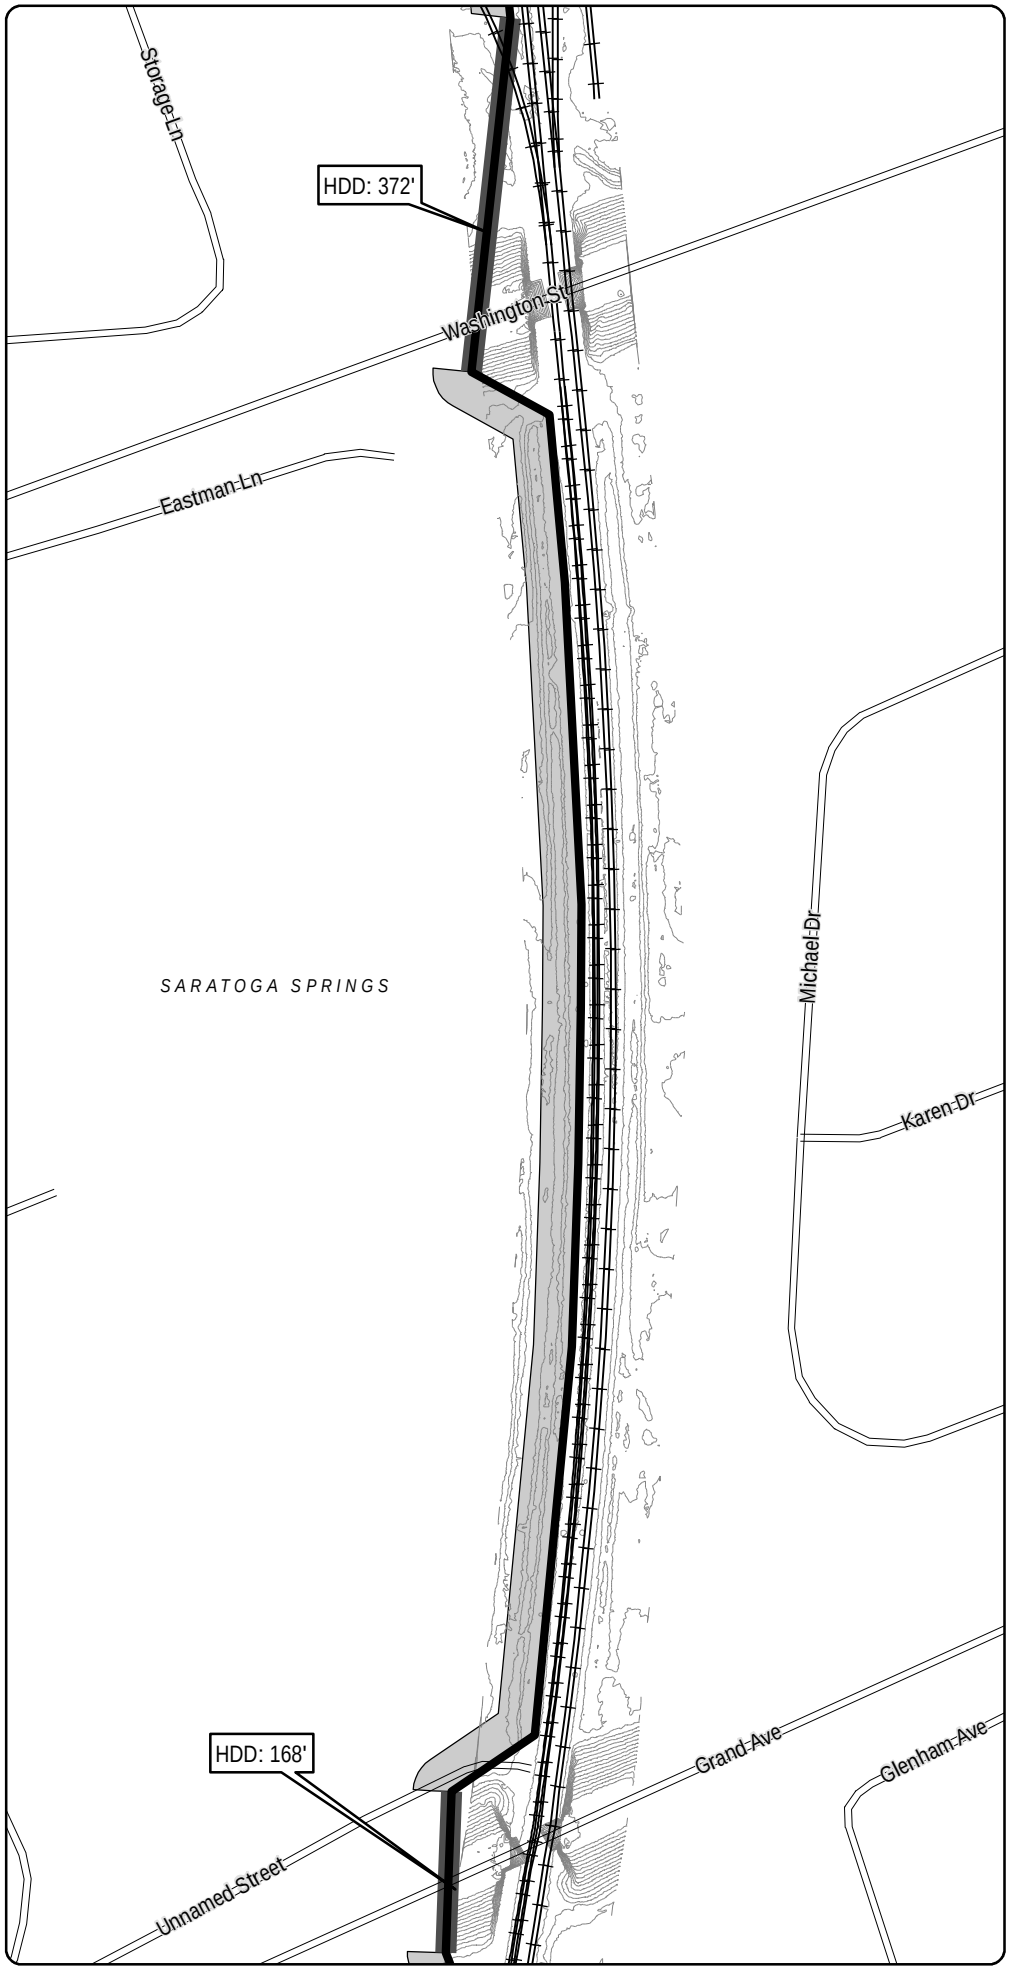

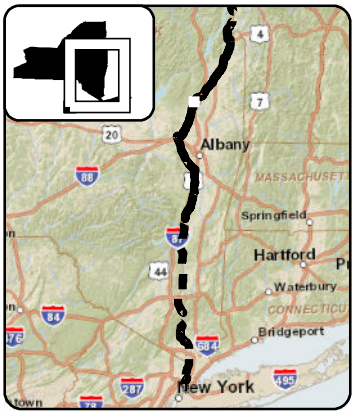

LEGEND

- CHPE Project Milepost
- Proposed CHPE Terrestrial Route HVDC
- Proposed CHPE Submarine Route HVDC
- Proposed CHPE Terrestrial Route HVAC
- Preliminary Construction Corridor
- Perennial Stream Top of Bank
- Intermittent Stream
- Ditch
- Wetland Delineation Line
- Wetland
- 100 Year Flood Zone
- 500 Year Flood Zone
- Hydrography
- Town Boundary
- County Boundary
- Proposed HDD Location
- Proposed Pipe Bridge Location
- Roads
- Rail Line
- Contour - 2'

N

0 100 200

Feet

Transmission Developers Inc.

Champlain Hudson Power Express Project

Champlain Hudson Power Express Inc.

Plan View Map

Terrestrial Route

Sheet 137 of 370

Prepared on 2/27/2012


by: HDR | TDI & TRC


DATA SOURCES: ESRI, NYSDOT, FEMA, NYDEC, NWI, TDI, TRC

Sheet 138

R:\Projects\GIS_2009\168272_TDI_Hudson\MXD\USACE\Terrestrial_Route_8x11_usace_2012.mxd

Sheet 137

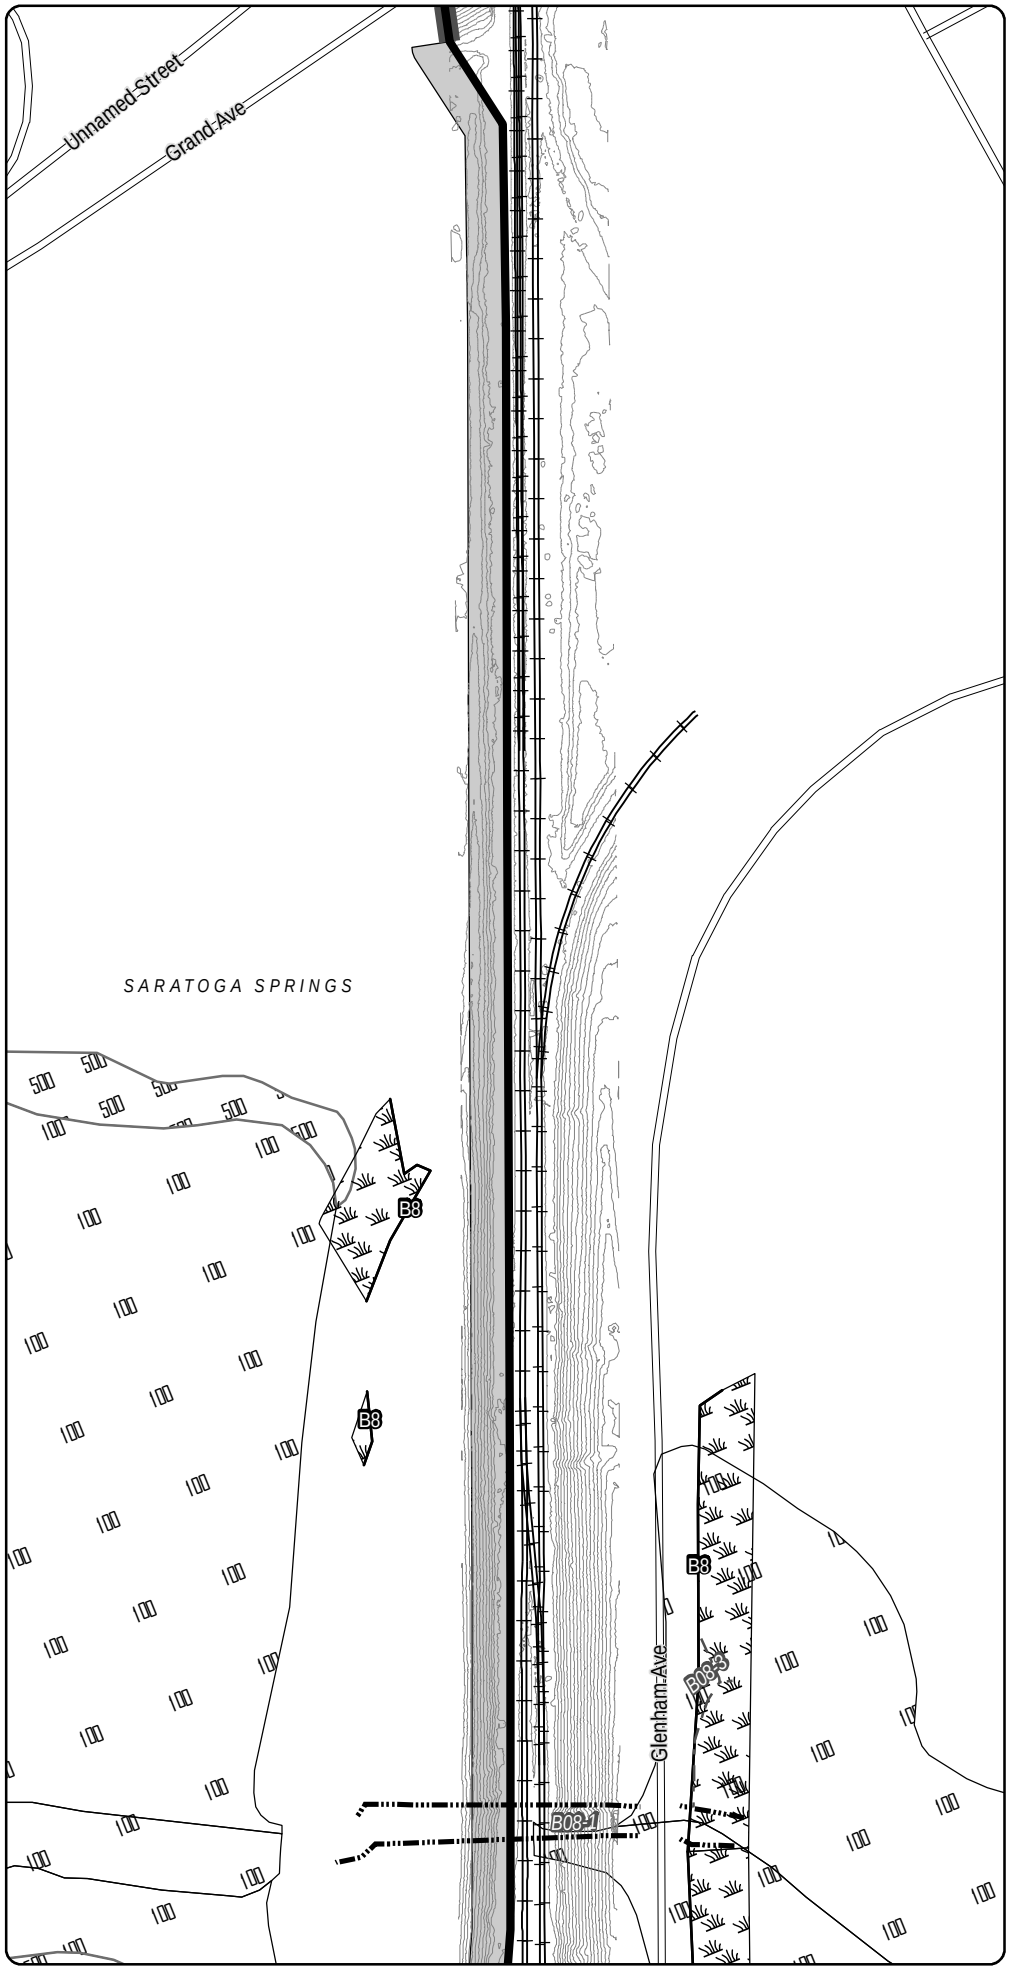

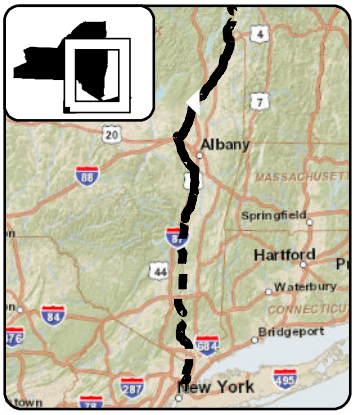

LEGEND

- CHPE Project Milepost
- Proposed CHPE Terrestrial Route HVDC
- Proposed CHPE Submarine Route HVDC
- Proposed CHPE Terrestrial Route HVAC
- Preliminary Construction Corridor
- Perennial Stream Top of Bank
- Intermittent Stream
- Ditch
- Wetland Delineation Line
- Wetland
- 100 Year Flood Zone
- 500 Year Flood Zone
- Hydrography
- Town Boundary
- County Boundary
- Proposed HDD Location
- Proposed Pipe Bridge Location
- Roads
- Rail Line
- Contour - 2'

N

0 100 200

Feet

Transmission Developers Inc.

Champlain Hudson Power Express Project

Champlain Hudson Power Express Inc.

Plan View Map

Terrestrial Route

Sheet 138 of 370


Prepared on 2/27/2012


by: HDR | TDI & TRC

DATA SOURCES: ESRI, NYSDOT, FEMA, NYDEC, NWI, TDI, TRC

Sheet 139

R:\Projects\GIS_2009\168272_TDI_Hudson\MXD\USACE\Terrestrial_Route_8x11_usace_2012.mxd

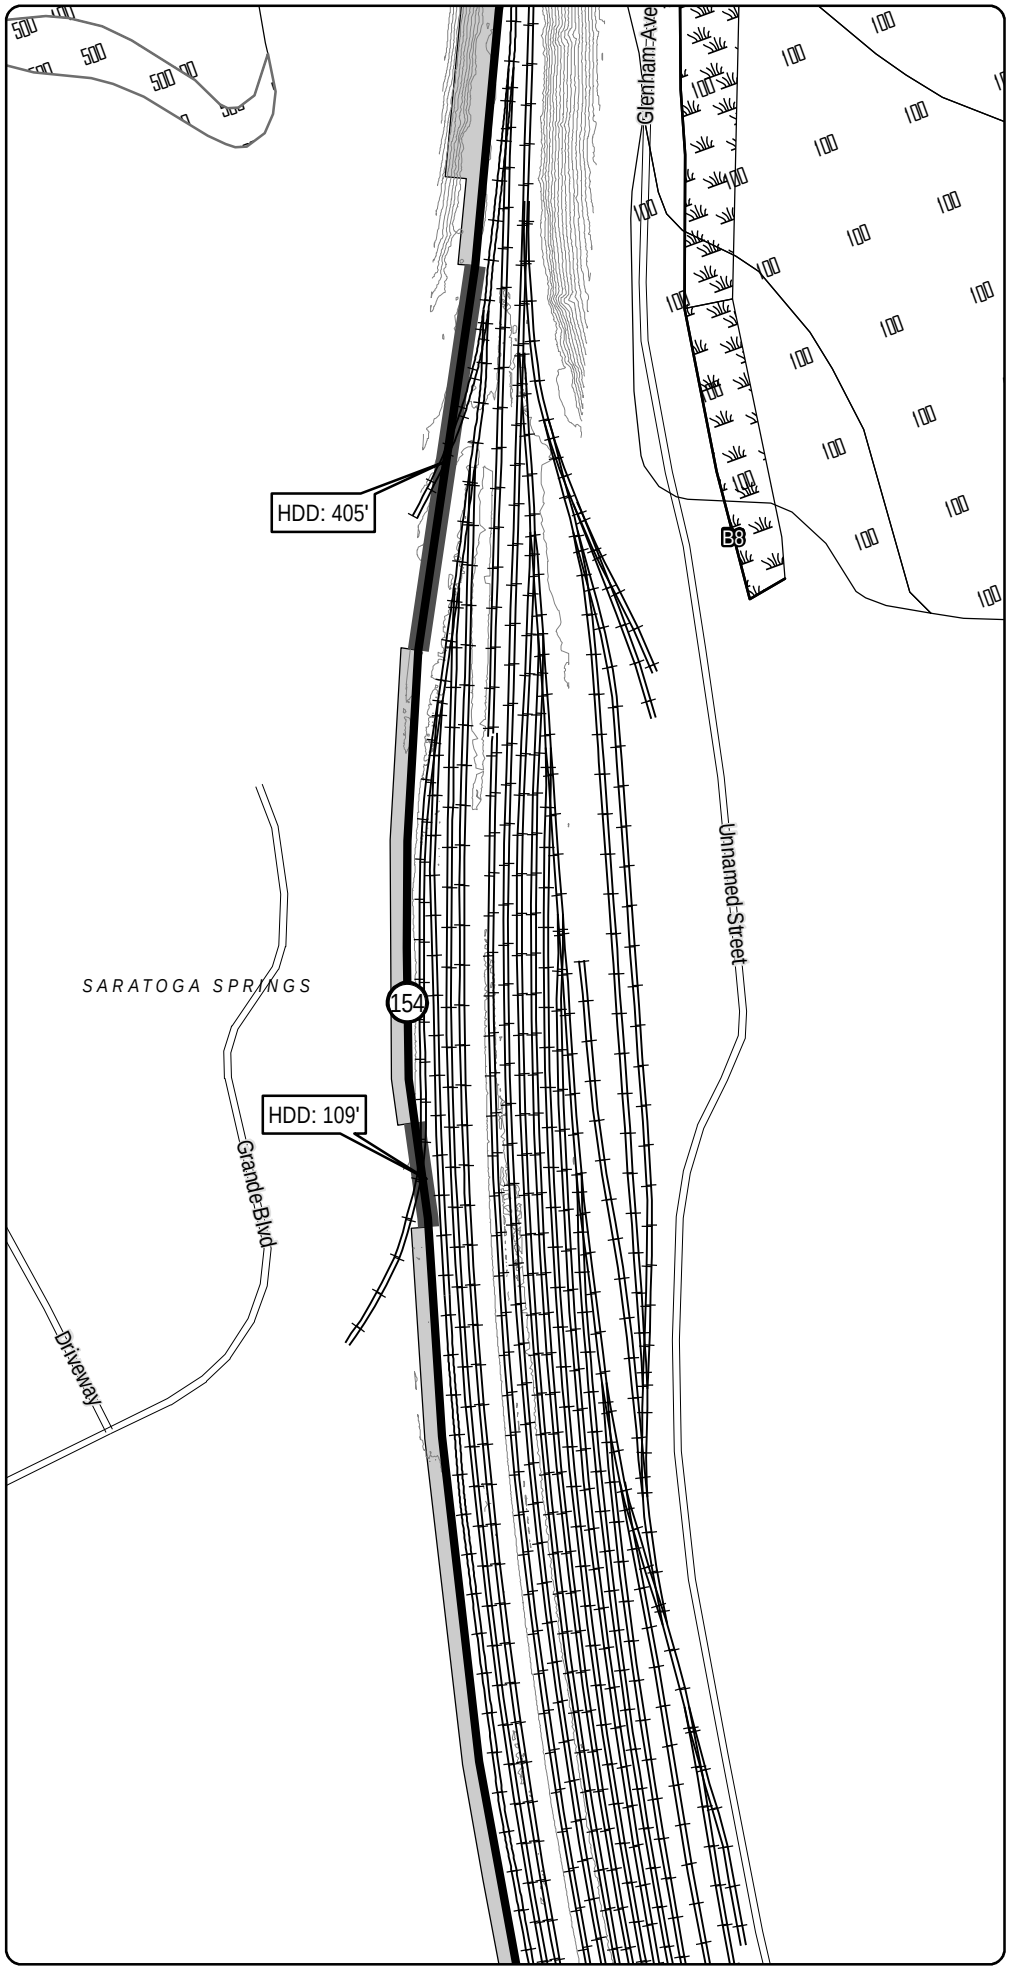

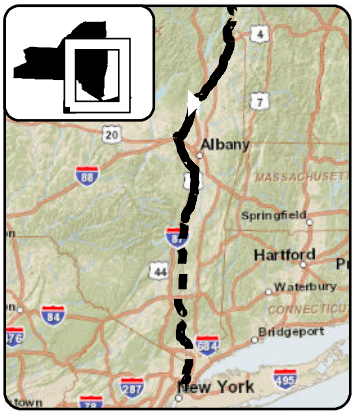

LEGEND

- CHPE Project Milepost
- Proposed CHPE Terrestrial Route HVDC
- Proposed CHPE Submarine Route HVDC
- Proposed CHPE Terrestrial Route HVAC
- Preliminary Construction Corridor
- Perennial Stream Top of Bank
- Intermittent Stream
- Ditch
- Wetland Delineation Line
- Wetland
- 100 Year Flood Zone
- 500 Year Flood Zone
- Hydrography
- Town Boundary
- County Boundary
- Proposed HDD Location
- Proposed Pipe Bridge Location
- Roads
- Rail Line
- Contour - 2'

N

0 100 200

Feet

Transmission Developers Inc.

Champlain Hudson Power Express Project

Champlain Hudson Power Express Inc.

Plan View Map

Terrestrial Route


Sheet 139 of 370


Prepared on 2/27/2012

by: HDR | DTA & TRC

R:\Projects\GIS_2009\168272_TDI_Hudson\MXD\USACE\Terrestrial_Route_8x11_usace_2012.mxd

DATA SOURCES: ESRI, NYSDOT, FEMA, NYDEC, NWI, TDI, TRC

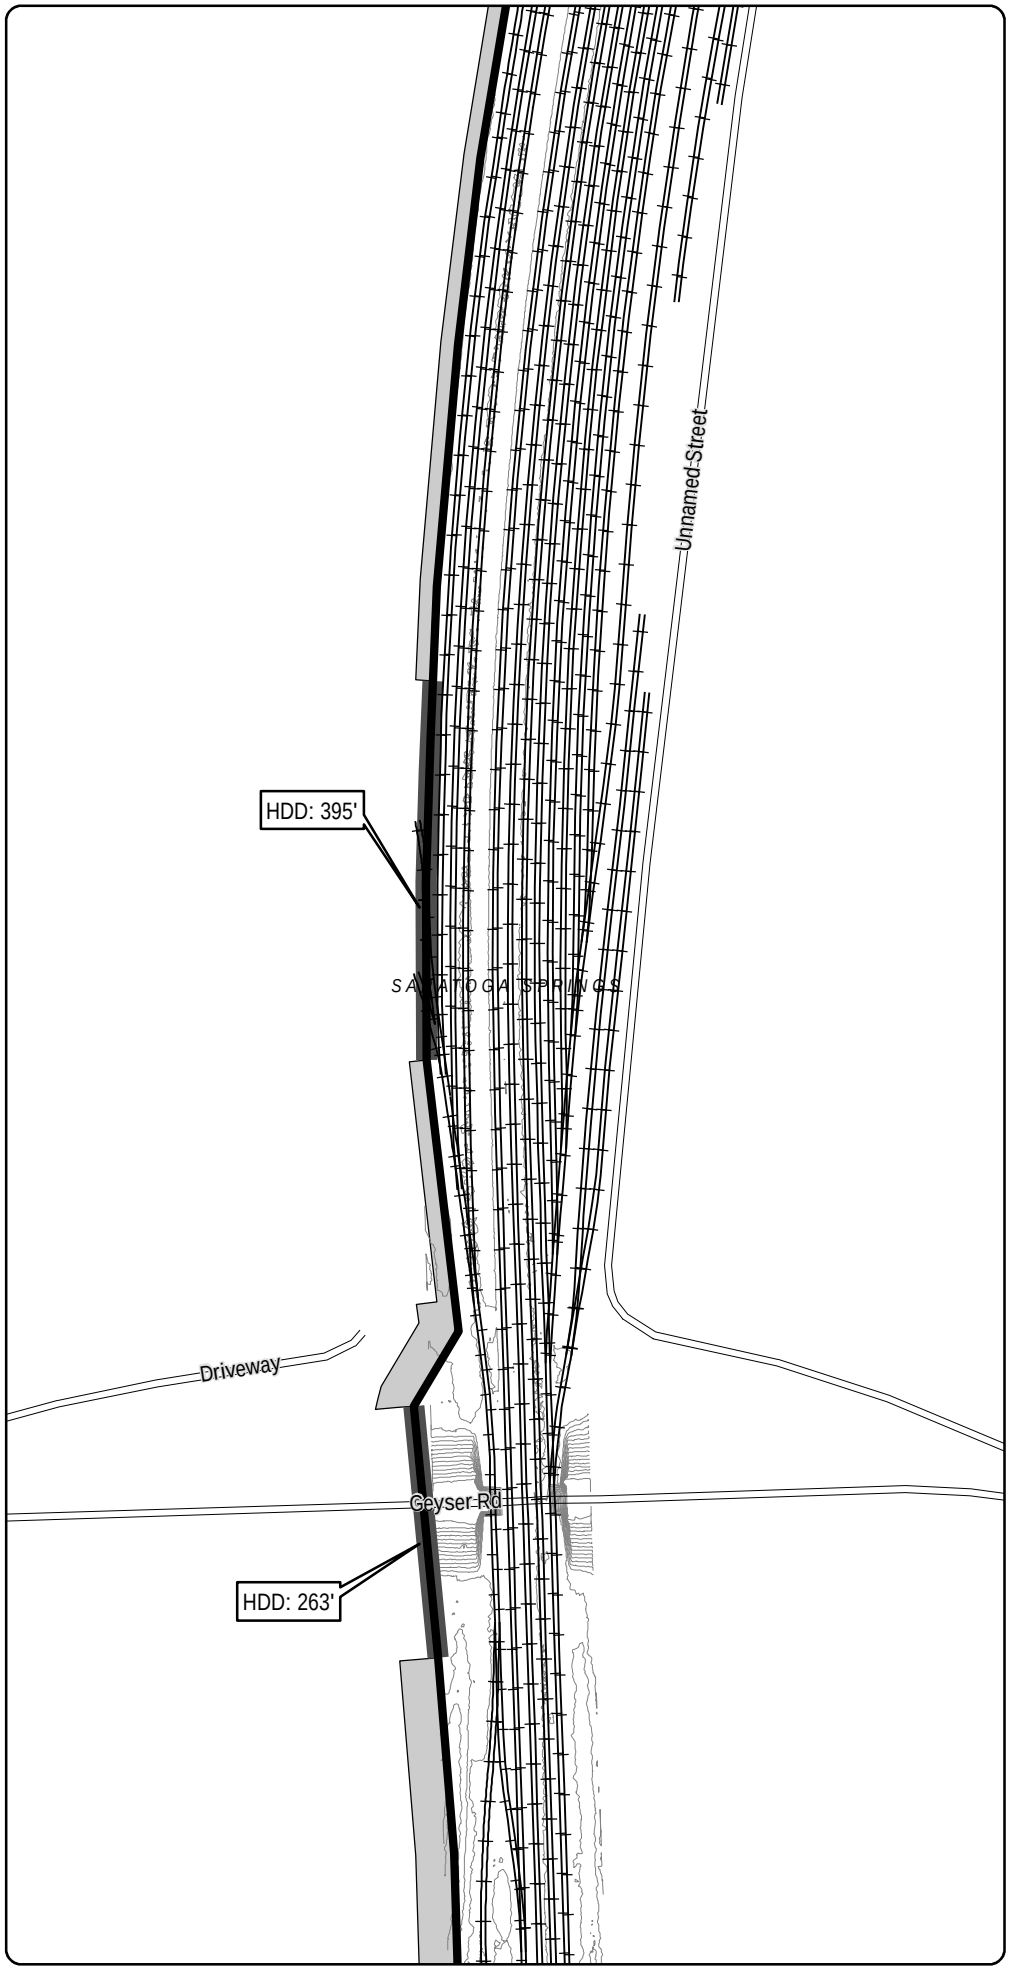

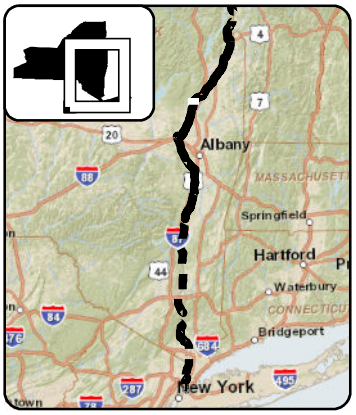

LEGEND

- CHPE Project Milepost
- Proposed CHPE Terrestrial Route HVDC
- Proposed CHPE Submarine Route HVDC
- Proposed CHPE Terrestrial Route HVAC
- Preliminary Construction Corridor
- Perennial Stream Top of Bank
- Intermittent Stream
- Ditch
- Wetland Delineation Line
- Wetland
- 100 Year Flood Zone
- 500 Year Flood Zone
- Hydrography
- Town Boundary
- County Boundary
- Proposed HDD Location
- Proposed Pipe Bridge Location
- Roads
- Rail Line
- Contour - 2'

N

0 100 200

Feet

Transmission Developers Inc.

Champlain Hudson Power Express Project

Champlain Hudson Power Express Inc.

Plan View Map

Terrestrial Route

Sheet 140 of 370


Prepared on 2/27/2012


by: HDR | TDI & TRC

DATA SOURCES: ESRI, NYSDOT, FEMA, NYDEC, NWI, TDI, TRC

R:\Projects\GIS_2009\168272_TDI_Hudson\MXD\USACE\Terrestrial_Route_8x11_usace_2012.mxd

Sheet 140

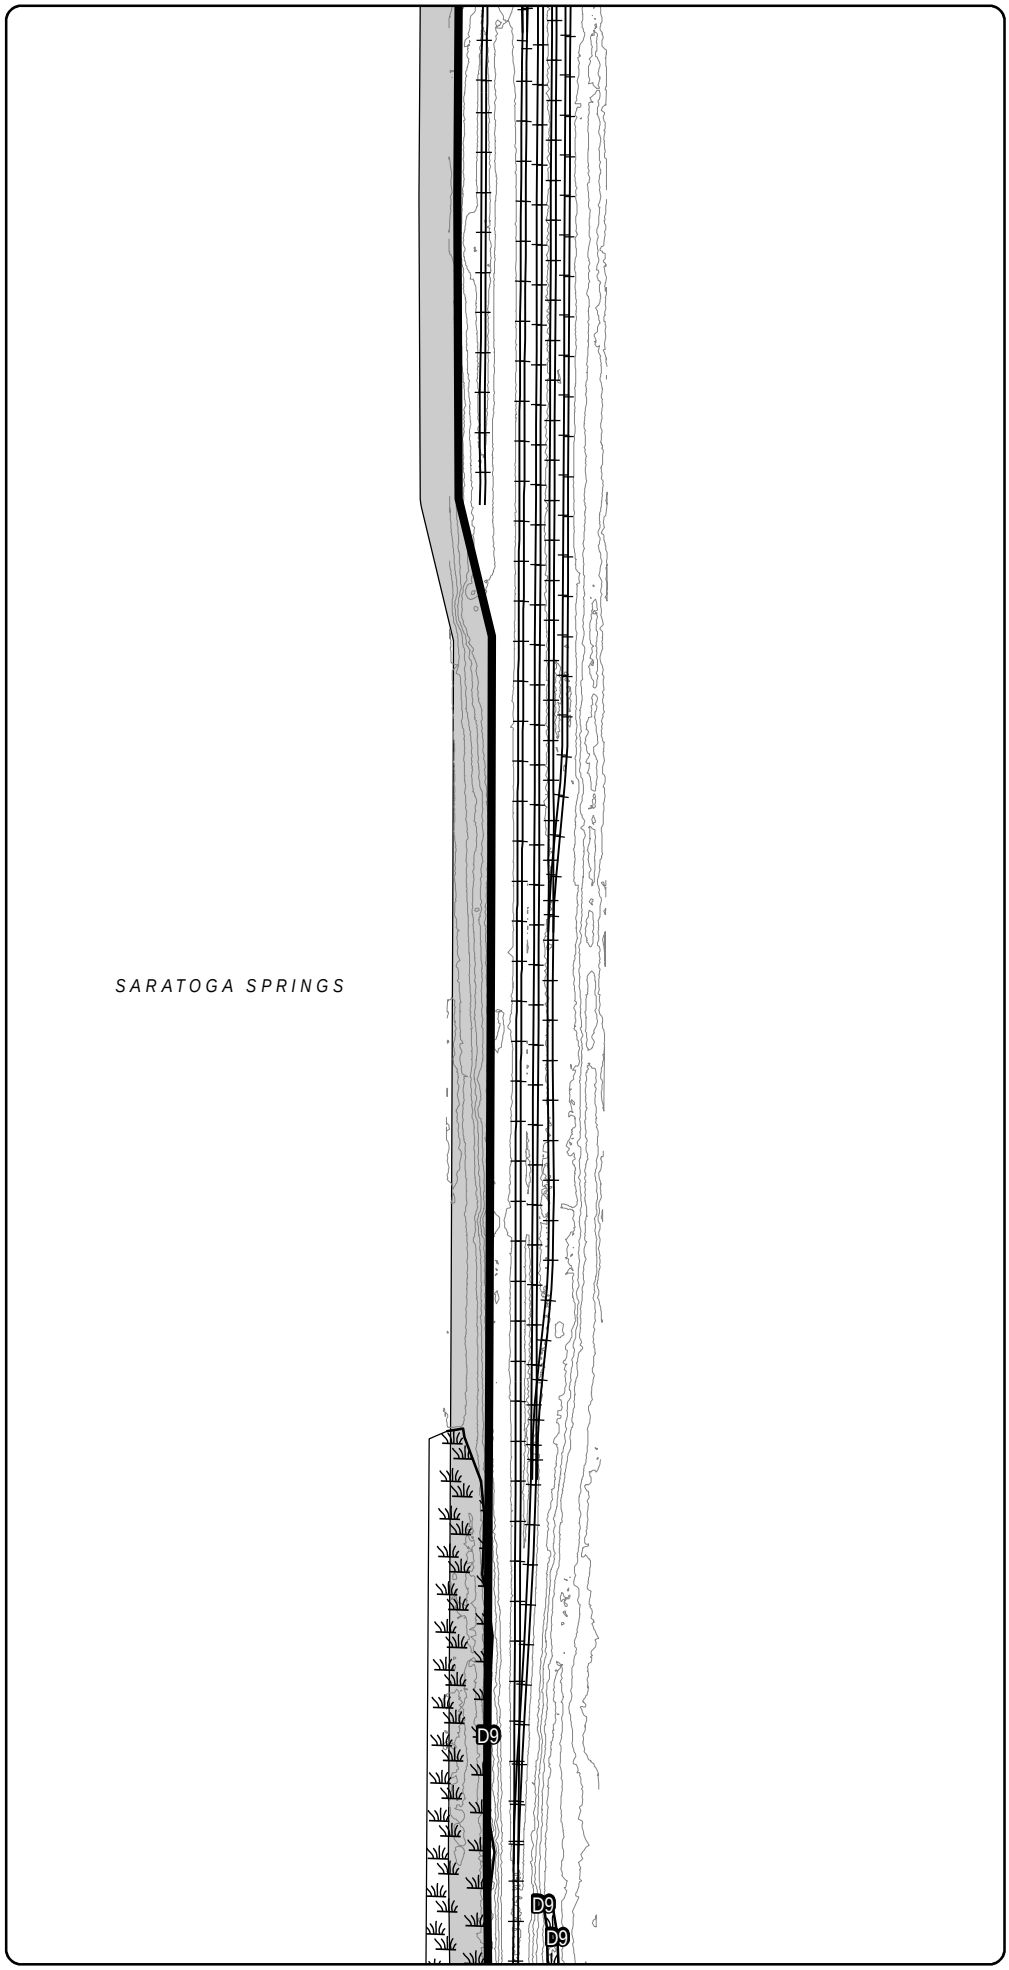

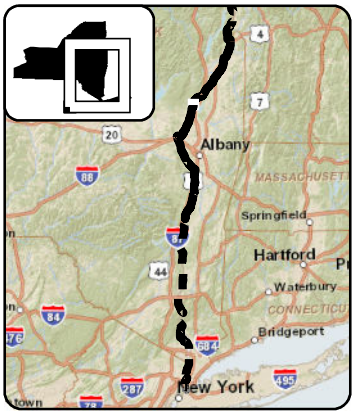

LEGEND

- CHPE Project Milepost
- Proposed CHPE Terrestrial Route HVDC
- Proposed CHPE Submarine Route HVDC
- Proposed CHPE Terrestrial Route HVAC
- Preliminary Construction Corridor
- Perennial Stream Top of Bank
- Intermittent Stream
- Ditch
- Wetland Delineation Line
- Wetland
- 100 Year Flood Zone
- 500 Year Flood Zone
- Hydrography
- Town Boundary
- County Boundary
- Proposed HDD Location
- Proposed Pipe Bridge Location
- Roads
- Rail Line
- Contour - 2'

N

0 100 200

Feet

Transmission Developers Inc.

Champlain Hudson Power Express Project

Champlain Hudson Power Express Inc.

Plan View Map

Terrestrial Route

Sheet 141 of 370


Prepared on 2/27/2012


by: HDR | TRC & TRC

DATA SOURCES: ESRI, NYSDOT, FEMA, NYDEC, NWI, TDI, TRC

Sheet 142

R:\Projects\GIS_2009\168272_TDI_Hudson\MXD\USACE\Terrestrial_Route_8x11_usace_2012.mxd

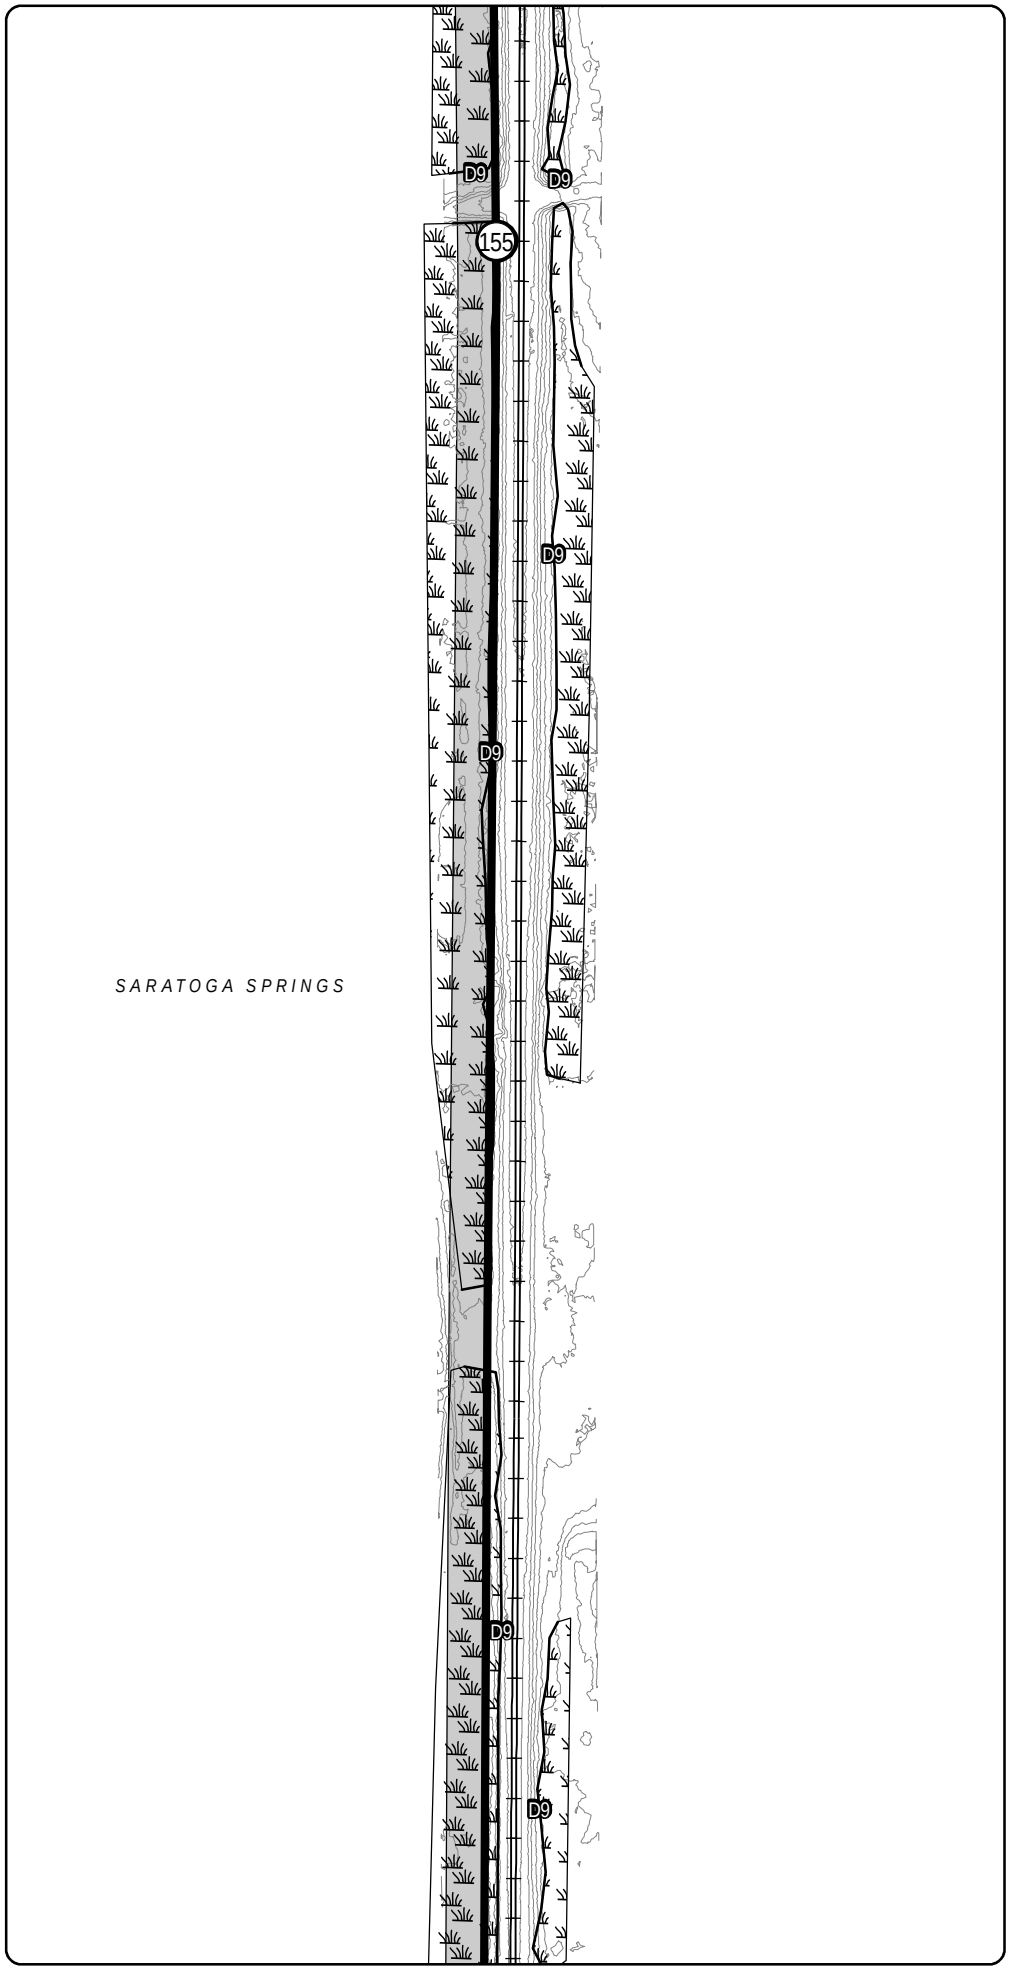

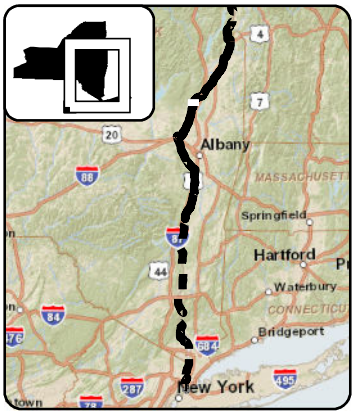

LEGEND

- CHPE Project Milepost
- Proposed CHPE Terrestrial Route HVDC
- Proposed CHPE Submarine Route HVDC
- Proposed CHPE Terrestrial Route HVAC
- Preliminary Construction Corridor
- Perennial Stream Top of Bank
- Intermittent Stream
- Ditch
- Wetland Delineation Line
- Wetland
- 100 Year Flood Zone
- 500 Year Flood Zone
- Hydrography
- Town Boundary
- County Boundary
- Proposed HDD Location
- Proposed Pipe Bridge Location
- Roads
- Rail Line
- Contour - 2'

N

0 100 200

Feet

Transmission Developers Inc.

Champlain Hudson Power Express Project

Champlain Hudson Power Express Inc.

Plan View Map

Terrestrial Route


Sheet 142 of 370


Prepared on 2/27/2012

by: HDR | TRC

DATA SOURCES: ESRI, NYSDOT, FEMA, NYDEC, NWI, TDI, TRC

R:\Projects\GIS_2009\168272_TDI_Hudson\MXD\USACE\Terrestrial_Route_8x11_usace_2012.mxd

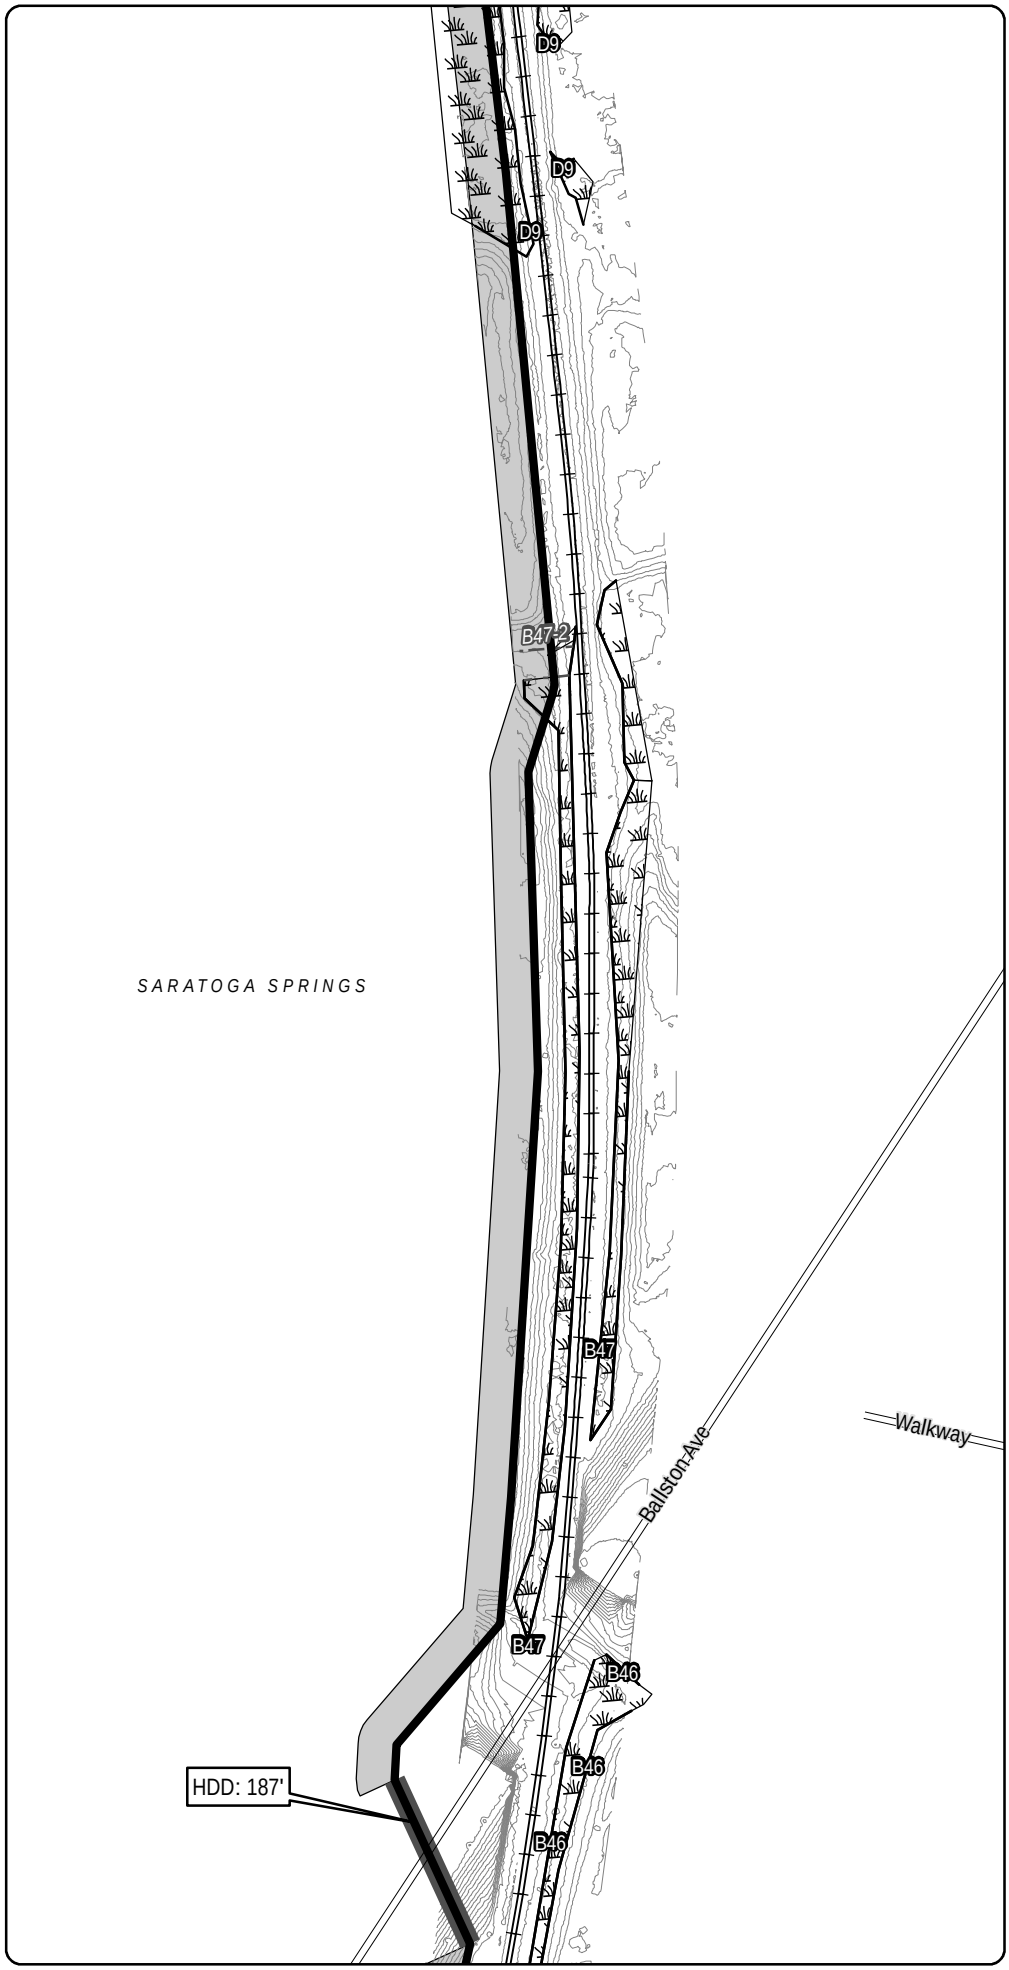

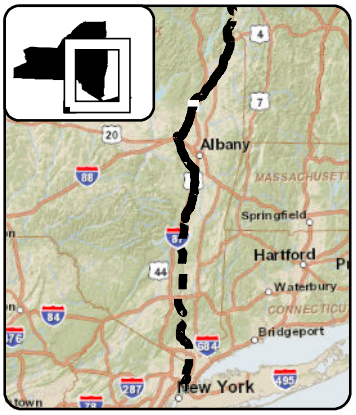

LEGEND

- CHPE Project Milepost
- Proposed CHPE Terrestrial Route HVDC
- Proposed CHPE Submarine Route HVDC
- Proposed CHPE Terrestrial Route HVAC
- Preliminary Construction Corridor
- Perennial Stream Top of Bank
- Intermittent Stream
- Ditch
- Wetland Delineation Line
- Wetland
- 100 Year Flood Zone
- 500 Year Flood Zone
- Hydrography
- Town Boundary
- County Boundary
- Proposed HDD Location
- Proposed Pipe Bridge Location
- Roads
- Rail Line
- Contour - 2'

N

0 100 200

Feet

Transmission Developers Inc.

Champlain Hudson Power Express Project

Champlain Hudson Power Express Inc.

Plan View Map

Terrestrial Route


Sheet 143 of 370


Prepared on 2/27/2012

by: HDR | TDI & TRC

DATA SOURCES: ESRI, NYSDOT, FEMA, NYDEC, NWI, TDI, TRC

R:\Projects\GIS_2009\168272_TDI_Hudson\MXD\USACE\Terrestrial_Route_8x11_usace_2012.mxd

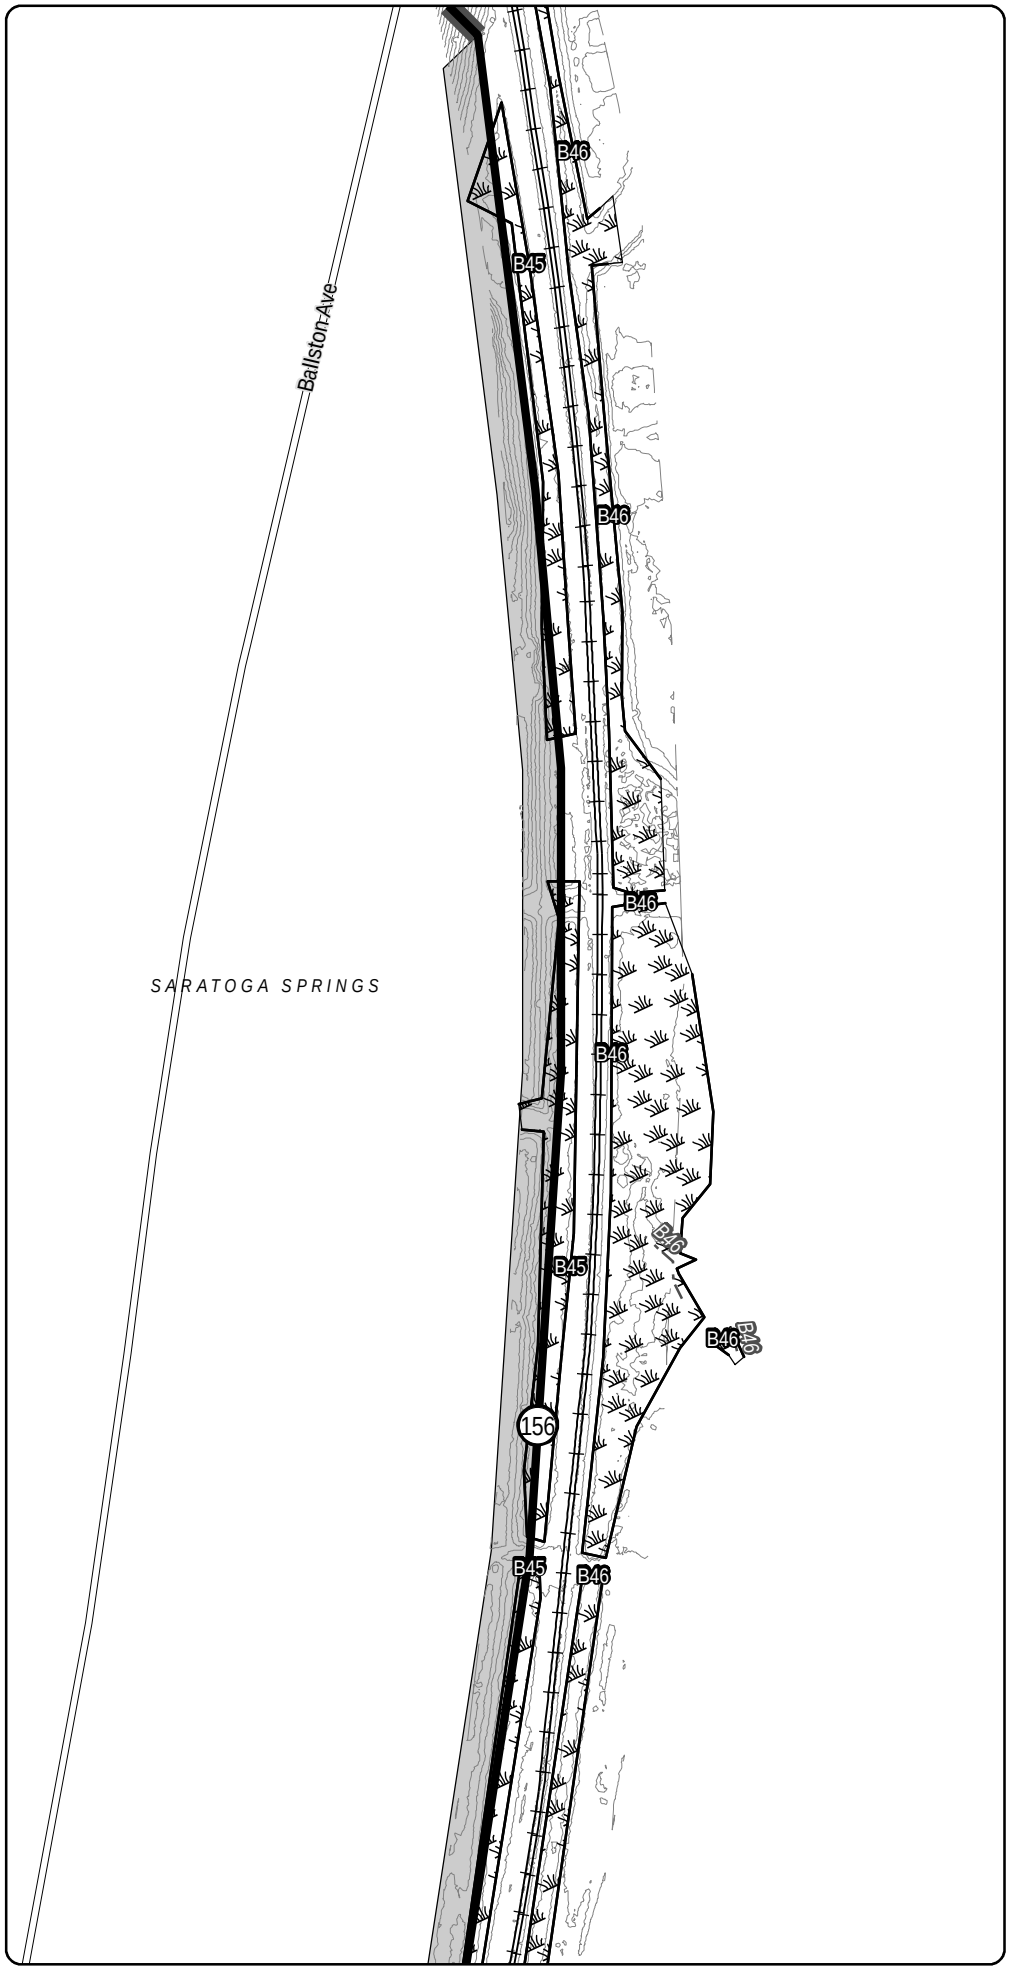

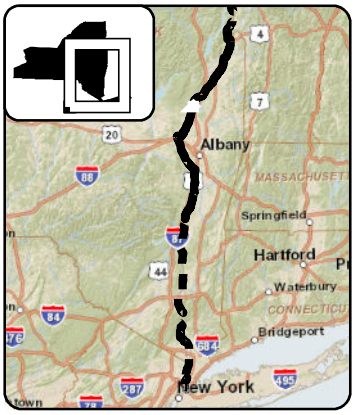

LEGEND

- CHPE Project Milepost
- Proposed CHPE Terrestrial Route HVDC
- Proposed CHPE Submarine Route HVDC
- Proposed CHPE Terrestrial Route HVAC
- Preliminary Construction Corridor
- Perennial Stream Top of Bank
- Intermittent Stream
- Ditch
- Wetland Delineation Line
- Wetland
- 100 Year Flood Zone
- 500 Year Flood Zone
- Hydrography
- Town Boundary
- County Boundary
- Proposed HDD Location
- Proposed Pipe Bridge Location
- Roads
- Rail Line
- Contour - 2'

N

0 100 200

Feet

Transmission Developers Inc.

Champlain Hudson Power Express Project

Champlain Hudson Power Express Inc.

Plan View Map

Terrestrial Route


Sheet 144 of 370


Prepared on 2/27/2012

by: HDR | TDI & TRC

DATA SOURCES: ESRI, NYSDOT, FEMA, NYDEC, NWI, TDI, TRC

R:\Projects\GIS_2009\168272_TDI_Hudson\MXD\USACE\Terrestrial_Route_8x11_usace_2012.mxd

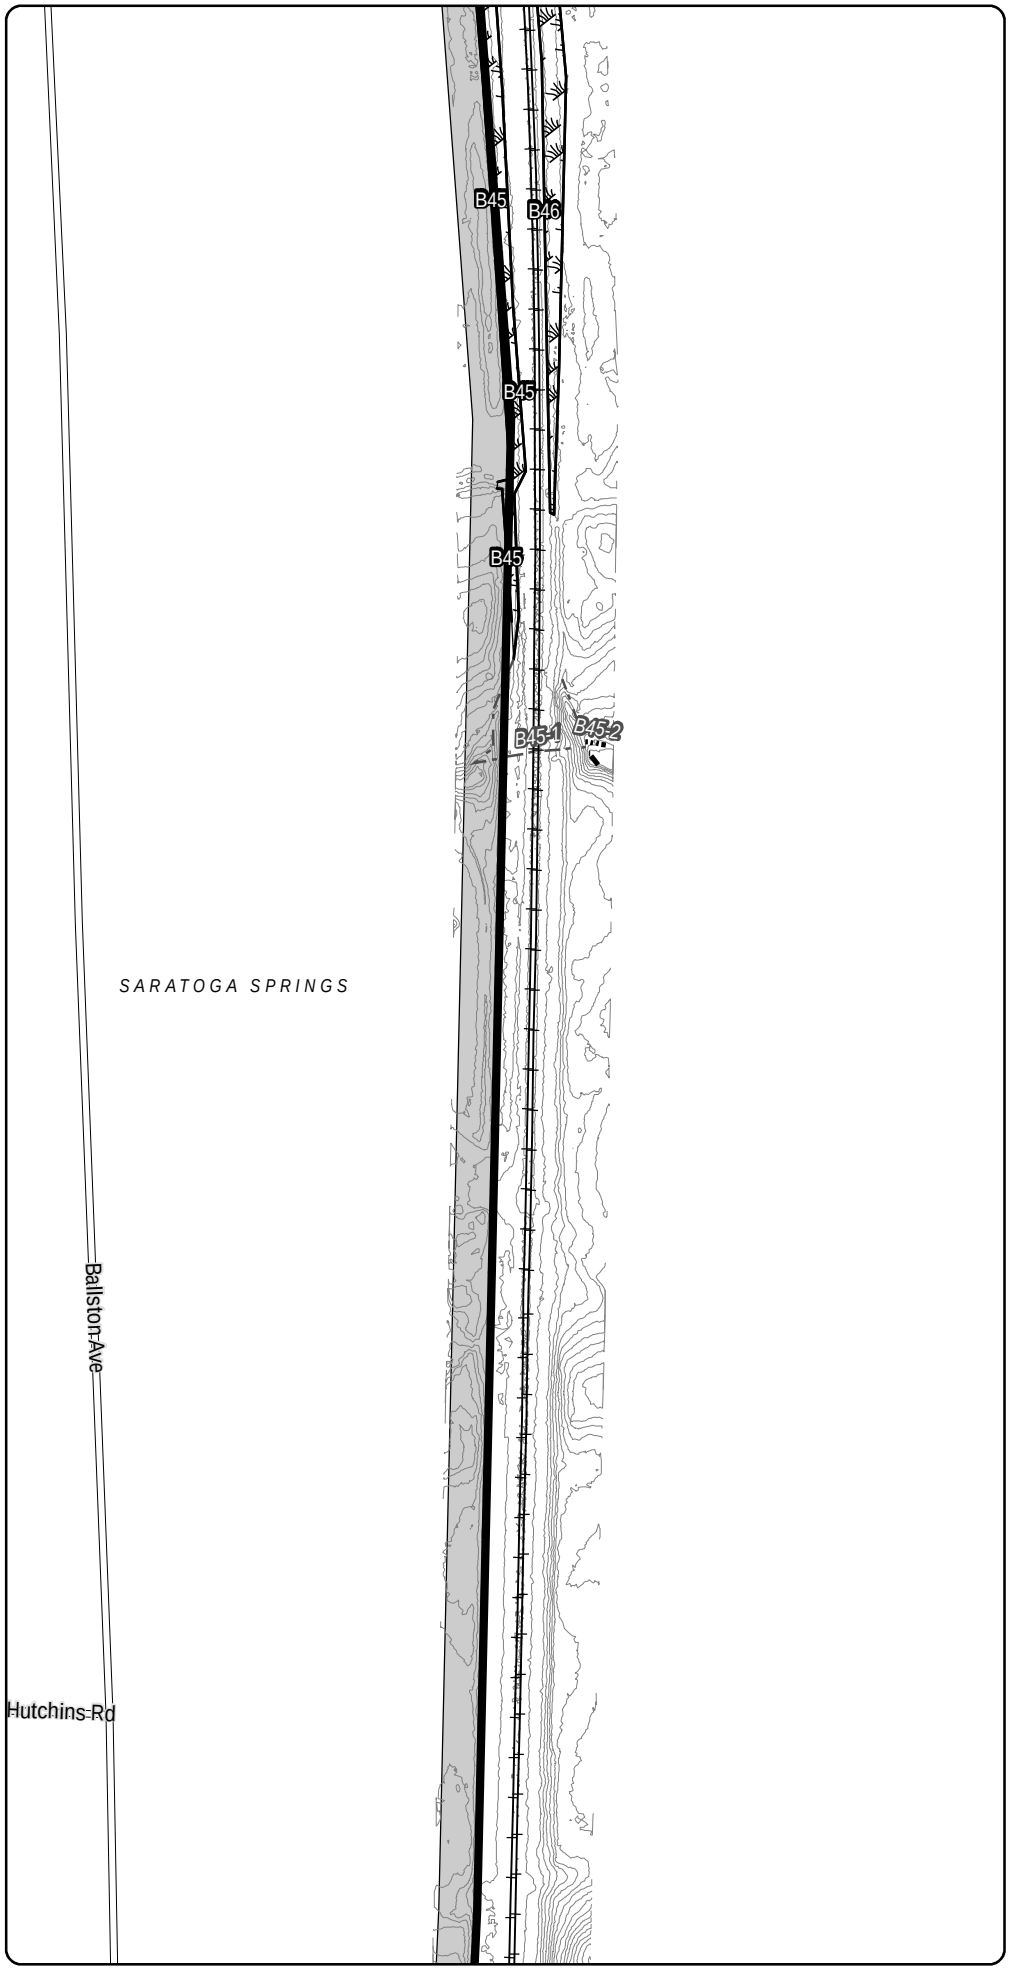

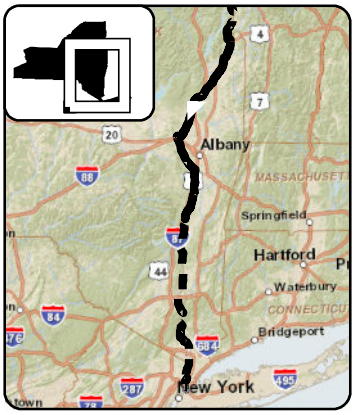

LEGEND

- CHPE Project Milepost
- Proposed CHPE Terrestrial Route HVDC
- Proposed CHPE Submarine Route HVDC
- Proposed CHPE Terrestrial Route HVAC
- Preliminary Construction Corridor
- Perennial Stream Top of Bank
- Intermittent Stream
- Ditch
- Wetland Delineation Line
- Wetland
- 100 Year Flood Zone
- 500 Year Flood Zone
- Hydrography
- Town Boundary
- County Boundary
- Proposed HDD Location
- Proposed Pipe Bridge Location
- Roads
- Rail Line
- Contour - 2'

N

0 100 200

Feet

Transmission Developers Inc.

Champlain Hudson Power Express Project

Champlain Hudson Power Express Inc.

Plan View Map

Terrestrial Route


Sheet 145 of 370


Prepared on 2/27/2012

by: HDR | DTA & TRC

DATA SOURCES: ESRI, NYSDOT, FEMA, NYDEC, NWI, TDI, TRC

R:\Projects\GIS_2009\168272_TDI_Hudson\MXD\USACE\Terrestrial_Route_8x11_usace_2012.mxd

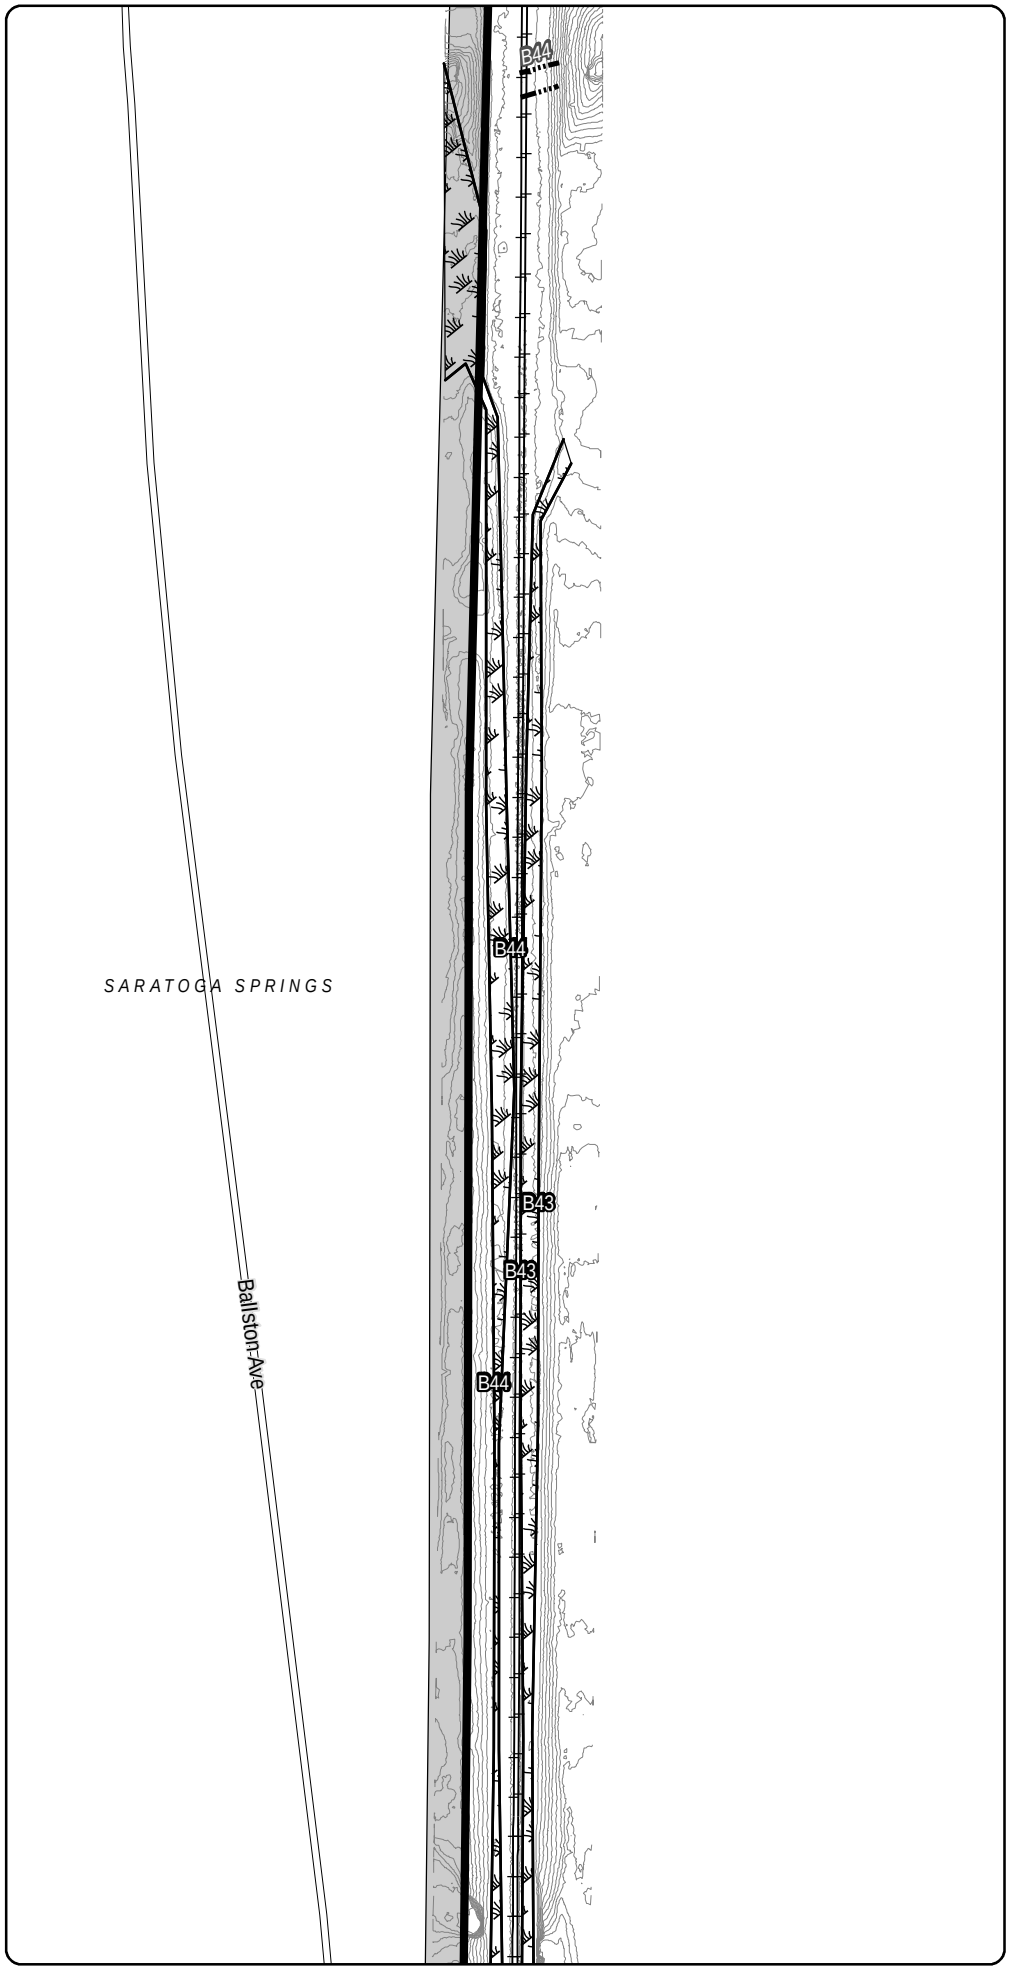

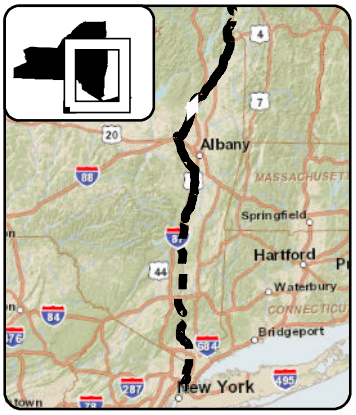

LEGEND

- CHPE Project Milepost
- Proposed CHPE Terrestrial Route HVDC
- Proposed CHPE Submarine Route HVDC
- Proposed CHPE Terrestrial Route HVAC
- Preliminary Construction Corridor
- Perennial Stream Top of Bank
- Intermittent Stream
- Ditch
- Wetland Delineation Line
- Wetland
- 100 Year Flood Zone
- 500 Year Flood Zone
- Hydrography
- Town Boundary
- County Boundary
- Proposed HDD Location
- Proposed Pipe Bridge Location
- Roads
- Rail Line
- Contour - 2'

N

0 100 200

Feet

Transmission Developers Inc.

Champlain Hudson Power Express Project

Champlain Hudson Power Express Inc.

Plan View Map

Terrestrial Route


Sheet 146 of 370


Prepared on 2/27/2012

by: HDR | TDI & TRC

DATA SOURCES: ESRI, NYSDOT, FEMA, NYDEC, NWI, TDI, TRC

R:\Projects\GIS_2009\168272_TDI_Hudson\MXD\USACE\Terrestrial_Route_8x11_usace_2012.mxd

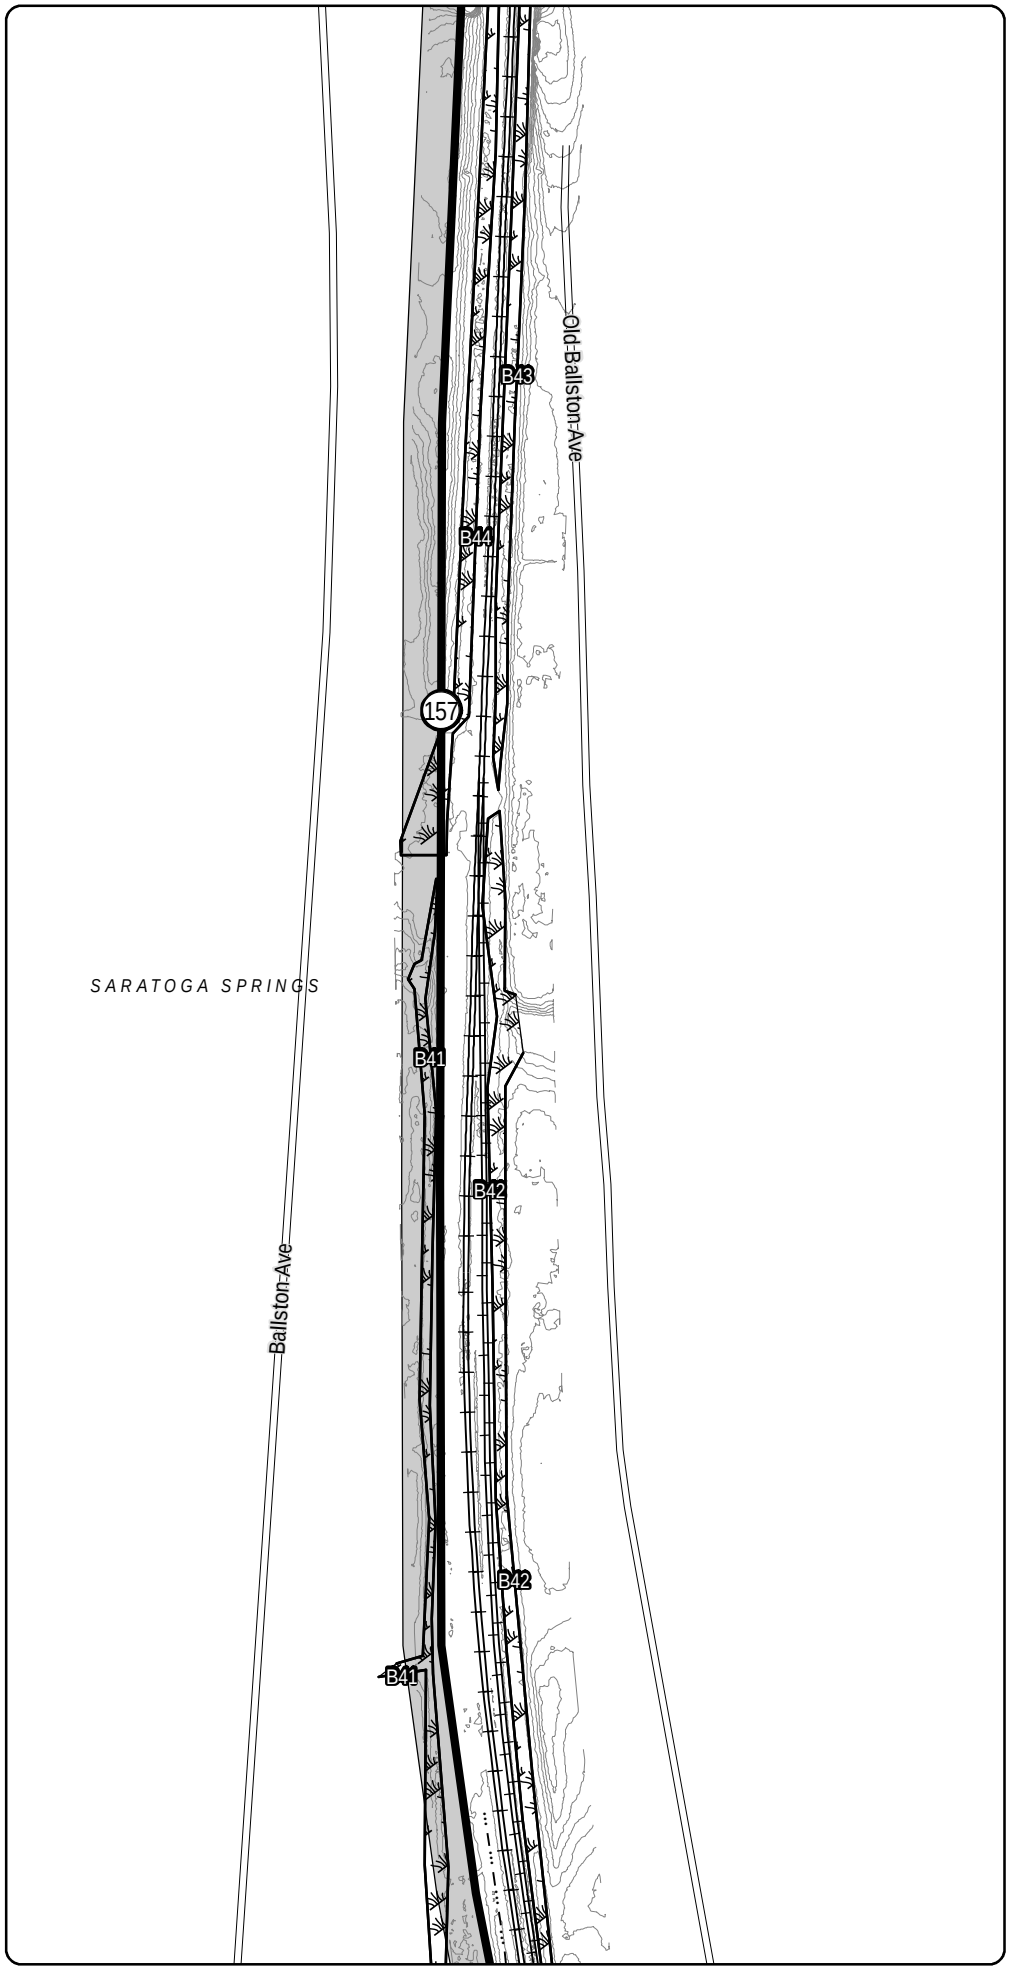

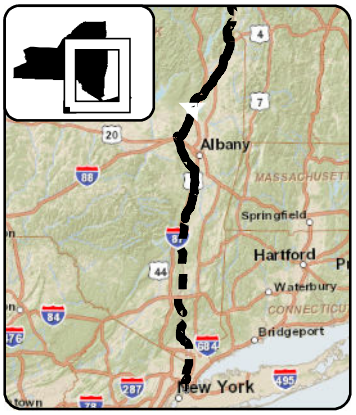

LEGEND

- CHPE Project Milepost
- Proposed CHPE Terrestrial Route HVDC
- Proposed CHPE Submarine Route HVDC
- Proposed CHPE Terrestrial Route HVAC
- Preliminary Construction Corridor
- Perennial Stream Top of Bank
- Intermittent Stream
- Ditch
- Wetland Delineation Line
- Wetland
- 100 Year Flood Zone
- 500 Year Flood Zone
- Hydrography
- Town Boundary
- County Boundary
- Proposed HDD Location
- Proposed Pipe Bridge Location
- Roads
- Rail Line
- Contour - 2'

N

0 100 200

Feet

Transmission Developers Inc.

Champlain Hudson Power Express Project

Champlain Hudson Power Express Inc.

Plan View Map

Terrestrial Route


Sheet 147 of 370


Prepared on 2/27/2012

by: HDR | TDI & TRC

DATA SOURCES: ESRI, NYSDOT, FEMA, NYDEC, NWI, TDI, TRC

R:\Projects\GIS_2009\168272_TDI_Hudson\MXD\USACE\Terrestrial_Route_8x11_usace_2012.mxd

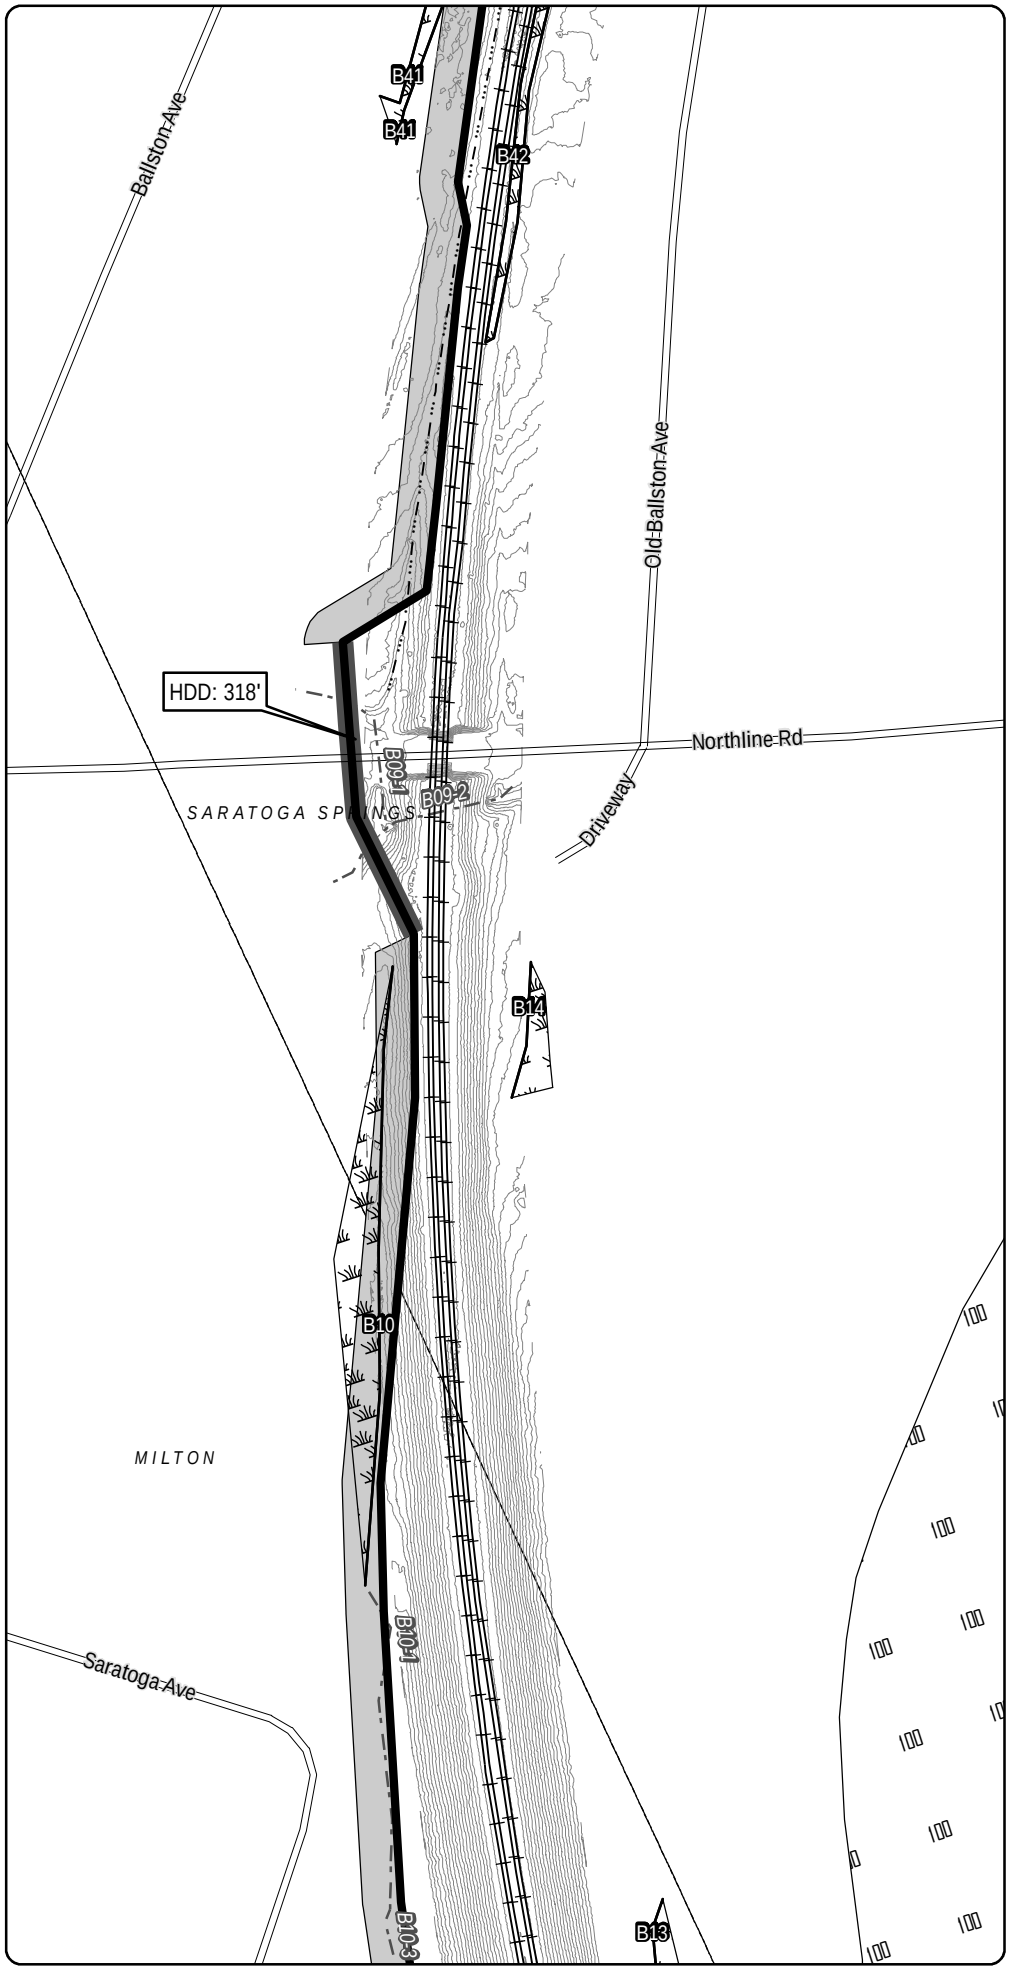

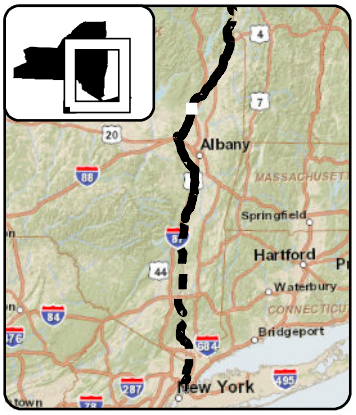

LEGEND

- CHPE Project Milepost
- Proposed CHPE Terrestrial Route HVDC
- Proposed CHPE Submarine Route HVDC
- Proposed CHPE Terrestrial Route HVAC
- Preliminary Construction Corridor
- Perennial Stream Top of Bank
- Intermittent Stream
- Ditch
- Wetland Delineation Line
- Wetland
- 100 Year Flood Zone
- 500 Year Flood Zone
- Hydrography
- Town Boundary
- County Boundary
- Proposed HDD Location
- Proposed Pipe Bridge Location
- Roads
- Rail Line
- Contour - 2'

N

0 100 200

Feet

Transmission Developers Inc.

Champlain Hudson Power Express Project

Champlain Hudson Power Express Inc.

Plan View Map

Terrestrial Route


Sheet 148 of 370


Prepared on 2/27/2012

by: HDR | TDI & TRC

DATA SOURCES: ESRI, NYSDOT, FEMA, NYDEC, NWI, TDI, TRC

R:\Projects\GIS_2009\168272_TDI_Hudson\MXD\USACE\Terrestrial_Route_8x11_usace_2012.mxd

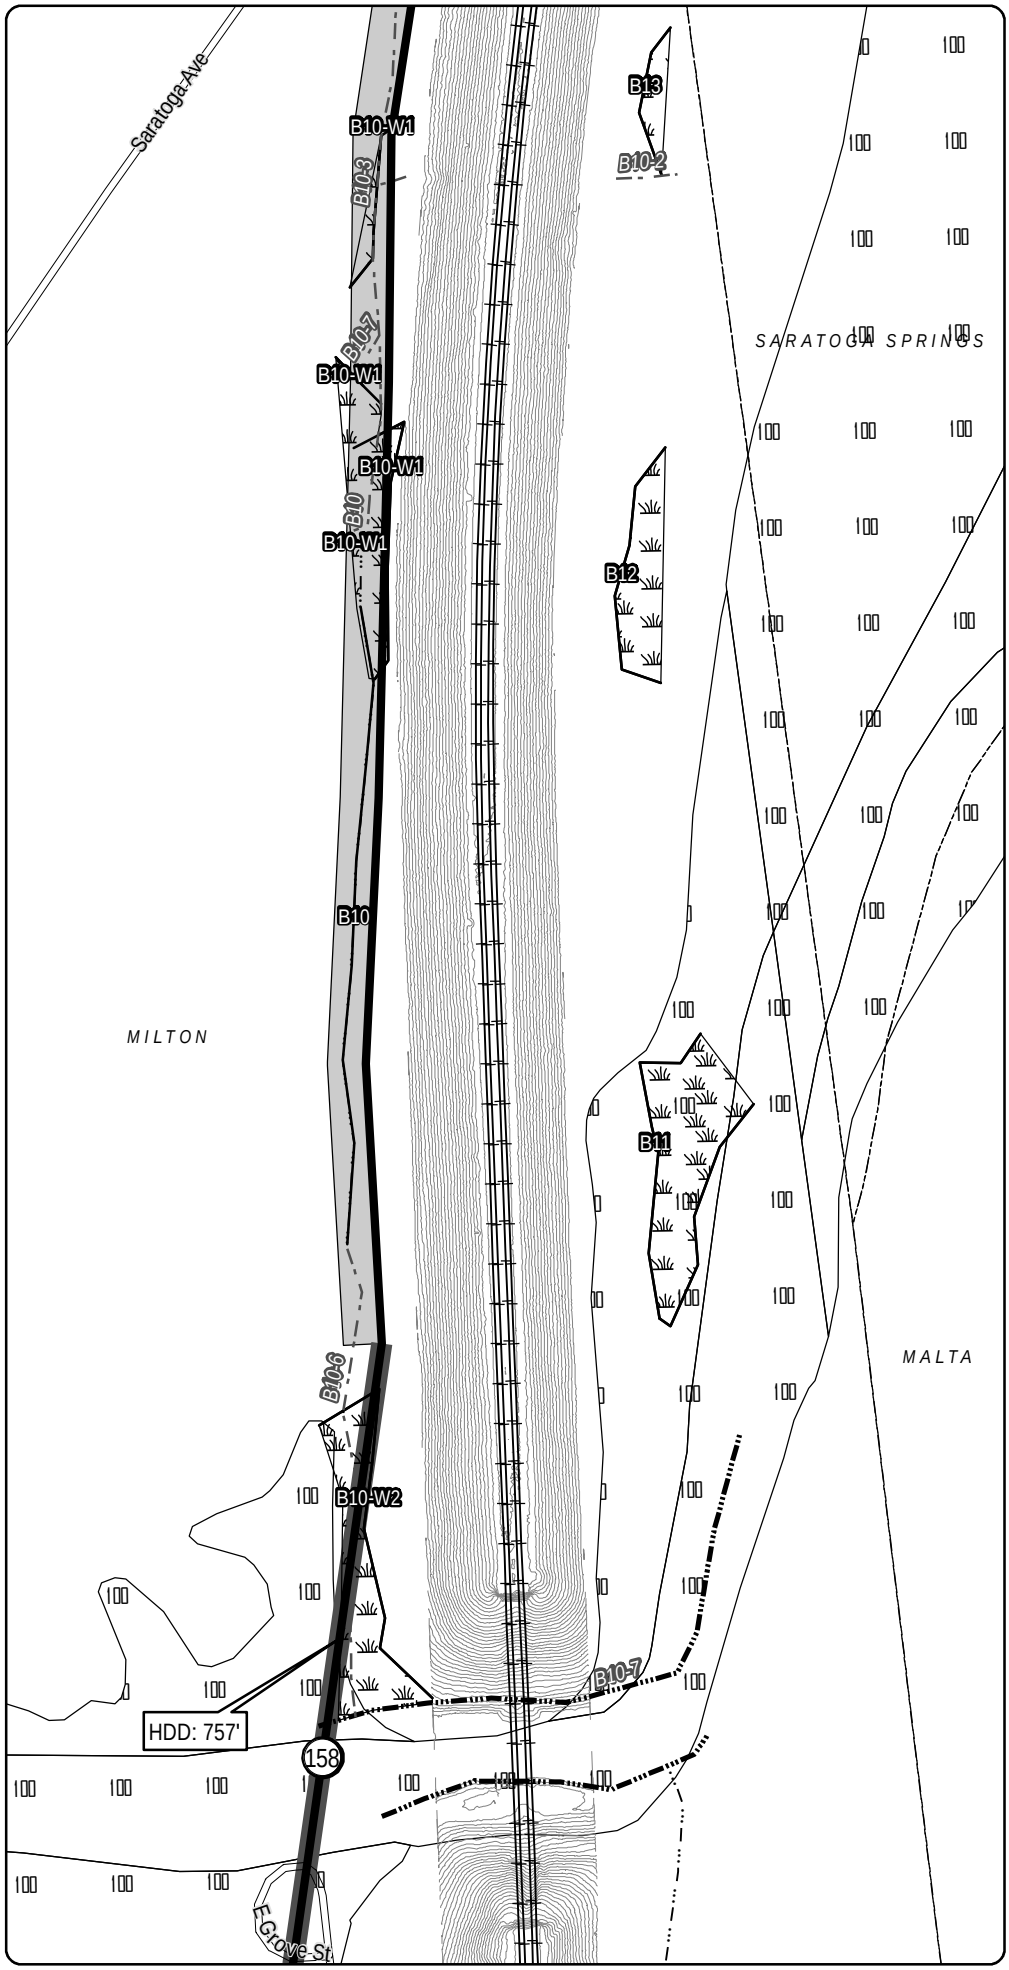

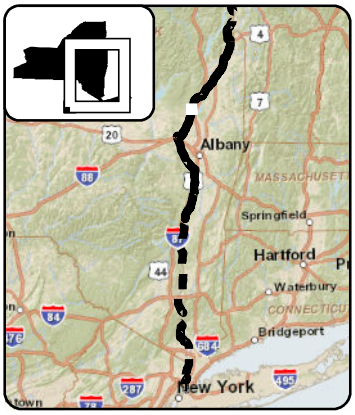

LEGEND

- CHPE Project Milepost
- Proposed CHPE Terrestrial Route HVDC
- Proposed CHPE Submarine Route HVDC
- Proposed CHPE Terrestrial Route HVAC
- Preliminary Construction Corridor
- Perennial Stream Top of Bank
- Intermittent Stream
- Ditch
- Wetland Delineation Line
- Wetland
- 100 Year Flood Zone
- 500 Year Flood Zone
- Hydrography
- Town Boundary
- County Boundary
- Proposed HDD Location
- Proposed Pipe Bridge Location
- Roads
- Rail Line
- Contour - 2'

N

0 100 200

Feet

Transmission Developers Inc.

Champlain Hudson Power Express Project

Champlain Hudson Power Express Inc.

Plan View Map

Terrestrial Route


Sheet 149 of 370


Prepared on 2/27/2012

by: HDR | TDI & TRC

R:\Projects\GIS_2009\168272_TDI_Hudson\MXD\USACE\Terrestrial_Route_8x11_usace_2012.mxd

DATA SOURCES: ESRI, NYSDOT, FEMA, NYDEC, NWI, TDI, TRC

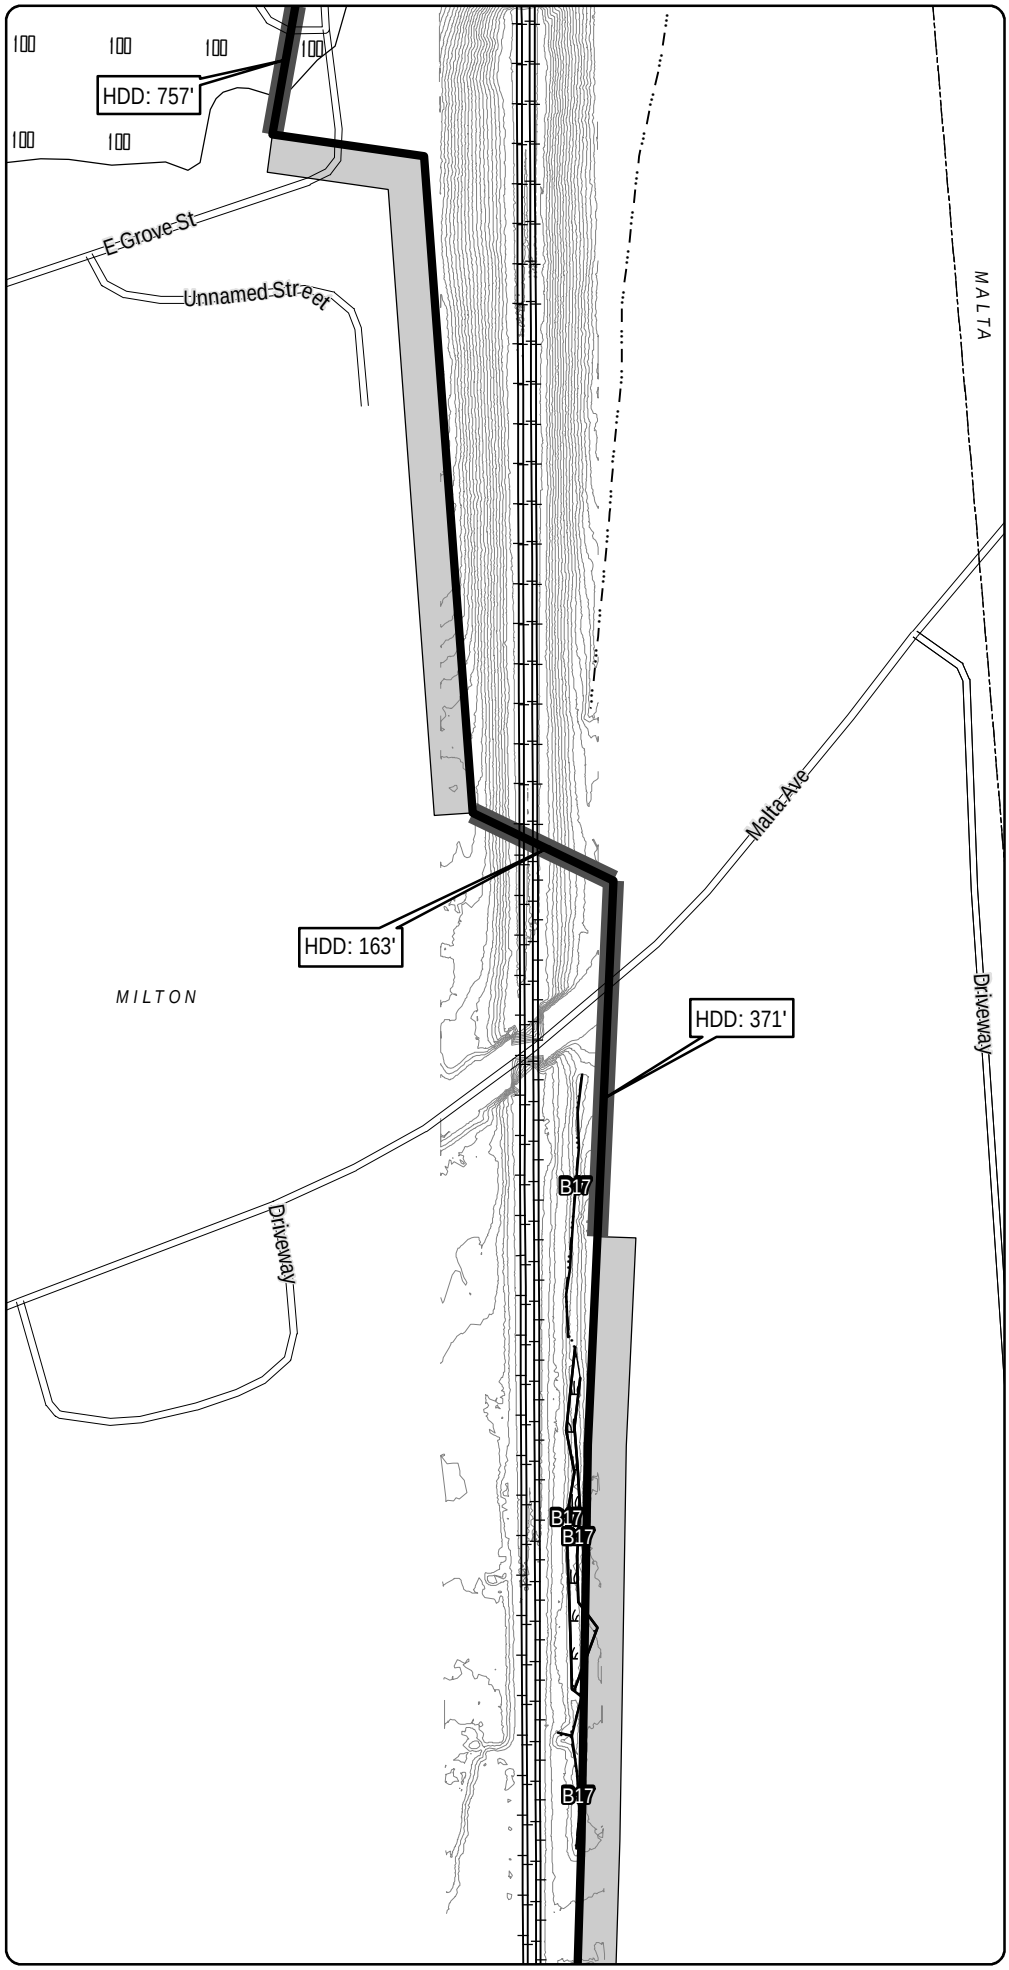

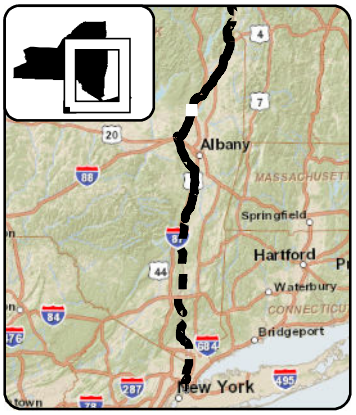

LEGEND

- CHPE Project Milepost
- Proposed CHPE Terrestrial Route HVDC
- Proposed CHPE Submarine Route HVDC
- Proposed CHPE Terrestrial Route HVAC
- Preliminary Construction Corridor
- Perennial Stream Top of Bank
- Intermittent Stream
- Ditch
- Wetland Delineation Line
- Wetland
- 100 Year Flood Zone
- 500 Year Flood Zone
- Hydrography
- Town Boundary
- County Boundary
- Proposed HDD Location
- Proposed Pipe Bridge Location
- Roads
- Rail Line
- Contour - 2'

N

0 100 200

Feet

Transmission Developers Inc.

Champlain Hudson Power Express Project

Champlain Hudson Power Express Inc.

Plan View Map

Terrestrial Route


Sheet 150 of 370


Prepared on 2/27/2012

by: HDR | TDI & TRC

DATA SOURCES: ESRI, NYSDOT, FEMA, NYDEC, NWI, TDI, TRC

R:\Projects\GIS_2009\168272_TDI_Hudson\MXD\USACE\Terrestrial_Route_8x11_usace_2012.mxd

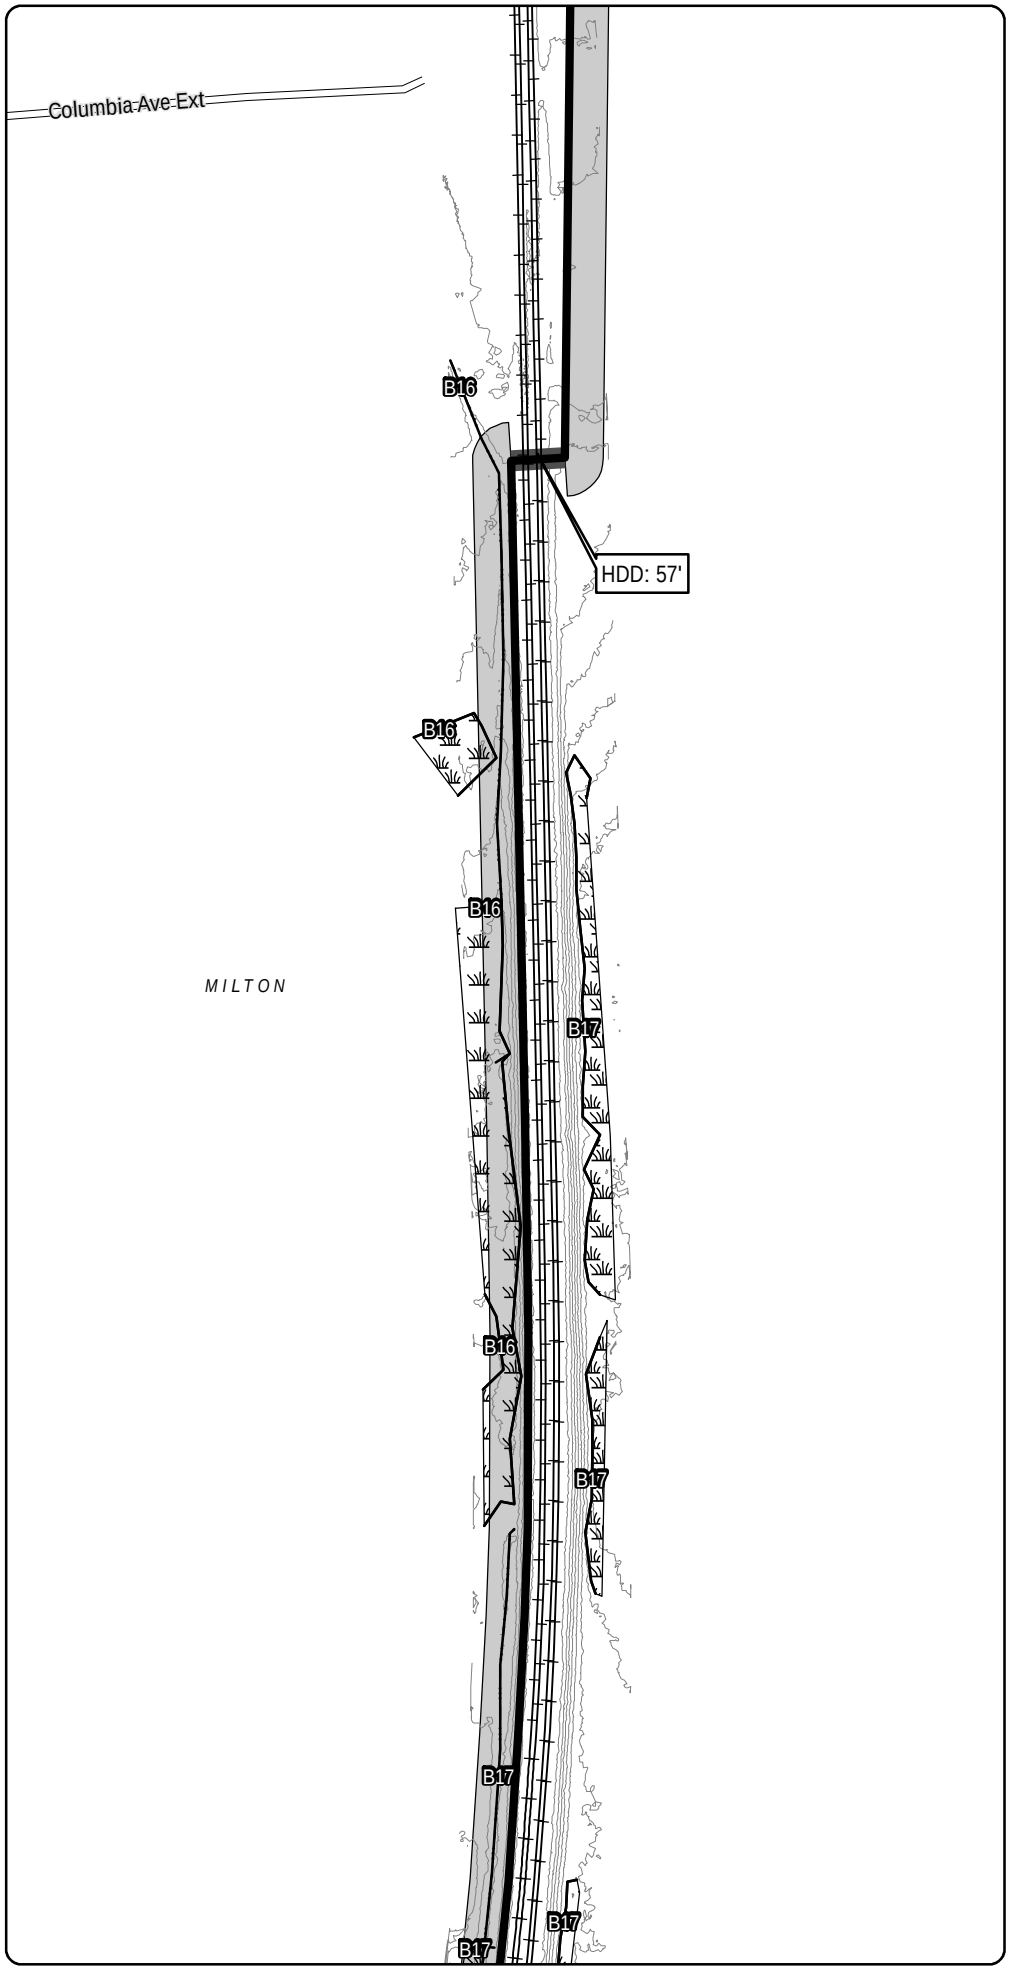

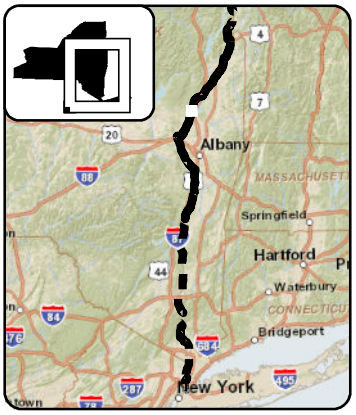

LEGEND

- CHPE Project Milepost
- Proposed CHPE Terrestrial Route HVDC
- Proposed CHPE Submarine Route HVDC
- Proposed CHPE Terrestrial Route HVAC
- Preliminary Construction Corridor
- Perennial Stream Top of Bank
- Intermittent Stream
- Ditch
- Wetland Delineation Line
- Wetland
- 100 Year Flood Zone
- 500 Year Flood Zone
- Hydrography
- Town Boundary
- County Boundary
- Proposed HDD Location
- Proposed Pipe Bridge Location
- Roads
- Rail Line
- Contour - 2'

N

0 100 200

Feet

Transmission Developers Inc.

Champlain Hudson Power Express Project

Champlain Hudson Power Express Inc.

Plan View Map

Terrestrial Route


Sheet 151 of 370


Prepared on 2/27/2012

by: HDR | TRC & TRC

DATA SOURCES: ESRI, NYSDOT, FEMA, NYDEC, NWI, TDI, TRC

R:\Projects\GIS_2009\168272_TDI_Hudson\MXD\USACE\Terrestrial_Route_8x11_usace_2012.mxd

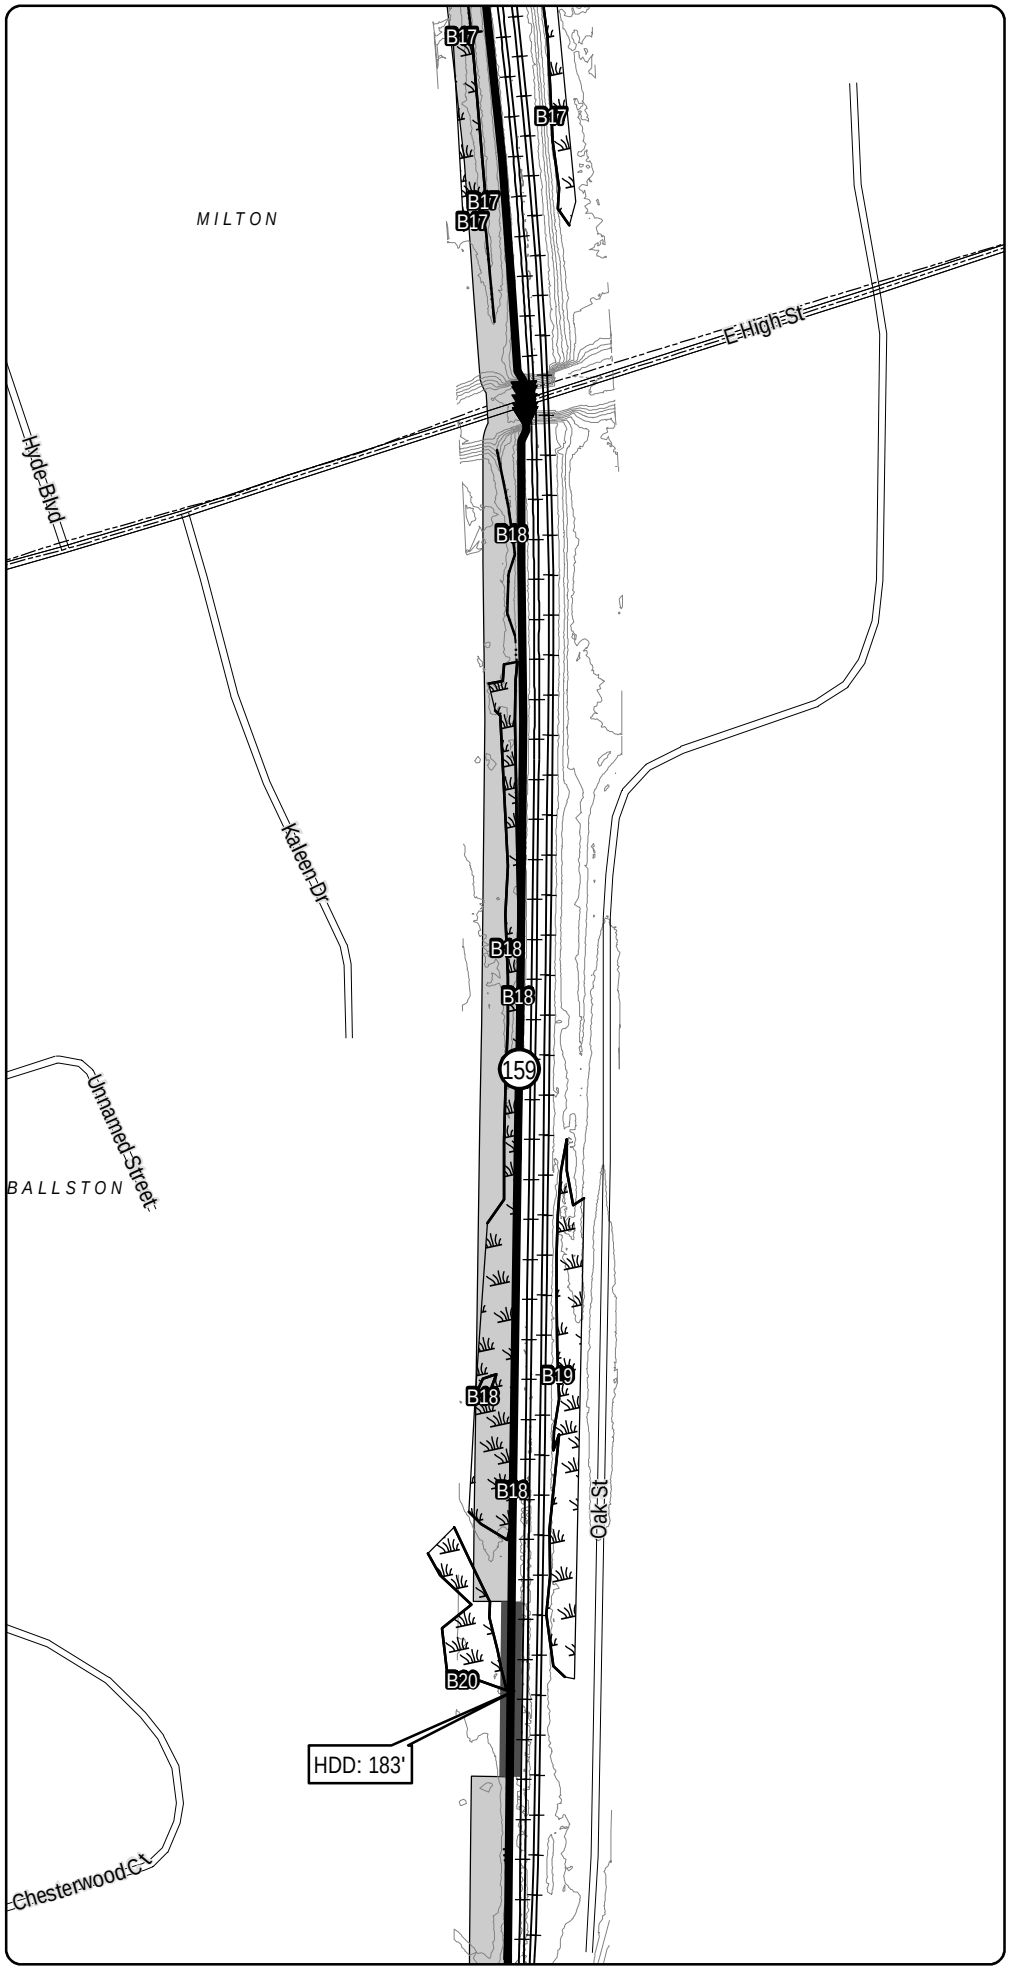

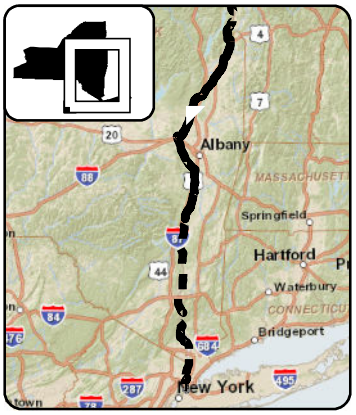

LEGEND

- CHPE Project Milepost
- Proposed CHPE Terrestrial Route HVDC
- Proposed CHPE Submarine Route HVDC
- Proposed CHPE Terrestrial Route HVAC
- Preliminary Construction Corridor
- Perennial Stream Top of Bank
- Intermittent Stream
- Ditch
- Wetland Delineation Line
- Wetland
- 100 Year Flood Zone
- 500 Year Flood Zone
- Hydrography
- Town Boundary
- County Boundary
- Proposed HDD Location
- Proposed Pipe Bridge Location
- Roads
- Rail Line
- Contour - 2'

N

0 100 200

Feet

Transmission Developers Inc.

Champlain Hudson Power Express Project

Champlain Hudson Power Express Inc.

Plan View Map

Terrestrial Route

Sheet 152 of 370


Prepared on 2/27/2012


by: HDR | TDI & TRC

DATA SOURCES: ESRI, NYSDOT, FEMA, NYDEC, NWI, TDI, TRC

R:\Projects\GIS_2009\168272_TDI_Hudson\MXD\USACE\Terrestrial_Route_8x11_usace_2012.mxd

Sheet 152

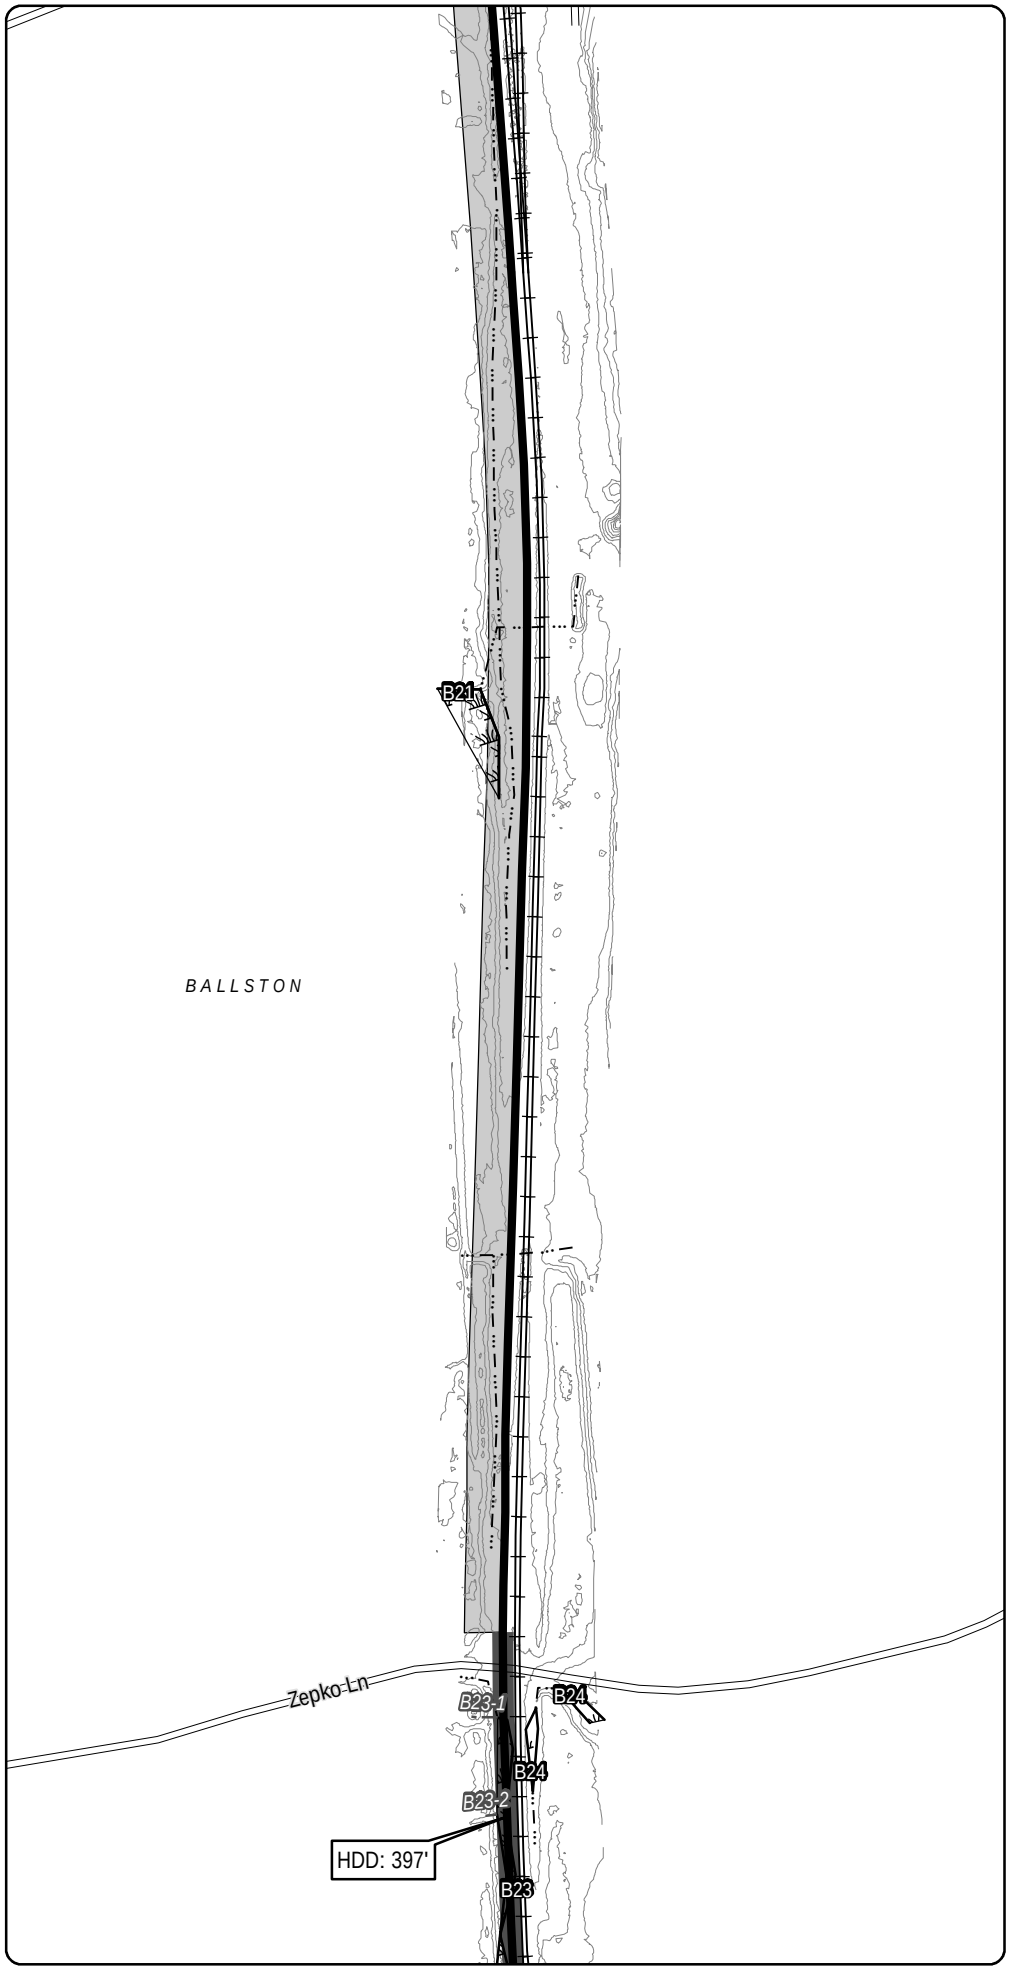

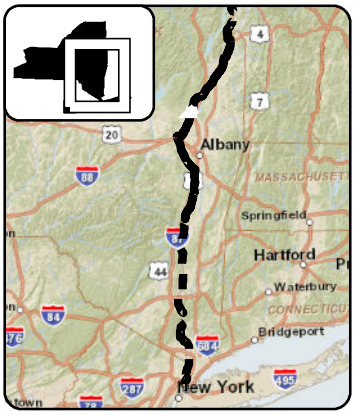

LEGEND

- CHPE Project Milepost
- Proposed CHPE Terrestrial Route HVDC
- Proposed CHPE Submarine Route HVDC
- Proposed CHPE Terrestrial Route HVAC
- Preliminary Construction Corridor
- Perennial Stream Top of Bank
- Intermittent Stream
- Ditch
- Wetland Delineation Line
- Wetland
- 100 Year Flood Zone
- 500 Year Flood Zone
- Hydrography
- Town Boundary
- County Boundary
- Proposed HDD Location
- Proposed Pipe Bridge Location
- Roads
- Rail Line
- Contour - 2'

N

0 100 200

Feet

Transmission Developers Inc.

Champlain Hudson Power Express Project

Champlain Hudson Power Express Inc.

Plan View Map

Terrestrial Route

Sheet 153 of 370


Prepared on 2/27/2012


by: HDR | DTA & TRC

DATA SOURCES: ESRI, NYSDOT, FEMA, NYDEC, NWI, TDI, TRC

Sheet 154

R:\Projects\GIS_2009\168272_TDI_Hudson\MXD\USACE\Terrestrial_Route_8x11_usace_2012.mxd

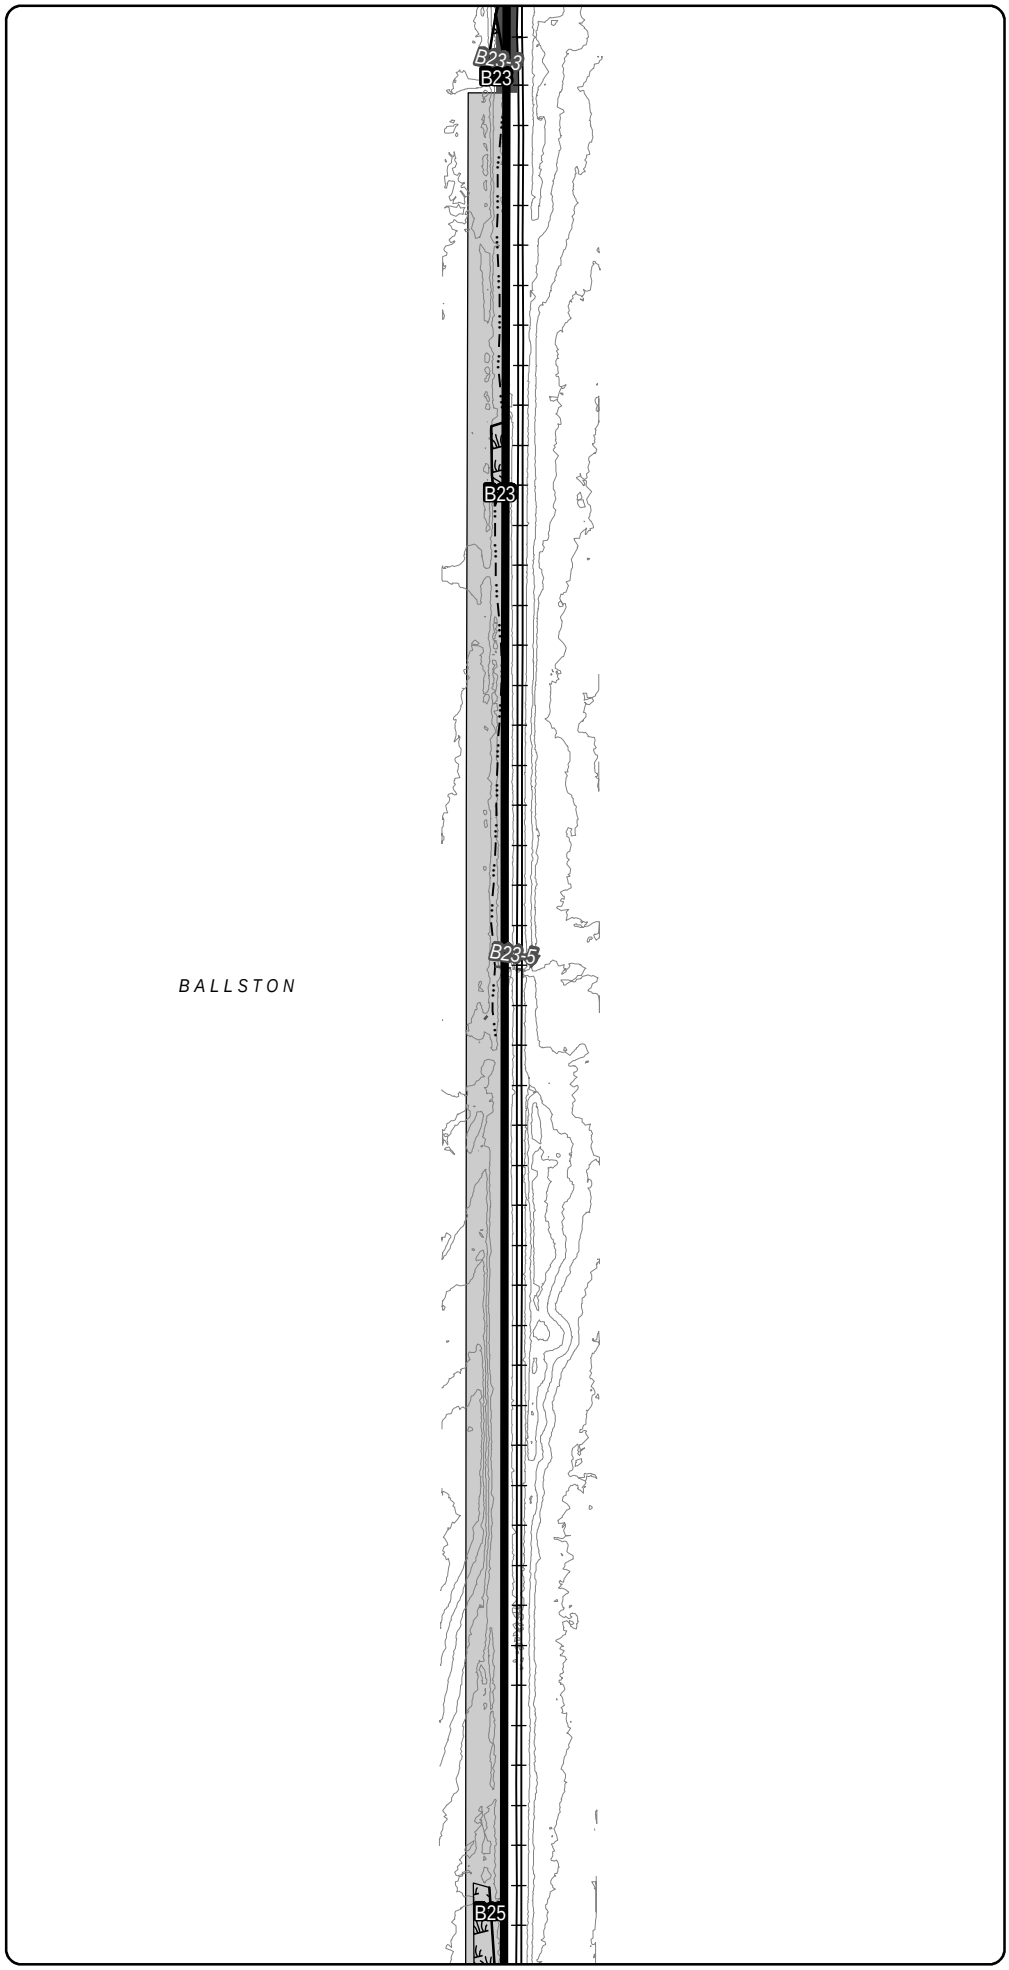

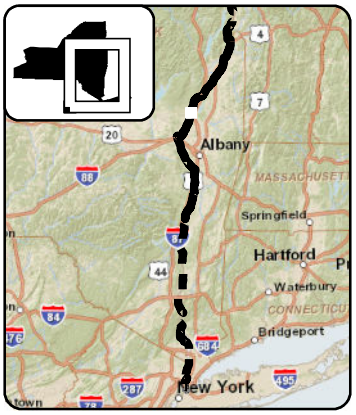

LEGEND

- CHPE Project Milepost
- Proposed CHPE Terrestrial Route HVDC
- Proposed CHPE Submarine Route HVDC
- Proposed CHPE Terrestrial Route HVAC
- Preliminary Construction Corridor
- Perennial Stream Top of Bank
- Intermittent Stream
- Ditch
- Wetland Delineation Line
- Wetland
- 100 Year Flood Zone
- 500 Year Flood Zone
- Hydrography
- Town Boundary
- County Boundary
- Proposed HDD Location
- Proposed Pipe Bridge Location
- Roads
- Rail Line
- Contour - 2'

N

0 100 200

Feet

Transmission Developers Inc.

Champlain Hudson Power Express Project

Champlain Hudson Power Express Inc.

Plan View Map

Terrestrial Route

Sheet 154 of 370


Prepared on 2/27/2012


by: HDR | TDI & TRC

DATA SOURCES: ESRI, NYSDOT, FEMA, NYDEC, NWI, TDI, TRC

R:\Projects\GIS_2009\168272_TDI_Hudson\MXD\USACE\Terrestrial_Route_8x11_usace_2012.mxd

Sheet 154

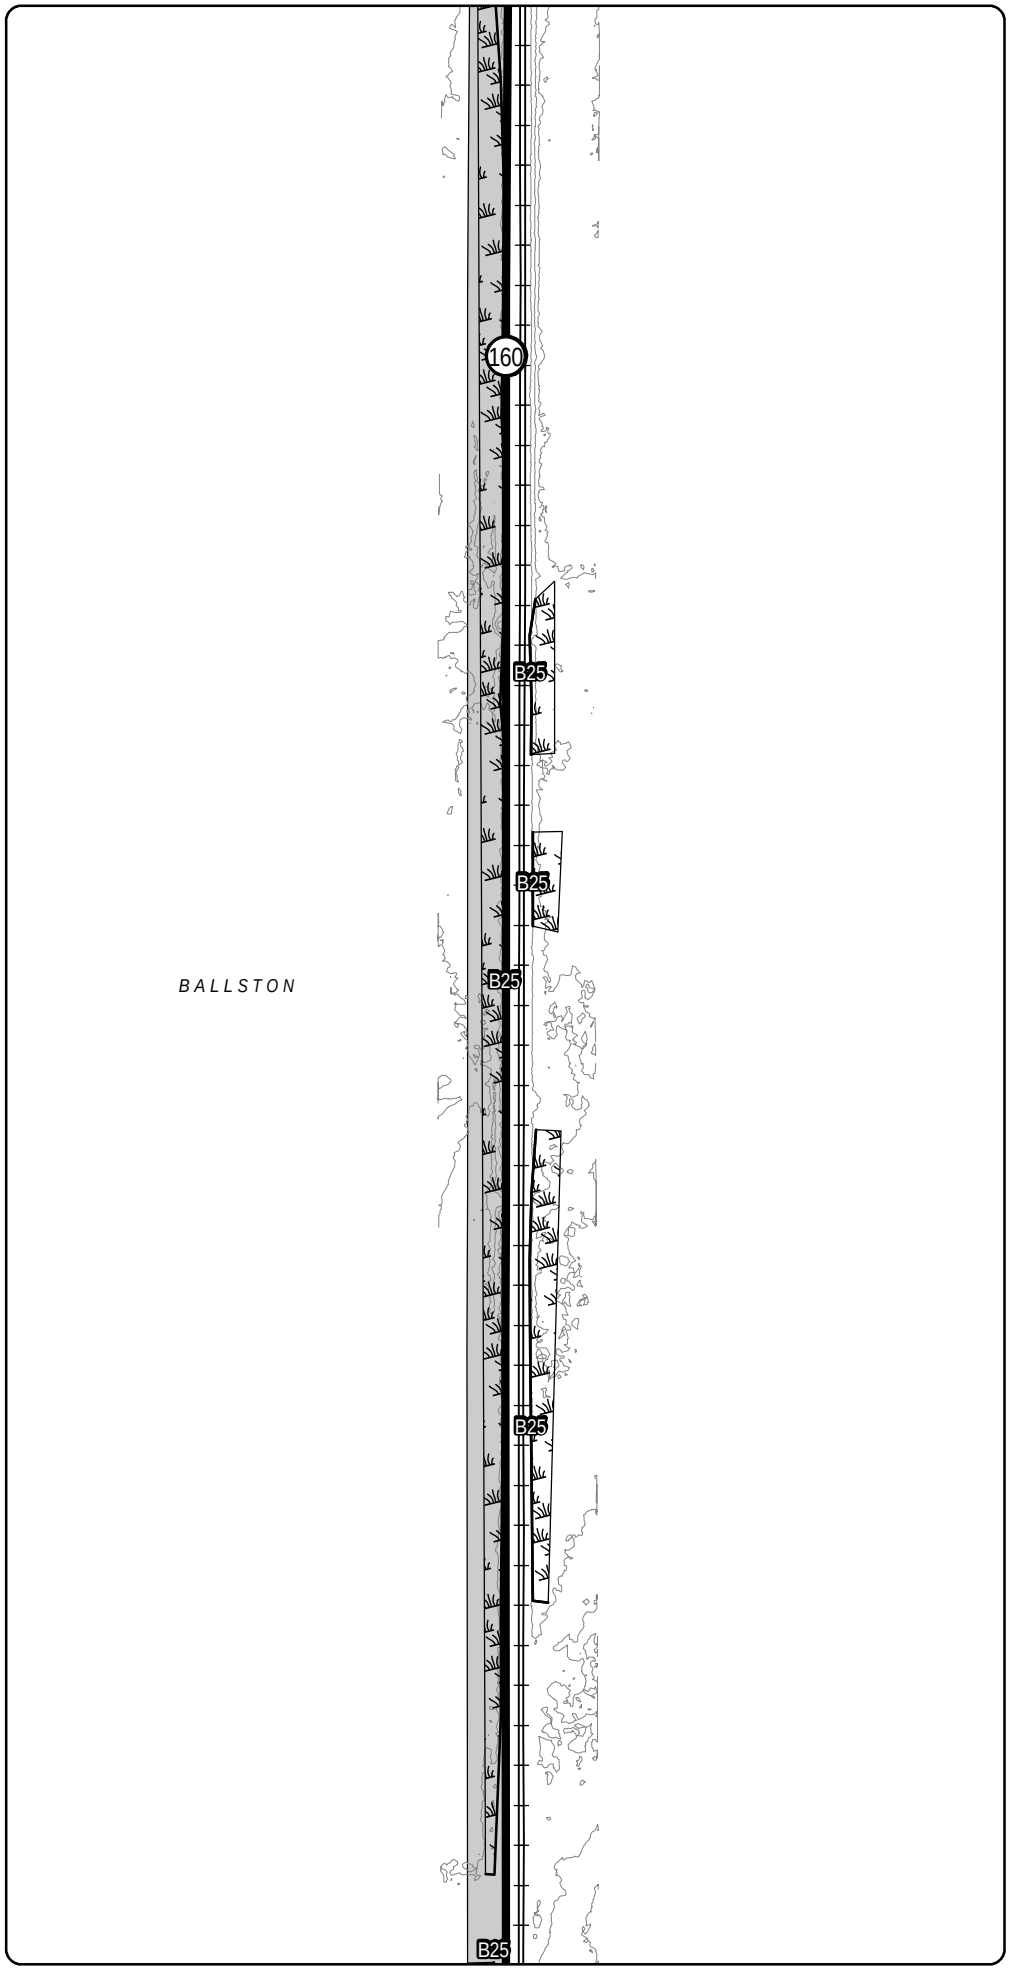

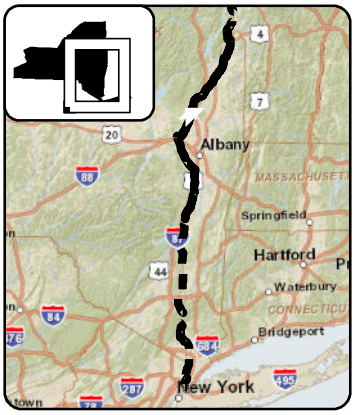

LEGEND

- CHPE Project Milepost
- Proposed CHPE Terrestrial Route HVDC
- Proposed CHPE Submarine Route HVDC
- Proposed CHPE Terrestrial Route HVAC
- Preliminary Construction Corridor
- Perennial Stream Top of Bank
- Intermittent Stream
- Ditch
- Wetland Delineation Line
- Wetland
- 100 Year Flood Zone
- 500 Year Flood Zone
- Hydrography
- Town Boundary
- County Boundary
- Proposed HDD Location
- Proposed Pipe Bridge Location
- Roads
- Rail Line
- Contour - 2'

N

0 100 200

Feet

Transmission Developers Inc.

Champlain Hudson Power Express Project

Champlain Hudson Power Express Inc.

Plan View Map

Terrestrial Route

Sheet 155 of 370

Prepared on 2/27/2012


by: HDR & TRC


DATA SOURCES: ESRI, NYSDOT, FEMA, NYDEC, NWI, TDI, TRC

Sheet 156

R:\Projects\GIS_2009\168272_TDI_Hudson\MXD\USACE\Terrestrial_Route_8x11_usace_2012.mxd

Sheet 155

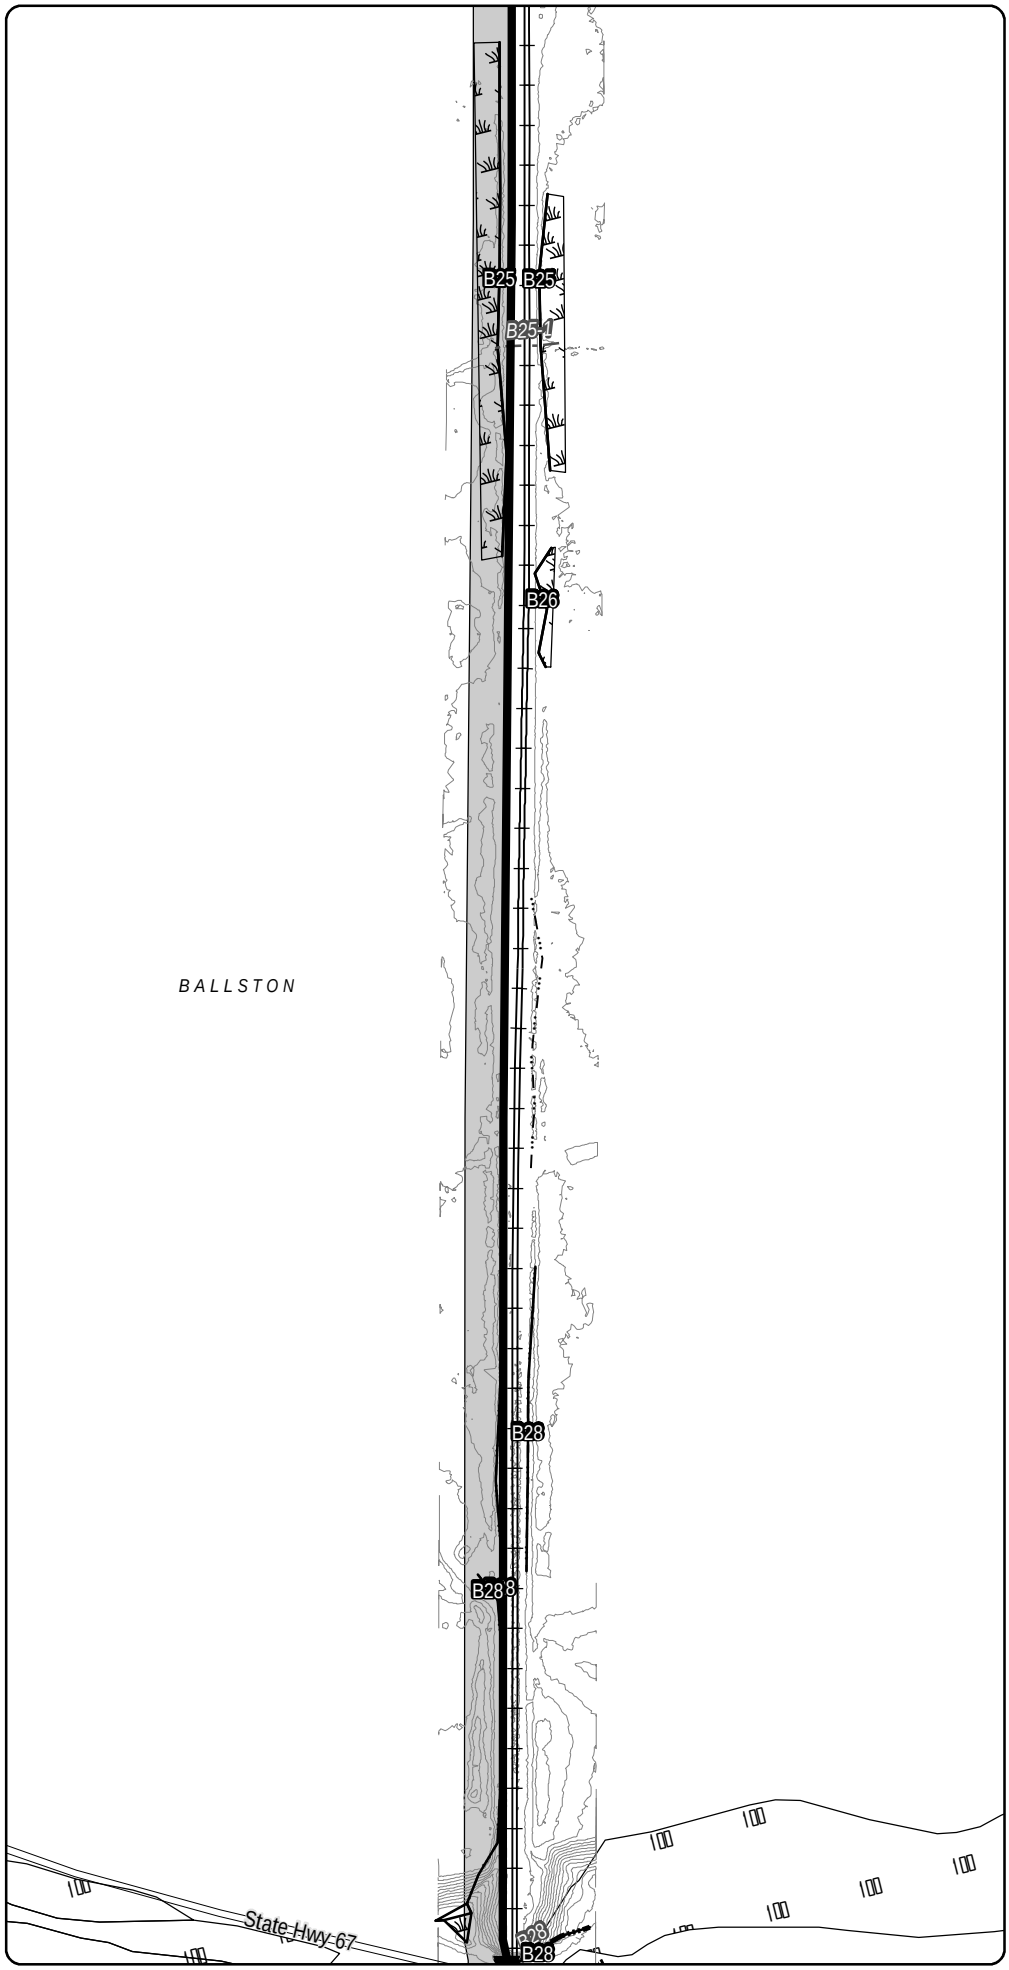

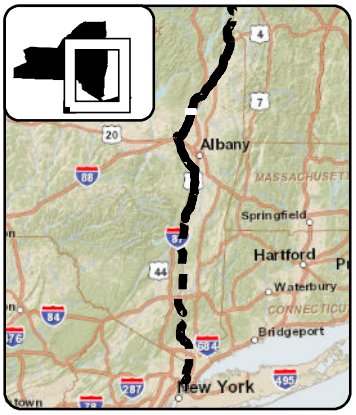

LEGEND

- CHPE Project Milepost
- Proposed CHPE Terrestrial Route HVDC
- Proposed CHPE Submarine Route HVDC
- Proposed CHPE Terrestrial Route HVAC
- Preliminary Construction Corridor
- Perennial Stream Top of Bank
- Intermittent Stream
- Ditch
- Wetland Delineation Line
- Wetland
- 100 Year Flood Zone
- 500 Year Flood Zone
- Hydrography
- Town Boundary
- County Boundary
- Proposed HDD Location
- Proposed Pipe Bridge Location
- Roads
- Rail Line
- Contour - 2'

N

0 100 200

Feet

Transmission Developers Inc.

Champlain Hudson Power Express Project

Champlain Hudson Power Express Inc.

Plan View Map

Terrestrial Route

Sheet 156 of 370

Prepared on 2/27/2012


by: HDR | TDI & TRC


DATA SOURCES: ESRI, NYSDOT, FEMA, NYDEC, NWI, TDI, TRC

Sheet 157

R:\Projects\GIS_2009\168272_TDI_Hudson\MXD\USACE\Terrestrial_Route_8x11_usace_2012.mxd

Sheet 156

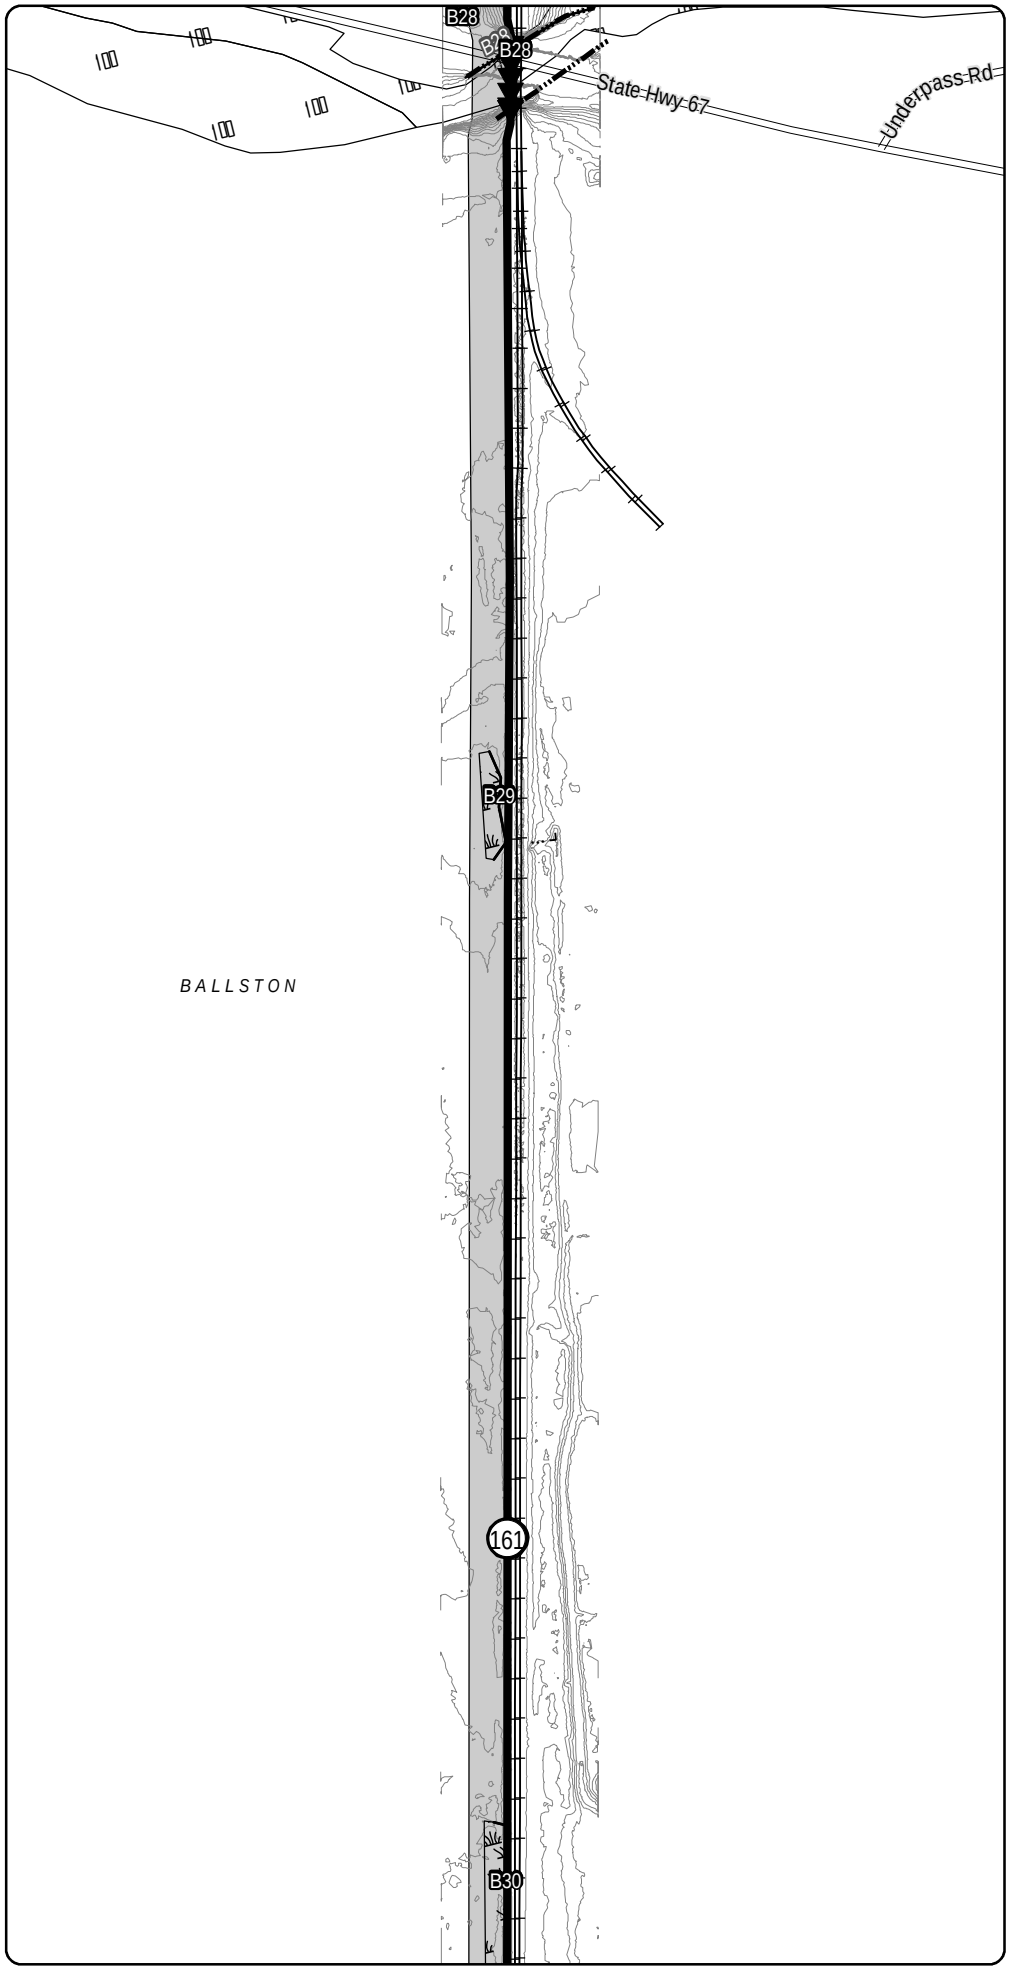

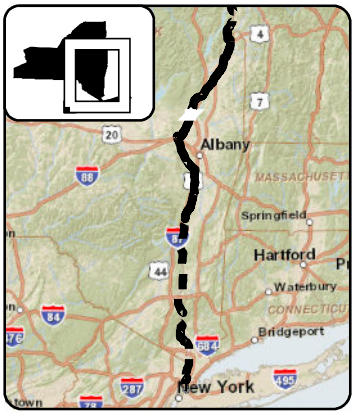

LEGEND

- CHPE Project Milepost
- Proposed CHPE Terrestrial Route HVDC
- Proposed CHPE Submarine Route HVDC
- Proposed CHPE Terrestrial Route HVAC
- Preliminary Construction Corridor
- Perennial Stream Top of Bank
- Intermittent Stream
- Ditch
- Wetland Delineation Line
- Wetland
- 100 Year Flood Zone
- 500 Year Flood Zone
- Hydrography
- Town Boundary
- County Boundary
- Proposed HDD Location
- Proposed Pipe Bridge Location
- Roads
- Rail Line
- Contour - 2'

N

0 100 200

Feet

Transmission Developers Inc.

Champlain Hudson Power Express Project

Champlain Hudson Power Express Inc.

Plan View Map

Terrestrial Route

Sheet 157 of 370


Prepared on 2/27/2012


by: HDR | TRC & TRC

DATA SOURCES: ESRI, NYSDOT, FEMA, NYDEC, NWI, TDI, TRC

Sheet 158

R:\Projects\GIS_2009\168272_TDI_Hudson\MXD\USACE\Terrestrial_Route_8x11_usace_2012.mxd

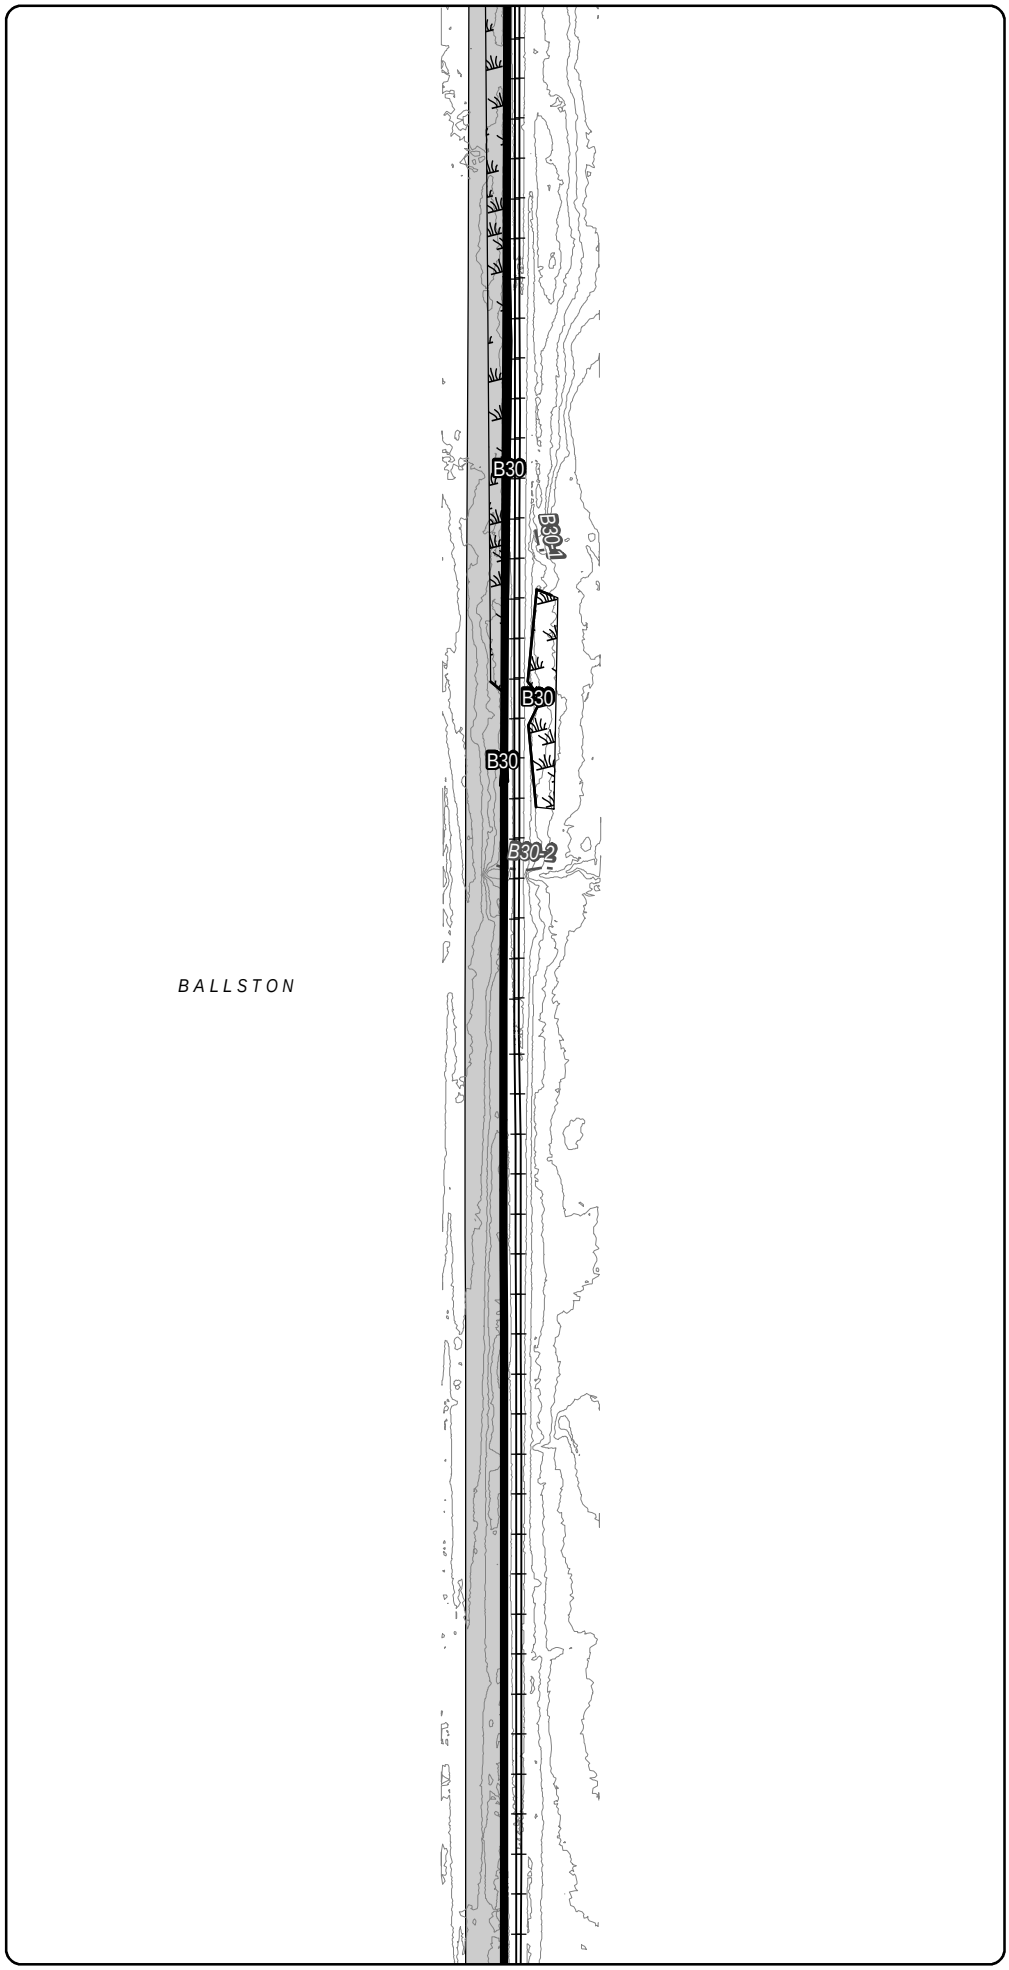

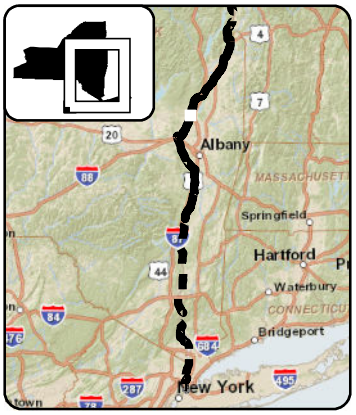

LEGEND

- CHPE Project Milepost
- Proposed CHPE Terrestrial Route HVDC
- Proposed CHPE Submarine Route HVDC
- Proposed CHPE Terrestrial Route HVAC
- Preliminary Construction Corridor
- Perennial Stream Top of Bank
- Intermittent Stream
- Ditch
- Wetland Delineation Line
- Wetland
- 100 Year Flood Zone
- 500 Year Flood Zone
- Hydrography
- Town Boundary
- County Boundary
- Proposed HDD Location
- Proposed Pipe Bridge Location
- Roads
- Rail Line
- Contour - 2'

N

0 100 200

Feet

Transmission Developers Inc.

Champlain Hudson Power Express Project

Champlain Hudson Power Express Inc.

Plan View Map

Terrestrial Route


Sheet 158 of 370


Prepared on 2/27/2012

by: HDR | VHB & TRC

DATA SOURCES: ESRI, NYSDOT, FEMA, NYDEC, NWI, TDI, TRC

R:\Projects\GIS_2009\168272_TDI_Hudson\MXD\USACE\Terrestrial_Route_8x11_usace_2012.mxd

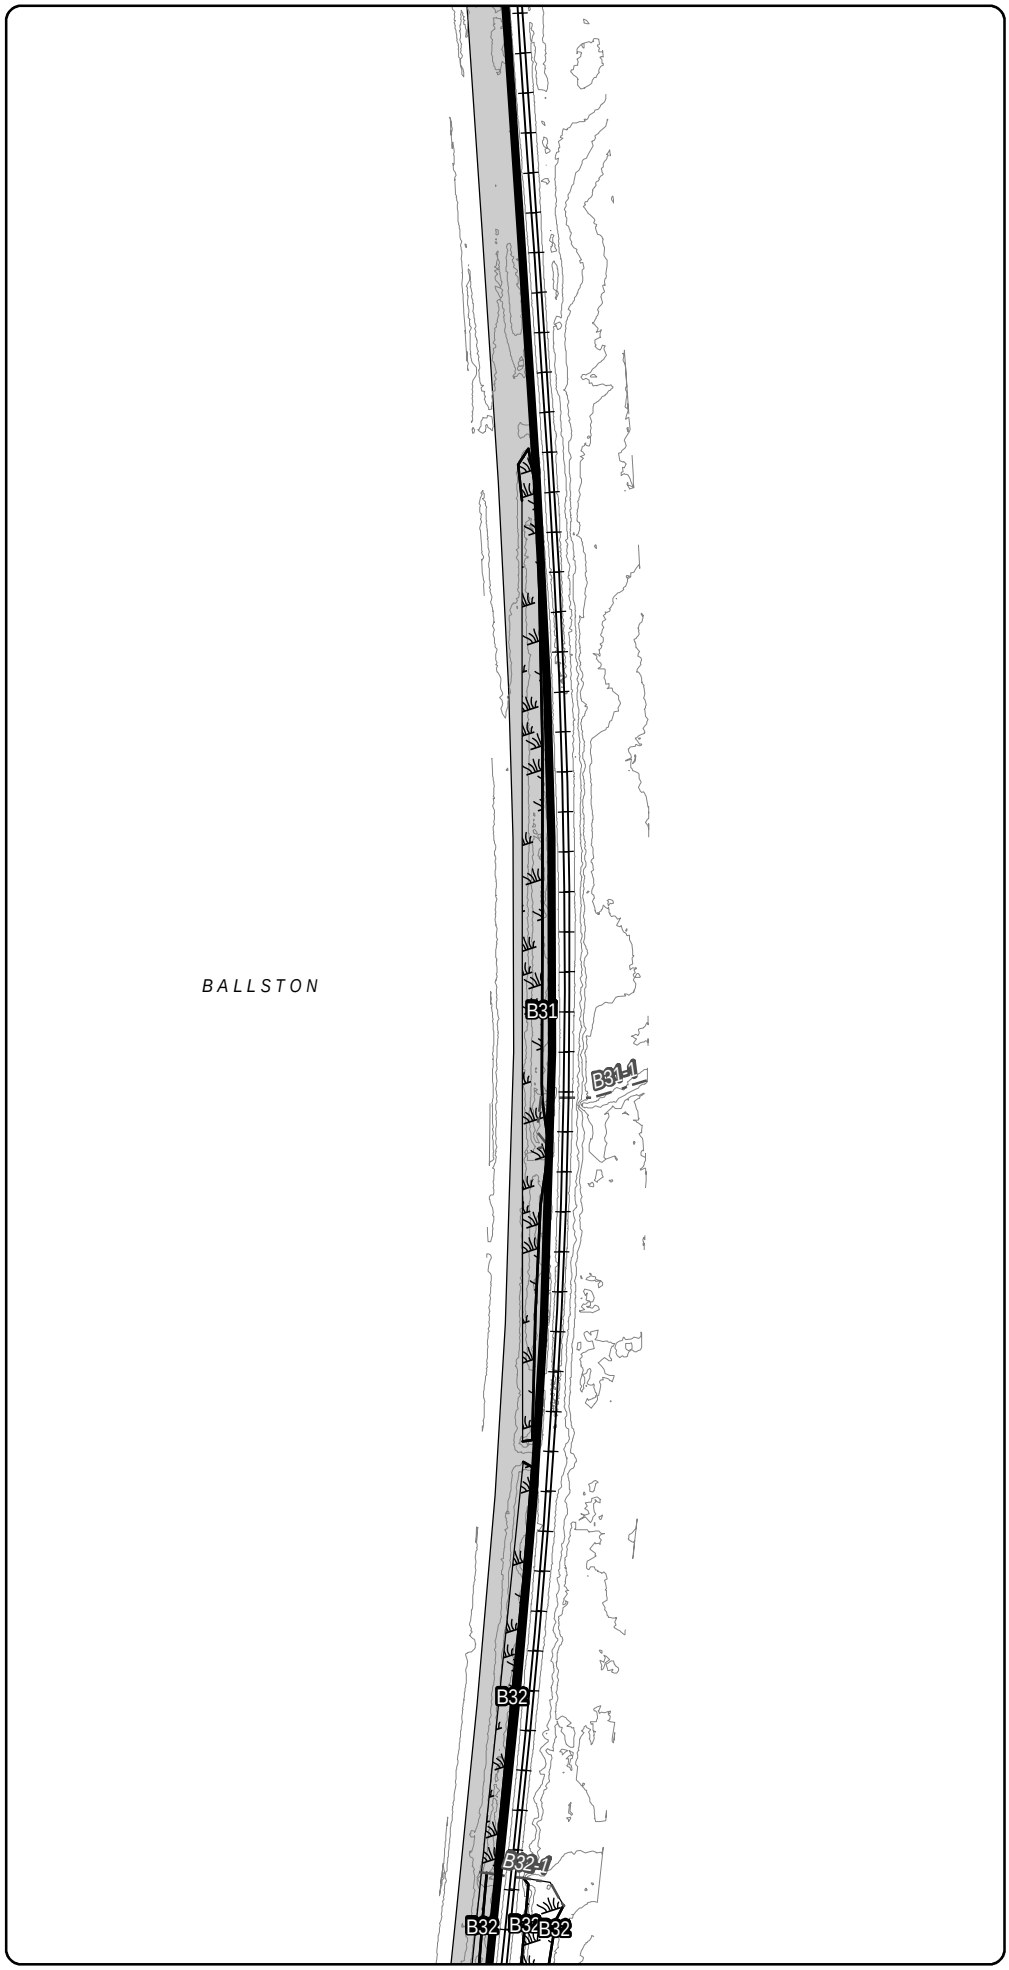

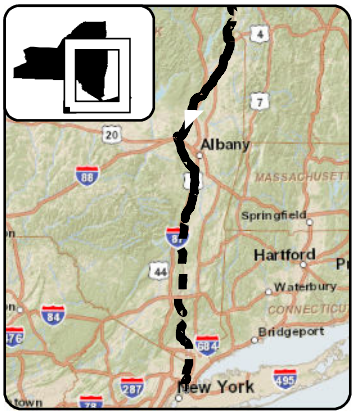

LEGEND

- CHPE Project Milepost
- Proposed CHPE Terrestrial Route HVDC
- Proposed CHPE Submarine Route HVDC
- Proposed CHPE Terrestrial Route HVAC
- Preliminary Construction Corridor
- Perennial Stream Top of Bank
- Intermittent Stream
- Ditch
- Wetland Delineation Line
- Wetland
- 100 Year Flood Zone
- 500 Year Flood Zone
- Hydrography
- Town Boundary
- County Boundary
- Proposed HDD Location
- Proposed Pipe Bridge Location
- Roads
- Rail Line
- Contour - 2'

N

0 100 200

Feet

Transmission Developers Inc.

Champlain Hudson Power Express Project

Champlain Hudson Power Express Inc.

Plan View Map

Terrestrial Route


Sheet 159 of 370


Prepared on 2/27/2012

by: HDR | HRI & TRC

DATA SOURCES: ESRI, NYSDOT, FEMA, NYDEC, NWI, TDI, TRC

R:\Projects\GIS_2009\168272_TDI_Hudson\MXD\USACE\Terrestrial_Route_8x11_usace_2012.mxd

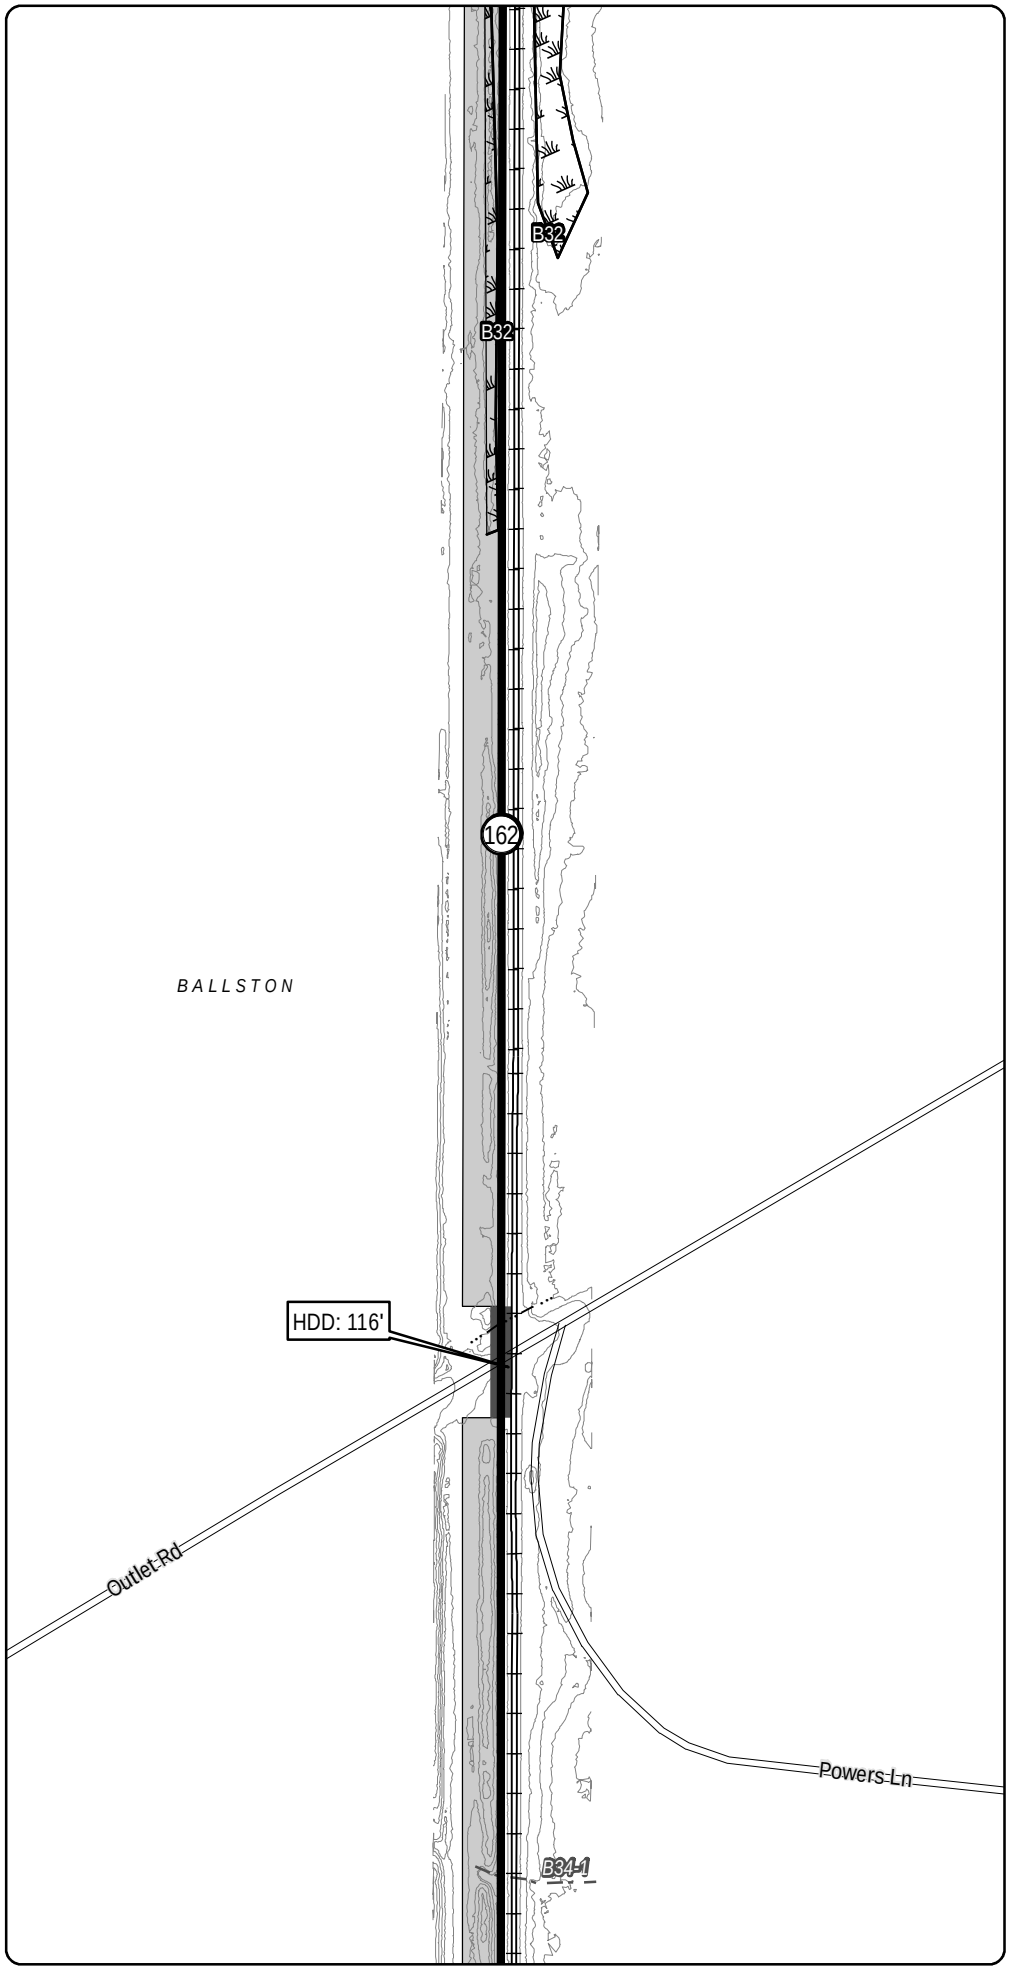

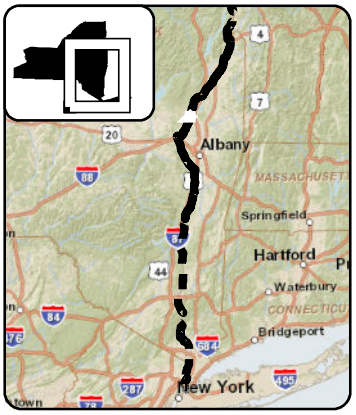

LEGEND

- CHPE Project Milepost
- Proposed CHPE Terrestrial Route HVDC
- Proposed CHPE Submarine Route HVDC
- Proposed CHPE Terrestrial Route HVAC
- Preliminary Construction Corridor
- Perennial Stream Top of Bank
- Intermittent Stream
- Ditch
- Wetland Delineation Line
- Wetland
- 100 Year Flood Zone
- 500 Year Flood Zone
- Hydrography
- Town Boundary
- County Boundary
- Proposed HDD Location
- Proposed Pipe Bridge Location
- Roads
- Rail Line
- Contour - 2'

N

0 100 200

Feet

Transmission Developers Inc.

Champlain Hudson Power Express Project

Champlain Hudson Power Express Inc.

Plan View Map

Terrestrial Route

Sheet 160 of 370


Prepared on 2/27/2012


by: HDR | TDI & TRC

DATA SOURCES: ESRI, NYSDOT, FEMA, NYDEC, NWI, TDI, TRC

R:\Projects\GIS_2009\168272_TDI_Hudson\MXD\USACE\Terrestrial_Route_8x11_usace_2012.mxd

Sheet 160

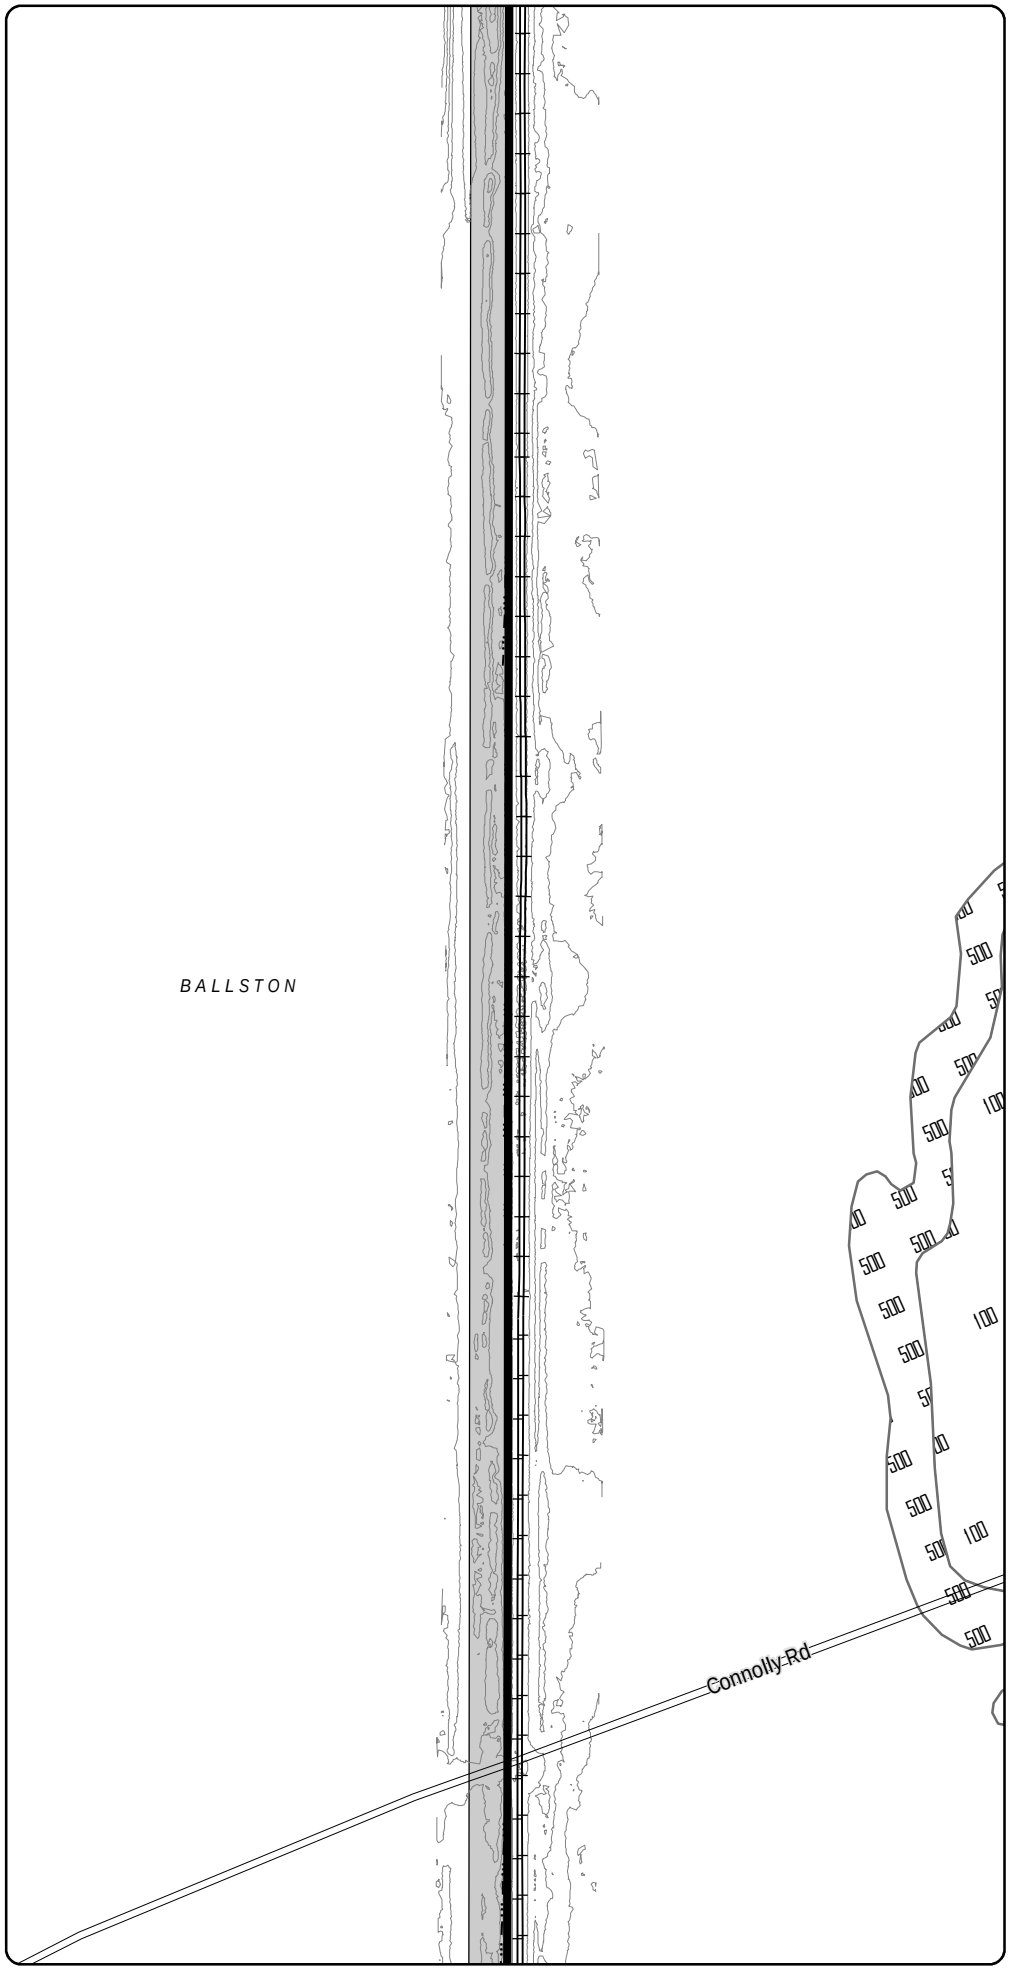

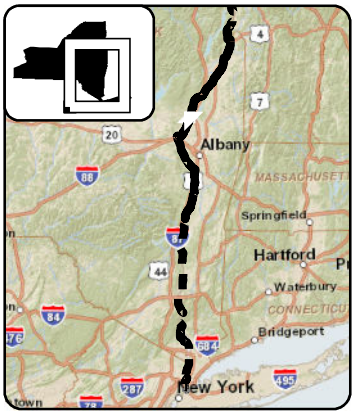

LEGEND

- CHPE Project Milepost
- Proposed CHPE Terrestrial Route HVDC
- Proposed CHPE Submarine Route HVDC
- Proposed CHPE Terrestrial Route HVAC
- Preliminary Construction Corridor
- Perennial Stream Top of Bank
- Intermittent Stream
- Ditch
- Wetland Delineation Line
- Wetland
- 100 Year Flood Zone
- 500 Year Flood Zone
- Hydrography
- Town Boundary
- County Boundary
- Proposed HDD Location
- Proposed Pipe Bridge Location
- Roads
- Rail Line
- Contour - 2'

0 100 200

Feet

Transmission Developers Inc.

Champlain Hudson Power Express Project

Champlain Hudson Power Express Inc.

Plan View Map

Terrestrial Route

Sheet 161 of 370


Prepared on 2/27/2012


by: HDR | TRC

DATA SOURCES: ESRI, NYSDOT, FEMA, NYDEC, NWI, TDI, TRC

Sheet 162

R:\Projects\GIS_2009\168272_TDI_Hudson\MXD\USACE\Terrestrial_Route_8x11_usace_2012.mxd

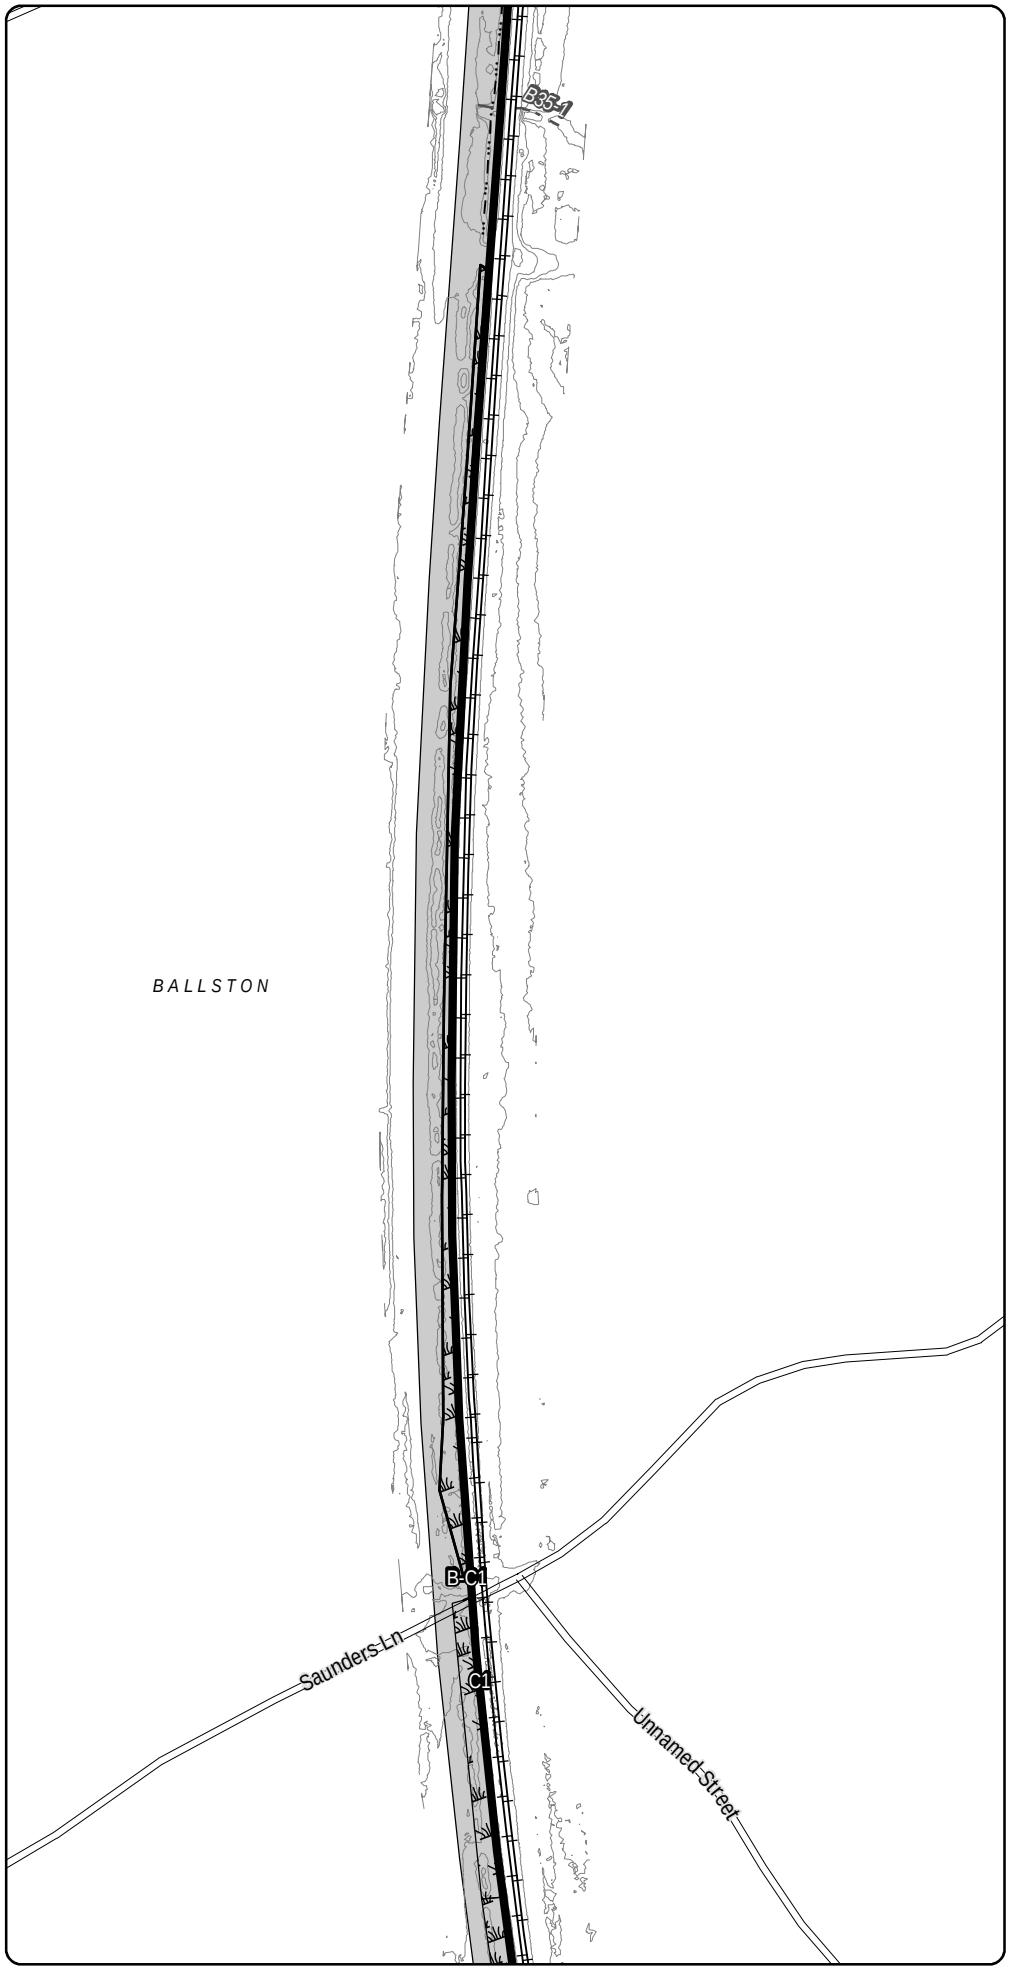

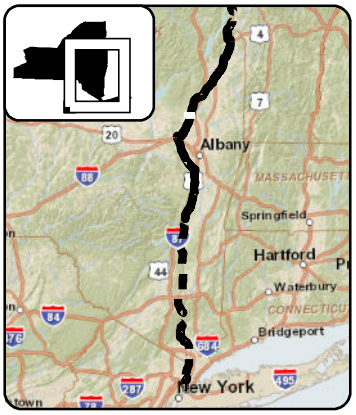

LEGEND

- CHPE Project Milepost
- Proposed CHPE Terrestrial Route HVDC
- Proposed CHPE Submarine Route HVDC
- Proposed CHPE Terrestrial Route HVAC
- Preliminary Construction Corridor
- Perennial Stream Top of Bank
- Intermittent Stream
- Ditch
- Wetland Delineation Line
- Wetland
- 100 Year Flood Zone
- 500 Year Flood Zone
- Hydrography
- Town Boundary
- County Boundary
- Proposed HDD Location
- Proposed Pipe Bridge Location
- Roads
- Rail Line
- Contour - 2'

N

0 100 200

Feet

Transmission Developers Inc.

Champlain Hudson Power Express Project

Champlain Hudson Power Express Inc.

Plan View Map

Terrestrial Route

Sheet 162 of 370


Prepared on 2/27/2012


by: HDR | DTA & TRC

DATA SOURCES: ESRI, NYSDOT, FEMA, NYDEC, NWI, TDI, TRC

R:\Projects\GIS_2009\168272_TDI_Hudson\MXD\USACE\Terrestrial_Route_8x11_usace_2012.mxd

Sheet 162

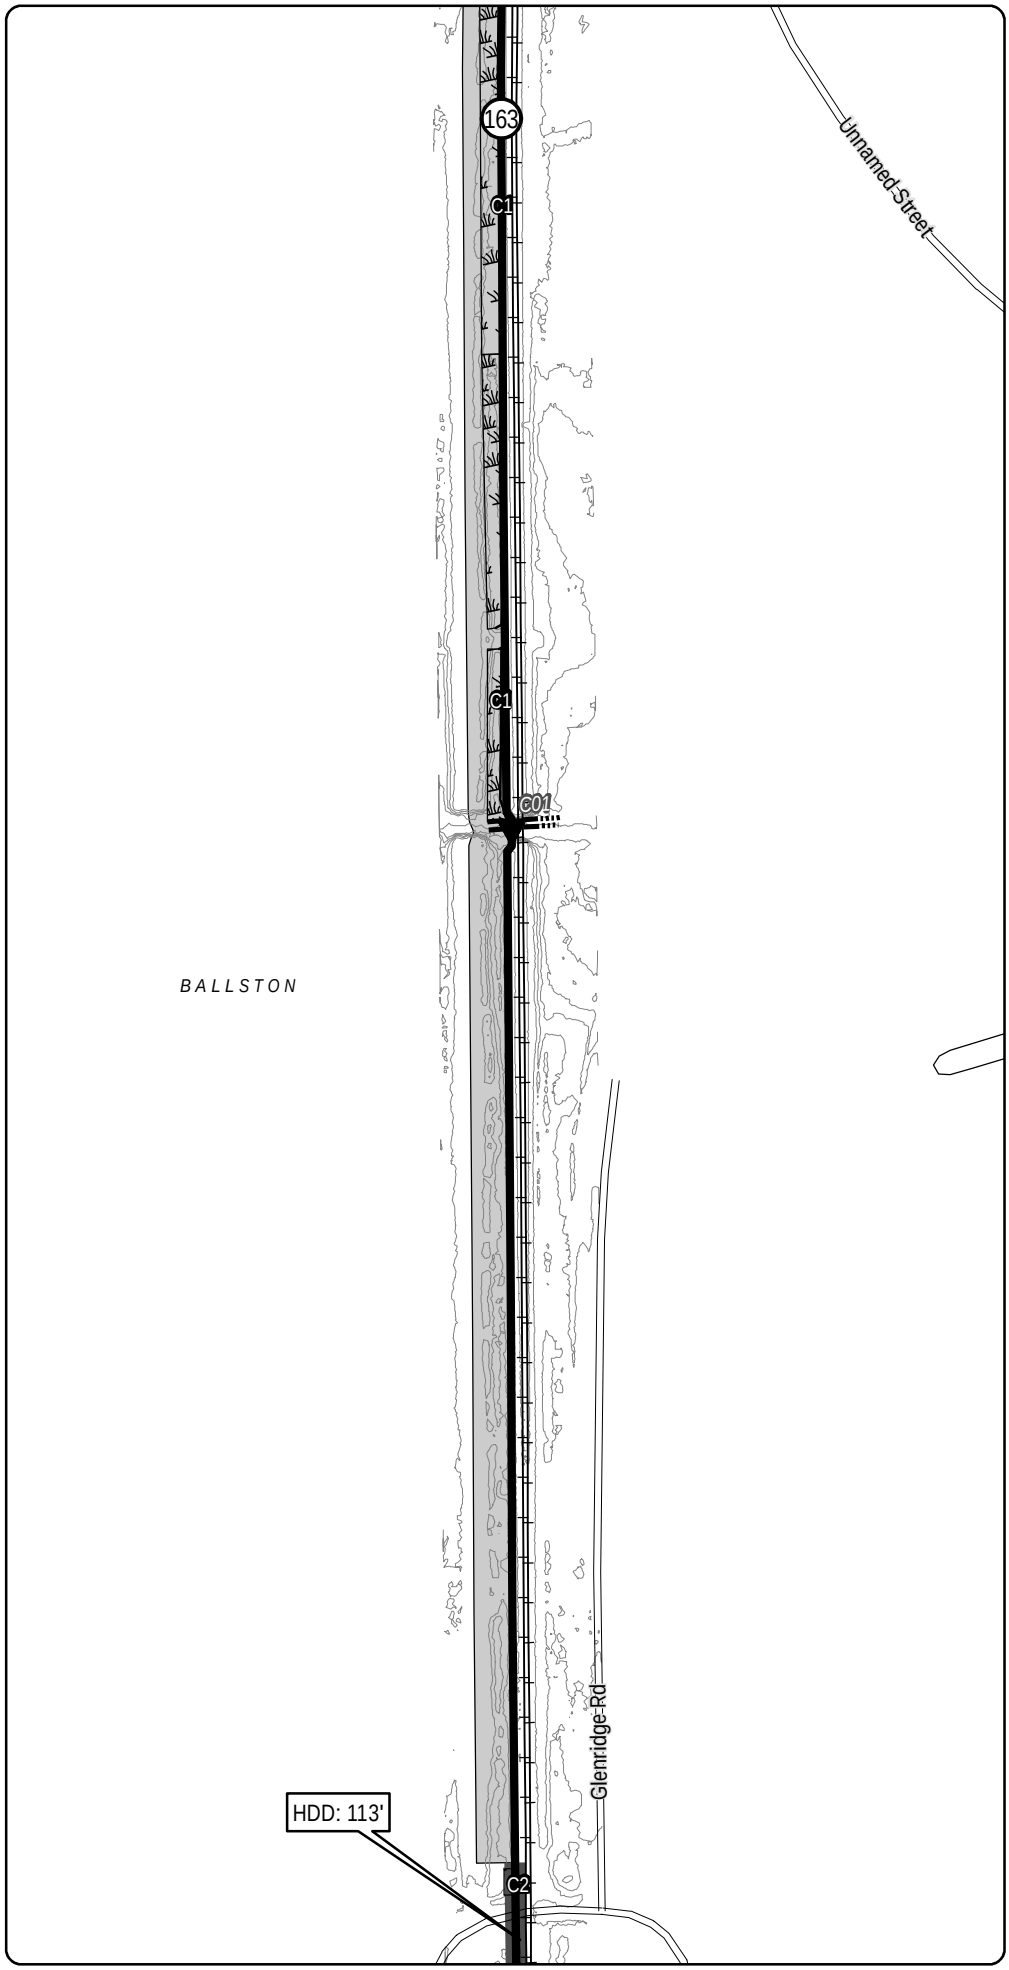

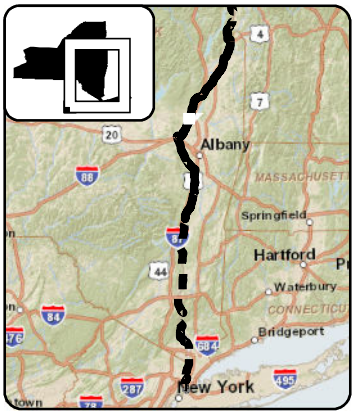

LEGEND

- CHPE Project Milepost
- Proposed CHPE Terrestrial Route HVDC
- Proposed CHPE Submarine Route HVDC
- Proposed CHPE Terrestrial Route HVAC
- Preliminary Construction Corridor
- Perennial Stream Top of Bank
- Intermittent Stream
- Ditch
- Wetland Delineation Line
- Wetland
- 100 Year Flood Zone
- 500 Year Flood Zone
- Hydrography
- Town Boundary
- County Boundary
- Proposed HDD Location
- Proposed Pipe Bridge Location
- Roads
- Rail Line
- Contour - 2'

N

0 100 200

Feet

Transmission Developers Inc.

Champlain Hudson Power Express Project

Champlain Hudson Power Express Inc.

Plan View Map

Terrestrial Route

Sheet 163 of 370

Prepared on 2/27/2012


by: HDR | TDI & TRC


DATA SOURCES: ESRI, NYSDOT, FEMA, NYDEC, NWI, TDI, TRC

Sheet 164

R:\Projects\GIS_2009\168272_TDI_Hudson\MXD\USACE\Terrestrial_Route_8x11_usace_2012.mxd

Sheet 163

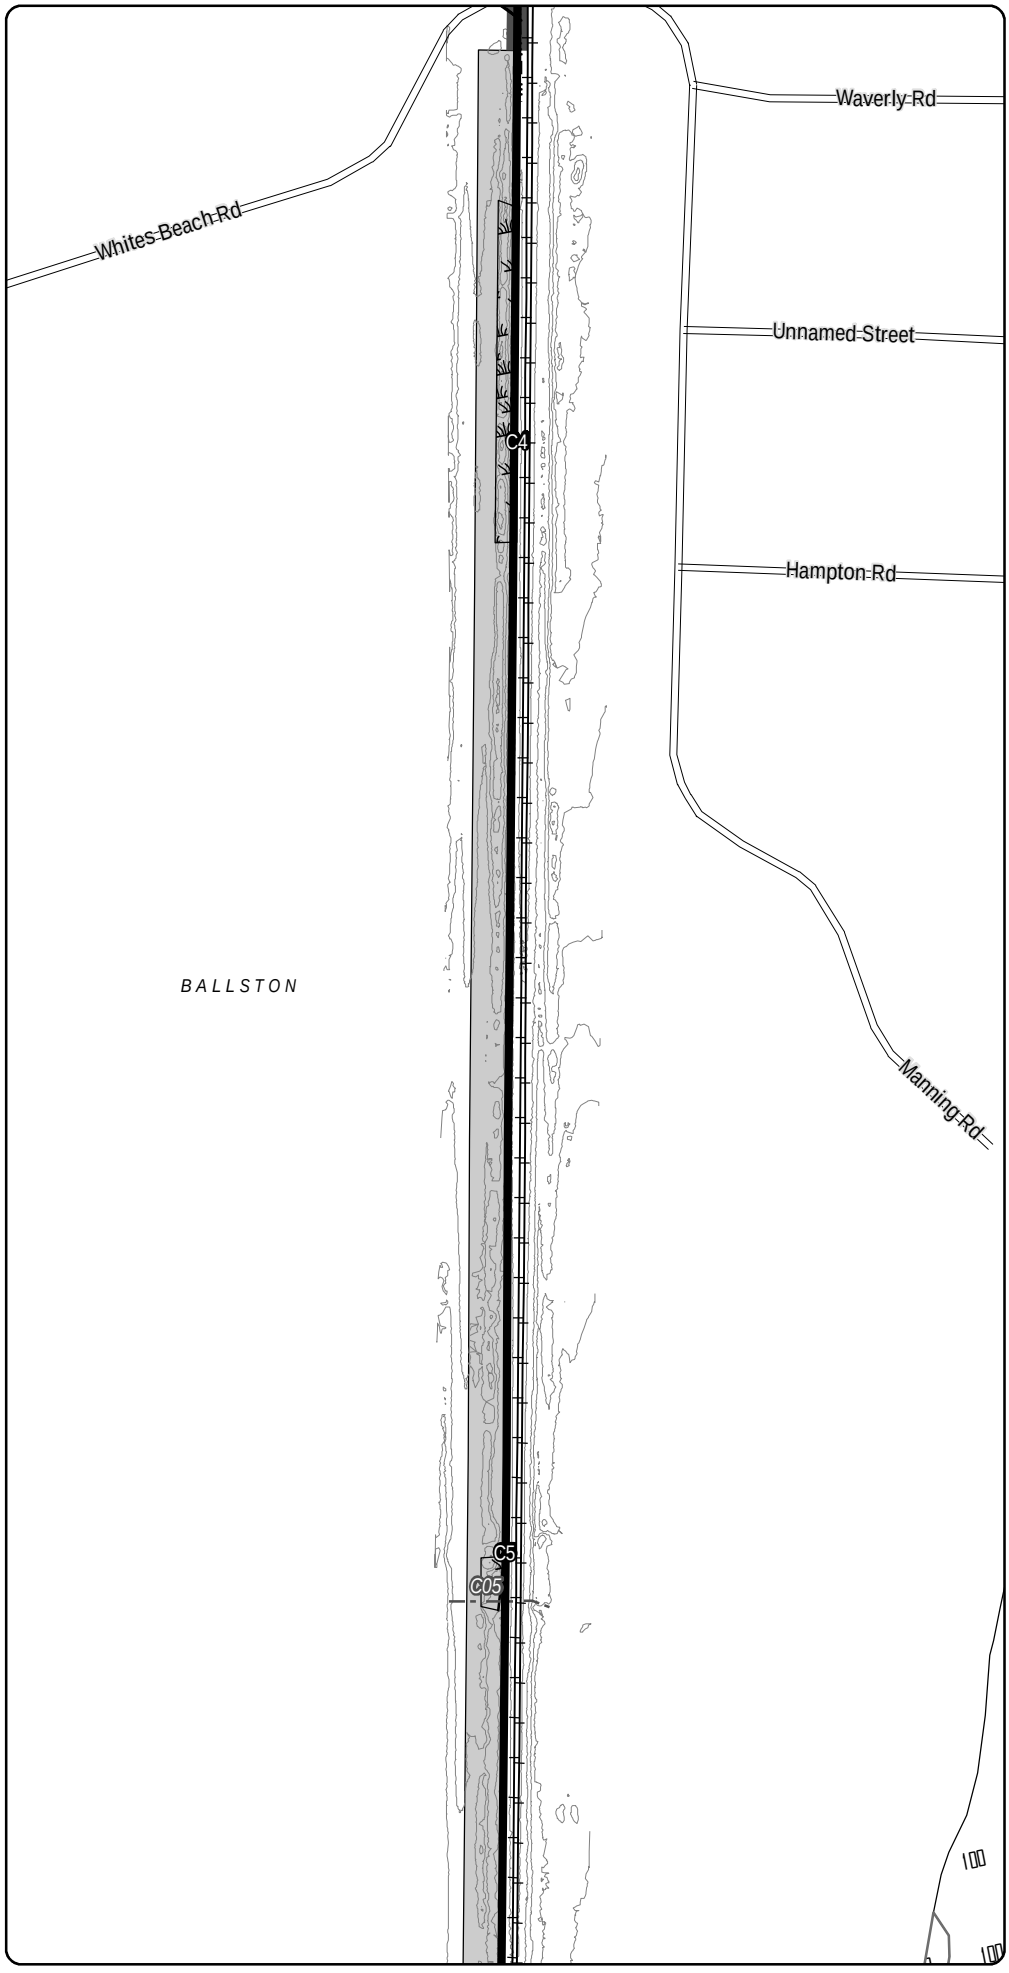

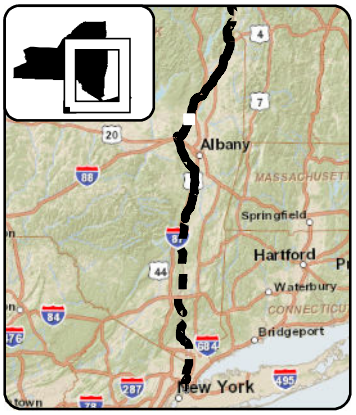

LEGEND

- CHPE Project Milepost
- Proposed CHPE Terrestrial Route HVDC
- Proposed CHPE Submarine Route HVDC
- Proposed CHPE Terrestrial Route HVAC
- Preliminary Construction Corridor
- Perennial Stream Top of Bank
- Intermittent Stream
- Ditch
- Wetland Delineation Line
- Wetland
- 100 Year Flood Zone
- 500 Year Flood Zone
- Hydrography
- Town Boundary
- County Boundary
- Proposed HDD Location
- Proposed Pipe Bridge Location
- Roads
- Rail Line
- Contour - 2'

N

0 100 200

Feet

Transmission Developers Inc.

Champlain Hudson Power Express Project

Champlain Hudson Power Express Inc.

Plan View Map

Terrestrial Route

Sheet 164 of 370


Prepared on 2/27/2012


by: HDR | TRC & TRC

DATA SOURCES: ESRI, NYSDOT, FEMA, NYDEC, NWI, TDI, TRC

Sheet 165

R:\Projects\GIS_2009\168272_TDI_Hudson\MXD\USACE\Terrestrial_Route_8x11_usace_2012.mxd

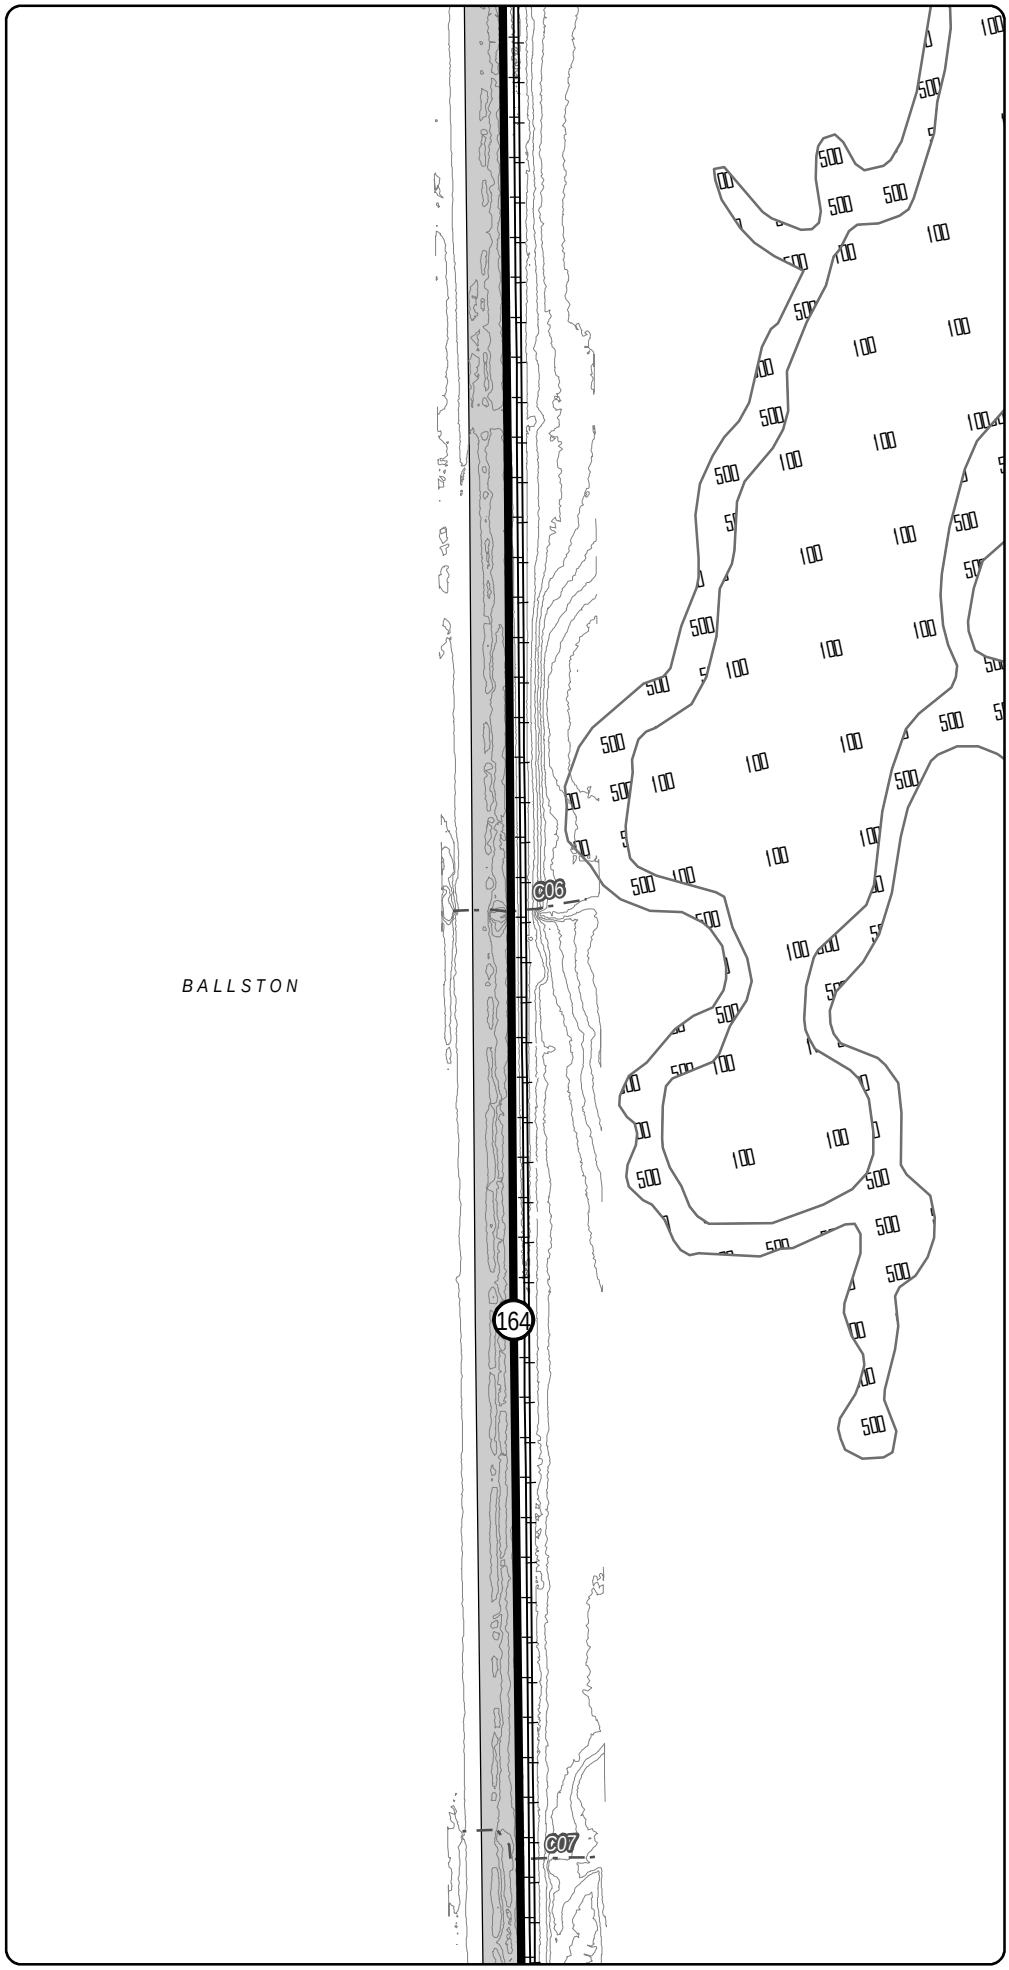

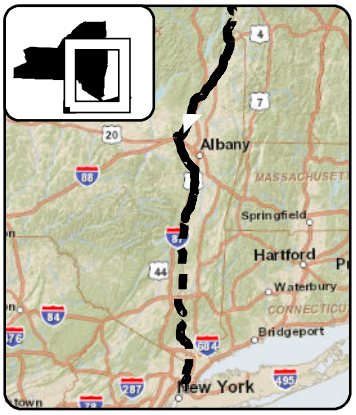

LEGEND

- CHPE Project Milepost
- Proposed CHPE Terrestrial Route HVDC
- Proposed CHPE Submarine Route HVDC
- Proposed CHPE Terrestrial Route HVAC
- Preliminary Construction Corridor
- Perennial Stream Top of Bank
- Intermittent Stream
- Ditch
- Wetland Delineation Line
- Wetland
- 100 Year Flood Zone
- 500 Year Flood Zone
- Hydrography
- Town Boundary
- County Boundary
- Proposed HDD Location
- Proposed Pipe Bridge Location
- Roads
- Rail Line
- Contour - 2'

N

0 100 200

Feet

Transmission Developers Inc.

Champlain Hudson Power Express Project

Champlain Hudson Power Express Inc.

Plan View Map

Terrestrial Route


Sheet 165 of 370


Prepared on 2/27/2012

by: HDR | TRC & TRC

DATA SOURCES: ESRI, NYSDOT, FEMA, NYDEC, NWI, TDI, TRC

R:\Projects\GIS_2009\168272_TDI_Hudson\MXD\USACE\Terrestrial_Route_8x11_usace_2012.mxd

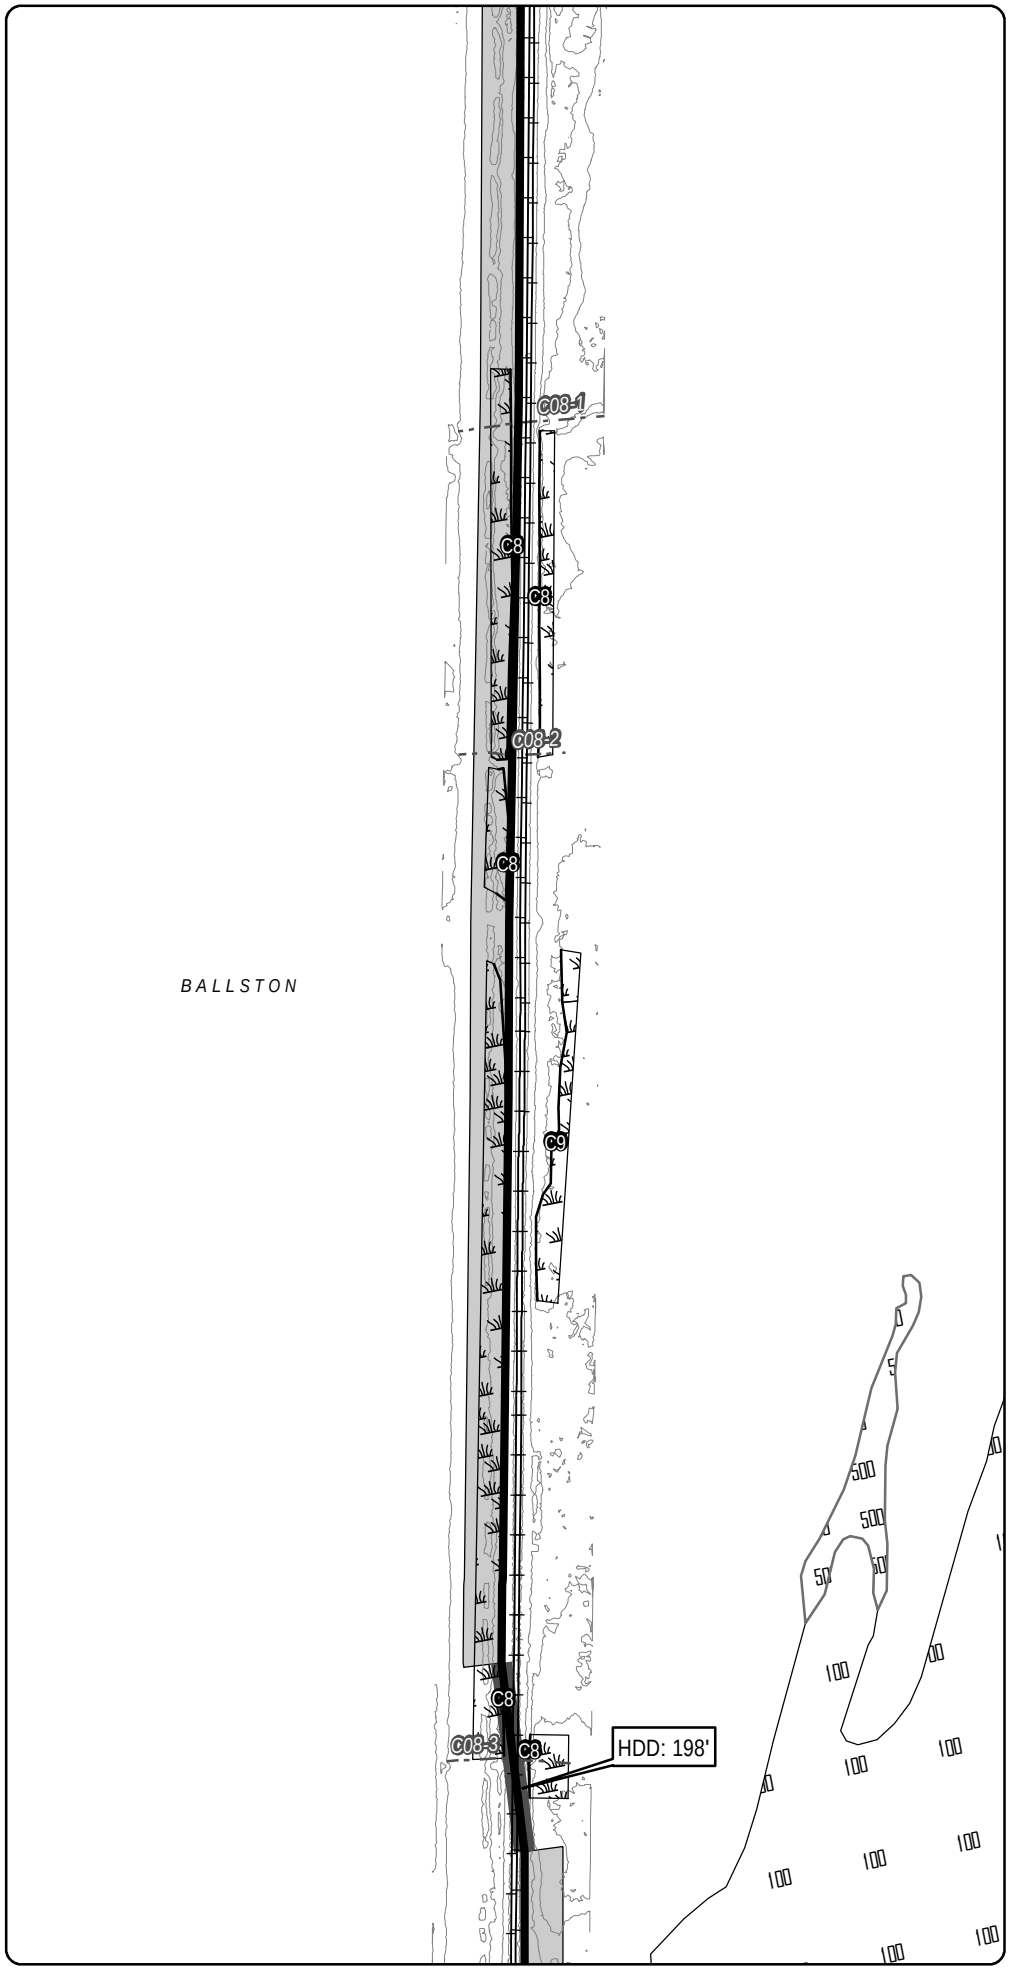

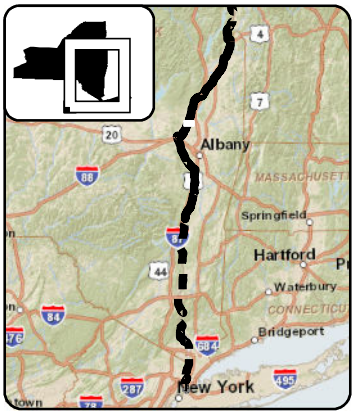

LEGEND

- CHPE Project Milepost
- Proposed CHPE Terrestrial Route HVDC
- Proposed CHPE Submarine Route HVDC
- Proposed CHPE Terrestrial Route HVAC
- Preliminary Construction Corridor
- Perennial Stream Top of Bank
- Intermittent Stream
- Ditch
- Wetland Delineation Line
- Wetland
- 100 Year Flood Zone
- 500 Year Flood Zone
- Hydrography
- Town Boundary
- County Boundary
- Proposed HDD Location
- Proposed Pipe Bridge Location
- Roads
- Rail Line
- Contour - 2'

N

0 100 200

Feet

Transmission Developers Inc.

Champlain Hudson Power Express Project

Champlain Hudson Power Express Inc.

Plan View Map

Terrestrial Route


Sheet 166 of 370


Prepared on 2/27/2012

by: HDR | VHB & TRC

DATA SOURCES: ESRI, NYSDOT, FEMA, NYDEC, NWI, TDI, TRC

R:\Projects\GIS_2009\168272_TDI_Hudson\MXD\USACE\Terrestrial_Route_8x11_usace_2012.mxd

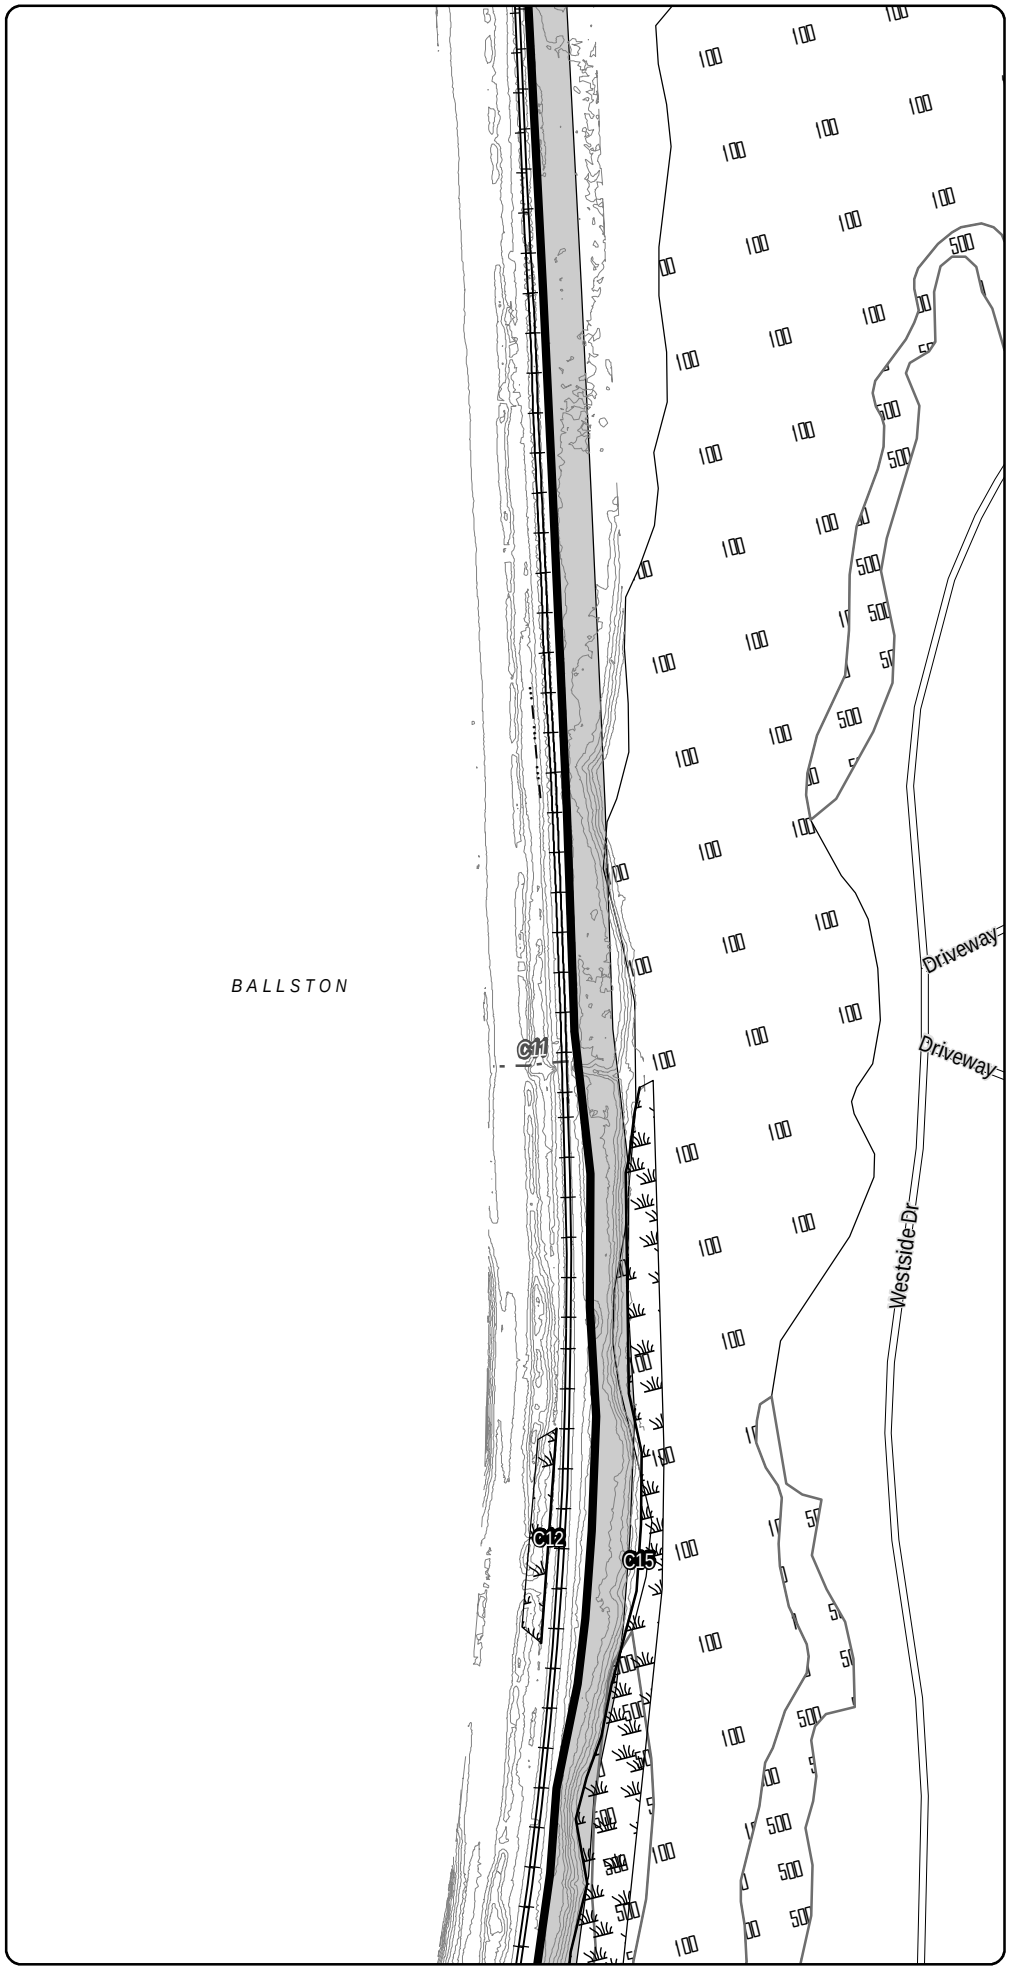

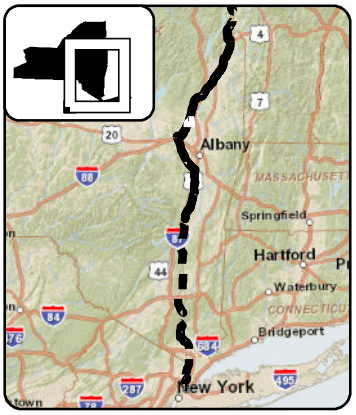

LEGEND

- 1 CHPE Project Milepost
- Proposed CHPE Terrestrial Route HVDC
- Proposed CHPE Submarine Route HVDC
- Proposed CHPE Terrestrial Route HVAC
- Preliminary Construction Corridor
- Perennial Stream Top of Bank
- Intermittent Stream
- Ditch
- Wetland Delineation Line
- Wetland
- 100 Year Flood Zone
- 500 Year Flood Zone
- Hydrography
- Town Boundary
- County Boundary
- Proposed HDD Location
- Proposed Pipe Bridge Location
- Roads
- Rail Line
- Contour - 2'

N

0 100 200

Feet

Transmission Developers Inc.

Champlain Hudson Power Express Project

Champlain Hudson Power Express Inc.

Plan View Map

Terrestrial Route


Sheet 167 of 370


Prepared on 2/27/2012

by: HDR | TDI & TRC

DATA SOURCES: ESRI, NYSDOT, FEMA, NYDEC, NWI, TDI, TRC

R:\Projects\GIS_2009\168272_TDI_Hudson\MXD\USACE\Terrestrial_Route_8x11_usace_2012.mxd

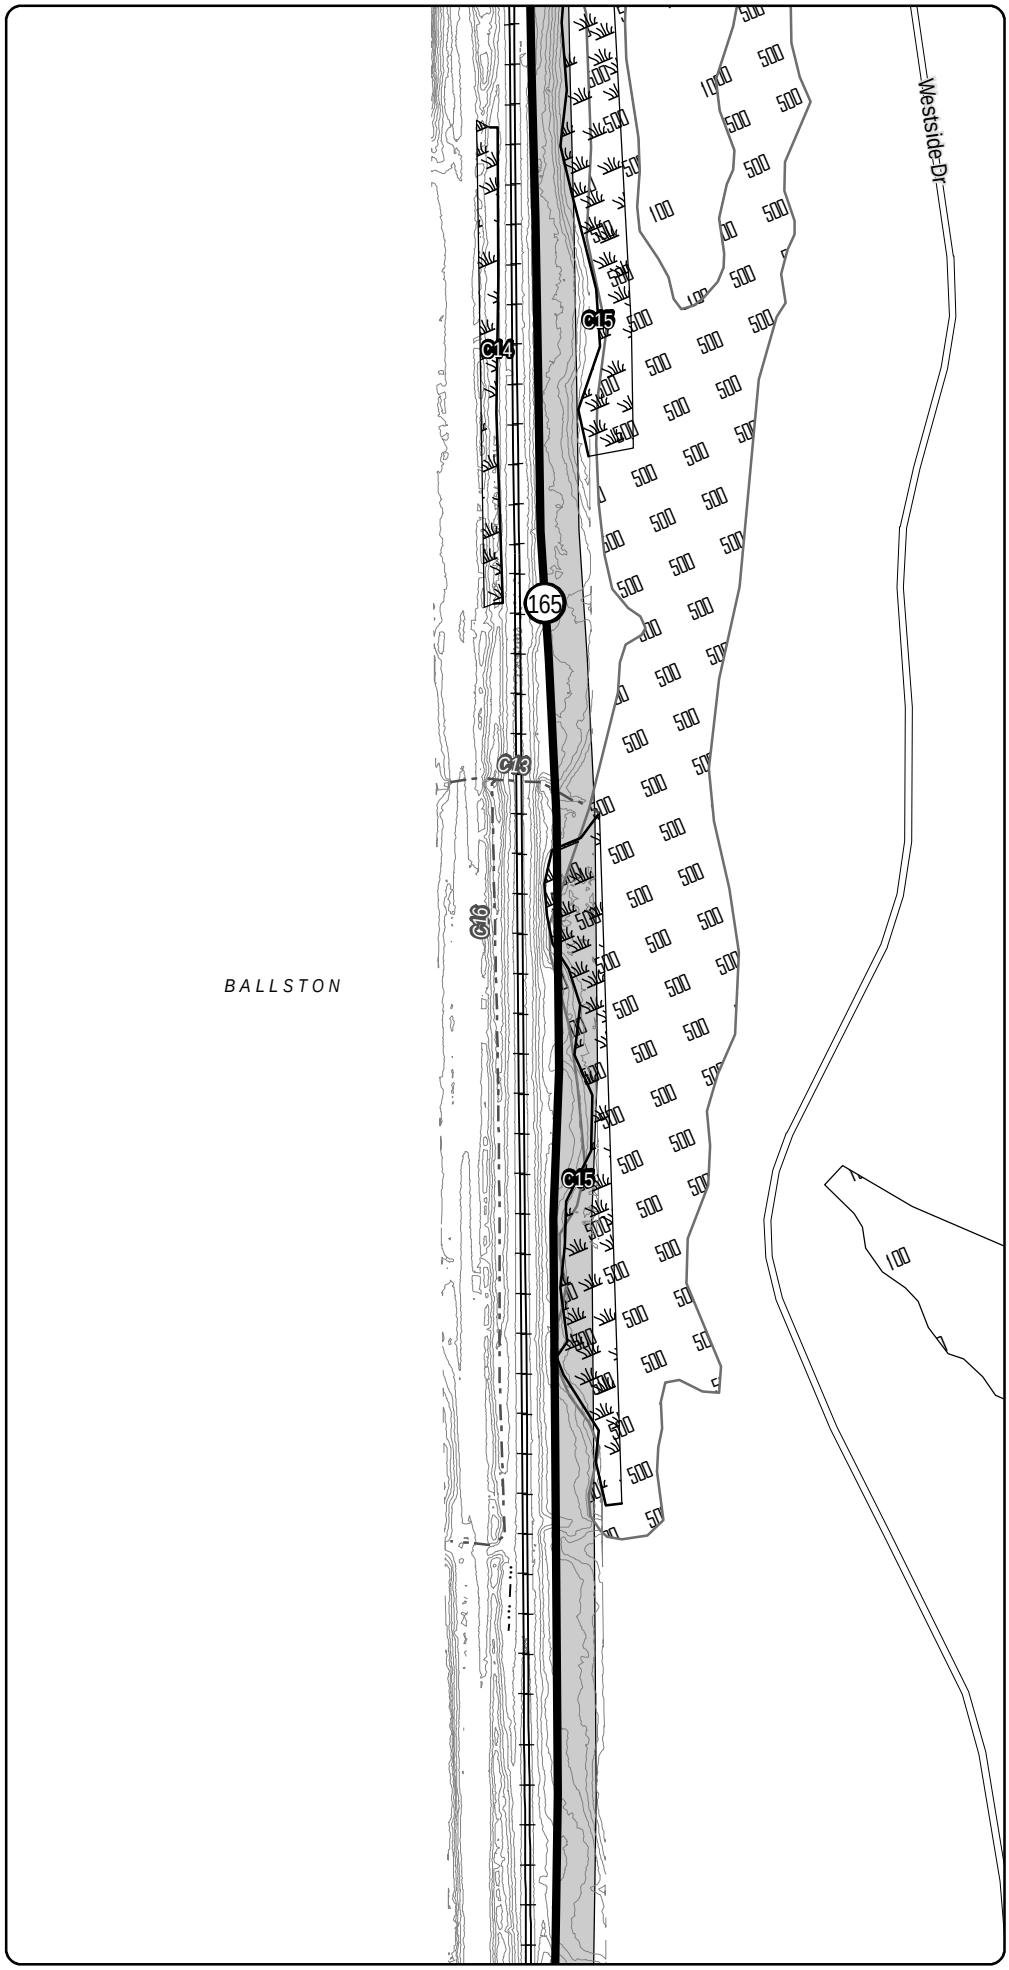

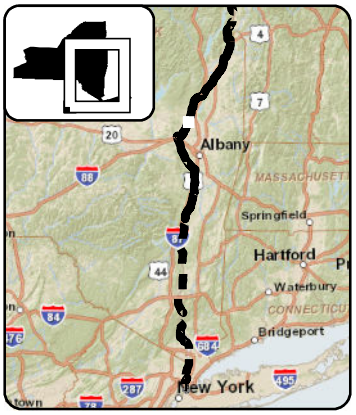

LEGEND

- CHPE Project Milepost
- Proposed CHPE Terrestrial Route HVDC
- Proposed CHPE Submarine Route HVDC
- Proposed CHPE Terrestrial Route HVAC
- Preliminary Construction Corridor
- Perennial Stream Top of Bank
- Intermittent Stream
- Ditch
- Wetland Delineation Line
- Wetland
- 100 Year Flood Zone
- 500 Year Flood Zone
- Hydrography
- Town Boundary
- County Boundary
- Proposed HDD Location
- Proposed Pipe Bridge Location
- Roads
- Rail Line
- Contour - 2'

N

0 100 200

Feet

Transmission Developers Inc.

Champlain Hudson Power Express Project

Champlain Hudson Power Express Inc.

Plan View Map

Terrestrial Route


Sheet 168 of 370


Prepared on 2/27/2012

by: HDR & TRC

DATA SOURCES: ESRI, NYSDOT, FEMA, NYDEC, NWI, TDI, TRC

R:\Projects\GIS_2009\168272_TDI_Hudson\MXD\USACE\Terrestrial_Route_8x11_usace_2012.mxd

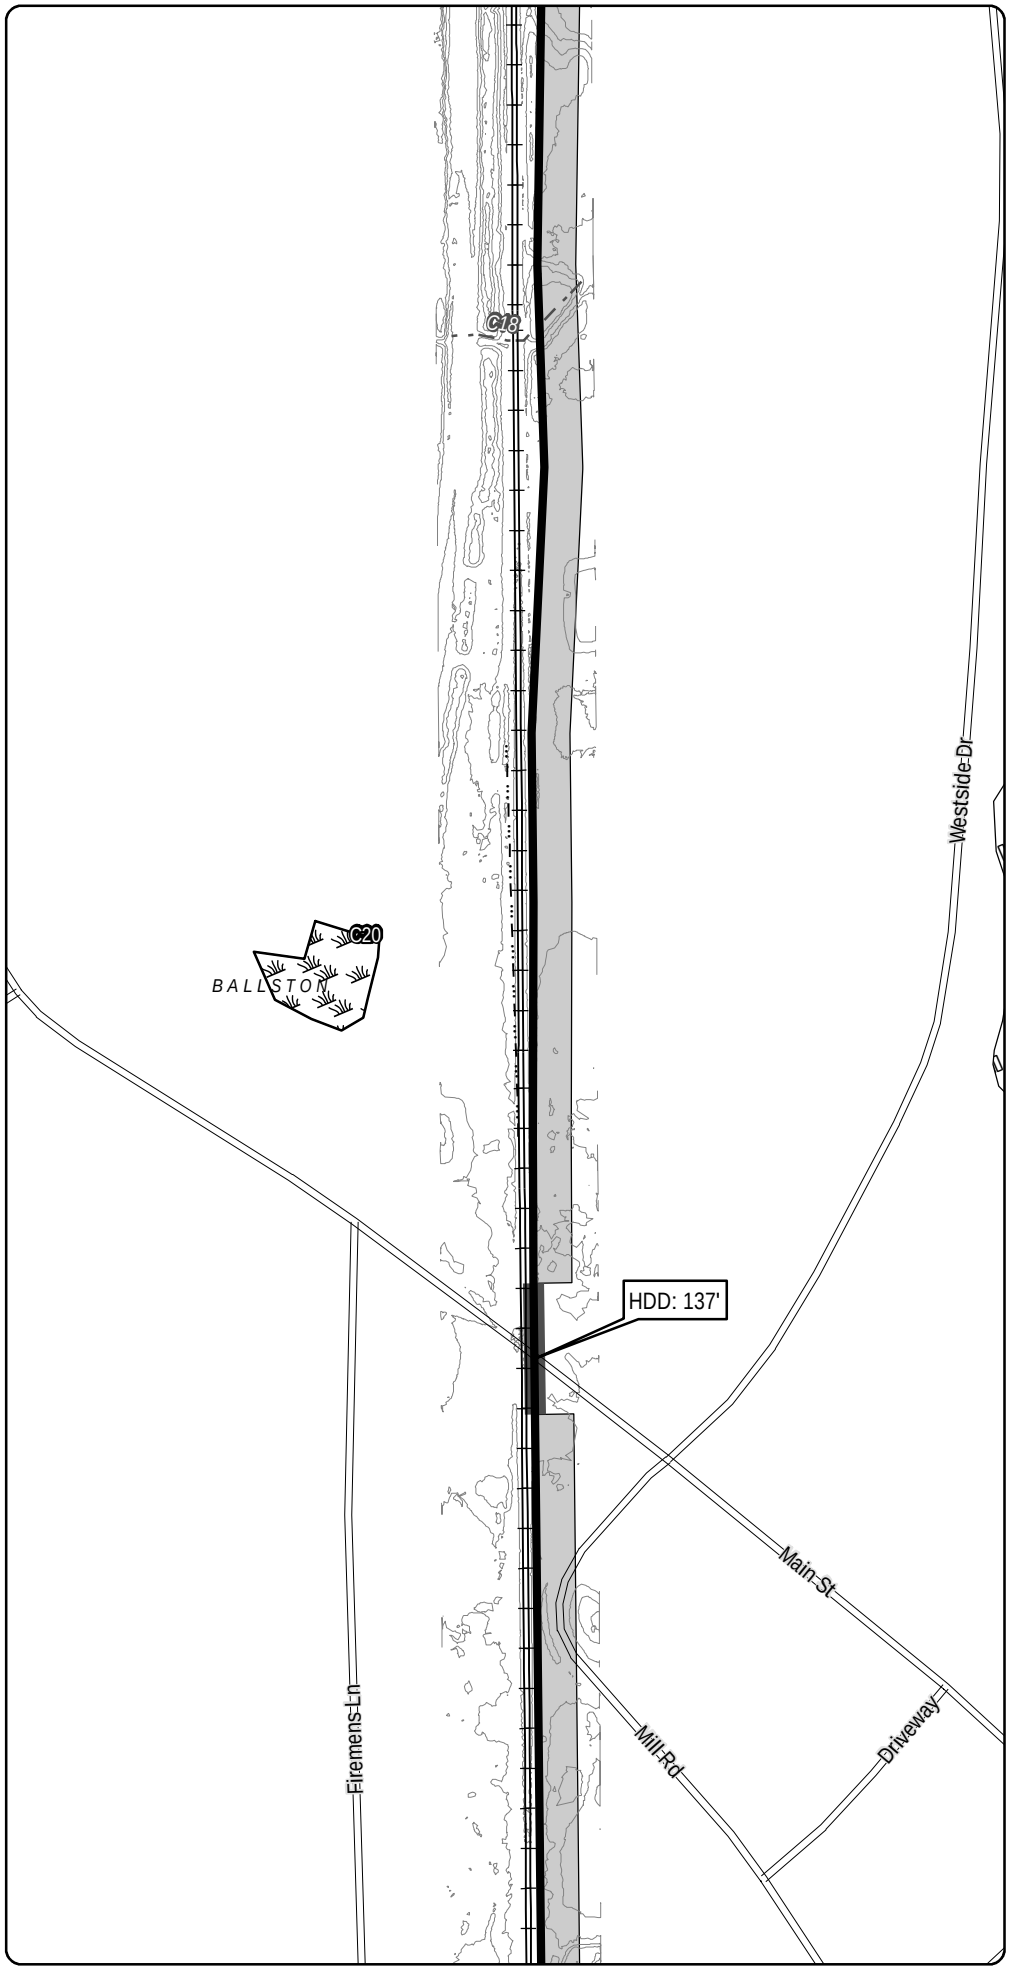

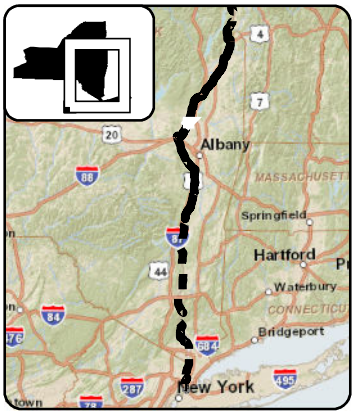

LEGEND

- (1) CHPE Project Milepost
- Proposed CHPE Terrestrial Route HVDC
- Proposed CHPE Submarine Route HVDC
- Proposed CHPE Terrestrial Route HVAC
- Preliminary Construction Corridor
- Perennial Stream Top of Bank
- Intermittent Stream
- Ditch
- Wetland Delineation Line
- Wetland
- 100 Year Flood Zone
- 500 Year Flood Zone
- Hydrography
- Town Boundary
- County Boundary
- Proposed HDD Location
- Proposed Pipe Bridge Location
- Roads
- Rail Line
- Contour - 2'

N

0 100 200

Feet

Transmission Developers Inc.

Champlain Hudson Power Express Project

Champlain Hudson Power Express Inc.

Plan View Map

Terrestrial Route


Sheet 169 of 370


Prepared on 2/27/2012

by: HDR | TDI & TRC

DATA SOURCES: ESRI, NYSDOT, FEMA, NYDEC, NWI, TDI, TRC

R:\Projects\GIS_2009\168272_TDI_Hudson\MXD\USACE\Terrestrial_Route_8x11_usace_2012.mxd

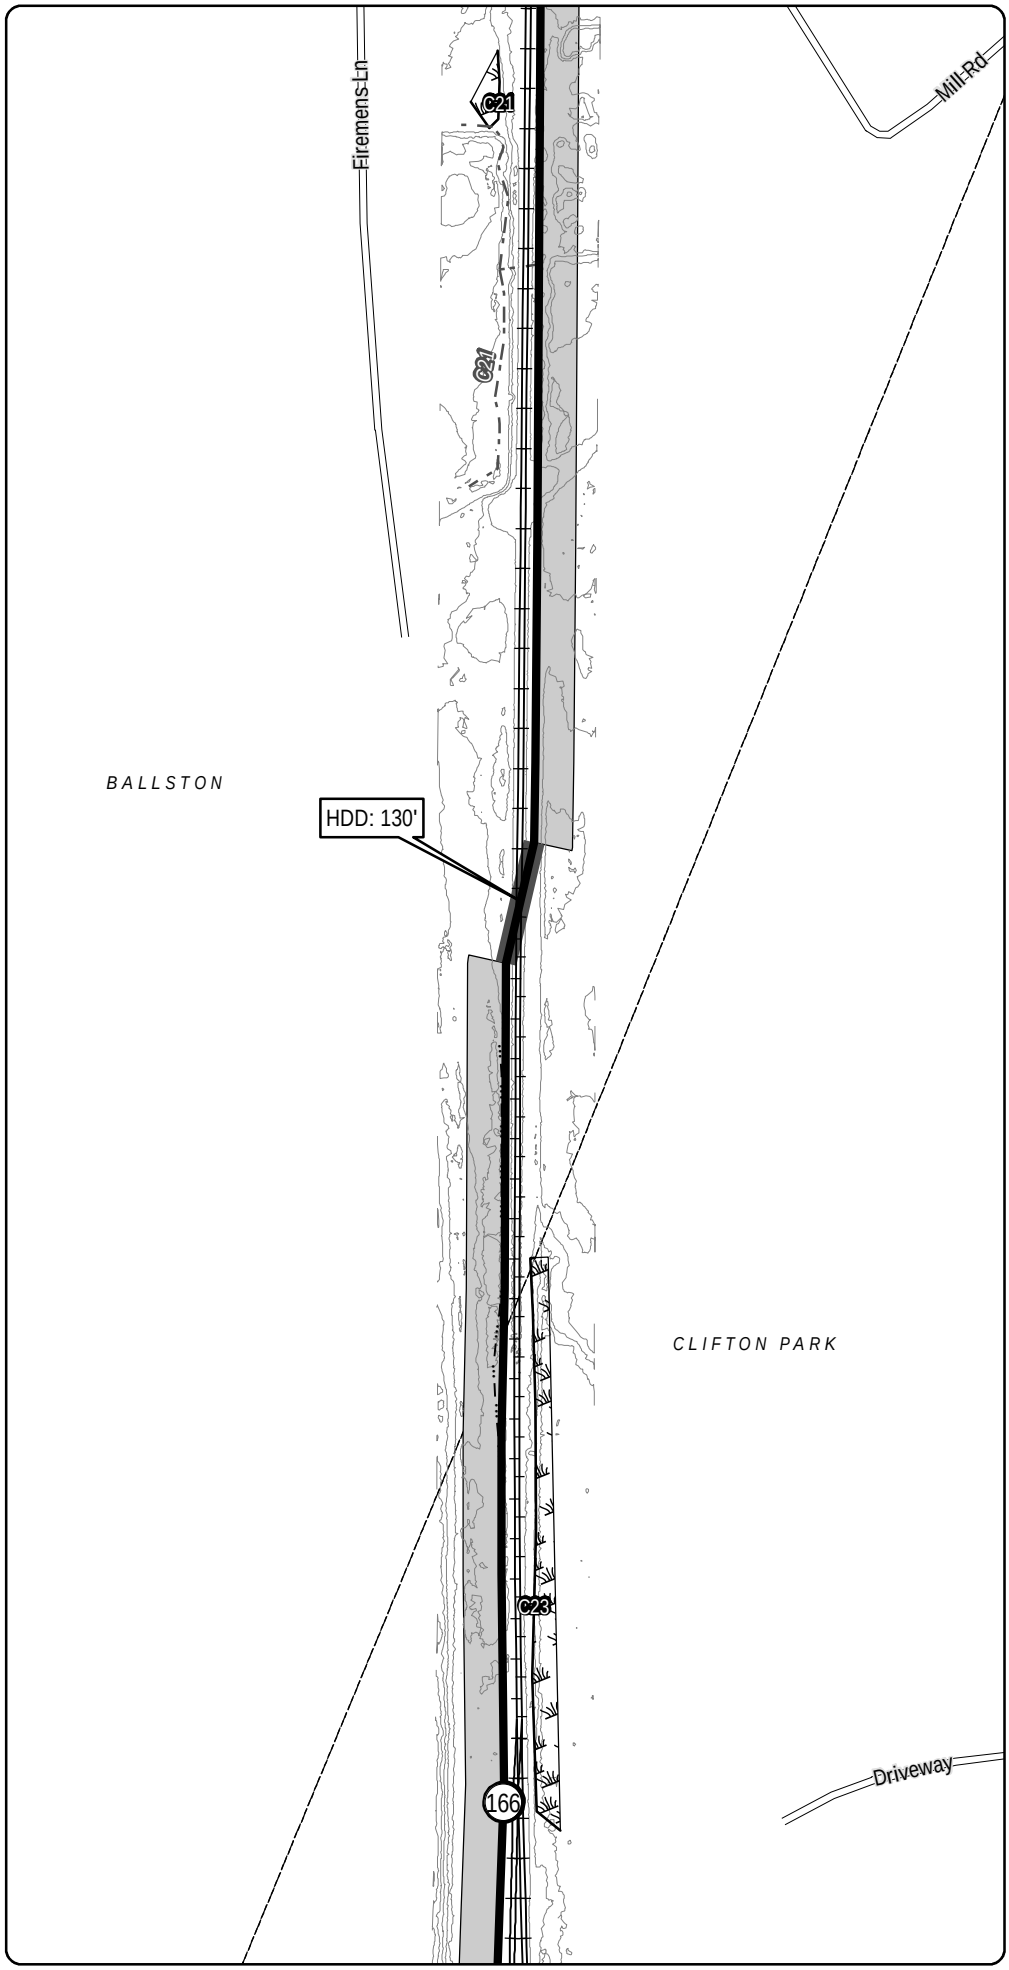

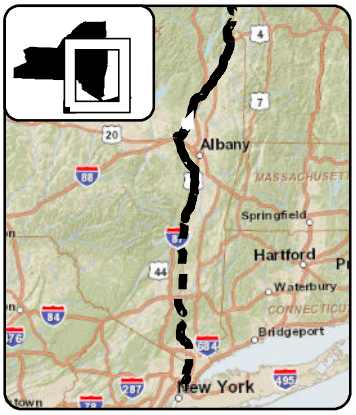

LEGEND

- CHPE Project Milepost
- Proposed CHPE Terrestrial Route HVDC
- Proposed CHPE Submarine Route HVDC
- Proposed CHPE Terrestrial Route HVAC
- Preliminary Construction Corridor
- Perennial Stream Top of Bank
- Intermittent Stream
- Ditch
- Wetland Delineation Line
- Wetland
- 100 Year Flood Zone
- 500 Year Flood Zone
- Hydrography
- Town Boundary
- County Boundary
- Proposed HDD Location
- Proposed Pipe Bridge Location
- Roads
- Rail Line
- Contour - 2'

N

0 100 200

Feet

Transmission Developers Inc.

Champlain Hudson Power Express Project

Champlain Hudson Power Express Inc.

Plan View Map

Terrestrial Route


Sheet 170 of 370


Prepared on 2/27/2012

by: HDR | DTA & TRC

DATA SOURCES: ESRI, NYSDOT, FEMA, NYDEC, NWI, TDI, TRC

R:\Projects\GIS_2009\168272_TDI_Hudson\MXD\USACE\Terrestrial_Route_8x11_usace_2012.mxd

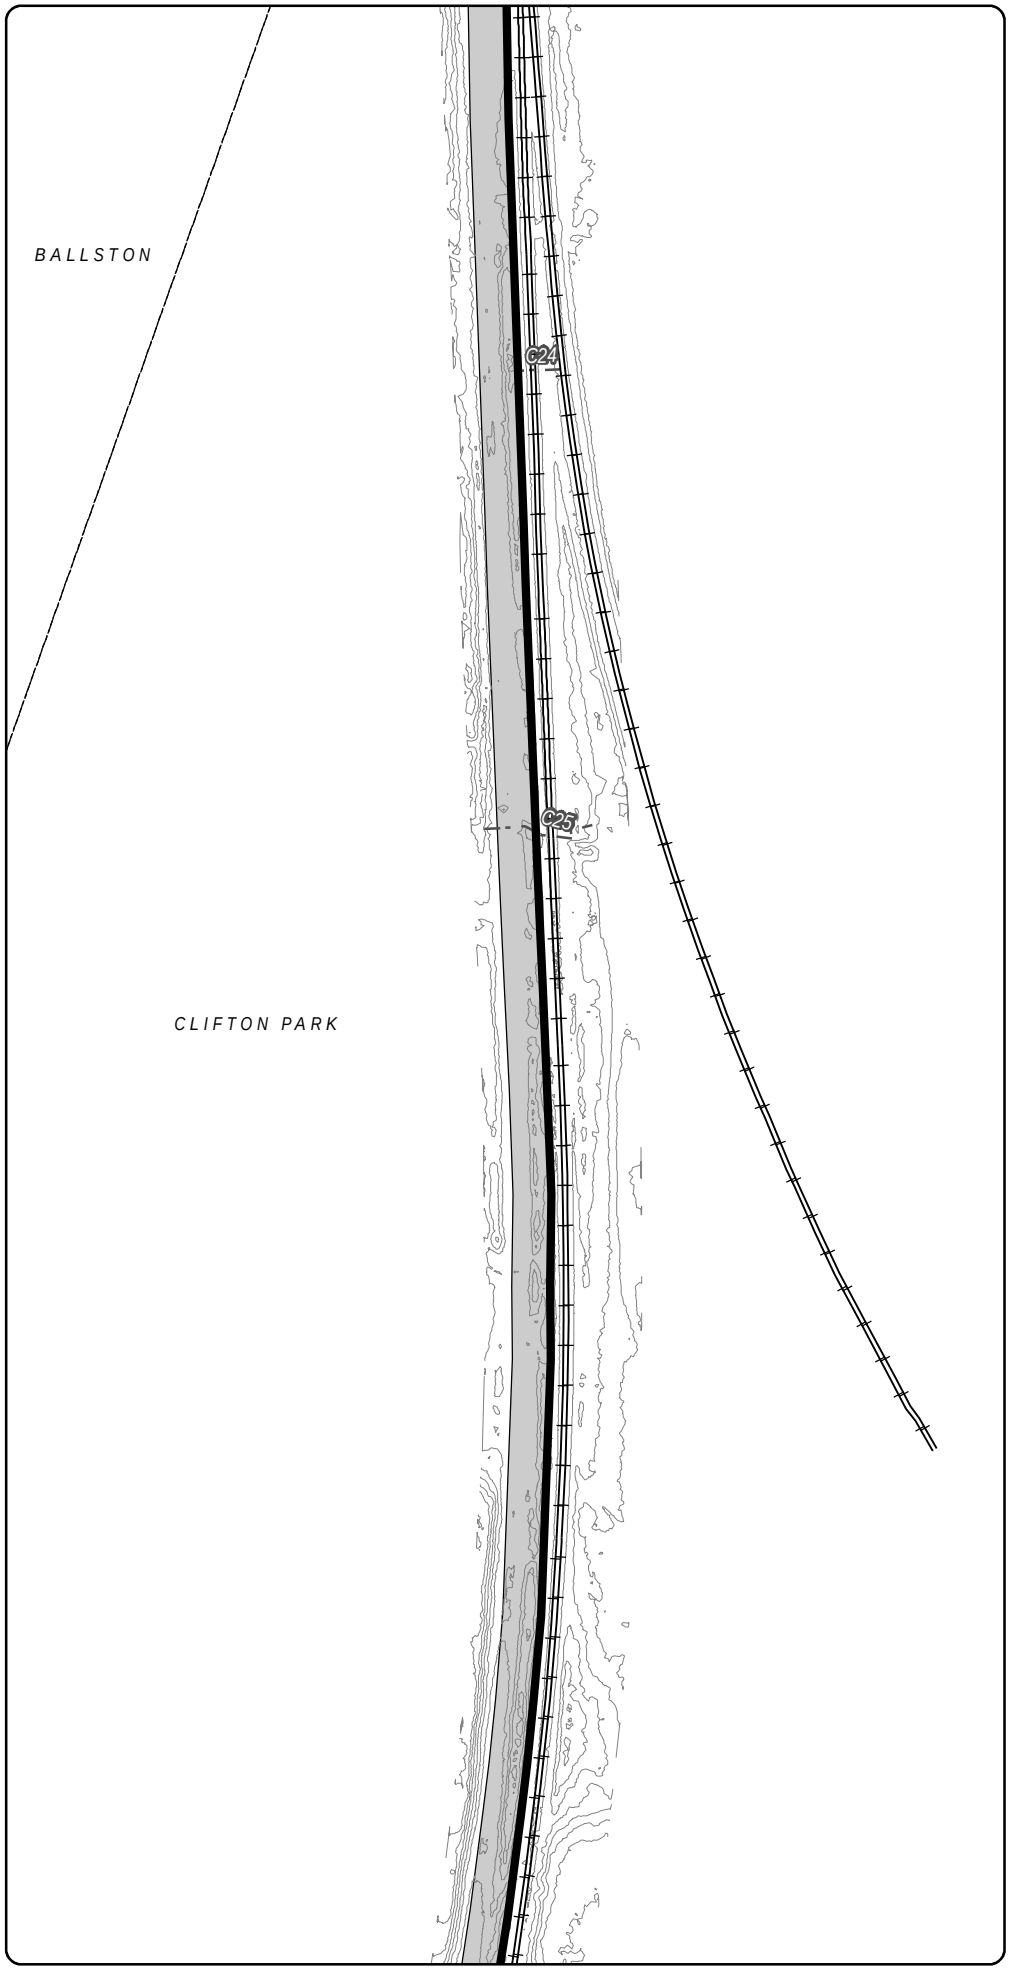

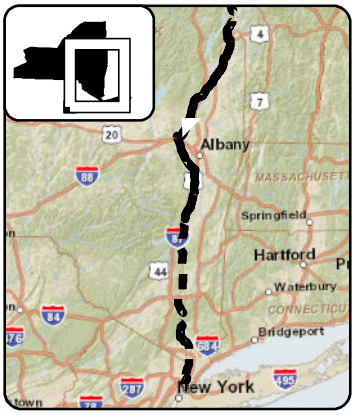

LEGEND

- CHPE Project Milepost
- Proposed CHPE Terrestrial Route HVDC
- Proposed CHPE Submarine Route HVDC
- Proposed CHPE Terrestrial Route HVAC
- Preliminary Construction Corridor
- Perennial Stream Top of Bank
- Intermittent Stream
- Ditch
- Wetland Delineation Line
- Wetland
- 100 Year Flood Zone
- 500 Year Flood Zone
- Hydrography
- Town Boundary
- County Boundary
- Proposed HDD Location
- Proposed Pipe Bridge Location
- Roads
- Rail Line
- Contour - 2'

0 100 200

Feet

Transmission Developers Inc.

Champlain Hudson Power Express Project

Champlain Hudson Power Express Inc.

Plan View Map

Terrestrial Route


Sheet 171 of 370


Prepared on 2/27/2012

by: HDR | DTA & TRC

DATA SOURCES: ESRI, NYSDOT, FEMA, NYDEC, NWI, TDI, TRC

R:\Projects\GIS_2009\168272_TDI_Hudson\MXD\USACE\Terrestrial_Route_8x11_usace_2012.mxd

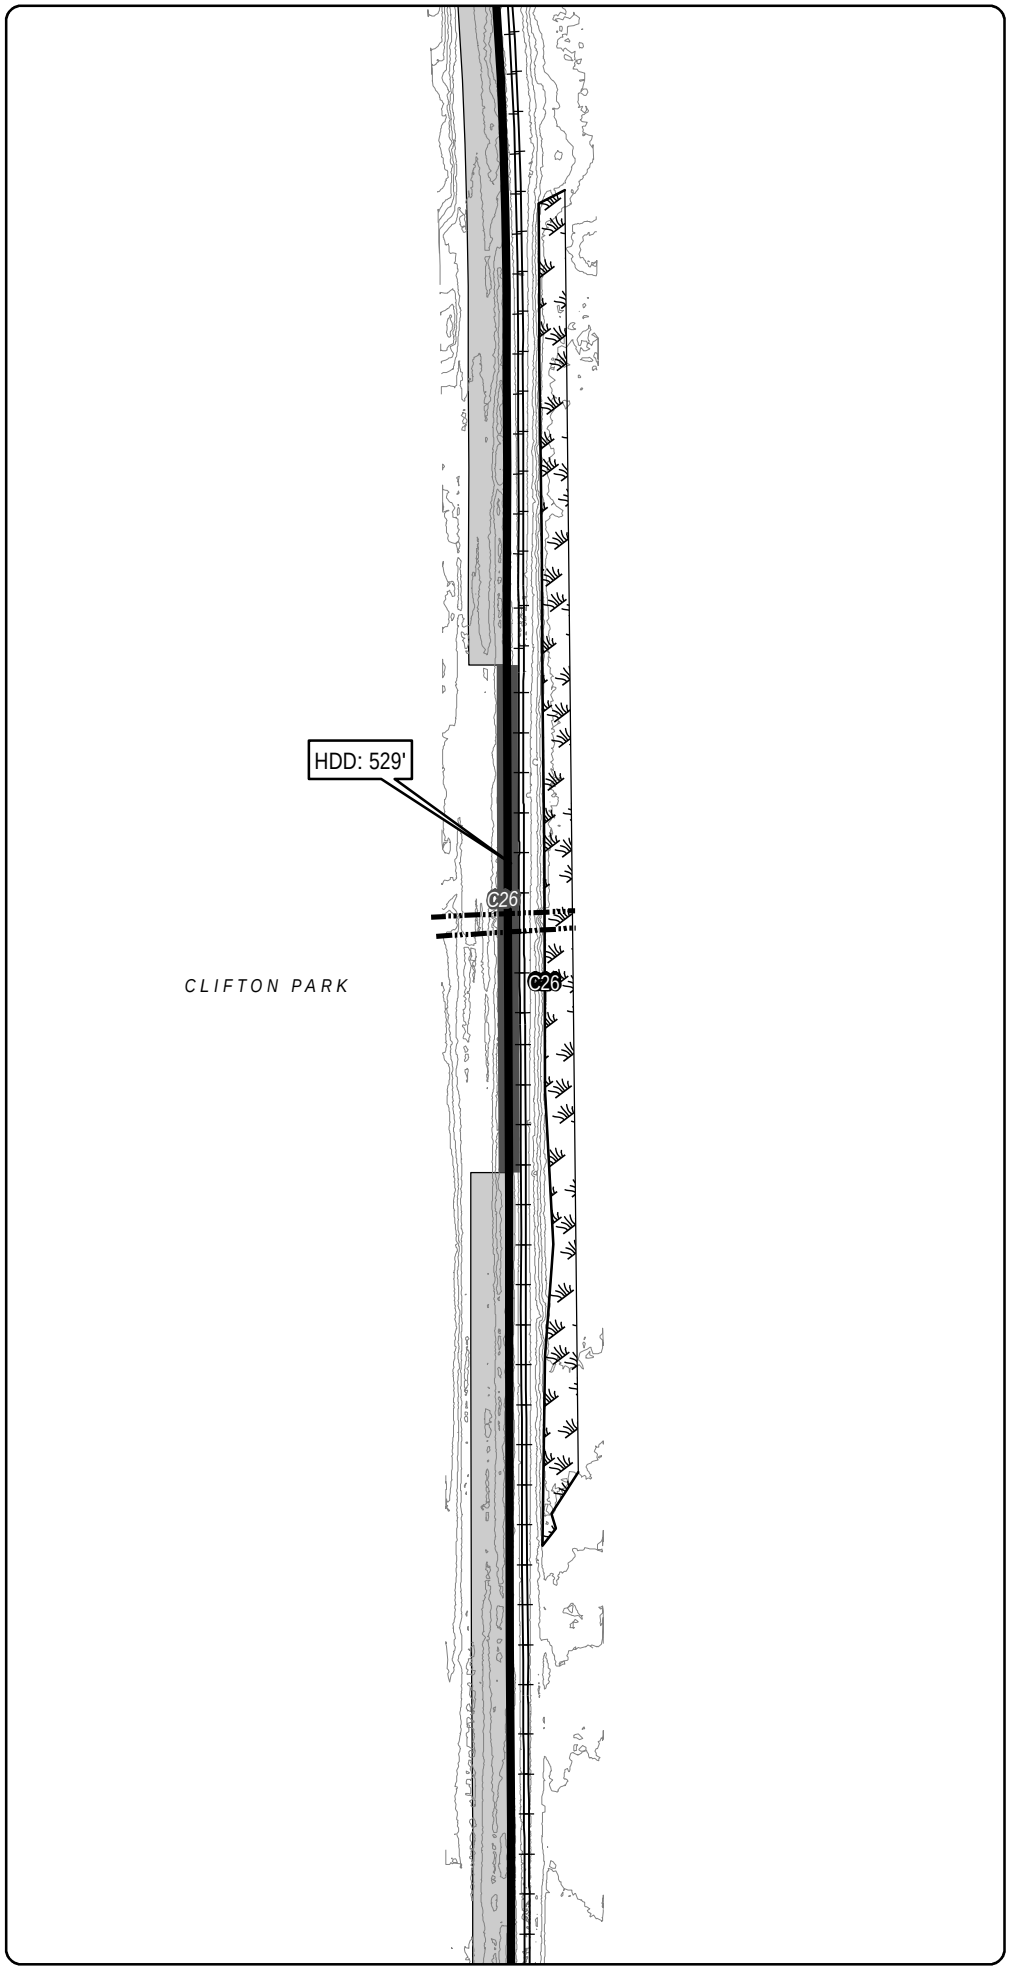

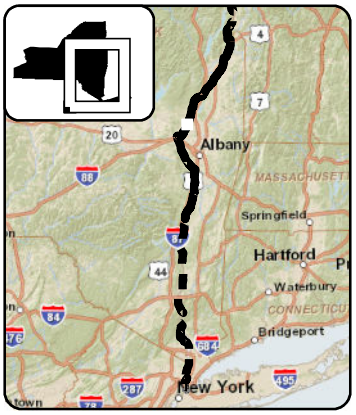

LEGEND

- CHPE Project Milepost
- Proposed CHPE Terrestrial Route HVDC
- Proposed CHPE Submarine Route HVDC
- Proposed CHPE Terrestrial Route HVAC
- Preliminary Construction Corridor
- Perennial Stream Top of Bank
- Intermittent Stream
- Ditch
- Wetland Delineation Line
- Wetland
- 100 Year Flood Zone
- 500 Year Flood Zone
- Hydrography
- Town Boundary
- County Boundary
- Proposed HDD Location
- Proposed Pipe Bridge Location
- Roads
- Rail Line
- Contour - 2'

N

0 100 200

Feet

Transmission Developers Inc.

Champlain Hudson Power Express Project

Champlain Hudson Power Express Inc.

Plan View Map

Terrestrial Route

Sheet 172 of 370


Prepared on 2/27/2012


by: HDR | VHB & TRC

DATA SOURCES: ESRI, NYSDOT, FEMA, NYDEC, NWI, TDI, TRC

R:\Projects\GIS_2009\168272_TDI_Hudson\MXD\USACE\Terrestrial_Route_8x11_usace_2012.mxd

Sheet 172

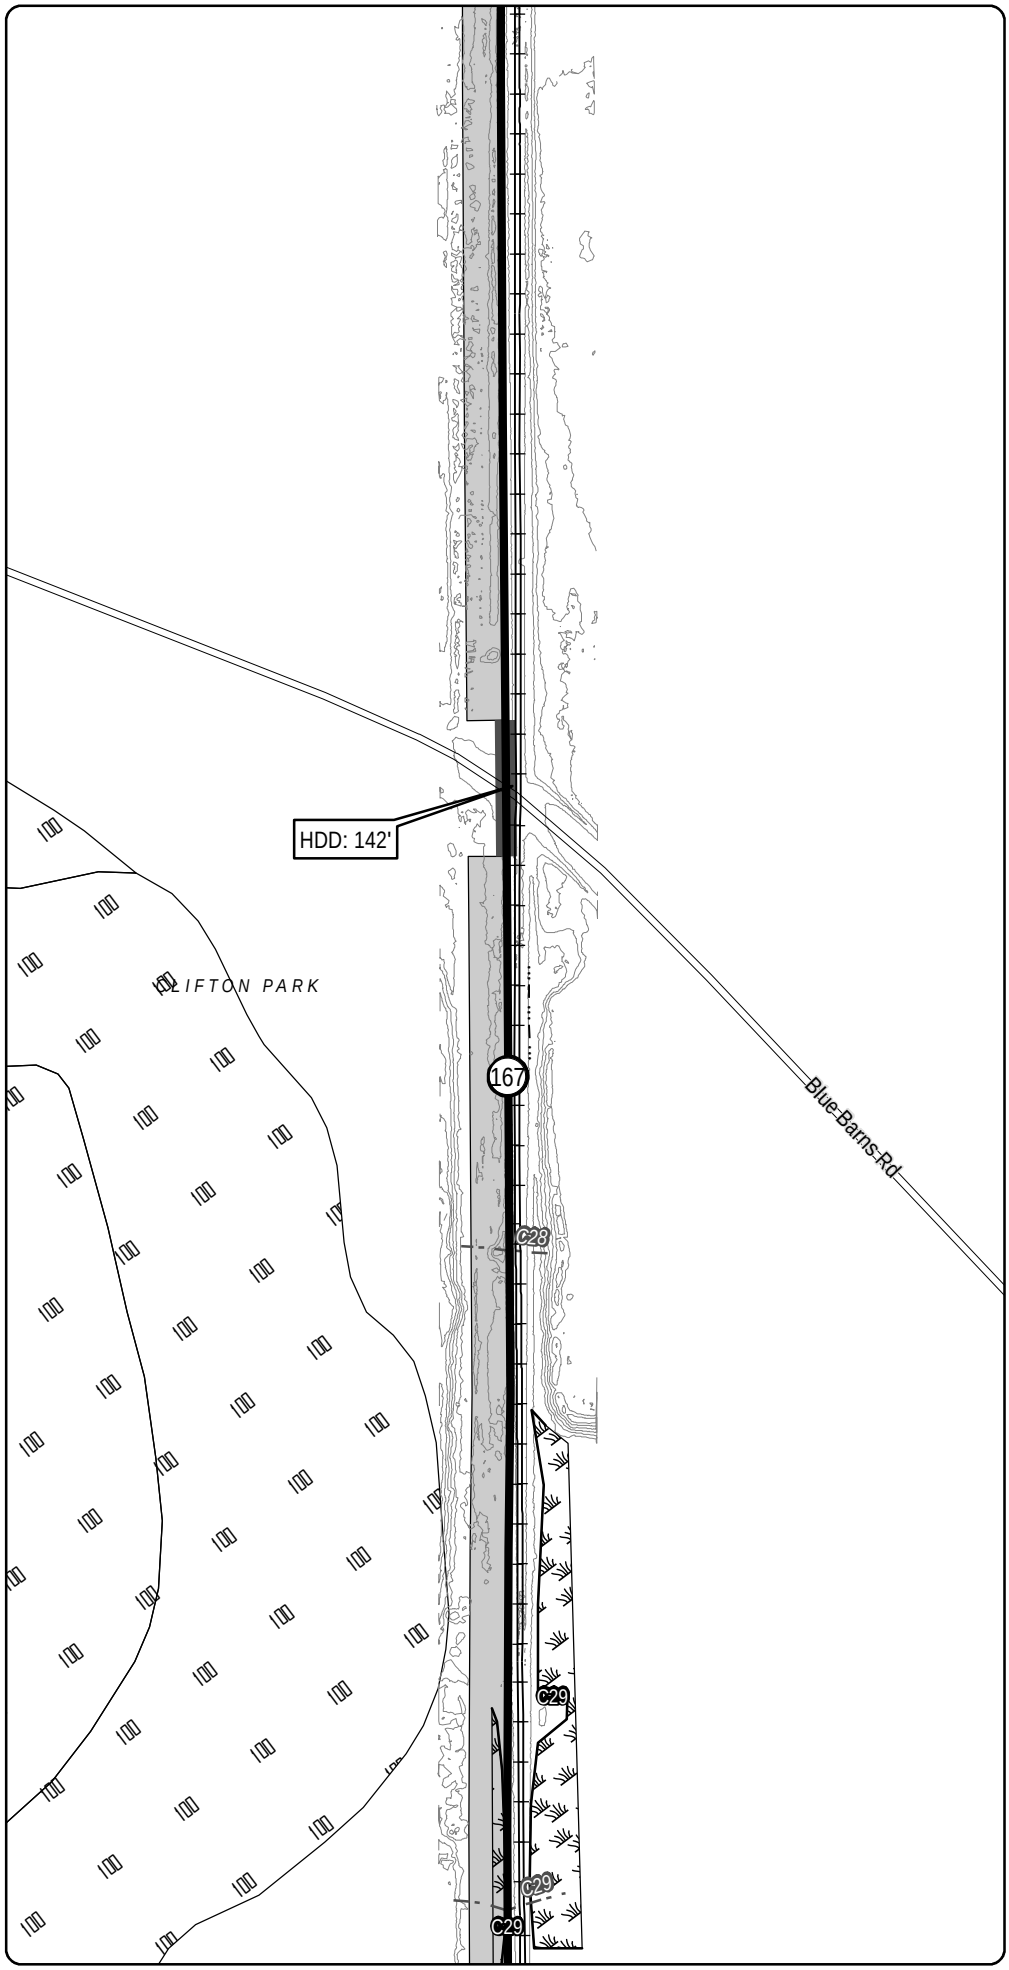

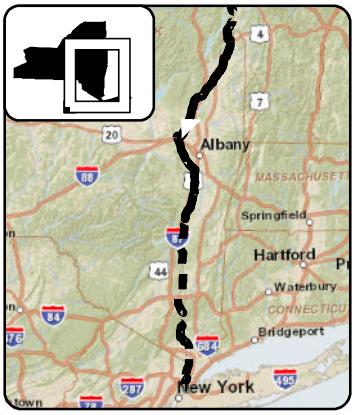

LEGEND

- CHPE Project Milepost
- Proposed CHPE Terrestrial Route HVDC
- Proposed CHPE Submarine Route HVDC
- Proposed CHPE Terrestrial Route HVAC
- Preliminary Construction Corridor
- Perennial Stream Top of Bank
- Intermittent Stream
- Ditch
- Wetland Delineation Line
- Wetland
- 100 Year Flood Zone
- 500 Year Flood Zone
- Hydrography
- Town Boundary
- County Boundary
- Proposed HDD Location
- Proposed Pipe Bridge Location
- Roads
- Rail Line
- Contour - 2'

N

0 100 200

Feet

Transmission Developers Inc.

Champlain Hudson Power Express Project

Champlain Hudson Power Express Inc.

Plan View Map

Terrestrial Route

Sheet 173 of 370

Prepared on 2/27/2012


by: HDR | TDI & TRC

DATA SOURCES: ESRI, NYSDOT, FEMA, NYDEC, NWI, TDI, TRC

Sheet 174

R:\Projects\GIS_2009\168272_TDI_Hudson\MXD\USACE\Terrestrial_Route_8x11_usace_2012.mxd



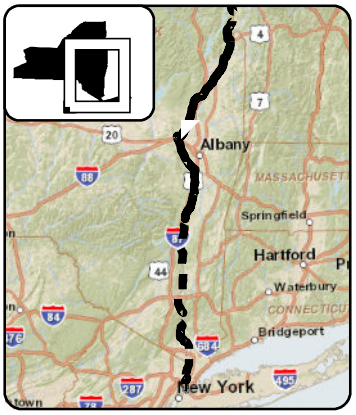

LEGEND

- CHPE Project Milepost
- Proposed CHPE Terrestrial Route HVDC
- Proposed CHPE Submarine Route HVDC
- Proposed CHPE Terrestrial Route HVAC
- Preliminary Construction Corridor
- Perennial Stream Top of Bank
- Intermittent Stream
- Ditch
- Wetland Delineation Line
- Wetland
- 100 Year Flood Zone
- 500 Year Flood Zone
- Hydrography
- Town Boundary
- County Boundary
- Proposed HDD Location
- Proposed Pipe Bridge Location
- Roads
- Rail Line
- Contour - 2'

N

0 100 200

Feet

Transmission Developers Inc.

Champlain Hudson Power Express Project

Champlain Hudson Power Express Inc.

Plan View Map

Terrestrial Route


Sheet 174 of 370


Prepared on 2/27/2012

by: HDR | TRC &

DATA SOURCES: ESRI, NYSDOT, FEMA, NYDEC, NWI, TDI, TRC

R:\Projects\GIS_2009\168272_TDI_Hudson\MXD\USACE\Terrestrial_Route_8x11_usace_2012.mxd

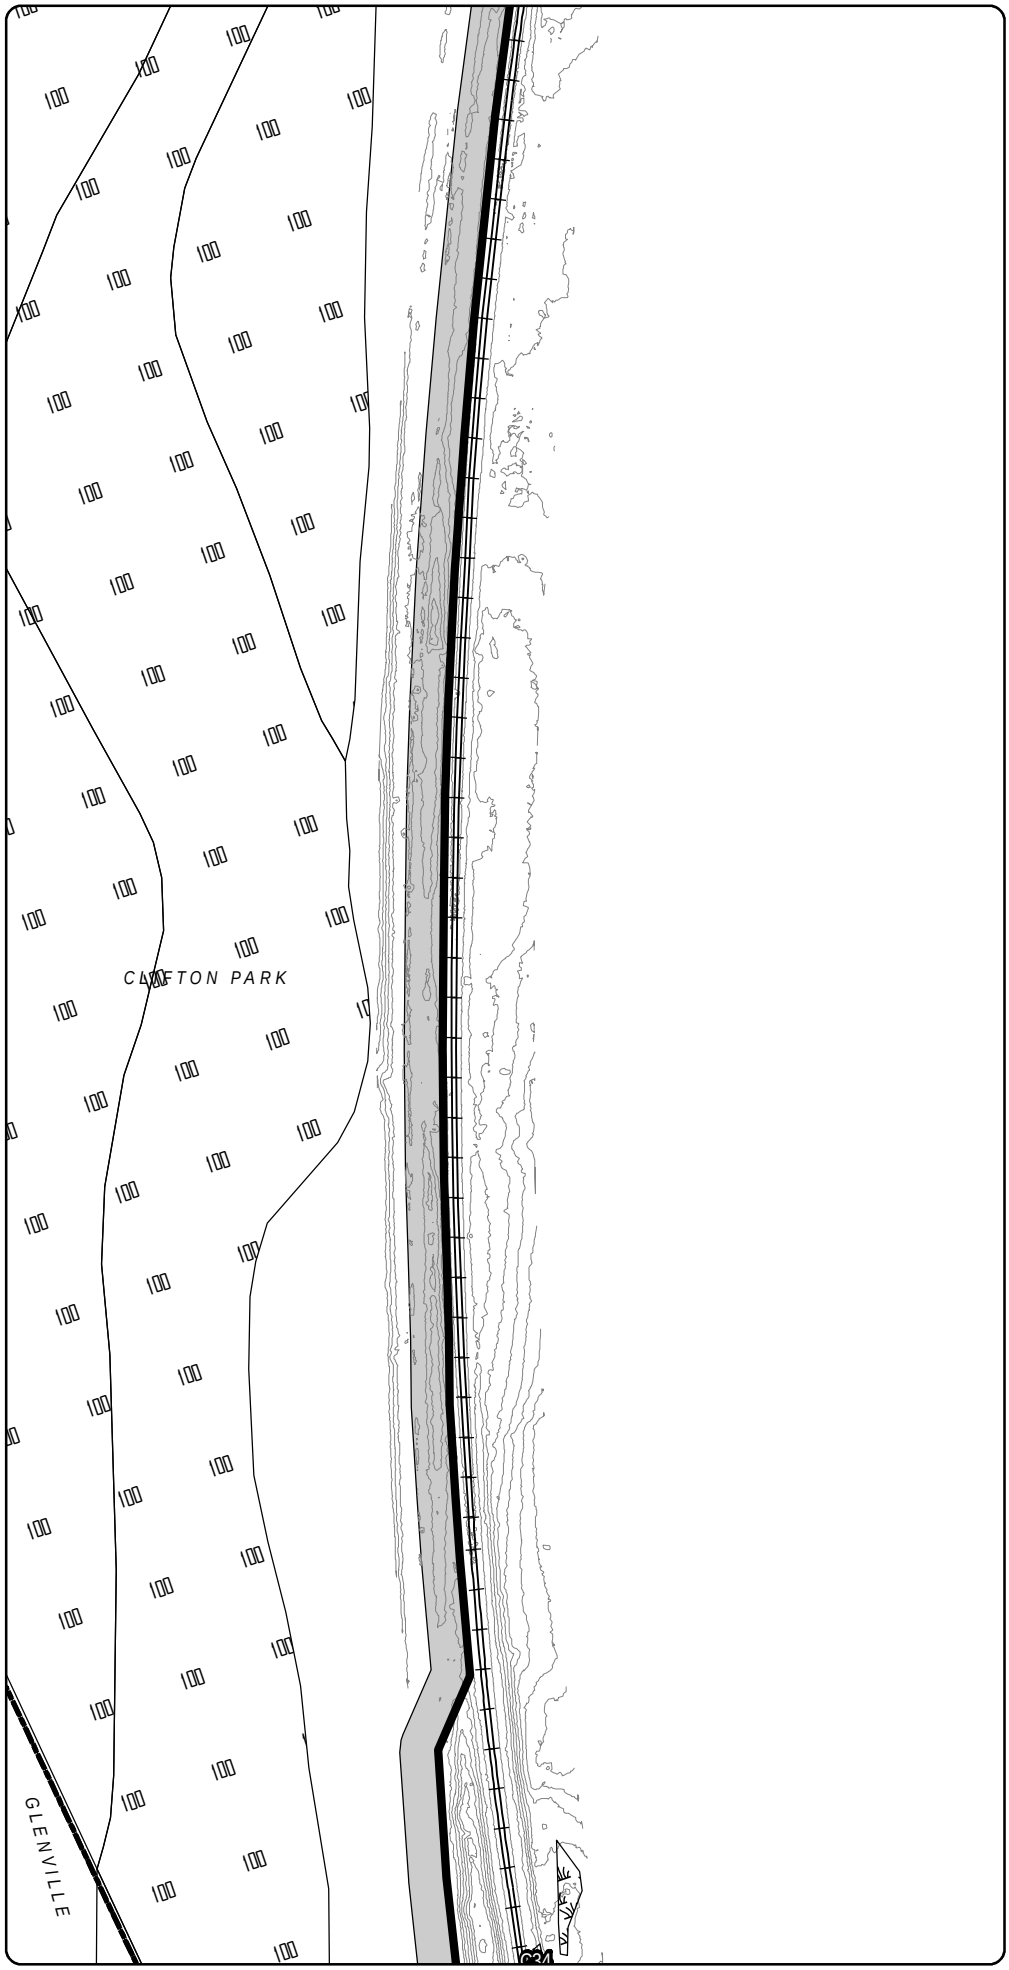

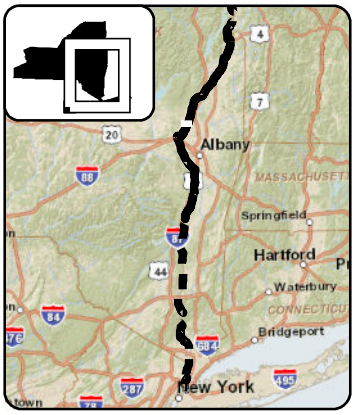

LEGEND

- CHPE Project Milepost
- Proposed CHPE Terrestrial Route HVDC
- Proposed CHPE Submarine Route HVDC
- Proposed CHPE Terrestrial Route HVAC
- Preliminary Construction Corridor
- Perennial Stream Top of Bank
- Intermittent Stream
- Ditch
- Wetland Delineation Line
- Wetland
- 100 Year Flood Zone
- 500 Year Flood Zone
- Hydrography
- Town Boundary
- County Boundary
- Proposed HDD Location
- Proposed Pipe Bridge Location
- Roads
- Rail Line
- Contour - 2'

N

0 100 200

Feet

Transmission Developers Inc.

Champlain Hudson Power Express Project

Champlain Hudson Power Express Inc.

Plan View Map

Terrestrial Route

Sheet 175 of 370


Prepared on 2/27/2012


by: HDR | TDI & TRC

DATA SOURCES: ESRI, NYSDOT, FEMA, NYDEC, NWI, TDI, TRC

R:\Projects\GIS_2009\168272_TDI_Hudson\MXD\USACE\Terrestrial_Route_8x11_usace_2012.mxd

Sheet 175

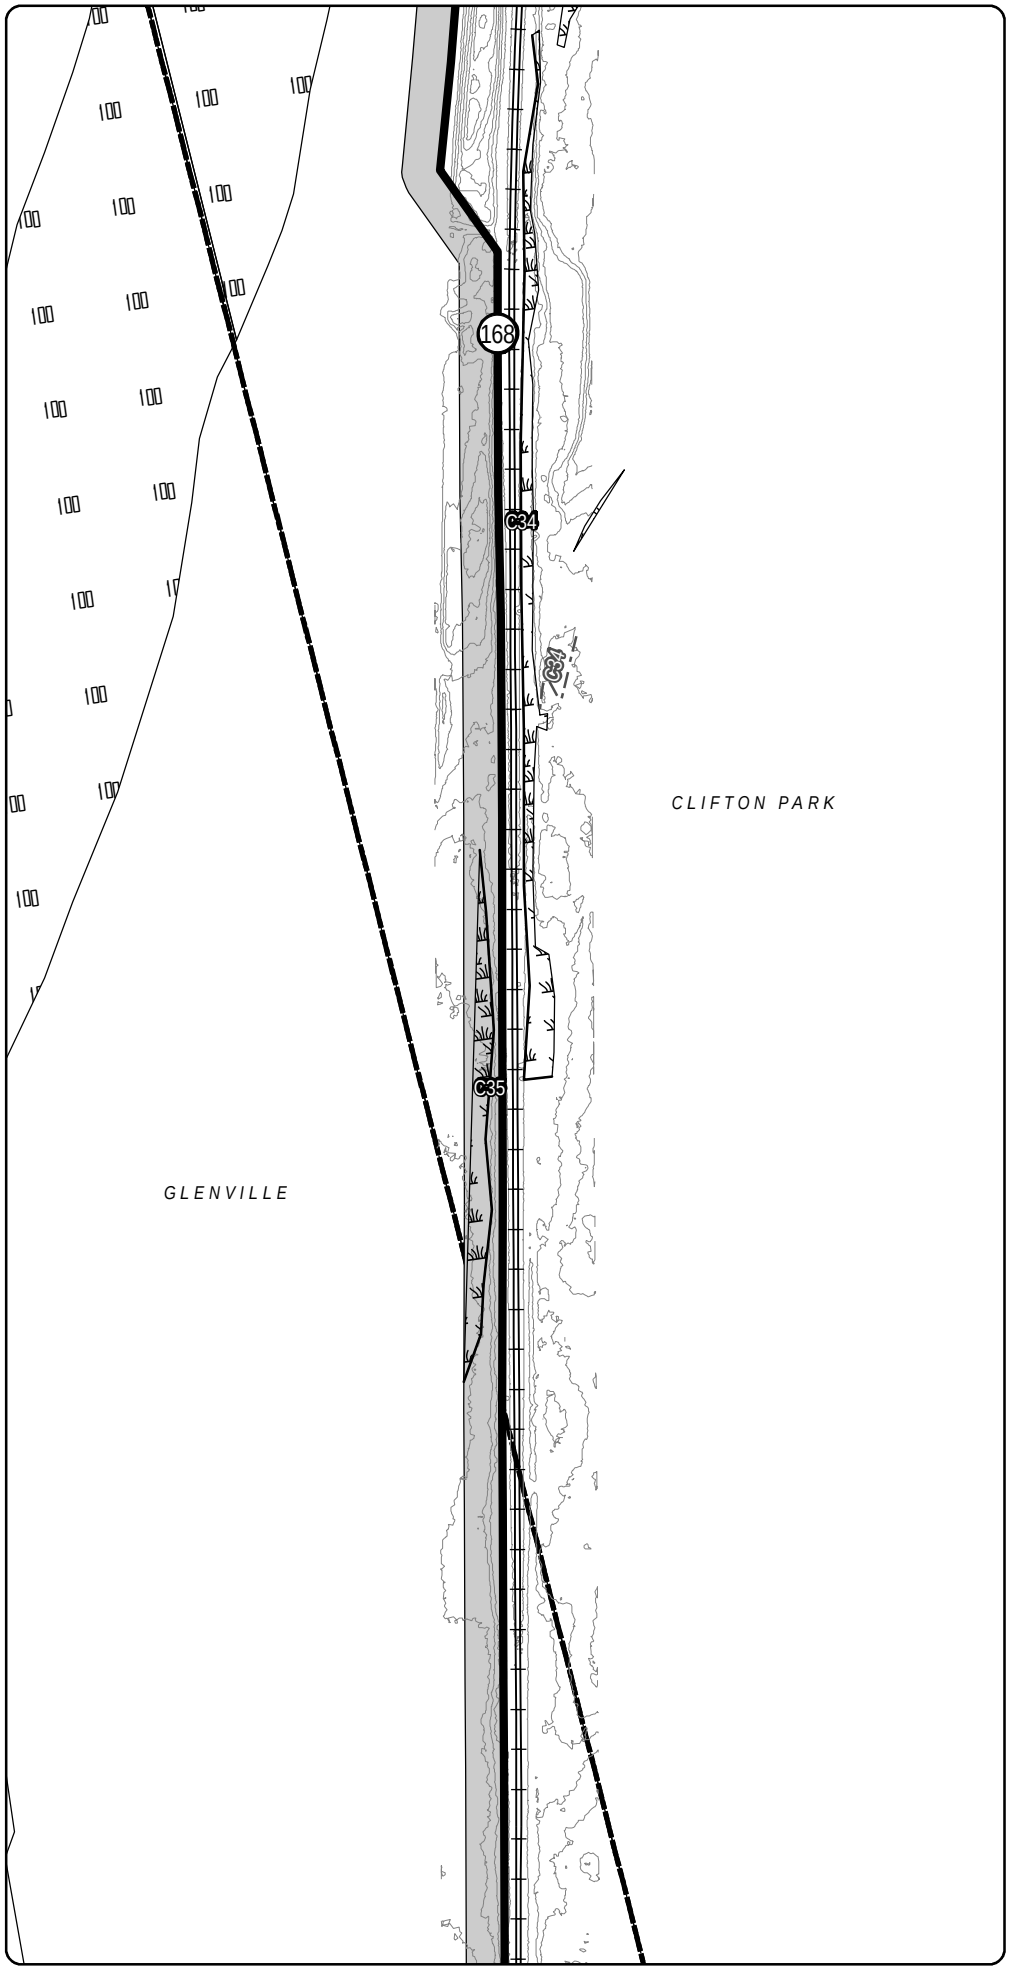

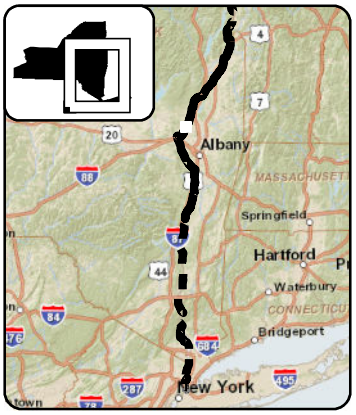

LEGEND

- CHPE Project Milepost
- Proposed CHPE Terrestrial Route HVDC
- Proposed CHPE Submarine Route HVDC
- Proposed CHPE Terrestrial Route HVAC
- Preliminary Construction Corridor
- Perennial Stream Top of Bank
- Intermittent Stream
- Ditch
- Wetland Delineation Line
- Wetland
- 100 Year Flood Zone
- 500 Year Flood Zone
- Hydrography
- Town Boundary
- County Boundary
- Proposed HDD Location
- Proposed Pipe Bridge Location
- Roads
- Rail Line
- Contour - 2'

N

0 100 200

Feet

Transmission Developers Inc.

Champlain Hudson Power Express Project

Champlain Hudson Power Express Inc.

Plan View Map

Terrestrial Route

Sheet 176 of 370

Prepared on 2/27/2012


by: HDR | VHB & TRC


DATA SOURCES: ESRI, NYSDOT, FEMA, NYDEC, NWI, TDI, TRC

Sheet 177

R:\Projects\GIS_2009\168272_TDI_Hudson\MXD\USACE\Terrestrial_Route_8x11_usace_2012.mxd

Sheet 176

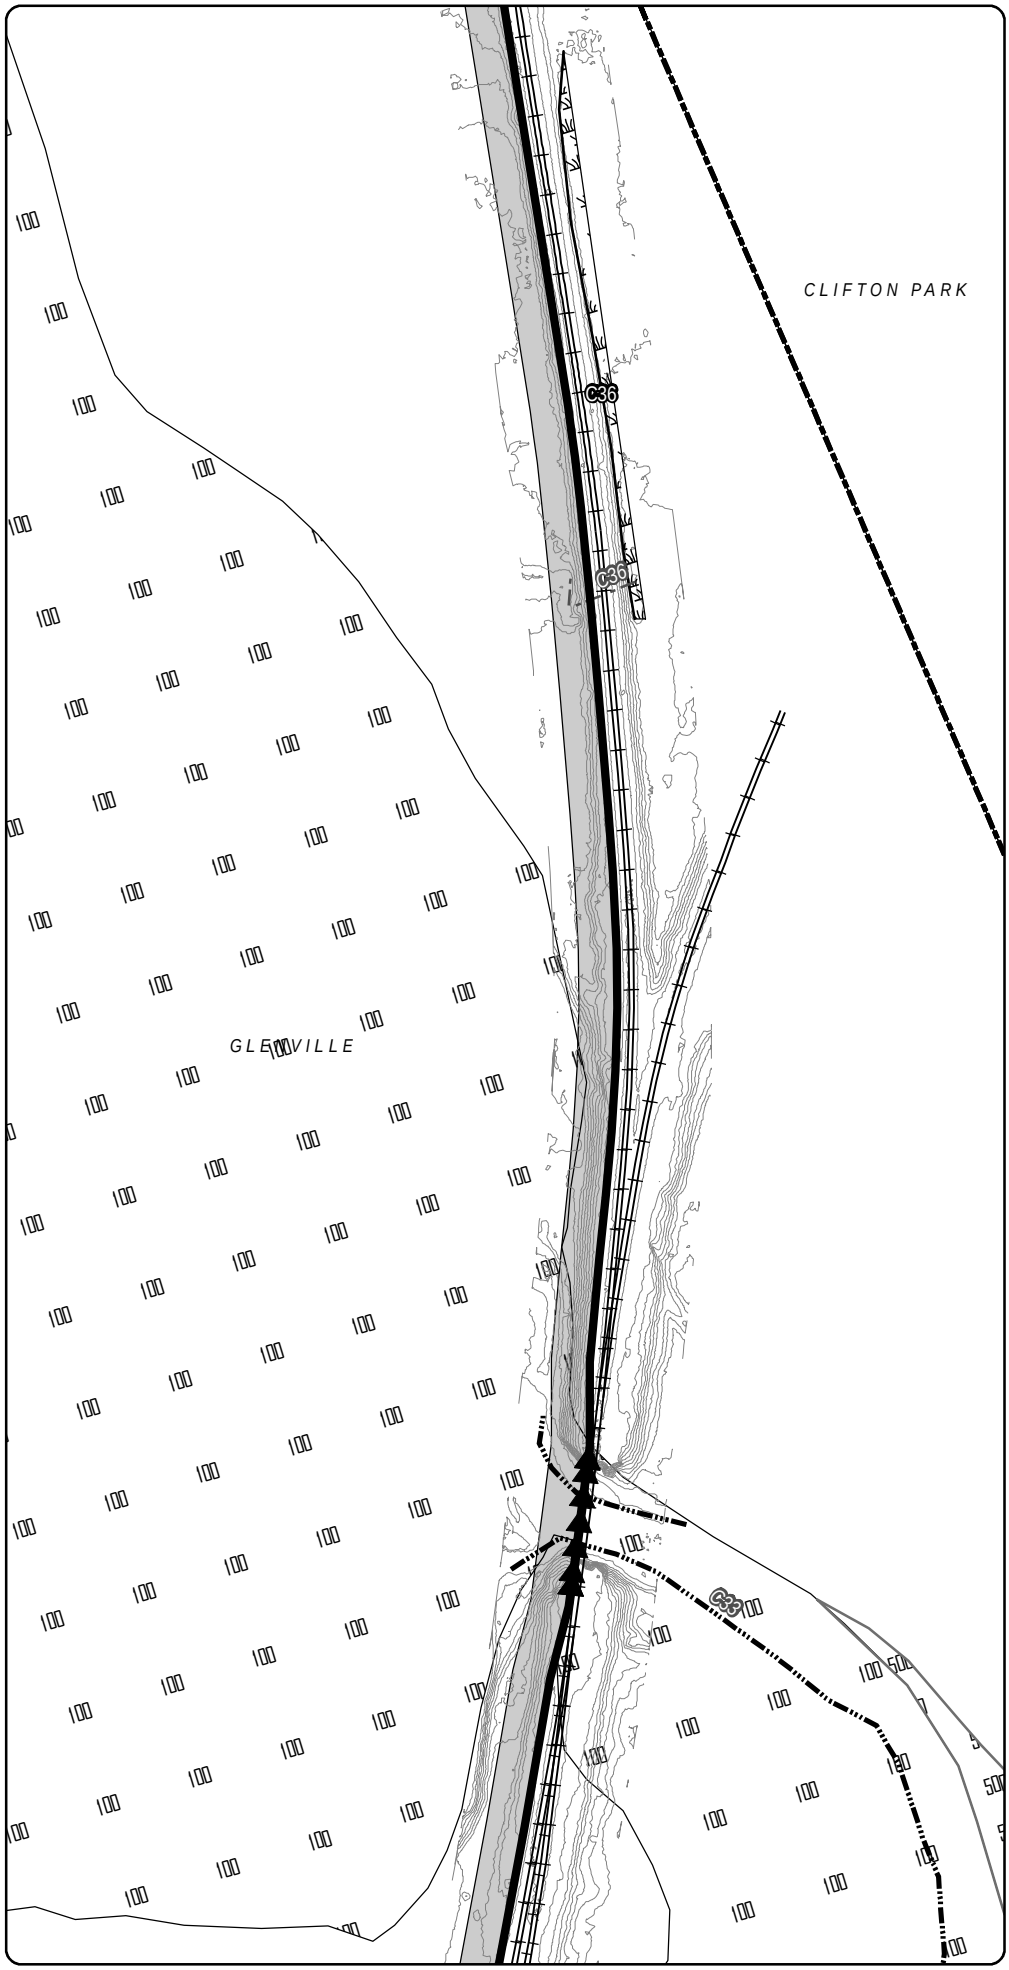

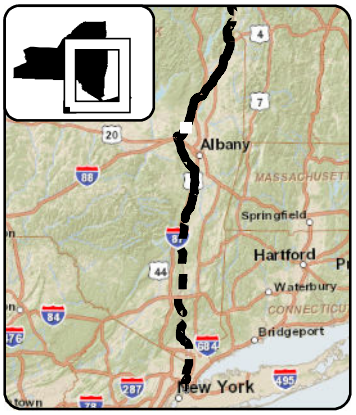

LEGEND

- CHPE Project Milepost
- Proposed CHPE Terrestrial Route HVDC
- Proposed CHPE Submarine Route HVDC
- Proposed CHPE Terrestrial Route HVAC
- Preliminary Construction Corridor
- Perennial Stream Top of Bank
- Intermittent Stream
- Ditch
- Wetland Delineation Line
- Wetland
- 100 Year Flood Zone
- 500 Year Flood Zone
- Hydrography
- Town Boundary
- County Boundary
- Proposed HDD Location
- Proposed Pipe Bridge Location
- Roads
- Rail Line
- Contour - 2'

N

0 100 200

Feet

Transmission Developers Inc.

Champlain Hudson Power Express Project

Champlain Hudson Power Express Inc.

Plan View Map

Terrestrial Route

Sheet 177 of 370


Prepared on 2/27/2012


by: HDR | TDI & TRC

DATA SOURCES: ESRI, NYSDOT, FEMA, NYDEC, NWI, TDI, TRC

Sheet 178

R:\Projects\GIS_2009\168272_TDI_Hudson\MXD\USACE\Terrestrial_Route_8x11_usace_2012.mxd

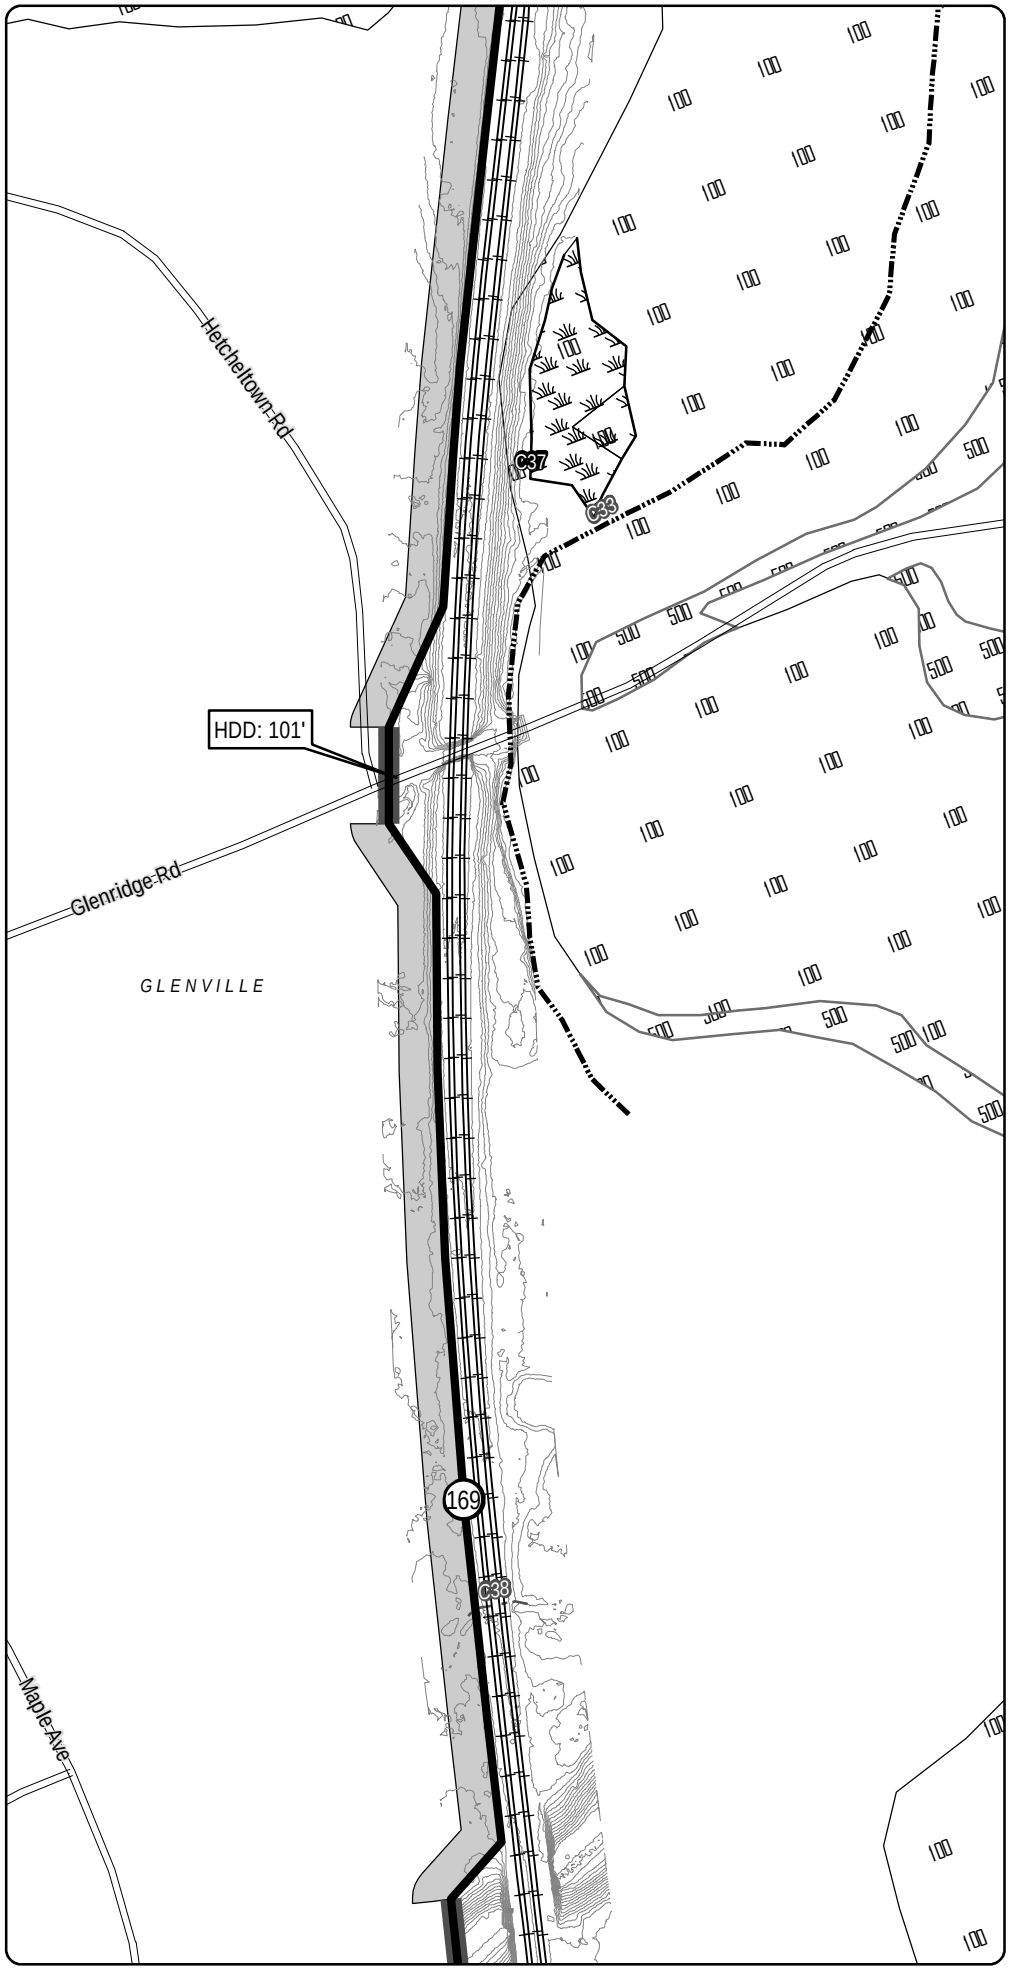

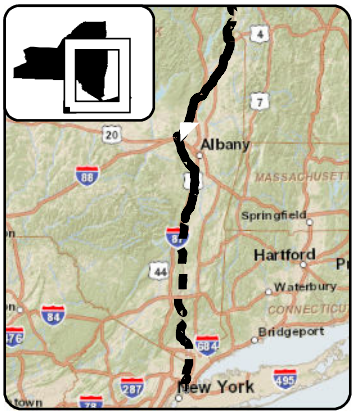

LEGEND

- CHPE Project Milepost
- Proposed CHPE Terrestrial Route HVDC
- Proposed CHPE Submarine Route HVDC
- Proposed CHPE Terrestrial Route HVAC
- Preliminary Construction Corridor
- Perennial Stream Top of Bank
- Intermittent Stream
- Ditch
- Wetland Delineation Line
- Wetland
- 100 Year Flood Zone
- 500 Year Flood Zone
- Hydrography
- Town Boundary
- County Boundary
- Proposed HDD Location
- Proposed Pipe Bridge Location
- Roads
- Rail Line
- Contour - 2'

N

0 100 200

Feet

Transmission Developers Inc.

Champlain Hudson Power Express Project

Champlain Hudson Power Express Inc.

Plan View Map

Terrestrial Route


Sheet 178 of 370


Prepared on 2/27/2012

by: HDR | TDI & TRC

DATA SOURCES: ESRI, NYSDOT, FEMA, NYDEC, NWI, TDI, TRC

R:\Projects\GIS_2009\168272_TDI_Hudson\MXD\USACE\Terrestrial_Route_8x11_usace_2012.mxd

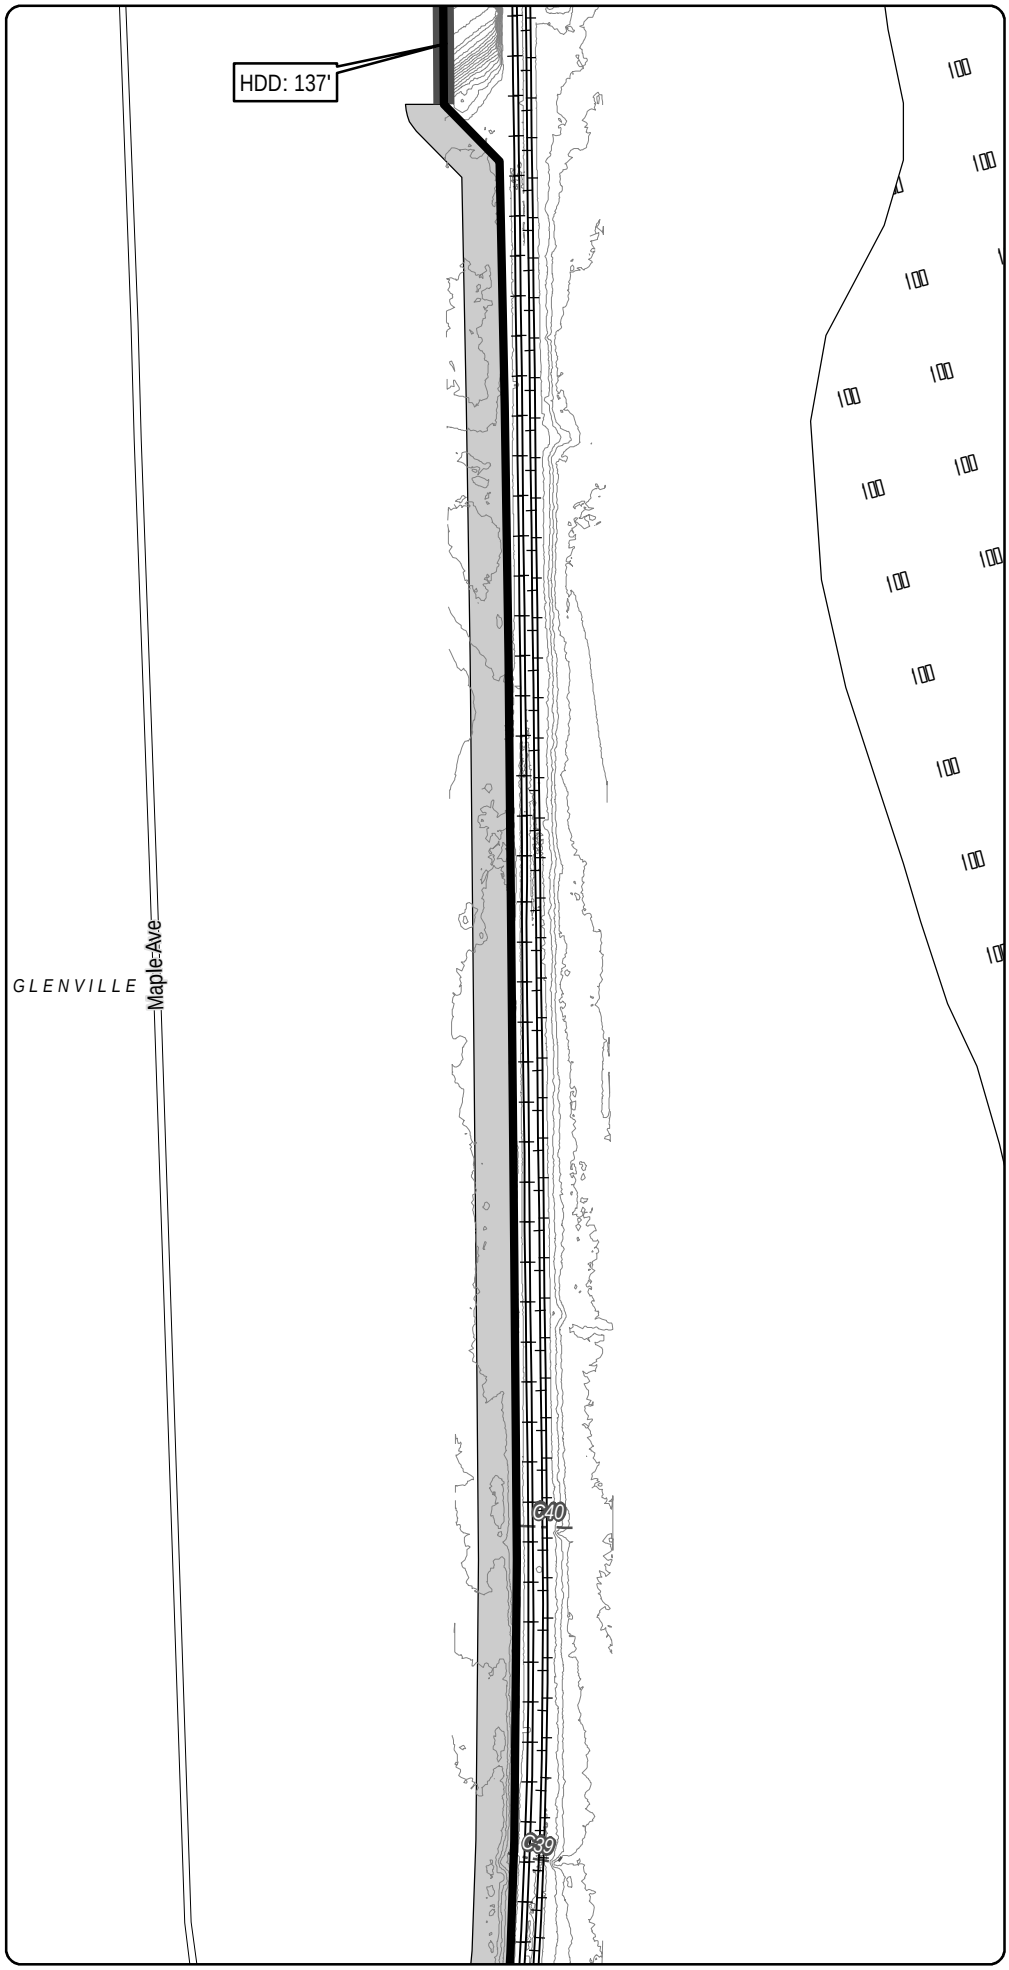

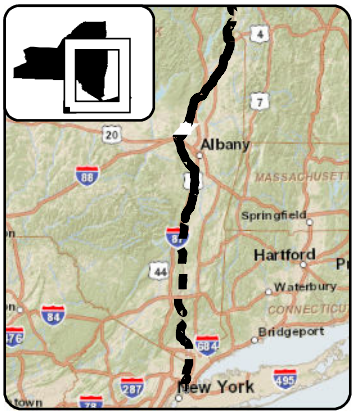

LEGEND

- CHPE Project Milepost
- Proposed CHPE Terrestrial Route HVDC
- Proposed CHPE Submarine Route HVDC
- Proposed CHPE Terrestrial Route HVAC
- Preliminary Construction Corridor
- Perennial Stream Top of Bank
- Intermittent Stream
- Ditch
- Wetland Delineation Line
- Wetland
- 100 Year Flood Zone
- 500 Year Flood Zone
- Hydrography
- Town Boundary
- County Boundary
- Proposed HDD Location
- Proposed Pipe Bridge Location
- Roads
- Rail Line
- Contour - 2'

N

0 100 200

Feet

Transmission Developers Inc.

Champlain Hudson Power Express Project

Champlain Hudson Power Express Inc.

Plan View Map

Terrestrial Route


Sheet 179 of 370


Prepared on 2/27/2012

by: HDR | TRC & TRC

DATA SOURCES: ESRI, NYSDOT, FEMA, NYDEC, NWI, TDI, TRC

R:\Projects\GIS_2009\168272_TDI_Hudson\MXD\USACE\Terrestrial_Route_8x11_usace_2012.mxd

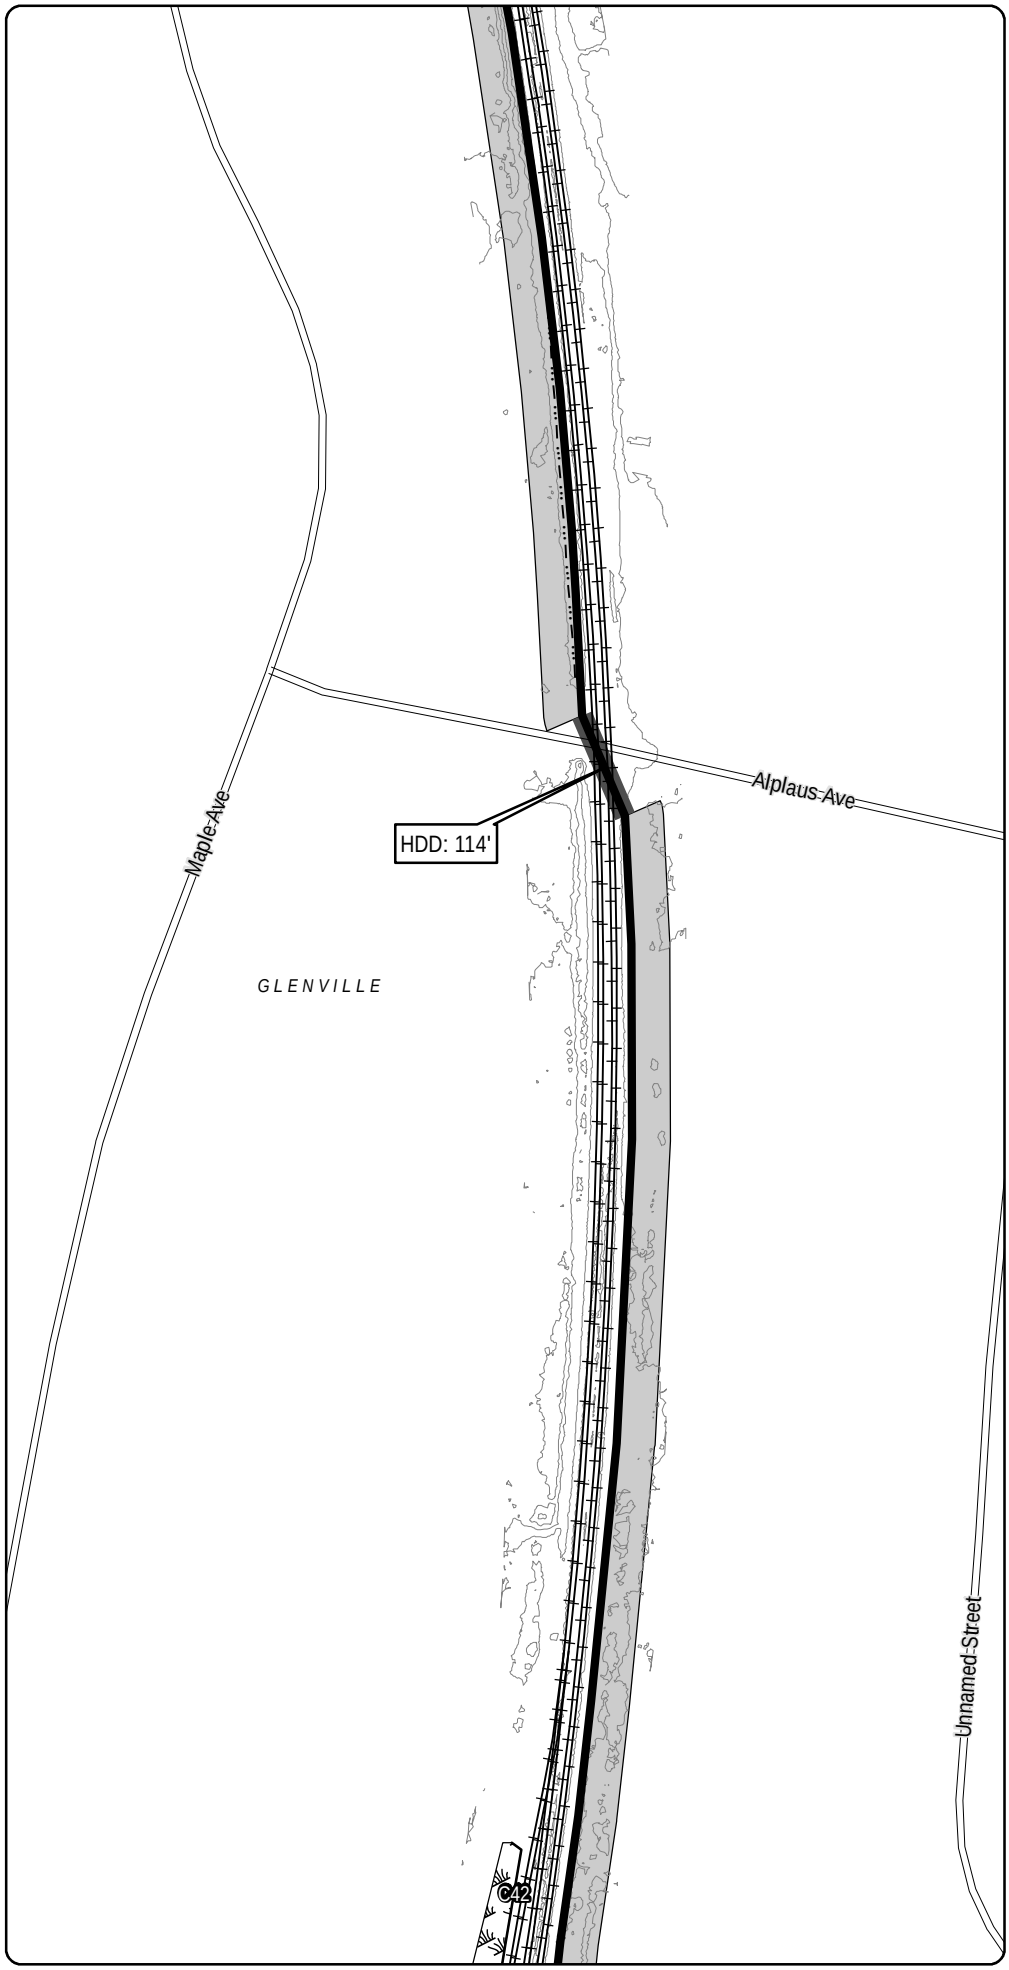

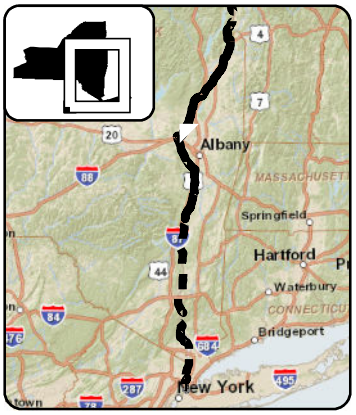

LEGEND

- CHPE Project Milepost
- Proposed CHPE Terrestrial Route HVDC
- Proposed CHPE Submarine Route HVDC
- Proposed CHPE Terrestrial Route HVAC
- Preliminary Construction Corridor
- Perennial Stream Top of Bank
- Intermittent Stream
- Ditch
- Wetland Delineation Line
- Wetland
- 100 Year Flood Zone
- 500 Year Flood Zone
- Hydrography
- Town Boundary
- County Boundary
- Proposed HDD Location
- Proposed Pipe Bridge Location
- Roads
- Rail Line
- Contour - 2'

N

0 100 200

Feet

Transmission Developers Inc.

Champlain Hudson Power Express Project

Champlain Hudson Power Express Inc.

Plan View Map

Terrestrial Route


Sheet 180 of 370


Prepared on 2/27/2012

by: HDR | TDI & TRC

DATA SOURCES: ESRI, NYSDOT, FEMA, NYDEC, NWI, TDI, TRC

R:\Projects\GIS_2009\168272_TDI_Hudson\MXD\USACE\Terrestrial_Route_8x11_usace_2012.mxd

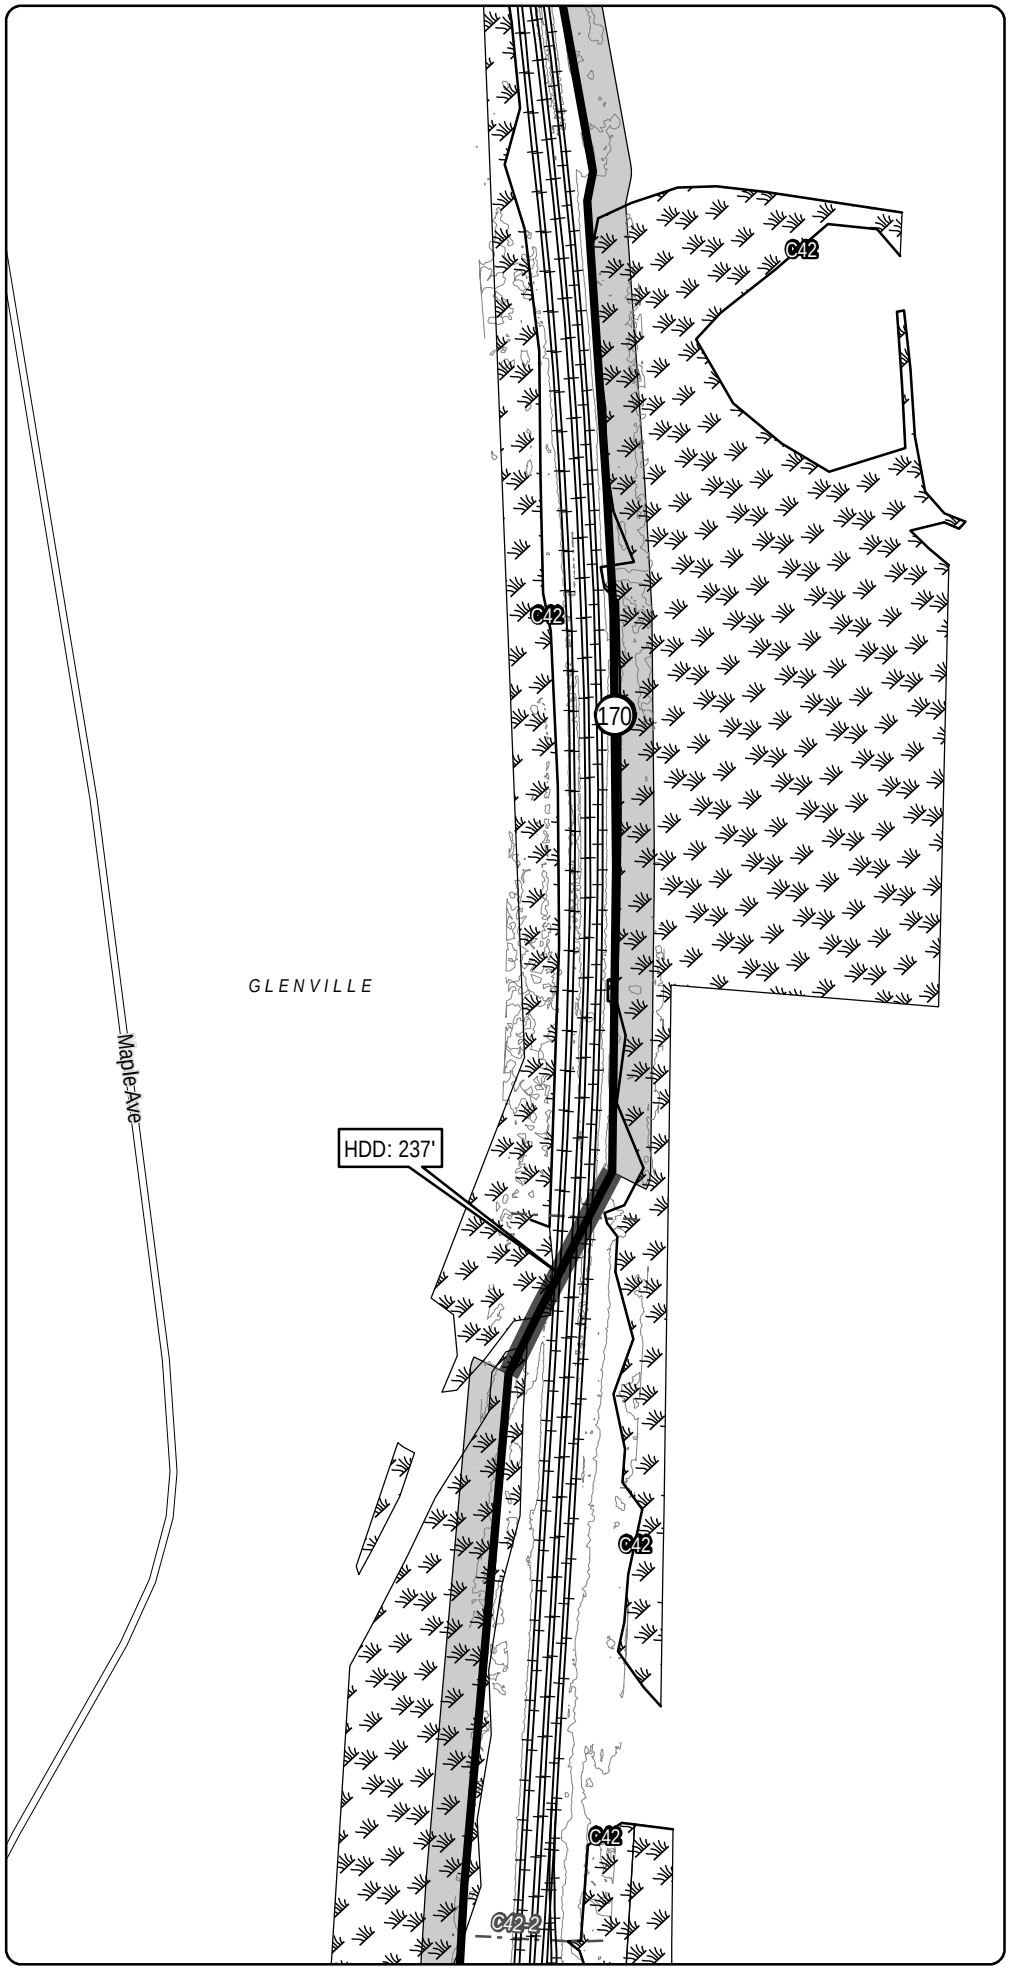

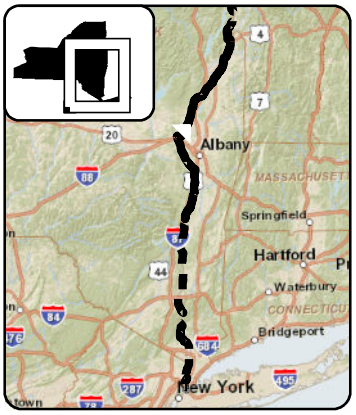

LEGEND

- CHPE Project Milepost
- Proposed CHPE Terrestrial Route HVDC
- Proposed CHPE Submarine Route HVDC
- Proposed CHPE Terrestrial Route HVAC
- Preliminary Construction Corridor
- Perennial Stream Top of Bank
- Intermittent Stream
- Ditch
- Wetland Delineation Line
- Wetland
- 100 Year Flood Zone
- 500 Year Flood Zone
- Hydrography
- Town Boundary
- County Boundary
- Proposed HDD Location
- Proposed Pipe Bridge Location
- Roads
- Rail Line
- Contour - 2'

N

0 100 200

Feet

Transmission Developers Inc.

Champlain Hudson Power Express Project

Champlain Hudson Power Express Inc.

Plan View Map

Terrestrial Route


Sheet 181 of 370


Prepared on 2/27/2012

by: HDR | VHB & TRC

DATA SOURCES: ESRI, NYSDOT, FEMA, NYDEC, NWI, TDI, TRC

R:\Projects\GIS_2009\168272_TDI_Hudson\MXD\USACE\Terrestrial_Route_8x11_usace_2012.mxd

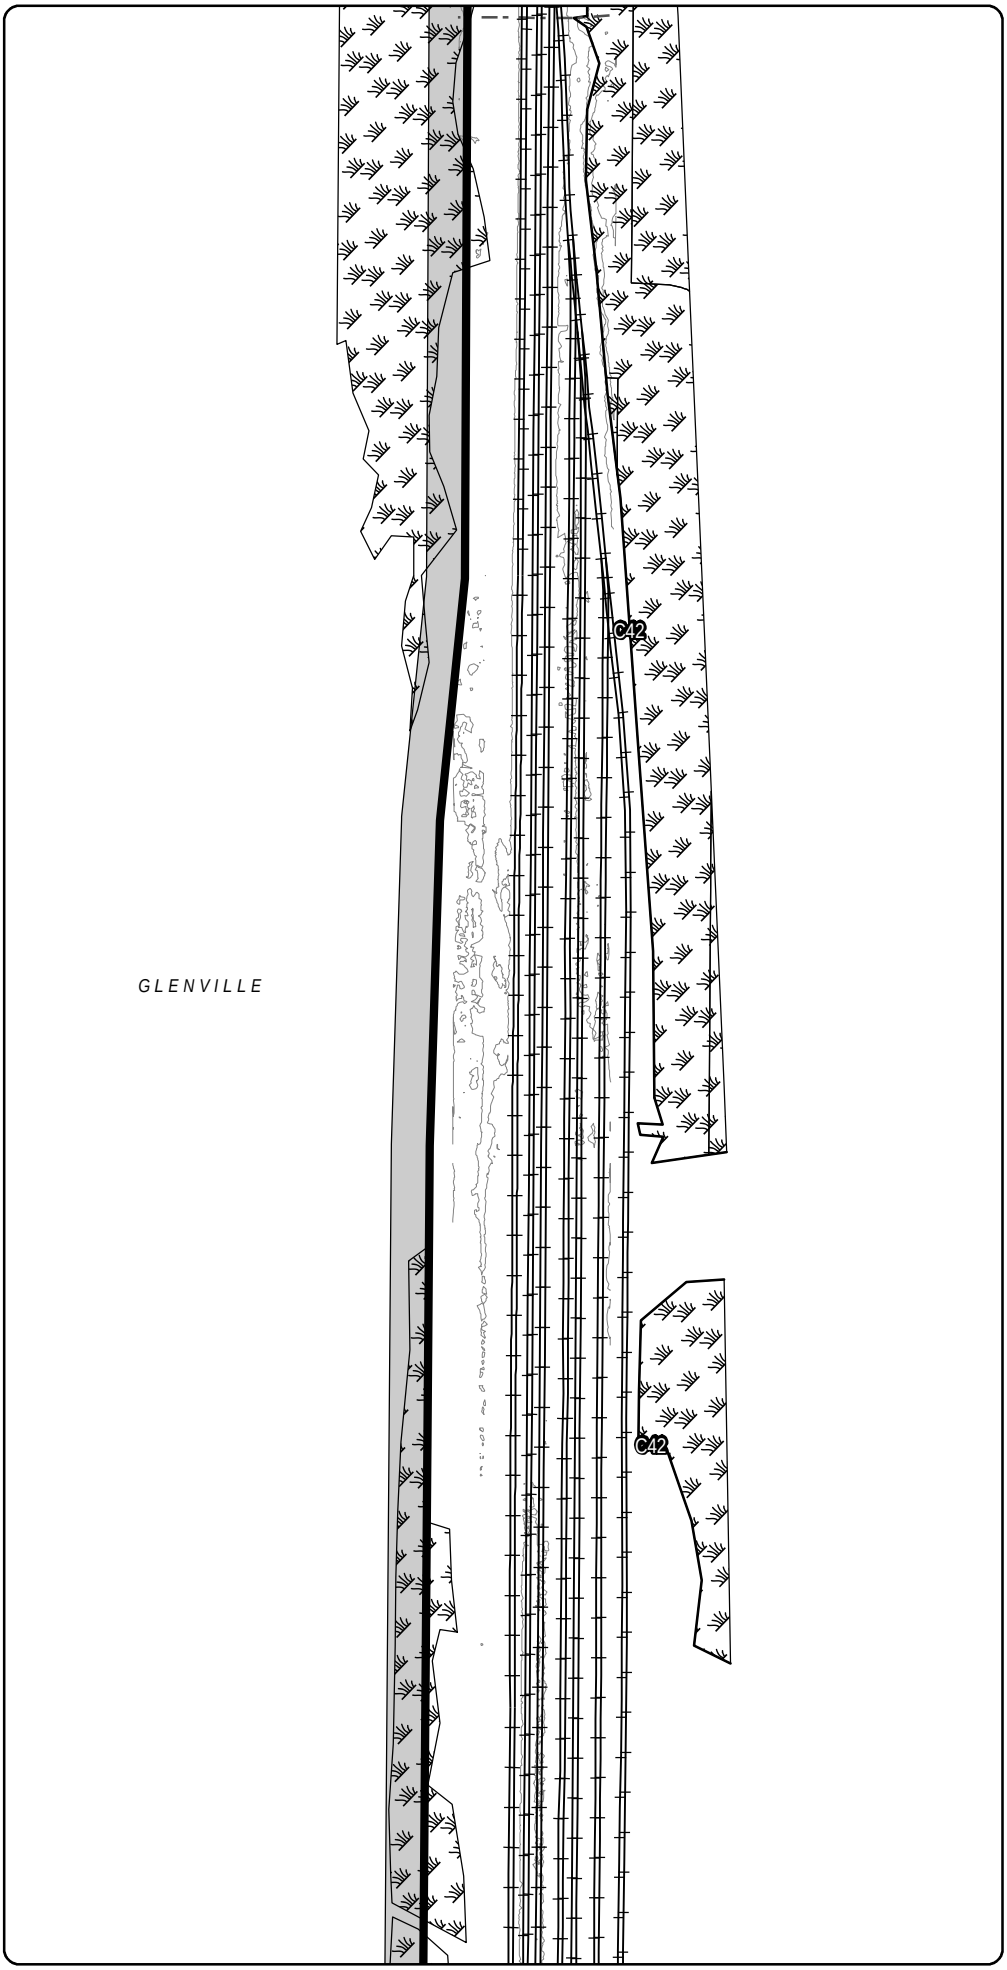

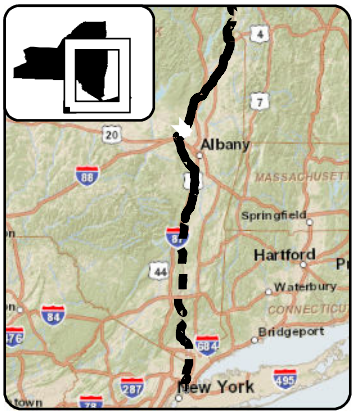

LEGEND

- CHPE Project Milepost
- Proposed CHPE Terrestrial Route HVDC
- Proposed CHPE Submarine Route HVDC
- Proposed CHPE Terrestrial Route HVAC
- Preliminary Construction Corridor
- Perennial Stream Top of Bank
- Intermittent Stream
- Ditch
- Wetland Delineation Line
- Wetland
- 100 Year Flood Zone
- 500 Year Flood Zone
- Hydrography
- Town Boundary
- County Boundary
- Proposed HDD Location
- Proposed Pipe Bridge Location
- Roads
- Rail Line
- Contour - 2'

0 100 200

Feet

Transmission Developers Inc.

Champlain Hudson Power Express Project

Champlain Hudson Power Express Inc.

Plan View Map

Terrestrial Route


Sheet 182 of 370


Prepared on 2/27/2012

by: HDR | TDI & TRC

DATA SOURCES: ESRI, NYSDOT, FEMA, NYDEC, NWI, TDI, TRC

R:\Projects\GIS_2009\168272_TDI_Hudson\MXD\USACE\Terrestrial_Route_8x11_usace_2012.mxd

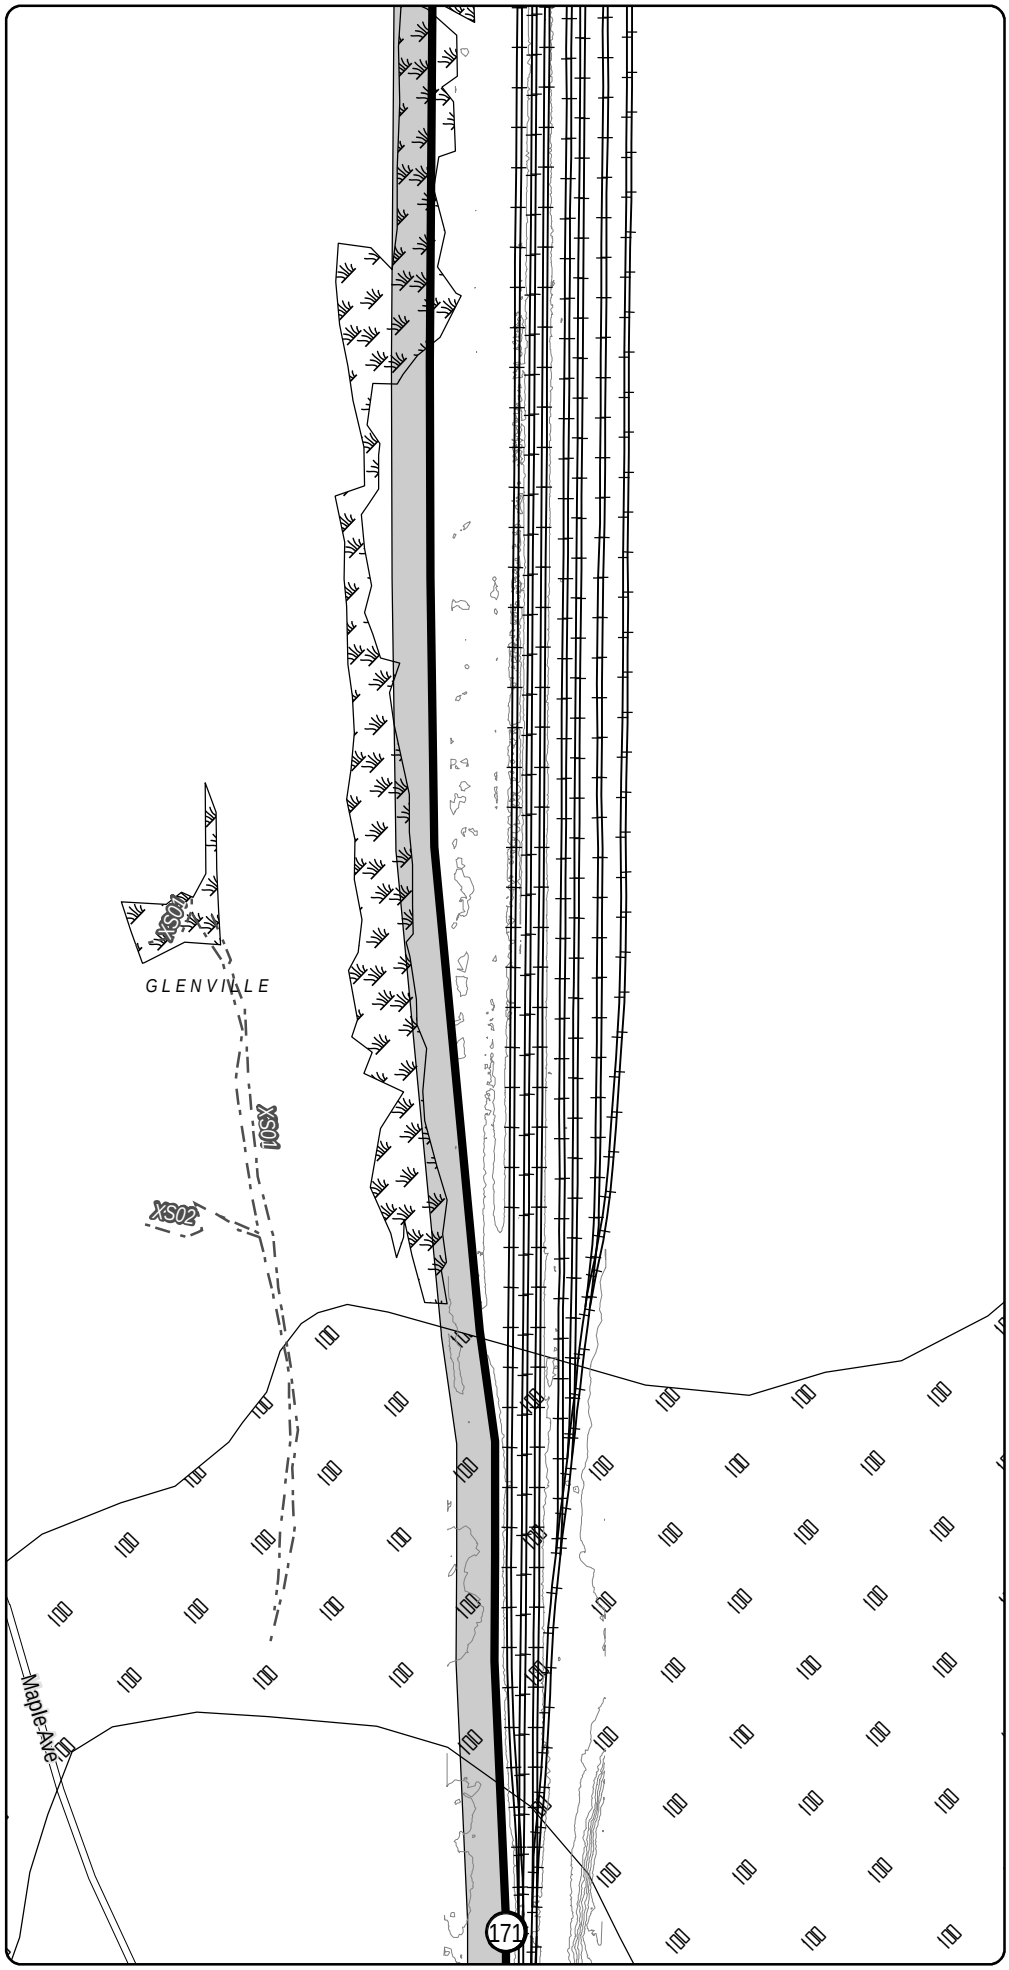

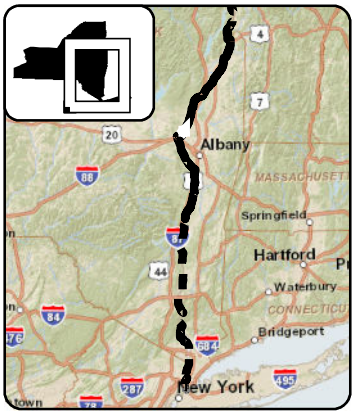

LEGEND

- CHPE Project Milepost
- Proposed CHPE Terrestrial Route HVDC
- Proposed CHPE Submarine Route HVDC
- Proposed CHPE Terrestrial Route HVAC
- Preliminary Construction Corridor
- Perennial Stream Top of Bank
- Intermittent Stream
- Ditch
- Wetland Delineation Line
- Wetland
- 100 Year Flood Zone
- 500 Year Flood Zone
- Hydrography
- Town Boundary
- County Boundary
- Proposed HDD Location
- Proposed Pipe Bridge Location
- Roads
- Rail Line
- Contour - 2'

0 100 200

Feet

Transmission Developers Inc.

Champlain Hudson Power Express Project

Champlain Hudson Power Express Inc.

Plan View Map

Terrestrial Route

Sheet 183 of 370


Prepared on 2/27/2012


by: HDR | TDI & TRC

DATA SOURCES: ESRI, NYSDOT, FEMA, NYDEC, NWI, TDI, TRC

R:\Projects\GIS_2009\168272_TDI_Hudson\MXD\USACE\Terrestrial_Route_8x11_usace_2012.mxd

Sheet 183

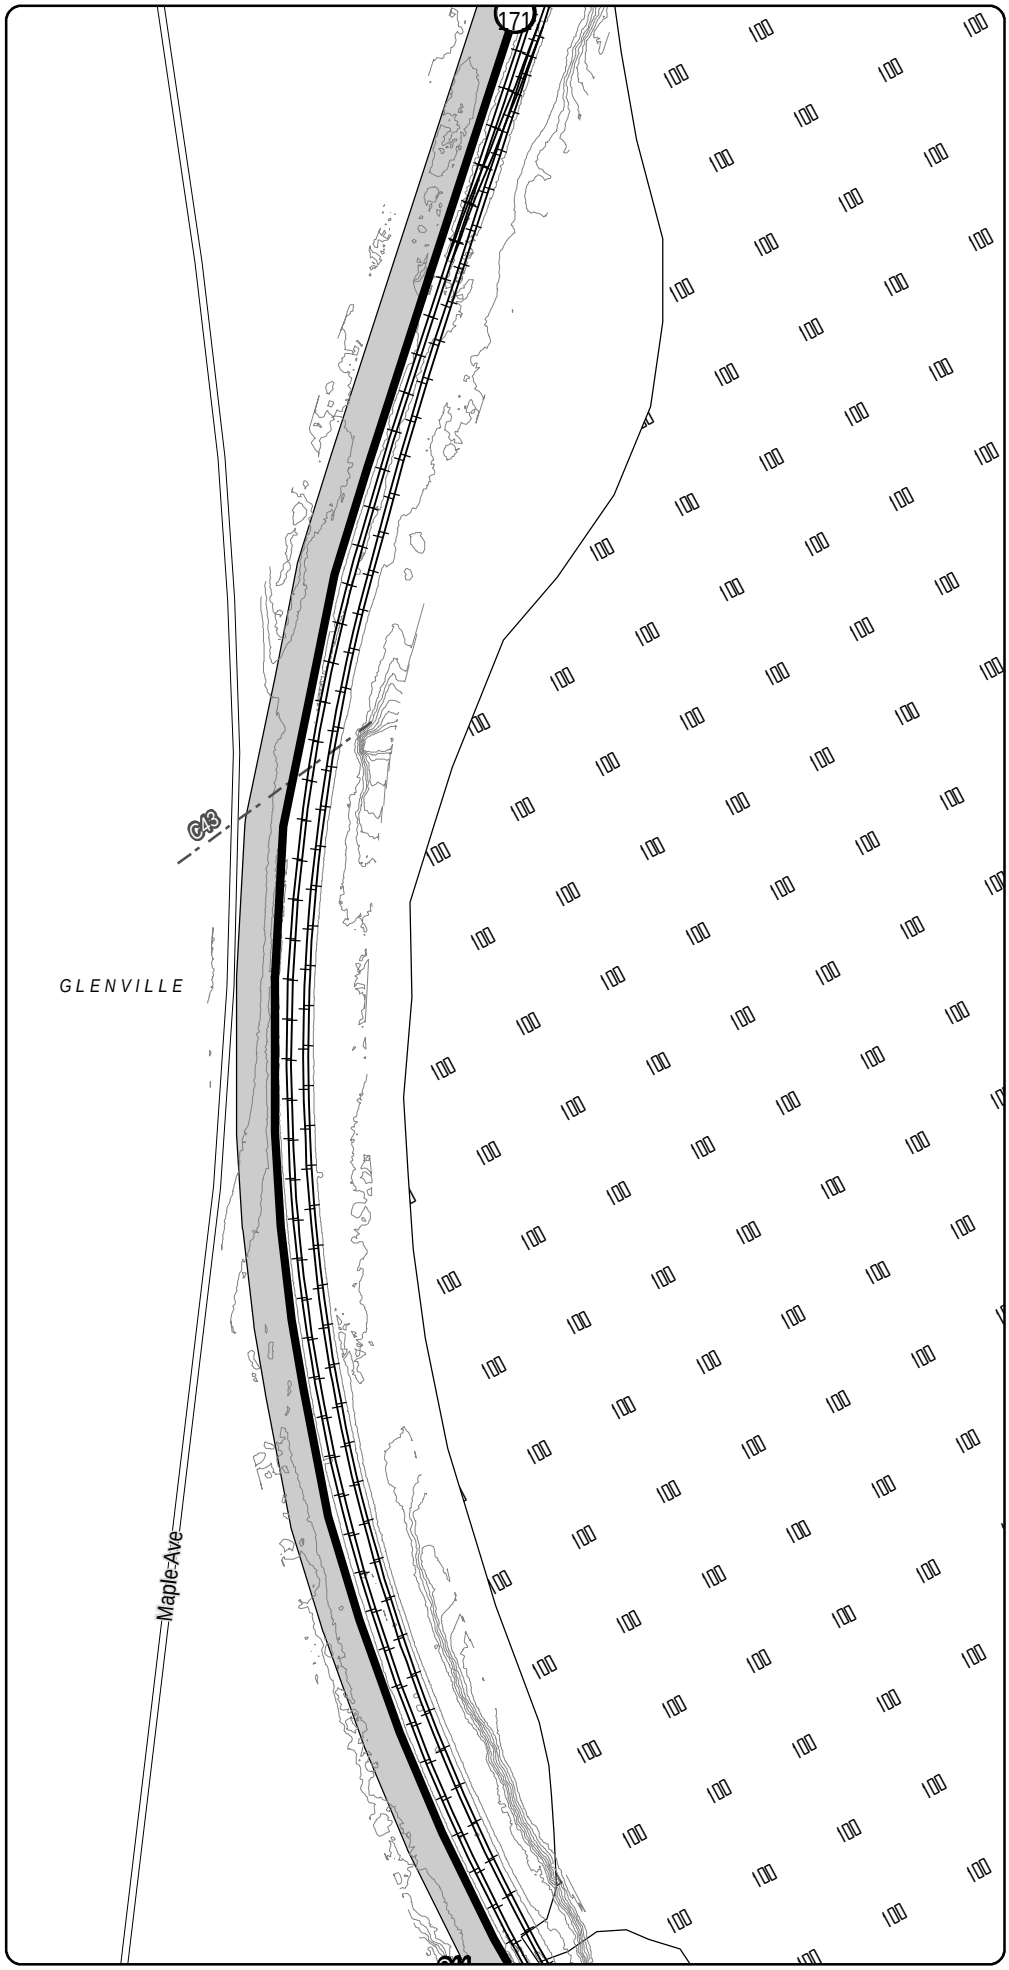

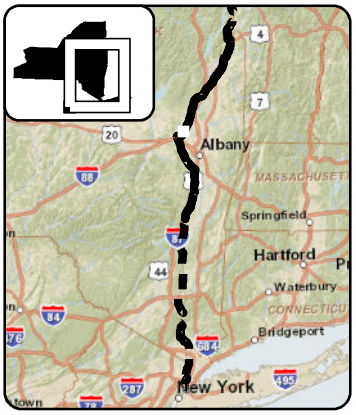

LEGEND

- CHPE Project Milepost
- Proposed CHPE Terrestrial Route HVDC
- Proposed CHPE Submarine Route HVDC
- Proposed CHPE Terrestrial Route HVAC
- Preliminary Construction Corridor
- Perennial Stream Top of Bank
- Intermittent Stream
- Ditch
- Wetland Delineation Line
- Wetland
- 100 Year Flood Zone
- 500 Year Flood Zone
- Hydrography
- Town Boundary
- County Boundary
- Proposed HDD Location
- Proposed Pipe Bridge Location
- Roads
- Rail Line
- Contour - 2'

N

0 100 200

Feet

Transmission Developers Inc.

Champlain Hudson Power Express Project

Champlain Hudson Power Express Inc.

Plan View Map

Terrestrial Route

Sheet 184 of 370


Prepared on 2/27/2012


by: HDR | HRI & TRC

DATA SOURCES: ESRI, NYSDOT, FEMA, NYDEC, NWI, TDI, TRC

Sheet 185

R:\Projects\GIS_2009\168272_TDI_Hudson\MXD\USACE\Terrestrial_Route_8x11_usace_2012.mxd

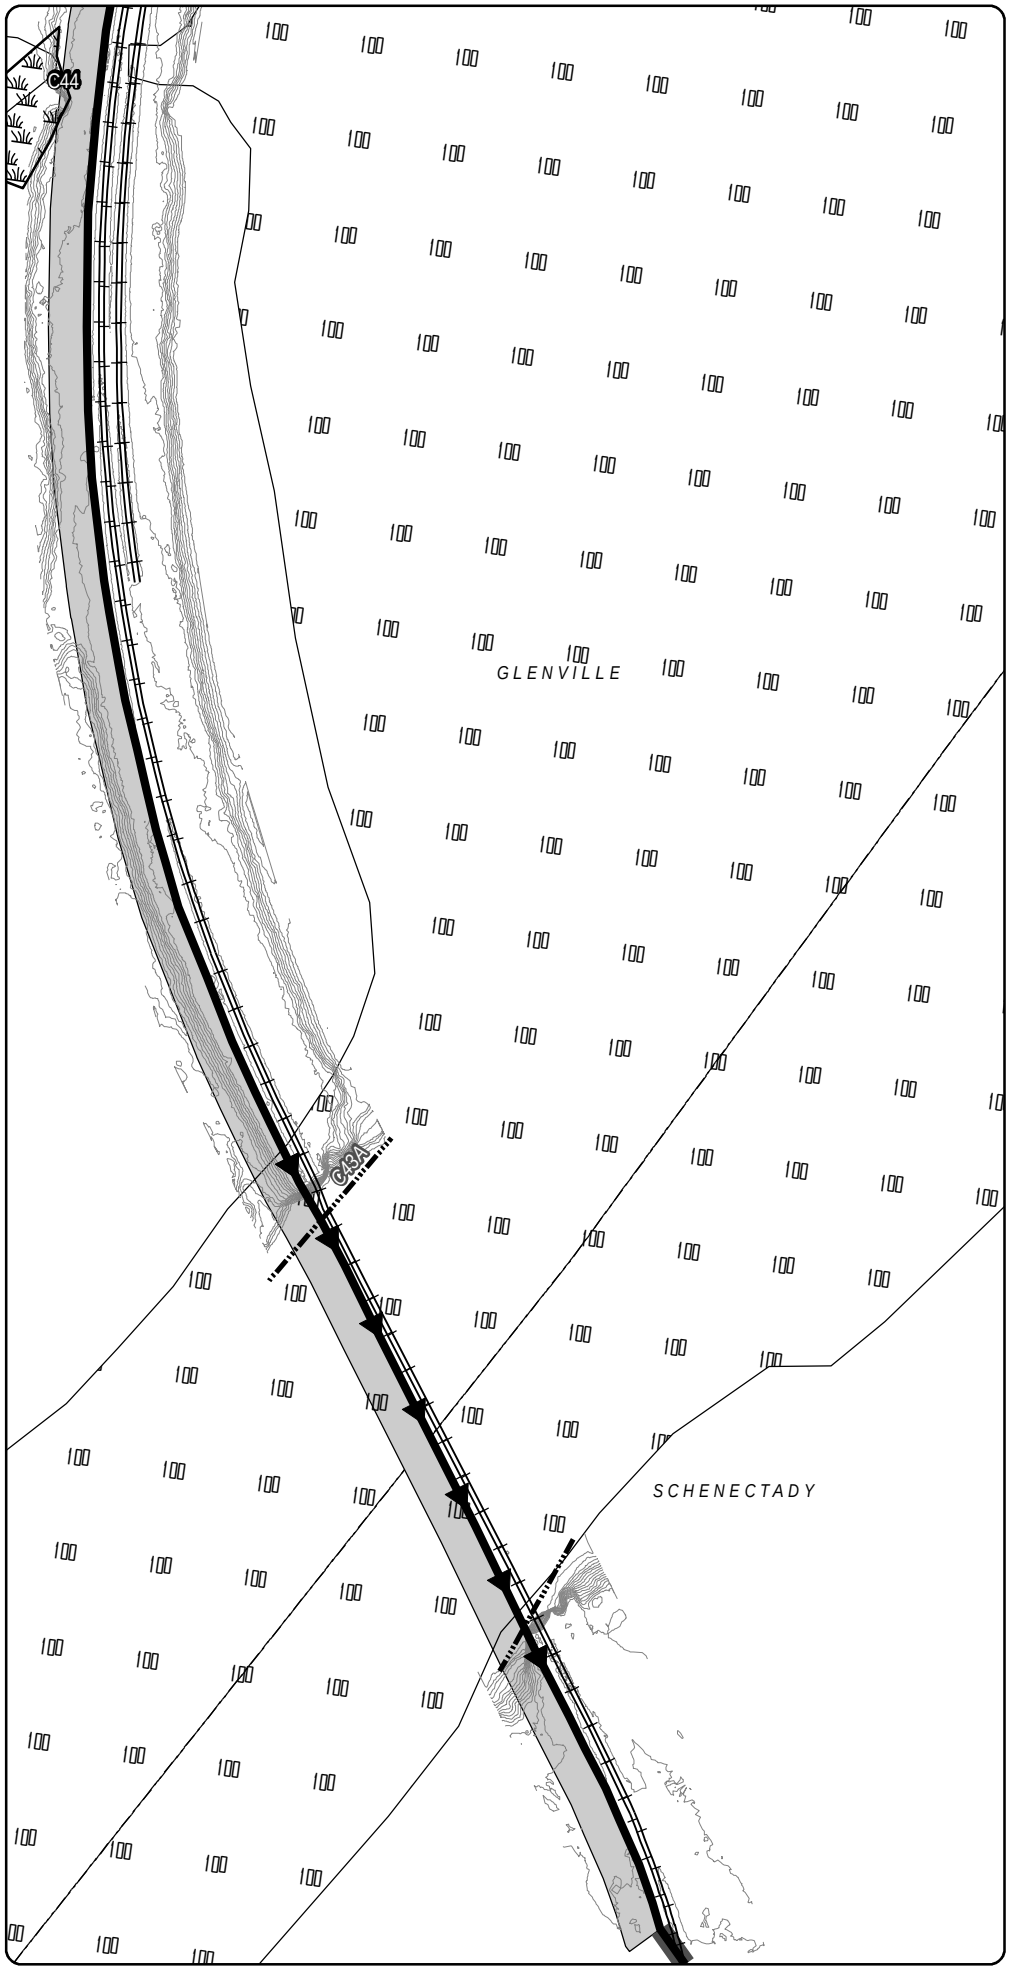

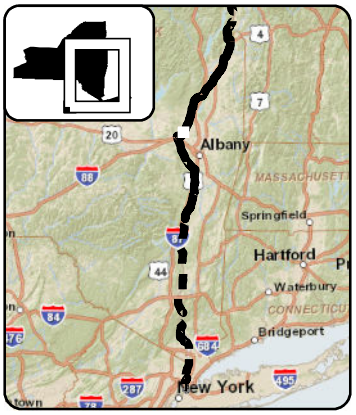

LEGEND

- CHPE Project Milepost
- Proposed CHPE Terrestrial Route HVDC
- Proposed CHPE Submarine Route HVDC
- Proposed CHPE Terrestrial Route HVAC
- Preliminary Construction Corridor
- Perennial Stream Top of Bank
- Intermittent Stream
- Ditch
- Wetland Delineation Line
- Wetland
- 100 Year Flood Zone
- 500 Year Flood Zone
- Hydrography
- Town Boundary
- County Boundary
- Proposed HDD Location
- Proposed Pipe Bridge Location
- Roads
- Rail Line
- Contour - 2'

N

0 100 200

Feet

Transmission Developers Inc.

Champlain Hudson Power Express Project

Champlain Hudson Power Express Inc.

Plan View Map

Terrestrial Route


Sheet 185 of 370


Prepared on 2/27/2012

by: HDR | TRC & TRC

DATA SOURCES: ESRI, NYSDOT, FEMA, NYDEC, NWI, TDI, TRC

R:\Projects\GIS_2009\168272_TDI_Hudson\MXD\USACE\Terrestrial_Route_8x11_usace_2012.mxd

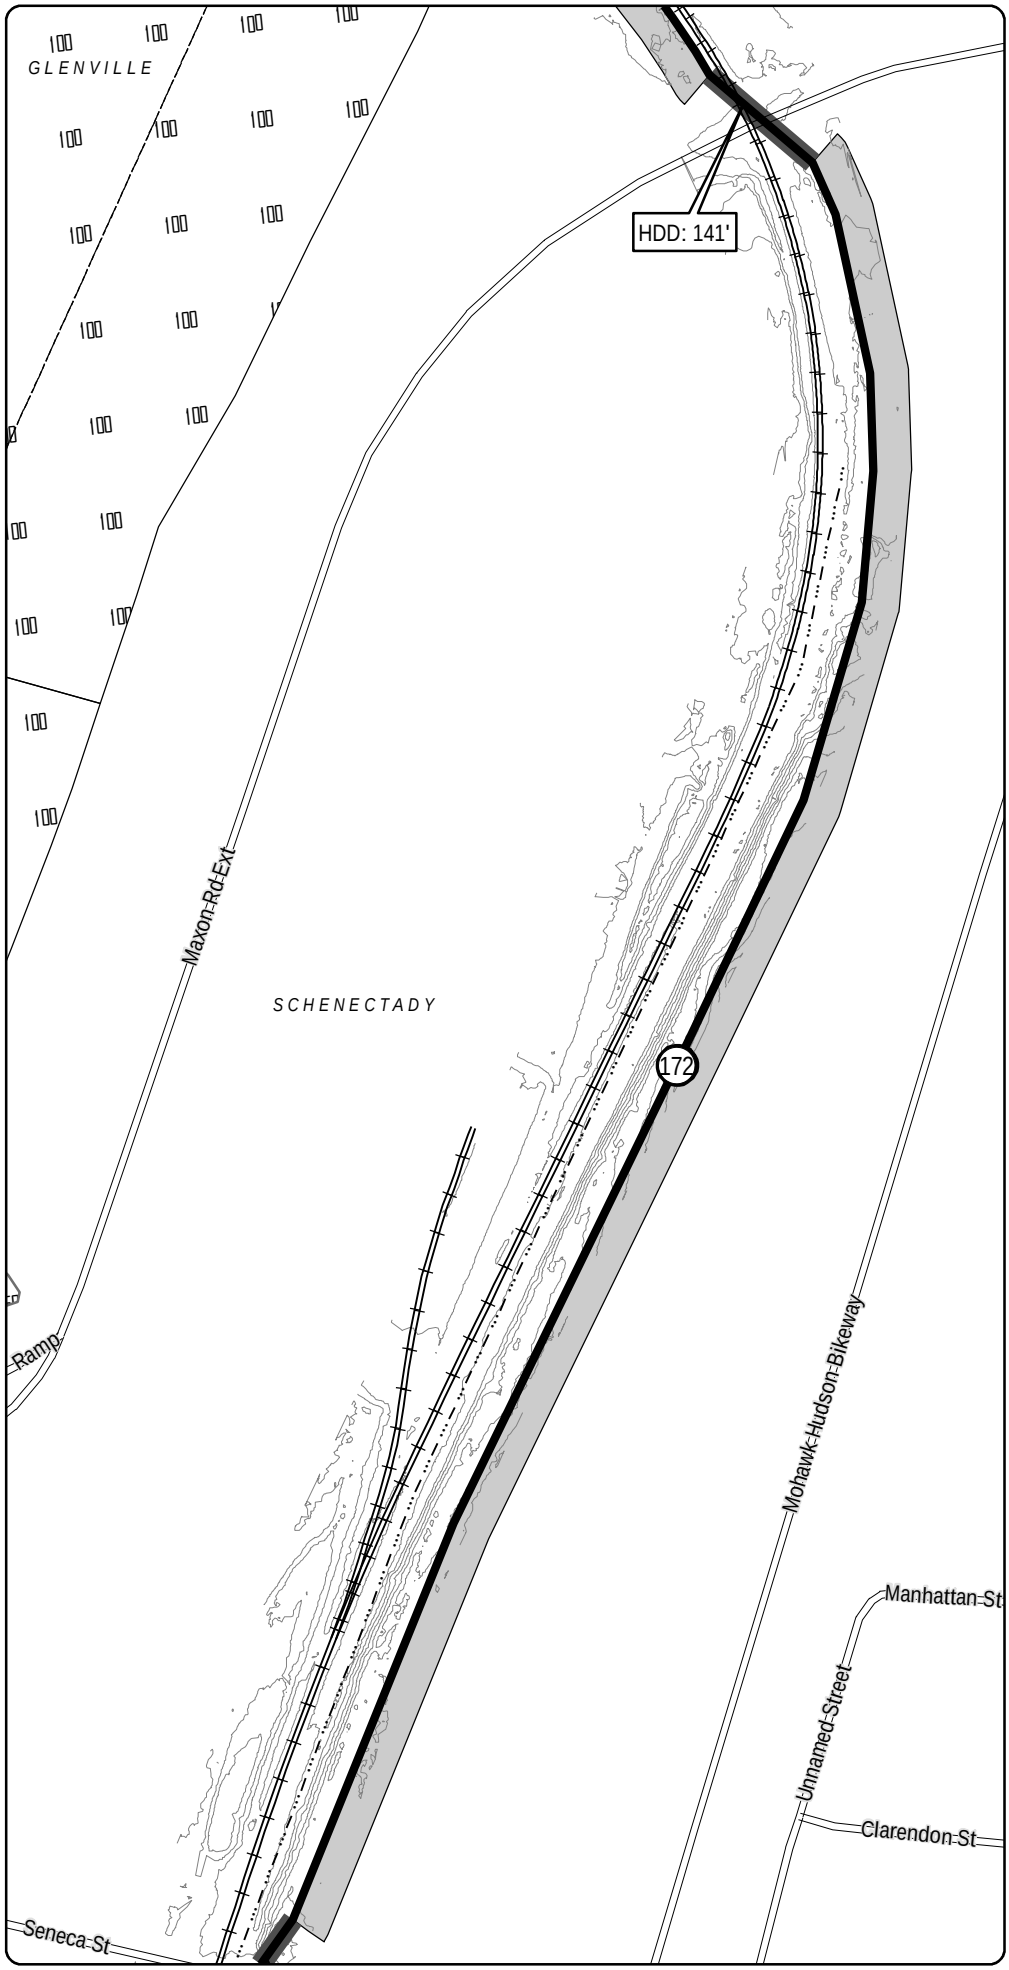

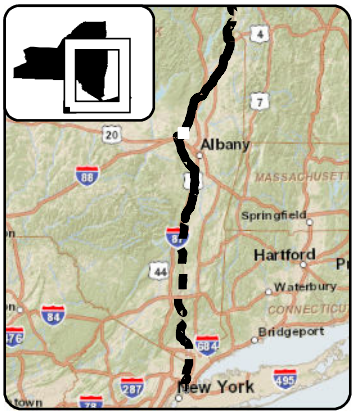

LEGEND

- CHPE Project Milepost
- Proposed CHPE Terrestrial Route HVDC
- Proposed CHPE Submarine Route HVDC
- Proposed CHPE Terrestrial Route HVAC
- Preliminary Construction Corridor
- Perennial Stream Top of Bank
- Intermittent Stream
- Ditch
- Wetland Delineation Line
- Wetland
- 100 Year Flood Zone
- 500 Year Flood Zone
- Hydrography
- Town Boundary
- County Boundary
- Proposed HDD Location
- Proposed Pipe Bridge Location
- Roads
- Rail Line
- Contour - 2'

N

0 100 200

Feet

Transmission Developers Inc.

Champlain Hudson Power Express Project

Champlain Hudson Power Express Inc.

Plan View Map

Terrestrial Route


Sheet 186 of 370


Prepared on 2/27/2012

by: HDR | TDI & TRC

DATA SOURCES: ESRI, NYSDOT, FEMA, NYDEC, NWI, TDI, TRC

R:\Projects\GIS_2009\168272_TDI_Hudson\MXD\USACE\Terrestrial_Route_8x11_usace_2012.mxd

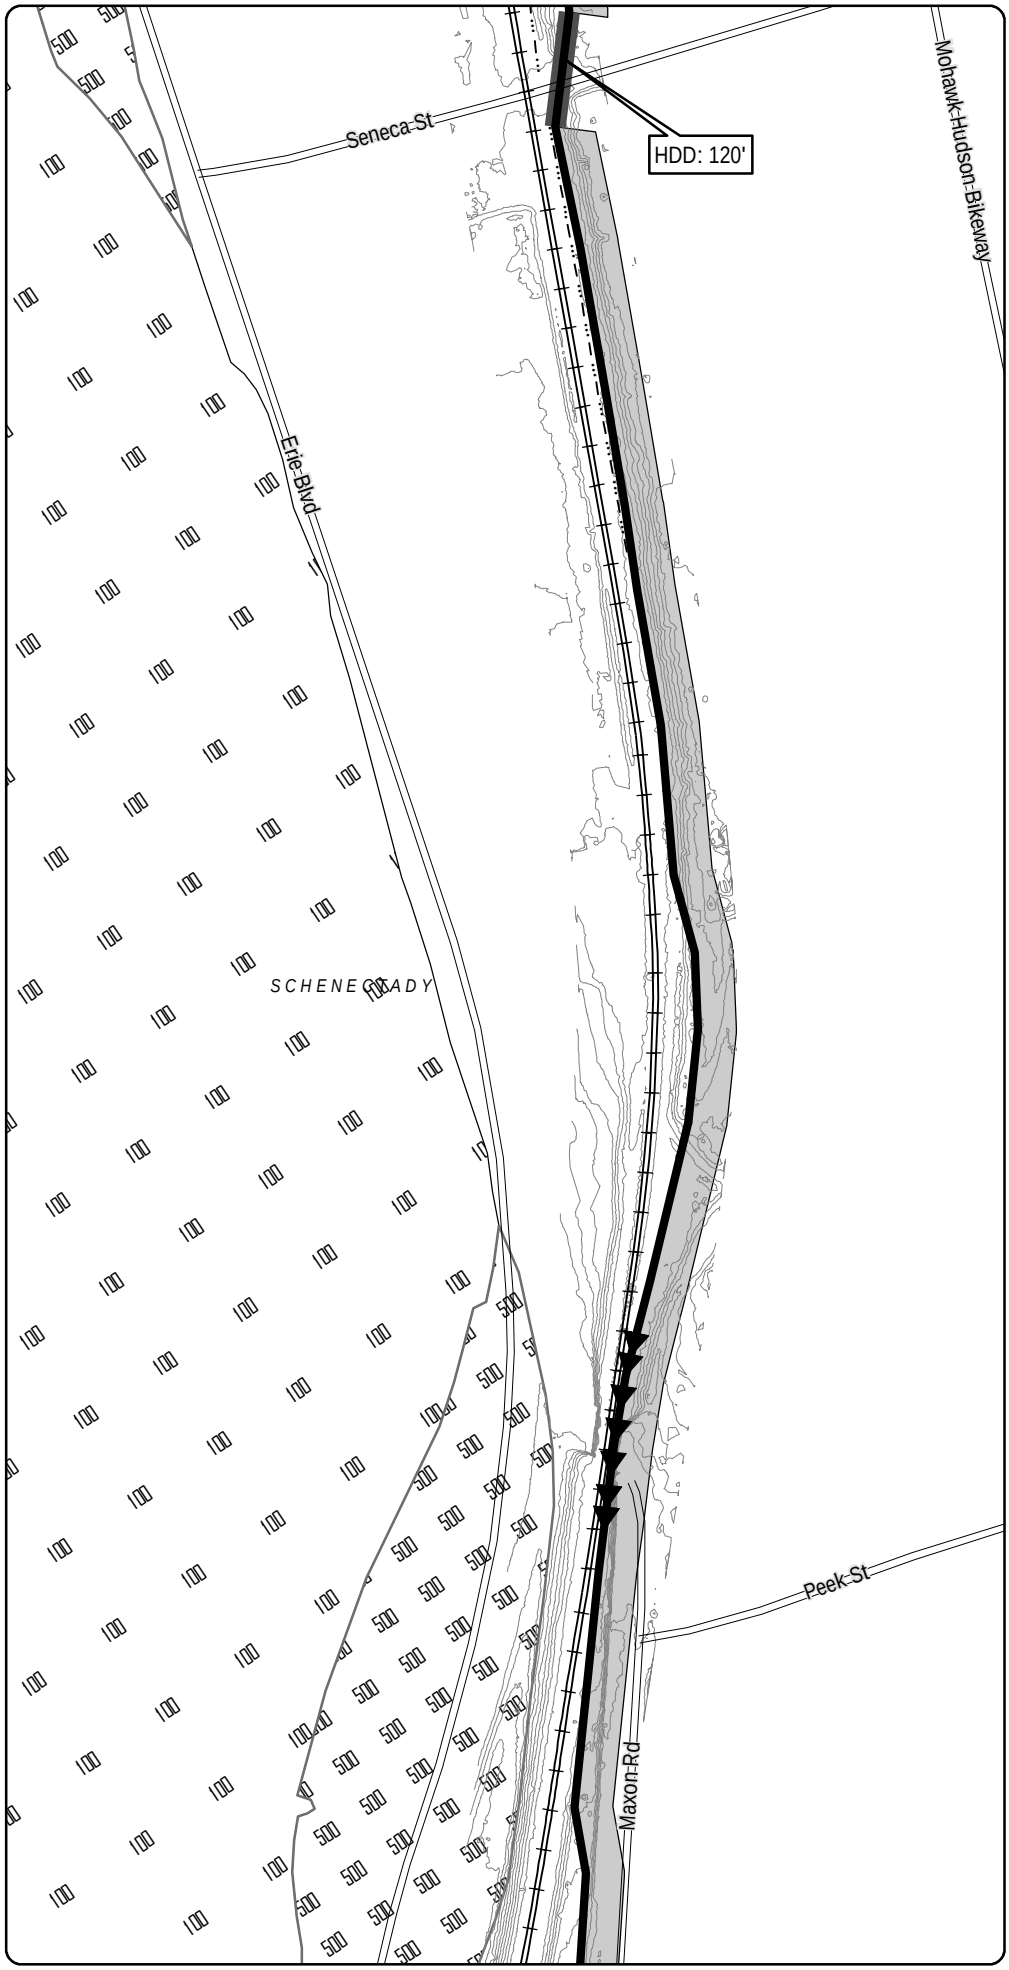

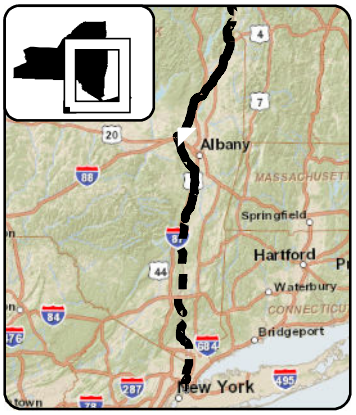

LEGEND

- CHPE Project Milepost
- Proposed CHPE Terrestrial Route HVDC
- Proposed CHPE Submarine Route HVDC
- Proposed CHPE Terrestrial Route HVAC
- Preliminary Construction Corridor
- Perennial Stream Top of Bank
- Intermittent Stream
- Ditch
- Wetland Delineation Line
- Wetland
- 100 Year Flood Zone
- 500 Year Flood Zone
- Hydrography
- Town Boundary
- County Boundary
- Proposed HDD Location
- Proposed Pipe Bridge Location
- Roads
- Rail Line
- Contour - 2'

N

0 100 200

Feet

Transmission Developers Inc.

Champlain Hudson Power Express Project

Champlain Hudson Power Express Inc.

Plan View Map

Terrestrial Route

Sheet 187 of 370


Prepared on 2/27/2012


by: HDR | TDI & TRC

DATA SOURCES: ESRI, NYSDOT, FEMA, NYDEC, NWI, TDI, TRC

R:\Projects\GIS_2009\168272_TDI_Hudson\MXD\USACE\Terrestrial_Route_8x11_usace_2012.mxd

Sheet 187

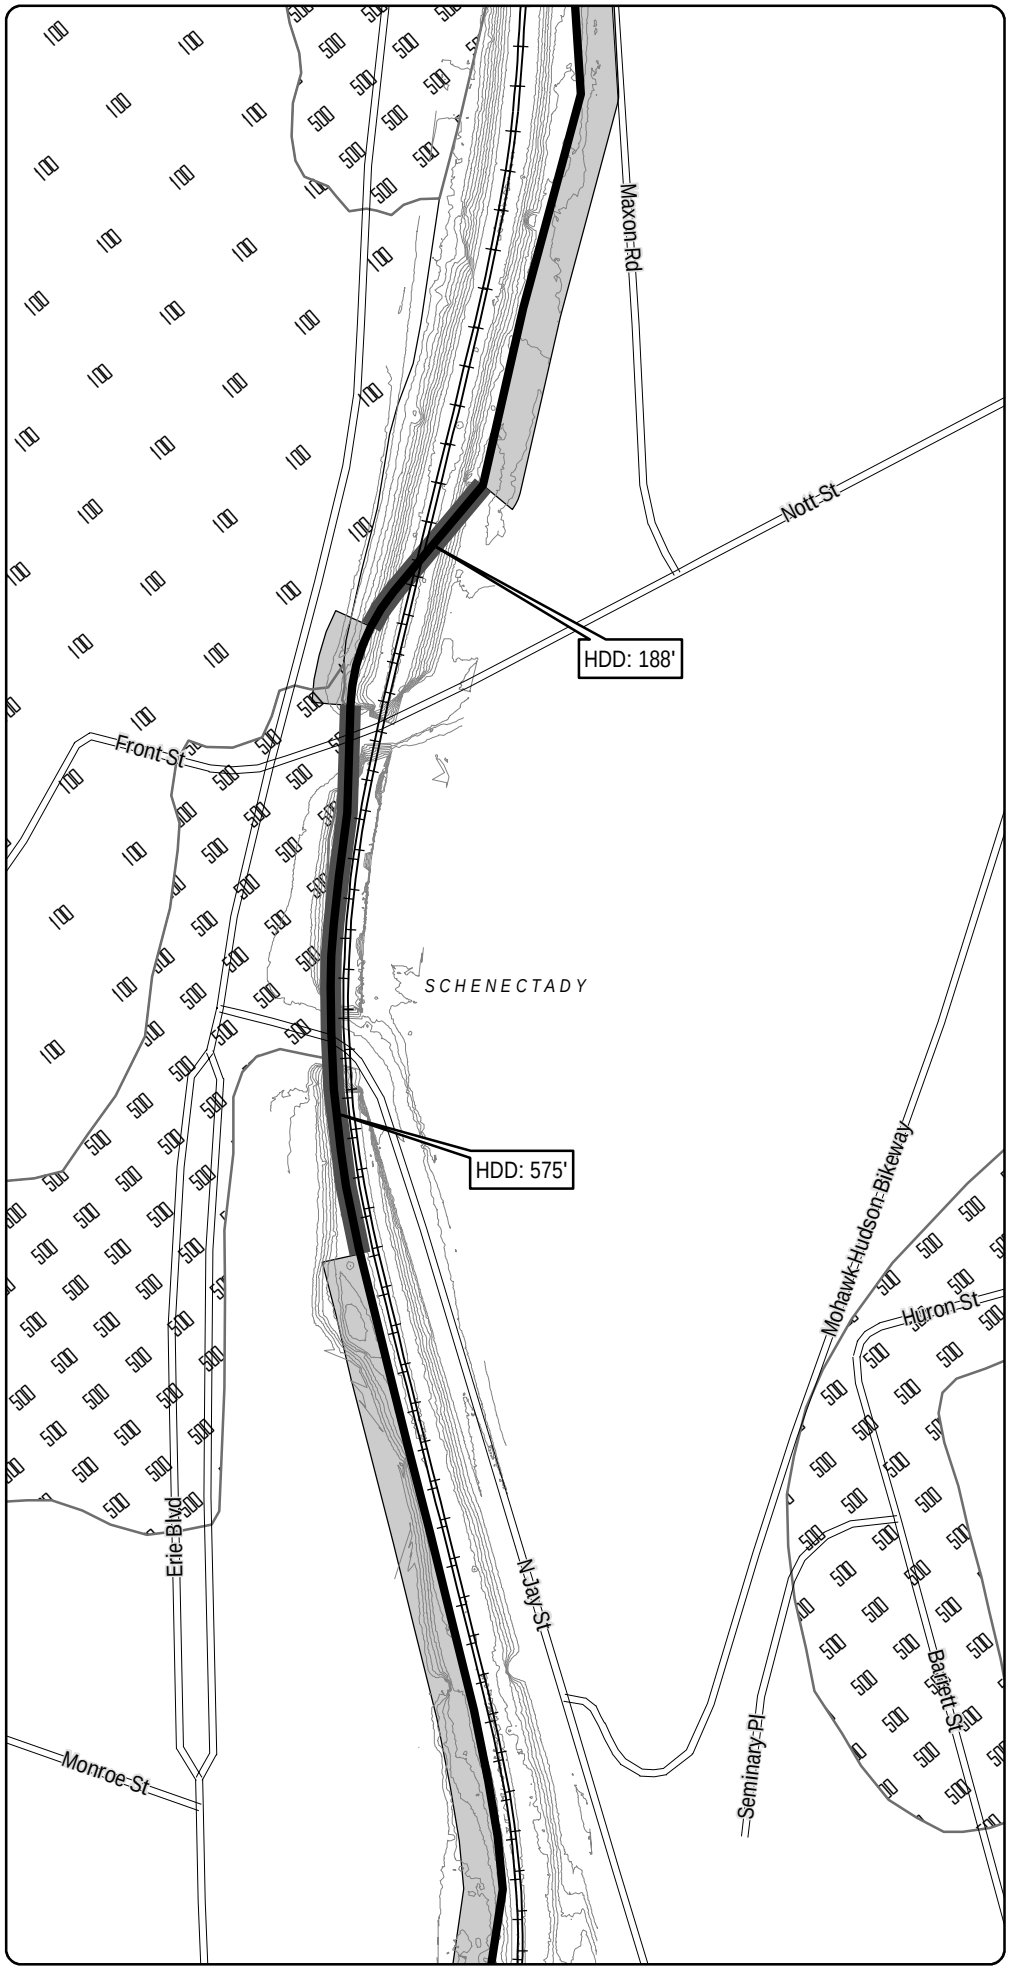

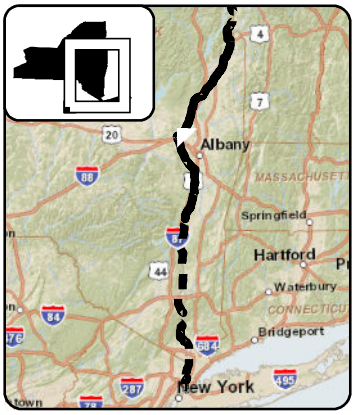

LEGEND

- CHPE Project Milepost
- Proposed CHPE Terrestrial Route HVDC
- Proposed CHPE Submarine Route HVDC
- Proposed CHPE Terrestrial Route HVAC
- Preliminary Construction Corridor
- Perennial Stream Top of Bank
- Intermittent Stream
- Ditch
- Wetland Delineation Line
- Wetland
- 100 Year Flood Zone
- 500 Year Flood Zone
- Hydrography
- Town Boundary
- County Boundary
- Proposed HDD Location
- Proposed Pipe Bridge Location
- Roads
- Rail Line
- Contour - 2'

N

0 100 200

Feet

Transmission Developers Inc.

Champlain Hudson Power Express Project

Champlain Hudson Power Express Inc.

Plan View Map

Terrestrial Route

Sheet 188 of 370

Prepared on 2/27/2012


by: HDR | TDI & TRC


DATA SOURCES: ESRI, NYSDOT, FEMA, NYDEC, NWI, TDI, TRC

Sheet 189

R:\Projects\GIS_2009\168272_TDI_Hudson\MXD\USACE\Terrestrial_Route_8x11_usace_2012.mxd

Sheet 188

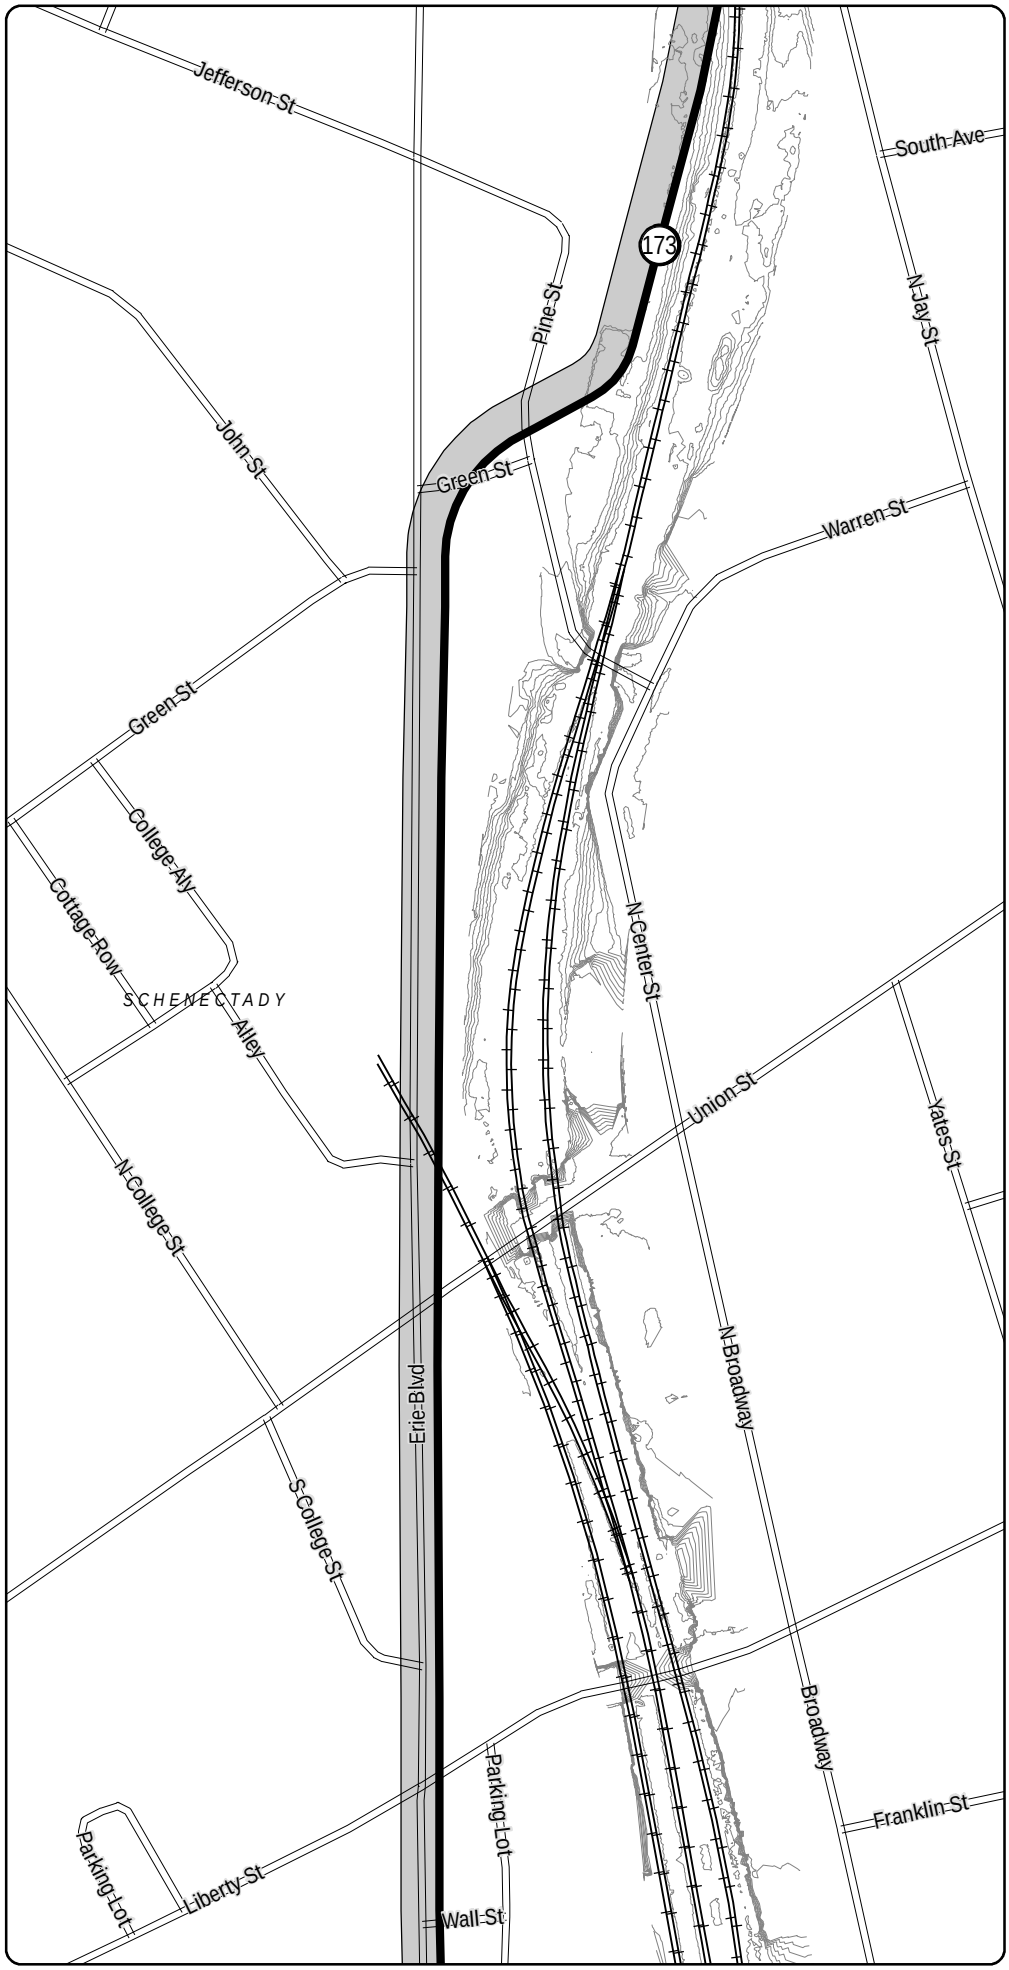

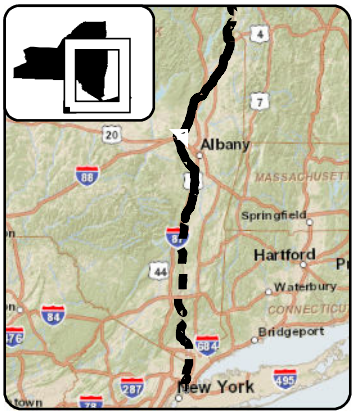

LEGEND

- CHPE Project Milepost
- Proposed CHPE Terrestrial Route HVDC
- Proposed CHPE Submarine Route HVDC
- Proposed CHPE Terrestrial Route HVAC
- Preliminary Construction Corridor
- Perennial Stream Top of Bank
- Intermittent Stream
- Ditch
- Wetland Delineation Line
- Wetland
- 100 Year Flood Zone
- 500 Year Flood Zone
- Hydrography
- Town Boundary
- County Boundary
- Proposed HDD Location
- Proposed Pipe Bridge Location
- Roads
- Rail Line
- Contour - 2'

N

0 100 200

Feet

Transmission Developers Inc.

Champlain Hudson Power Express Project

Champlain Hudson Power Express Inc.

Plan View Map

Terrestrial Route

Sheet 189 of 370


Prepared on 2/27/2012


by: HDR | DTA & TRC

DATA SOURCES: ESRI, NYSDOT, FEMA, NYDEC, NWI, TDI, TRC

Sheet 190

R:\Projects\GIS_2009\168272_TDI_Hudson\MXD\USACE\Terrestrial_Route_8x11_usace_2012.mxd

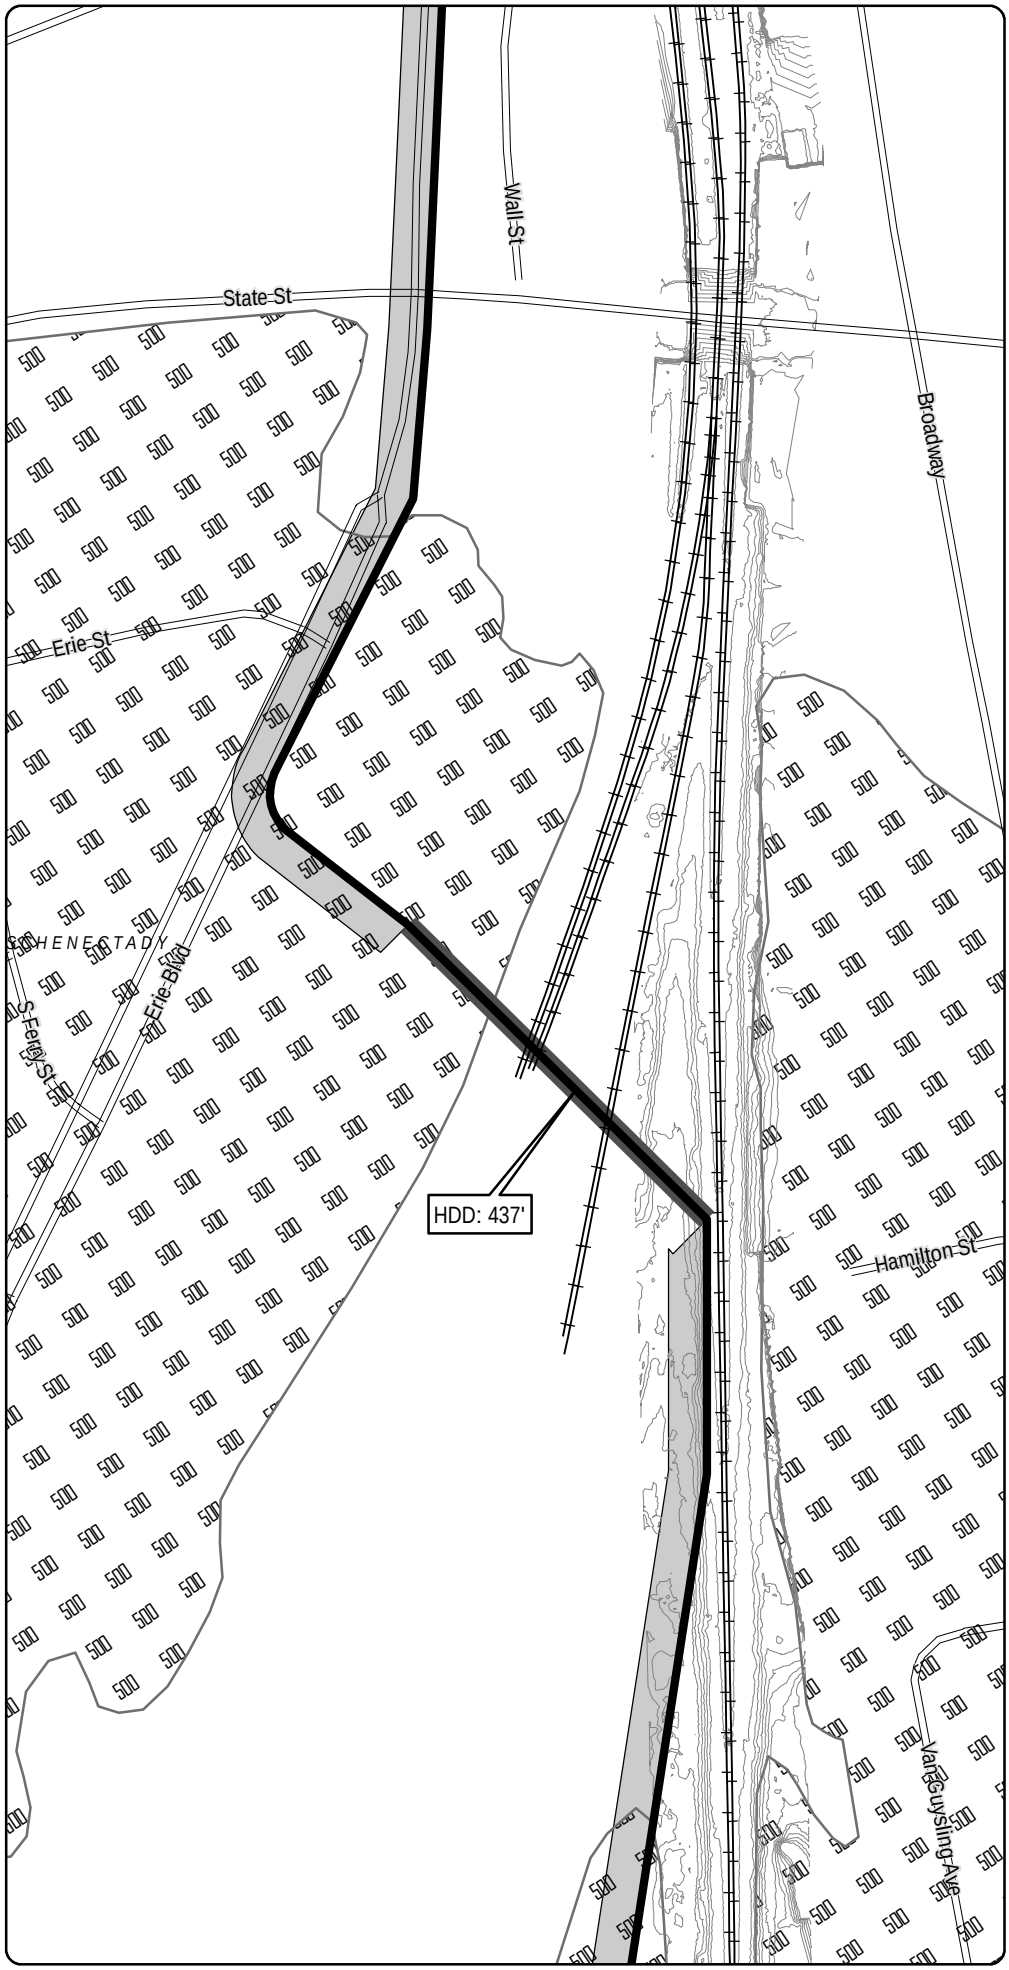

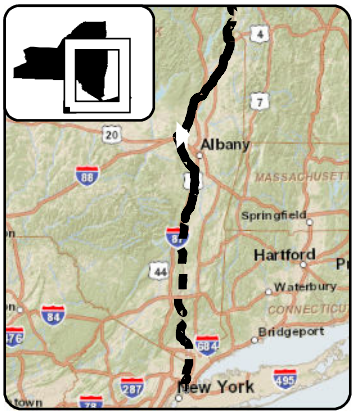

LEGEND

- CHPE Project Milepost
- Proposed CHPE Terrestrial Route HVDC
- Proposed CHPE Submarine Route HVDC
- Proposed CHPE Terrestrial Route HVAC
- Preliminary Construction Corridor
- Perennial Stream Top of Bank
- Intermittent Stream
- Ditch
- Wetland Delineation Line
- Wetland
- 100 Year Flood Zone
- 500 Year Flood Zone
- Hydrography
- Town Boundary
- County Boundary
- Proposed HDD Location
- Proposed Pipe Bridge Location
- Roads
- Rail Line
- Contour - 2'

N

0 100 200

Feet

Transmission Developers Inc.

Champlain Hudson Power Express Project

Champlain Hudson Power Express Inc.

Plan View Map

Terrestrial Route

Sheet 190 of 370


Prepared on 2/27/2012


by: HDR | TRC & TRC

DATA SOURCES: ESRI, NYSDOT, FEMA, NYDEC, NWI, TDI, TRC

R:\Projects\GIS_2009\168272_TDI_Hudson\MXD\USACE\Terrestrial_Route_8x11_usace_2012.mxd

Sheet 190

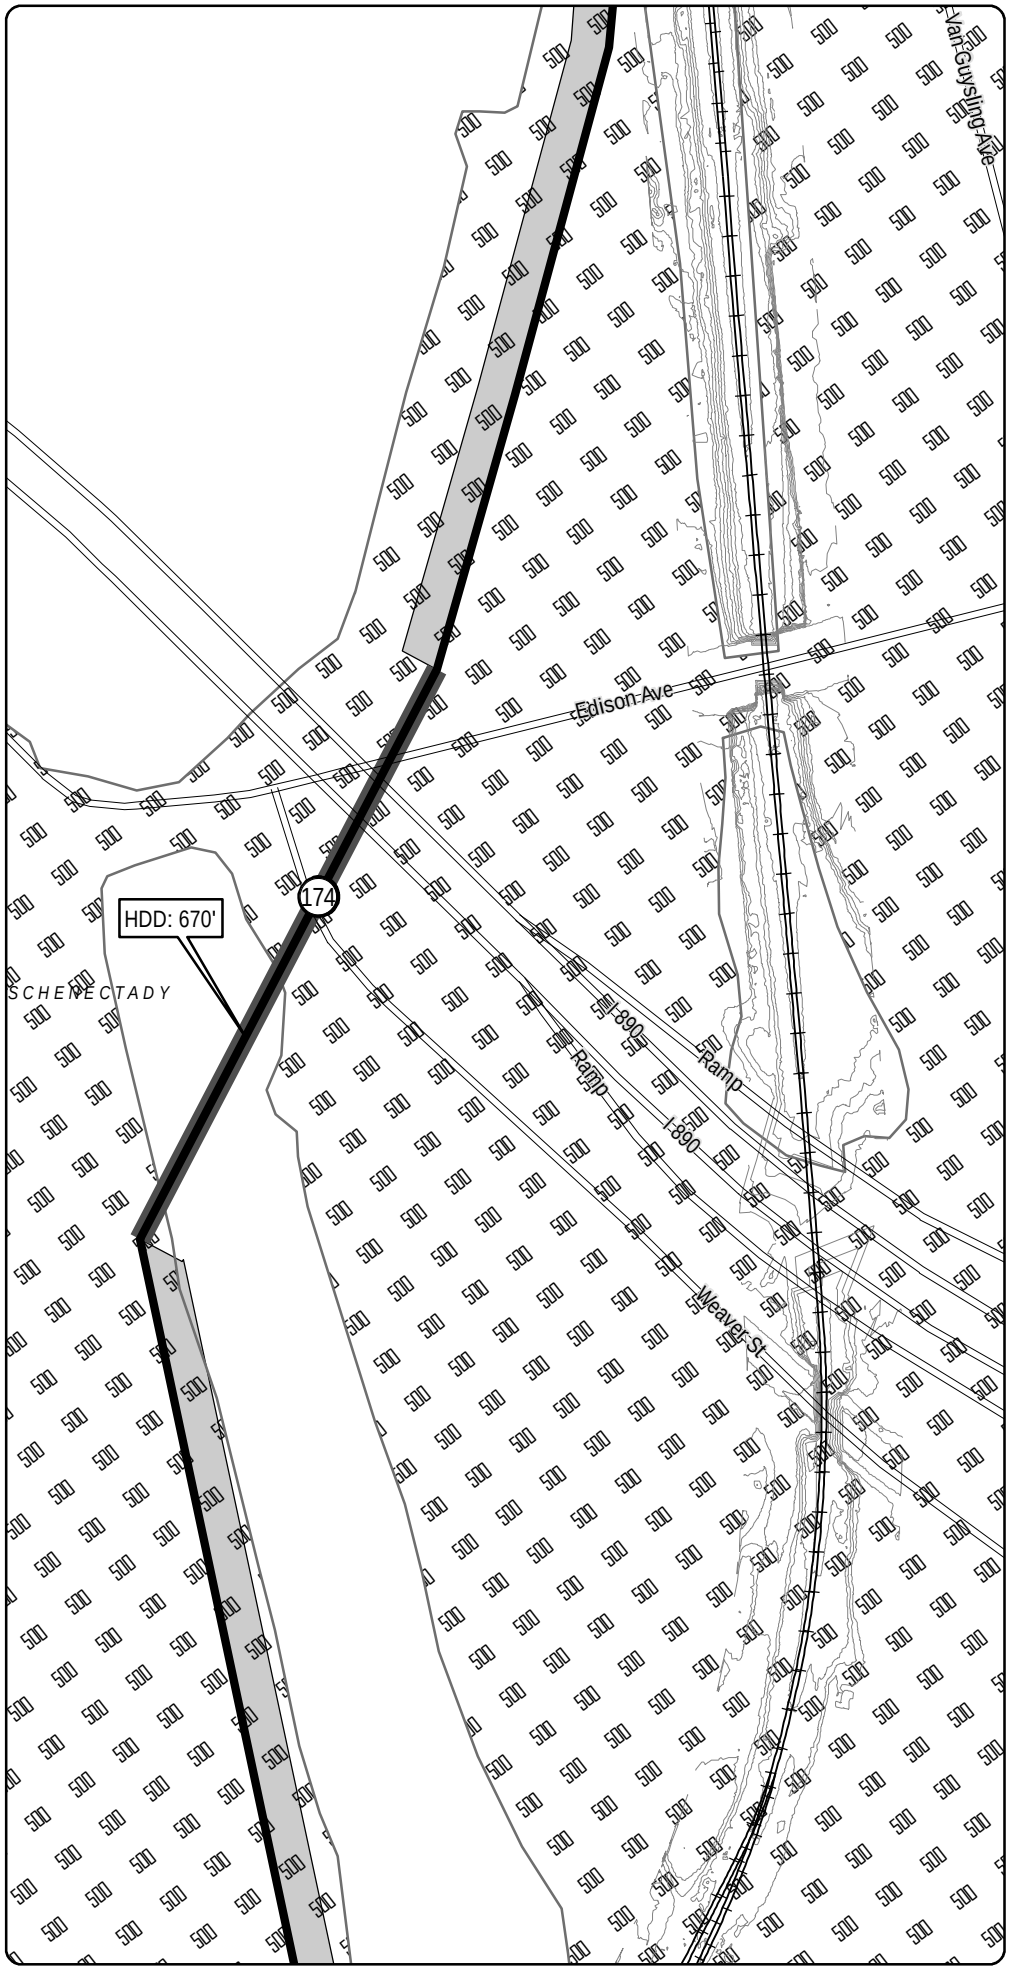

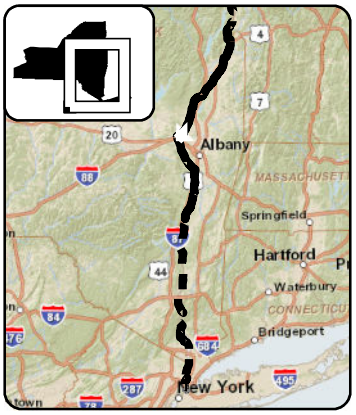

LEGEND

- CHPE Project Milepost
- Proposed CHPE Terrestrial Route HVDC
- Proposed CHPE Submarine Route HVDC
- Proposed CHPE Terrestrial Route HVAC
- Preliminary Construction Corridor
- Perennial Stream Top of Bank
- Intermittent Stream
- Ditch
- Wetland Delineation Line
- Wetland
- 100 Year Flood Zone
- 500 Year Flood Zone
- Hydrography
- Town Boundary
- County Boundary
- Proposed HDD Location
- Proposed Pipe Bridge Location
- Roads
- Rail Line
- Contour - 2'

N

0 100 200

Feet

Transmission Developers Inc.

Champlain Hudson Power Express Project

Champlain Hudson Power Express Inc.

Plan View Map

Terrestrial Route

Sheet 191 of 370

Prepared on 2/27/2012


by: HDR | DTA & TRC


DATA SOURCES: ESRI, NYSDOT, FEMA, NYDEC, NWI, TDI, TRC

Sheet 192

R:\Projects\GIS_2009\168272_TDI_Hudson\MXD\USACE\Terrestrial_Route_8x11_usace_2012.mxd

Sheet 191

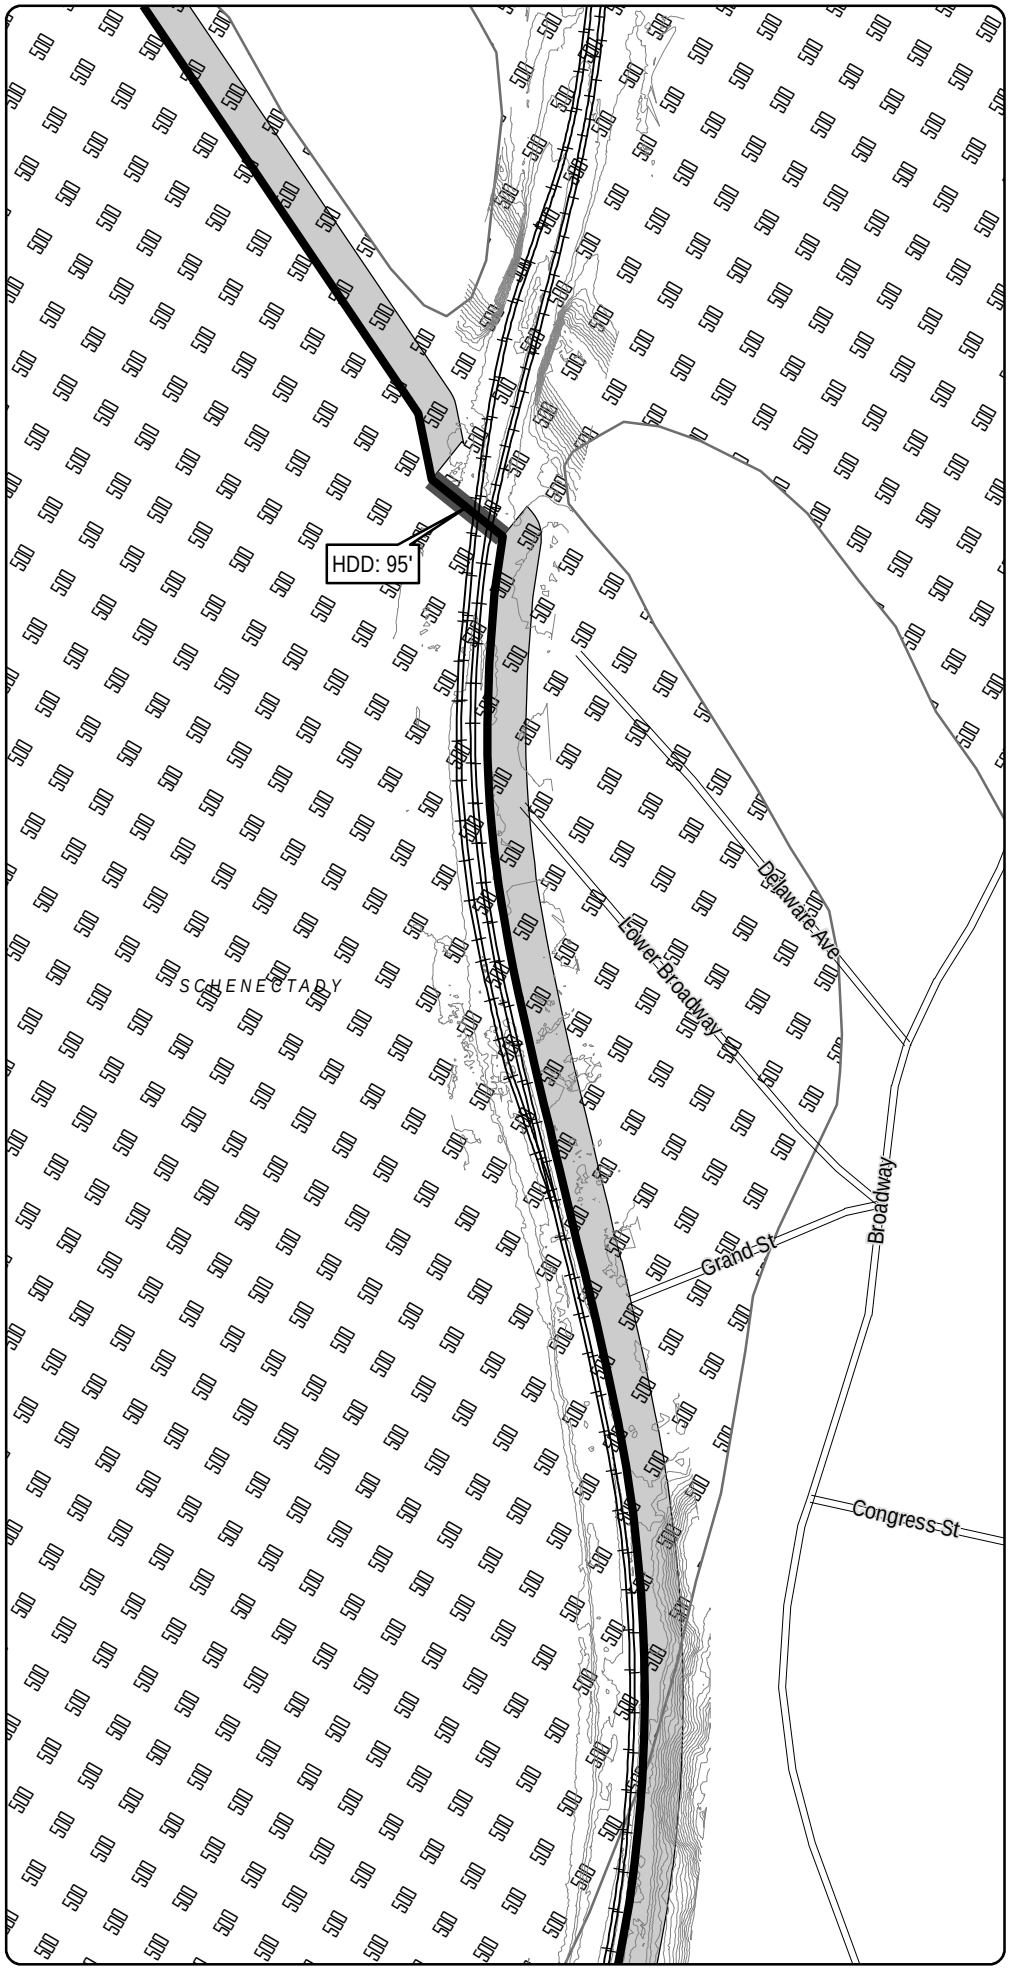

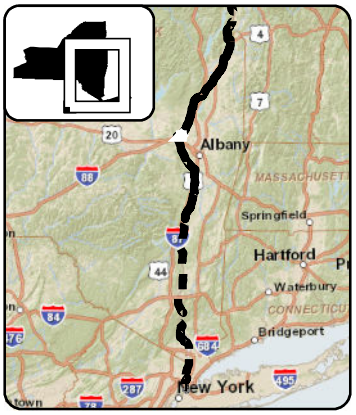

LEGEND

- CHPE Project Milepost
- Proposed CHPE Terrestrial Route HVDC
- Proposed CHPE Submarine Route HVDC
- Proposed CHPE Terrestrial Route HVAC
- Preliminary Construction Corridor
- Perennial Stream Top of Bank
- Intermittent Stream
- Ditch
- Wetland Delineation Line
- Wetland
- 100 Year Flood Zone
- 500 Year Flood Zone
- Hydrography
- Town Boundary
- County Boundary
- Proposed HDD Location
- Proposed Pipe Bridge Location
- Roads
- Rail Line
- Contour - 2'

0 100 200

Feet

Transmission Developers Inc.

Champlain Hudson Power Express Project

Champlain Hudson Power Express Inc.

Plan View Map

Terrestrial Route

Sheet 192 of 370

Prepared on 2/27/2012


by: HDR | HRA & TRC


DATA SOURCES: ESRI, NYSDOT, FEMA, NYDEC, NWI, TDI, TRC

Sheet 193

R:\Projects\GIS_2009\168272_TDI_Hudson\MXD\USACE\Terrestrial_Route_8x11_usace_2012.mxd

Sheet 192

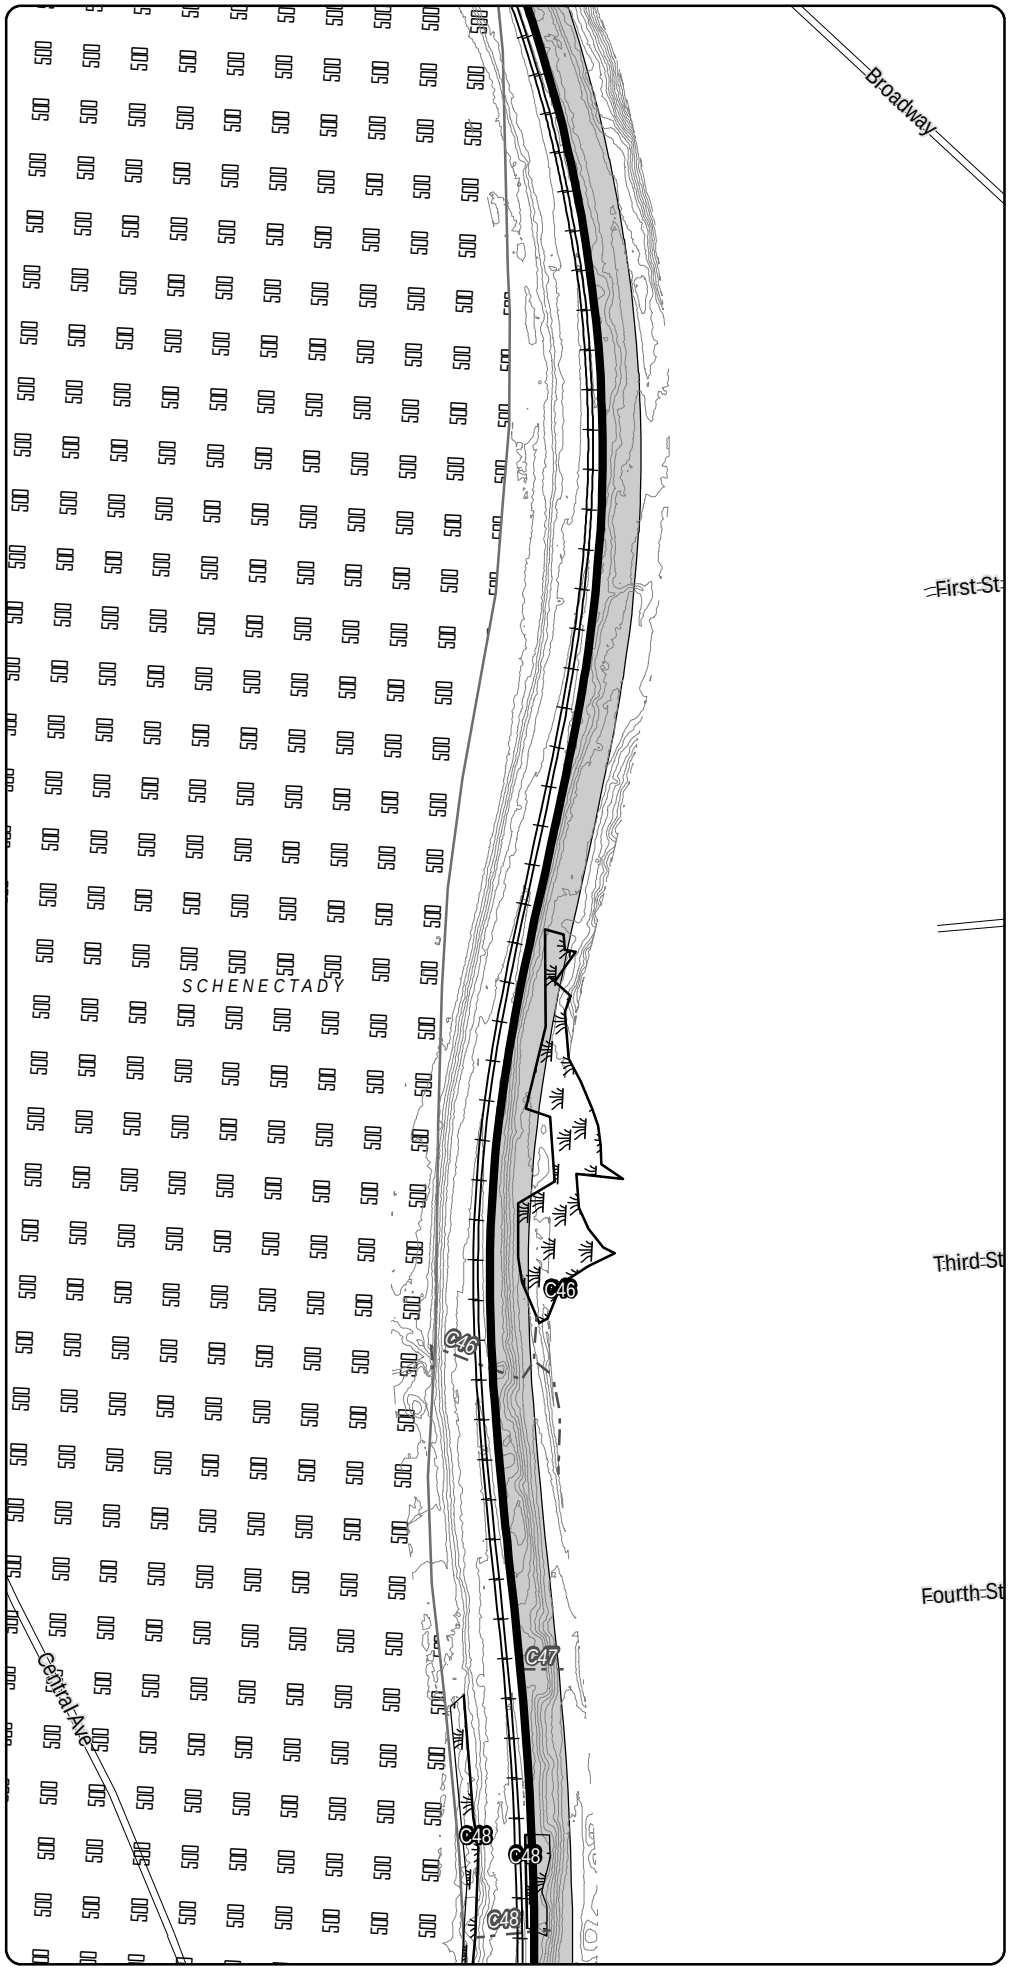

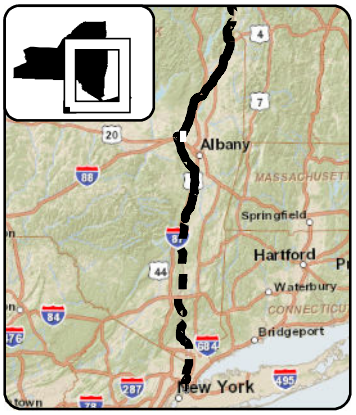

LEGEND

- CHPE Project Milepost
- Proposed CHPE Terrestrial Route HVDC
- Proposed CHPE Submarine Route HVDC
- Proposed CHPE Terrestrial Route HVAC
- Preliminary Construction Corridor
- Perennial Stream Top of Bank
- Intermittent Stream
- Ditch
- Wetland Delineation Line
- Wetland
- 100 Year Flood Zone
- 500 Year Flood Zone
- Hydrography
- Town Boundary
- County Boundary
- Proposed HDD Location
- Proposed Pipe Bridge Location
- Roads
- Rail Line
- Contour - 2'

0 100 200

Feet

Transmission Developers Inc.

Champlain Hudson Power Express Project

Champlain Hudson Power Express Inc.

Plan View Map

Terrestrial Route

Sheet 193 of 370

Prepared on 2/27/2012


by: HDR & TRC


DATA SOURCES: ESRI, NYSDOT, FEMA, NYDEC, NWI, TDI, TRC

Sheet 194

R:\Projects\GIS_2009\168272_TDI_Hudson\MXD\USACE\Terrestrial_Route_8x11_usace_2012.mxd

Sheet 193

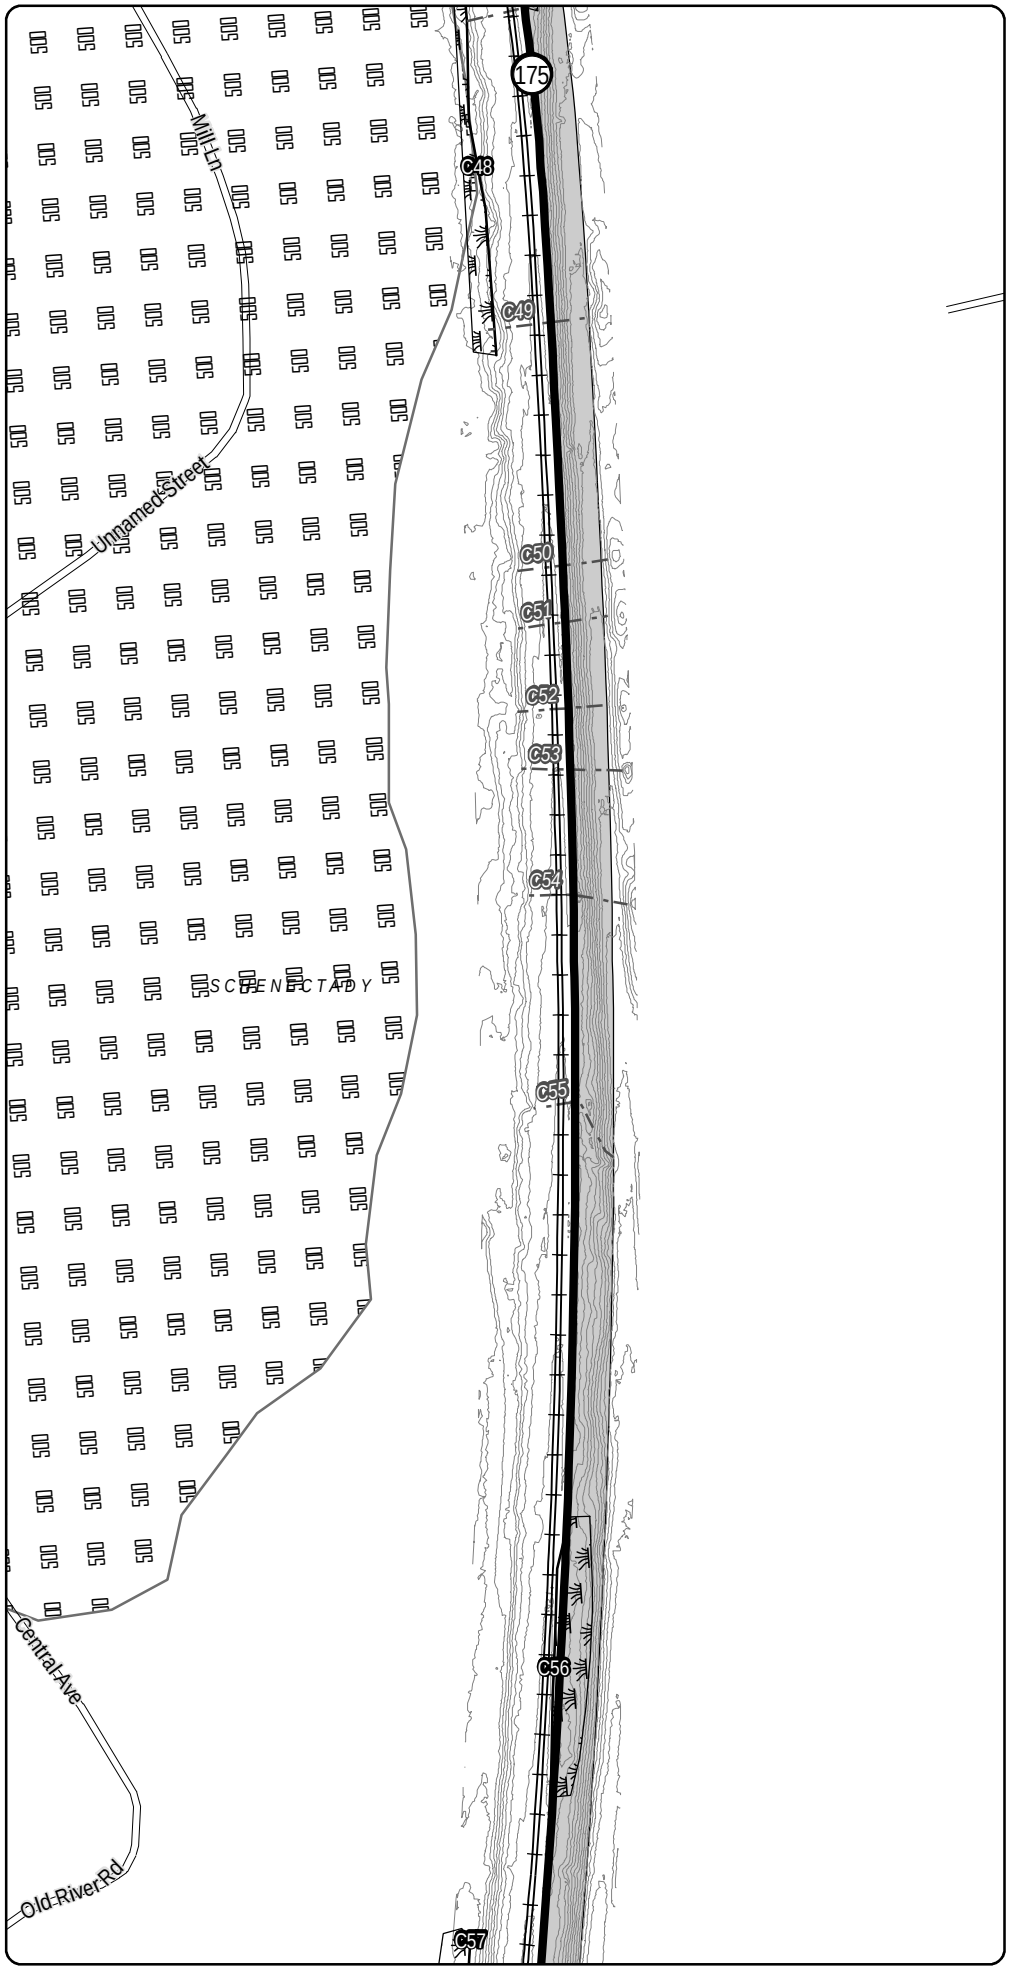

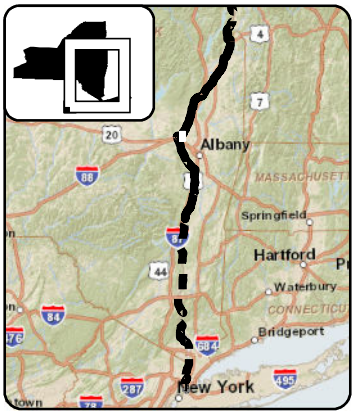

LEGEND

- CHPE Project Milepost
- Proposed CHPE Terrestrial Route HVDC
- Proposed CHPE Submarine Route HVDC
- Proposed CHPE Terrestrial Route HVAC
- Preliminary Construction Corridor
- Perennial Stream Top of Bank
- Intermittent Stream
- Ditch
- Wetland Delineation Line
- Wetland
- 100 Year Flood Zone
- 500 Year Flood Zone
- Hydrography
- Town Boundary
- County Boundary
- Proposed HDD Location
- Proposed Pipe Bridge Location
- Roads
- Rail Line
- Contour - 2'

0 100 200

Feet

Transmission Developers Inc.

Champlain Hudson Power Express Project

Champlain Hudson Power Express Inc.

Plan View Map

Terrestrial Route

Sheet 194 of 370

Prepared on 2/27/2012


by: HDR | DTA & TRC


DATA SOURCES: ESRI, NYSDOT, FEMA, NYDEC, NWI, TDI, TRC

Sheet 195

R:\Projects\GIS_2009\168272_TDI_Hudson\MXD\USACE\Terrestrial_Route_8x11_usace_2012.mxd

Sheet 194

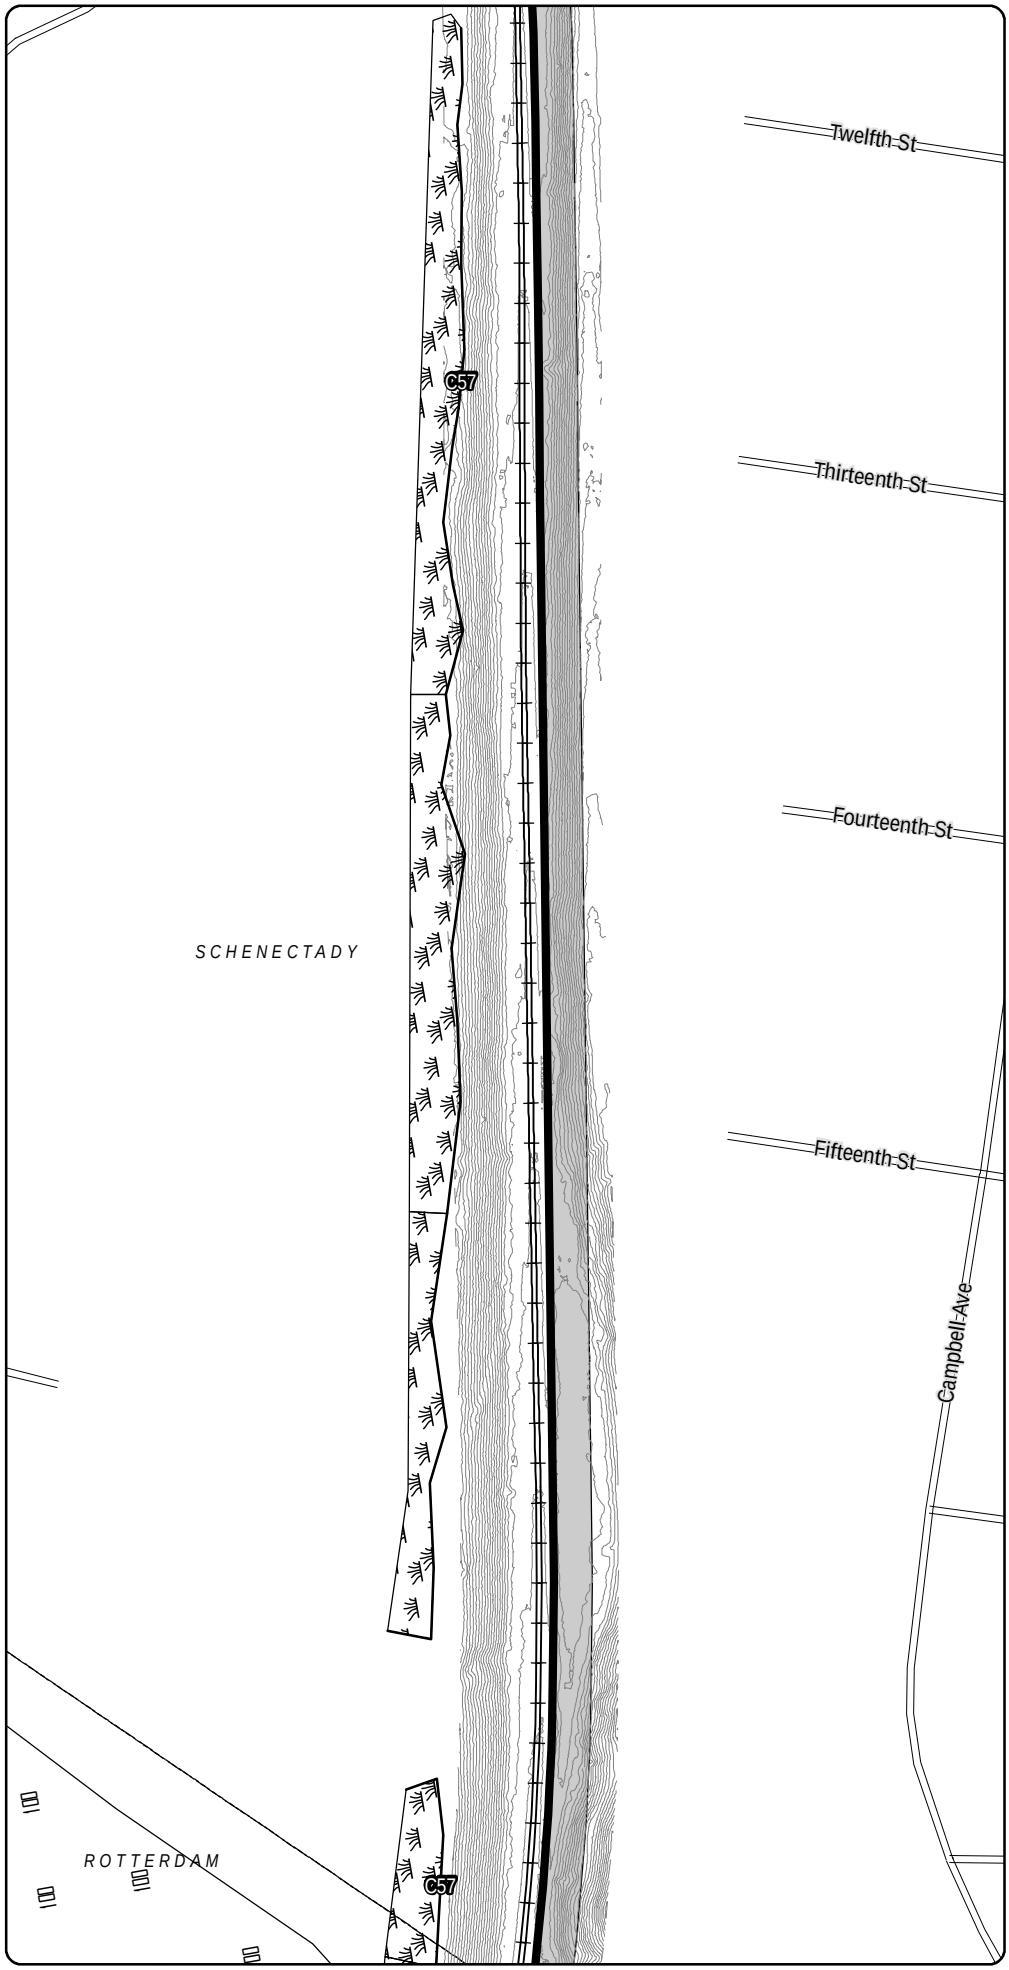

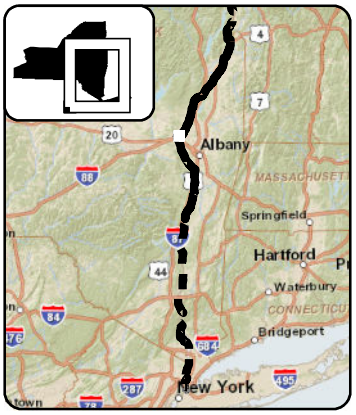

LEGEND

- CHPE Project Milepost
- Proposed CHPE Terrestrial Route HVDC
- Proposed CHPE Submarine Route HVDC
- Proposed CHPE Terrestrial Route HVAC
- Preliminary Construction Corridor
- Perennial Stream Top of Bank
- Intermittent Stream
- Ditch
- Wetland Delineation Line
- Wetland
- 100 Year Flood Zone
- 500 Year Flood Zone
- Hydrography
- Town Boundary
- County Boundary
- Proposed HDD Location
- Proposed Pipe Bridge Location
- Roads
- Rail Line
- Contour - 2'

N

0 100 200

Feet

Transmission Developers Inc.

Champlain Hudson Power Express Project

Champlain Hudson Power Express Inc.

Plan View Map

Terrestrial Route

Sheet 195 of 370


Prepared on 2/27/2012


by: HDR | TDI & TRC

DATA SOURCES: ESRI, NYSDOT, FEMA, NYDEC, NWI, TDI, TRC

Sheet 196

R:\Projects\GIS_2009\168272_TDI_Hudson\MXD\USACE\Terrestrial_Route_8x11_usace_2012.mxd

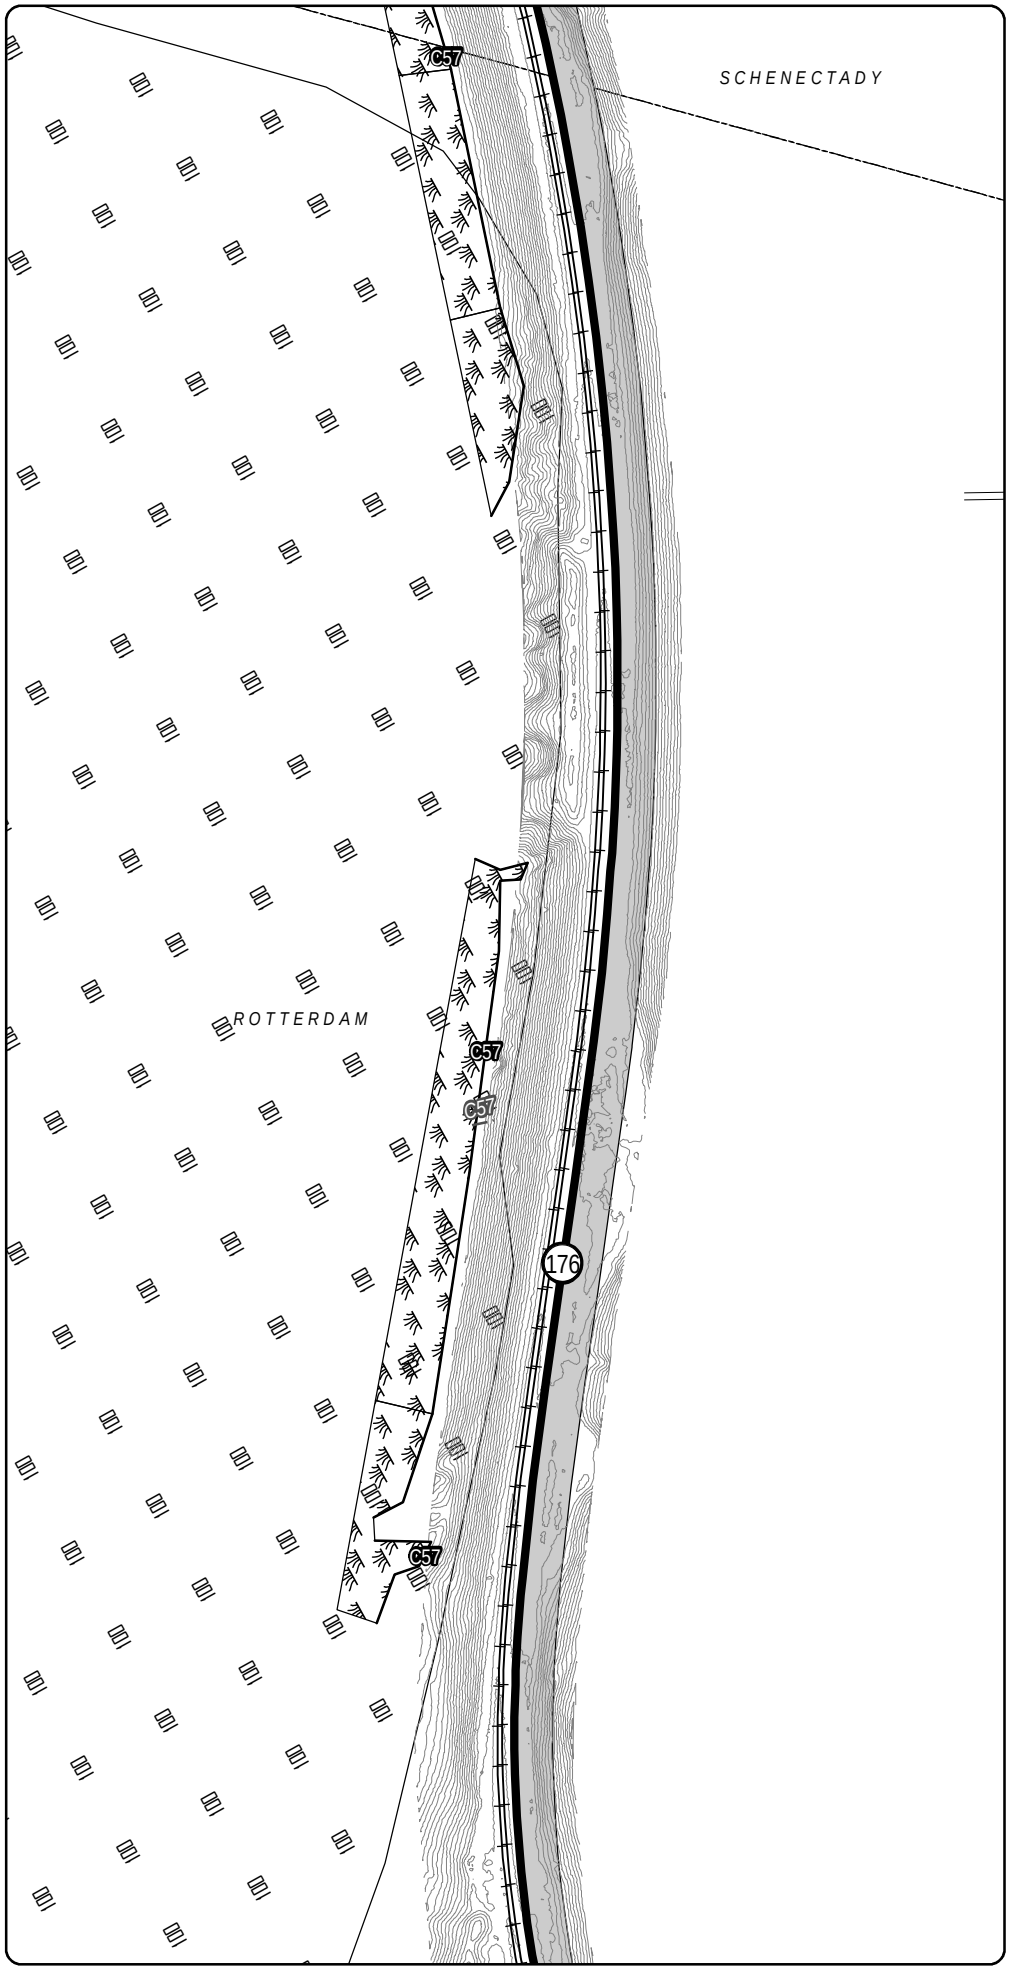

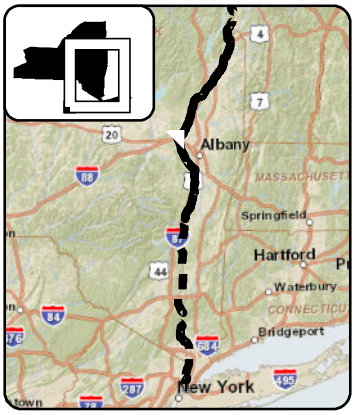

LEGEND

- CHPE Project Milepost
- Proposed CHPE Terrestrial Route HVDC
- Proposed CHPE Submarine Route HVDC
- Proposed CHPE Terrestrial Route HVAC
- Preliminary Construction Corridor
- Perennial Stream Top of Bank
- Intermittent Stream
- Ditch
- Wetland Delineation Line
- Wetland
- 100 Year Flood Zone
- 500 Year Flood Zone
- Hydrography
- Town Boundary
- County Boundary
- Proposed HDD Location
- Proposed Pipe Bridge Location
- Roads
- Rail Line
- Contour - 2'

0 100 200

Feet

Transmission Developers Inc.

Champlain Hudson Power Express Project

Champlain Hudson Power Express Inc.

Plan View Map

Terrestrial Route


Sheet 196 of 370


Prepared on 2/27/2012

by: HDR & TRC

R:\Projects\GIS_2009\168272_TDI_Hudson\MXD\USACE\Terrestrial_Route_8x11_usace_2012.mxd

DATA SOURCES: ESRI, NYSDOT, FEMA, NYDEC, NWI, TDI, TRC

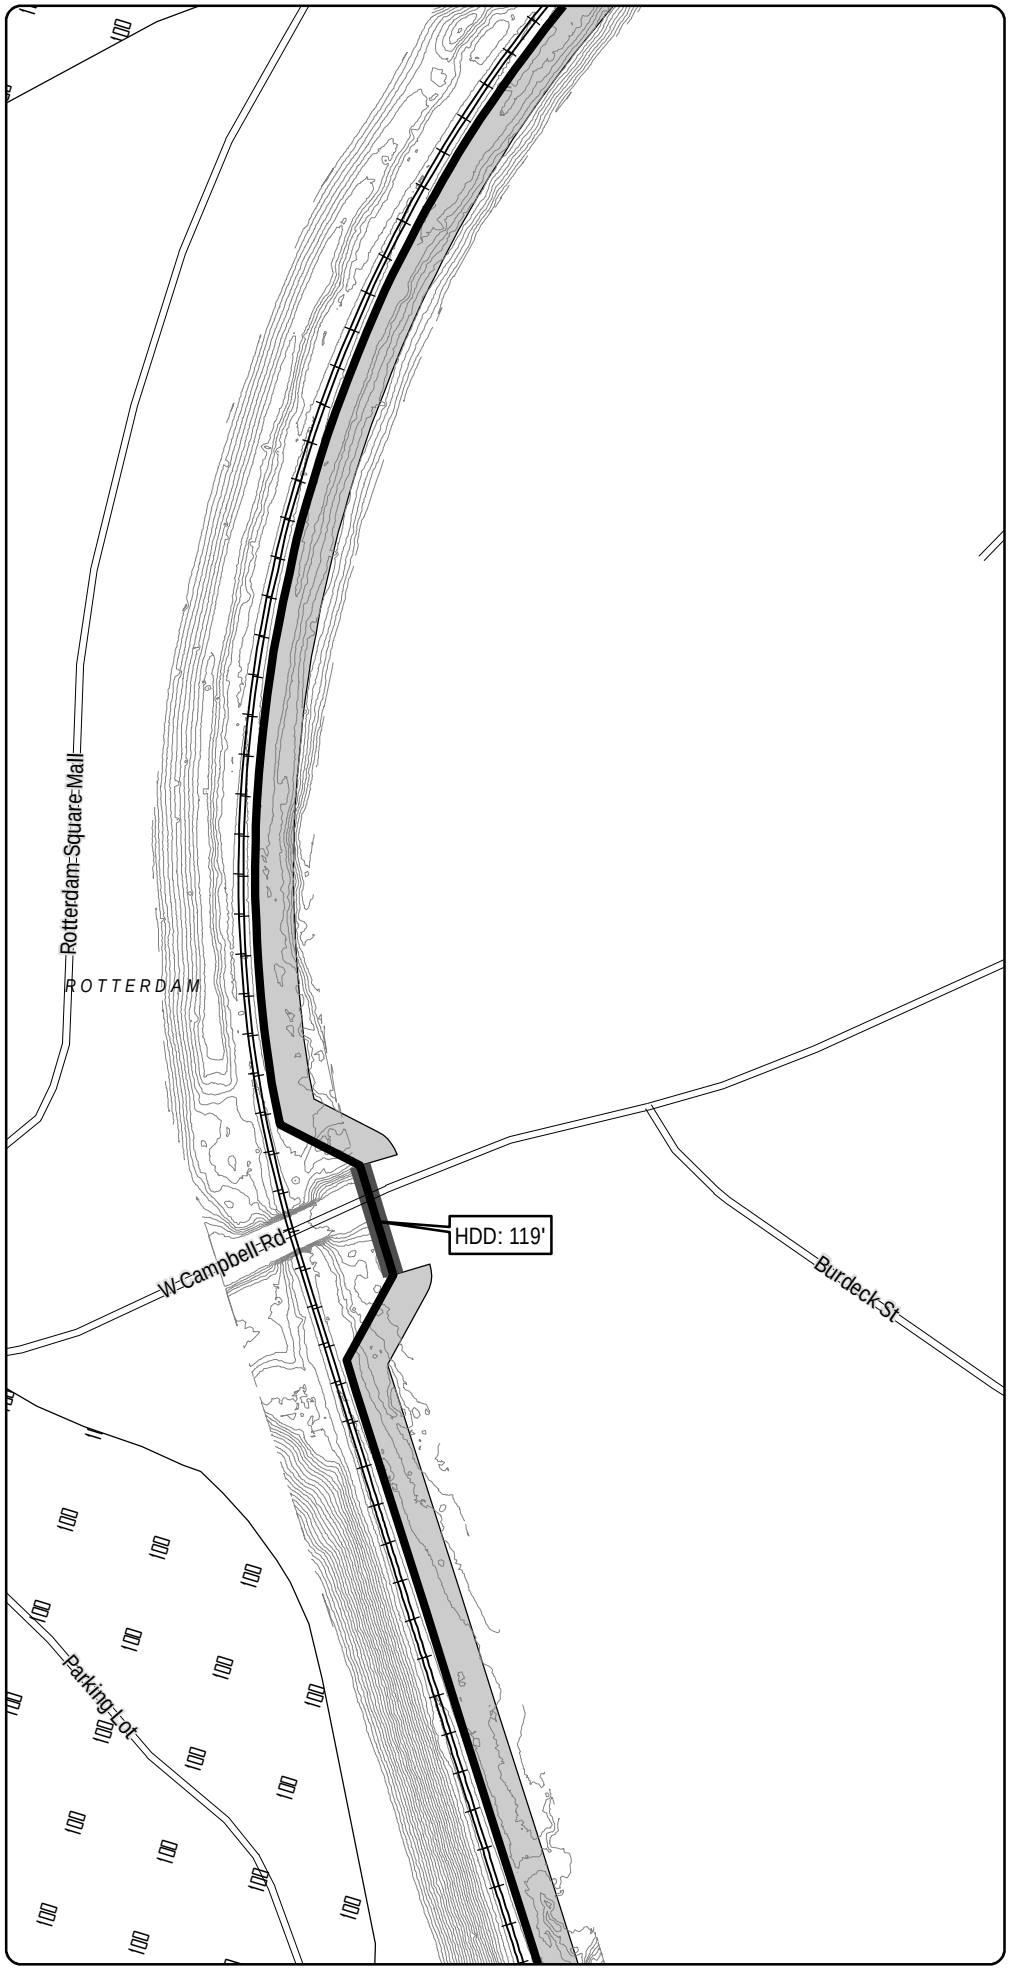

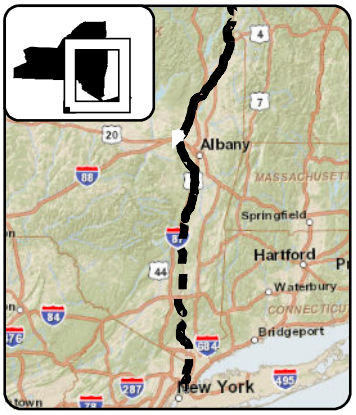

LEGEND

- CHPE Project Milepost
- Proposed CHPE Terrestrial Route HVDC
- Proposed CHPE Submarine Route HVDC
- Proposed CHPE Terrestrial Route HVAC
- Preliminary Construction Corridor
- Perennial Stream Top of Bank
- Intermittent Stream
- Ditch
- Wetland Delineation Line
- Wetland
- 100 Year Flood Zone
- 500 Year Flood Zone
- Hydrography
- Town Boundary
- County Boundary
- Proposed HDD Location
- Proposed Pipe Bridge Location
- Roads
- Rail Line
- Contour - 2'

0 100 200

Feet

Transmission Developers Inc.

Champlain Hudson Power Express Project

Champlain Hudson Power Express Inc.

Plan View Map

Terrestrial Route


Sheet 197 of 370


Prepared on 2/27/2012

by: HDR | TDI & TRC

DATA SOURCES: ESRI, NYSDOT, FEMA, NYDEC, NWI, TDI, TRC

R:\Projects\GIS_2009\168272_TDI_Hudson\MXD\USACE\Terrestrial_Route_8x11_usace_2012.mxd

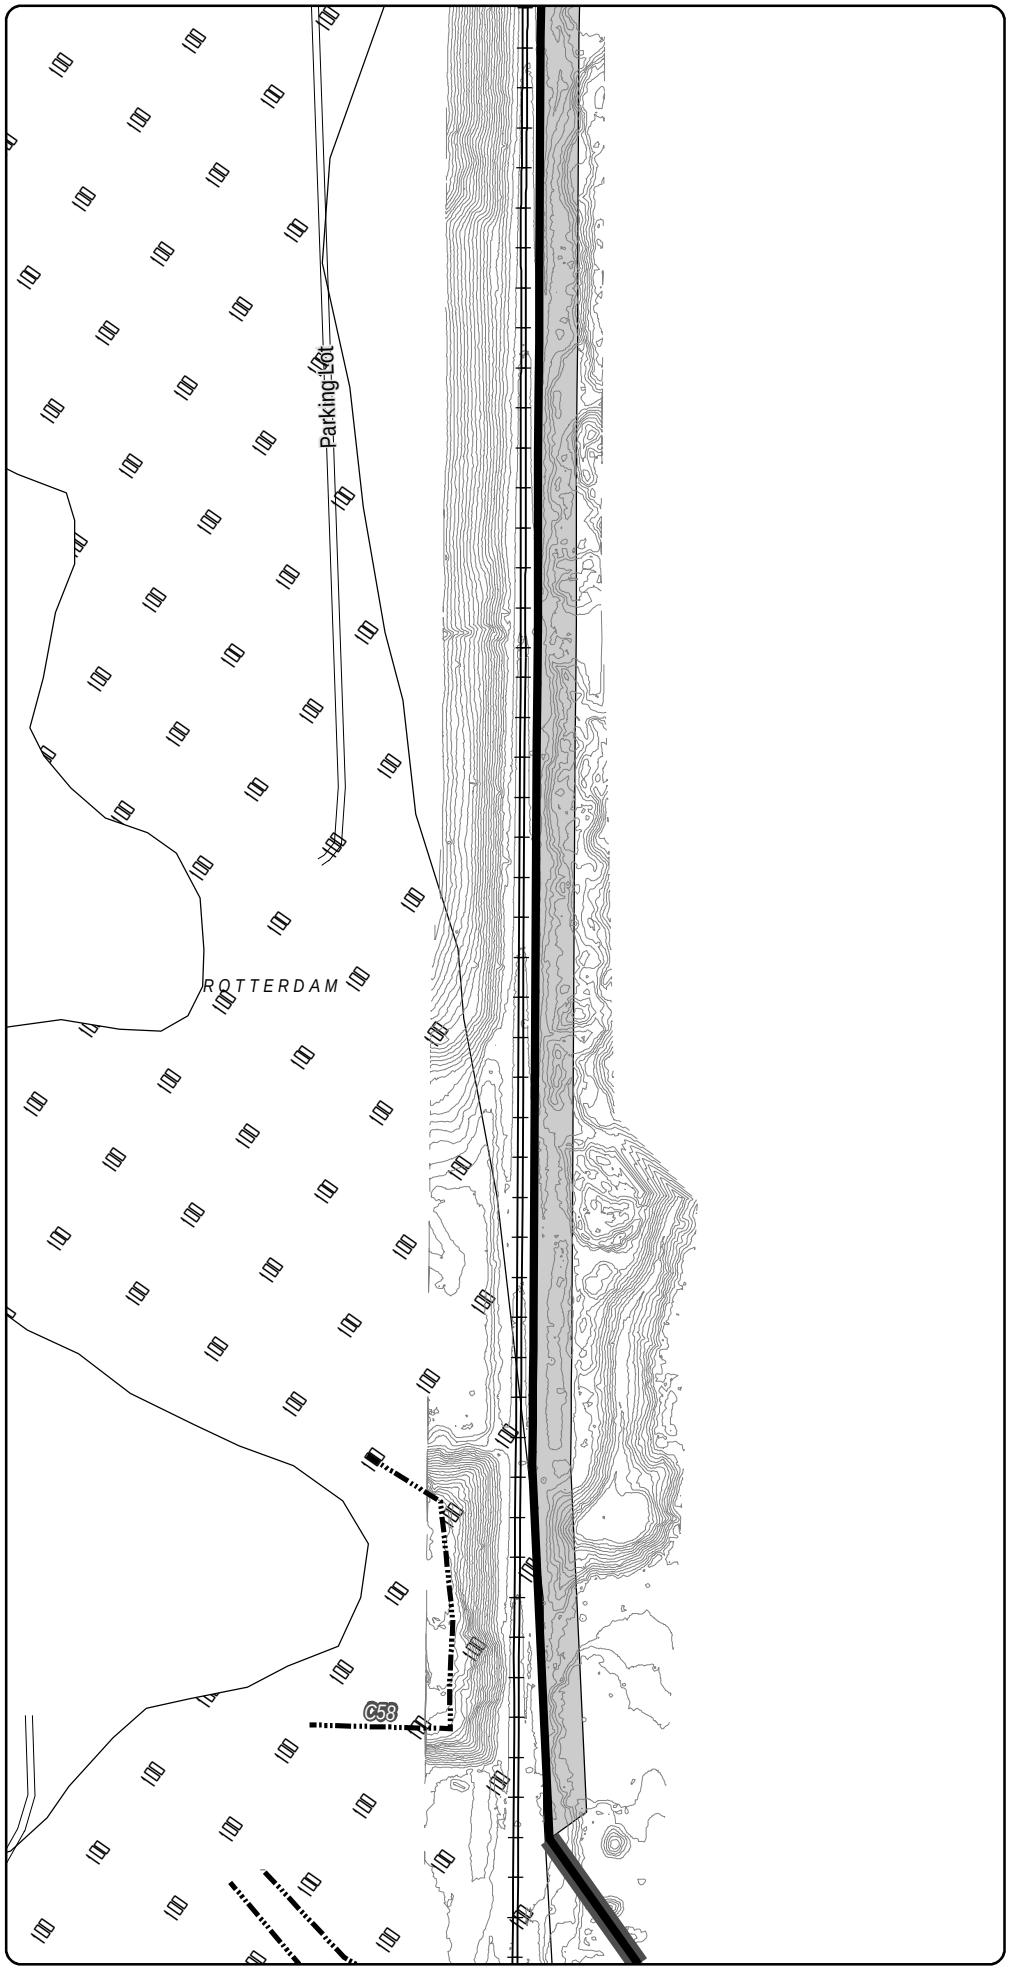

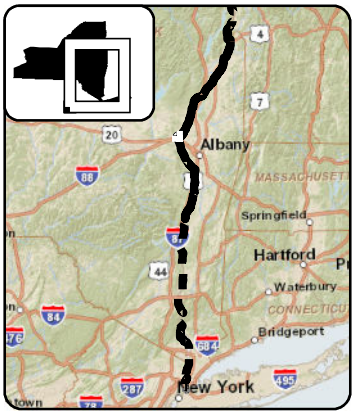

LEGEND

- CHPE Project Milepost
- Proposed CHPE Terrestrial Route HVDC
- Proposed CHPE Submarine Route HVDC
- Proposed CHPE Terrestrial Route HVAC
- Preliminary Construction Corridor
- Perennial Stream Top of Bank
- Intermittent Stream
- Ditch
- Wetland Delineation Line
- Wetland
- 100 Year Flood Zone
- 500 Year Flood Zone
- Hydrography
- Town Boundary
- County Boundary
- Proposed HDD Location
- Proposed Pipe Bridge Location
- Roads
- Rail Line
- Contour - 2'

N

0 100 200

Feet

Transmission Developers Inc.

Champlain Hudson Power Express Project

Champlain Hudson Power Express Inc.

Plan View Map

Terrestrial Route


Sheet 198 of 370


Prepared on 2/27/2012

by: HDR | TDI & TRC

DATA SOURCES: ESRI, NYSDOT, FEMA, NYDEC, NWI, TDI, TRC

R:\Projects\GIS_2009\168272_TDI_Hudson\MXD\USACE\Terrestrial_Route_8x11_usace_2012.mxd

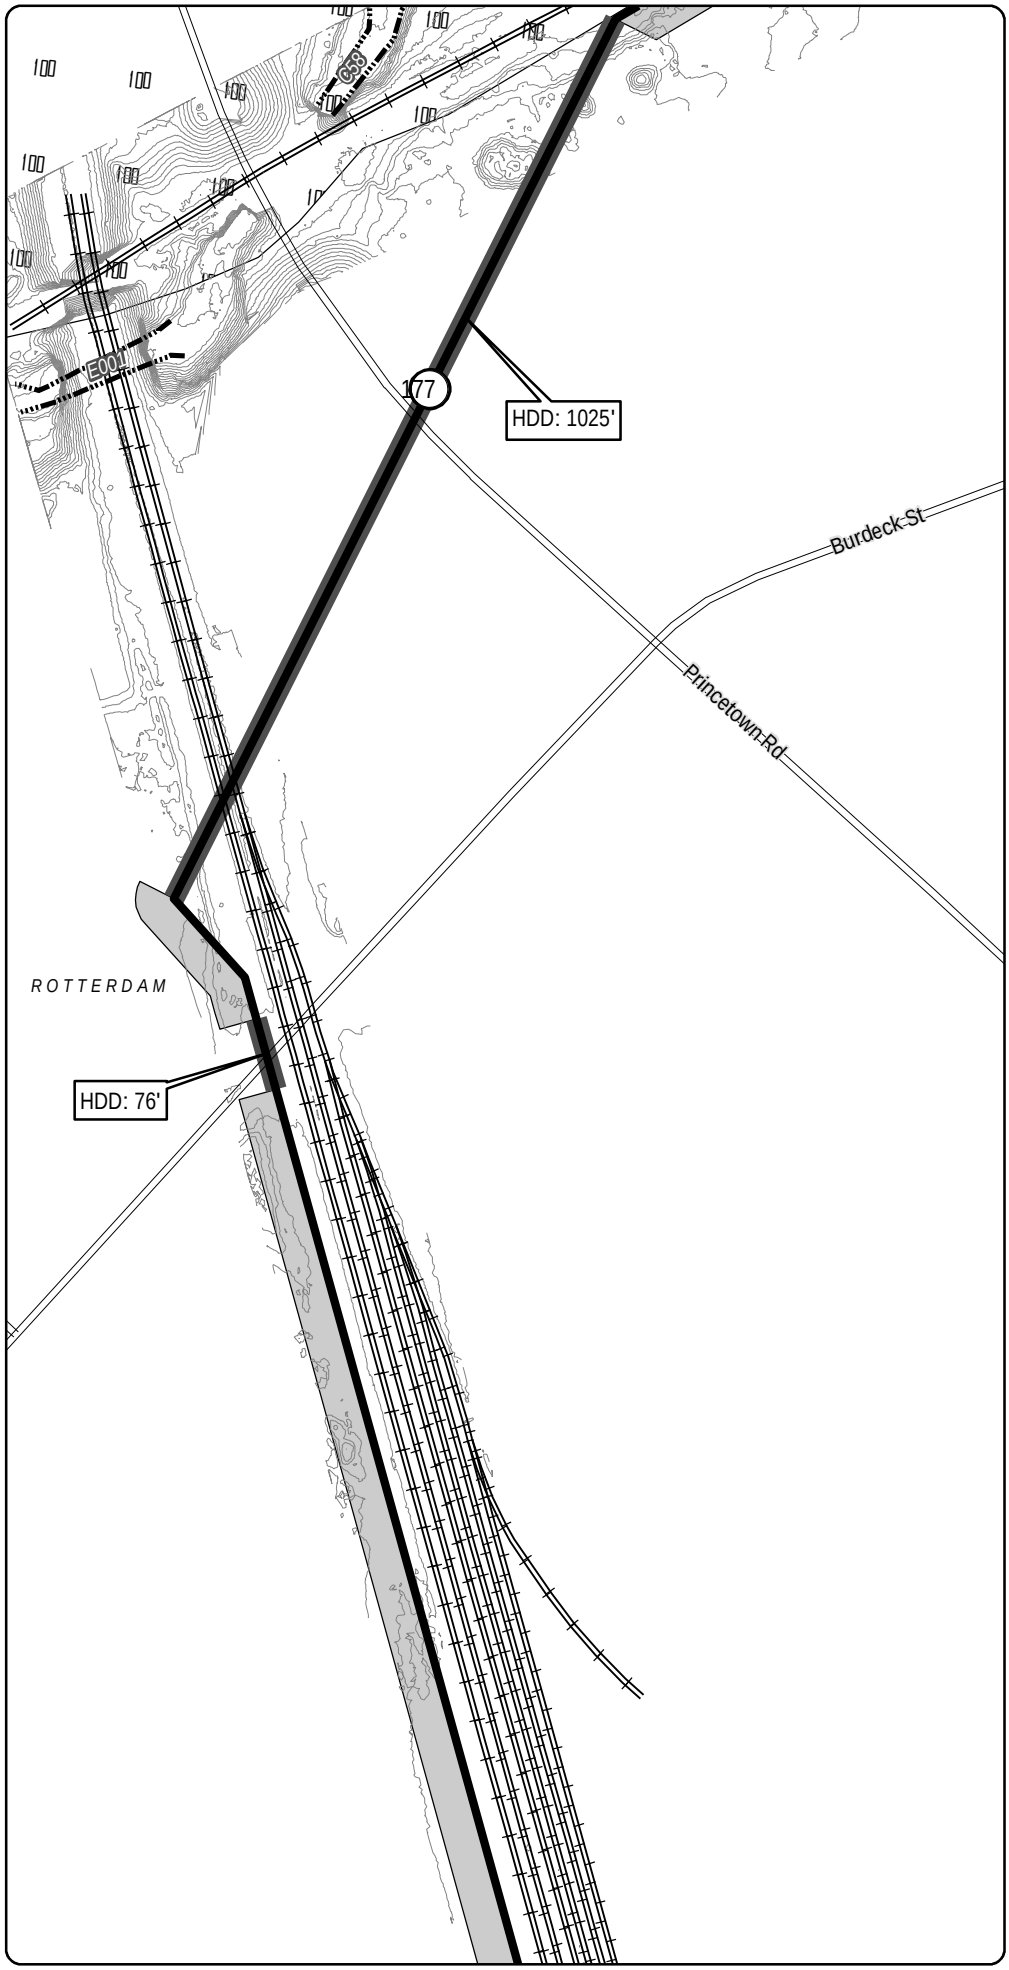

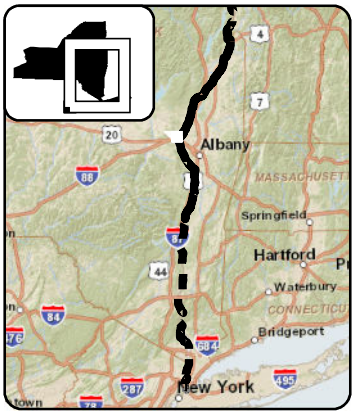

LEGEND

- CHPE Project Milepost
- Proposed CHPE Terrestrial Route HVDC
- Proposed CHPE Submarine Route HVDC
- Proposed CHPE Terrestrial Route HVAC
- Preliminary Construction Corridor
- Perennial Stream Top of Bank
- Intermittent Stream
- Ditch
- Wetland Delineation Line
- Wetland
- 100 Year Flood Zone
- 500 Year Flood Zone
- Hydrography
- Town Boundary
- County Boundary
- Proposed HDD Location
- Proposed Pipe Bridge Location
- Roads
- Rail Line
- Contour - 2'

N

0 100 200

Feet

Transmission Developers Inc.

Champlain Hudson Power Express Project

Champlain Hudson Power Express Inc.

Plan View Map

Terrestrial Route


Sheet 199 of 370


Prepared on 2/27/2012

by: HDR | TDI & TRC

DATA SOURCES: ESRI, NYSDOT, FEMA, NYDEC, NWI, TDI, TRC

R:\Projects\GIS_2009\168272_TDI_Hudson\MXD\USACE\Terrestrial_Route_8x11_usace_2012.mxd

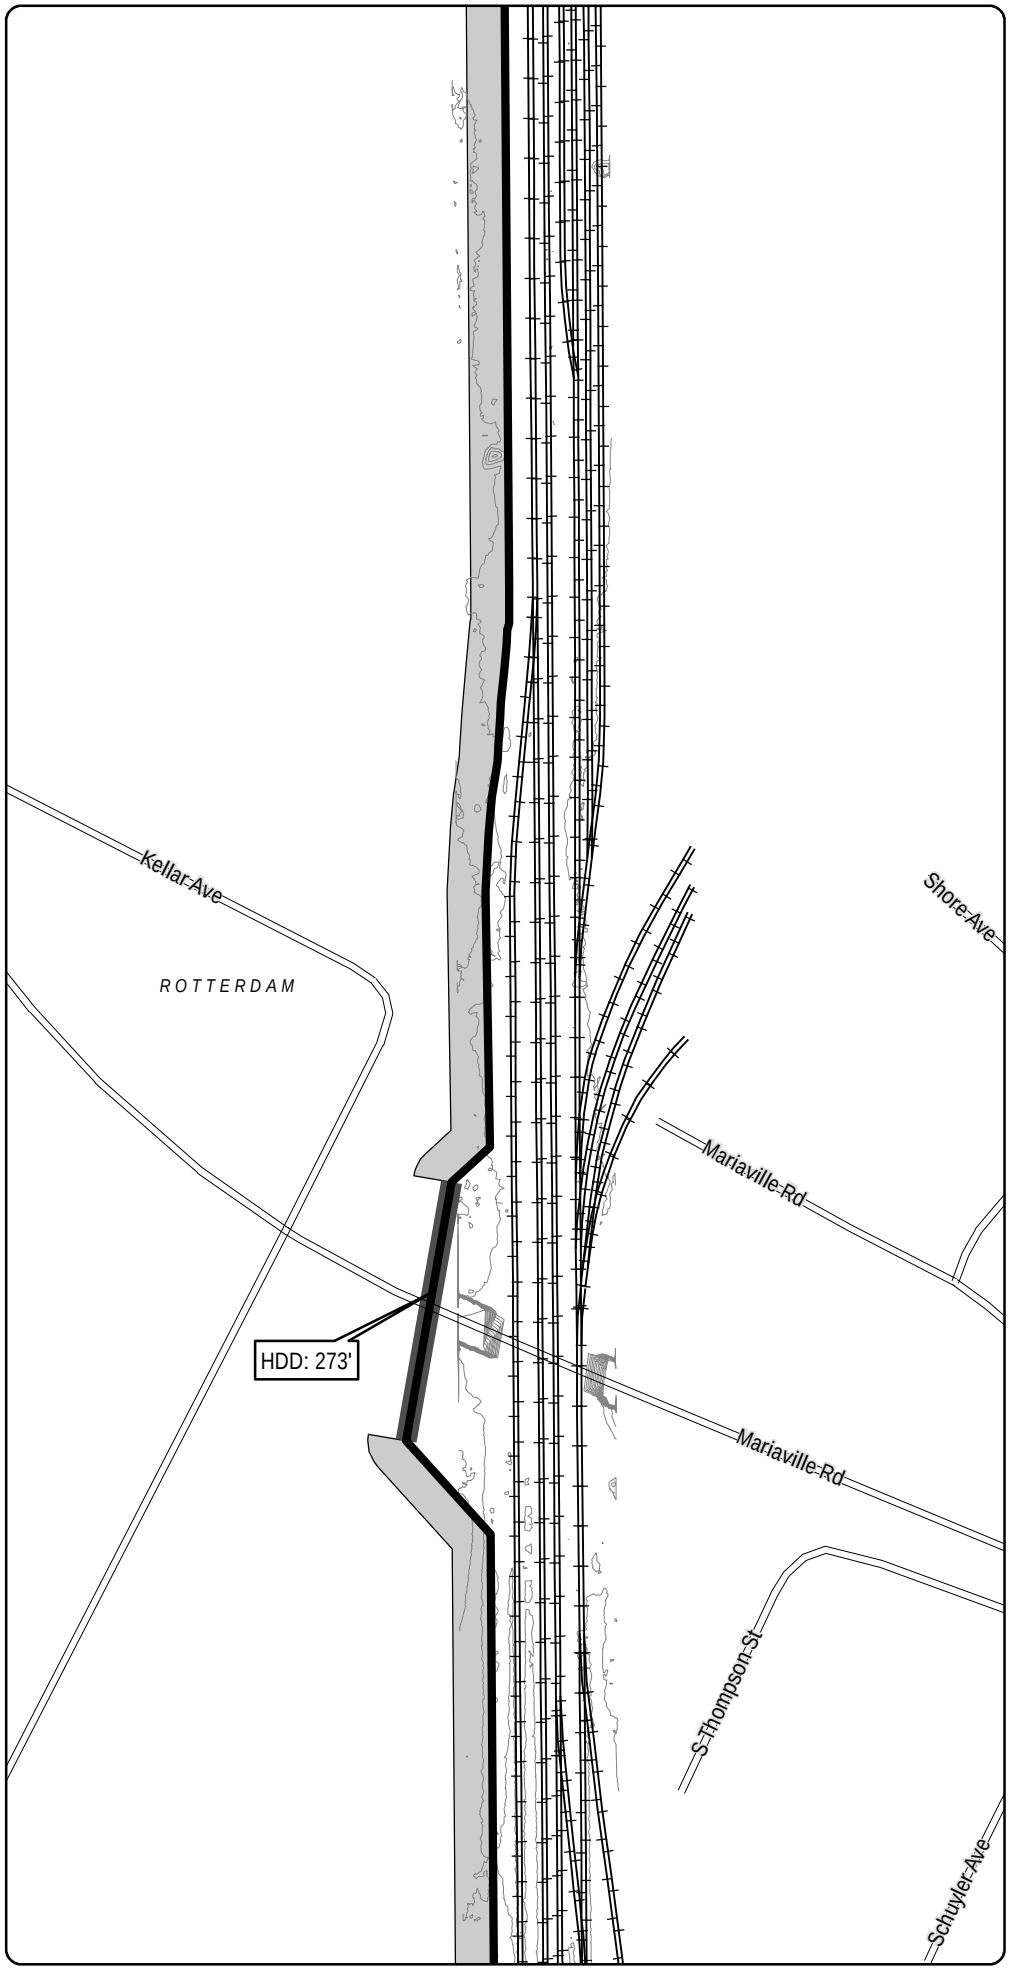

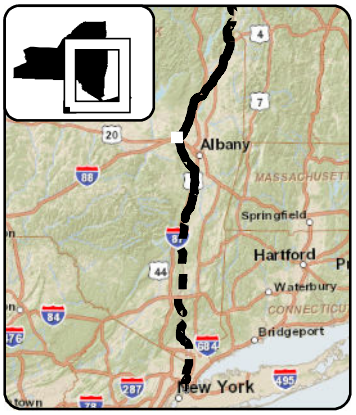

LEGEND

- CHPE Project Milepost
- Proposed CHPE Terrestrial Route HVDC
- Proposed CHPE Submarine Route HVDC
- Proposed CHPE Terrestrial Route HVAC
- Preliminary Construction Corridor
- Perennial Stream Top of Bank
- Intermittent Stream
- Ditch
- Wetland Delineation Line
- Wetland
- 100 Year Flood Zone
- 500 Year Flood Zone
- Hydrography
- Town Boundary
- County Boundary
- Proposed HDD Location
- Proposed Pipe Bridge Location
- Roads
- Rail Line
- Contour - 2'

N

0 100 200

Feet

Transmission Developers Inc.

Champlain Hudson Power Express Project

Champlain Hudson Power Express Inc.

Plan View Map

Terrestrial Route

Sheet 200 of 370


Prepared on 2/27/2012


by: HDR | TDI & TRC

DATA SOURCES: ESRI, NYSDOT, FEMA, NYDEC, NWI, TDI, TRC

R:\Projects\GIS_2009\168272_TDI_Hudson\MXD\USACE\Terrestrial_Route_8x11_usace_2012.mxd

Sheet 200

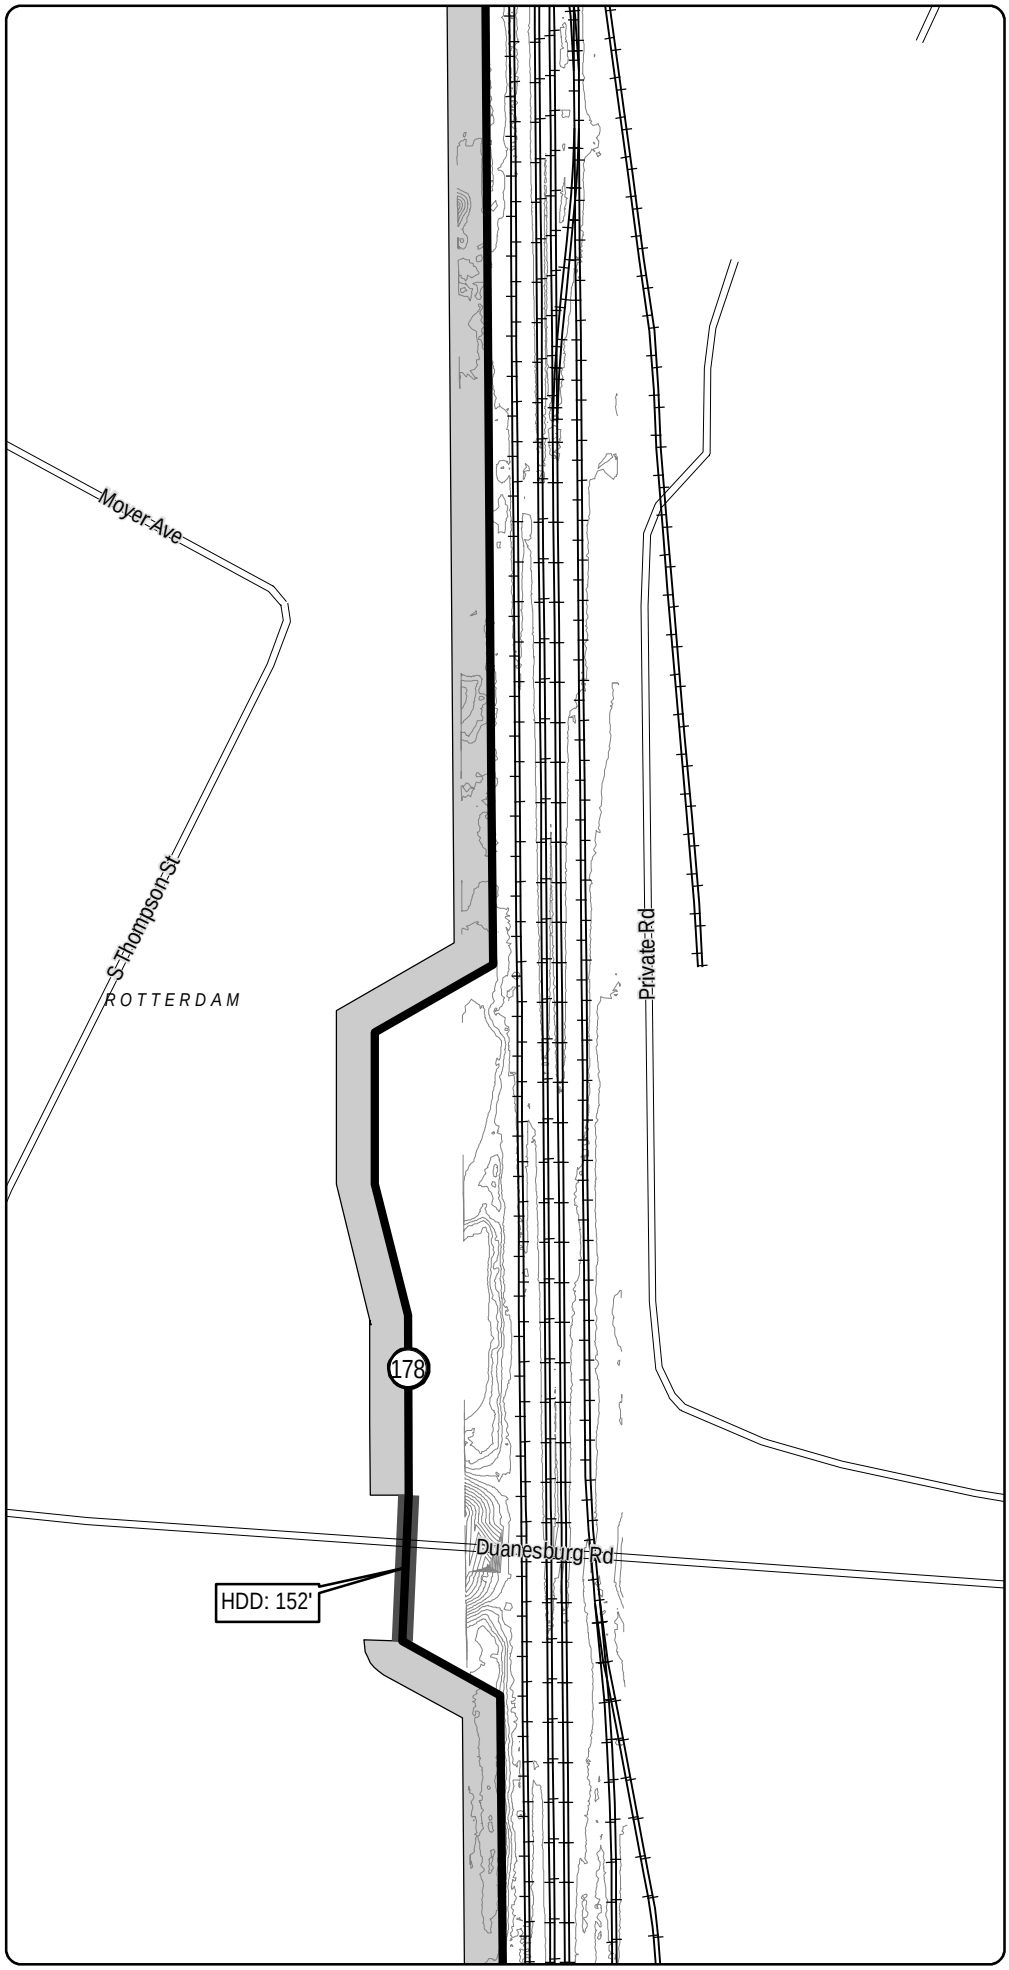

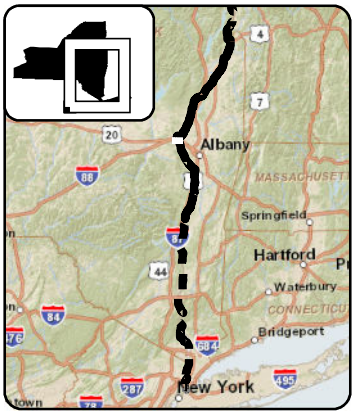

LEGEND

- CHPE Project Milepost
- Proposed CHPE Terrestrial Route HVDC
- Proposed CHPE Submarine Route HVDC
- Proposed CHPE Terrestrial Route HVAC
- Preliminary Construction Corridor
- Perennial Stream Top of Bank
- Intermittent Stream
- Ditch
- Wetland Delineation Line
- Wetland
- 100 Year Flood Zone
- 500 Year Flood Zone
- Hydrography
- Town Boundary
- County Boundary
- Proposed HDD Location
- Proposed Pipe Bridge Location
- Roads
- Rail Line
- Contour - 2'

N

0 100 200

Feet

Transmission Developers Inc.

Champlain Hudson Power Express Project

Champlain Hudson Power Express Inc.

Plan View Map

Terrestrial Route

Sheet 201 of 370

Prepared on 2/27/2012


by: HDR | TDI & TRC


DATA SOURCES: ESRI, NYSDOT, FEMA, NYDEC, NWI, TDI, TRC

Sheet 202

R:\Projects\GIS_2009\168272_TDI_Hudson\MXD\USACE\Terrestrial_Route_8x11_usace_2012.mxd

Sheet 201

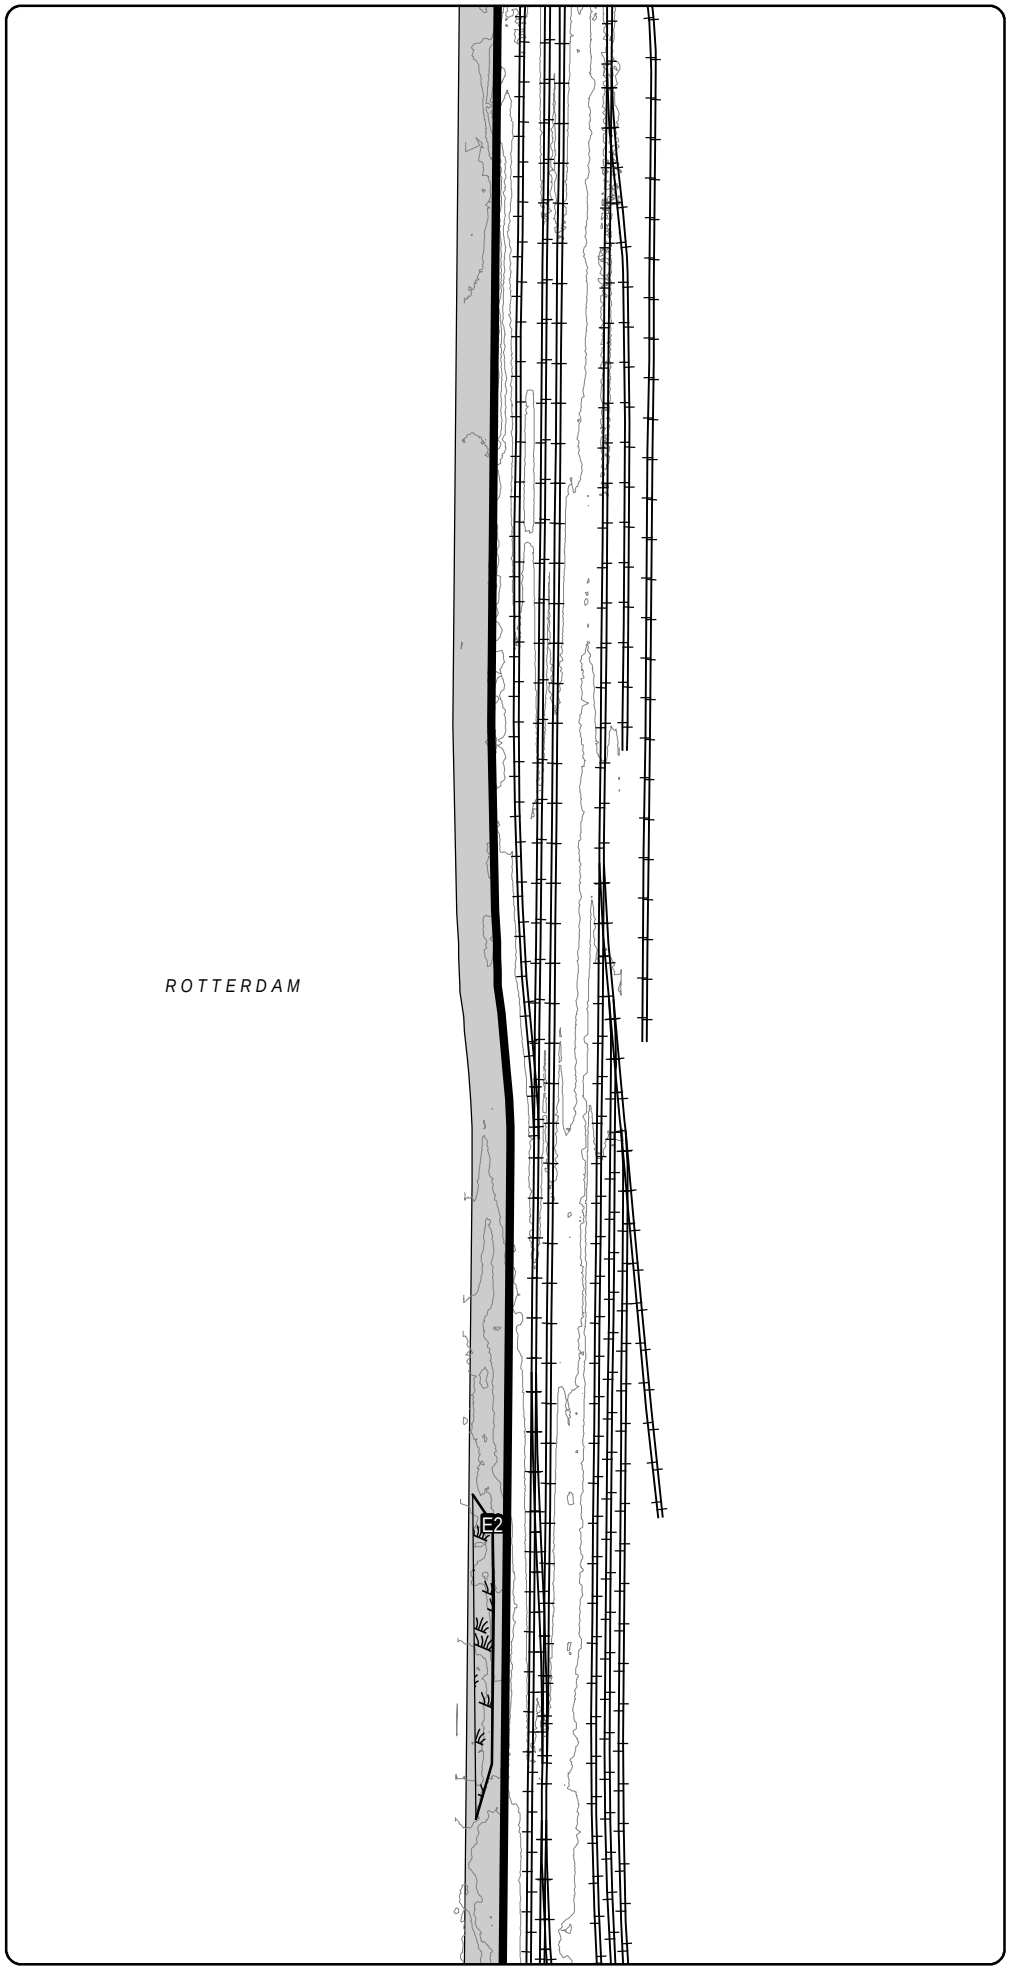

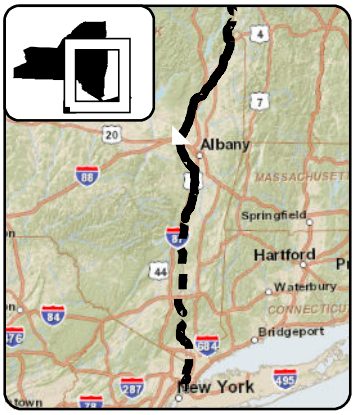

LEGEND

- CHPE Project Milepost
- Proposed CHPE Terrestrial Route HVDC
- Proposed CHPE Submarine Route HVDC
- Proposed CHPE Terrestrial Route HVAC
- Preliminary Construction Corridor
- Perennial Stream Top of Bank
- Intermittent Stream
- Ditch
- Wetland Delineation Line
- Wetland
- 100 Year Flood Zone
- 500 Year Flood Zone
- Hydrography
- Town Boundary
- County Boundary
- Proposed HDD Location
- Proposed Pipe Bridge Location
- Roads
- Rail Line
- Contour - 2'

N

0 100 200

Feet

Transmission Developers Inc.

Champlain Hudson Power Express Project

Champlain Hudson Power Express Inc.

Plan View Map

Terrestrial Route

Sheet 202 of 370

Prepared on 2/27/2012


by: HDR | TDI & TRC


DATA SOURCES: ESRI, NYSDOT, FEMA, NYDEC, NWI, TDI, TRC

Sheet 203

R:\Projects\GIS_2009\168272_TDI_Hudson\MXD\USACE\Terrestrial_Route_8x11_usace_2012.mxd

Sheet 202

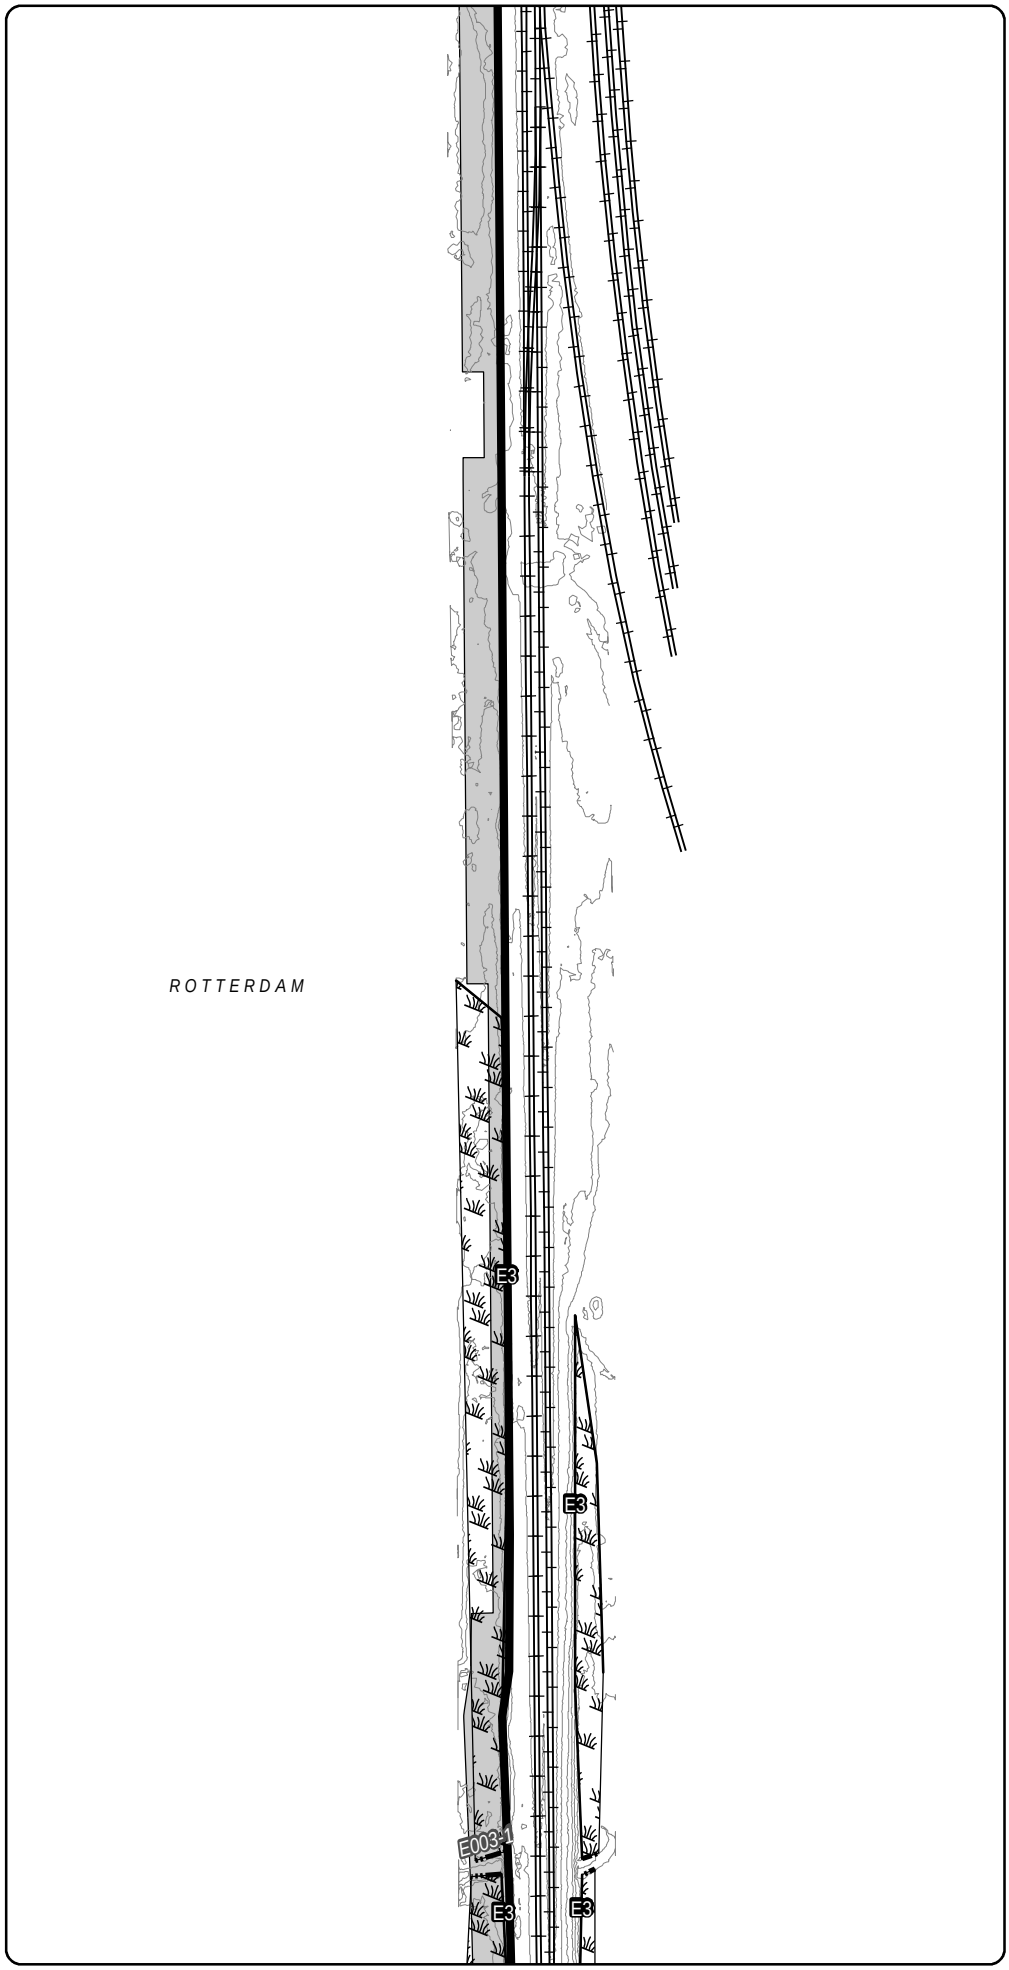

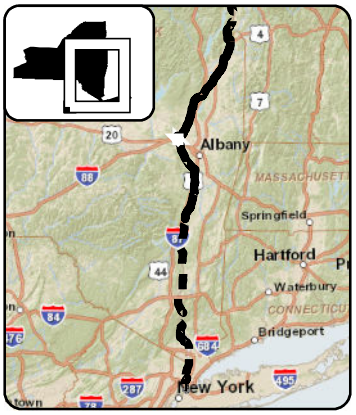

LEGEND

- CHPE Project Milepost
- Proposed CHPE Terrestrial Route HVDC
- Proposed CHPE Submarine Route HVDC
- Proposed CHPE Terrestrial Route HVAC
- Preliminary Construction Corridor
- Perennial Stream Top of Bank
- Intermittent Stream
- Ditch
- Wetland Delineation Line
- Wetland
- 100 Year Flood Zone
- 500 Year Flood Zone
- Hydrography
- Town Boundary
- County Boundary
- Proposed HDD Location
- Proposed Pipe Bridge Location
- Roads
- Rail Line
- Contour - 2'

N

0 100 200

Feet

Transmission Developers Inc.

Champlain Hudson Power Express Project

Champlain Hudson Power Express Inc.

Plan View Map

Terrestrial Route

Sheet 203 of 370

Prepared on 2/27/2012


by: HDR | TDI & TRC


R:\Projects\GIS_2009\168272_TDI_Hudson\MXD\USACE\Terrestrial_Route_8x11_usace_2012.mxd

DATA SOURCES: ESRI, NYSDOT, FEMA, NYDEC, NWI, TDI, TRC

Sheet 204

Sheet 203

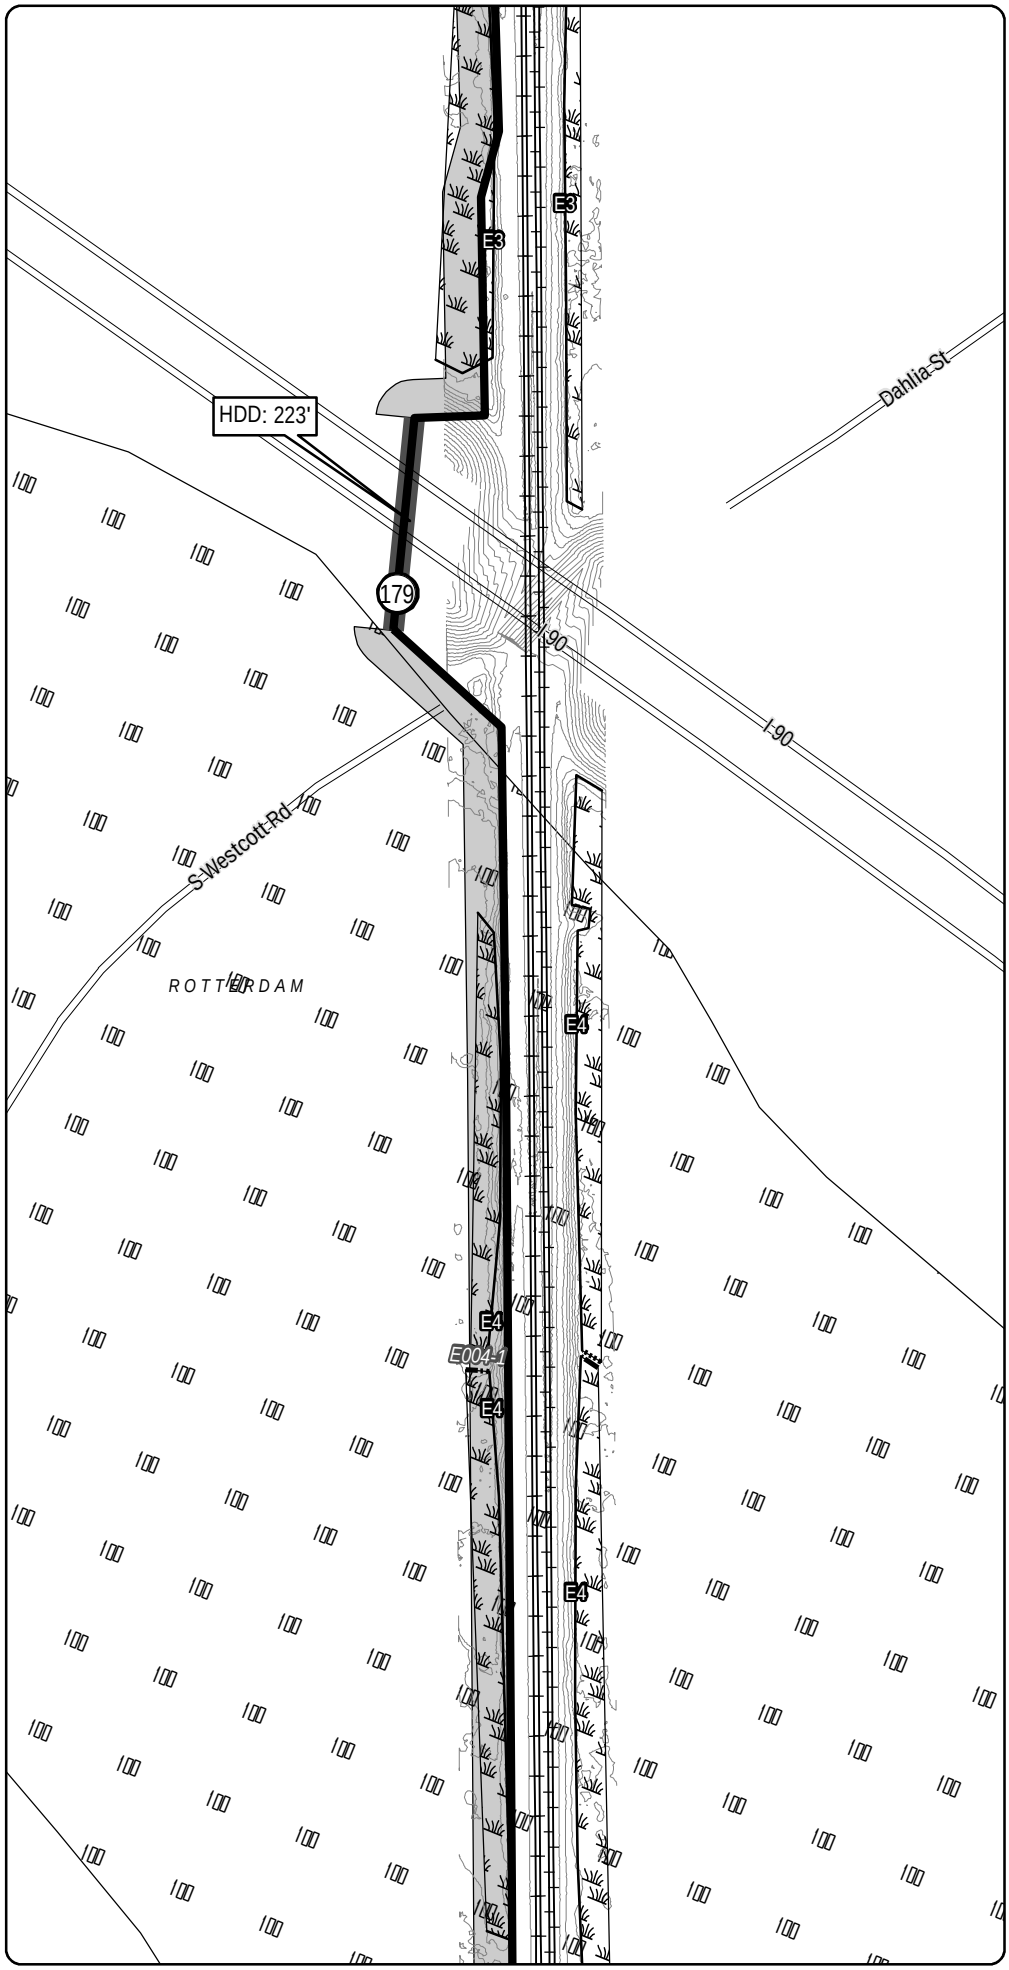

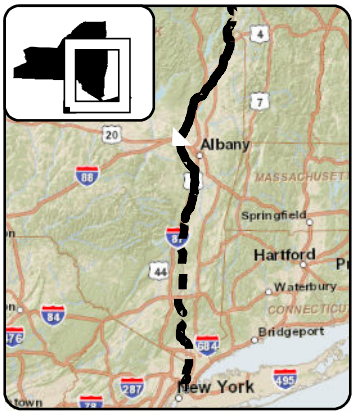

LEGEND

- CHPE Project Milepost
- Proposed CHPE Terrestrial Route HVDC
- Proposed CHPE Submarine Route HVDC
- Proposed CHPE Terrestrial Route HVAC
- Preliminary Construction Corridor
- Perennial Stream Top of Bank
- Intermittent Stream
- Ditch
- Wetland Delineation Line
- Wetland
- 100 Year Flood Zone
- 500 Year Flood Zone
- Hydrography
- Town Boundary
- County Boundary
- Proposed HDD Location
- Proposed Pipe Bridge Location
- Roads
- Rail Line
- Contour - 2'

N

0 100 200

Feet

Transmission Developers Inc.

Champlain Hudson Power Express Project

Champlain Hudson Power Express Inc.

Plan View Map

Terrestrial Route

Sheet 204 of 370

Prepared on 2/27/2012


by: HDR | TDI & TRC


DATA SOURCES: ESRI, NYSDOT, FEMA, NYDEC, NWI, TDI, TRC

Sheet 205

R:\Projects\GIS_2009\168272_TDI_Hudson\MXD\USACE\Terrestrial_Route_8x11_usace_2012.mxd

Sheet 204

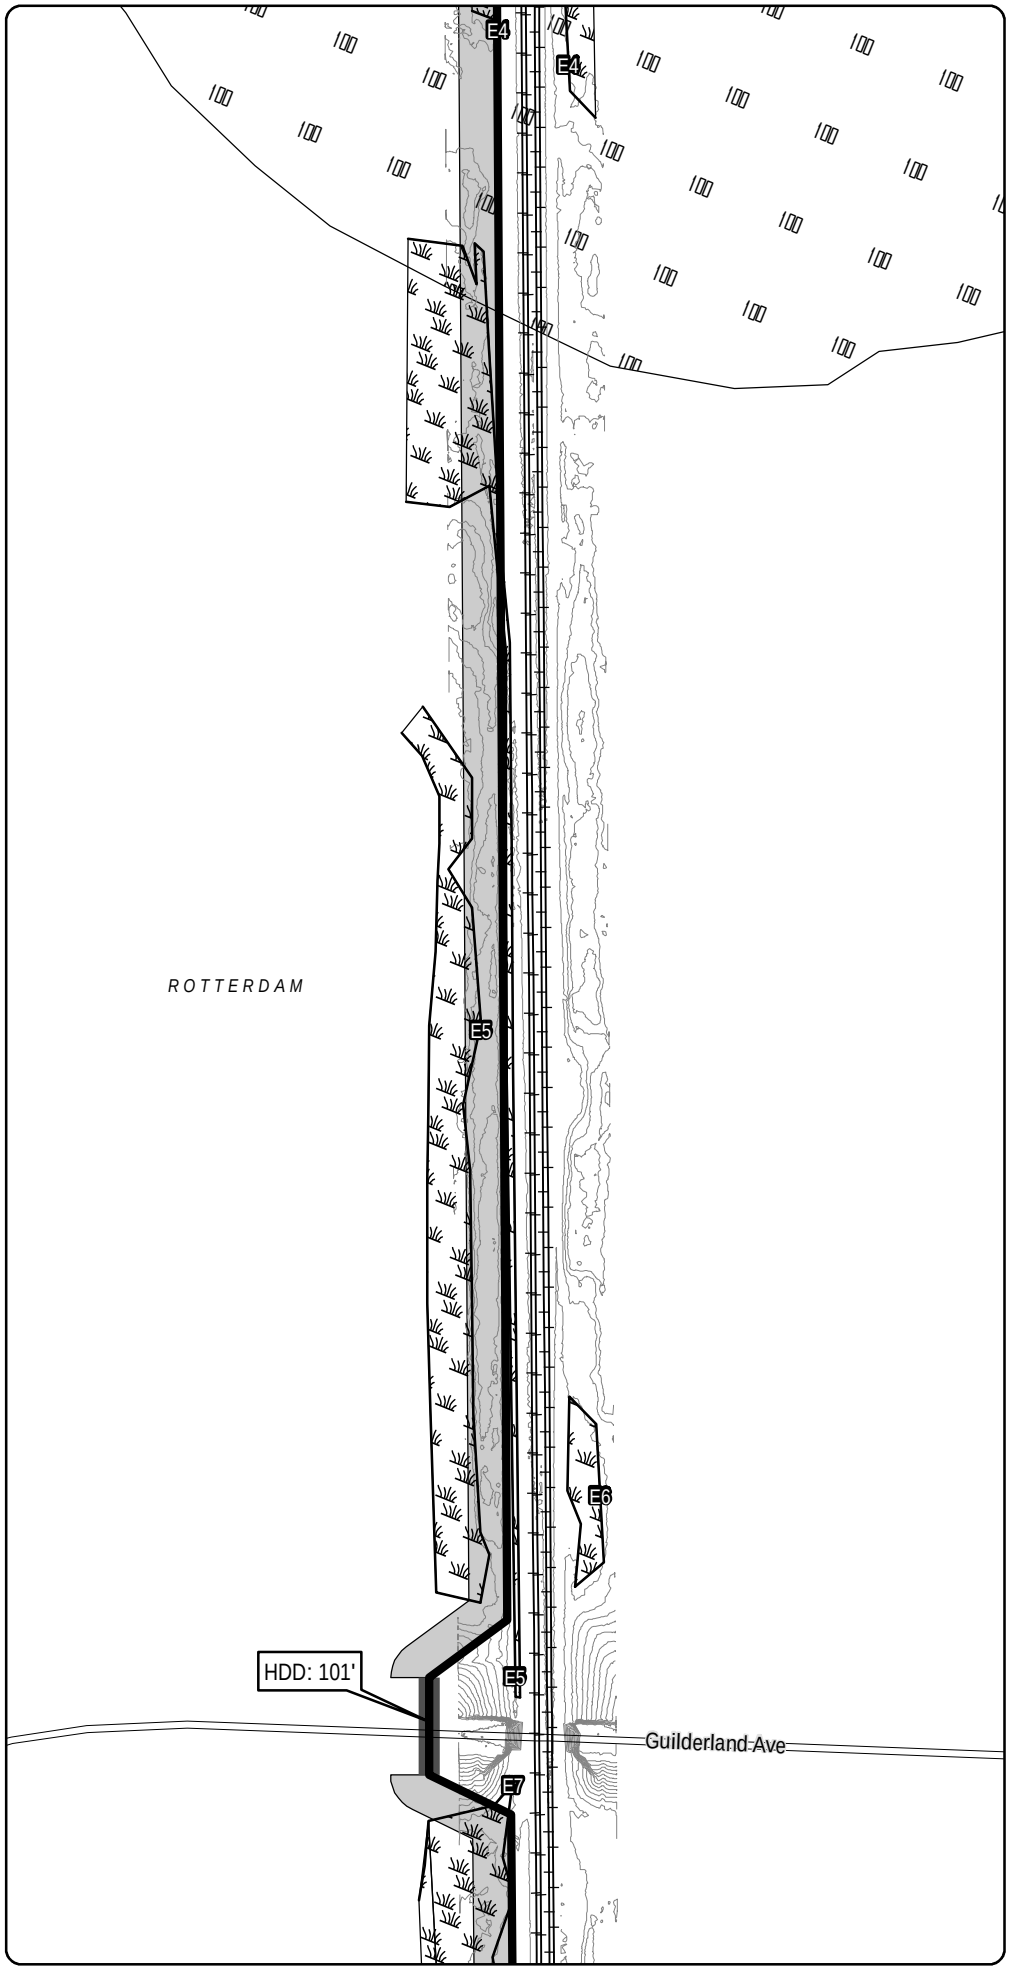

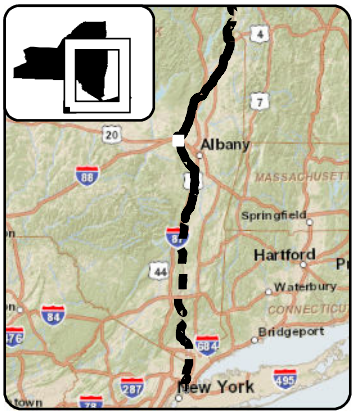

LEGEND

- CHPE Project Milepost
- Proposed CHPE Terrestrial Route HVDC
- Proposed CHPE Submarine Route HVDC
- Proposed CHPE Terrestrial Route HVAC
- Preliminary Construction Corridor
- Perennial Stream Top of Bank
- Intermittent Stream
- Ditch
- Wetland Delineation Line
- Wetland
- 100 Year Flood Zone
- 500 Year Flood Zone
- Hydrography
- Town Boundary
- County Boundary
- Proposed HDD Location
- Proposed Pipe Bridge Location
- Roads
- Rail Line
- Contour - 2'

N

0 100 200

Feet

Transmission Developers Inc.

Champlain Hudson Power Express Project

Champlain Hudson Power Express Inc.

Plan View Map

Terrestrial Route

Sheet 205 of 370

Prepared on 2/27/2012


by: HDR & TRC


DATA SOURCES: ESRI, NYSDOT, FEMA, NYDEC, NWI, TDI, TRC

Sheet 206

R:\Projects\GIS_2009\168272_TDI_Hudson\MXD\USACE\Terrestrial_Route_8x11_usace_2012.mxd

Sheet 205

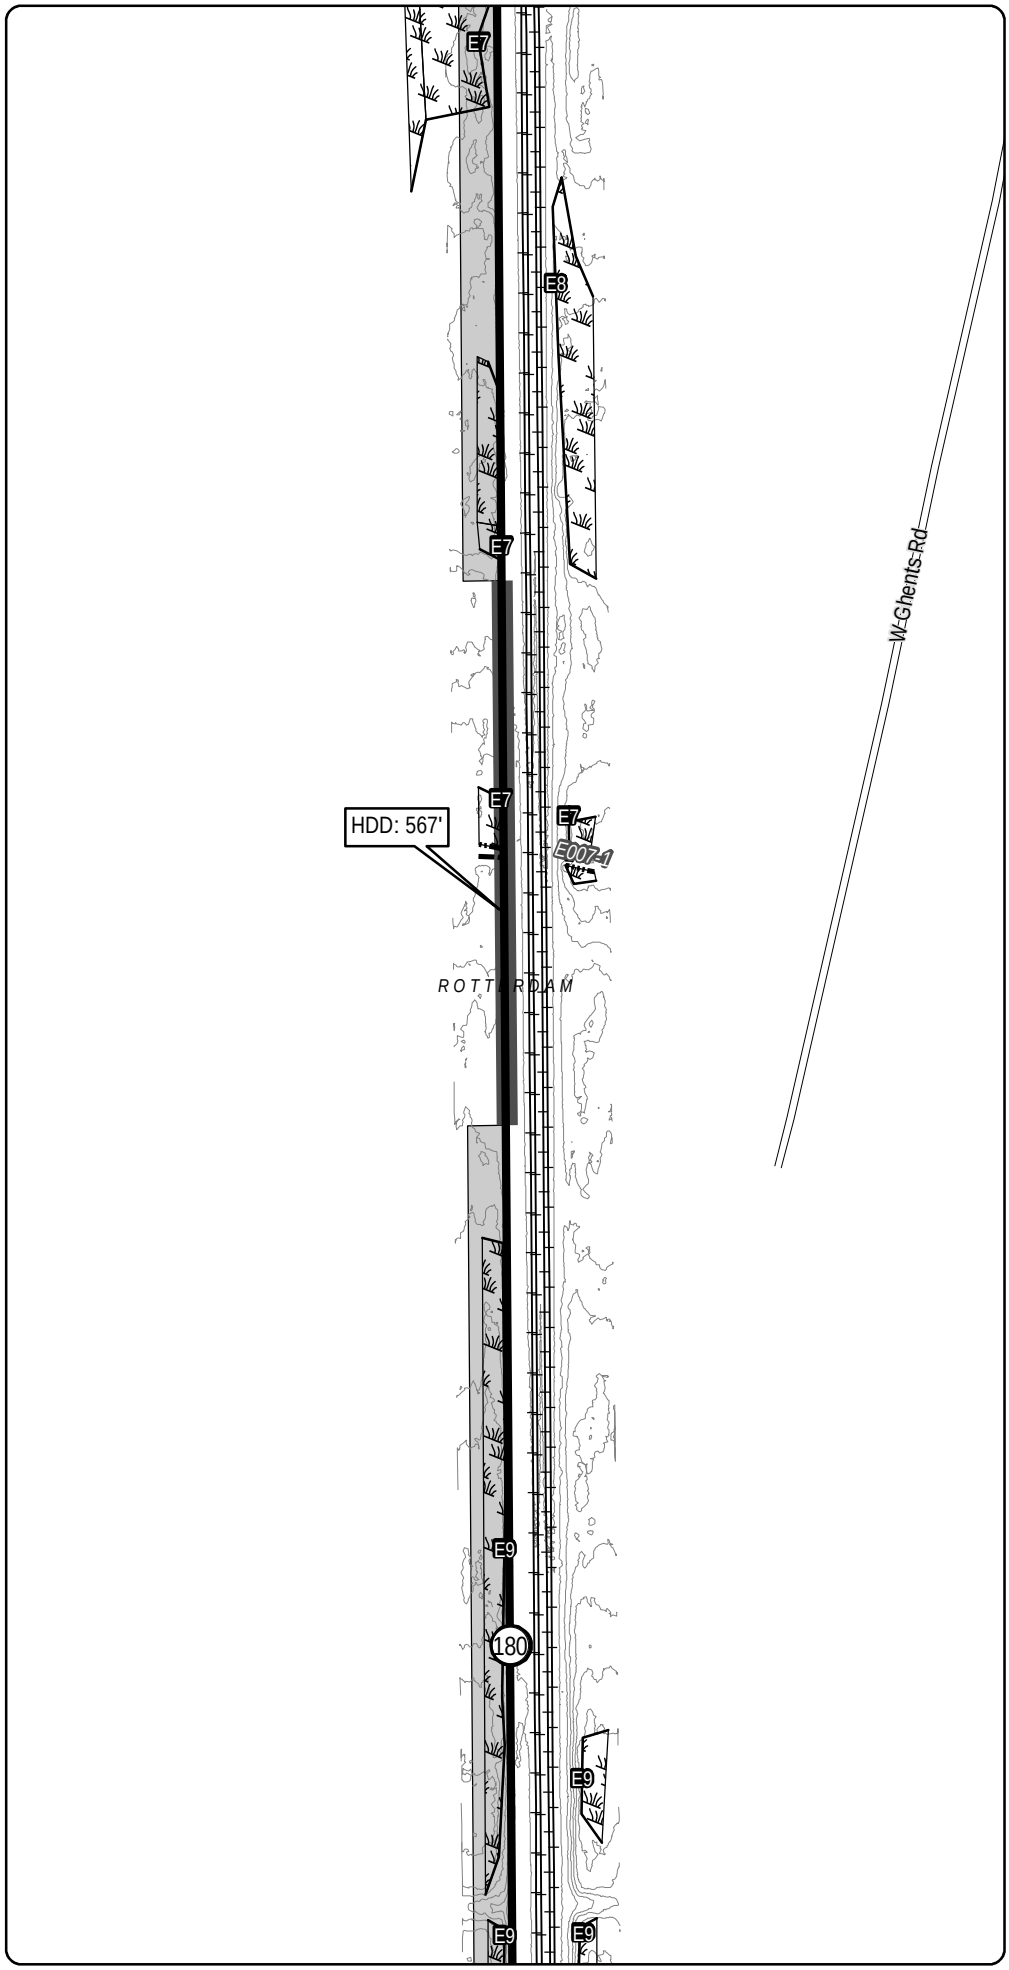

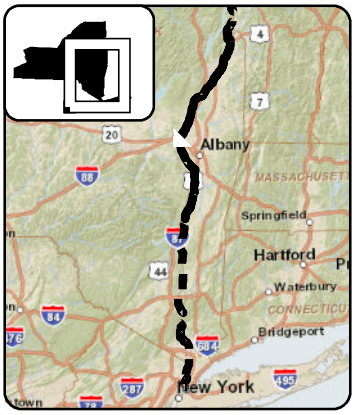

LEGEND

- CHPE Project Milepost
- Proposed CHPE Terrestrial Route HVDC
- Proposed CHPE Submarine Route HVDC
- Proposed CHPE Terrestrial Route HVAC
- Preliminary Construction Corridor
- Perennial Stream Top of Bank
- Intermittent Stream
- Ditch
- Wetland Delineation Line
- Wetland
- 100 Year Flood Zone
- 500 Year Flood Zone
- Hydrography
- Town Boundary
- County Boundary
- Proposed HDD Location
- Proposed Pipe Bridge Location
- Roads
- Rail Line
- Contour - 2'

N

0 100 200

Feet

Transmission Developers Inc.

Champlain Hudson Power Express Project

Champlain Hudson Power Express Inc.

Plan View Map

Terrestrial Route

Sheet 206 of 370


Prepared on 2/27/2012


by: HDR | VHB & TRC

DATA SOURCES: ESRI, NYSDOT, FEMA, NYDEC, NWI, TDI, TRC

Sheet 207

R:\Projects\GIS_2009\168272_TDI_Hudson\MXD\USACE\Terrestrial_Route_8x11_usace_2012.mxd

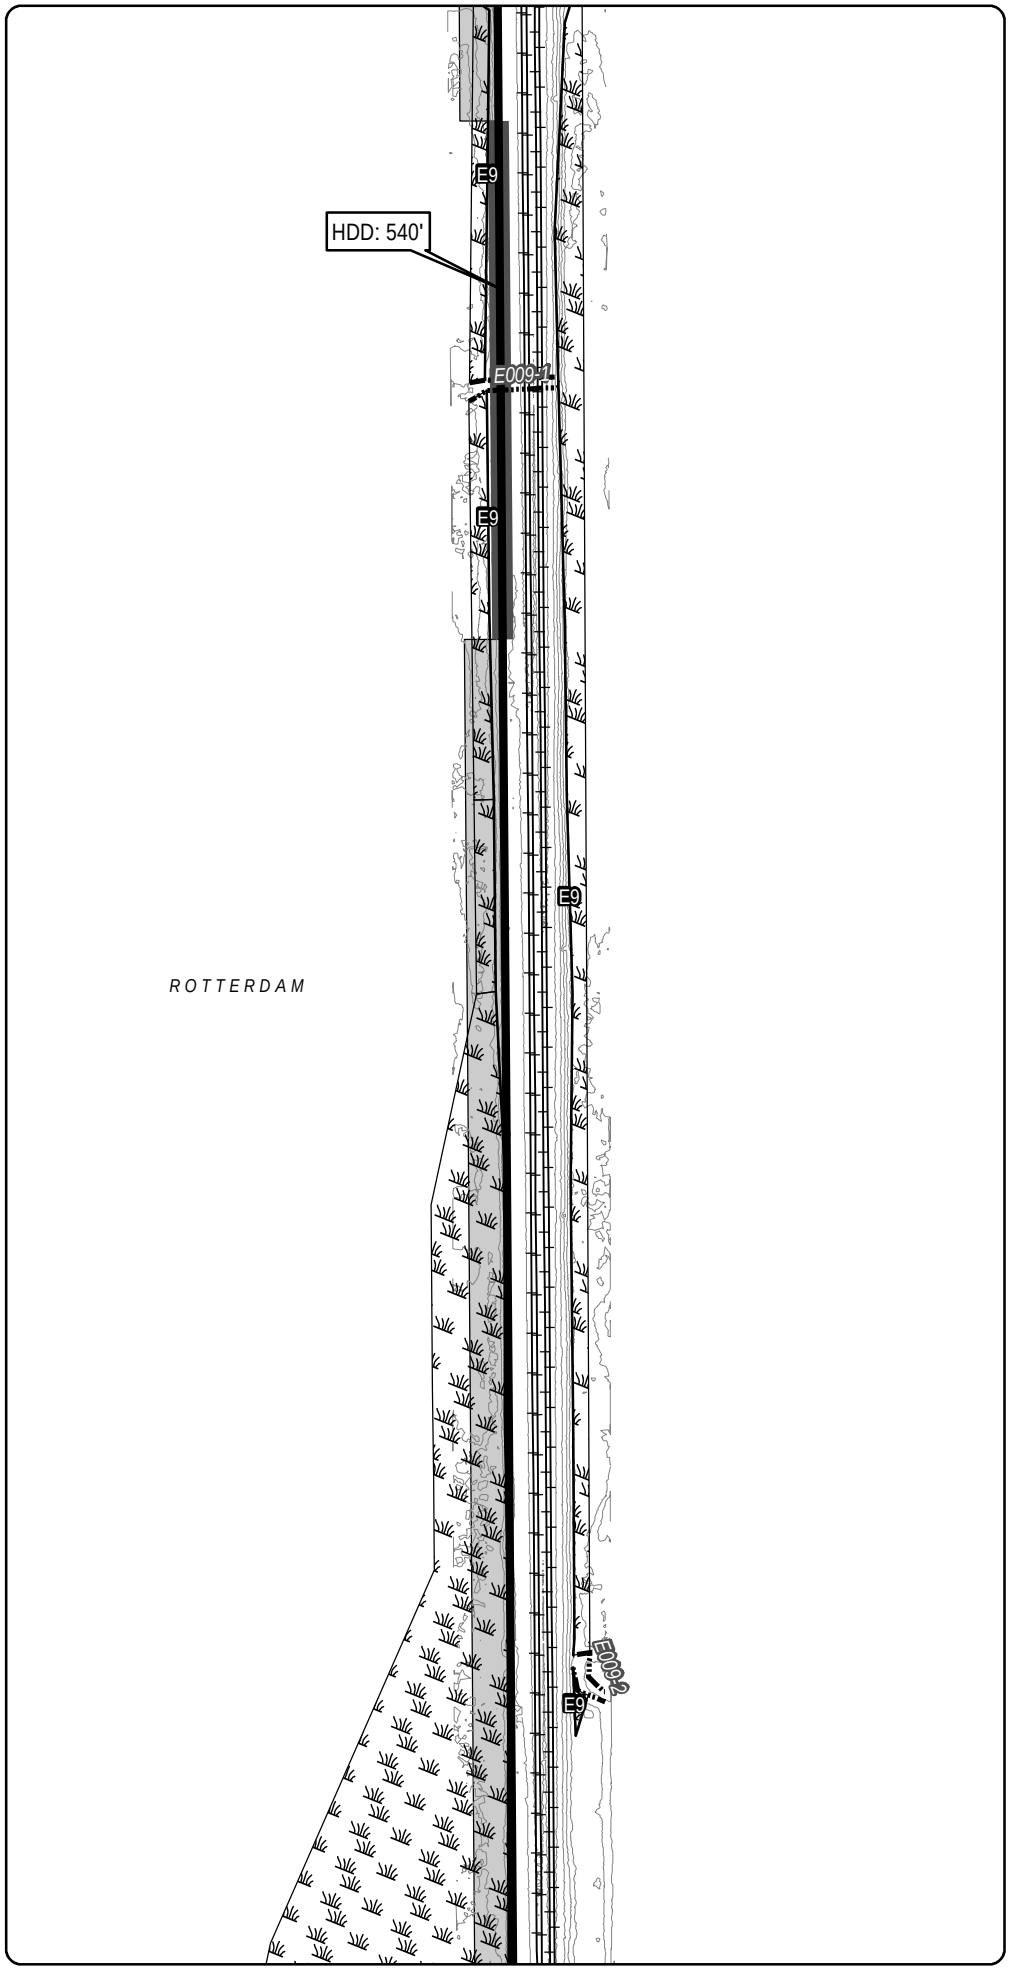

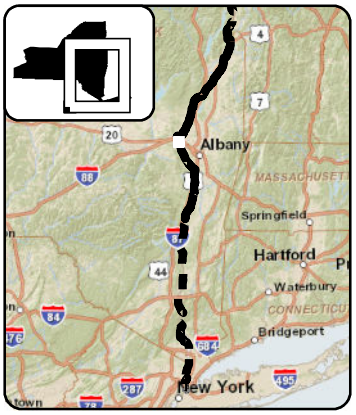

LEGEND

- CHPE Project Milepost
- Proposed CHPE Terrestrial Route HVDC
- Proposed CHPE Submarine Route HVDC
- Proposed CHPE Terrestrial Route HVAC
- Preliminary Construction Corridor
- Perennial Stream Top of Bank
- Intermittent Stream
- Ditch
- Wetland Delineation Line
- Wetland
- 100 Year Flood Zone
- 500 Year Flood Zone
- Hydrography
- Town Boundary
- County Boundary
- Proposed HDD Location
- Proposed Pipe Bridge Location
- Roads
- Rail Line
- Contour - 2'

N

0 100 200

Feet

Transmission Developers Inc.

Champlain Hudson Power Express Project

Champlain Hudson Power Express Inc.

Plan View Map

Terrestrial Route

Sheet 207 of 370


Prepared on 2/27/2012


by: HDR | TDI & TRC

DATA SOURCES: ESRI, NYSDOT, FEMA, NYDEC, NWI, TDI, TRC

R:\Projects\GIS_2009\168272_TDI_Hudson\MXD\USACE\Terrestrial_Route_8x11_usace_2012.mxd

Sheet 207

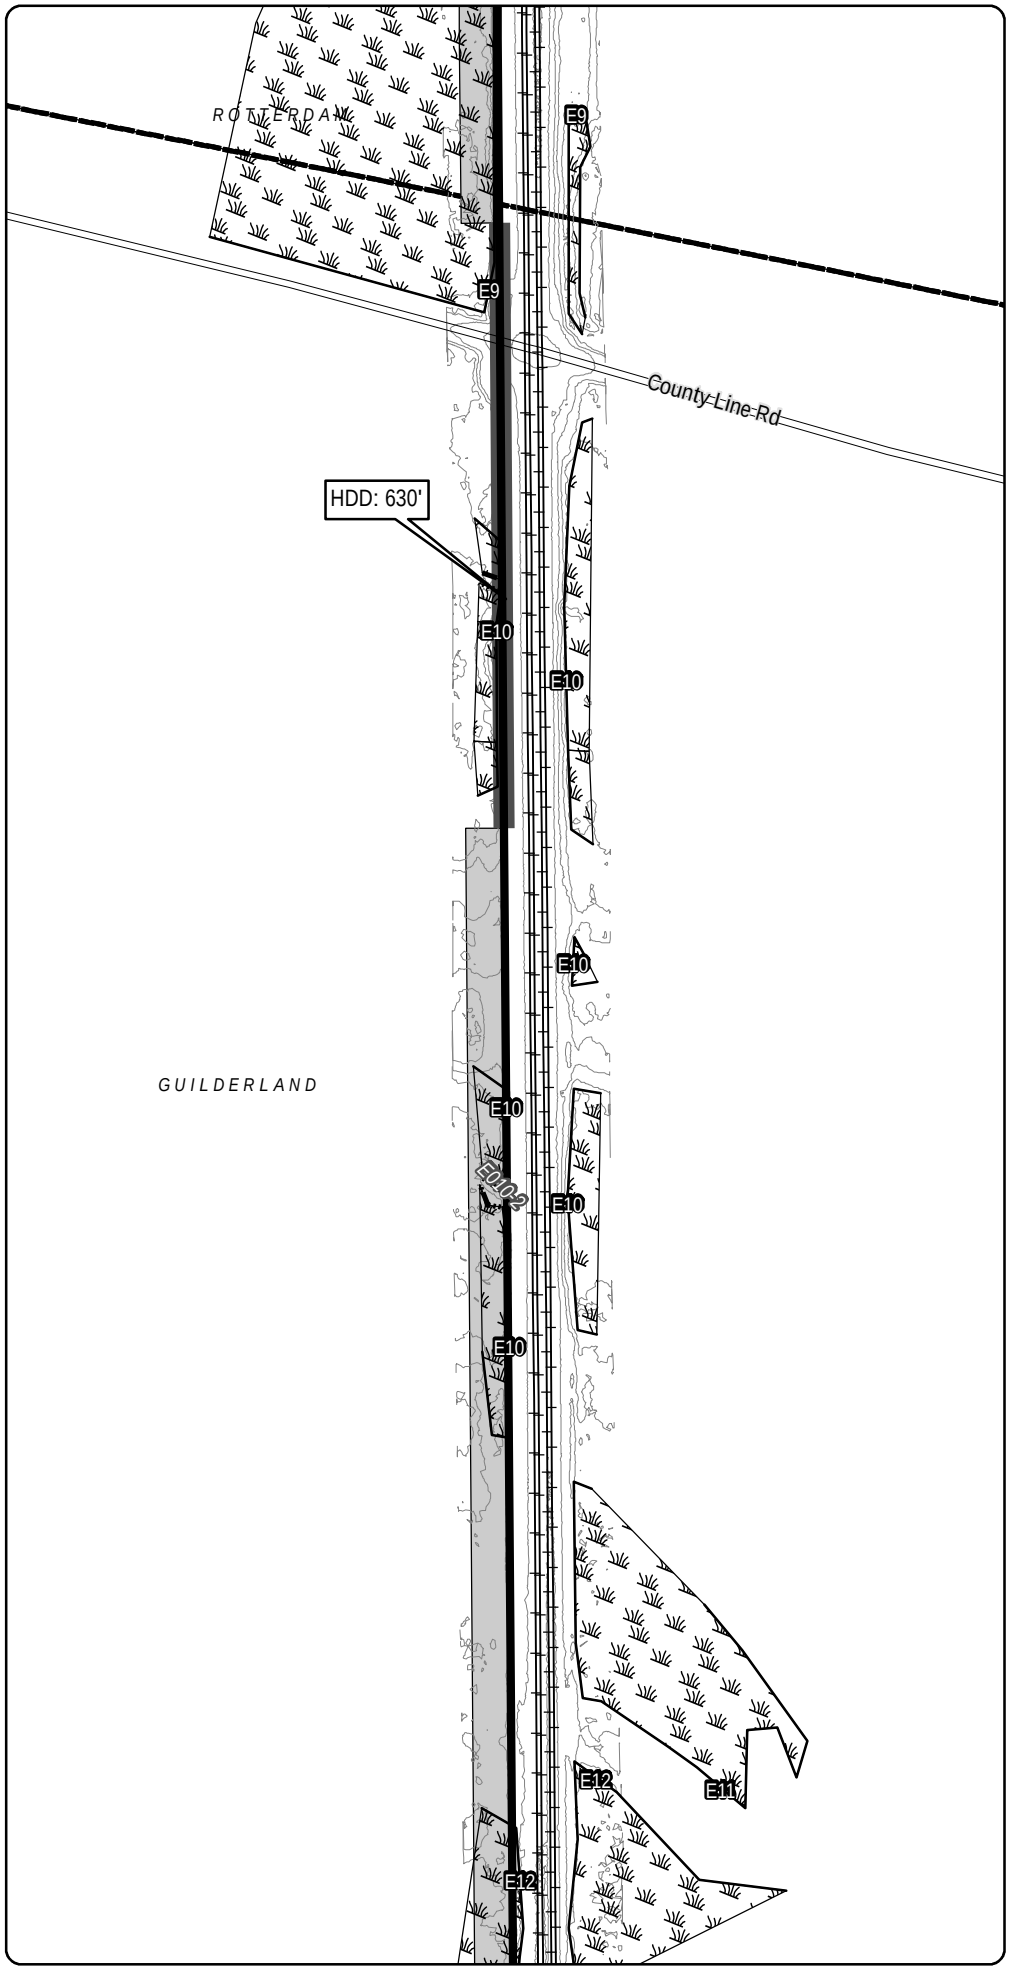

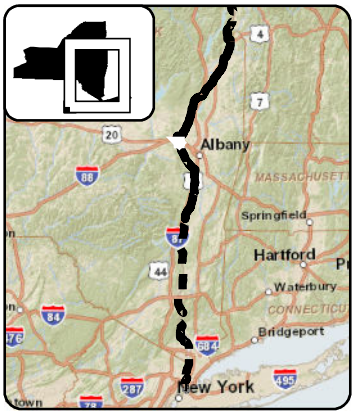

LEGEND

- (1) CHPE Project Milepost
- Proposed CHPE Terrestrial Route HVDC
- Proposed CHPE Submarine Route HVDC
- Proposed CHPE Terrestrial Route HVAC
- Preliminary Construction Corridor
- Perennial Stream Top of Bank
- Intermittent Stream
- Ditch
- Wetland Delineation Line
- Wetland
- 100 Year Flood Zone
- 500 Year Flood Zone
- Hydrography
- Town Boundary
- County Boundary
- Proposed HDD Location
- Proposed Pipe Bridge Location
- Roads
- Rail Line
- Contour - 2'

N

0 100 200

Feet

Transmission Developers Inc.

Champlain Hudson Power Express Project

Champlain Hudson Power Express Inc.

Plan View Map

Terrestrial Route

Sheet 208 of 370

Prepared on 2/27/2012


by: HDR | TDI & TRC


DATA SOURCES: ESRI, NYSDOT, FEMA, NYDEC, NWI, TDI, TRC

Sheet 209

R:\Projects\GIS_2009\168272_TDI_Hudson\MXD\USACE\Terrestrial_Route_8x11_usace_2012.mxd

Sheet 208

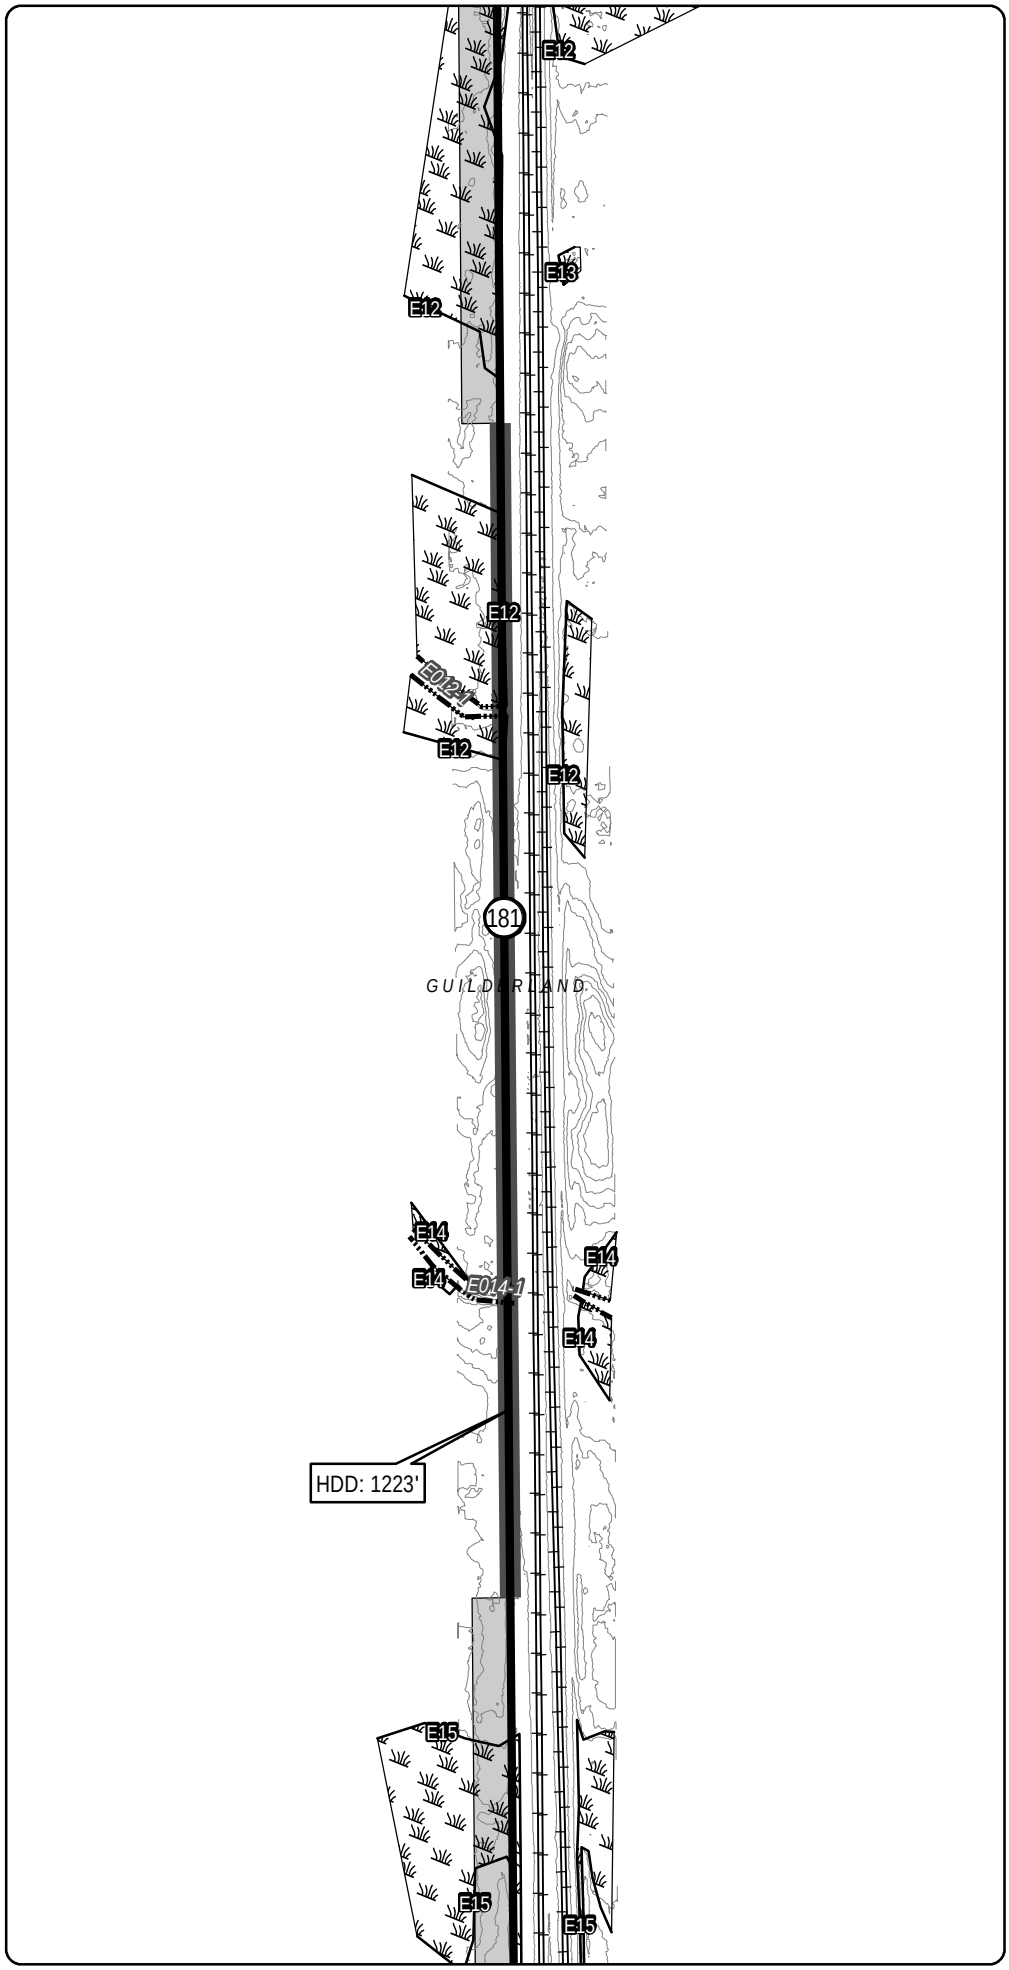

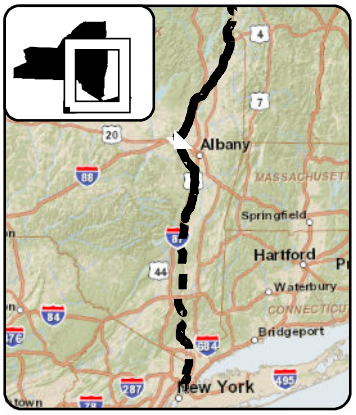

LEGEND

- CHPE Project Milepost
- Proposed CHPE Terrestrial Route HVDC
- Proposed CHPE Submarine Route HVDC
- Proposed CHPE Terrestrial Route HVAC
- Preliminary Construction Corridor
- Perennial Stream Top of Bank
- Intermittent Stream
- Ditch
- Wetland Delineation Line
- Wetland
- 100 Year Flood Zone
- 500 Year Flood Zone
- Hydrography
- Town Boundary
- County Boundary
- Proposed HDD Location
- Proposed Pipe Bridge Location
- Roads
- Rail Line
- Contour - 2'

N

0 100 200

Feet

Transmission Developers Inc.

Champlain Hudson Power Express Project

Champlain Hudson Power Express Inc.

Plan View Map

Terrestrial Route

Sheet 209 of 370

Prepared on 2/27/2012


by: HDR | TDI & TRC


DATA SOURCES: ESRI, NYSDOT, FEMA, NYDEC, NWI, TDI, TRC

Sheet 210

R:\Projects\GIS_2009\168272_TDI_Hudson\MXD\USACE\Terrestrial_Route_8x11_usace_2012.mxd

Sheet 209

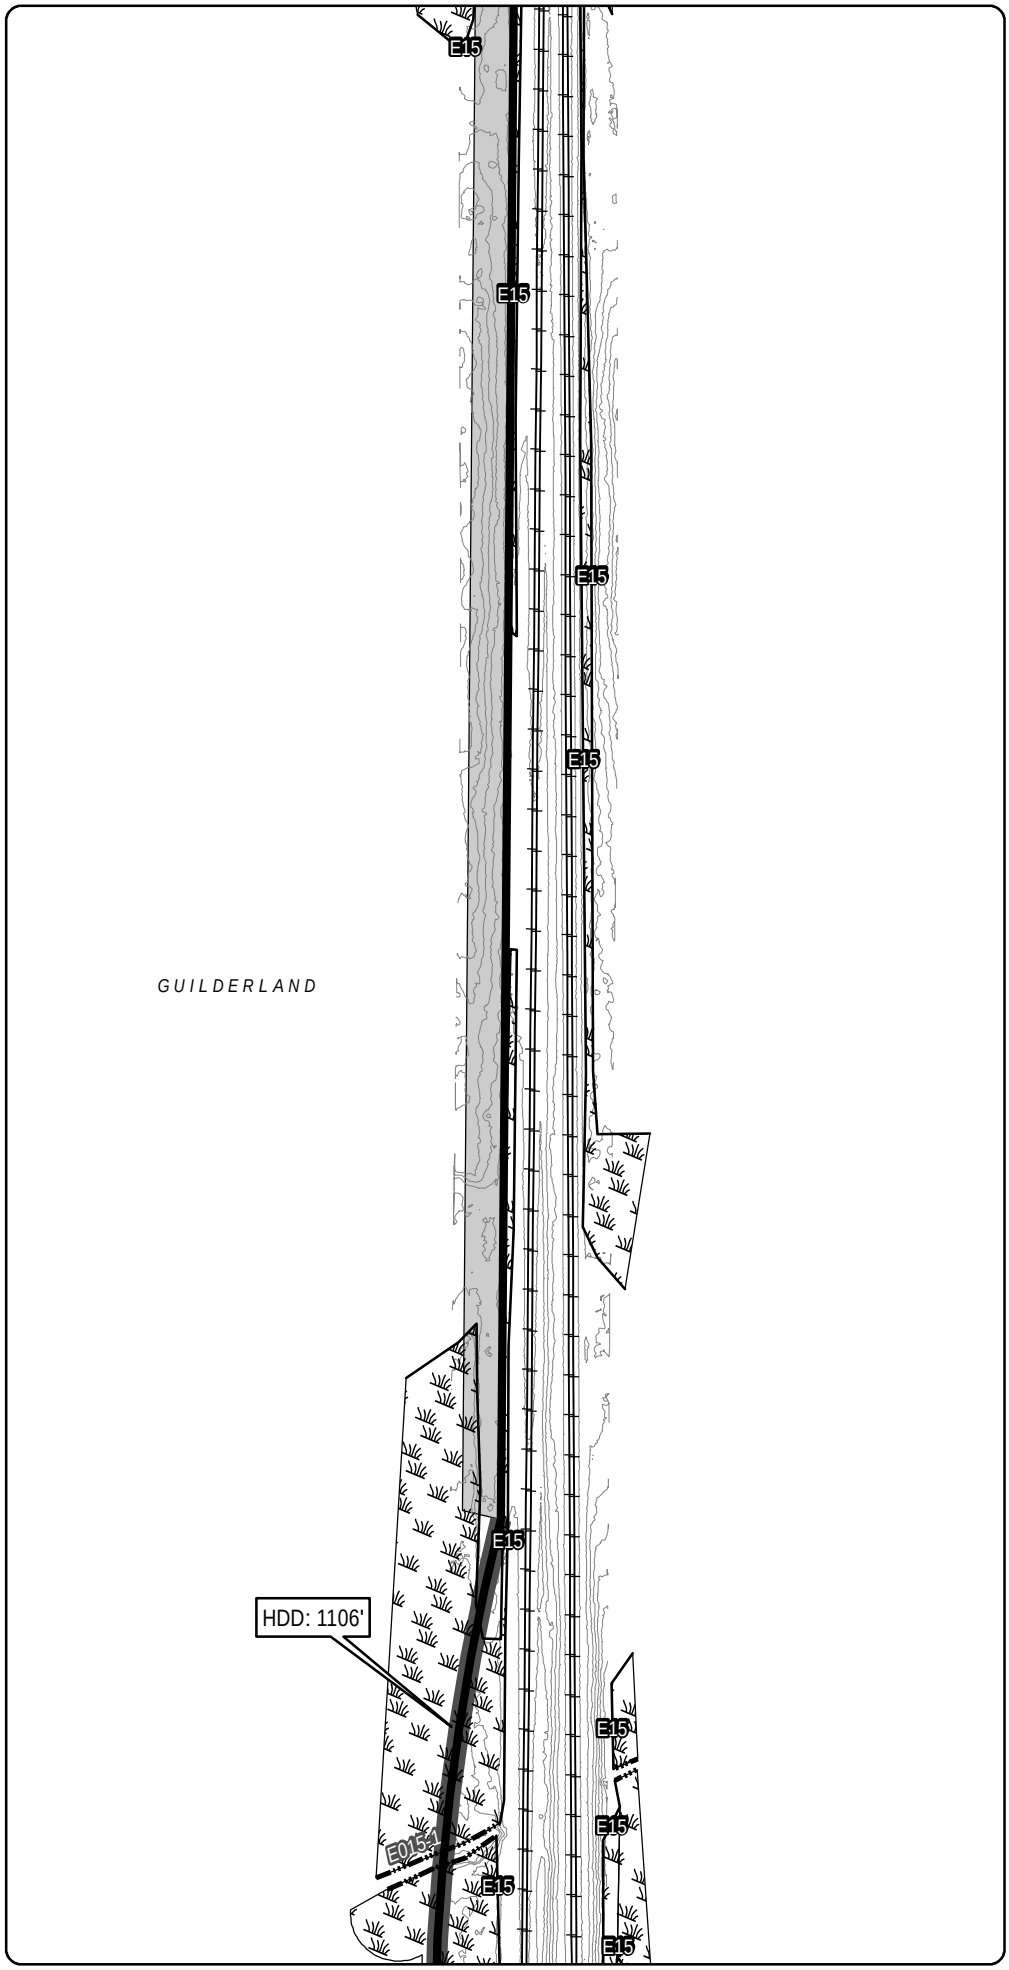

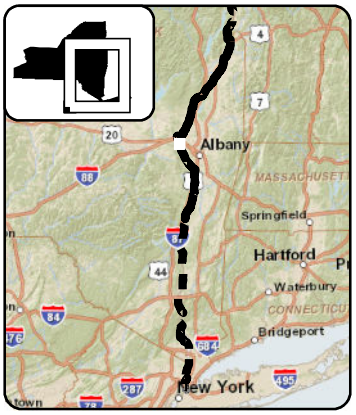

LEGEND

- CHPE Project Milepost
- Proposed CHPE Terrestrial Route HVDC
- Proposed CHPE Submarine Route HVDC
- Proposed CHPE Terrestrial Route HVAC
- Preliminary Construction Corridor
- Perennial Stream Top of Bank
- Intermittent Stream
- Ditch
- Wetland Delineation Line
- Wetland
- 100 Year Flood Zone
- 500 Year Flood Zone
- Hydrography
- Town Boundary
- County Boundary
- Proposed HDD Location
- Proposed Pipe Bridge Location
- Roads
- Rail Line
- Contour - 2'

N

0 100 200

Feet

Transmission Developers Inc.

Champlain Hudson Power Express Project

Champlain Hudson Power Express Inc.

Plan View Map

Terrestrial Route

Sheet 210 of 370

Prepared on 2/27/2012


by: HDR | TDI & TRC


DATA SOURCES: ESRI, NYSDOT, FEMA, NYDEC, NWI, TDI, TRC

Sheet 211

R:\Projects\GIS_2009\168272_TDI_Hudson\MXD\USACE\Terrestrial_Route_8x11_usace_2012.mxd

Sheet 210

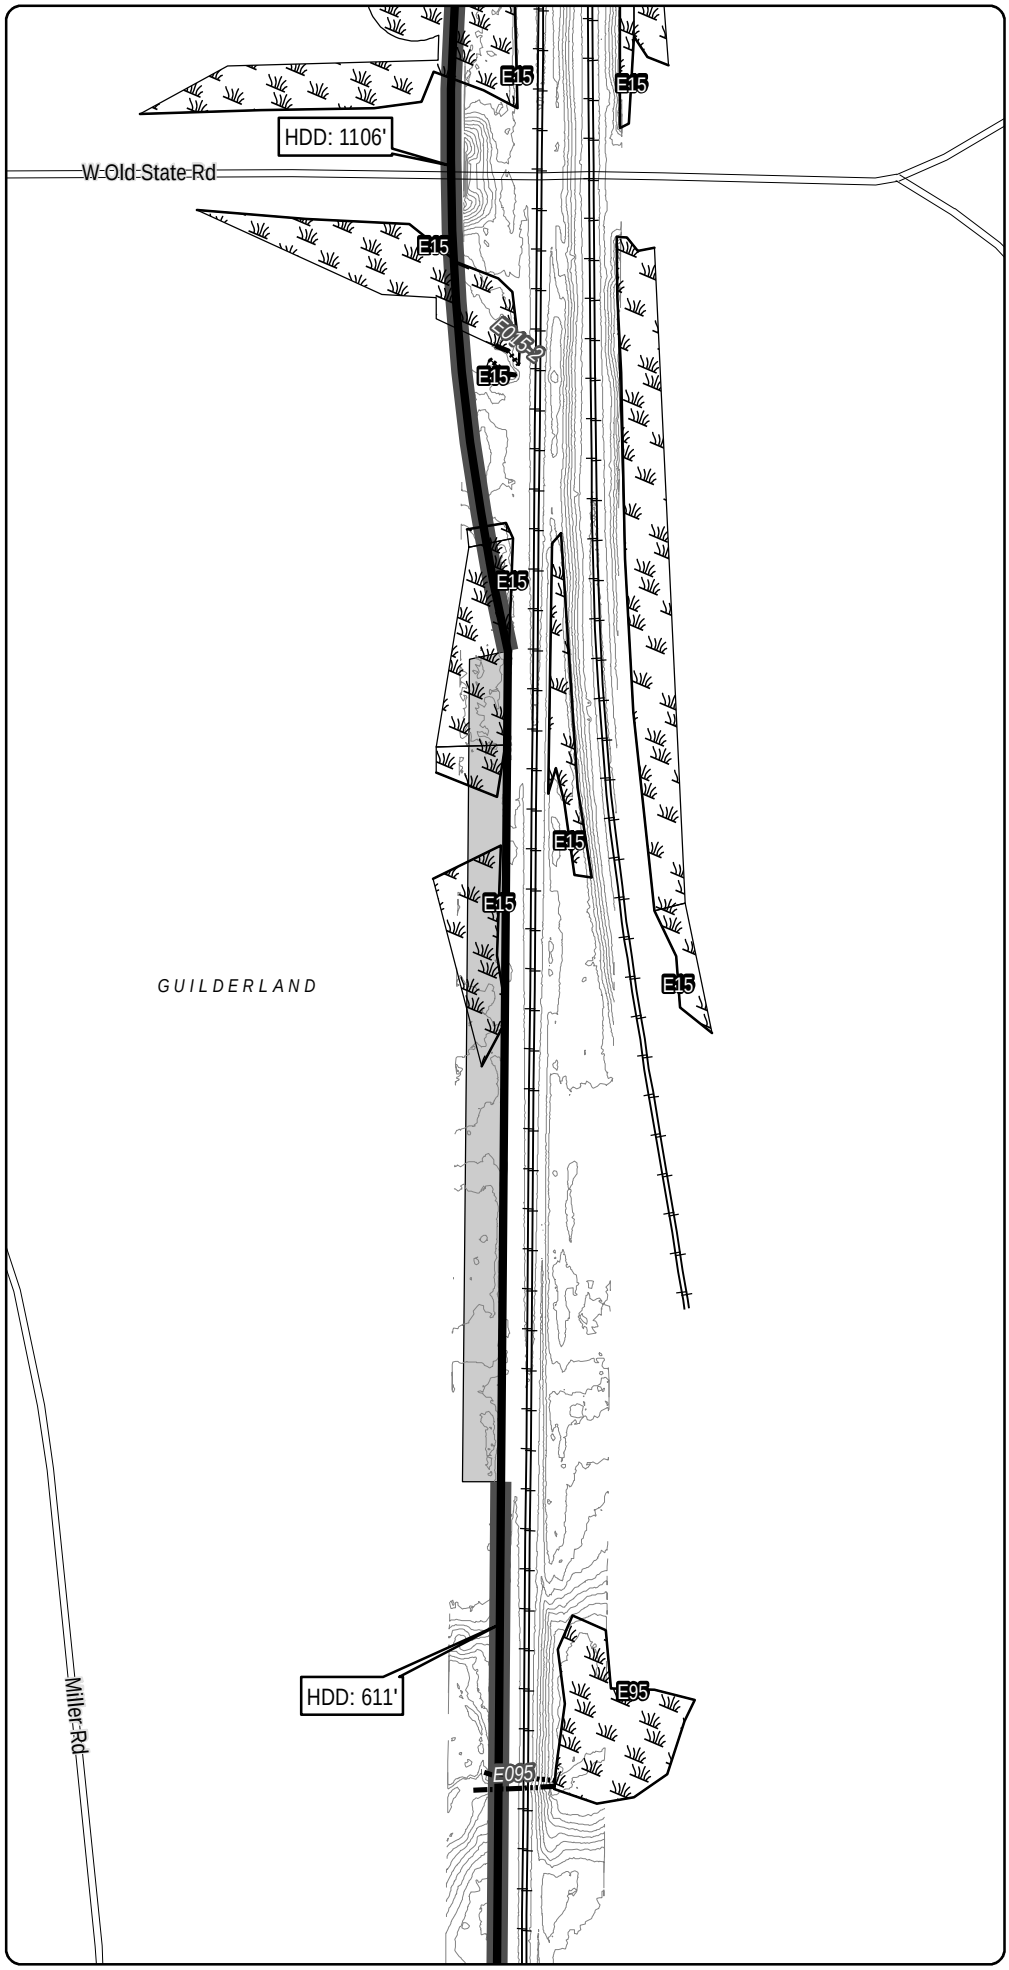

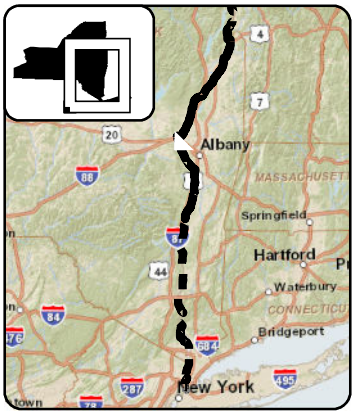

LEGEND

- CHPE Project Milepost
- Proposed CHPE Terrestrial Route HVDC
- Proposed CHPE Submarine Route HVDC
- Proposed CHPE Terrestrial Route HVAC
- Preliminary Construction Corridor
- Perennial Stream Top of Bank
- Intermittent Stream
- Ditch
- Wetland Delineation Line
- Wetland
- 100 Year Flood Zone
- 500 Year Flood Zone
- Hydrography
- Town Boundary
- County Boundary
- Proposed HDD Location
- Proposed Pipe Bridge Location
- Roads
- Rail Line
- Contour - 2'

N

0 100 200

Feet

Transmission Developers Inc.

Champlain Hudson Power Express Project

Champlain Hudson Power Express Inc.

Plan View Map

Terrestrial Route

Sheet 211 of 370

Prepared on 2/27/2012


by: HDR | TRC &


DATA SOURCES: ESRI, NYSDOT, FEMA, NYDEC, NWI, TDI, TRC

Sheet 212

R:\Projects\GIS_2009\168272_TDI_Hudson\MXD\USACE\Terrestrial_Route_8x11_usace_2012.mxd

Sheet 211

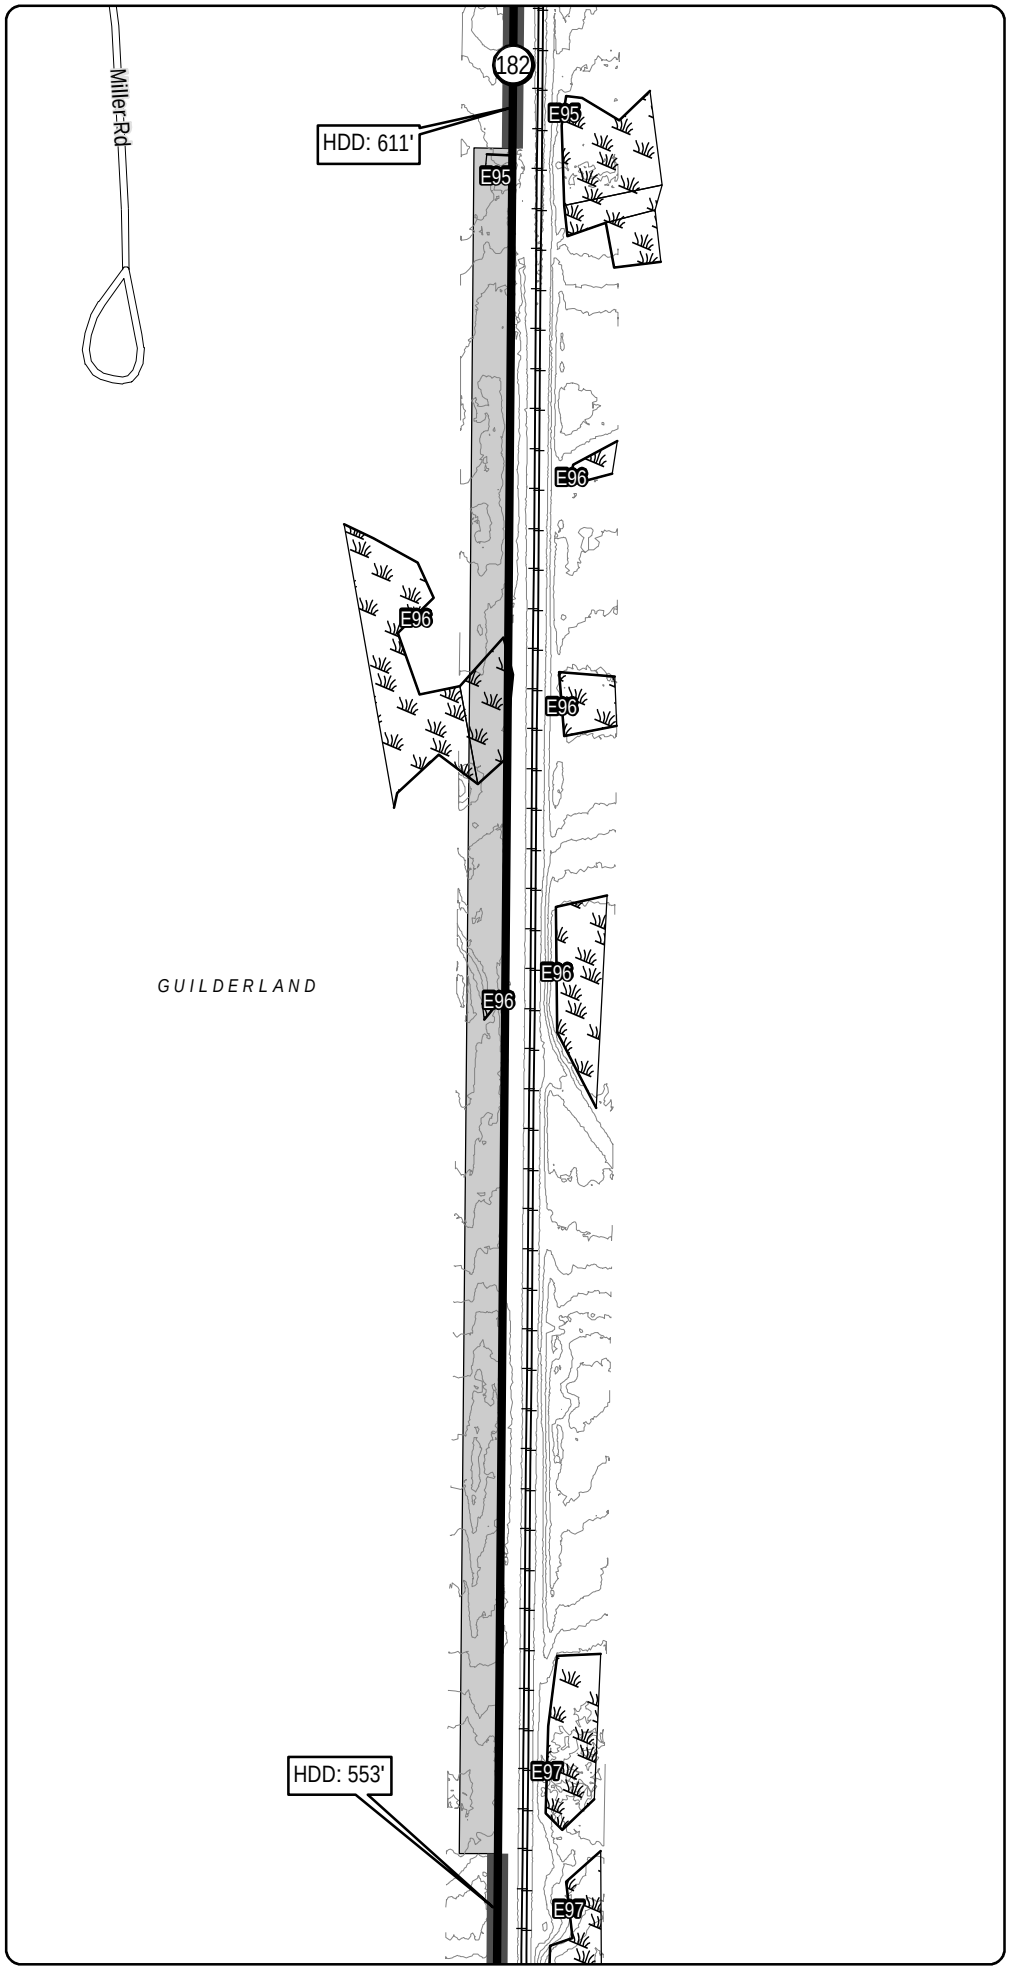

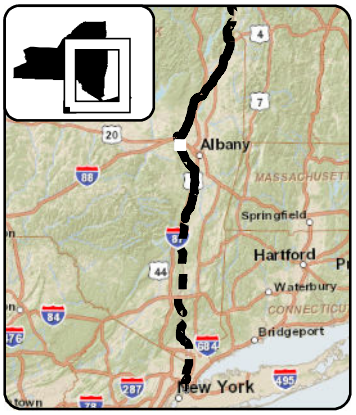

LEGEND

- CHPE Project Milepost
- Proposed CHPE Terrestrial Route HVDC
- Proposed CHPE Submarine Route HVDC
- Proposed CHPE Terrestrial Route HVAC
- Preliminary Construction Corridor
- Perennial Stream Top of Bank
- Intermittent Stream
- Ditch
- Wetland Delineation Line
- Wetland
- 100 Year Flood Zone
- 500 Year Flood Zone
- Hydrography
- Town Boundary
- County Boundary
- Proposed HDD Location
- Proposed Pipe Bridge Location
- Roads
- Rail Line
- Contour - 2'

N

0 100 200

Feet

Transmission Developers Inc.

Champlain Hudson Power Express Project

Champlain Hudson Power Express Inc.

Plan View Map

Terrestrial Route

Sheet 212 of 370


Prepared on 2/27/2012


by: HDR | DTA & TRC

DATA SOURCES: ESRI, NYSDOT, FEMA, NYDEC, NWI, TDI, TRC

Sheet 213

R:\Projects\GIS_2009\168272_TDI_Hudson\MXD\USACE\Terrestrial_Route_8x11_usace_2012.mxd

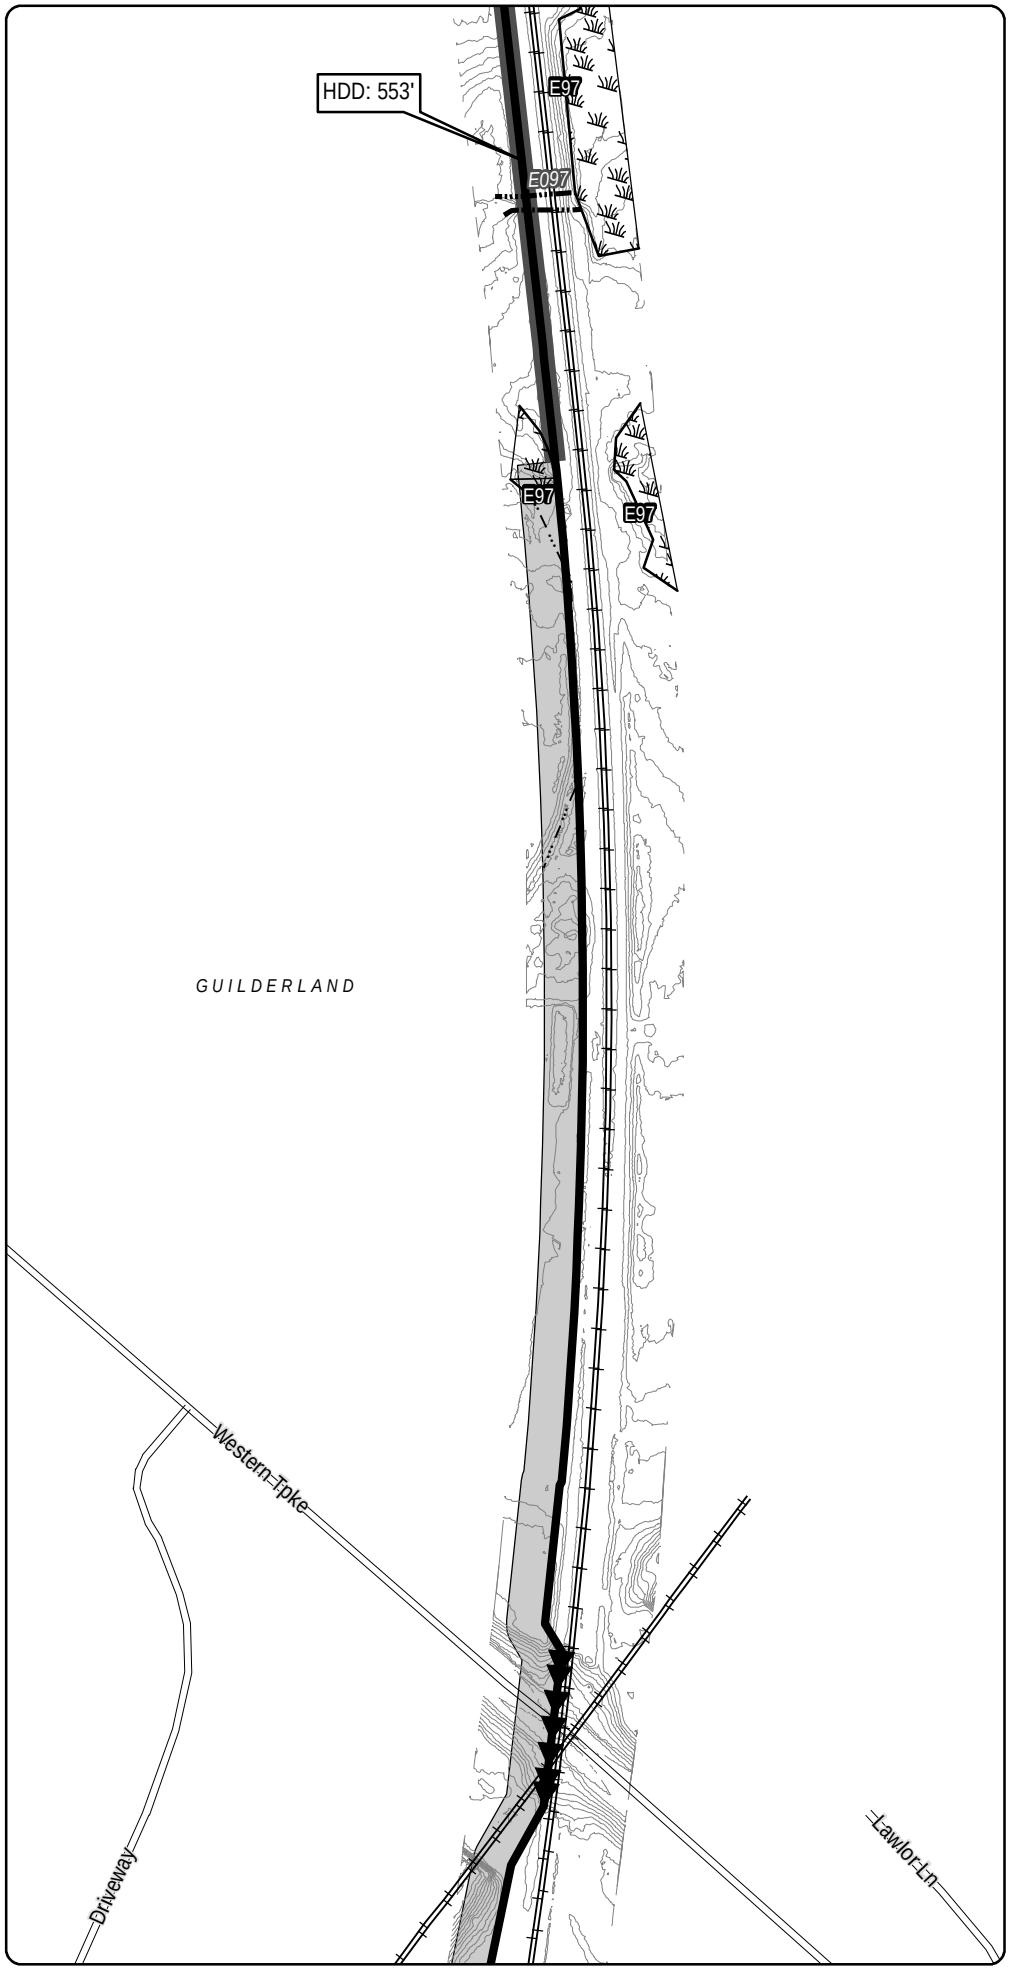

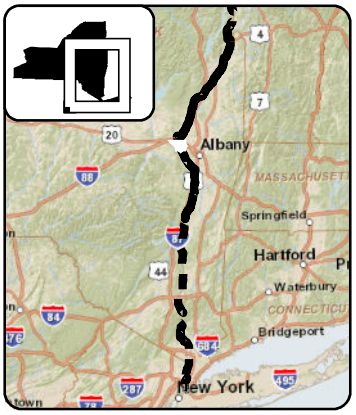

LEGEND

- (1) CHPE Project Milepost
- Proposed CHPE Terrestrial Route HVDC
- Proposed CHPE Submarine Route HVDC
- Proposed CHPE Terrestrial Route HVAC
- Preliminary Construction Corridor
- Perennial Stream Top of Bank
- Intermittent Stream
- Ditch
- Wetland Delineation Line
- Wetland
- 100 Year Flood Zone
- 500 Year Flood Zone
- Hydrography
- Town Boundary
- County Boundary
- Proposed HDD Location
- Proposed Pipe Bridge Location
- Roads
- Rail Line
- Contour - 2'

N

0 100 200

Feet

Transmission Developers Inc.

Champlain Hudson Power Express Project

Champlain Hudson Power Express Inc.

Plan View Map

Terrestrial Route


Sheet 213 of 370


Prepared on 2/27/2012

by: HDR | TDI & TRC

DATA SOURCES: ESRI, NYSDOT, FEMA, NYDEC, NWI, TDI, TRC

R:\Projects\GIS_2009\168272_TDI_Hudson\MXD\USACE\Terrestrial_Route_8x11_usace_2012.mxd

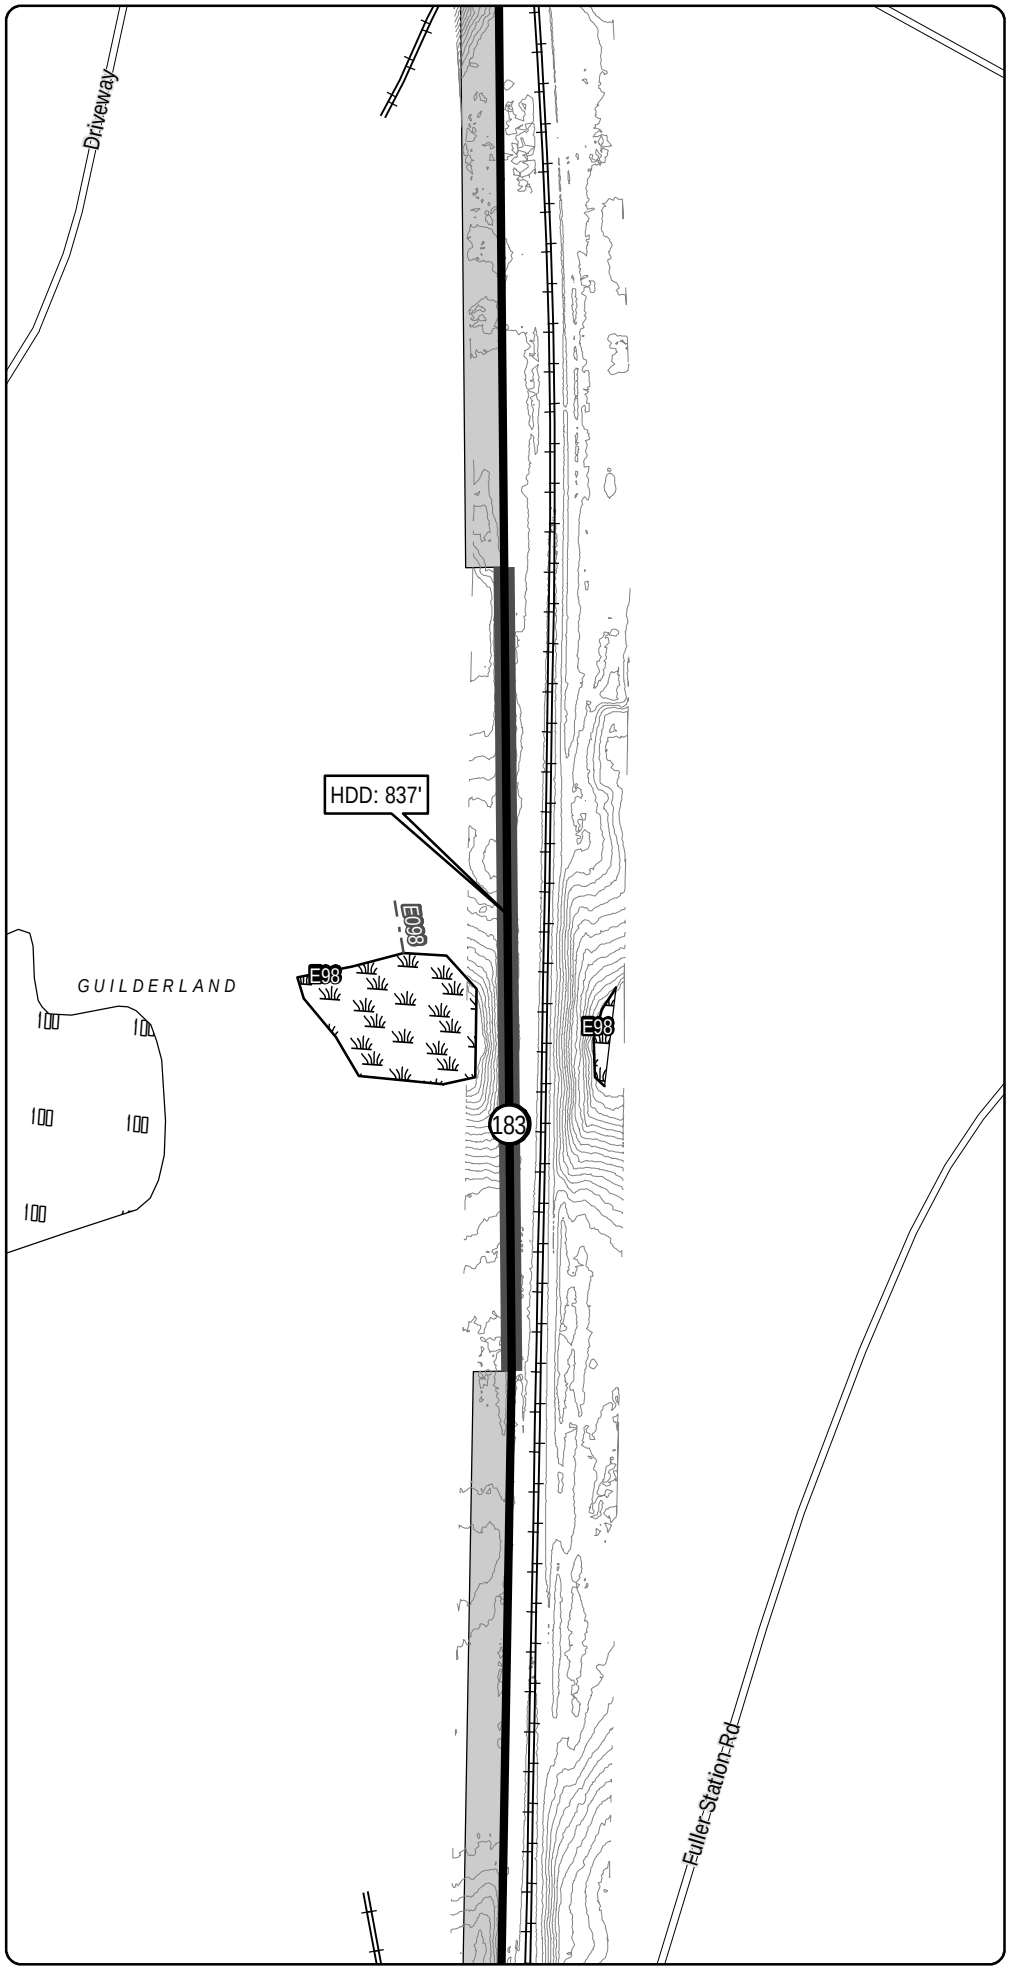

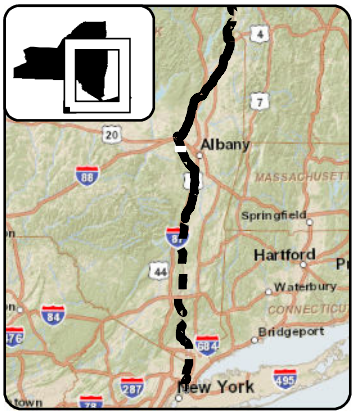

LEGEND

- CHPE Project Milepost
- Proposed CHPE Terrestrial Route HVDC
- Proposed CHPE Submarine Route HVDC
- Proposed CHPE Terrestrial Route HVAC
- Preliminary Construction Corridor
- Perennial Stream Top of Bank
- Intermittent Stream
- Ditch
- Wetland Delineation Line
- Wetland
- 100 Year Flood Zone
- 500 Year Flood Zone
- Hydrography
- Town Boundary
- County Boundary
- Proposed HDD Location
- Proposed Pipe Bridge Location
- Roads
- Rail Line
- Contour - 2'

N

0 100 200

Feet

Transmission Developers Inc.

Champlain Hudson Power Express Project

Champlain Hudson Power Express Inc.

Plan View Map

Terrestrial Route


Sheet 214 of 370


Prepared on 2/27/2012

by: HDR | TDI & TRC

DATA SOURCES: ESRI, NYSDOT, FEMA, NYDEC, NWI, TDI, TRC

R:\Projects\GIS_2009\168272_TDI_Hudson\MXD\USACE\Terrestrial_Route_8x11_usace_2012.mxd

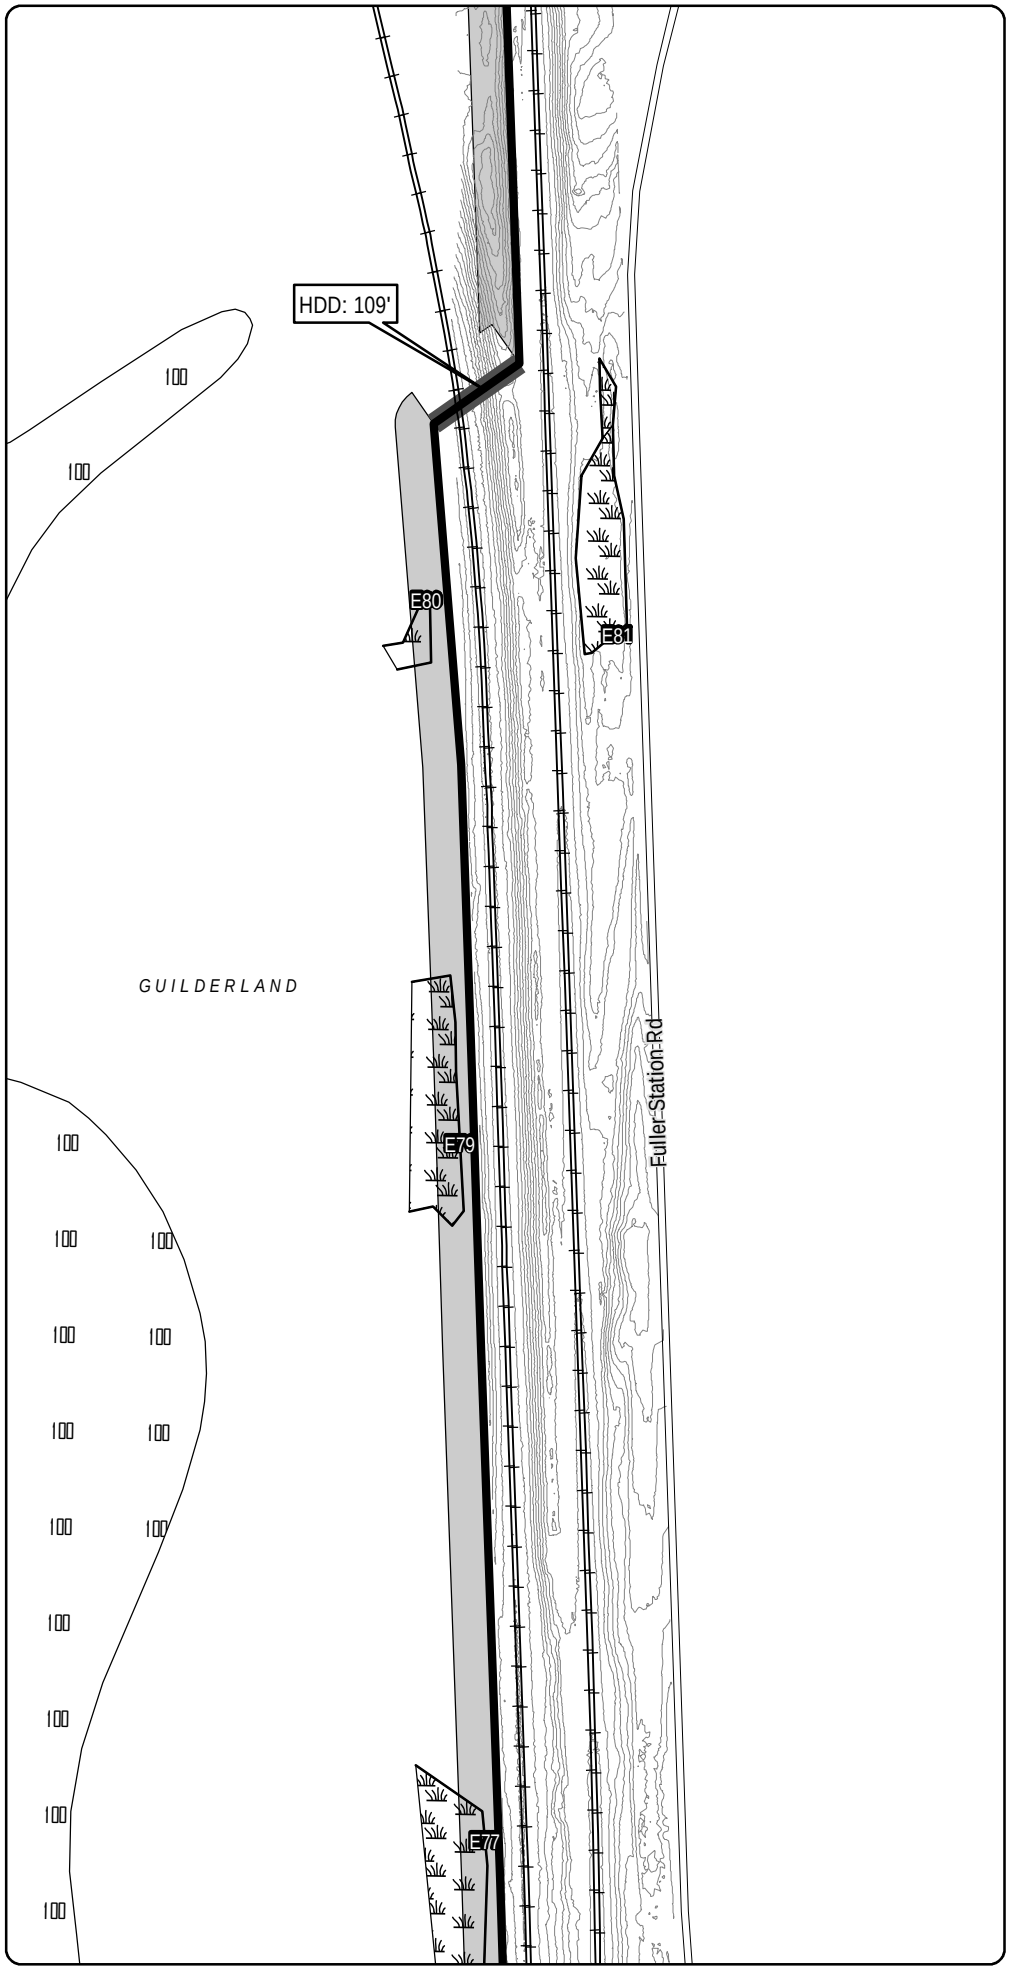

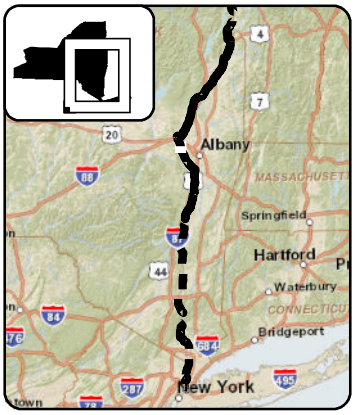

LEGEND

- CHPE Project Milepost
- Proposed CHPE Terrestrial Route HVDC
- Proposed CHPE Submarine Route HVDC
- Proposed CHPE Terrestrial Route HVAC
- Preliminary Construction Corridor
- Perennial Stream Top of Bank
- Intermittent Stream
- Ditch
- Wetland Delineation Line
- Wetland
- 100 Year Flood Zone
- 500 Year Flood Zone
- Hydrography
- Town Boundary
- County Boundary
- Proposed HDD Location
- Proposed Pipe Bridge Location
- Roads
- Rail Line
- Contour - 2'

N

0 100 200

Feet

Transmission Developers Inc.

Champlain Hudson Power Express Project

Champlain Hudson Power Express Inc.

Plan View Map

Terrestrial Route

Sheet 215 of 370


Prepared on 2/27/2012


by: HDR | TDI & TRC


DATA SOURCES: ESRI, NYSDOT, FEMA, NYDEC, NWI, TDI, TRC

R:\Projects\GIS_2009\168272_TDI_Hudson\MXD\USACE\Terrestrial_Route_8x11_usace_2012.mxd

Sheet 215

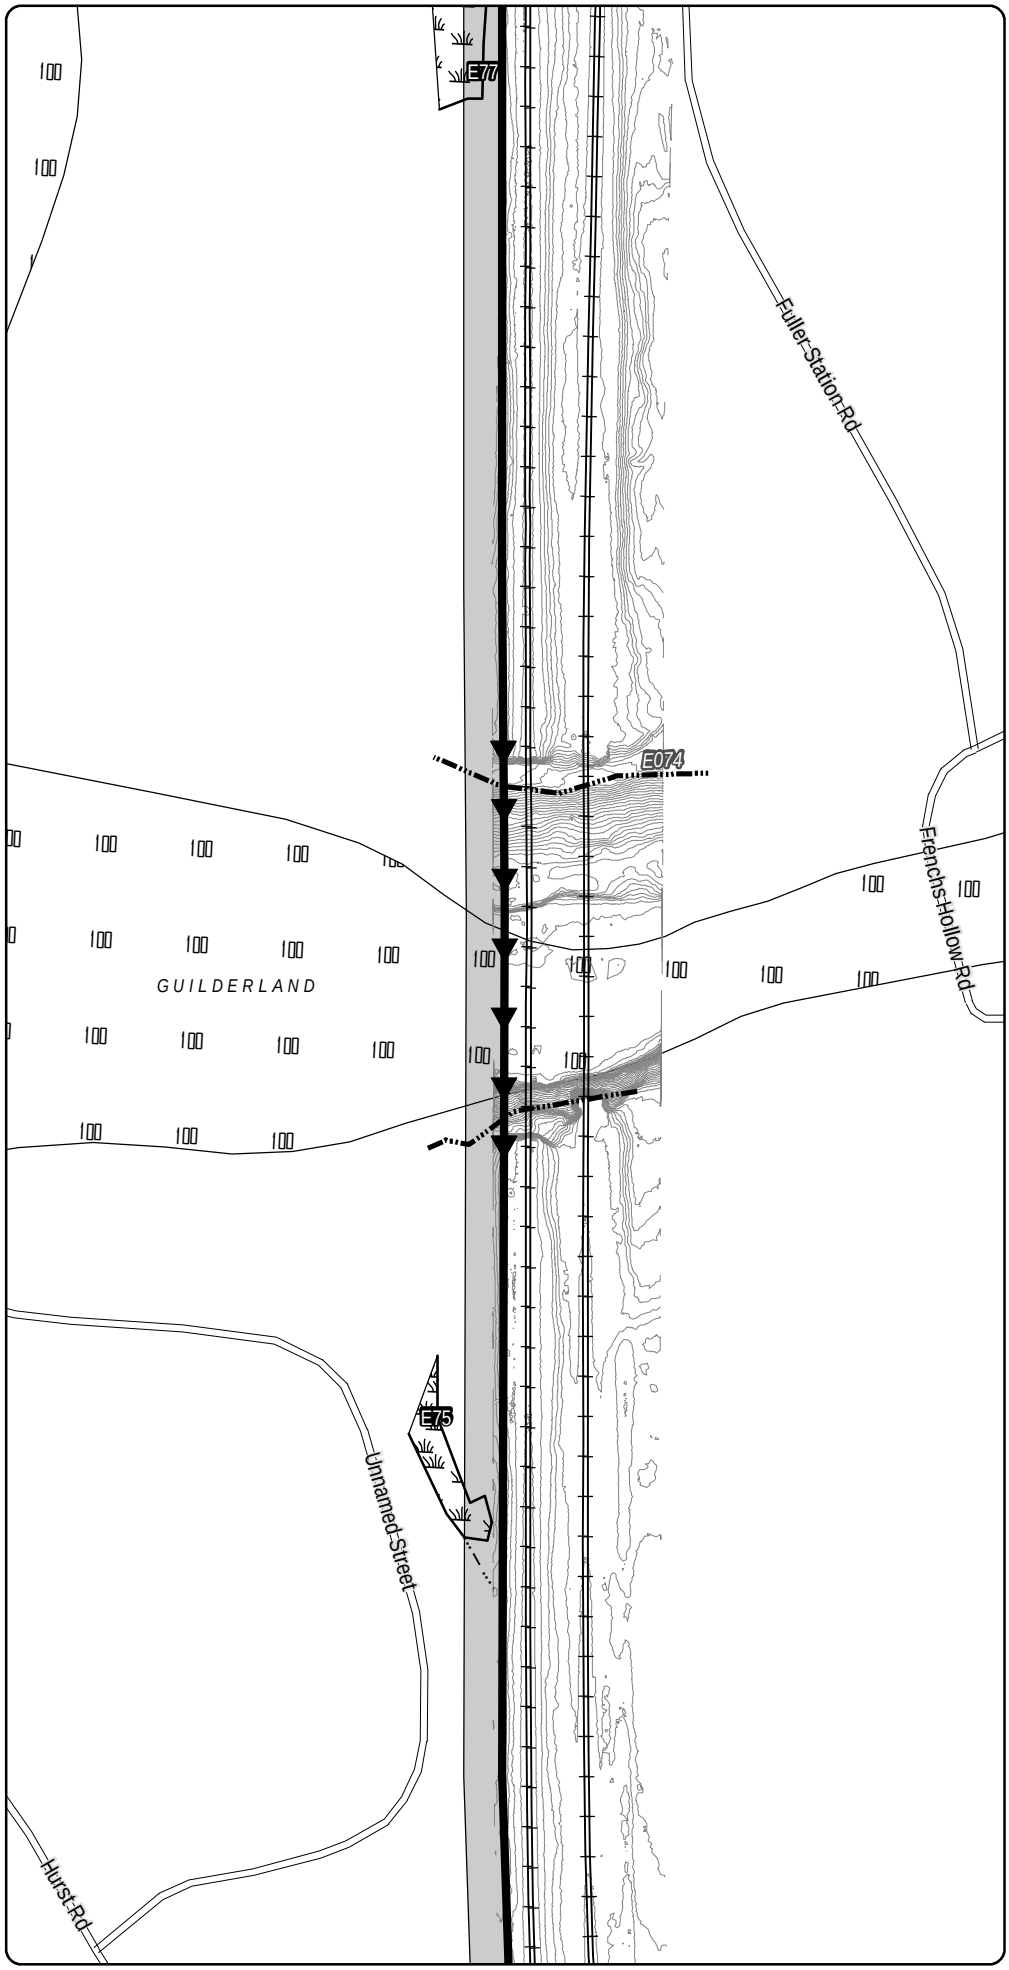
E77
E074
E75
Fuller Station Rd
French Hollow Rd
Unnamed Street
Hurst Rd
GUILDERLAND
100
100
100

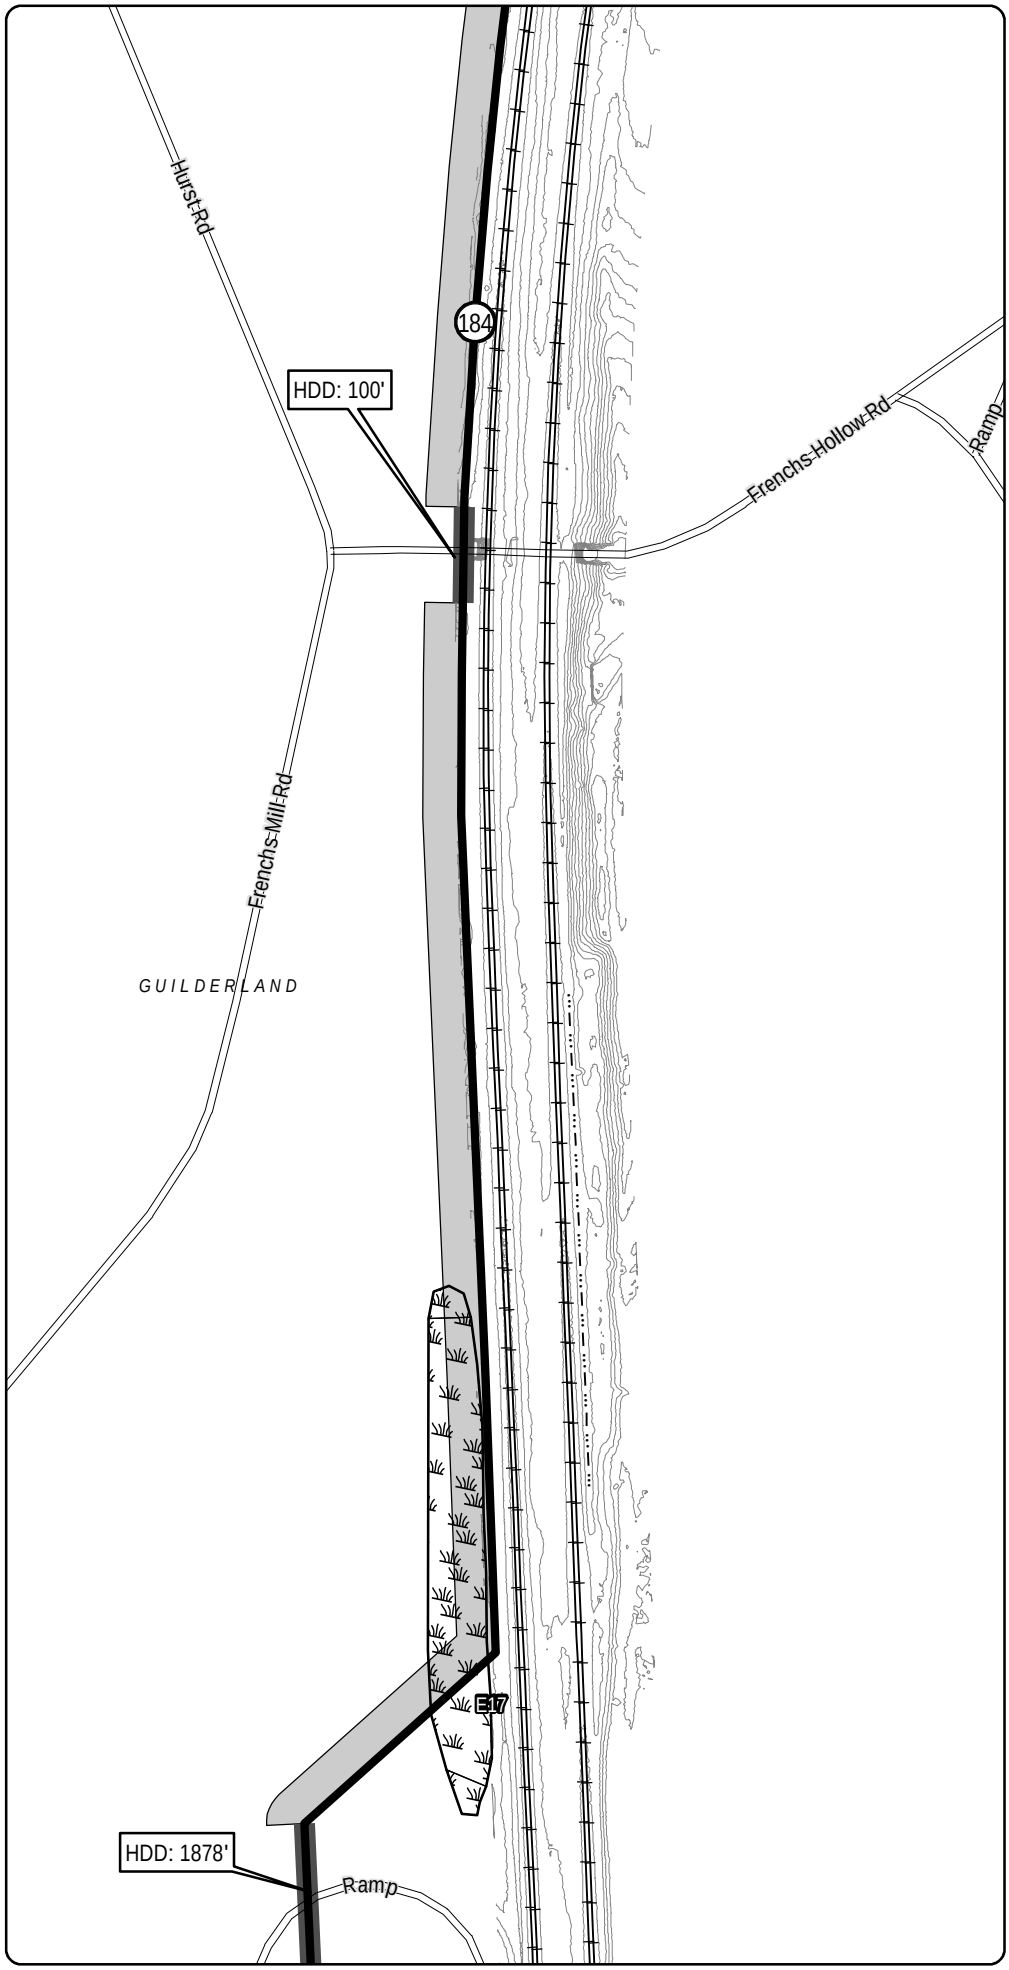

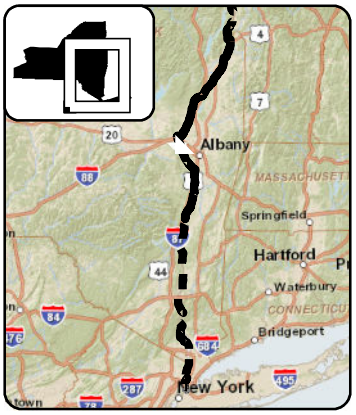

LEGEND

- CHPE Project Milepost
- Proposed CHPE Terrestrial Route HVDC
- Proposed CHPE Submarine Route HVDC
- Proposed CHPE Terrestrial Route HVAC
- Preliminary Construction Corridor
- Perennial Stream Top of Bank
- Intermittent Stream
- Ditch
- Wetland Delineation Line
- Wetland
- 100 Year Flood Zone
- 500 Year Flood Zone
- Hydrography
- Town Boundary
- County Boundary
- Proposed HDD Location
- Proposed Pipe Bridge Location
- Roads
- Rail Line
- Contour - 2'

N

0 100 200

Feet

Transmission Developers Inc.

Champlain Hudson Power Express Project

Champlain Hudson Power Express Inc.

Plan View Map

Terrestrial Route


Sheet 217 of 370


Prepared on 2/27/2012

by: HDR | DTA & TRC

DATA SOURCES: ESRI, NYSDOT, FEMA, NYDEC, NWI, TDI, TRC

R:\Projects\GIS_2009\168272_TDI_Hudson\MXD\USACE\Terrestrial_Route_8x11_usace_2012.mxd

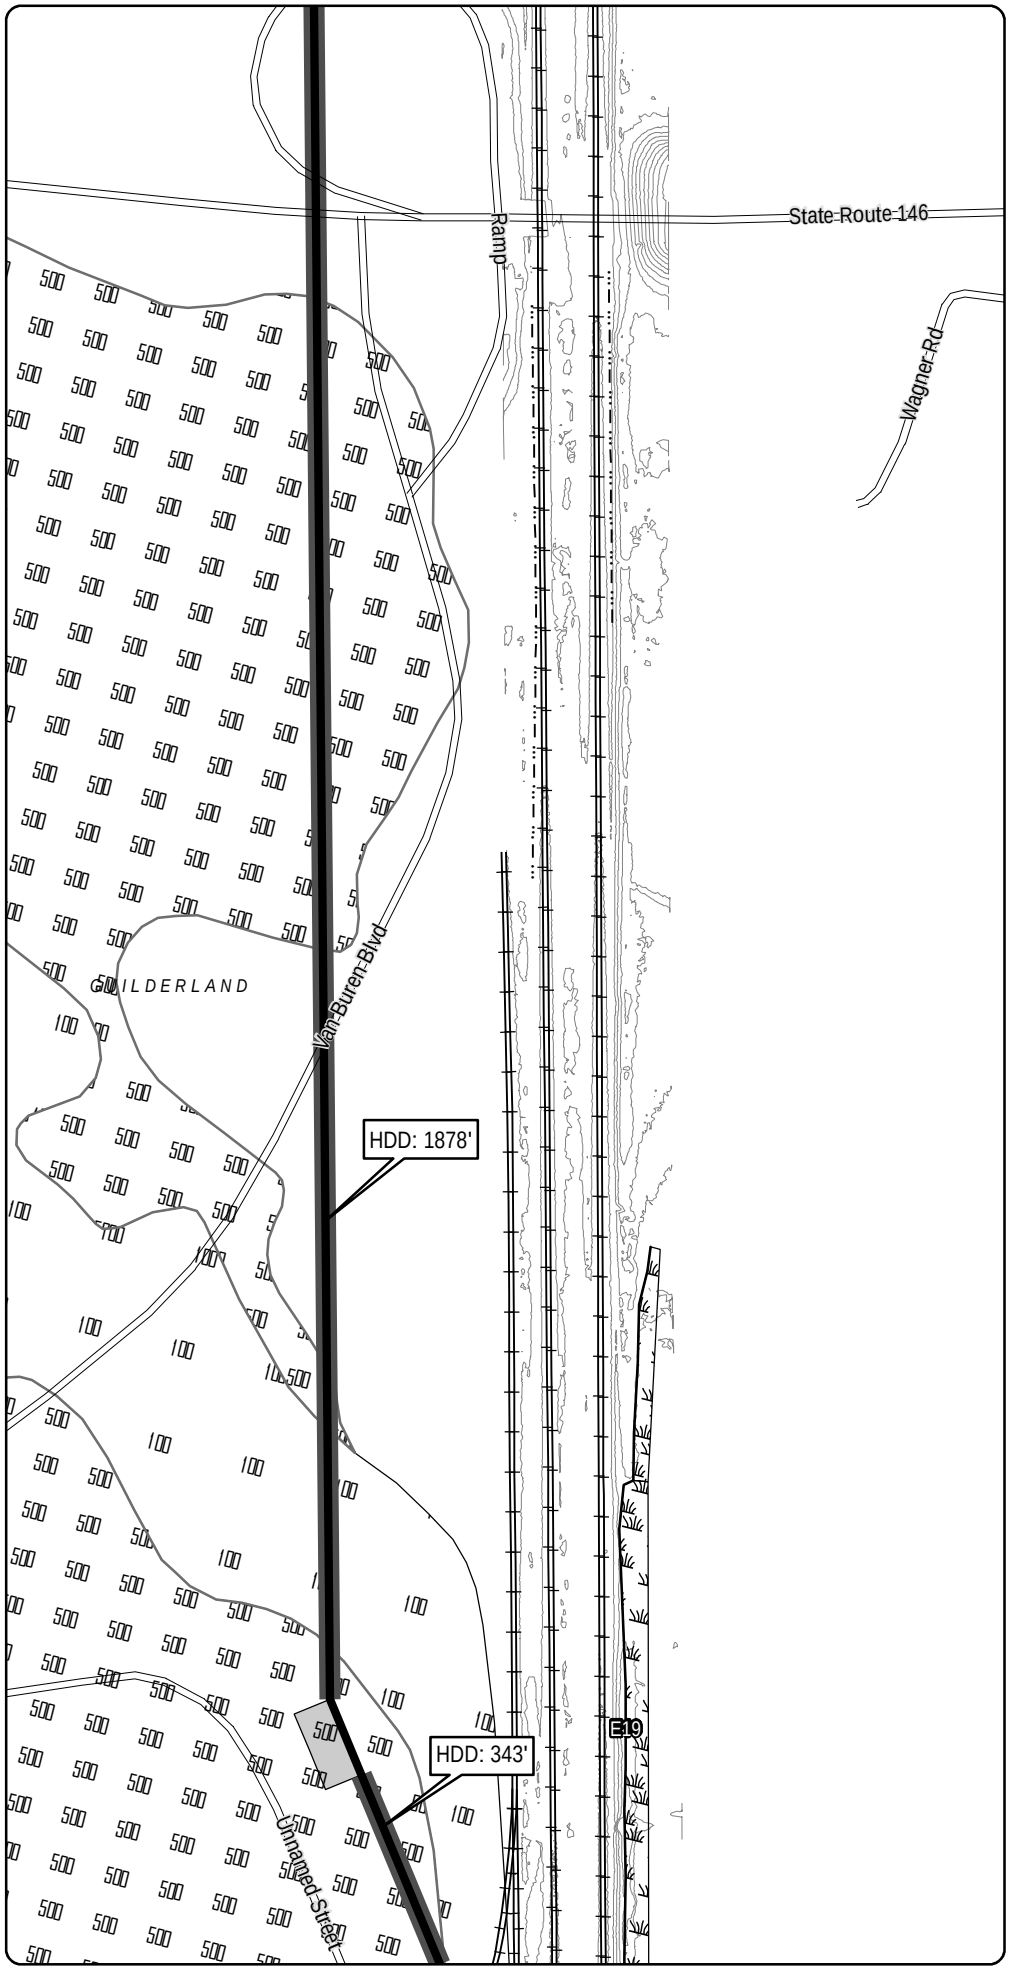

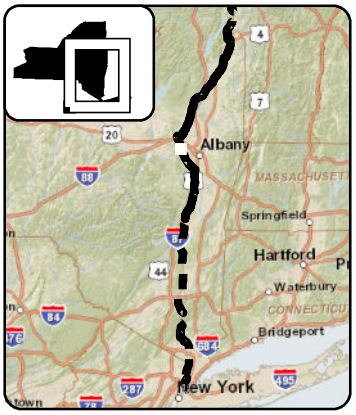

LEGEND

- CHPE Project Milepost
- Proposed CHPE Terrestrial Route HVDC
- Proposed CHPE Submarine Route HVDC
- Proposed CHPE Terrestrial Route HVAC
- Preliminary Construction Corridor
- Perennial Stream Top of Bank
- Intermittent Stream
- Ditch
- Wetland Delineation Line
- Wetland
- 100 Year Flood Zone
- 500 Year Flood Zone
- Hydrography
- Town Boundary
- County Boundary
- Proposed HDD Location
- Proposed Pipe Bridge Location
- Roads
- Rail Line
- Contour - 2'

N

0 100 200

Feet

Transmission Developers Inc.

Champlain Hudson Power Express Project

Champlain Hudson Power Express Inc.

Plan View Map

Terrestrial Route

Sheet 218 of 370


Prepared on 2/27/2012


by: HDR | VHB & TRC

DATA SOURCES: ESRI, NYSDOT, FEMA, NYDEC, NWI, TDI, TRC

R:\Projects\GIS_2009\168272_TDI_Hudson\MXD\USACE\Terrestrial_Route_8x11_usace_2012.mxd

Sheet 218

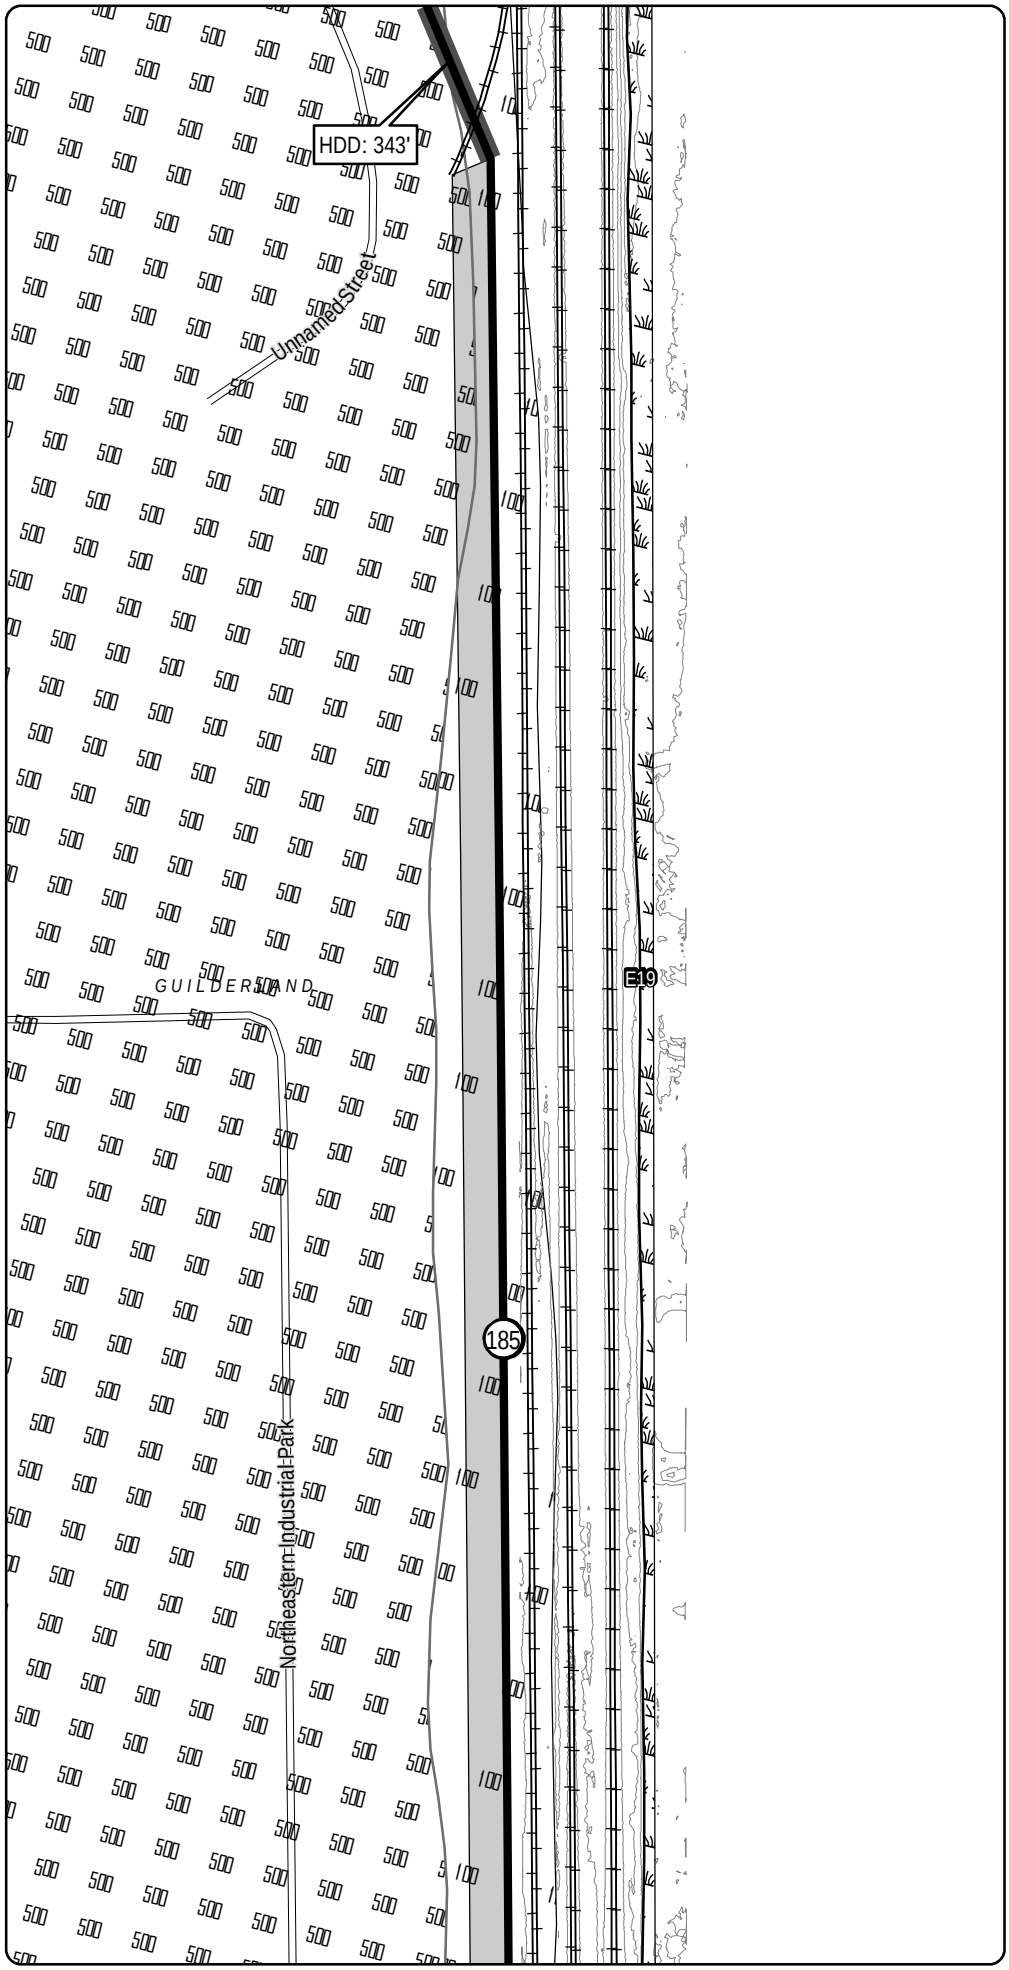

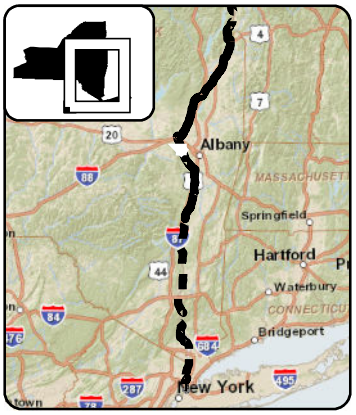

LEGEND

- CHPE Project Milepost
- Proposed CHPE Terrestrial Route HVDC
- Proposed CHPE Submarine Route HVDC
- Proposed CHPE Terrestrial Route HVAC
- Preliminary Construction Corridor
- Perennial Stream Top of Bank
- Intermittent Stream
- Ditch
- Wetland Delineation Line
- Wetland
- 100 Year Flood Zone
- 500 Year Flood Zone
- Hydrography
- Town Boundary
- County Boundary
- Proposed HDD Location
- Proposed Pipe Bridge Location
- Roads
- Rail Line
- Contour - 2'

N

0 100 200

Feet

Transmission Developers Inc.

Champlain Hudson Power Express Project

Champlain Hudson Power Express Inc.

Plan View Map

Terrestrial Route

Sheet 219 of 370

Prepared on 2/27/2012


by: HDR | TDI & TRC


DATA SOURCES: ESRI, NYSDOT, FEMA, NYDEC, NWI, TDI, TRC

Sheet 220

R:\Projects\GIS_2009\168272_TDI_Hudson\MXD\USACE\Terrestrial_Route_8x11_usace_2012.mxd

Sheet 219

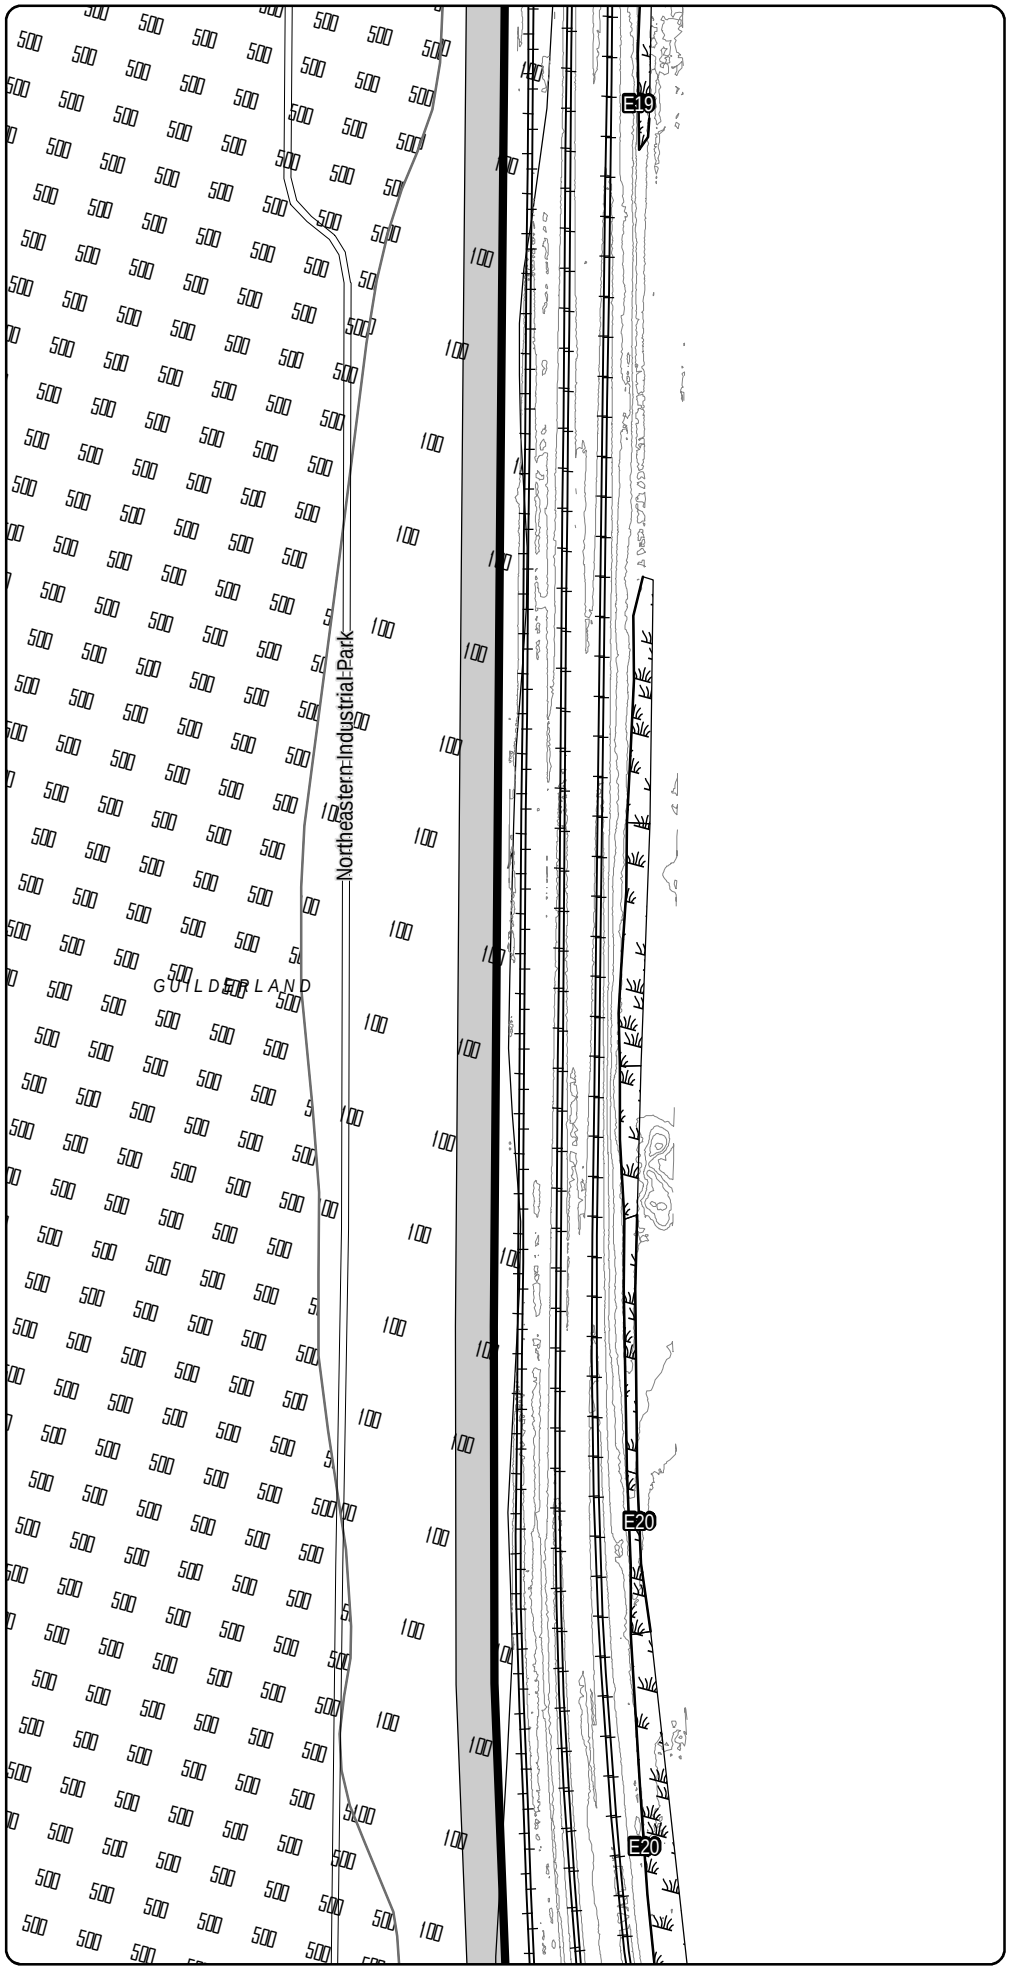

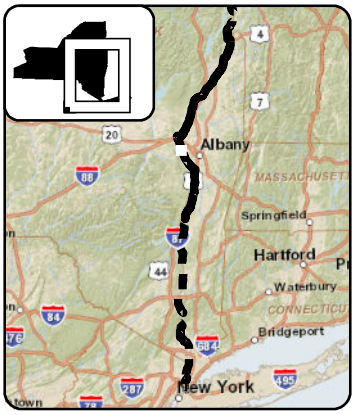

LEGEND

- CHPE Project Milepost
- Proposed CHPE Terrestrial Route HVDC
- Proposed CHPE Submarine Route HVDC
- Proposed CHPE Terrestrial Route HVAC
- Preliminary Construction Corridor
- Perennial Stream Top of Bank
- Intermittent Stream
- Ditch
- Wetland Delineation Line
- Wetland
- 100 Year Flood Zone
- 500 Year Flood Zone
- Hydrography
- Town Boundary
- County Boundary
- Proposed HDD Location
- Proposed Pipe Bridge Location
- Roads
- Rail Line
- Contour - 2'

N

0 100 200

Feet

Transmission Developers Inc.

Champlain Hudson Power Express Project

Champlain Hudson Power Express Inc.

Plan View Map

Terrestrial Route

Sheet 220 of 370

Prepared on 2/27/2012


by: HDR | TDI & TRC


DATA SOURCES: ESRI, NYSDOT, FEMA, NYDEC, NWI, TDI, TRC

Sheet 221

R:\Projects\GIS_2009\168272_TDI_Hudson\MXD\USACE\Terrestrial_Route_8x11_usace_2012.mxd

Sheet 220

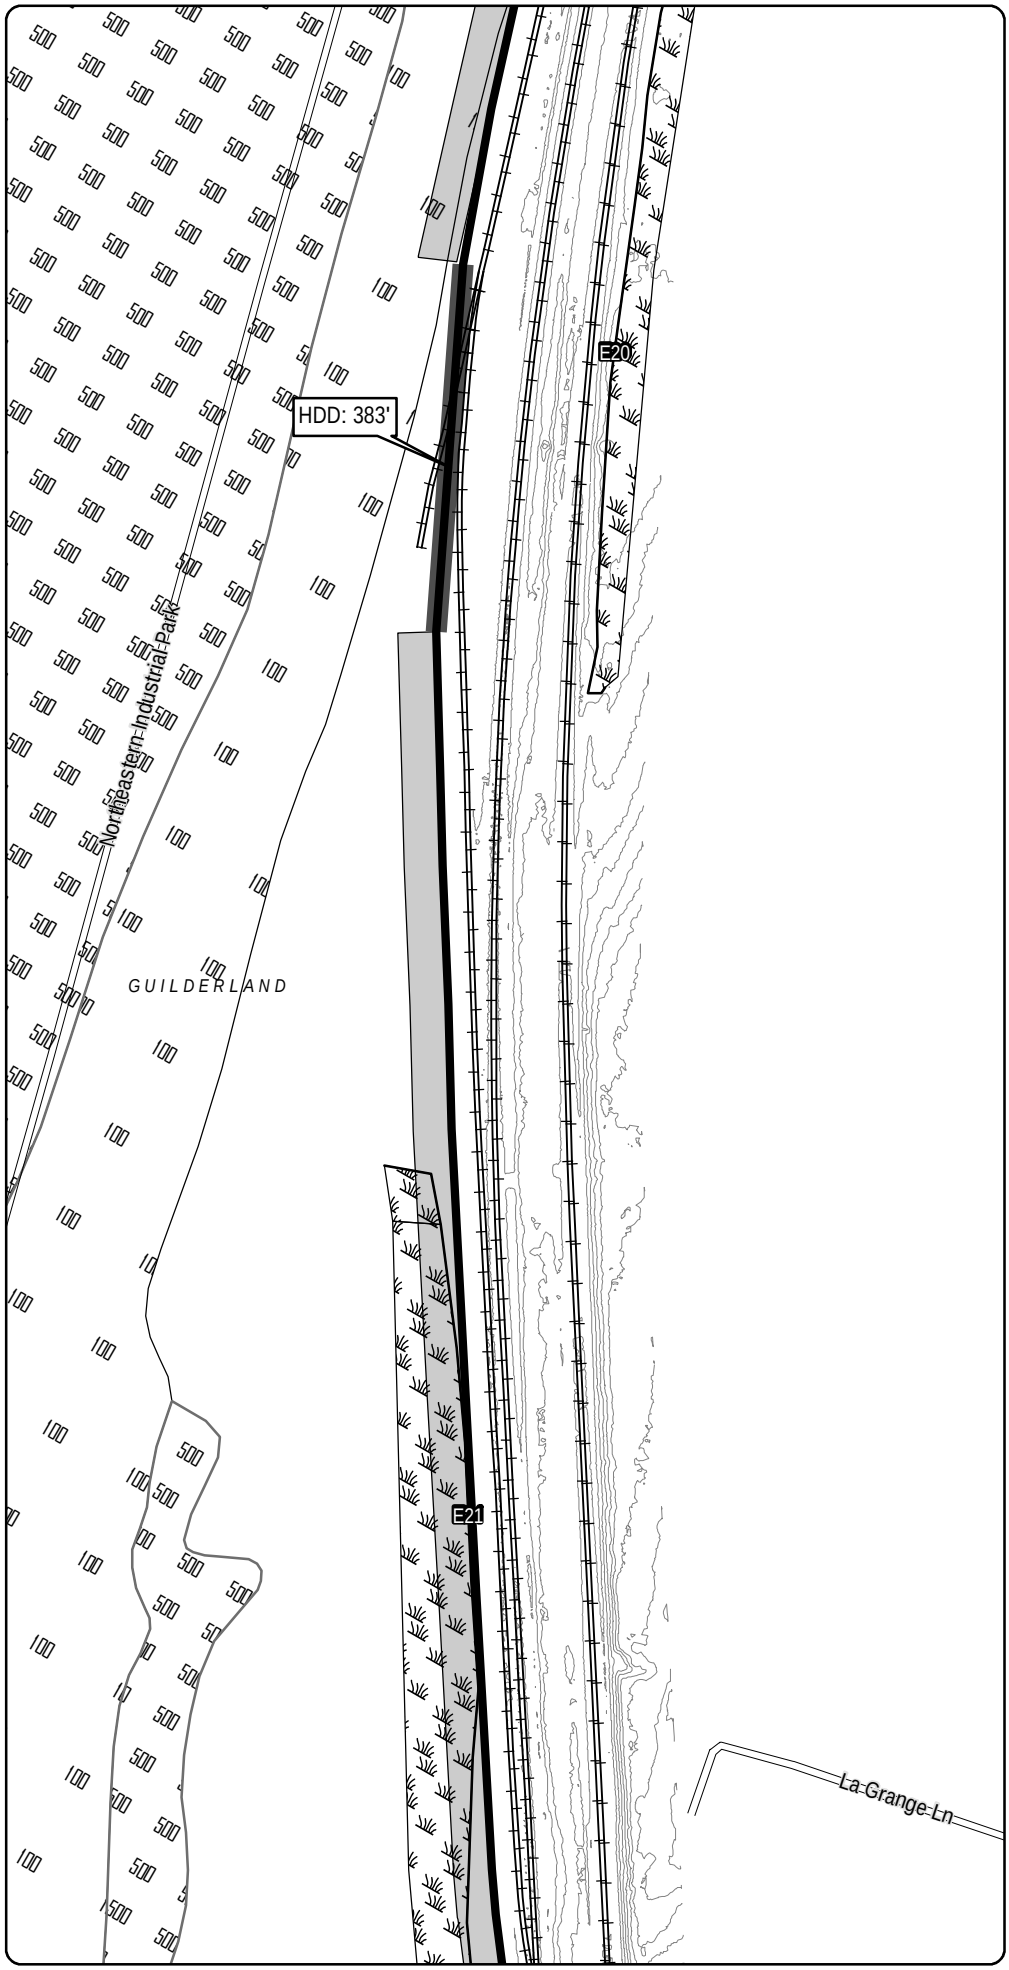

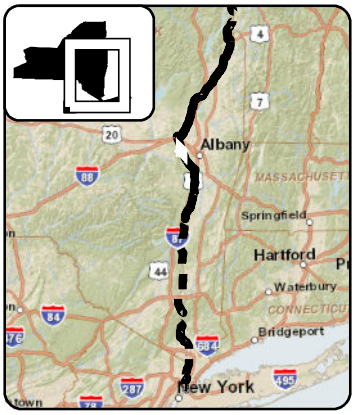

LEGEND

- CHPE Project Milepost
- Proposed CHPE Terrestrial Route HVDC
- Proposed CHPE Submarine Route HVDC
- Proposed CHPE Terrestrial Route HVAC
- Preliminary Construction Corridor
- Perennial Stream Top of Bank
- Intermittent Stream
- Ditch
- Wetland Delineation Line
- Wetland
- 100 Year Flood Zone
- 500 Year Flood Zone
- Hydrography
- Town Boundary
- County Boundary
- Proposed HDD Location
- Proposed Pipe Bridge Location
- Roads
- Rail Line
- Contour - 2'

N

0 100 200

Feet

Transmission Developers Inc.

Champlain Hudson Power Express Project

Champlain Hudson Power Express Inc.

Plan View Map

Terrestrial Route

Sheet 221 of 370

Prepared on 2/27/2012


by: HDR | TDI & TRC


DATA SOURCES: ESRI, NYSDOT, FEMA, NYDEC, NWI, TDI, TRC

Sheet 222

R:\Projects\GIS_2009\168272_TDI_Hudson\MXD\USACE\Terrestrial_Route_8x11_usace_2012.mxd

Sheet 221

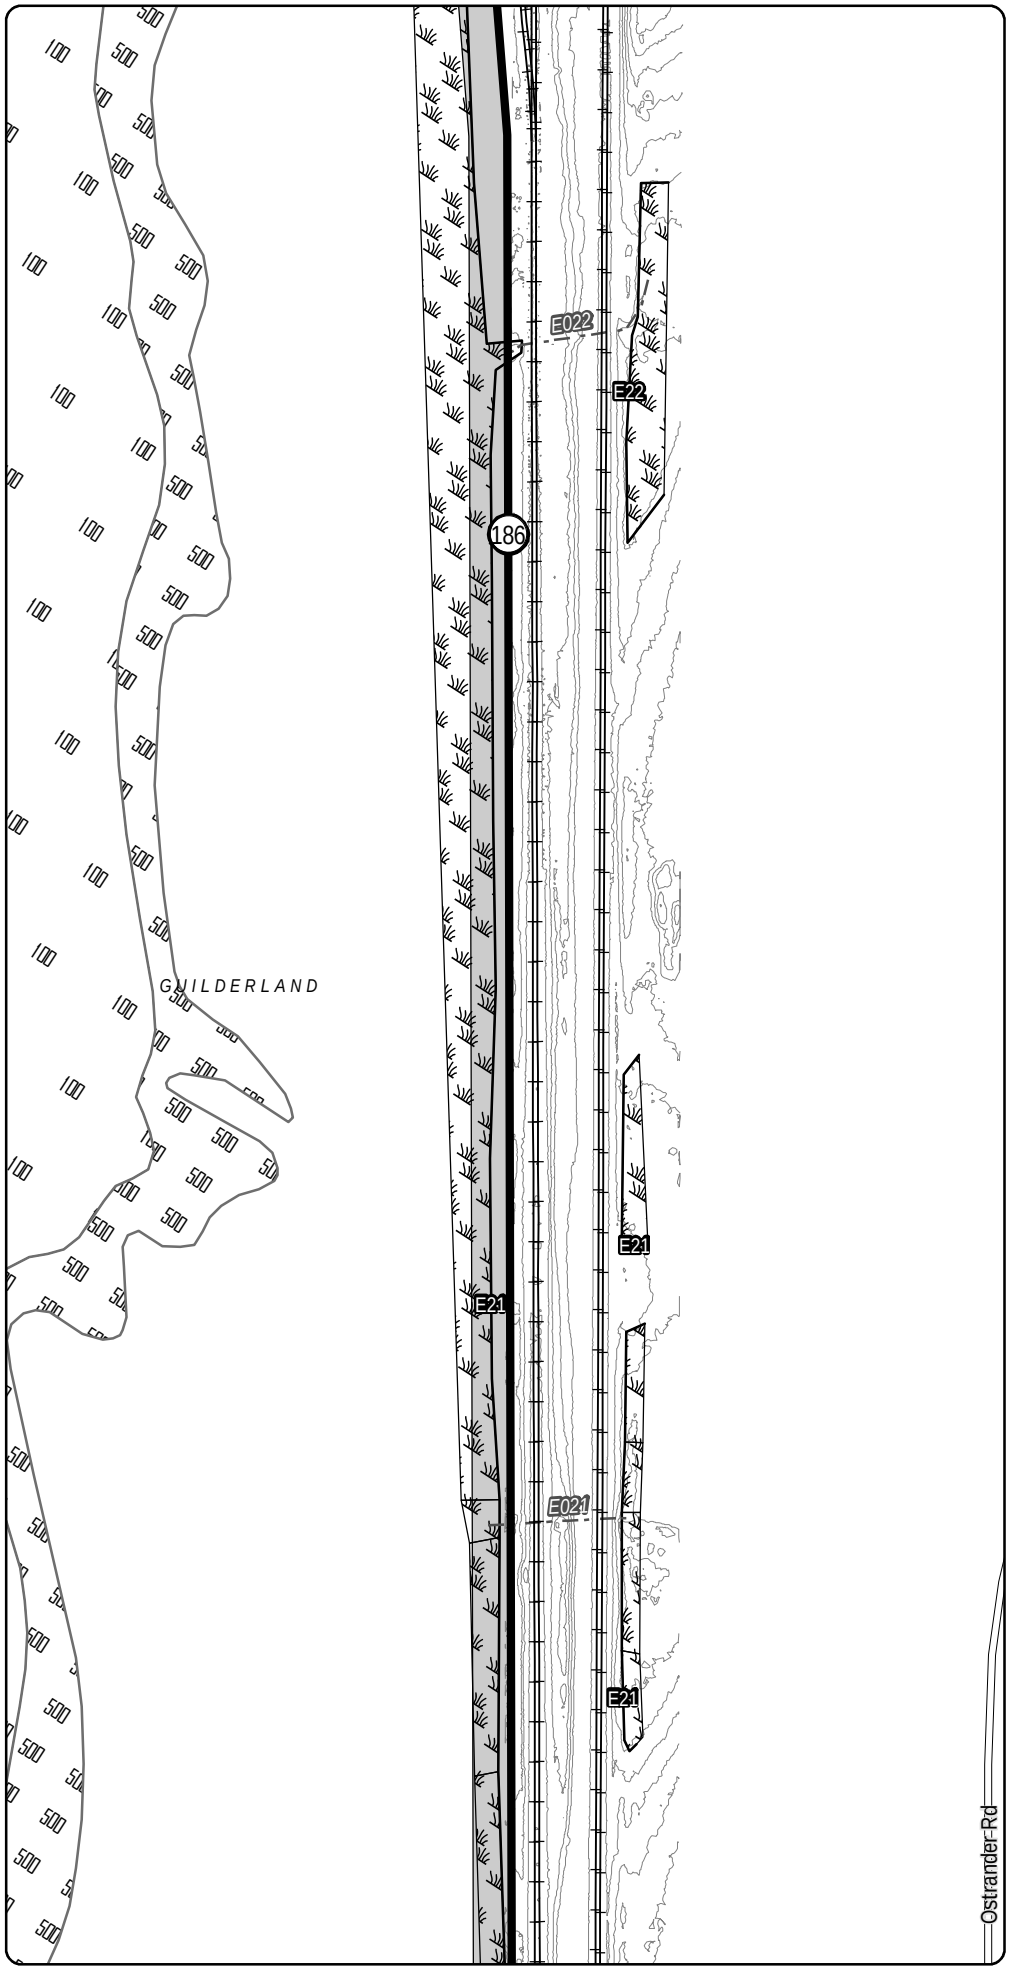

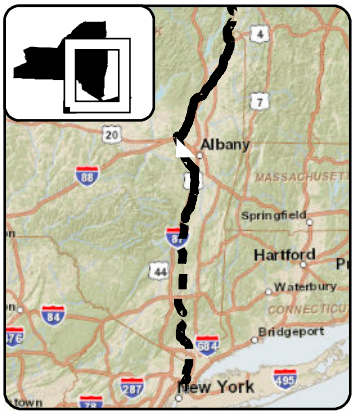

LEGEND

- 1 — CHPE Project Milepost
- Proposed CHPE Terrestrial Route HVDC
- Proposed CHPE Submarine Route HVDC
- Proposed CHPE Terrestrial Route HVAC
- Preliminary Construction Corridor
- Perennial Stream Top of Bank
- Intermittent Stream
- Ditch
- Wetland Delineation Line
- Wetland
- 100 — 100 Year Flood Zone
- 500 — 500 Year Flood Zone
- Hydrography
- Town Boundary
- County Boundary
- Proposed HDD Location
- Proposed Pipe Bridge Location
- Roads
- Rail Line
- Contour - 2'

N

0 100 200

Feet

Transmission Developers Inc.

Champlain Hudson Power Express Project

Champlain Hudson Power Express Inc.

Plan View Map

Terrestrial Route

Sheet 222 of 370


Prepared on 2/27/2012


by: HDR | TDI & TRC

DATA SOURCES: ESRI, NYSDOT, FEMA, NYDEC, NWI, TDI, TRC

Sheet 223

R:\Projects\GIS_2009\168272_TDI_Hudson\MXD\USACE\Terrestrial_Route_8x11_usace_2012.mxd

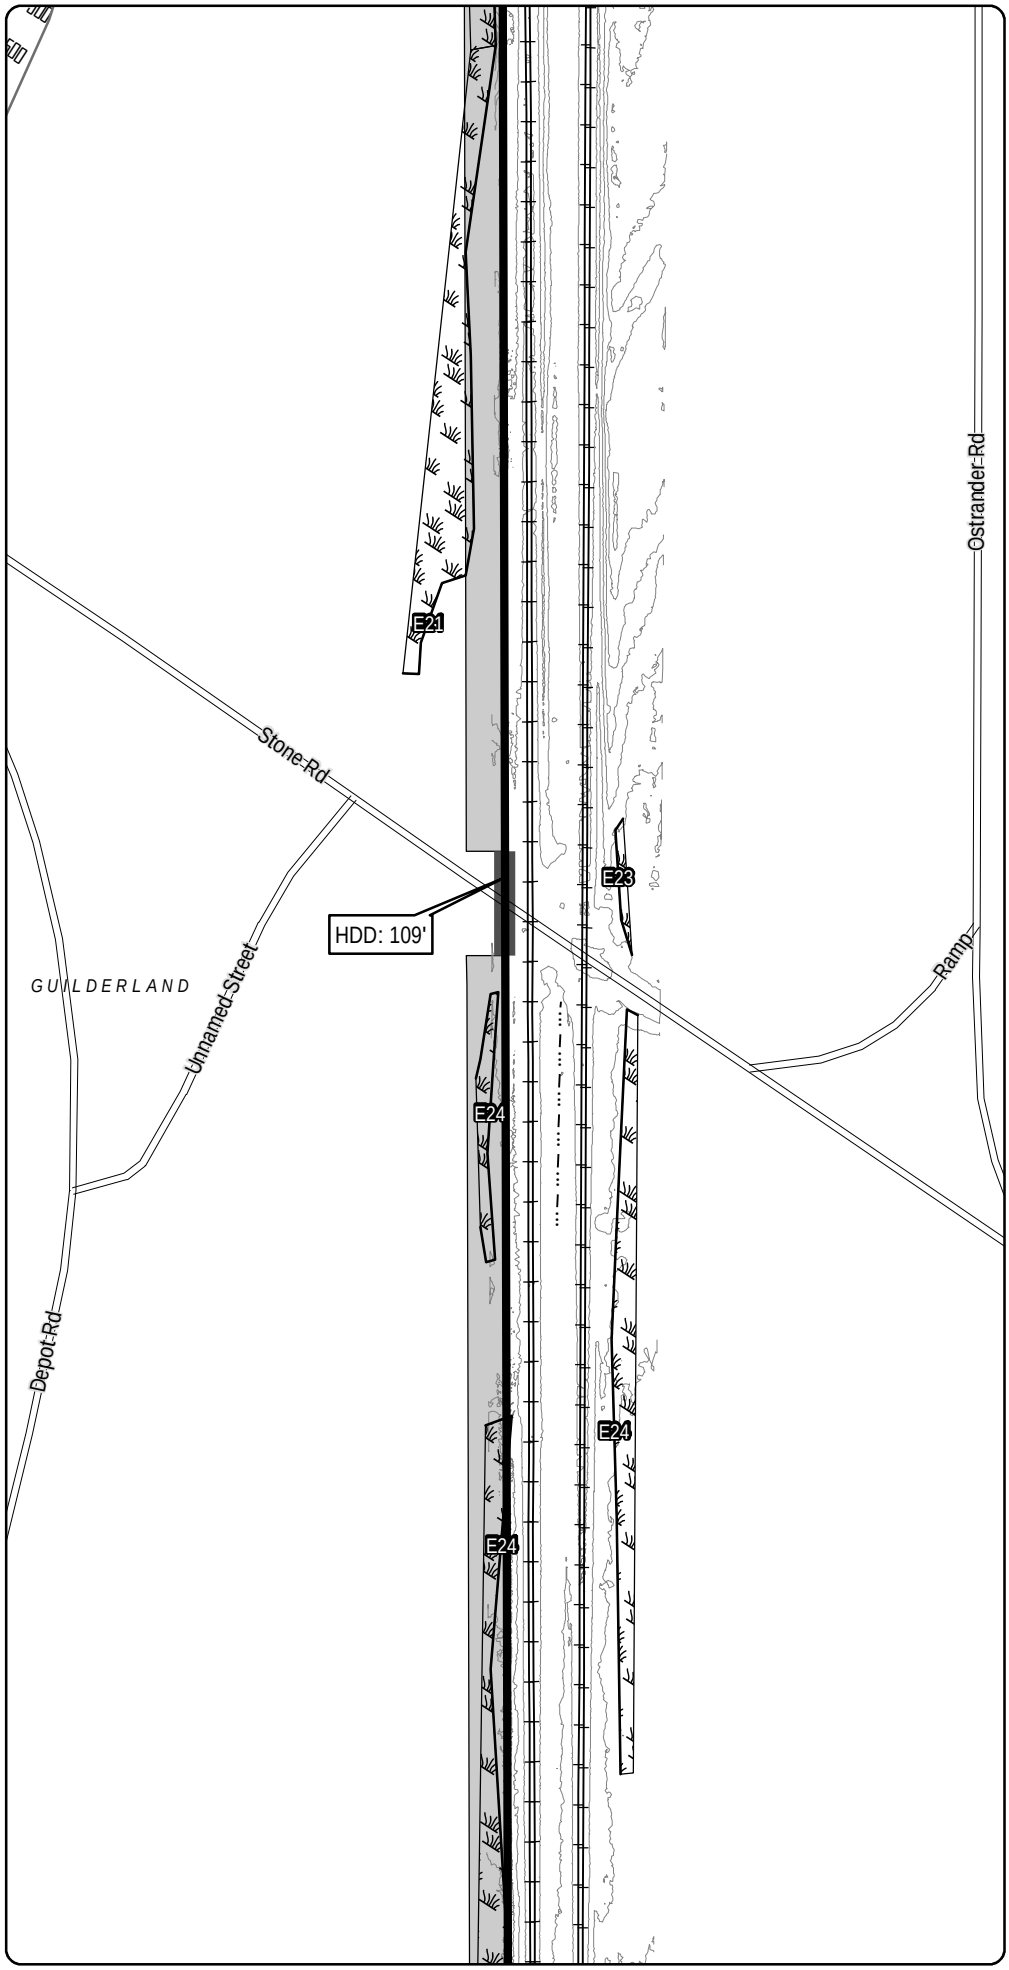

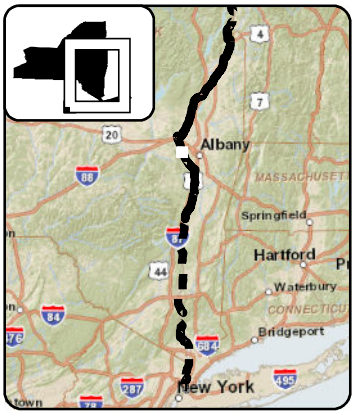

LEGEND

- CHPE Project Milepost
- Proposed CHPE Terrestrial Route HVDC
- Proposed CHPE Submarine Route HVDC
- Proposed CHPE Terrestrial Route HVAC
- Preliminary Construction Corridor
- Perennial Stream Top of Bank
- Intermittent Stream
- Ditch
- Wetland Delineation Line
- Wetland
- 100 Year Flood Zone
- 500 Year Flood Zone
- Hydrography
- Town Boundary
- County Boundary
- Proposed HDD Location
- Proposed Pipe Bridge Location
- Roads
- Rail Line
- Contour - 2'

N

0 100 200

Feet

Transmission Developers Inc.

Champlain Hudson Power Express Project

Champlain Hudson Power Express Inc.

Plan View Map

Terrestrial Route

Sheet 223 of 370


Prepared on 2/27/2012


by: HDR | TDI & TRC

DATA SOURCES: ESRI, NYSDOT, FEMA, NYDEC, NWI, TDI, TRC

R:\Projects\GIS_2009\168272_TDI_Hudson\MXD\USACE\Terrestrial_Route_8x11_usace_2012.mxd

Sheet 223

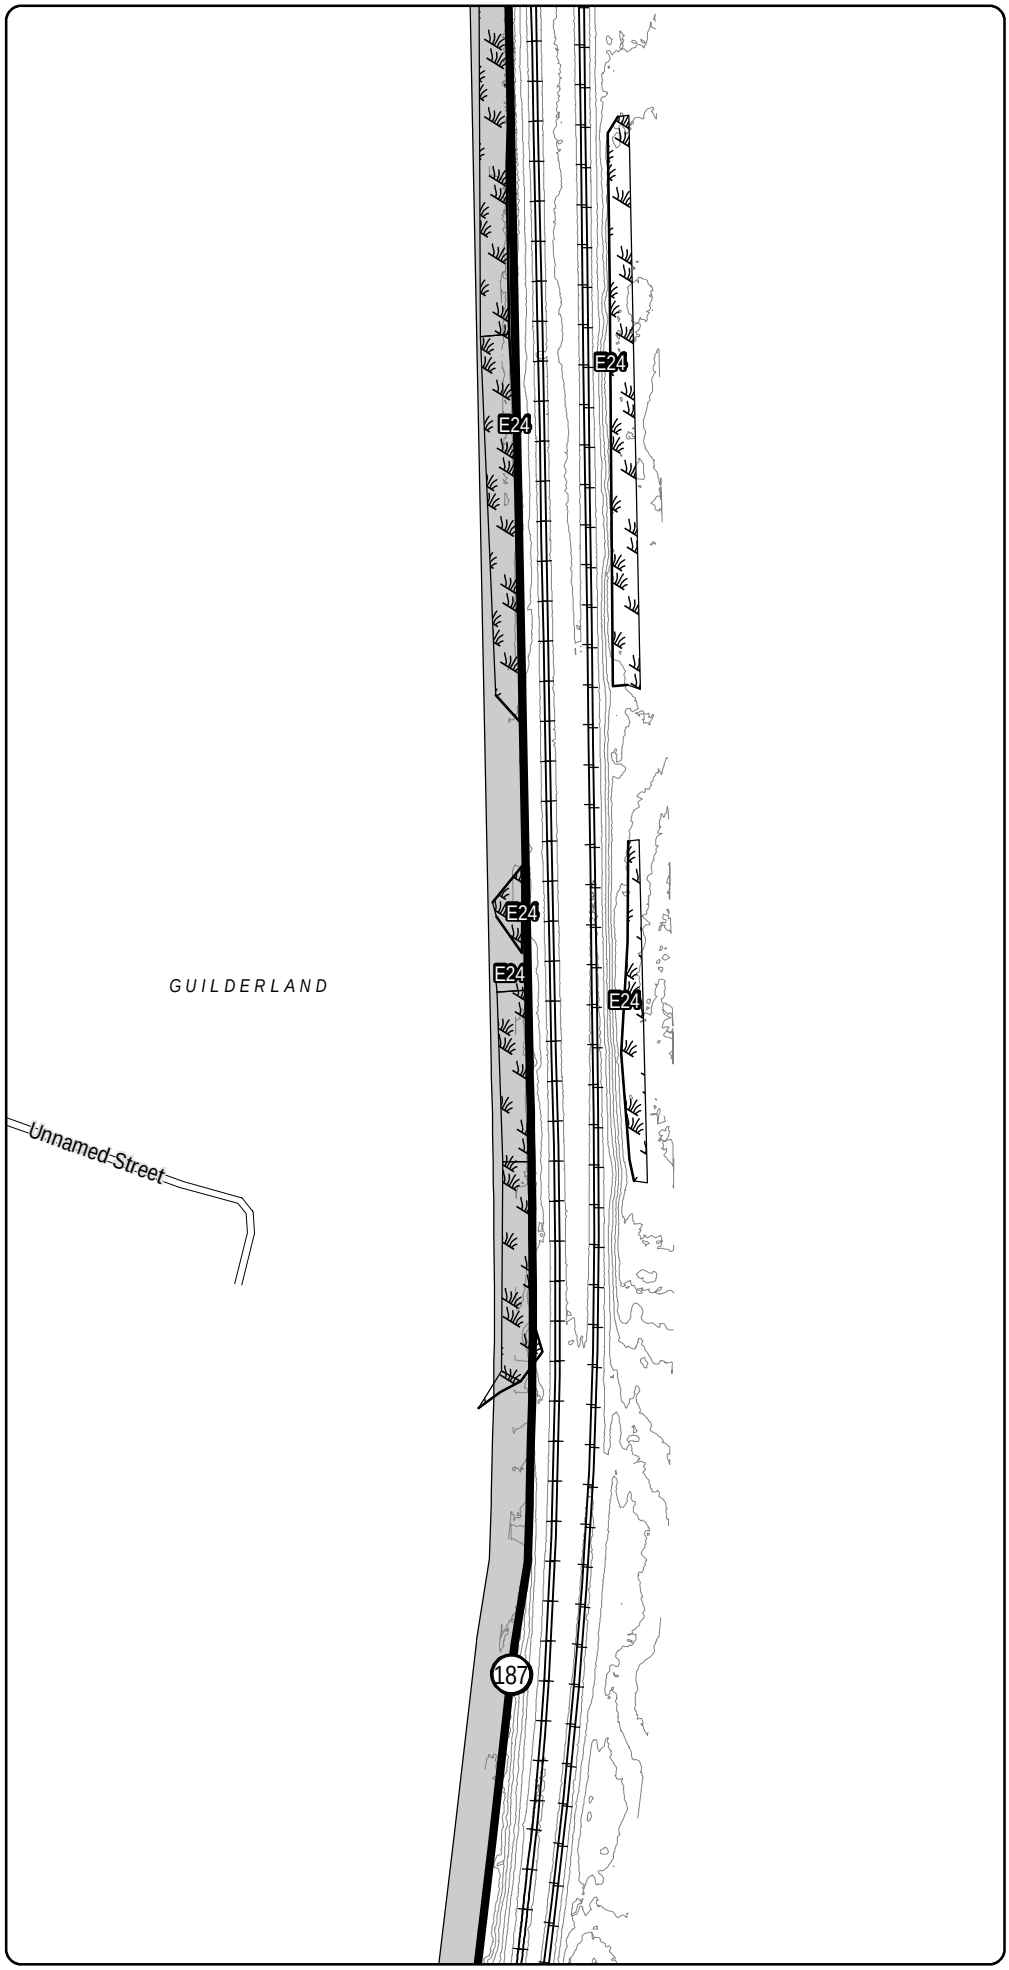

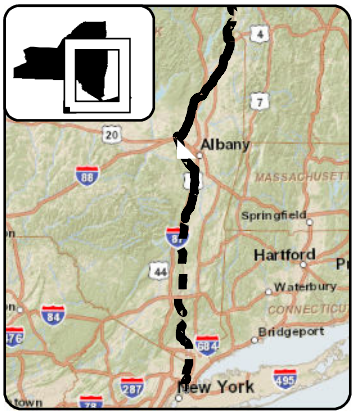

LEGEND

- CHPE Project Milepost
- Proposed CHPE Terrestrial Route HVDC
- Proposed CHPE Submarine Route HVDC
- Proposed CHPE Terrestrial Route HVAC
- Preliminary Construction Corridor
- Perennial Stream Top of Bank
- Intermittent Stream
- Ditch
- Wetland Delineation Line
- Wetland
- 100 Year Flood Zone
- 500 Year Flood Zone
- Hydrography
- Town Boundary
- County Boundary
- Proposed HDD Location
- Proposed Pipe Bridge Location
- Roads
- Rail Line
- Contour - 2'

N

0 100 200

Feet

Transmission Developers Inc.

Champlain Hudson Power Express Project

Champlain Hudson Power Express Inc.

Plan View Map

Terrestrial Route

Sheet 224 of 370

Prepared on 2/27/2012


by: HDR | TDI & TRC


DATA SOURCES: ESRI, NYSDOT, FEMA, NYDEC, NWI, TDI, TRC

Sheet 225

R:\Projects\GIS_2009\168272_TDI_Hudson\MXD\USACE\Terrestrial_Route_8x11_usace_2012.mxd

Sheet 224

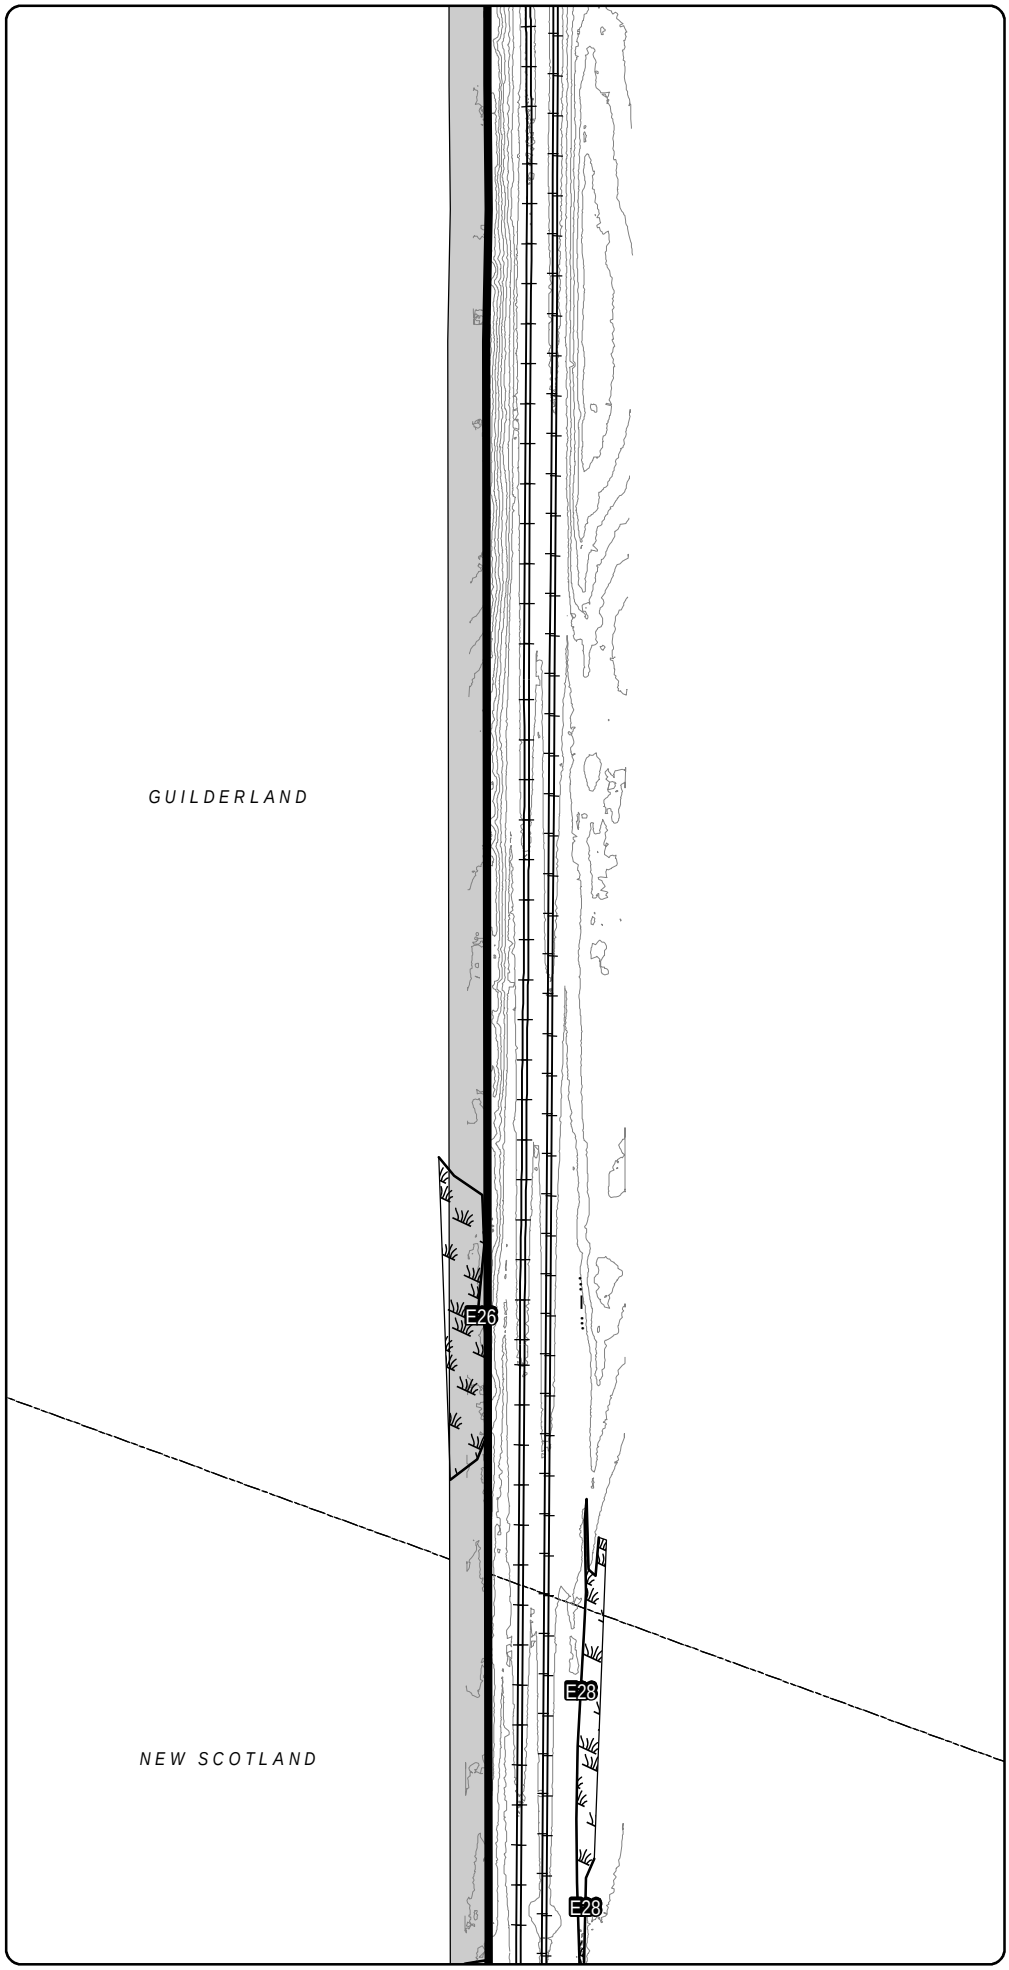

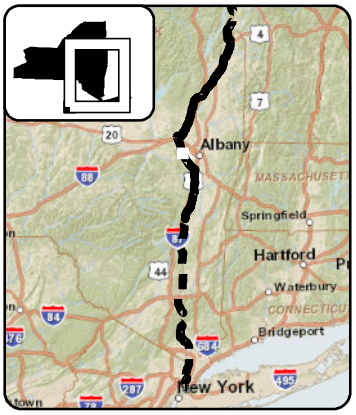

LEGEND

- CHPE Project Milepost
- Proposed CHPE Terrestrial Route HVDC
- Proposed CHPE Submarine Route HVDC
- Proposed CHPE Terrestrial Route HVAC
- Preliminary Construction Corridor
- Perennial Stream Top of Bank
- Intermittent Stream
- Ditch
- Wetland Delineation Line
- Wetland
- 100 Year Flood Zone
- 500 Year Flood Zone
- Hydrography
- Town Boundary
- County Boundary
- Proposed HDD Location
- Proposed Pipe Bridge Location
- Roads
- Rail Line
- Contour - 2'

0 100 200

Feet

Transmission Developers Inc.

Champlain Hudson Power Express Project

Champlain Hudson Power Express Inc.

Plan View Map

Terrestrial Route

Sheet 225 of 370

Prepared on 2/27/2012


by: HDR | DTA & TRC


DATA SOURCES: ESRI, NYSDOT, FEMA, NYDEC, NWI, TDI, TRC

Sheet 226

R:\Projects\GIS_2009\168272_TDI_Hudson\MXD\USACE\Terrestrial_Route_8x11_usace_2012.mxd

Sheet 225

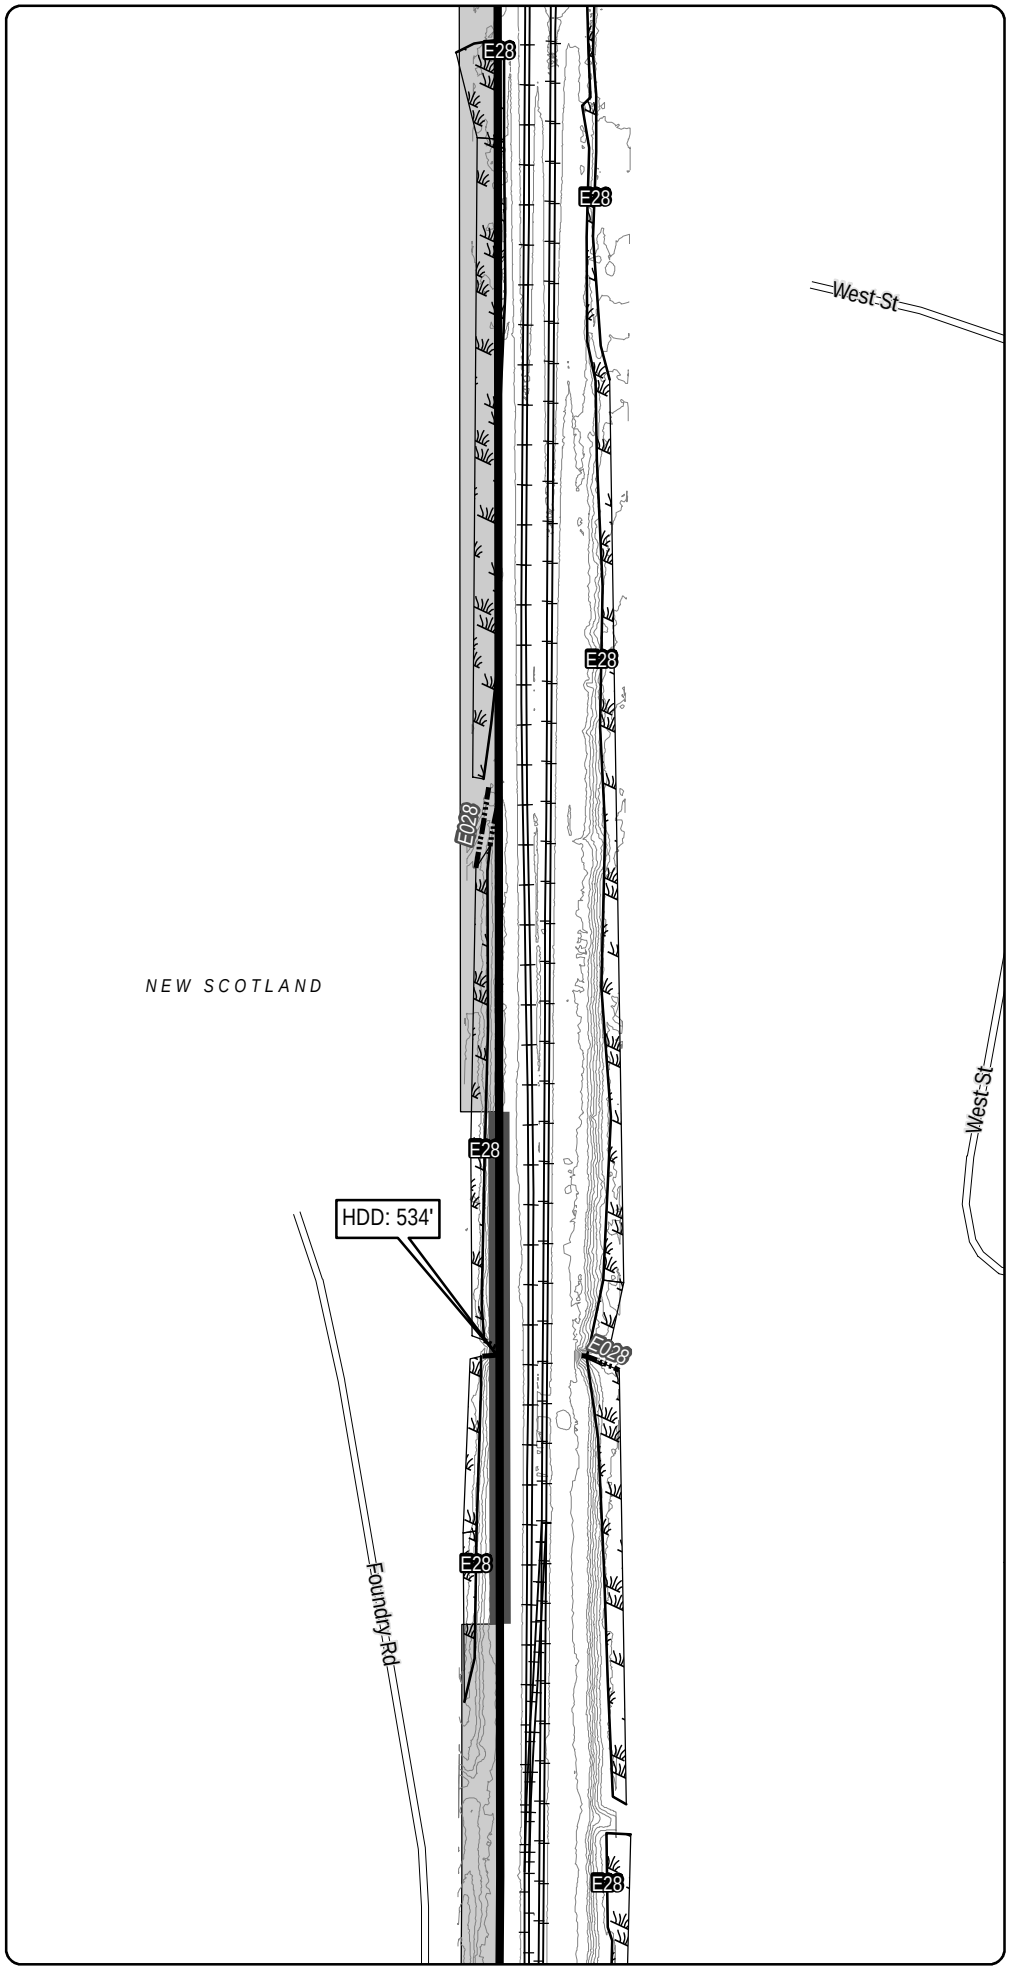

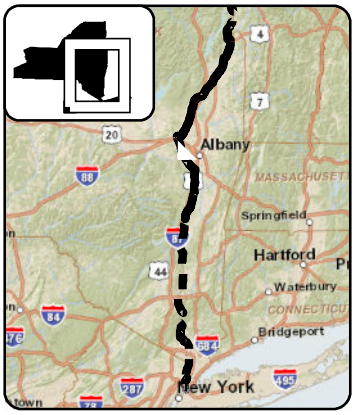

LEGEND

- CHPE Project Milepost
- Proposed CHPE Terrestrial Route HVDC
- Proposed CHPE Submarine Route HVDC
- Proposed CHPE Terrestrial Route HVAC
- Preliminary Construction Corridor
- Perennial Stream Top of Bank
- Intermittent Stream
- Ditch
- Wetland Delineation Line
- Wetland
- 100 Year Flood Zone
- 500 Year Flood Zone
- Hydrography
- Town Boundary
- County Boundary
- Proposed HDD Location
- Proposed Pipe Bridge Location
- Roads
- Rail Line
- Contour - 2'

0 100 200

Feet

Transmission Developers Inc.

Champlain Hudson Power Express Project

Champlain Hudson Power Express Inc.

Plan View Map

Terrestrial Route

Sheet 226 of 370

Prepared on 2/27/2012


by: HDR | TRC & TRC


DATA SOURCES: ESRI, NYSDOT, FEMA, NYDEC, NWI, TDI, TRC

Sheet 227

R:\Projects\GIS_2009\168272_TDI_Hudson\MXD\USACE\Terrestrial_Route_8x11_usace_2012.mxd

Sheet 226

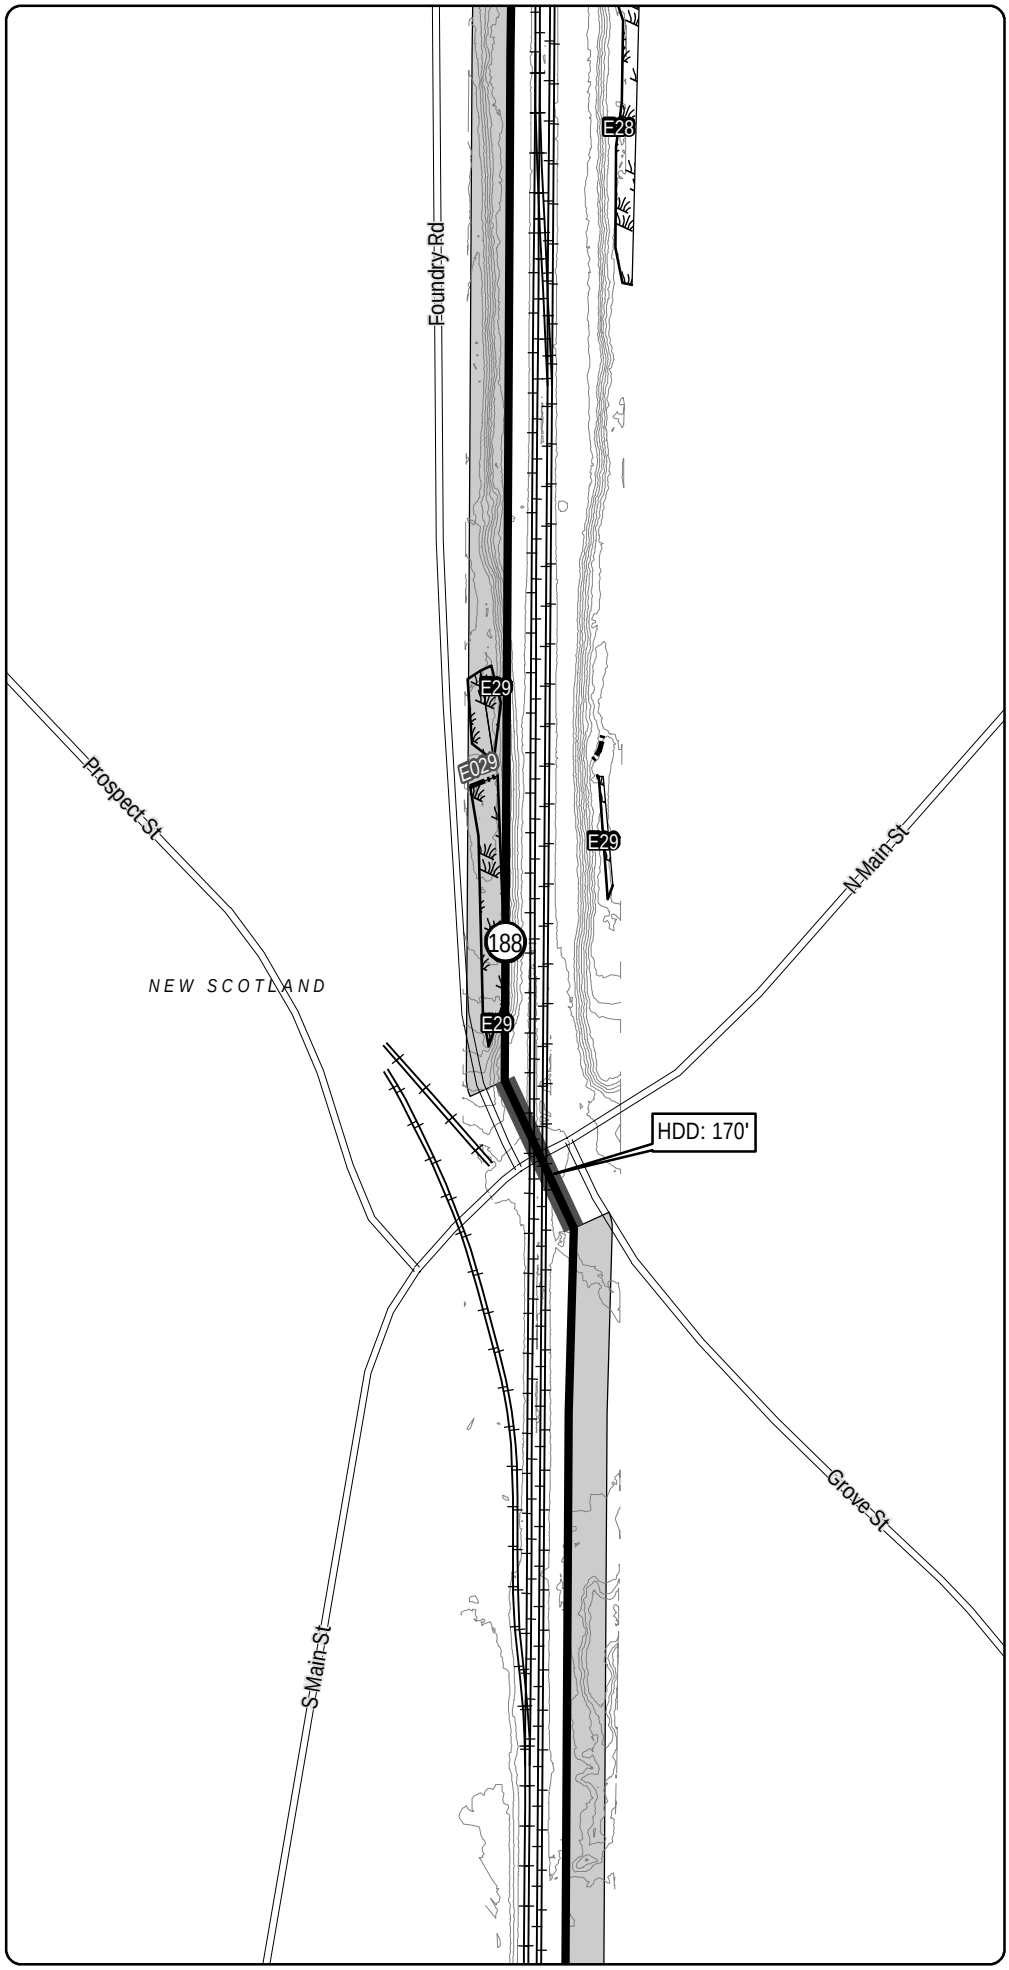

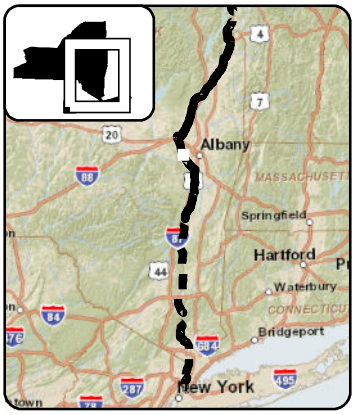

LEGEND

- CHPE Project Milepost
- Proposed CHPE Terrestrial Route HVDC
- Proposed CHPE Submarine Route HVDC
- Proposed CHPE Terrestrial Route HVAC
- Preliminary Construction Corridor
- Perennial Stream Top of Bank
- Intermittent Stream
- Ditch
- Wetland Delineation Line
- Wetland
- 100 Year Flood Zone
- 500 Year Flood Zone
- Hydrography
- Town Boundary
- County Boundary
- Proposed HDD Location
- Proposed Pipe Bridge Location
- Roads
- Rail Line
- Contour - 2'

0 100 200

Feet

Transmission Developers Inc.

Champlain Hudson Power Express Project

Champlain Hudson Power Express Inc.

Plan View Map

Terrestrial Route

Sheet 227 of 370


Prepared on 2/27/2012


by: HDR | TDI & TRC

DATA SOURCES: ESRI, NYSDOT, FEMA, NYDEC, NWI, TDI, TRC

Sheet 228

R:\Projects\GIS_2009\168272_TDI_Hudson\MXD\USACE\Terrestrial_Route_8x11_usace_2012.mxd

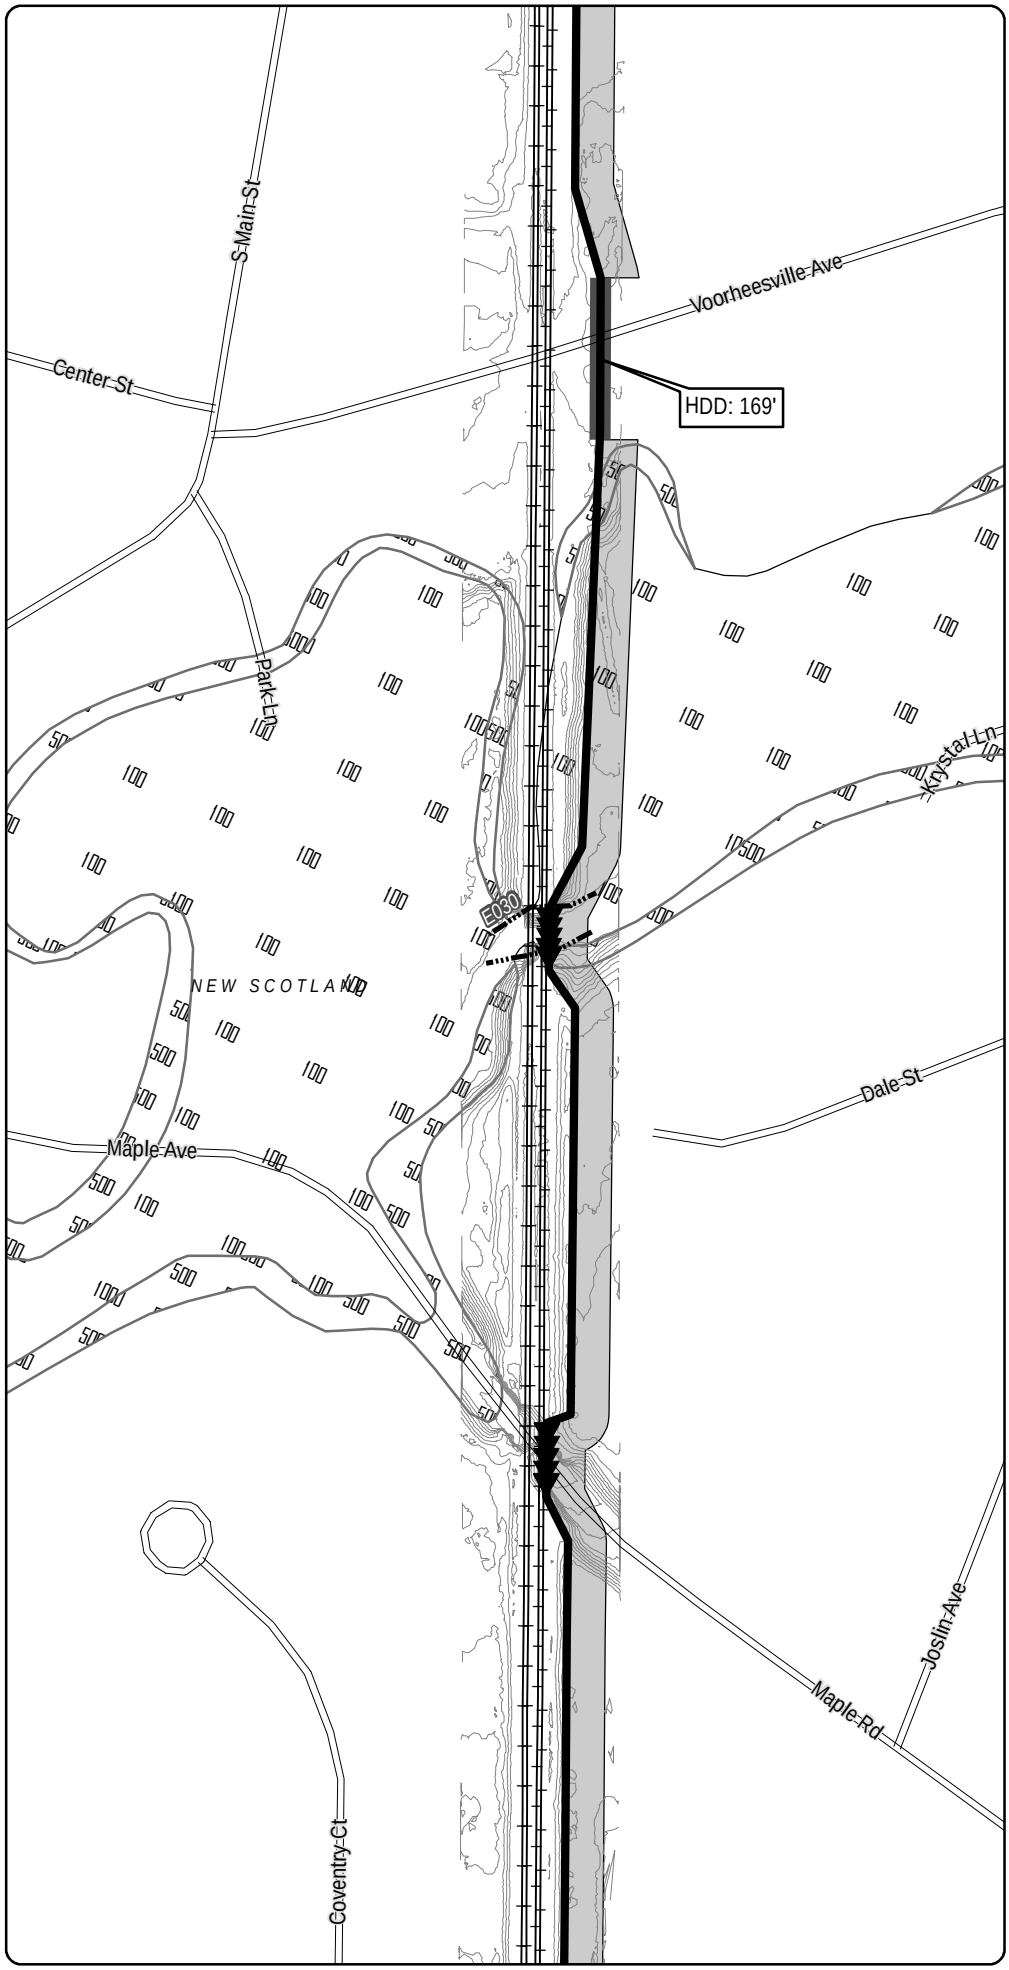

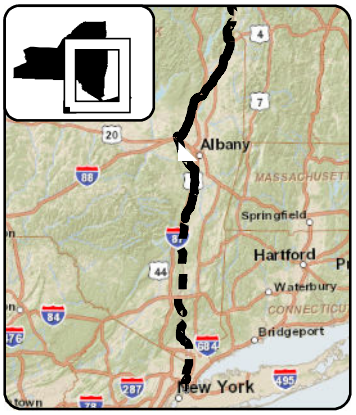

LEGEND

- CHPE Project Milepost
- Proposed CHPE Terrestrial Route HVDC
- Proposed CHPE Submarine Route HVDC
- Proposed CHPE Terrestrial Route HVAC
- Preliminary Construction Corridor
- Perennial Stream Top of Bank
- Intermittent Stream
- Ditch
- Wetland Delineation Line
- Wetland
- 100 Year Flood Zone
- 500 Year Flood Zone
- Hydrography
- Town Boundary
- County Boundary
- Proposed HDD Location
- Proposed Pipe Bridge Location
- Roads
- Rail Line
- Contour - 2'

0 100 200

Feet

Transmission Developers Inc.

Champlain Hudson Power Express Project

Champlain Hudson Power Express Inc.

Plan View Map

Terrestrial Route


Sheet 228 of 370


Prepared on 2/27/2012

by: HDR | VHB & TRC

DATA SOURCES: ESRI, NYSDOT, FEMA, NYDEC, NWI, TDI, TRC

R:\Projects\GIS_2009\168272_TDI_Hudson\MXD\USACE\Terrestrial_Route_8x11_usace_2012.mxd

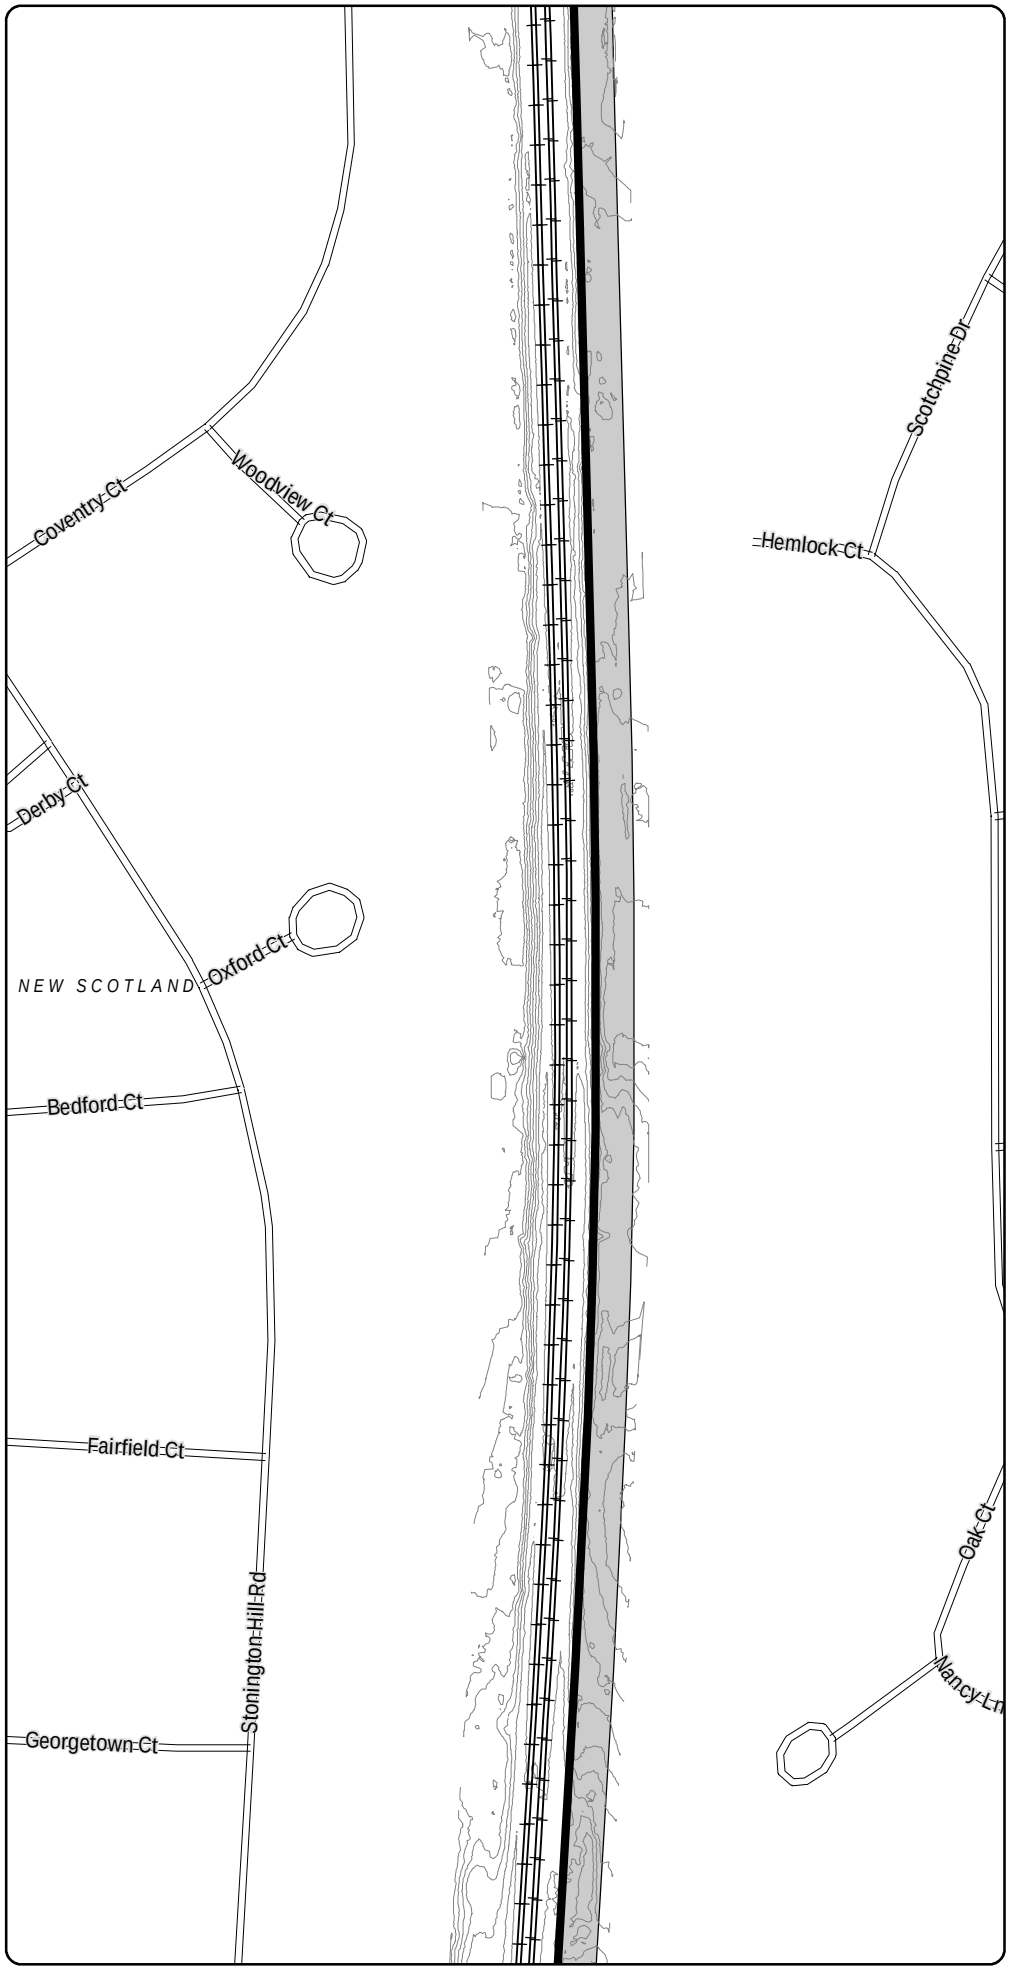

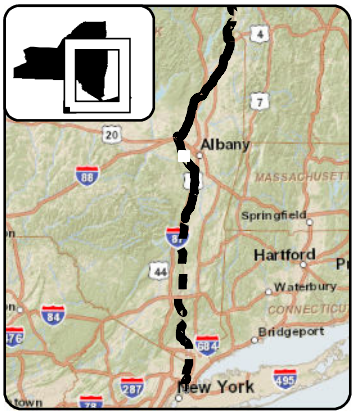

LEGEND

- CHPE Project Milepost
- Proposed CHPE Terrestrial Route HVDC
- Proposed CHPE Submarine Route HVDC
- Proposed CHPE Terrestrial Route HVAC
- Preliminary Construction Corridor
- Perennial Stream Top of Bank
- Intermittent Stream
- Ditch
- Wetland Delineation Line
- Wetland
- 100 Year Flood Zone
- 500 Year Flood Zone
- Hydrography
- Town Boundary
- County Boundary
- Proposed HDD Location
- Proposed Pipe Bridge Location
- Roads
- Rail Line
- Contour - 2'

N

0 100 200

Feet

Transmission Developers Inc.

Champlain Hudson Power Express Project

Champlain Hudson Power Express Inc.

Plan View Map

Terrestrial Route


Sheet 229 of 370


Prepared on 2/27/2012

by: HDR | TDI & TRC

DATA SOURCES: ESRI, NYSDOT, FEMA, NYDEC, NWI, TDI, TRC

R:\Projects\GIS_2009\168272_TDI_Hudson\MXD\USACE\Terrestrial_Route_8x11_usace_2012.mxd

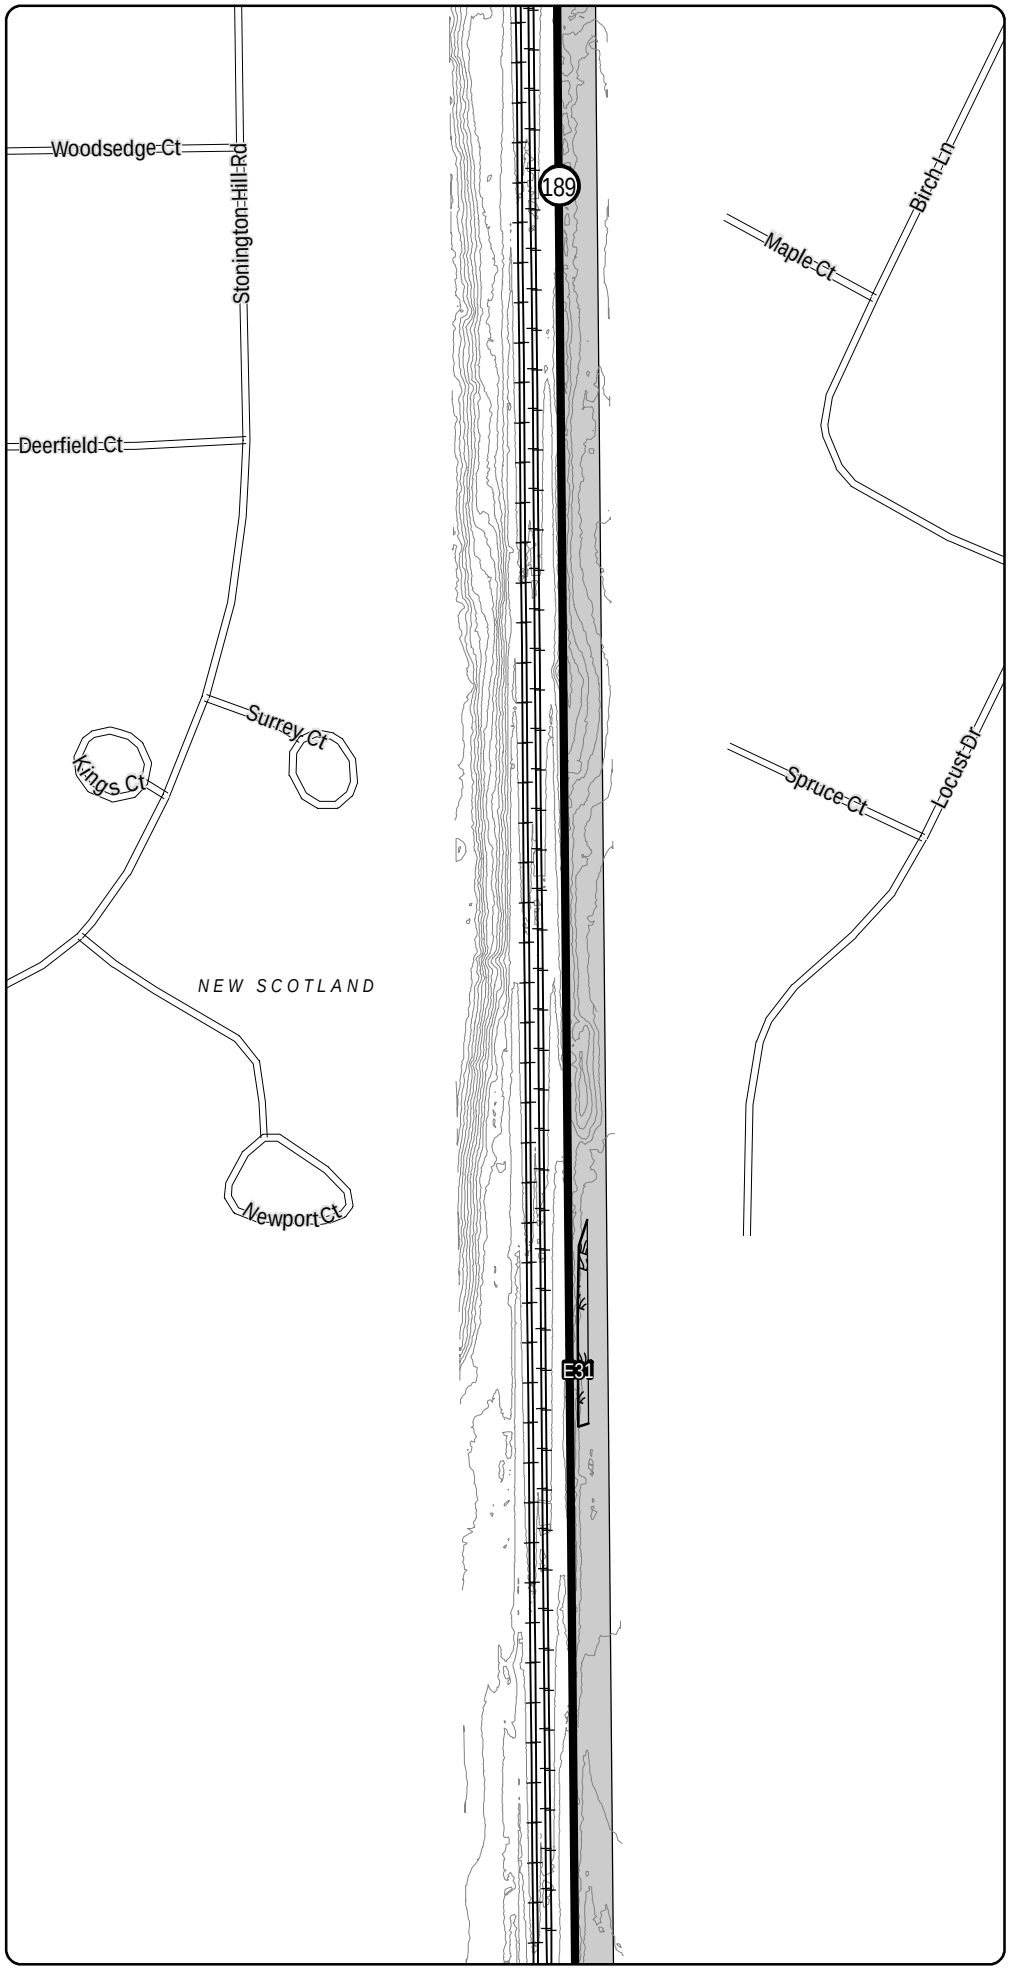

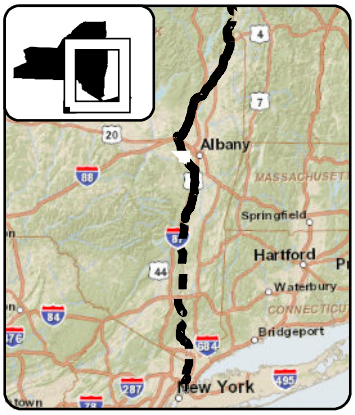

LEGEND

- CHPE Project Milepost
- Proposed CHPE Terrestrial Route HVDC
- Proposed CHPE Submarine Route HVDC
- Proposed CHPE Terrestrial Route HVAC
- Preliminary Construction Corridor
- Perennial Stream Top of Bank
- Intermittent Stream
- Ditch
- Wetland Delineation Line
- Wetland
- 100 Year Flood Zone
- 500 Year Flood Zone
- Hydrography
- Town Boundary
- County Boundary
- Proposed HDD Location
- Proposed Pipe Bridge Location
- Roads
- Rail Line
- Contour - 2'

N

0 100 200

Feet

Transmission Developers Inc.

Champlain Hudson Power Express Project

Champlain Hudson Power Express Inc.

Plan View Map

Terrestrial Route

Sheet 230 of 370


Prepared on 2/27/2012


by: HDR | TDI & TRC

DATA SOURCES: ESRI, NYSDOT, FEMA, NYDEC, NWI, TDI, TRC

R:\Projects\GIS_2009\168272_TDI_Hudson\MXD\USACE\Terrestrial_Route_8x11_usace_2012.mxd

Sheet 230

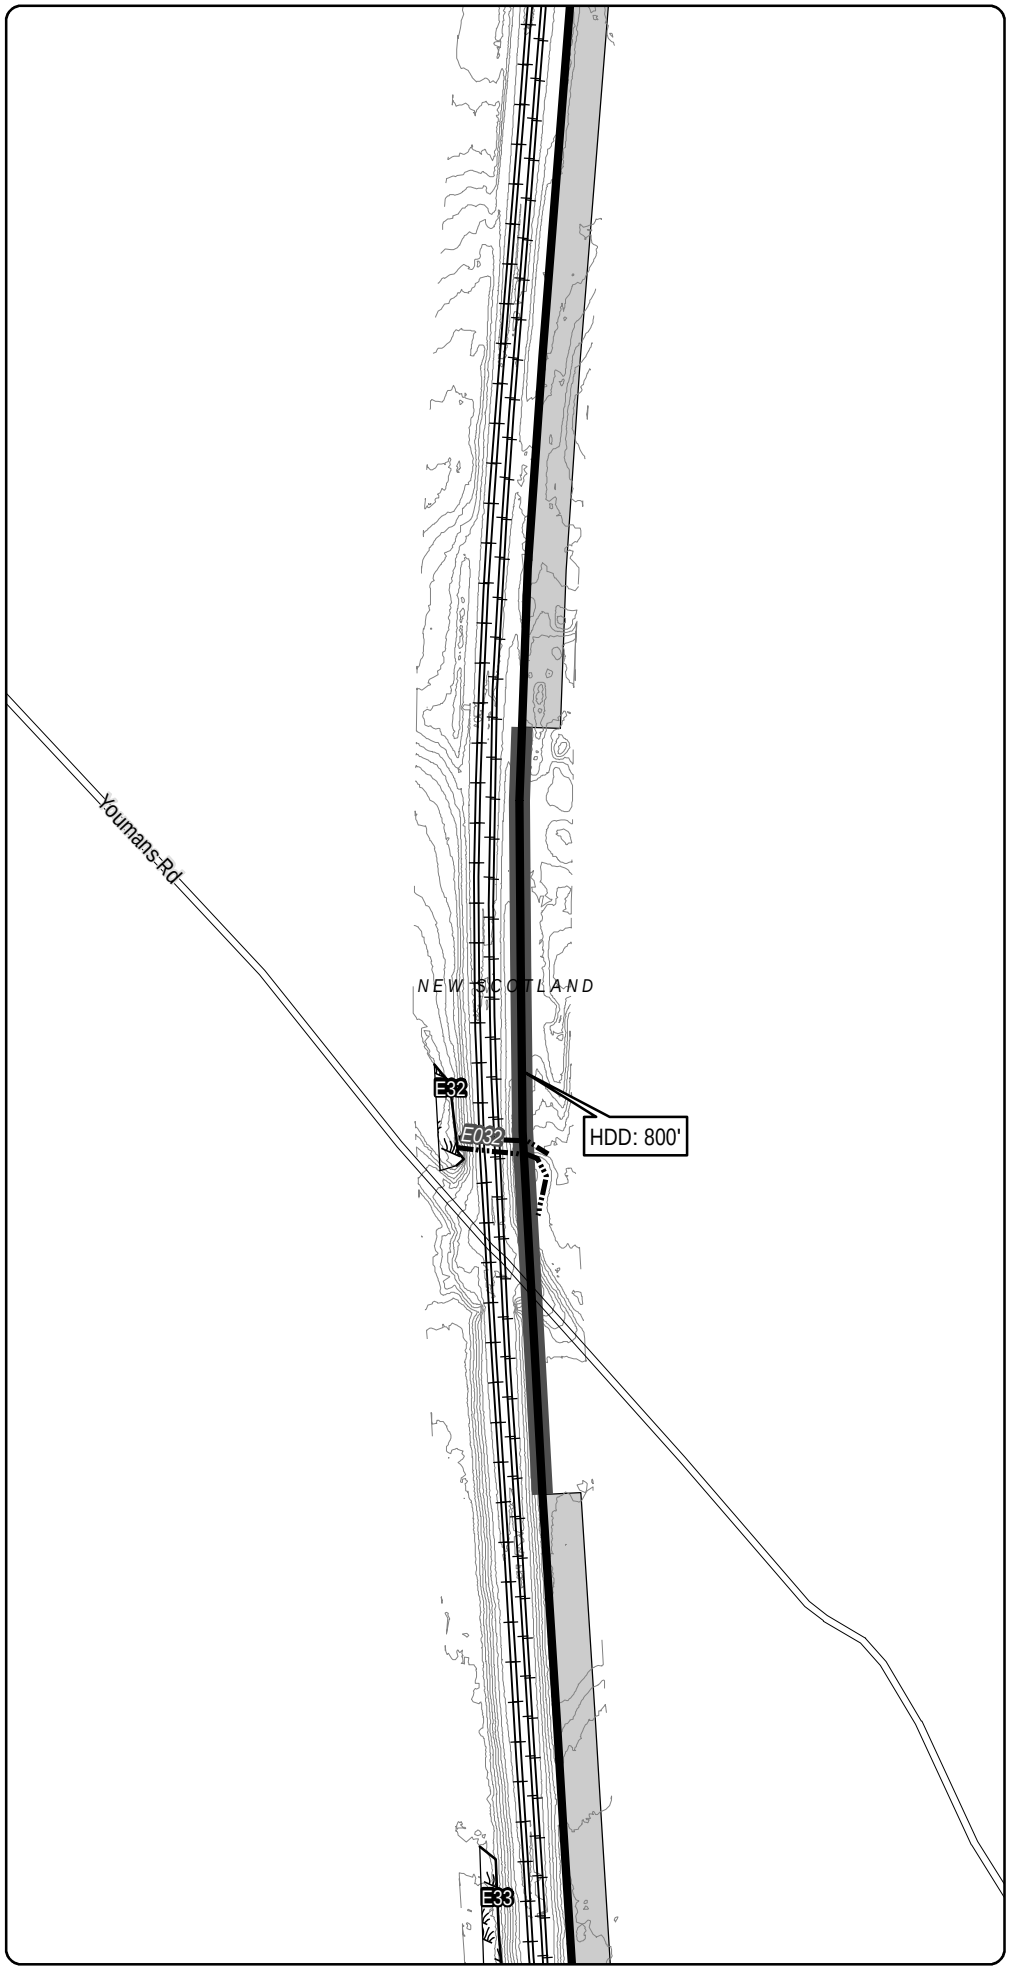

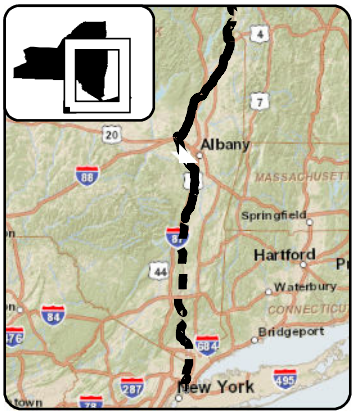

LEGEND

- CHPE Project Milepost
- Proposed CHPE Terrestrial Route HVDC
- Proposed CHPE Submarine Route HVDC
- Proposed CHPE Terrestrial Route HVAC
- Preliminary Construction Corridor
- Perennial Stream Top of Bank
- Intermittent Stream
- Ditch
- Wetland Delineation Line
- Wetland
- 100 Year Flood Zone
- 500 Year Flood Zone
- Hydrography
- Town Boundary
- County Boundary
- Proposed HDD Location
- Proposed Pipe Bridge Location
- Roads
- Rail Line
- Contour - 2'

N

0 100 200

Feet

Transmission Developers Inc.

Champlain Hudson Power Express Project

Champlain Hudson Power Express Inc.

Plan View Map

Terrestrial Route

Sheet 231 of 370

Prepared on 2/27/2012


by: HDR | DTA & TRC


DATA SOURCES: ESRI, NYSDOT, FEMA, NYDEC, NWI, TDI, TRC

Sheet 232

R:\Projects\GIS_2009\168272_TDI_Hudson\MXD\USACE\Terrestrial_Route_8x11_usace_2012.mxd

Sheet 231

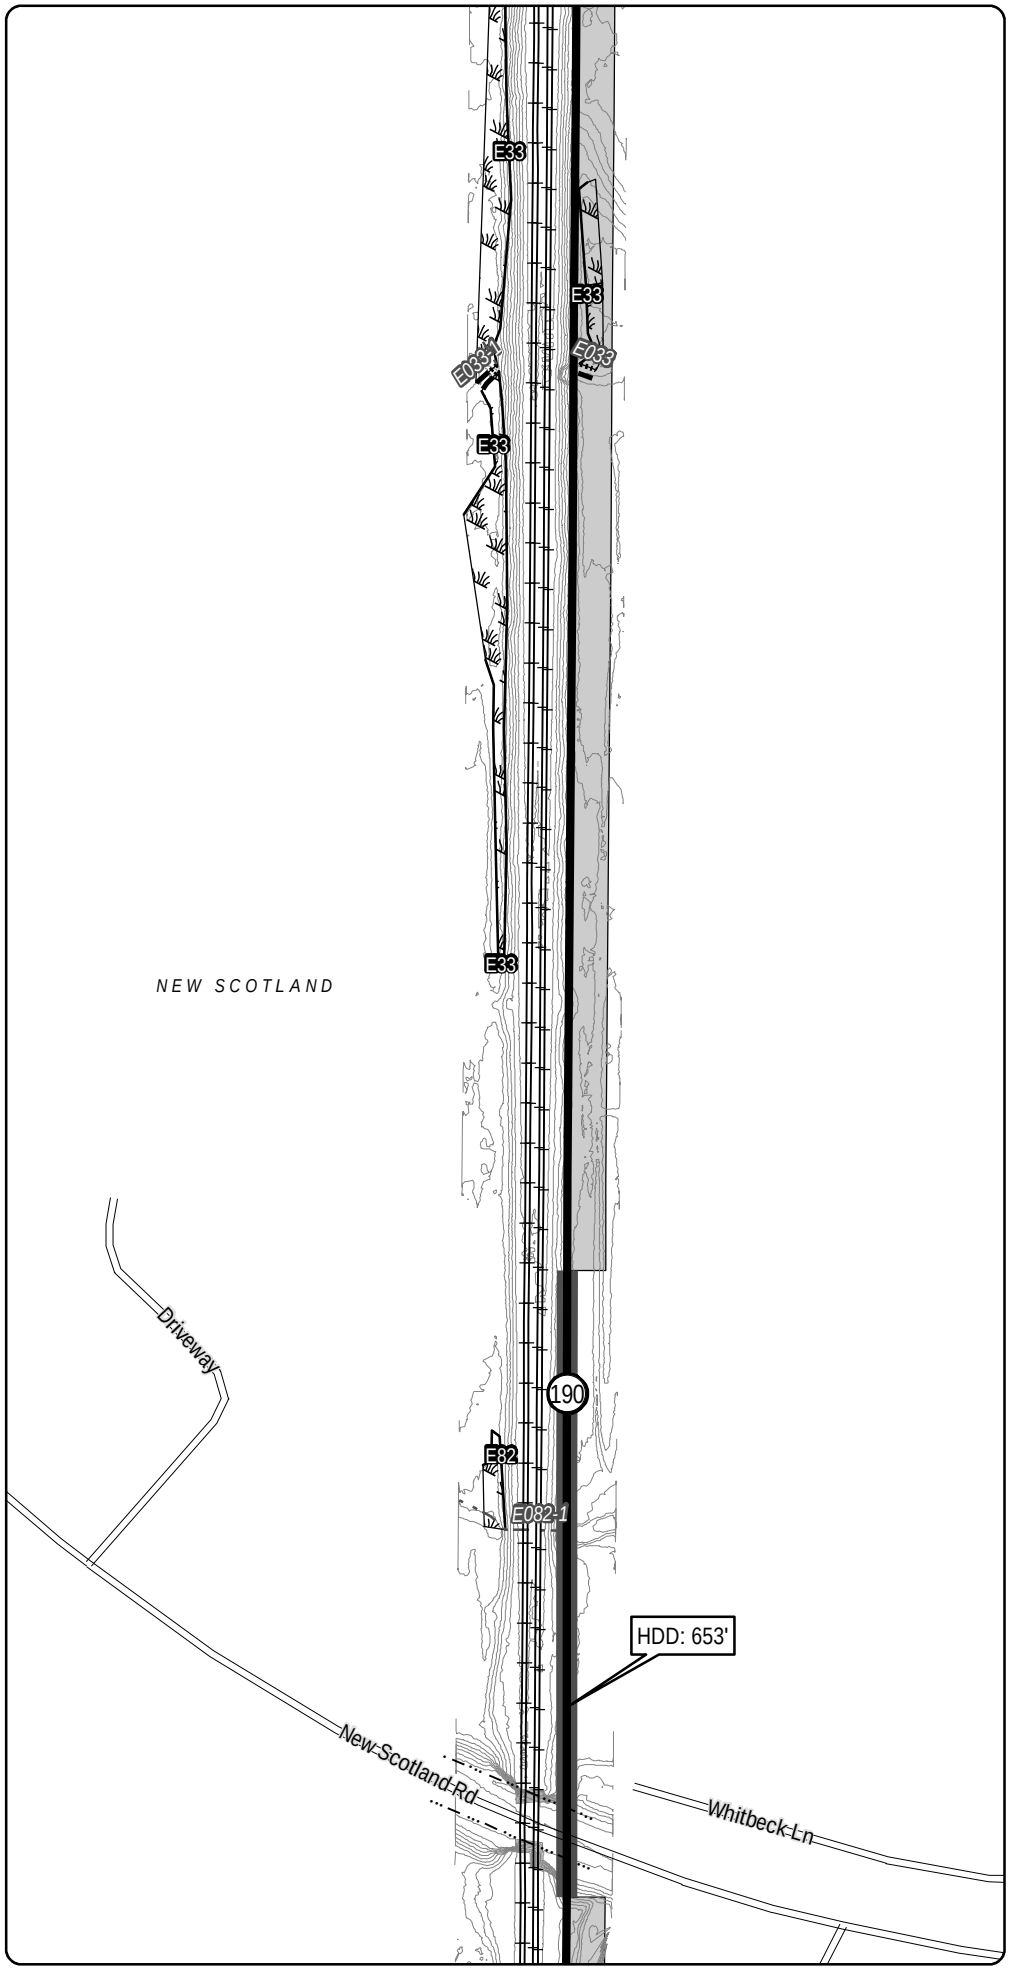

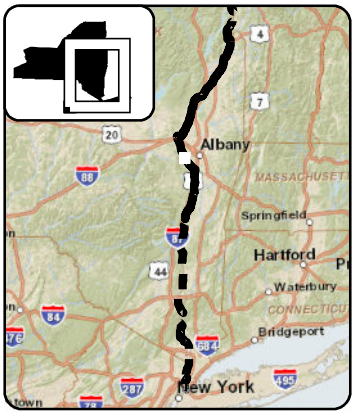

LEGEND

- CHPE Project Milepost
- Proposed CHPE Terrestrial Route HVDC
- Proposed CHPE Submarine Route HVDC
- Proposed CHPE Terrestrial Route HVAC
- Preliminary Construction Corridor
- Perennial Stream Top of Bank
- Intermittent Stream
- Ditch
- Wetland Delineation Line
- Wetland
- 100 Year Flood Zone
- 500 Year Flood Zone
- Hydrography
- Town Boundary
- County Boundary
- Proposed HDD Location
- Proposed Pipe Bridge Location
- Roads
- Rail Line
- Contour - 2'

N

0 100 200

Feet

Transmission Developers Inc.

Champlain Hudson Power Express Project

Champlain Hudson Power Express Inc.

Plan View Map

Terrestrial Route

Sheet 232 of 370

Prepared on 2/27/2012


by: HDR | TDI & TRC


DATA SOURCES: ESRI, NYSDOT, FEMA, NYDEC, NWI, TDI, TRC

Sheet 233

R:\Projects\GIS_2009\168272_TDI_Hudson\MXD\USACE\Terrestrial_Route_8x11_usace_2012.mxd

Sheet 232

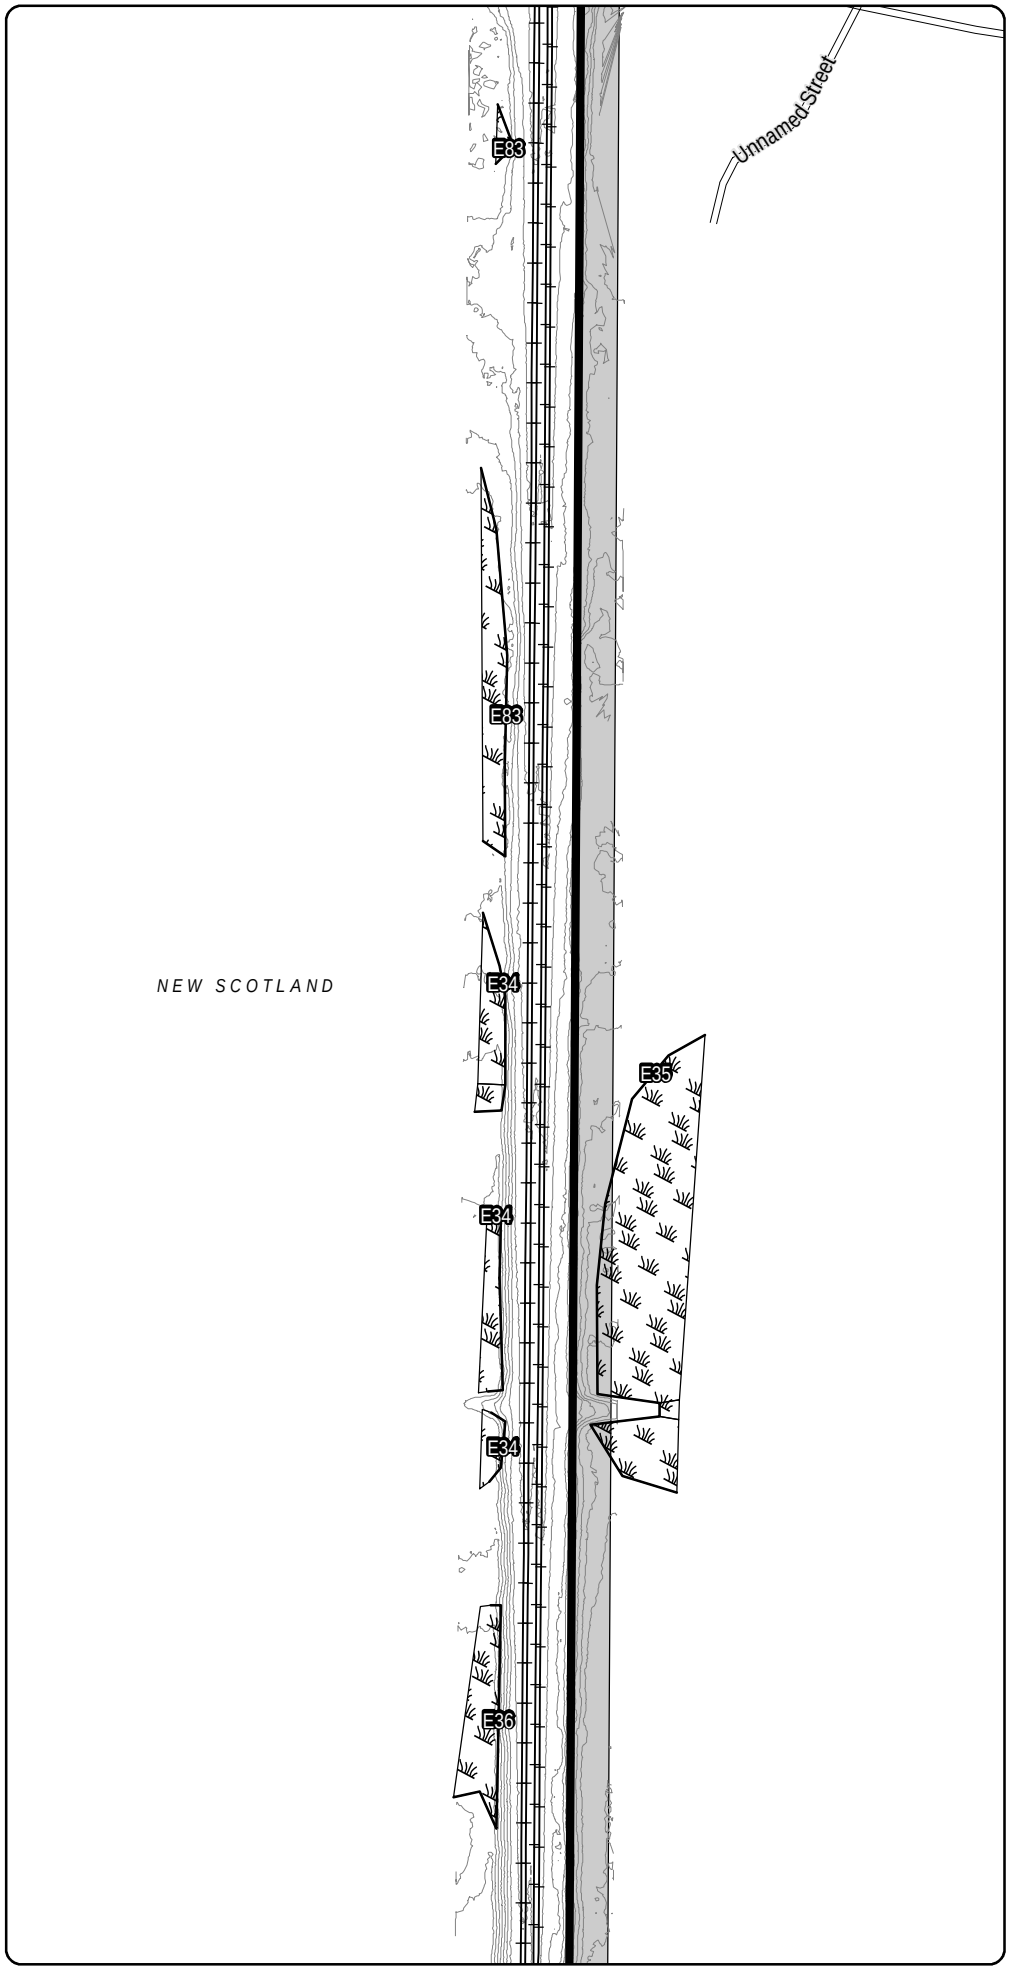

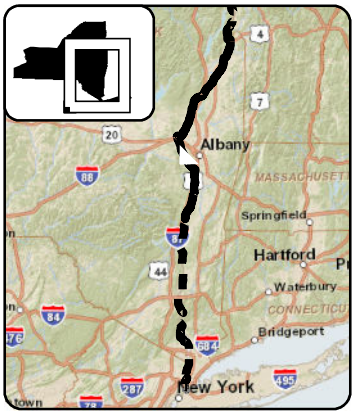

LEGEND

- CHPE Project Milepost
- Proposed CHPE Terrestrial Route HVDC
- Proposed CHPE Submarine Route HVDC
- Proposed CHPE Terrestrial Route HVAC
- Preliminary Construction Corridor
- Perennial Stream Top of Bank
- Intermittent Stream
- Ditch
- Wetland Delineation Line
- Wetland
- 100 Year Flood Zone
- 500 Year Flood Zone
- Hydrography
- Town Boundary
- County Boundary
- Proposed HDD Location
- Proposed Pipe Bridge Location
- Roads
- Rail Line
- Contour - 2'

0 100 200

Feet

Transmission Developers Inc.

Champlain Hudson Power Express Project

Champlain Hudson Power Express Inc.

Plan View Map

Terrestrial Route

Sheet 233 of 370

Prepared on 2/27/2012


by: HDR | TDI & TRC


DATA SOURCES: ESRI, NYSDOT, FEMA, NYDEC, NWI, TDI, TRC

Sheet 234

R:\Projects\GIS_2009\168272_TDI_Hudson\MXD\USACE\Terrestrial_Route_8x11_usace_2012.mxd

Sheet 233

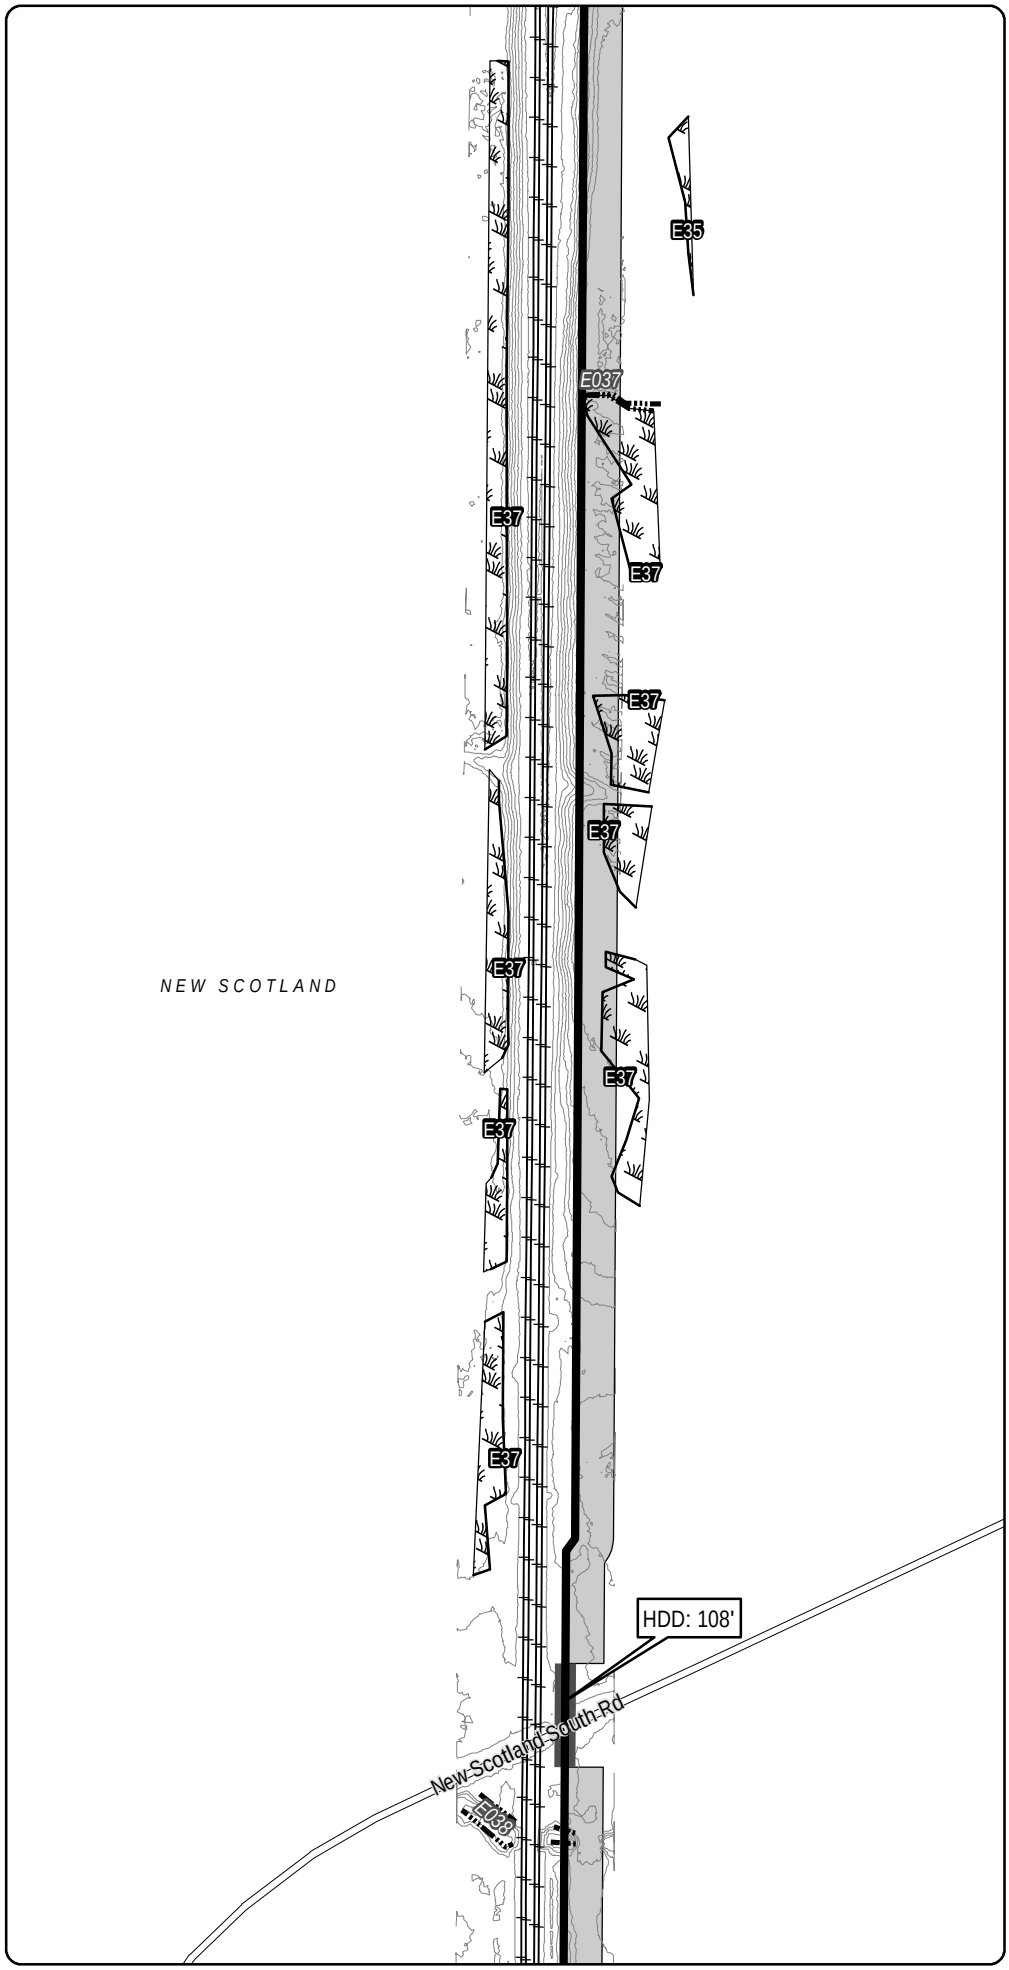

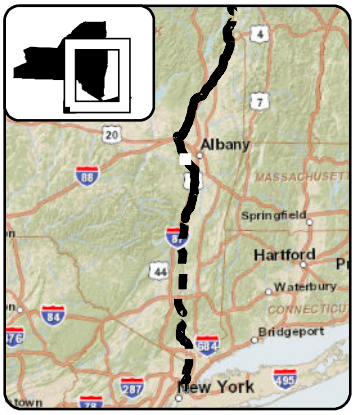

LEGEND

- CHPE Project Milepost
- Proposed CHPE Terrestrial Route HVDC
- Proposed CHPE Submarine Route HVDC
- Proposed CHPE Terrestrial Route HVAC
- Preliminary Construction Corridor
- Perennial Stream Top of Bank
- Intermittent Stream
- Ditch
- Wetland Delineation Line
- Wetland
- 100 Year Flood Zone
- 500 Year Flood Zone
- Hydrography
- Town Boundary
- County Boundary
- Proposed HDD Location
- Proposed Pipe Bridge Location
- Roads
- Rail Line
- Contour - 2'

N

0 100 200

Feet

Transmission Developers Inc.

Champlain Hudson Power Express Project

Champlain Hudson Power Express Inc.

Plan View Map

Terrestrial Route

Sheet 234 of 370

Prepared on 2/27/2012


by: HDR | TRC & TRC


DATA SOURCES: ESRI, NYSDOT, FEMA, NYDEC, NWI, TDI, TRC

Sheet 235

R:\Projects\GIS_2009\168272_TDI_Hudson\MXD\USACE\Terrestrial_Route_8x11_usace_2012.mxd

Sheet 234

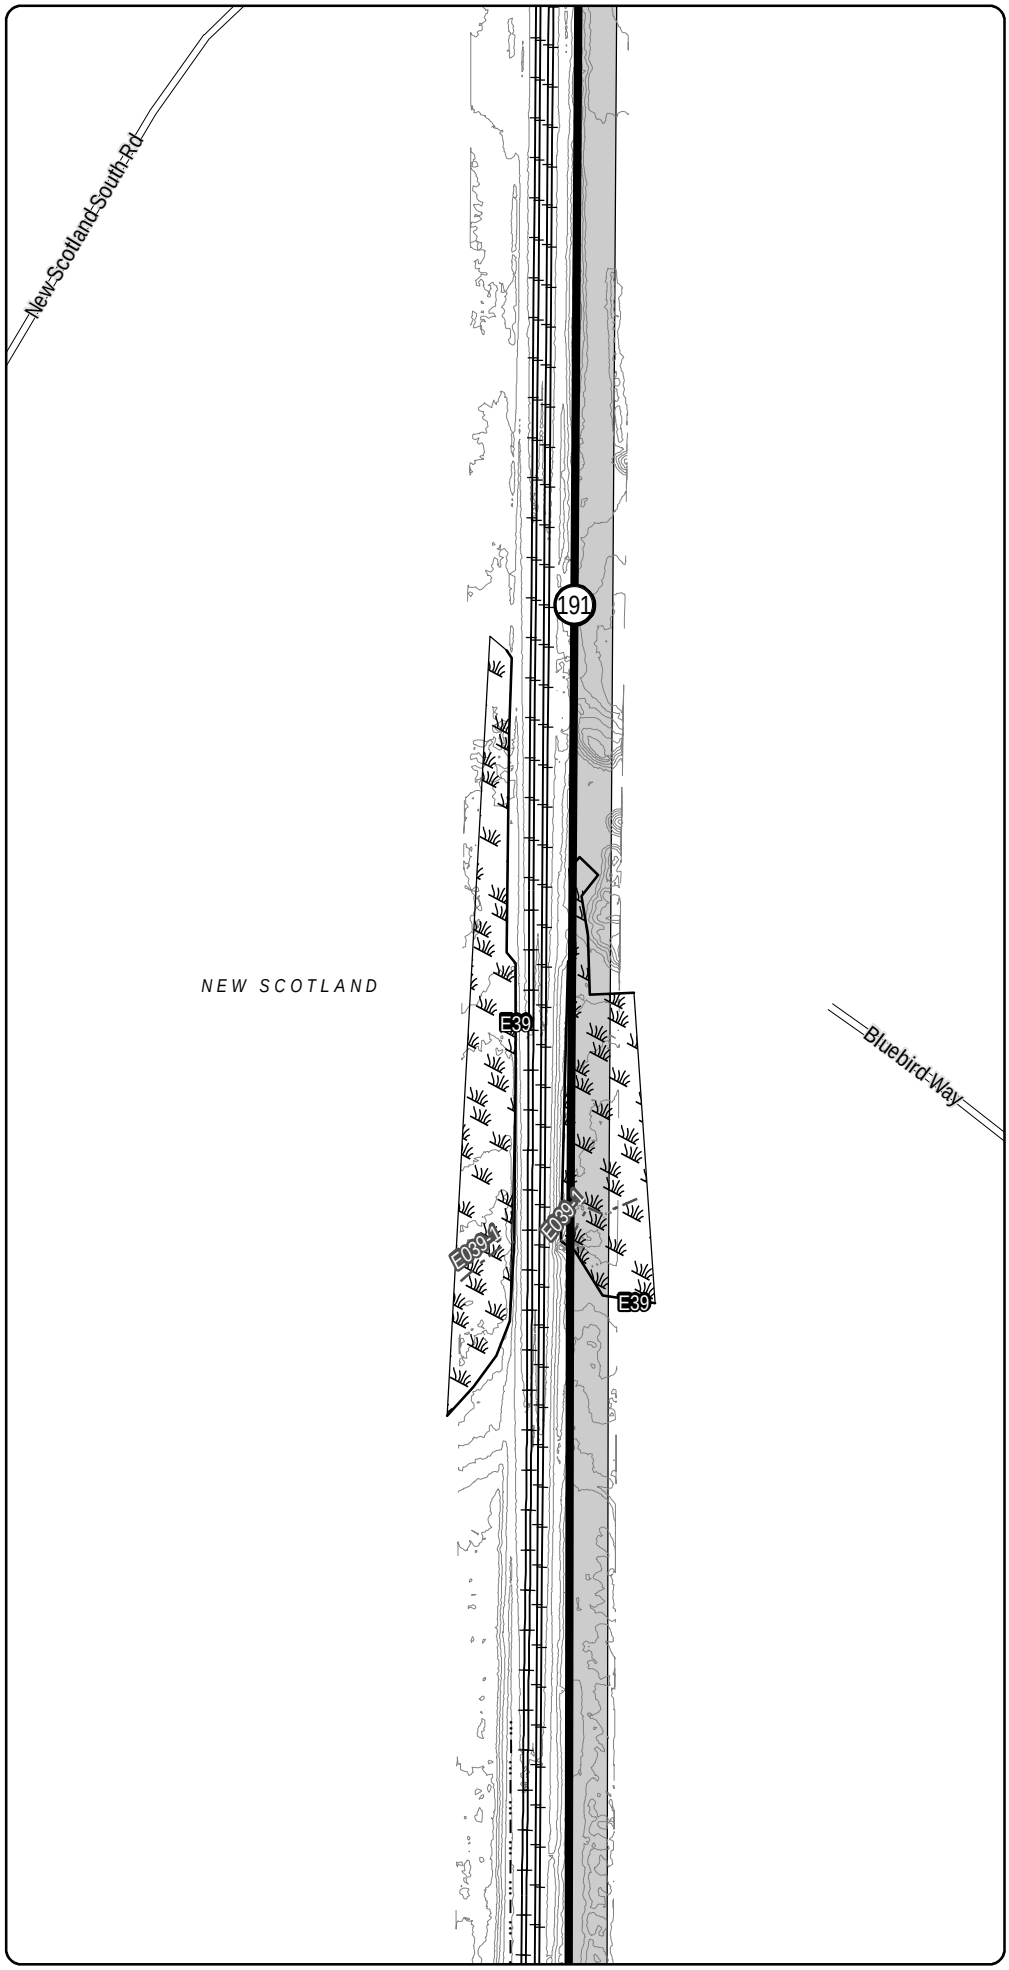

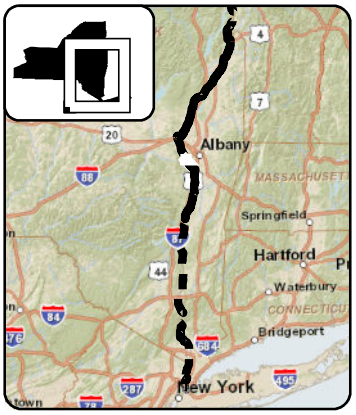

LEGEND

- (1) CHPE Project Milepost
- Proposed CHPE Terrestrial Route HVDC
- Proposed CHPE Submarine Route HVDC
- Proposed CHPE Terrestrial Route HVAC
- Preliminary Construction Corridor
- Perennial Stream Top of Bank
- Intermittent Stream
- Ditch
- Wetland Delineation Line
- Wetland
- 100 Year Flood Zone
- 500 Year Flood Zone
- Hydrography
- Town Boundary
- County Boundary
- Proposed HDD Location
- Proposed Pipe Bridge Location
- Roads
- Rail Line
- Contour - 2'

N

0 100 200

Feet

Transmission Developers Inc.

Champlain Hudson Power Express Project

Champlain Hudson Power Express Inc.

Plan View Map

Terrestrial Route

Sheet 235 of 370


Prepared on 2/27/2012


by: HDR | VHB & TRC

DATA SOURCES: ESRI, NYSDOT, FEMA, NYDEC, NWI, TDI, TRC

Sheet 236

R:\Projects\GIS_2009\168272_TDI_Hudson\MXD\USACE\Terrestrial_Route_8x11_usace_2012.mxd

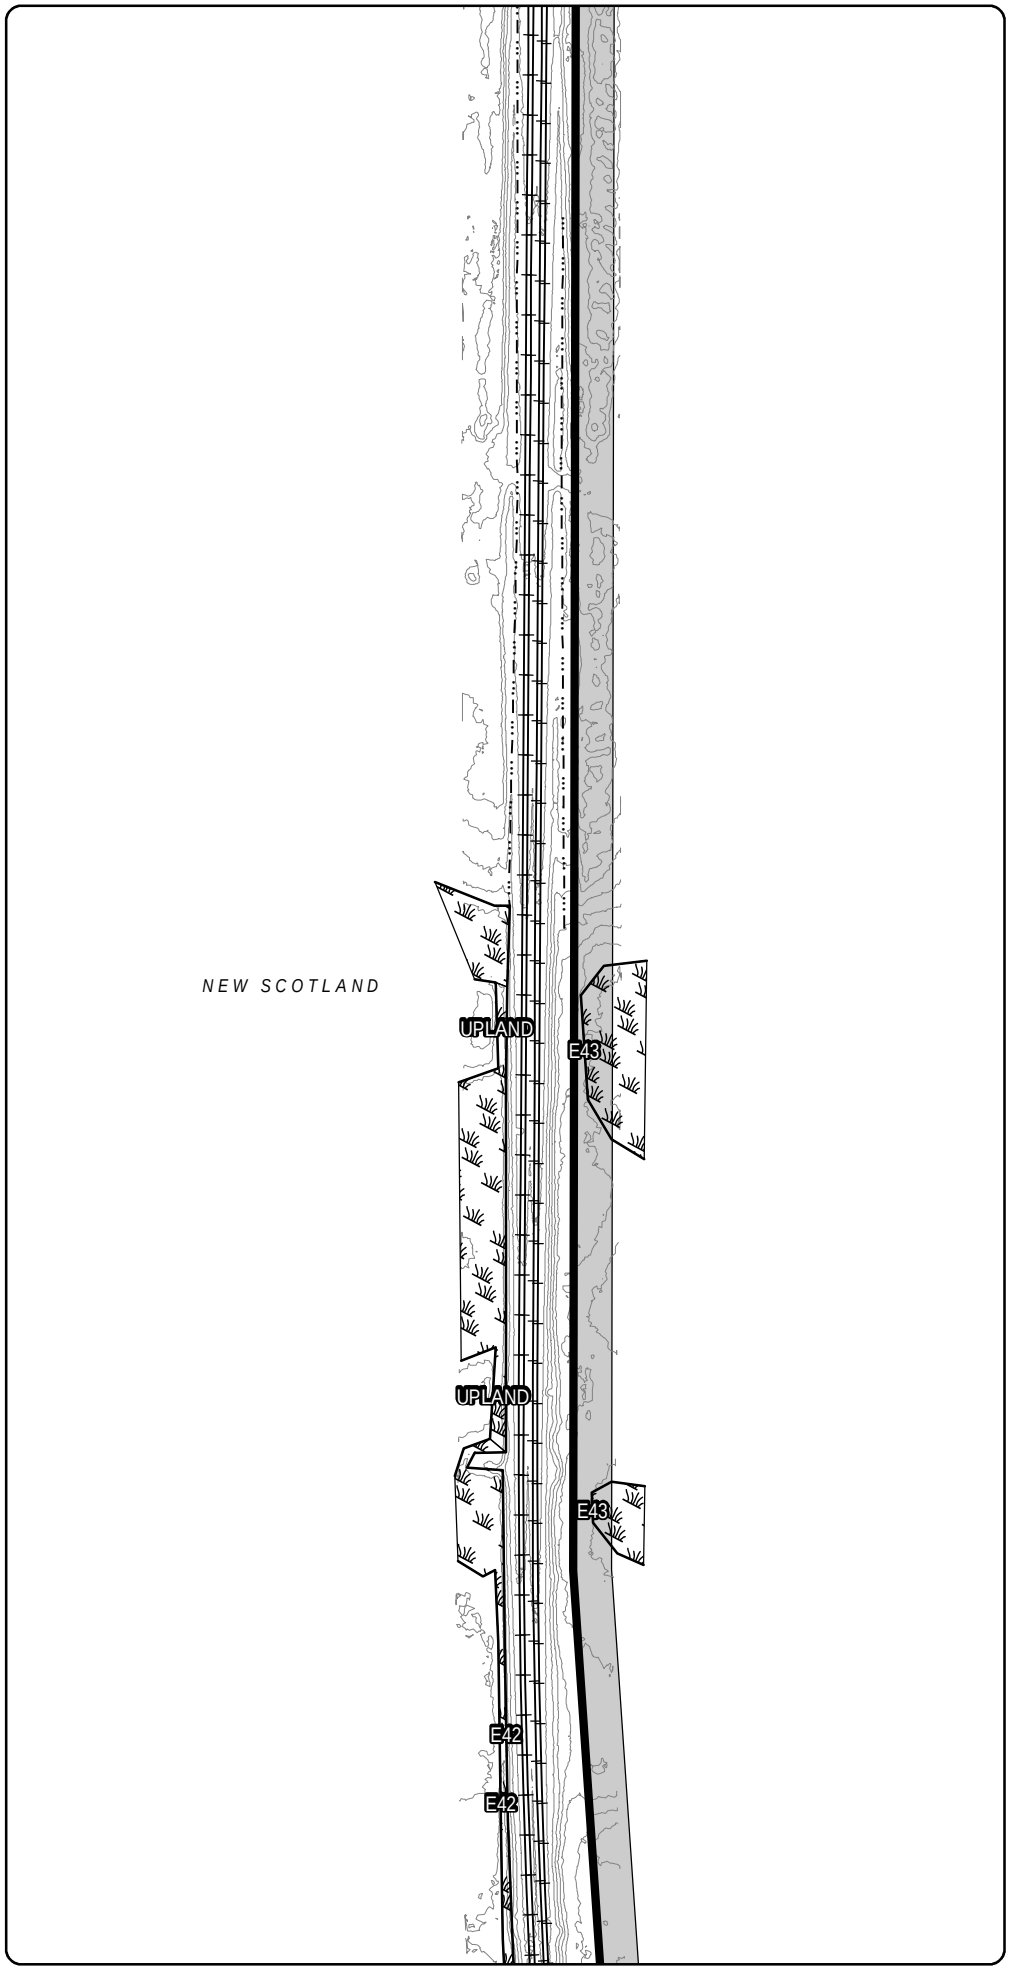

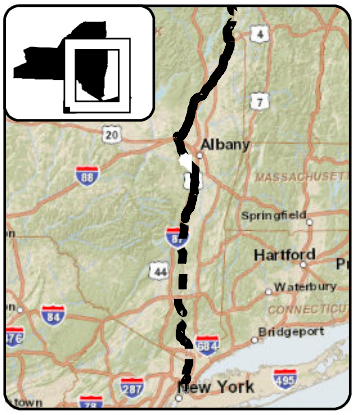

LEGEND

- CHPE Project Milepost
- Proposed CHPE Terrestrial Route HVDC
- Proposed CHPE Submarine Route HVDC
- Proposed CHPE Terrestrial Route HVAC
- Preliminary Construction Corridor
- Perennial Stream Top of Bank
- Intermittent Stream
- Ditch
- Wetland Delineation Line
- Wetland
- 100 Year Flood Zone
- 500 Year Flood Zone
- Hydrography
- Town Boundary
- County Boundary
- Proposed HDD Location
- Proposed Pipe Bridge Location
- Roads
- Rail Line
- Contour - 2'

N

0 100 200

Feet

Transmission Developers Inc.

Champlain Hudson Power Express Project

Champlain Hudson Power Express Inc.

Plan View Map

Terrestrial Route

Sheet 236 of 370


Prepared on 2/27/2012


by: HDR | TDI & TRC

DATA SOURCES: ESRI, NYSDOT, FEMA, NYDEC, NWI, TDI, TRC

R:\Projects\GIS_2009\168272_TDI_Hudson\MXD\USACE\Terrestrial_Route_8x11_usace_2012.mxd

Sheet 236

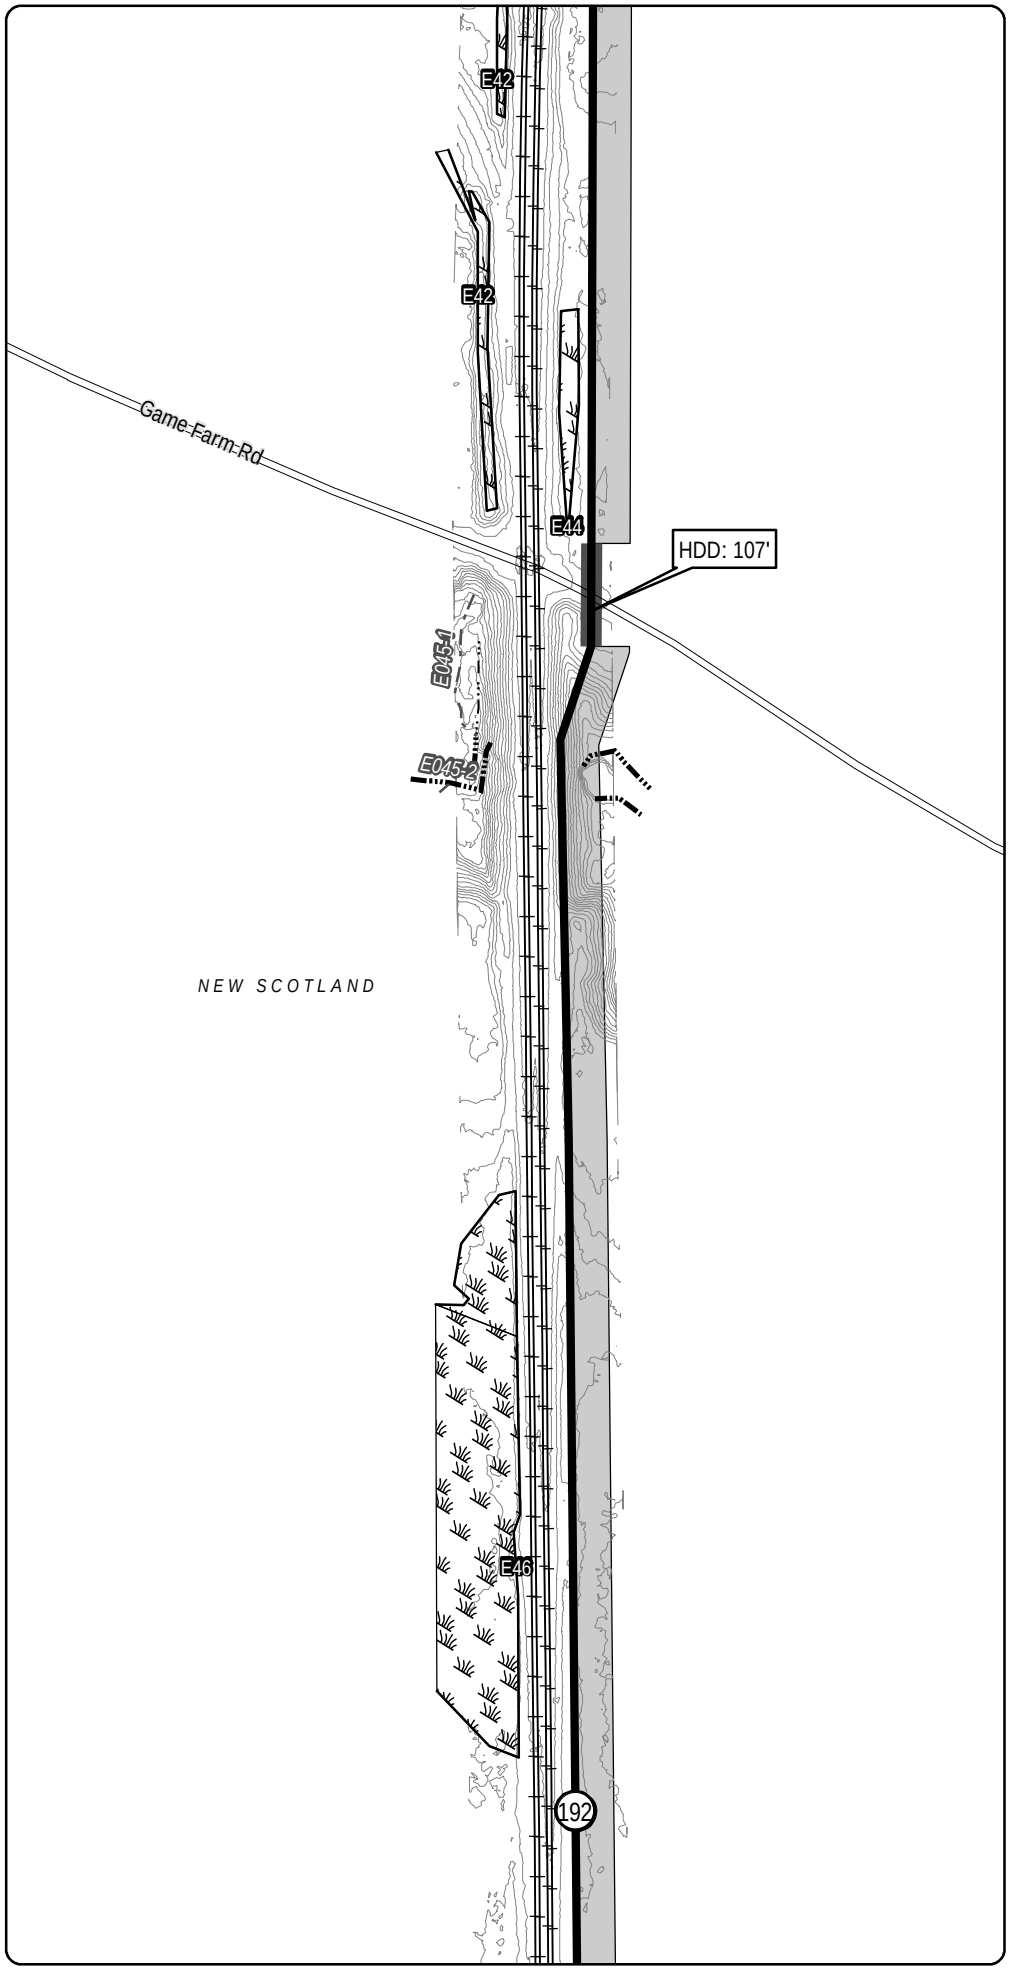

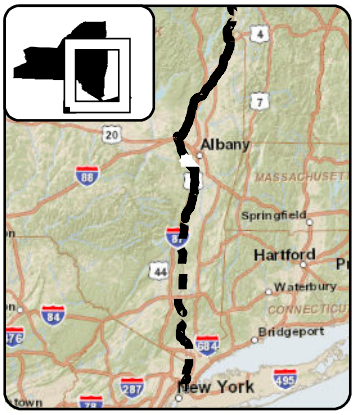

LEGEND

- CHPE Project Milepost
- Proposed CHPE Terrestrial Route HVDC
- Proposed CHPE Submarine Route HVDC
- Proposed CHPE Terrestrial Route HVAC
- Preliminary Construction Corridor
- Perennial Stream Top of Bank
- Intermittent Stream
- Ditch
- Wetland Delineation Line
- Wetland
- 100 Year Flood Zone
- 500 Year Flood Zone
- Hydrography
- Town Boundary
- County Boundary
- Proposed HDD Location
- Proposed Pipe Bridge Location
- Roads
- Rail Line
- Contour - 2'

N

0 100 200

Feet

Transmission Developers Inc.

Champlain Hudson Power Express Project

Champlain Hudson Power Express Inc.

Plan View Map

Terrestrial Route

Sheet 237 of 370

Prepared on 2/27/2012


by: HDR | DTA & TRC


DATA SOURCES: ESRI, NYSDOT, FEMA, NYDEC, NWI, TDI, TRC

Sheet 238

R:\Projects\GIS_2009\168272_TDI_Hudson\MXD\USACE\Terrestrial_Route_8x11_usace_2012.mxd

Sheet 237

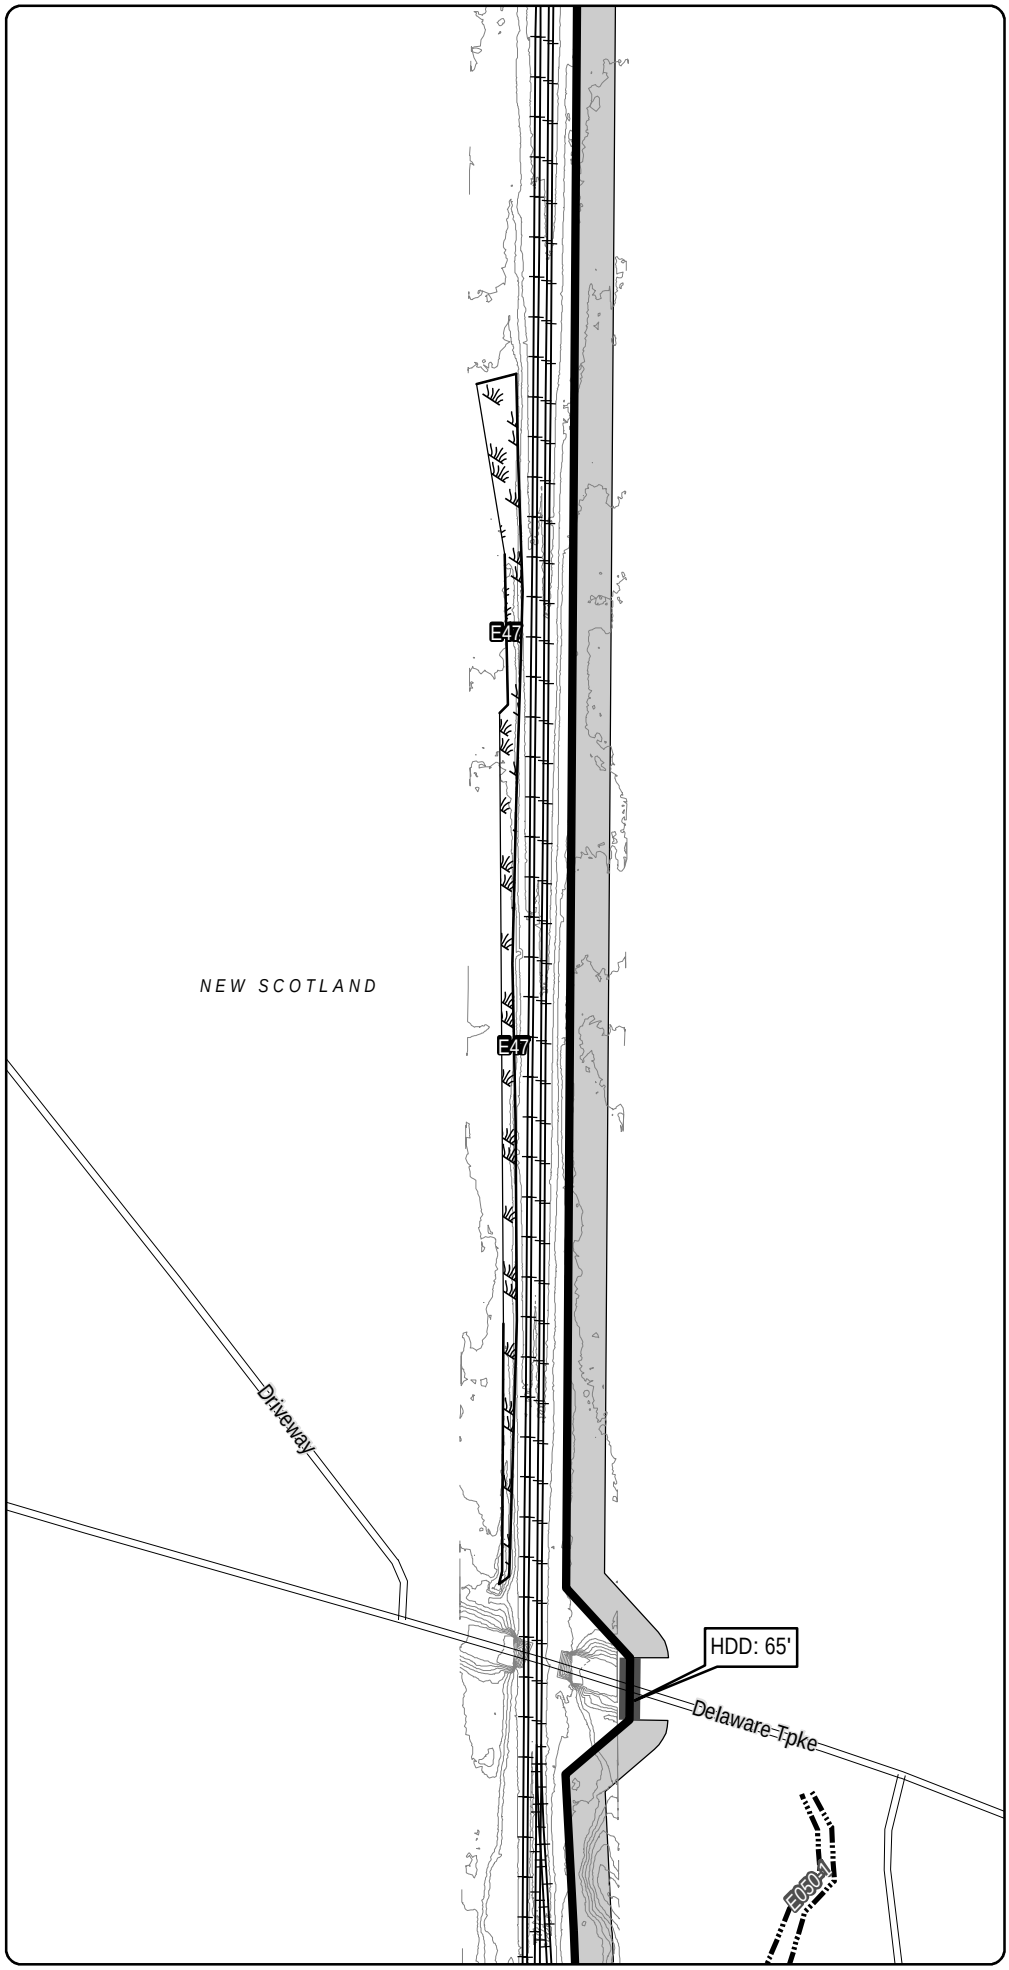

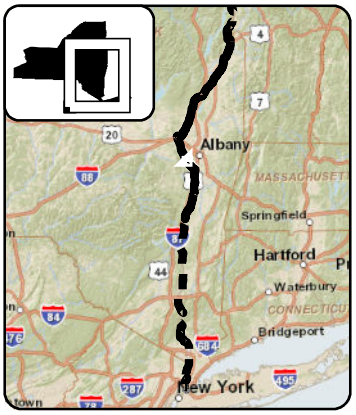

LEGEND

- CHPE Project Milepost
- Proposed CHPE Terrestrial Route HVDC
- Proposed CHPE Submarine Route HVDC
- Proposed CHPE Terrestrial Route HVAC
- Preliminary Construction Corridor
- Perennial Stream Top of Bank
- Intermittent Stream
- Ditch
- Wetland Delineation Line
- Wetland
- 100 Year Flood Zone
- 500 Year Flood Zone
- Hydrography
- Town Boundary
- County Boundary
- Proposed HDD Location
- Proposed Pipe Bridge Location
- Roads
- Rail Line
- Contour - 2'

N

0 100 200

Feet

Transmission Developers Inc.

Champlain Hudson Power Express Project

Champlain Hudson Power Express Inc.

Plan View Map

Terrestrial Route

Sheet 238 of 370

Prepared on 2/27/2012


by: HDR & TRC


DATA SOURCES: ESRI, NYSDOT, FEMA, NYDEC, NWI, TDI, TRC

Sheet 239

R:\Projects\GIS_2009\168272_TDI_Hudson\MXD\USACE\Terrestrial_Route_8x11_usace_2012.mxd

Sheet 238

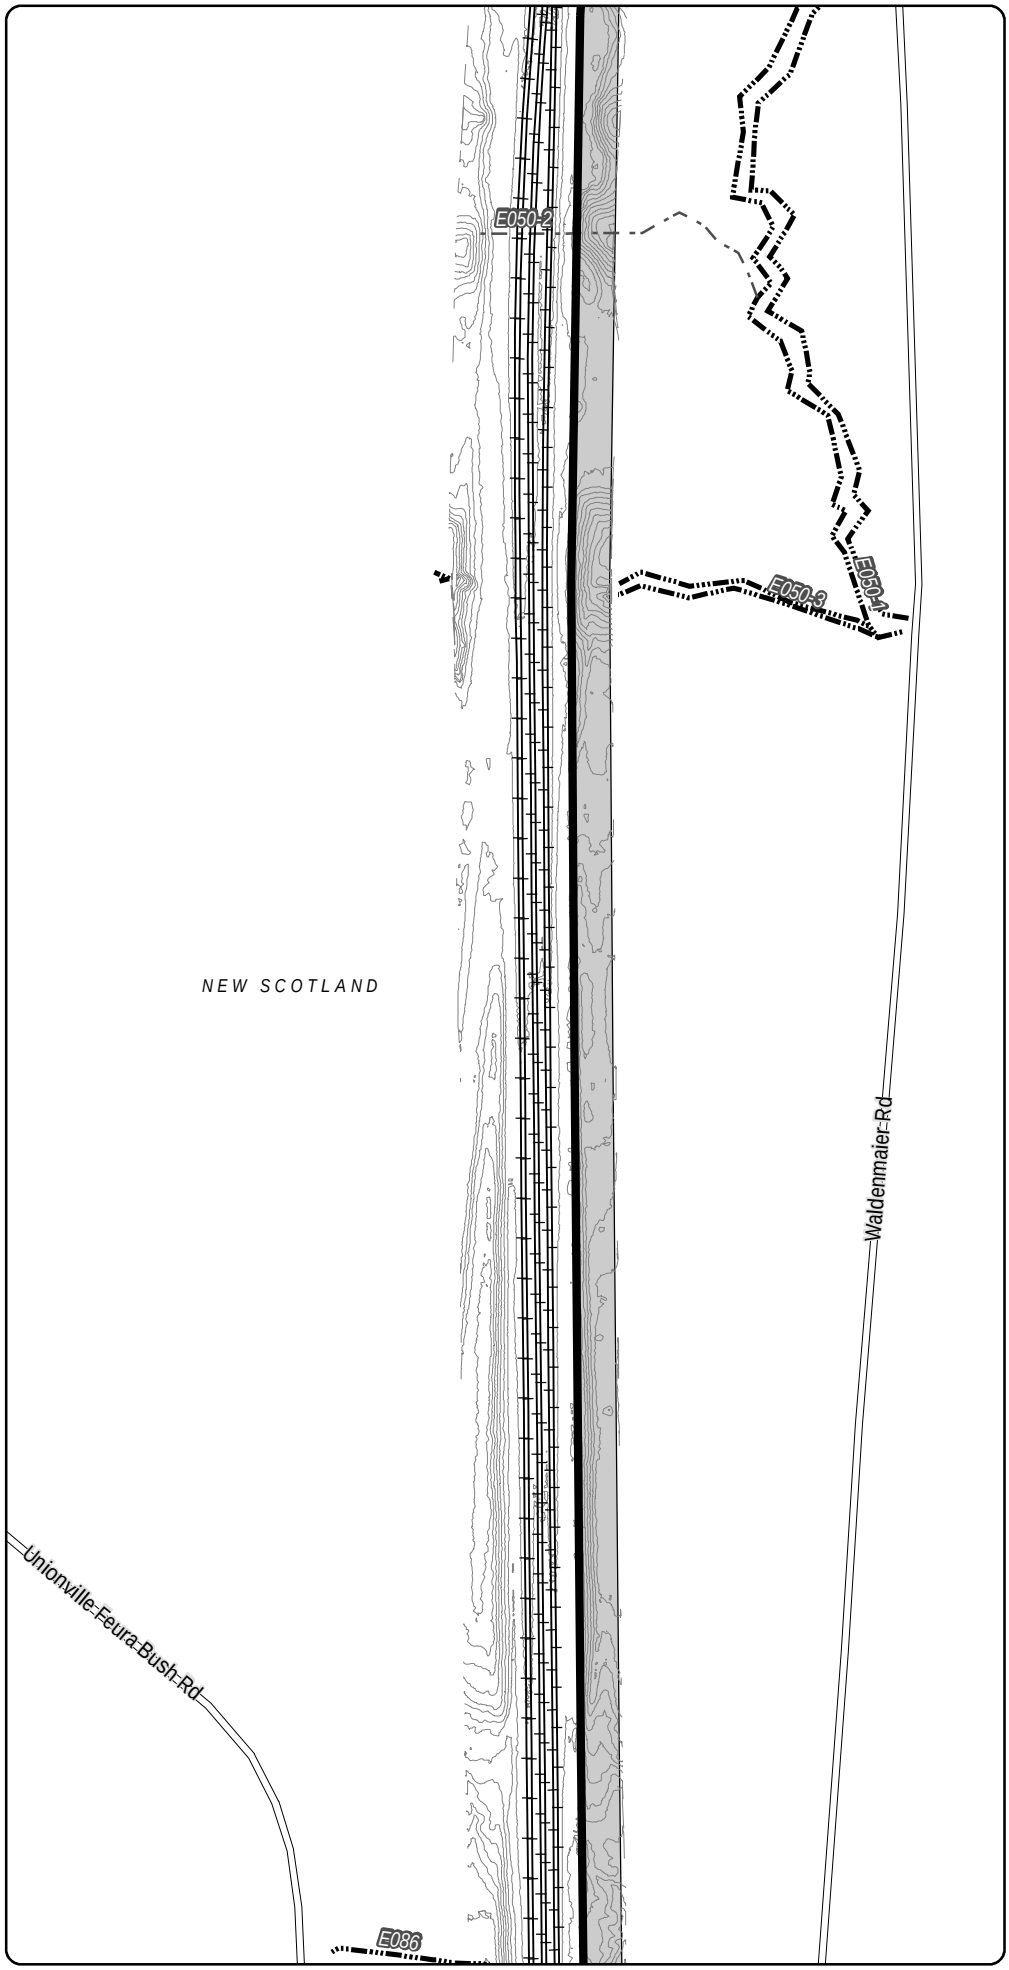

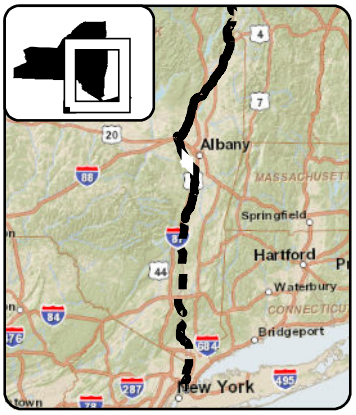

LEGEND

- CHPE Project Milepost
- Proposed CHPE Terrestrial Route HVDC
- Proposed CHPE Submarine Route HVDC
- Proposed CHPE Terrestrial Route HVAC
- Preliminary Construction Corridor
- Perennial Stream Top of Bank
- Intermittent Stream
- Ditch
- Wetland Delineation Line
- Wetland
- 100 Year Flood Zone
- 500 Year Flood Zone
- Hydrography
- Town Boundary
- County Boundary
- Proposed HDD Location
- Proposed Pipe Bridge Location
- Roads
- Rail Line
- Contour - 2'

0 100 200

Feet

Transmission Developers Inc.

Champlain Hudson Power Express Project

Champlain Hudson Power Express Inc.

Plan View Map

Terrestrial Route

Sheet 239 of 370


Prepared on 2/27/2012


by: HDR | TDI & TRC

DATA SOURCES: ESRI, NYSDOT, FEMA, NYDEC, NWI, TDI, TRC

Sheet 240

R:\Projects\GIS_2009\168272_TDI_Hudson\MXD\USACE\Terrestrial_Route_8x11_usace_2012.mxd

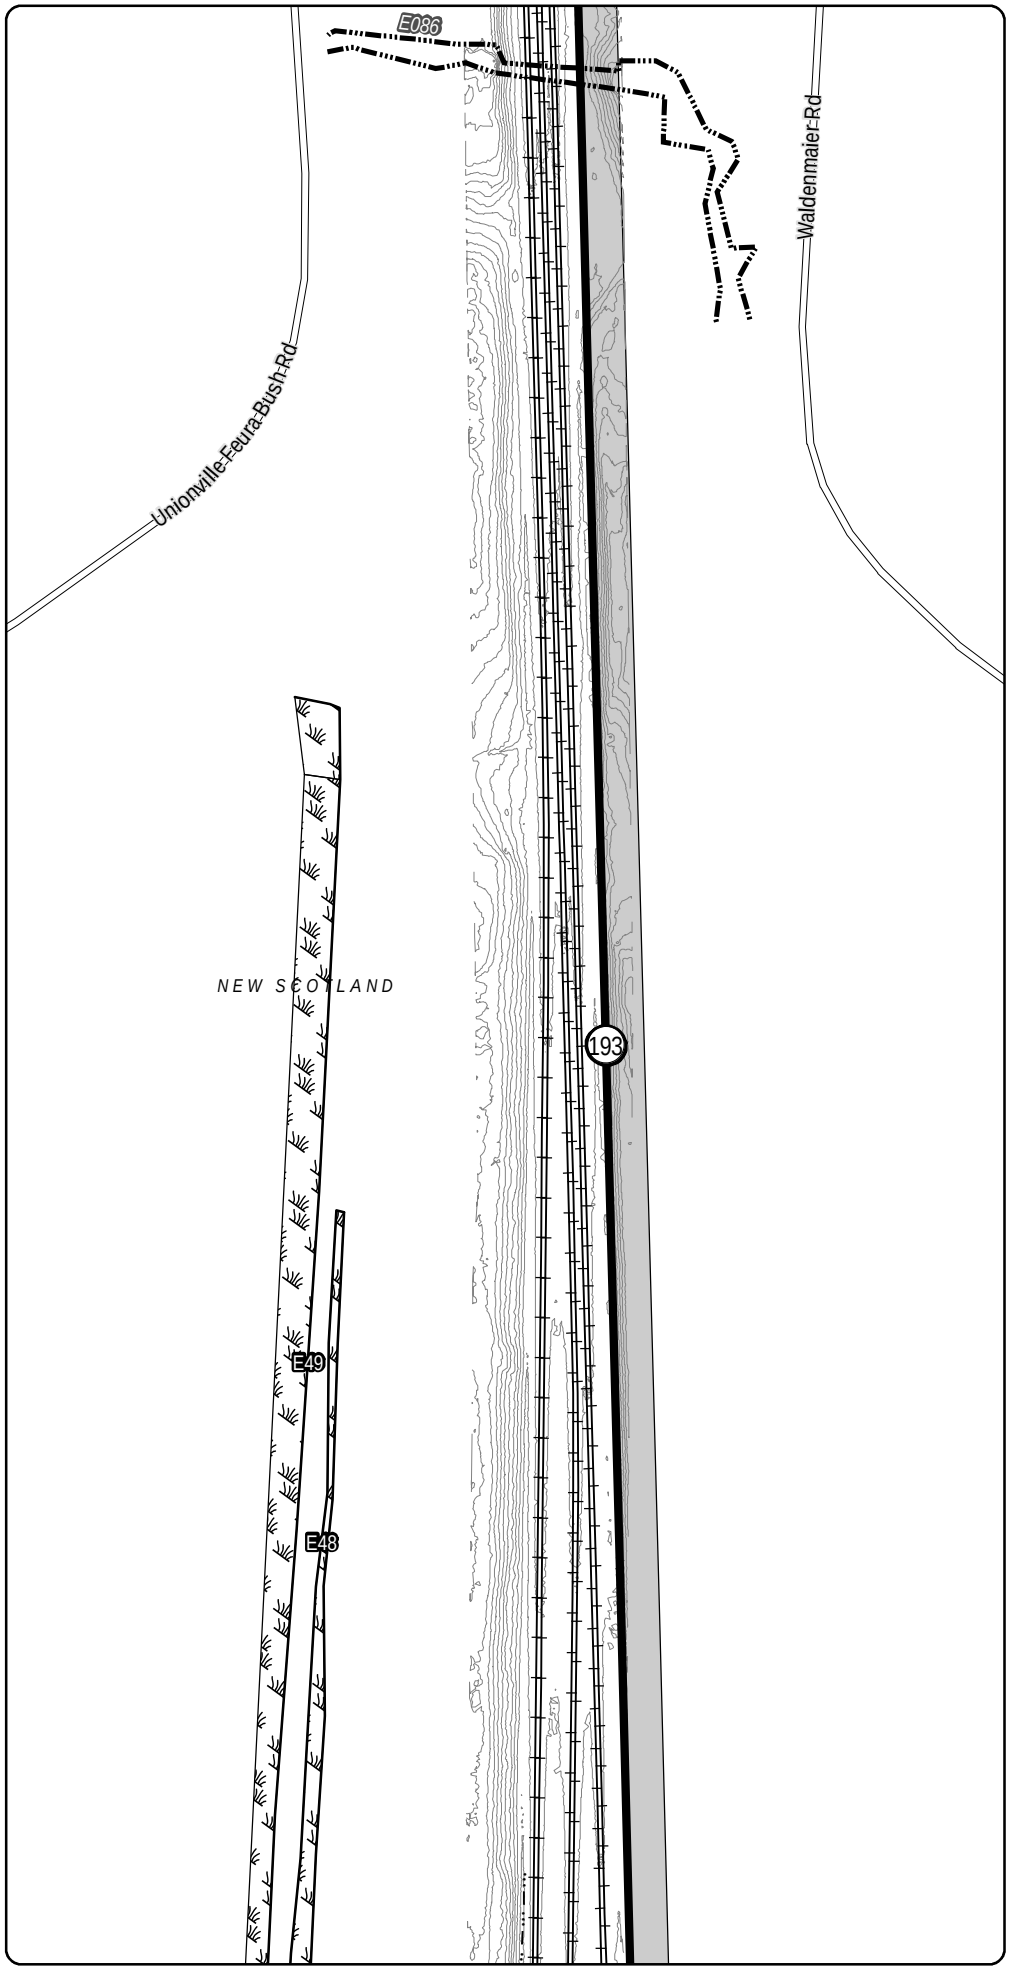

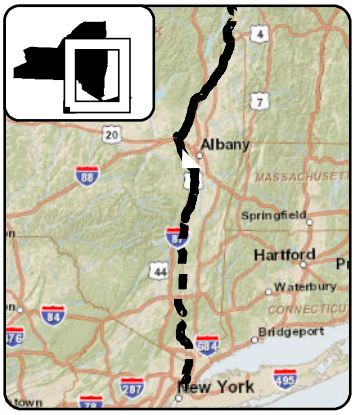

LEGEND

- CHPE Project Milepost
- Proposed CHPE Terrestrial Route HVDC
- Proposed CHPE Submarine Route HVDC
- Proposed CHPE Terrestrial Route HVAC
- Preliminary Construction Corridor
- Perennial Stream Top of Bank
- Intermittent Stream
- Ditch
- Wetland Delineation Line
- Wetland
- 100 Year Flood Zone
- 500 Year Flood Zone
- Hydrography
- Town Boundary
- County Boundary
- Proposed HDD Location
- Proposed Pipe Bridge Location
- Roads
- Rail Line
- Contour - 2'

0 100 200

Feet

Transmission Developers Inc.

Champlain Hudson Power Express Project

Champlain Hudson Power Express Inc.

Plan View Map

Terrestrial Route

Sheet 240 of 370


Prepared on 2/27/2012


by: HDR | DTA & TRC

DATA SOURCES: ESRI, NYSDOT, FEMA, NYDEC, NWI, TDI, TRC

R:\Projects\GIS_2009\168272_TDI_Hudson\MXD\USACE\Terrestrial_Route_8x11_usace_2012.mxd

Sheet 240

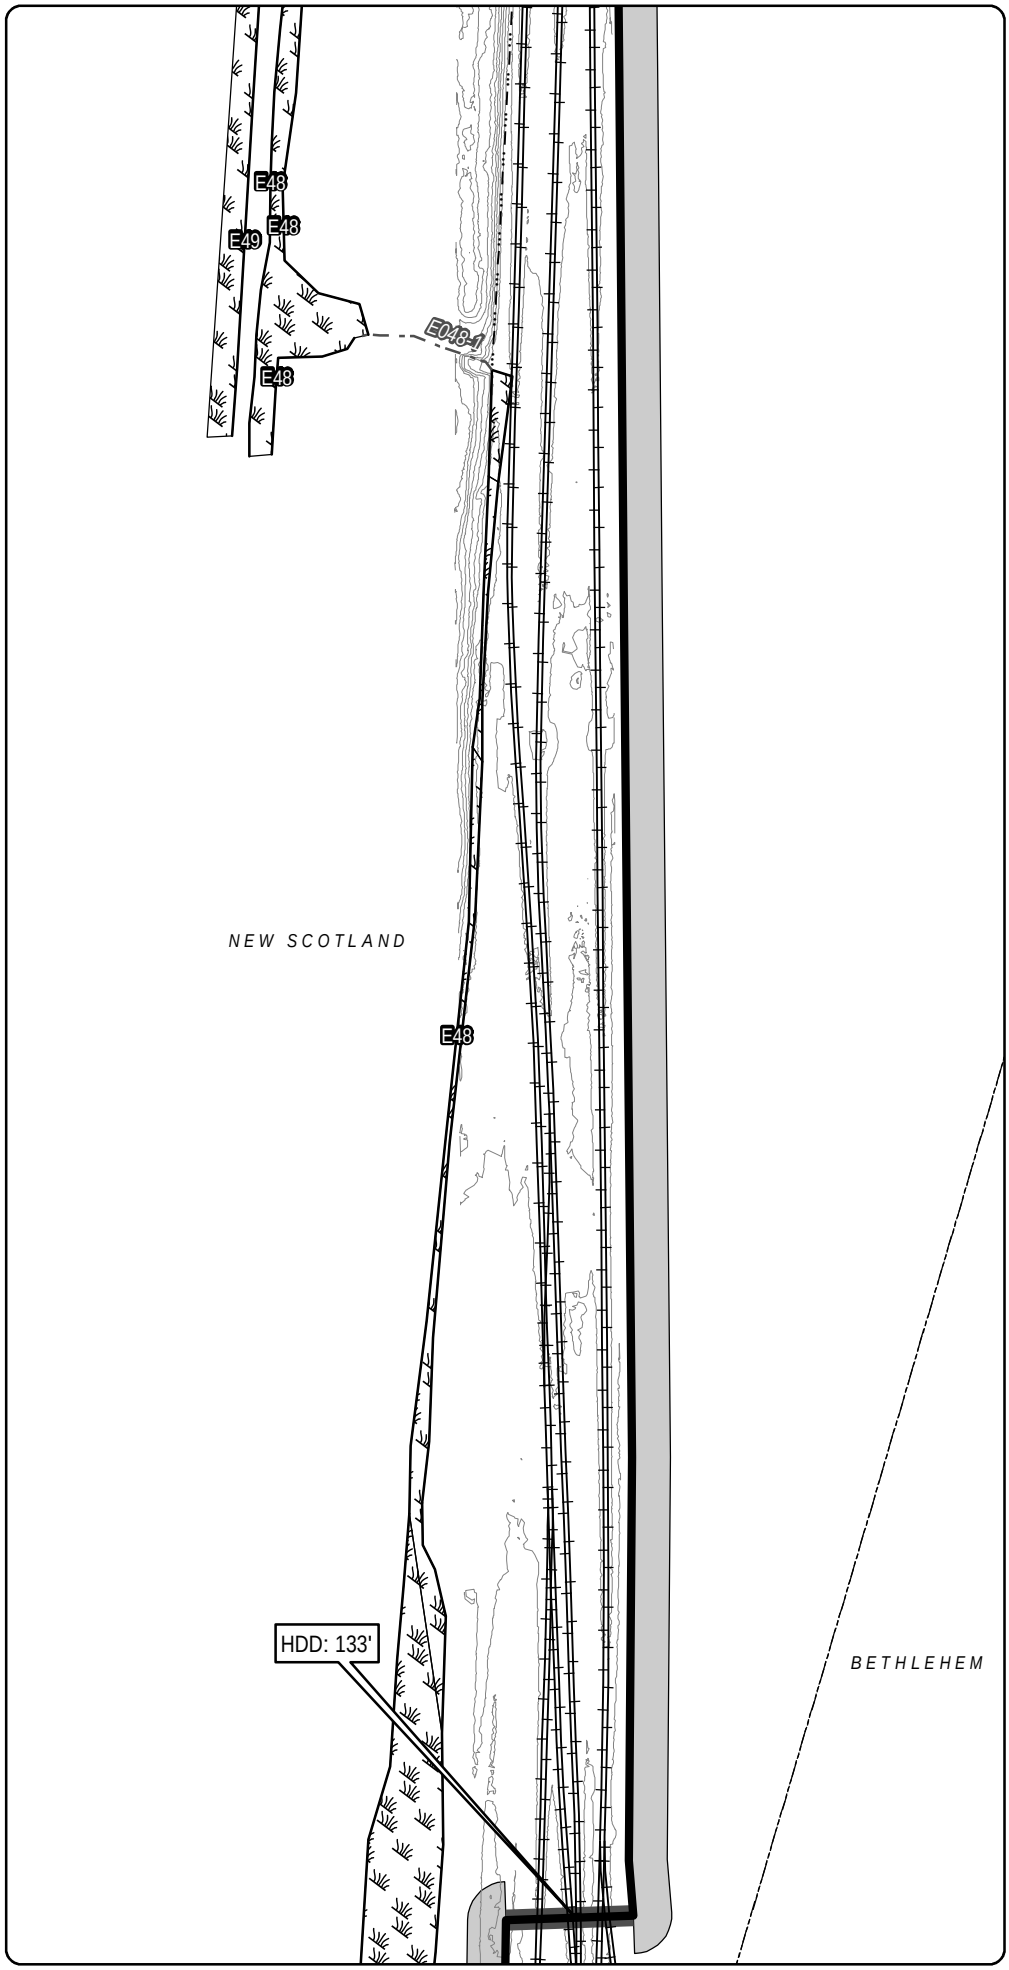

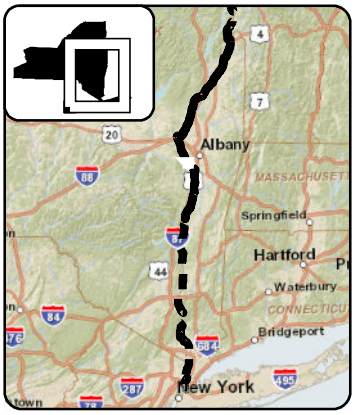

LEGEND

- CHPE Project Milepost
- Proposed CHPE Terrestrial Route HVDC
- Proposed CHPE Submarine Route HVDC
- Proposed CHPE Terrestrial Route HVAC
- Preliminary Construction Corridor
- Perennial Stream Top of Bank
- Intermittent Stream
- Ditch
- Wetland Delineation Line
- Wetland
- 100 Year Flood Zone
- 500 Year Flood Zone
- Hydrography
- Town Boundary
- County Boundary
- Proposed HDD Location
- Proposed Pipe Bridge Location
- Roads
- Rail Line
- Contour - 2'

0 100 200

Feet

Transmission Developers Inc.

Champlain Hudson Power Express Project

Champlain Hudson Power Express Inc.

Plan View Map

Terrestrial Route

Sheet 241 of 370


Prepared on 2/27/2012


by: HDR | DTA & TRC

DATA SOURCES: ESRI, NYSDOT, FEMA, NYDEC, NWI, TDI, TRC

Sheet 242

R:\Projects\GIS_2009\168272_TDI_Hudson\MXD\USACE\Terrestrial_Route_8x11_usace_2012.mxd

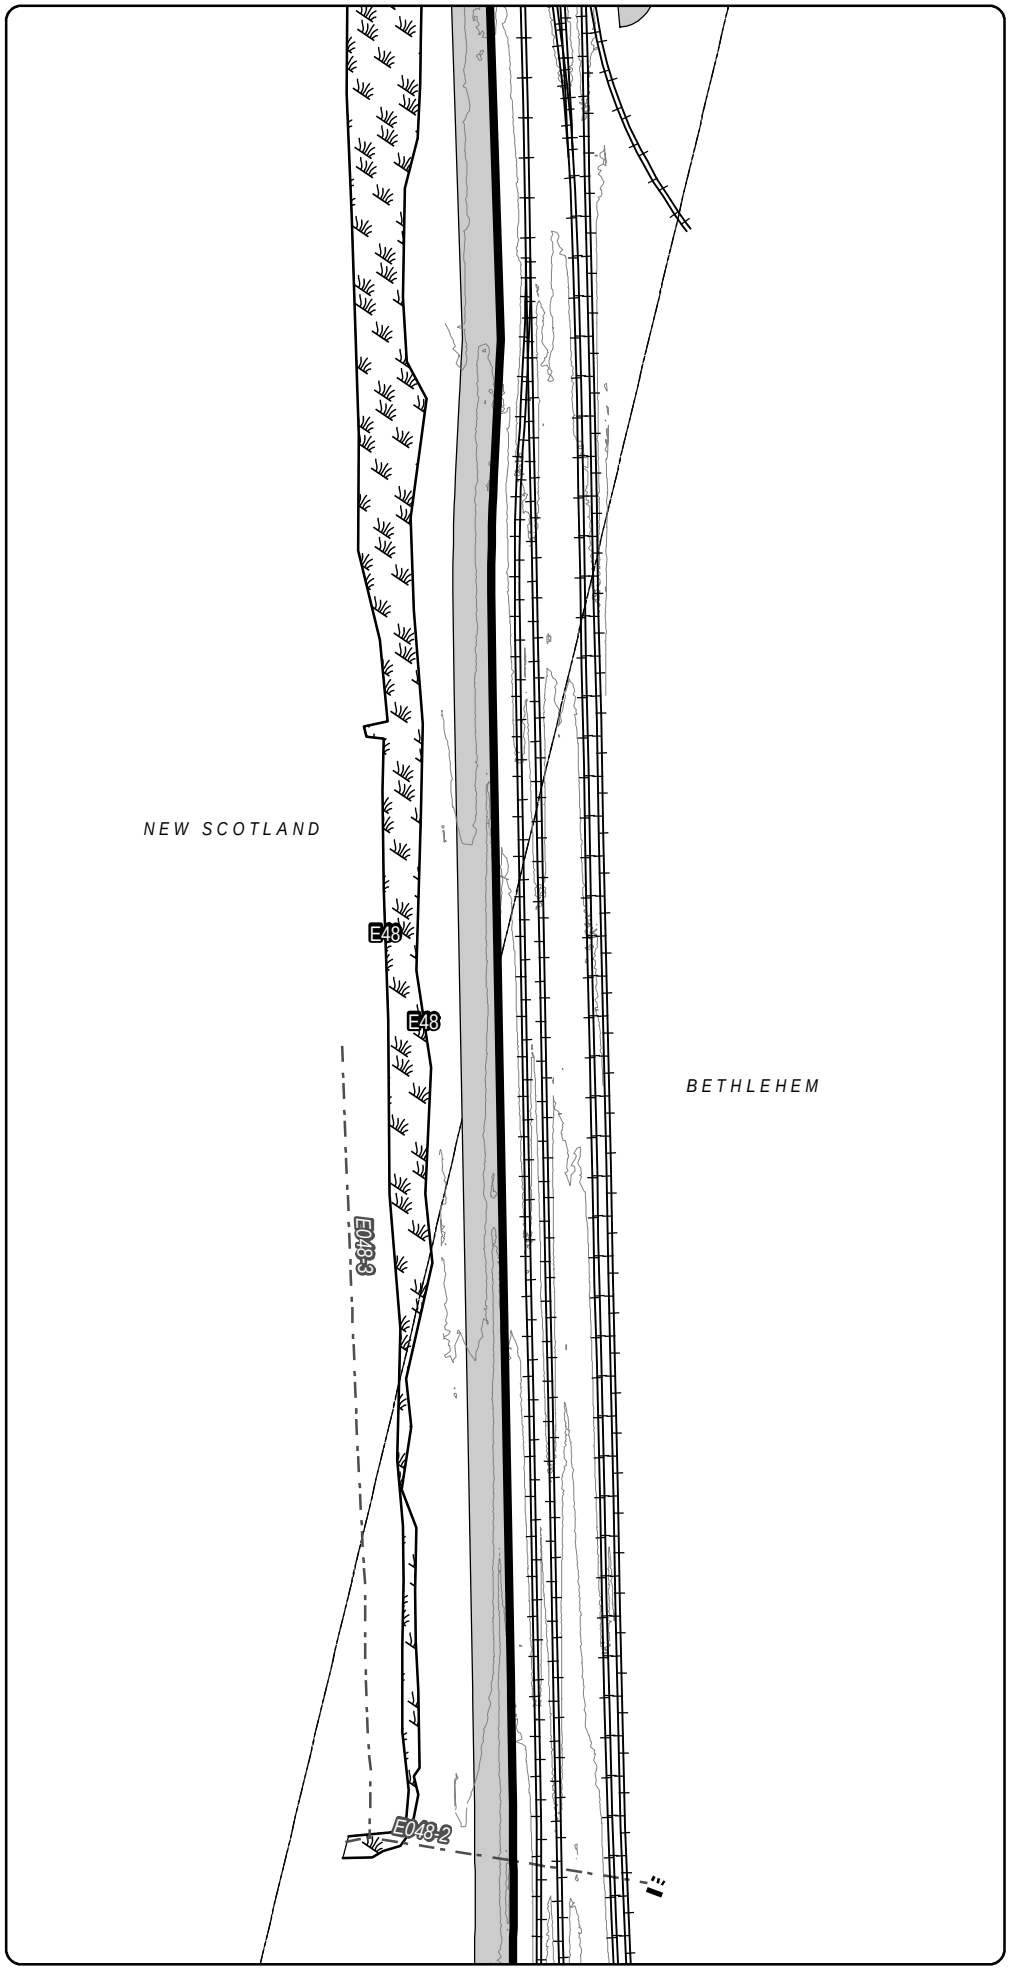

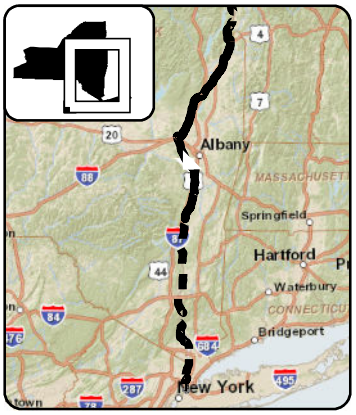

LEGEND

- CHPE Project Milepost
- Proposed CHPE Terrestrial Route HVDC
- Proposed CHPE Submarine Route HVDC
- Proposed CHPE Terrestrial Route HVAC
- Preliminary Construction Corridor
- Perennial Stream Top of Bank
- Intermittent Stream
- Ditch
- Wetland Delineation Line
- Wetland
- 100 Year Flood Zone
- 500 Year Flood Zone
- Hydrography
- Town Boundary
- County Boundary
- Proposed HDD Location
- Proposed Pipe Bridge Location
- Roads
- Rail Line
- Contour - 2'

N

0 100 200

Feet

Transmission Developers Inc.

Champlain Hudson Power Express Project

Champlain Hudson Power Express Inc.

Plan View Map

Terrestrial Route


Sheet 242 of 370


Prepared on 2/27/2012

by: HDR | TDI & TRC

DATA SOURCES: ESRI, NYSDOT, FEMA, NYDEC, NWI, TDI, TRC

R:\Projects\GIS_2009\168272_TDI_Hudson\MXD\USACE\Terrestrial_Route_8x11_usace_2012.mxd

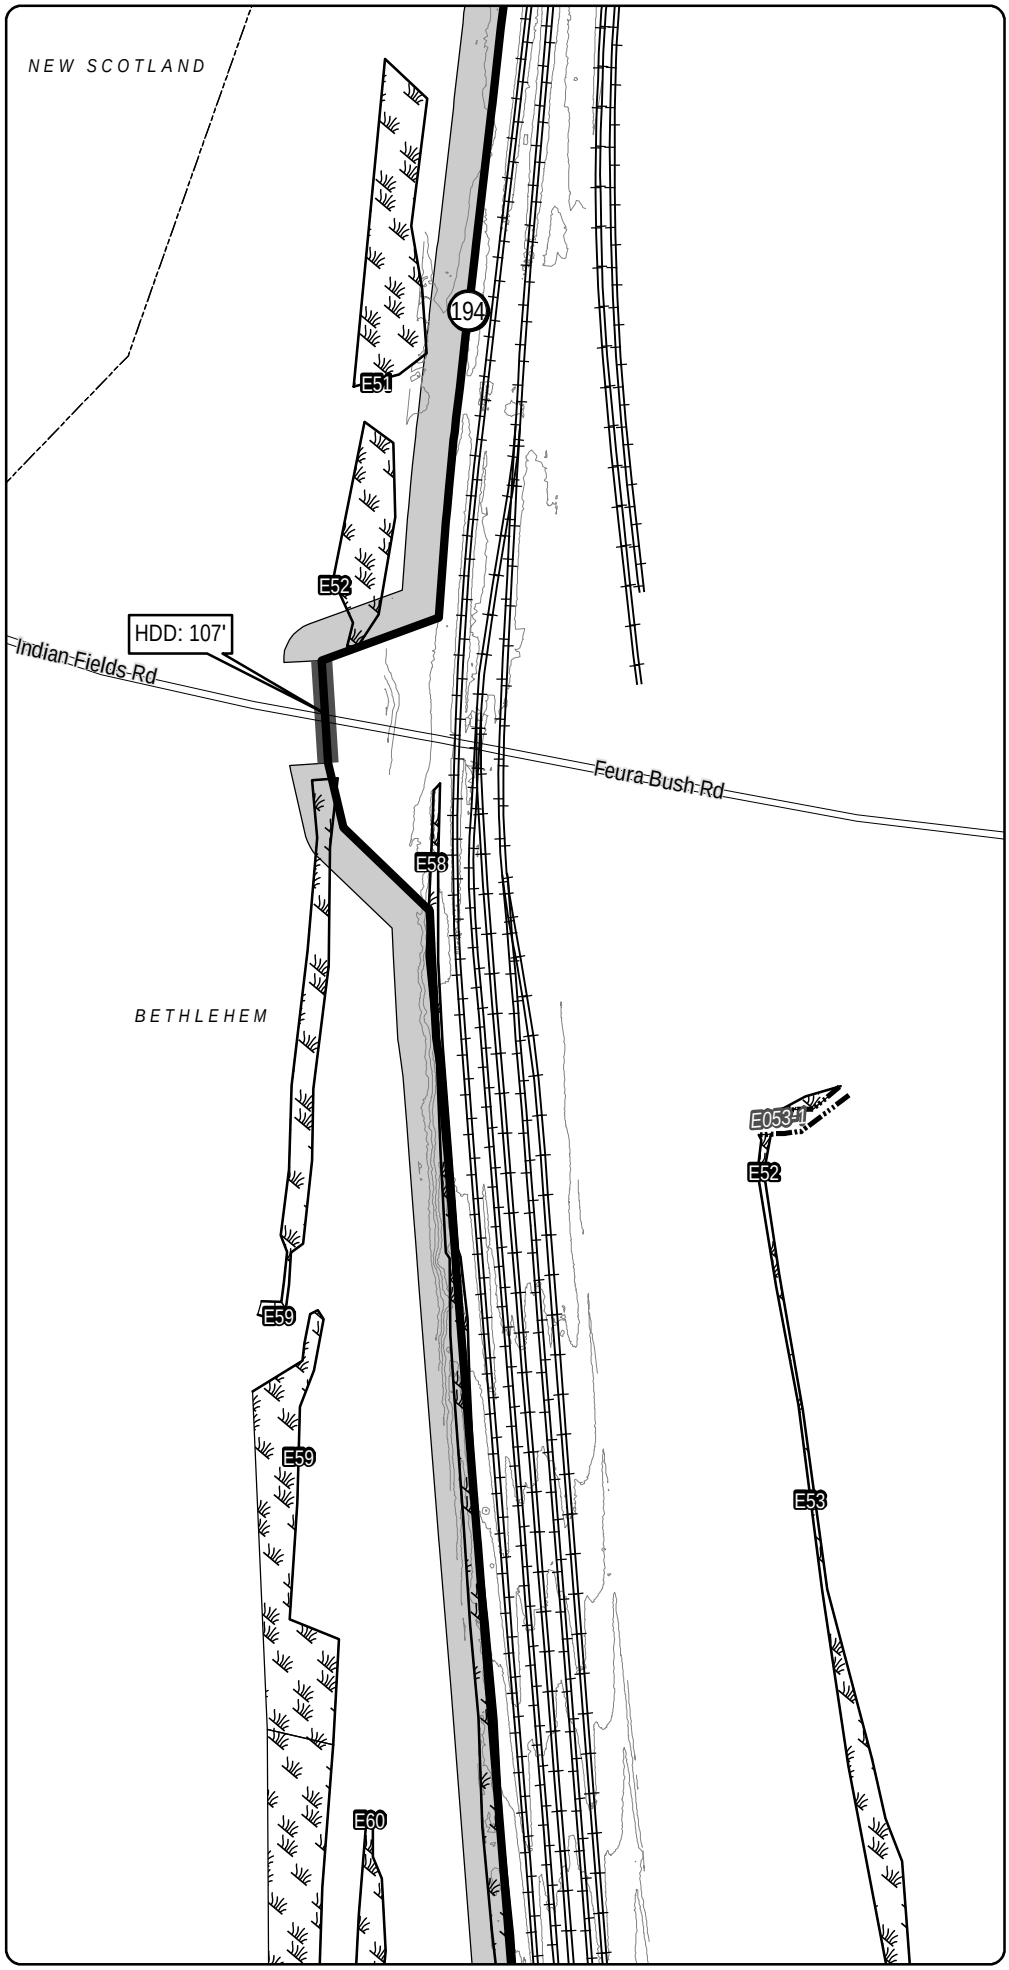

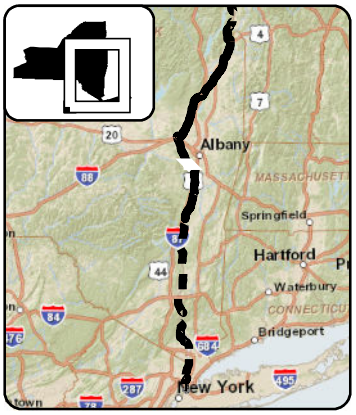

LEGEND

- CHPE Project Milepost
- Proposed CHPE Terrestrial Route HVDC
- Proposed CHPE Submarine Route HVDC
- Proposed CHPE Terrestrial Route HVAC
- Preliminary Construction Corridor
- Perennial Stream Top of Bank
- Intermittent Stream
- Ditch
- Wetland Delineation Line
- Wetland
- 100 Year Flood Zone
- 500 Year Flood Zone
- Hydrography
- Town Boundary
- County Boundary
- Proposed HDD Location
- Proposed Pipe Bridge Location
- Roads
- Rail Line
- Contour - 2'

N

0 100 200

Feet

Transmission Developers Inc.

Champlain Hudson Power Express Project

Champlain Hudson Power Express Inc.

Plan View Map

Terrestrial Route


Sheet 243 of 370


Prepared on 2/27/2012

by: HDR | TDI & TRC

DATA SOURCES: ESRI, NYSDOT, FEMA, NYDEC, NWI, TDI, TRC

R:\Projects\GIS_2009\168272_TDI_Hudson\MXD\USACE\Terrestrial_Route_8x11_usace_2012.mxd

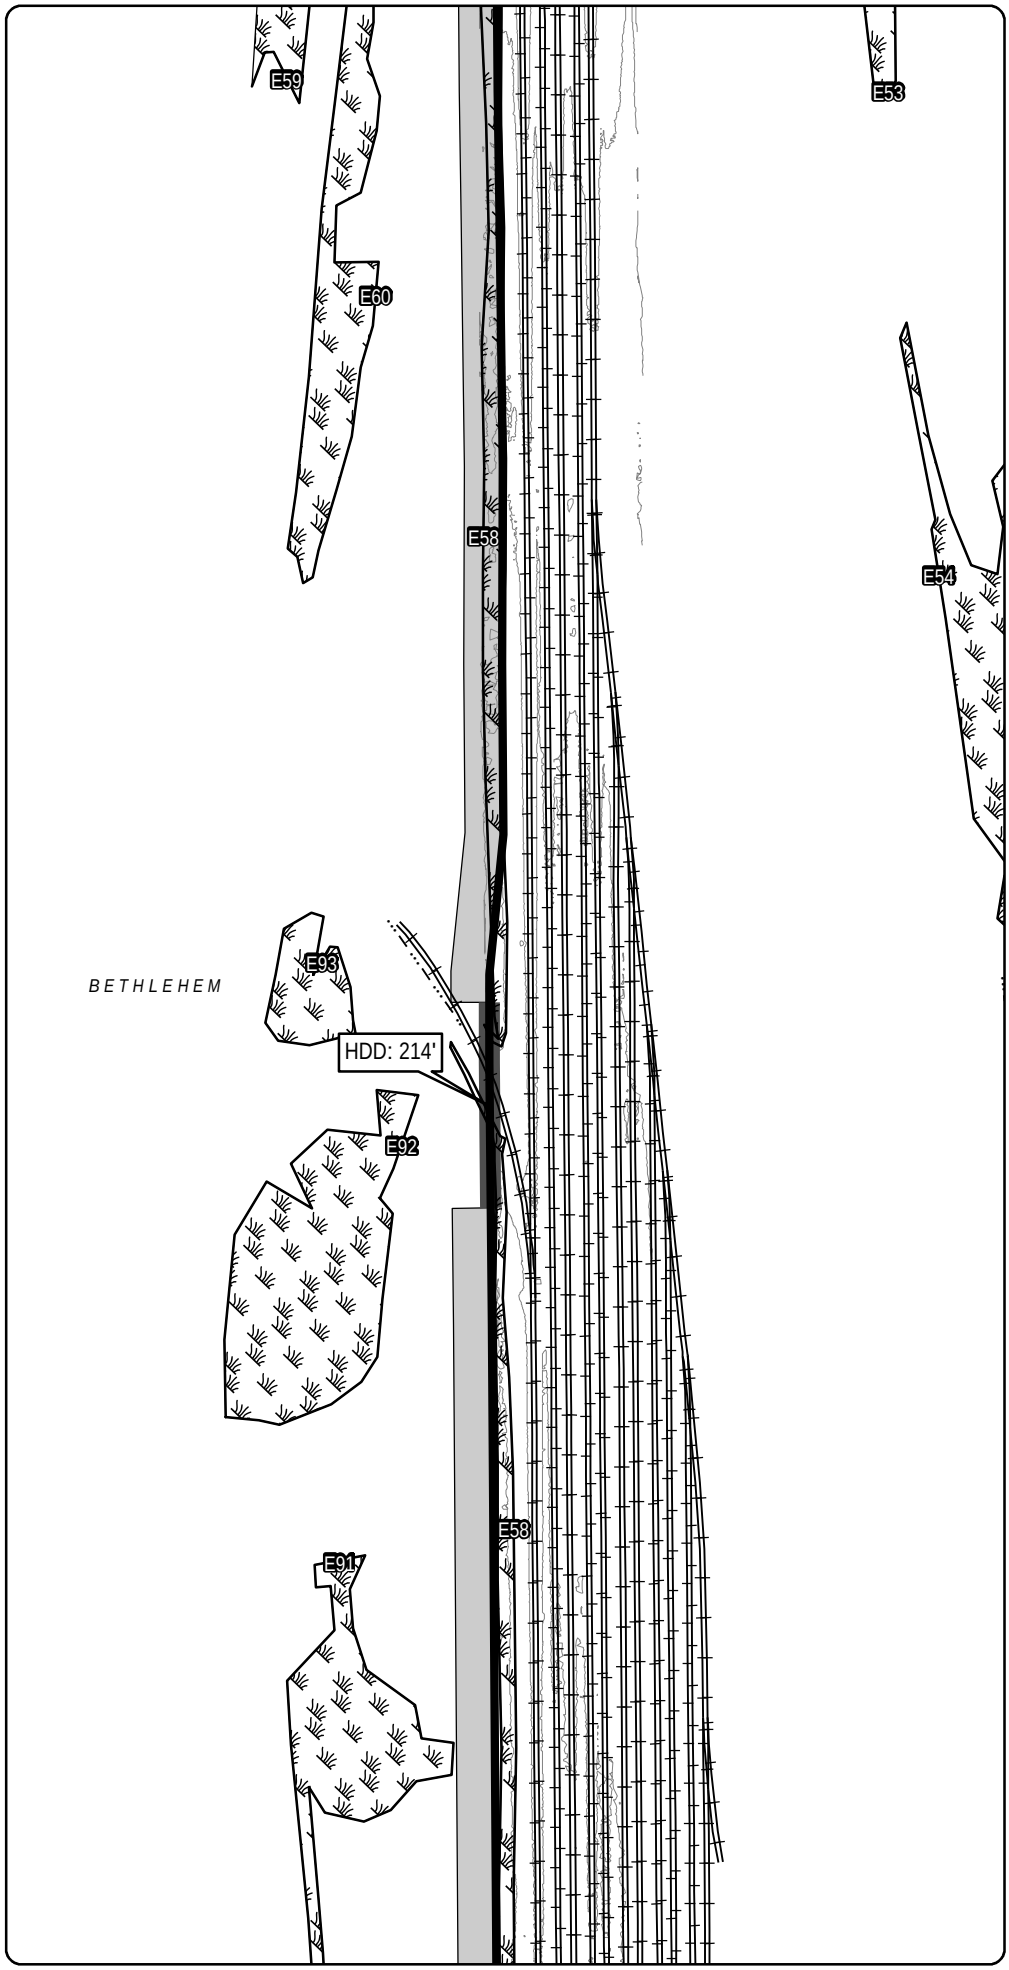

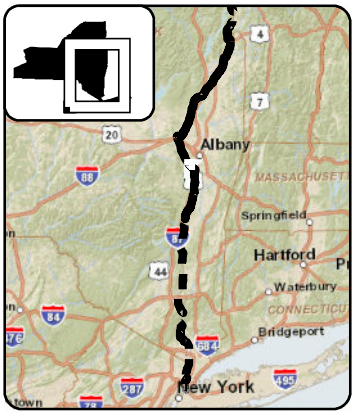

LEGEND

- CHPE Project Milepost
- Proposed CHPE Terrestrial Route HVDC
- Proposed CHPE Submarine Route HVDC
- Proposed CHPE Terrestrial Route HVAC
- Preliminary Construction Corridor
- Perennial Stream Top of Bank
- Intermittent Stream
- Ditch
- Wetland Delineation Line
- Wetland
- 100 Year Flood Zone
- 500 Year Flood Zone
- Hydrography
- Town Boundary
- County Boundary
- Proposed HDD Location
- Proposed Pipe Bridge Location
- Roads
- Rail Line
- Contour - 2'

N

0 100 200

Feet

Transmission Developers Inc.

Champlain Hudson Power Express Project

Champlain Hudson Power Express Inc.

Plan View Map

Terrestrial Route


Sheet 244 of 370


Prepared on 2/27/2012

by: HDR | TDI & TRC

DATA SOURCES: ESRI, NYSDOT, FEMA, NYDEC, NWI, TDI, TRC

R:\Projects\GIS_2009\168272_TDI_Hudson\MXD\USACE\Terrestrial_Route_8x11_usace_2012.mxd

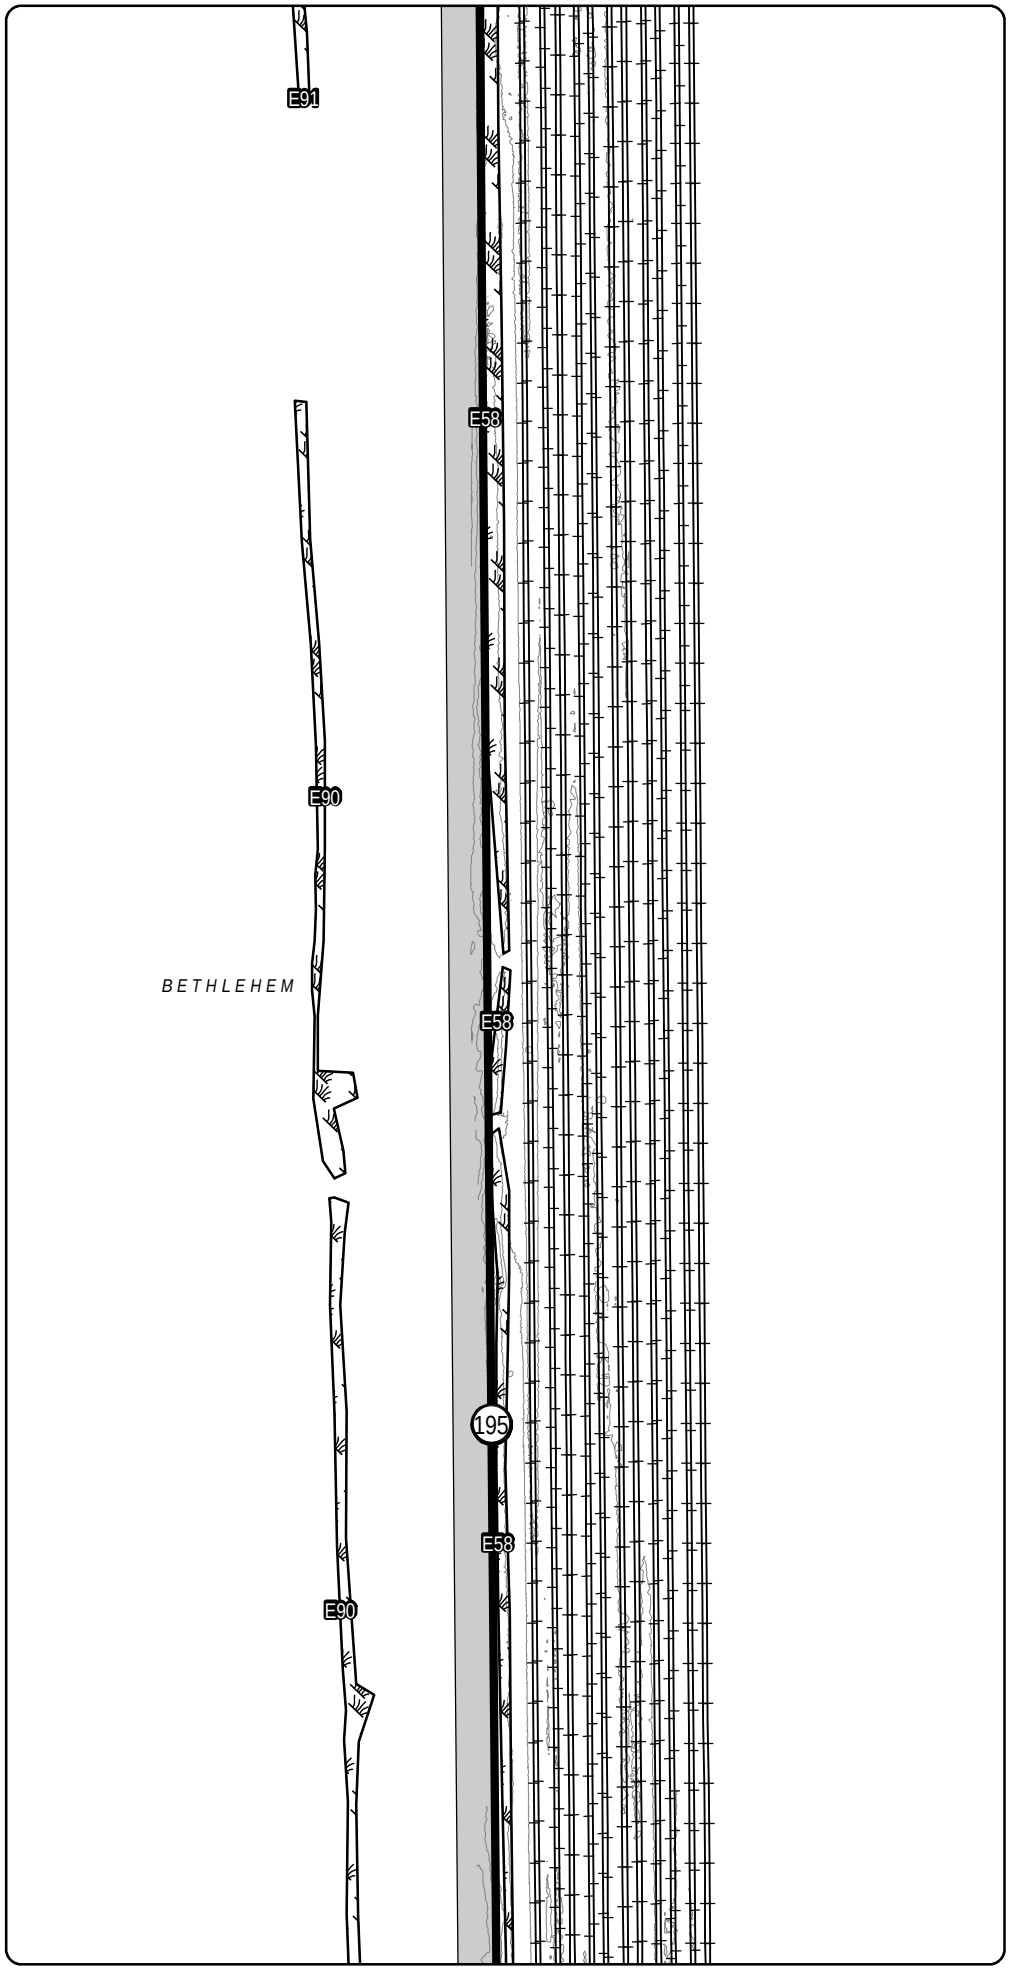

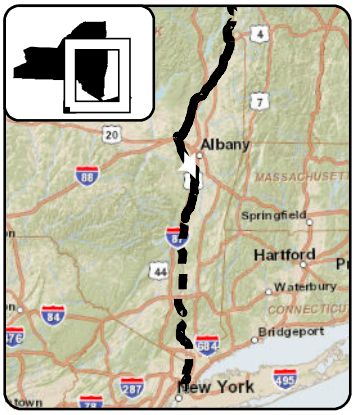

LEGEND

- CHPE Project Milepost
- Proposed CHPE Terrestrial Route HVDC
- Proposed CHPE Submarine Route HVDC
- Proposed CHPE Terrestrial Route HVAC
- Preliminary Construction Corridor
- Perennial Stream Top of Bank
- Intermittent Stream
- Ditch
- Wetland Delineation Line
- Wetland
- 100 Year Flood Zone
- 500 Year Flood Zone
- Hydrography
- Town Boundary
- County Boundary
- Proposed HDD Location
- Proposed Pipe Bridge Location
- Roads
- Rail Line
- Contour - 2'

N

0 100 200

Feet

Transmission Developers Inc.

Champlain Hudson Power Express Project

Champlain Hudson Power Express Inc.

Plan View Map

Terrestrial Route


Sheet 245 of 370


Prepared on 2/27/2012

by: HDR | TDI & TRC

DATA SOURCES: ESRI, NYSDOT, FEMA, NYDEC, NWI, TDI, TRC

R:\Projects\GIS_2009\168272_TDI_Hudson\MXD\USACE\Terrestrial_Route_8x11_usace_2012.mxd

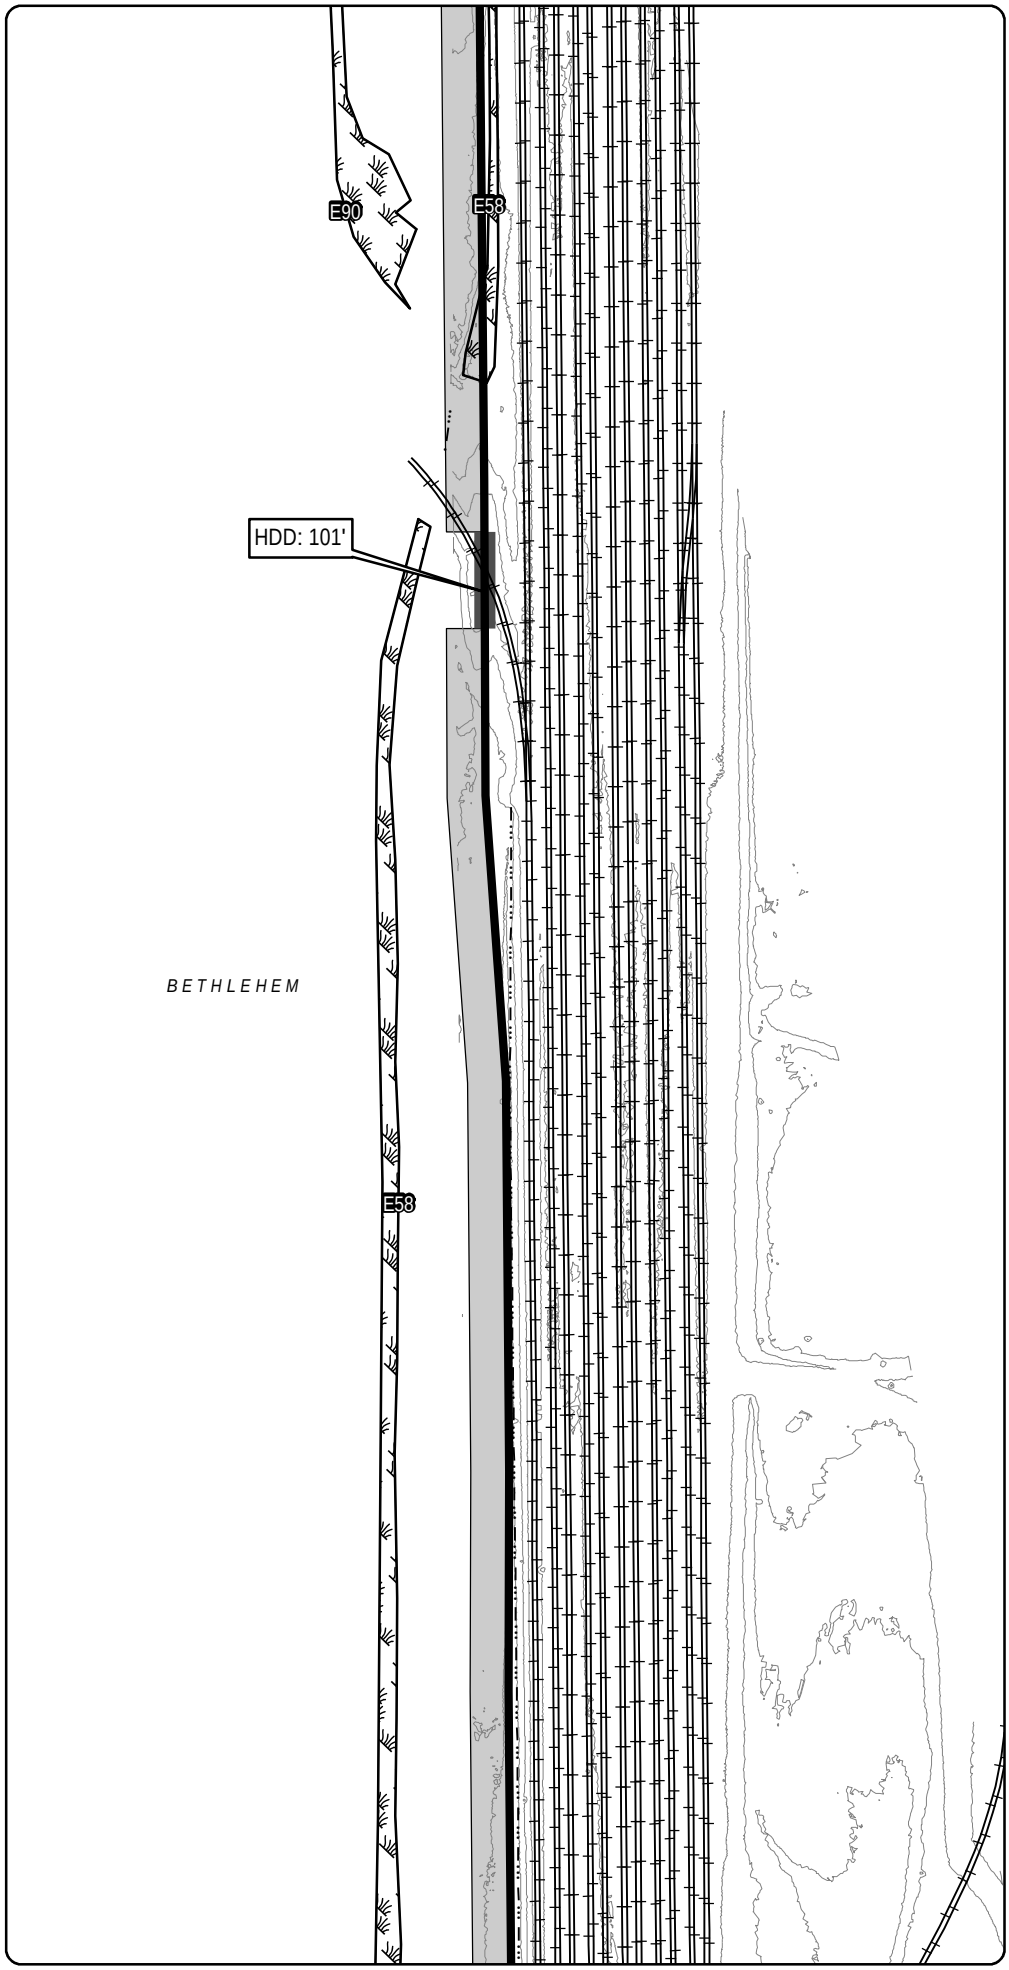

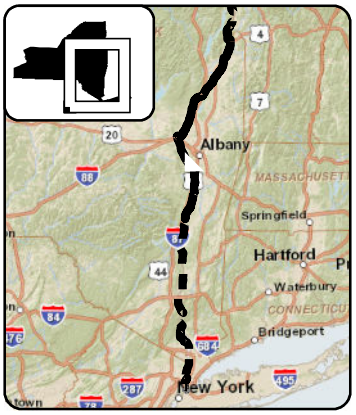

LEGEND

- CHPE Project Milepost
- Proposed CHPE Terrestrial Route HVDC
- Proposed CHPE Submarine Route HVDC
- Proposed CHPE Terrestrial Route HVAC
- Preliminary Construction Corridor
- Perennial Stream Top of Bank
- Intermittent Stream
- Ditch
- Wetland Delineation Line
- Wetland
- 100 Year Flood Zone
- 500 Year Flood Zone
- Hydrography
- Town Boundary
- County Boundary
- Proposed HDD Location
- Proposed Pipe Bridge Location
- Roads
- Rail Line
- Contour - 2'

N

0 100 200

Feet

Transmission Developers Inc.

Champlain Hudson Power Express Project

Champlain Hudson Power Express Inc.

Plan View Map

Terrestrial Route


Sheet 246 of 370


Prepared on 2/27/2012

by: HDR | DTA & TRC

DATA SOURCES: ESRI, NYSDOT, FEMA, NYDEC, NWI, TDI, TRC

R:\Projects\GIS_2009\168272_TDI_Hudson\MXD\USACE\Terrestrial_Route_8x11_usace_2012.mxd

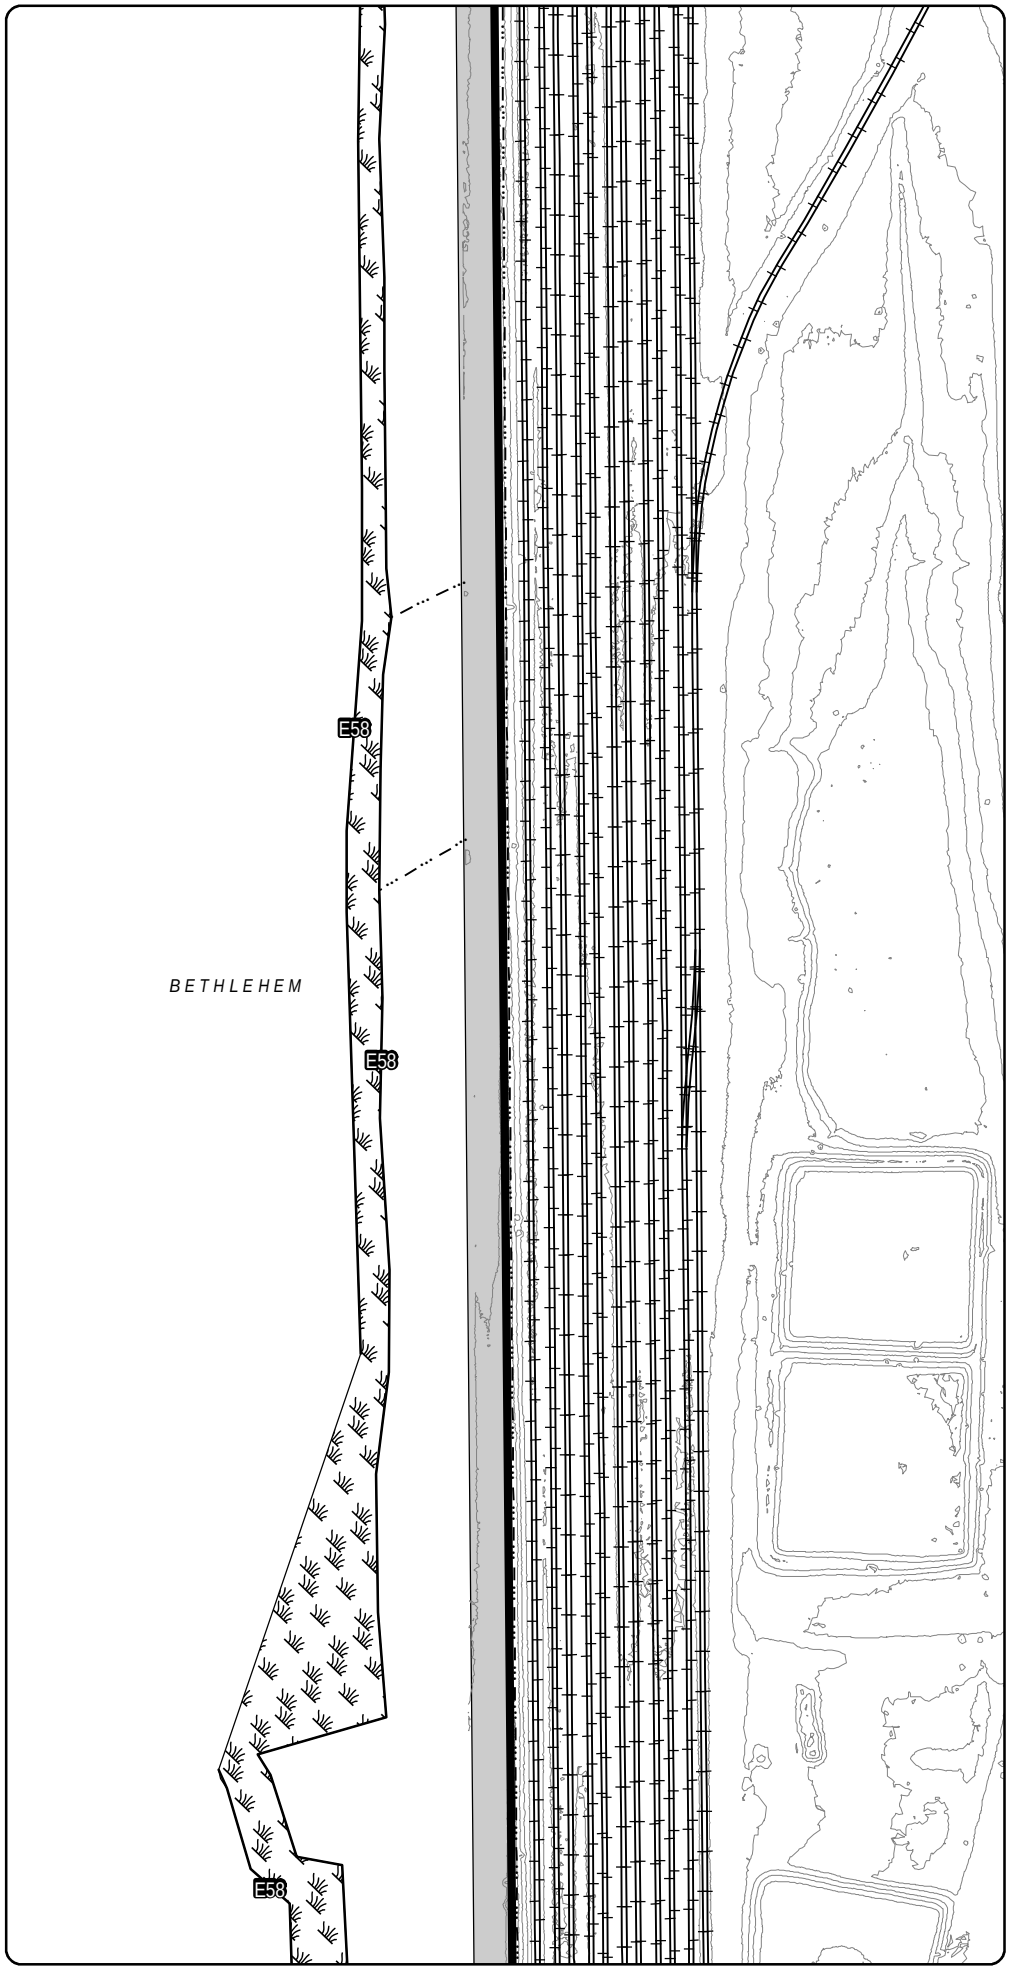

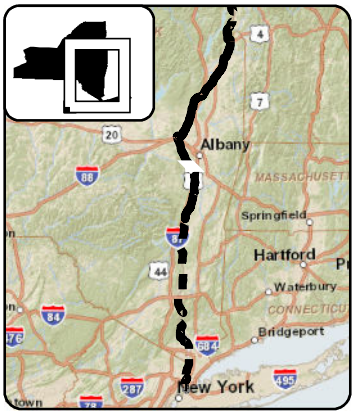

LEGEND

- CHPE Project Milepost
- Proposed CHPE Terrestrial Route HVDC
- Proposed CHPE Submarine Route HVDC
- Proposed CHPE Terrestrial Route HVAC
- Preliminary Construction Corridor
- Perennial Stream Top of Bank
- Intermittent Stream
- Ditch
- Wetland Delineation Line
- Wetland
- 100 Year Flood Zone
- 500 Year Flood Zone
- Hydrography
- Town Boundary
- County Boundary
- Proposed HDD Location
- Proposed Pipe Bridge Location
- Roads
- Rail Line
- Contour - 2'

N

0 100 200

Feet

Transmission Developers Inc.

Champlain Hudson Power Express Project

Champlain Hudson Power Express Inc.

Plan View Map

Terrestrial Route


Sheet 247 of 370


Prepared on 2/27/2012

by: HDR | TDI & TRC

DATA SOURCES: ESRI, NYSDOT, FEMA, NYDEC, NWI, TDI, TRC

R:\Projects\GIS_2009\168272_TDI_Hudson\MXD\USACE\Terrestrial_Route_8x11_usace_2012.mxd

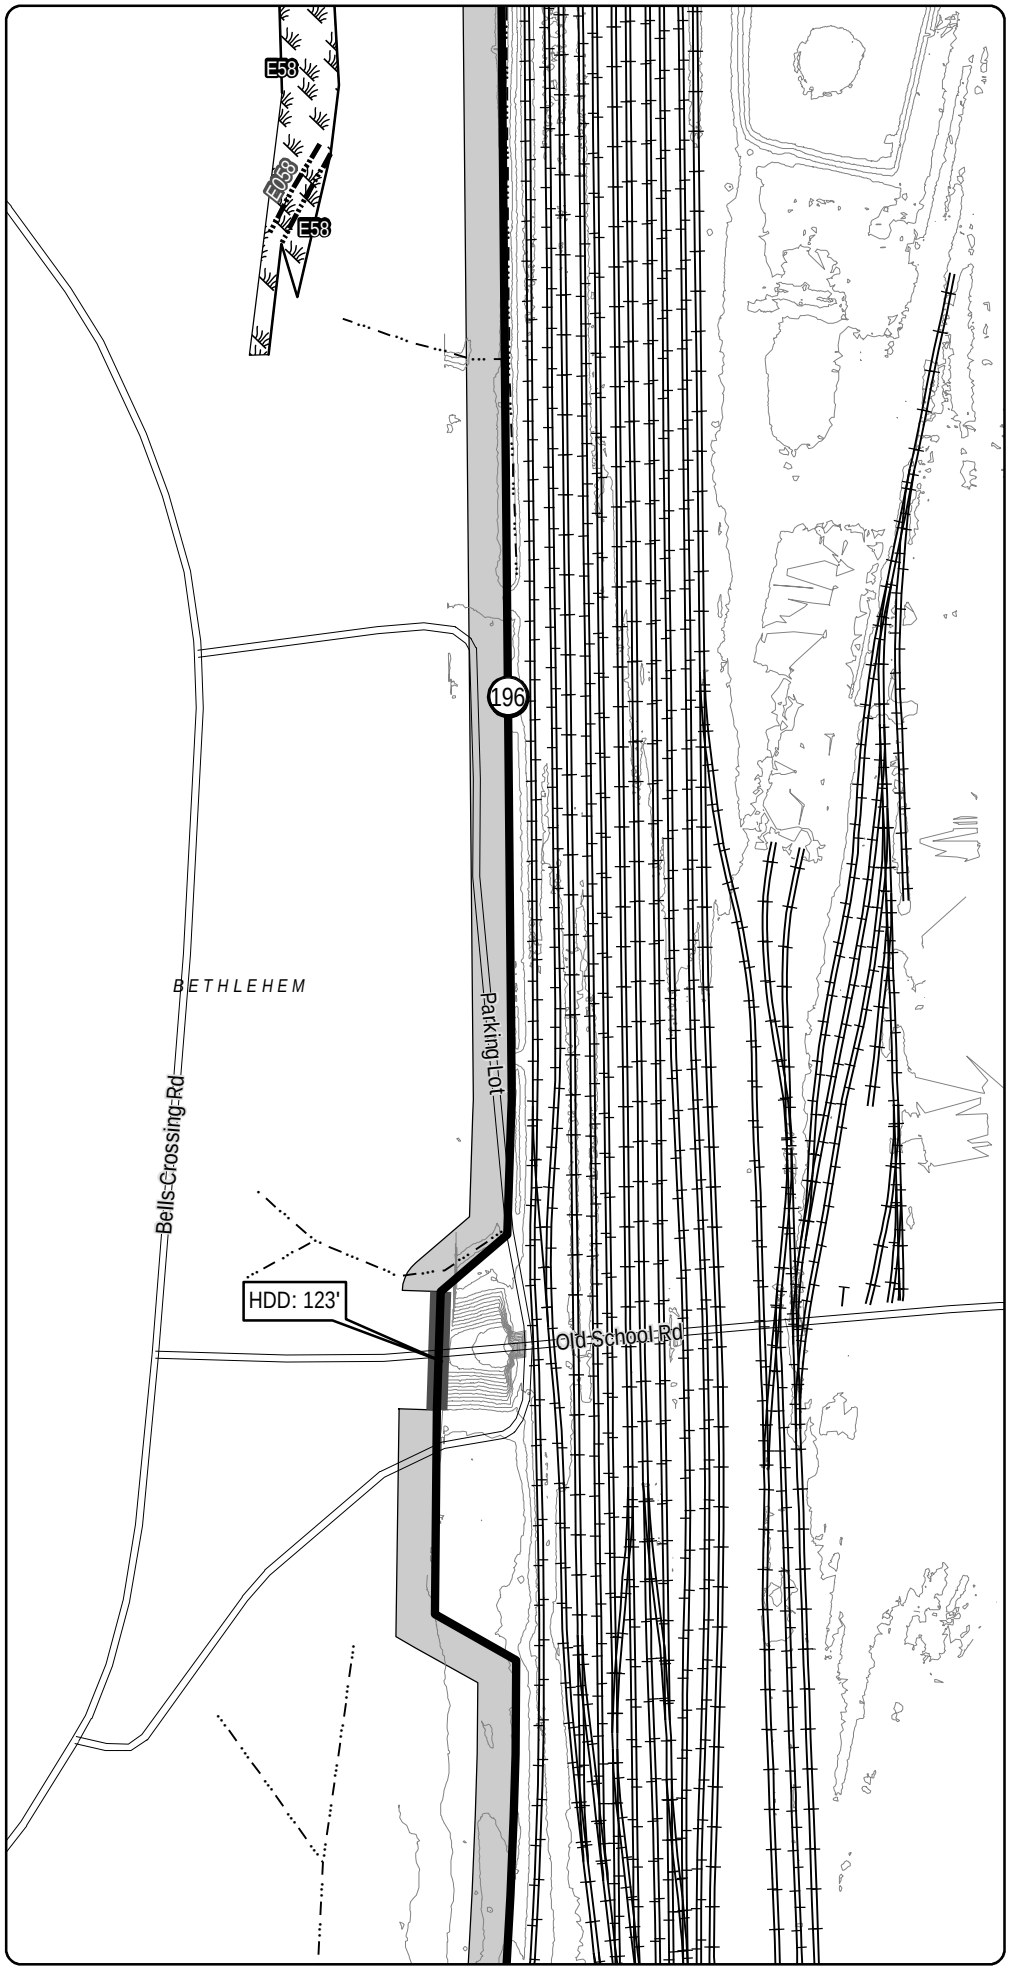

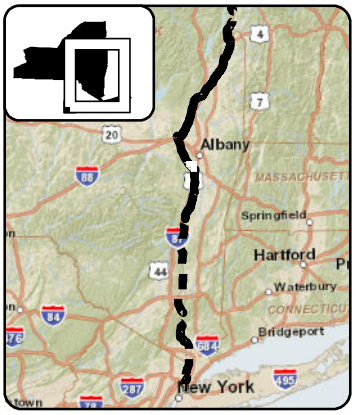

LEGEND

- CHPE Project Milepost
- Proposed CHPE Terrestrial Route HVDC
- Proposed CHPE Submarine Route HVDC
- Proposed CHPE Terrestrial Route HVAC
- Preliminary Construction Corridor
- Perennial Stream Top of Bank
- Intermittent Stream
- Ditch
- Wetland Delineation Line
- Wetland
- 100 Year Flood Zone
- 500 Year Flood Zone
- Hydrography
- Town Boundary
- County Boundary
- Proposed HDD Location
- Proposed Pipe Bridge Location
- Roads
- Rail Line
- Contour - 2'

N

0 100 200

Feet

Transmission Developers Inc.

Champlain Hudson Power Express Project

Champlain Hudson Power Express Inc.

Plan View Map

Terrestrial Route


Sheet 248 of 370


Prepared on 2/27/2012

by: HDR & TRC

DATA SOURCES: ESRI, NYSDOT, FEMA, NYDEC, NWI, TDI, TRC

R:\Projects\GIS_2009\168272_TDI_Hudson\MXD\USACE\Terrestrial_Route_8x11_usace_2012.mxd

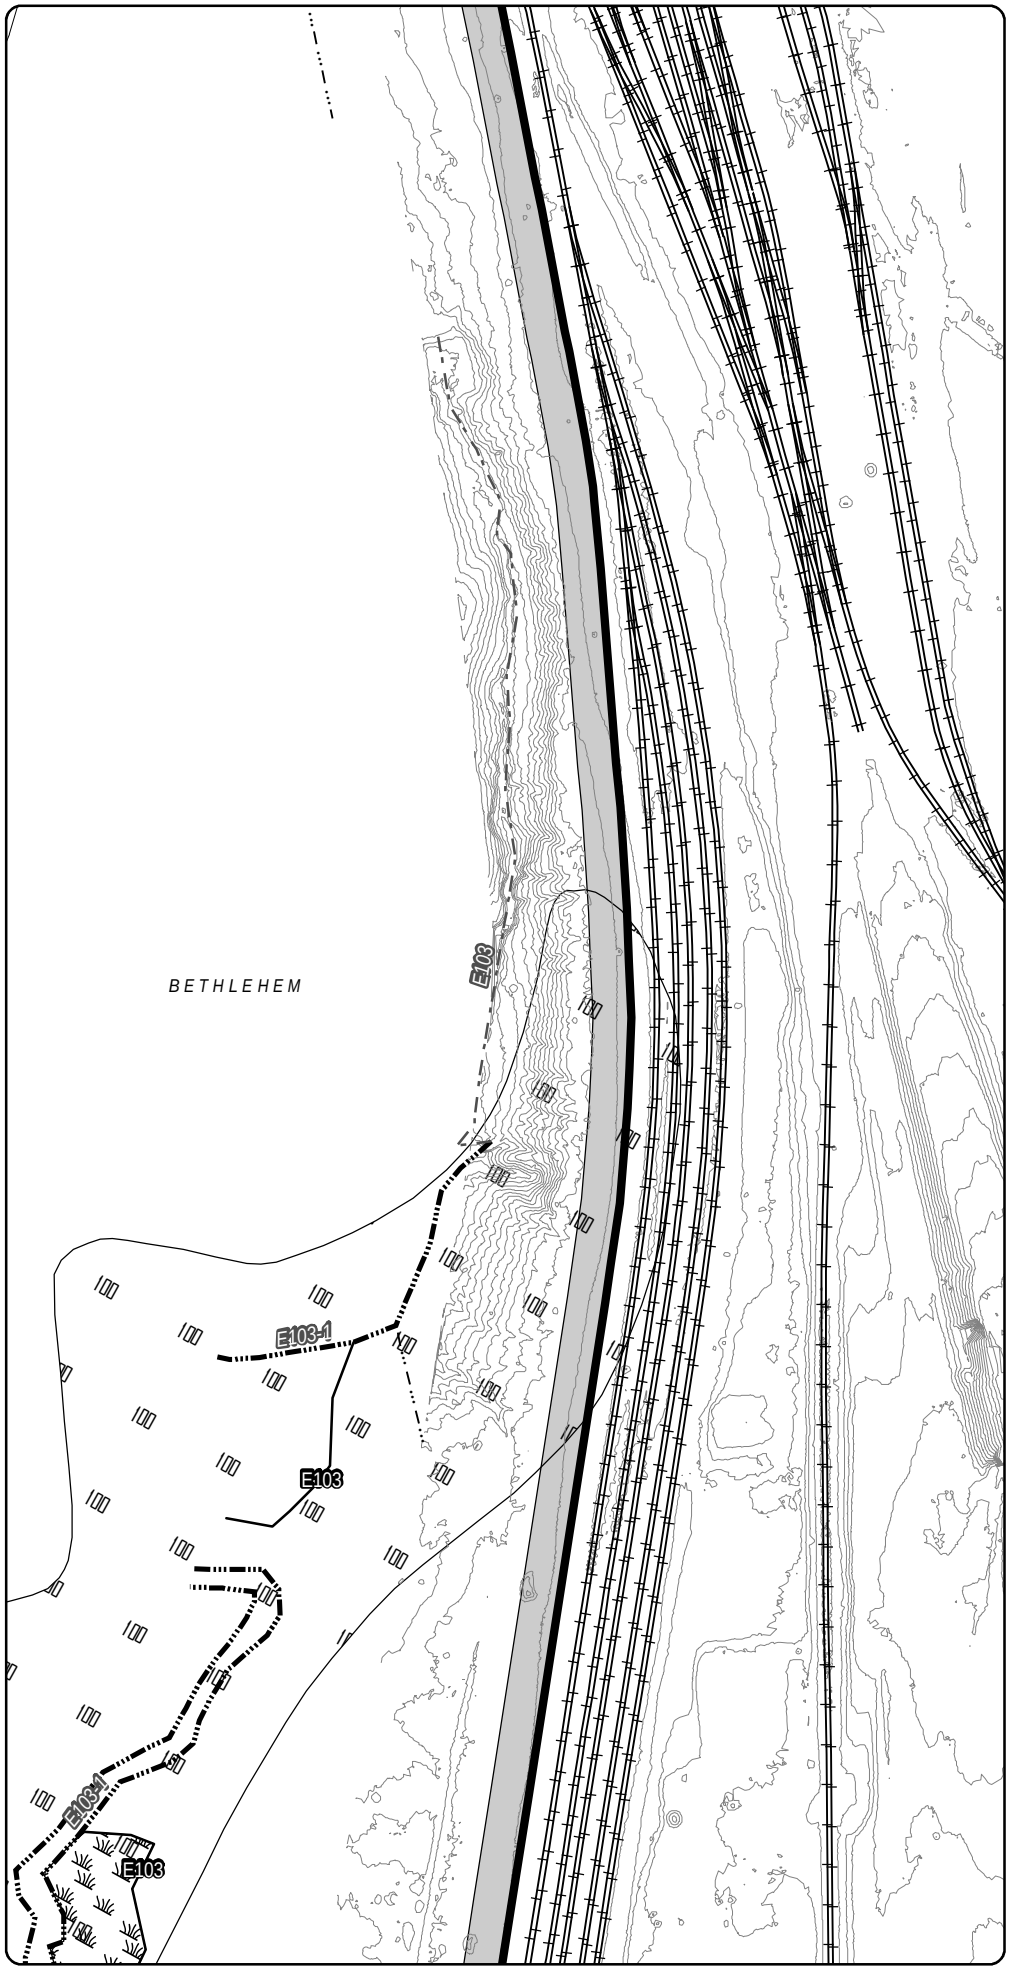

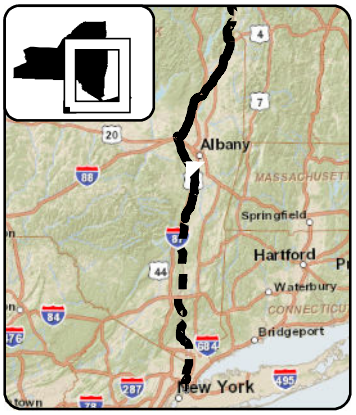

LEGEND

- CHPE Project Milepost
- Proposed CHPE Terrestrial Route HVDC
- Proposed CHPE Submarine Route HVDC
- Proposed CHPE Terrestrial Route HVAC
- Preliminary Construction Corridor
- Perennial Stream Top of Bank
- Intermittent Stream
- Ditch
- Wetland Delineation Line
- Wetland
- 100 Year Flood Zone
- 500 Year Flood Zone
- Hydrography
- Town Boundary
- County Boundary
- Proposed HDD Location
- Proposed Pipe Bridge Location
- Roads
- Rail Line
- Contour - 2'

N

0 100 200

Feet

Transmission Developers Inc.

Champlain Hudson Power Express Project

Champlain Hudson Power Express Inc.

Plan View Map

Terrestrial Route


Sheet 249 of 370


Prepared on 2/27/2012

by: HDR | TDI & TRC

DATA SOURCES: ESRI, NYSDOT, FEMA, NYDEC, NWI, TDI, TRC

R:\Projects\GIS_2009\168272_TDI_Hudson\MXD\USACE\Terrestrial_Route_8x11_usace_2012.mxd

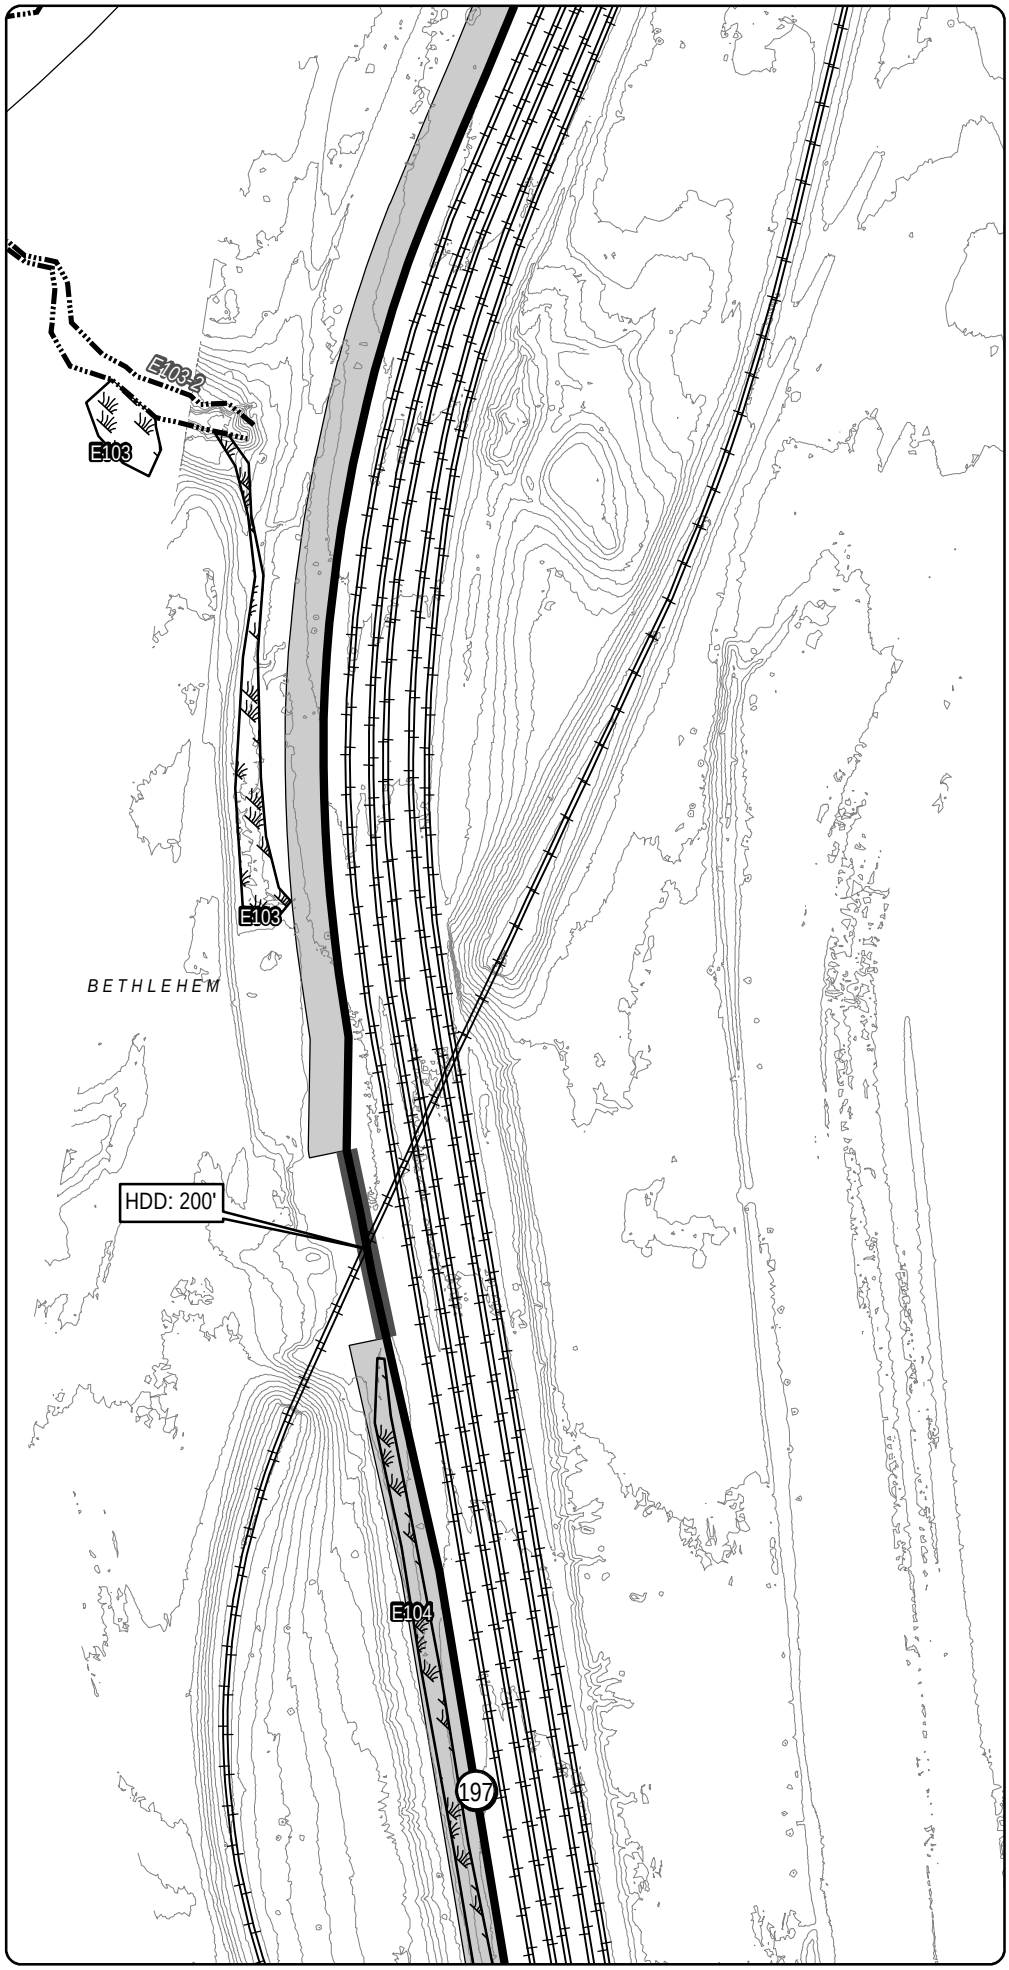

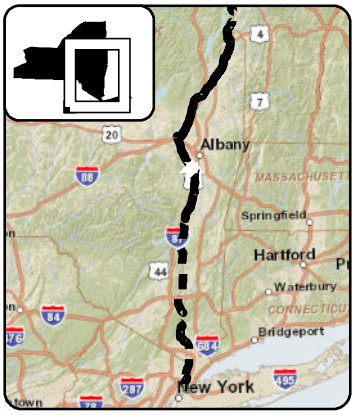

LEGEND

- CHPE Project Milepost
- Proposed CHPE Terrestrial Route HVDC
- Proposed CHPE Submarine Route HVDC
- Proposed CHPE Terrestrial Route HVAC
- Preliminary Construction Corridor
- Perennial Stream Top of Bank
- Intermittent Stream
- Ditch
- Wetland Delineation Line
- Wetland
- 100 Year Flood Zone
- 500 Year Flood Zone
- Hydrography
- Town Boundary
- County Boundary
- Proposed HDD Location
- Proposed Pipe Bridge Location
- Roads
- Rail Line
- Contour - 2'

0 100 200

Feet

Transmission Developers Inc.

Champlain Hudson Power Express Project

Champlain Hudson Power Express Inc.

Plan View Map

Terrestrial Route

Sheet 250 of 370


Prepared on 2/27/2012


by: HDR | TDI & TRC

DATA SOURCES: ESRI, NYSDOT, FEMA, NYDEC, NWI, TDI, TRC

R:\Projects\GIS_2009\168272_TDI_Hudson\MXD\USACE\Terrestrial_Route_8x11_usace_2012.mxd

Sheet 250

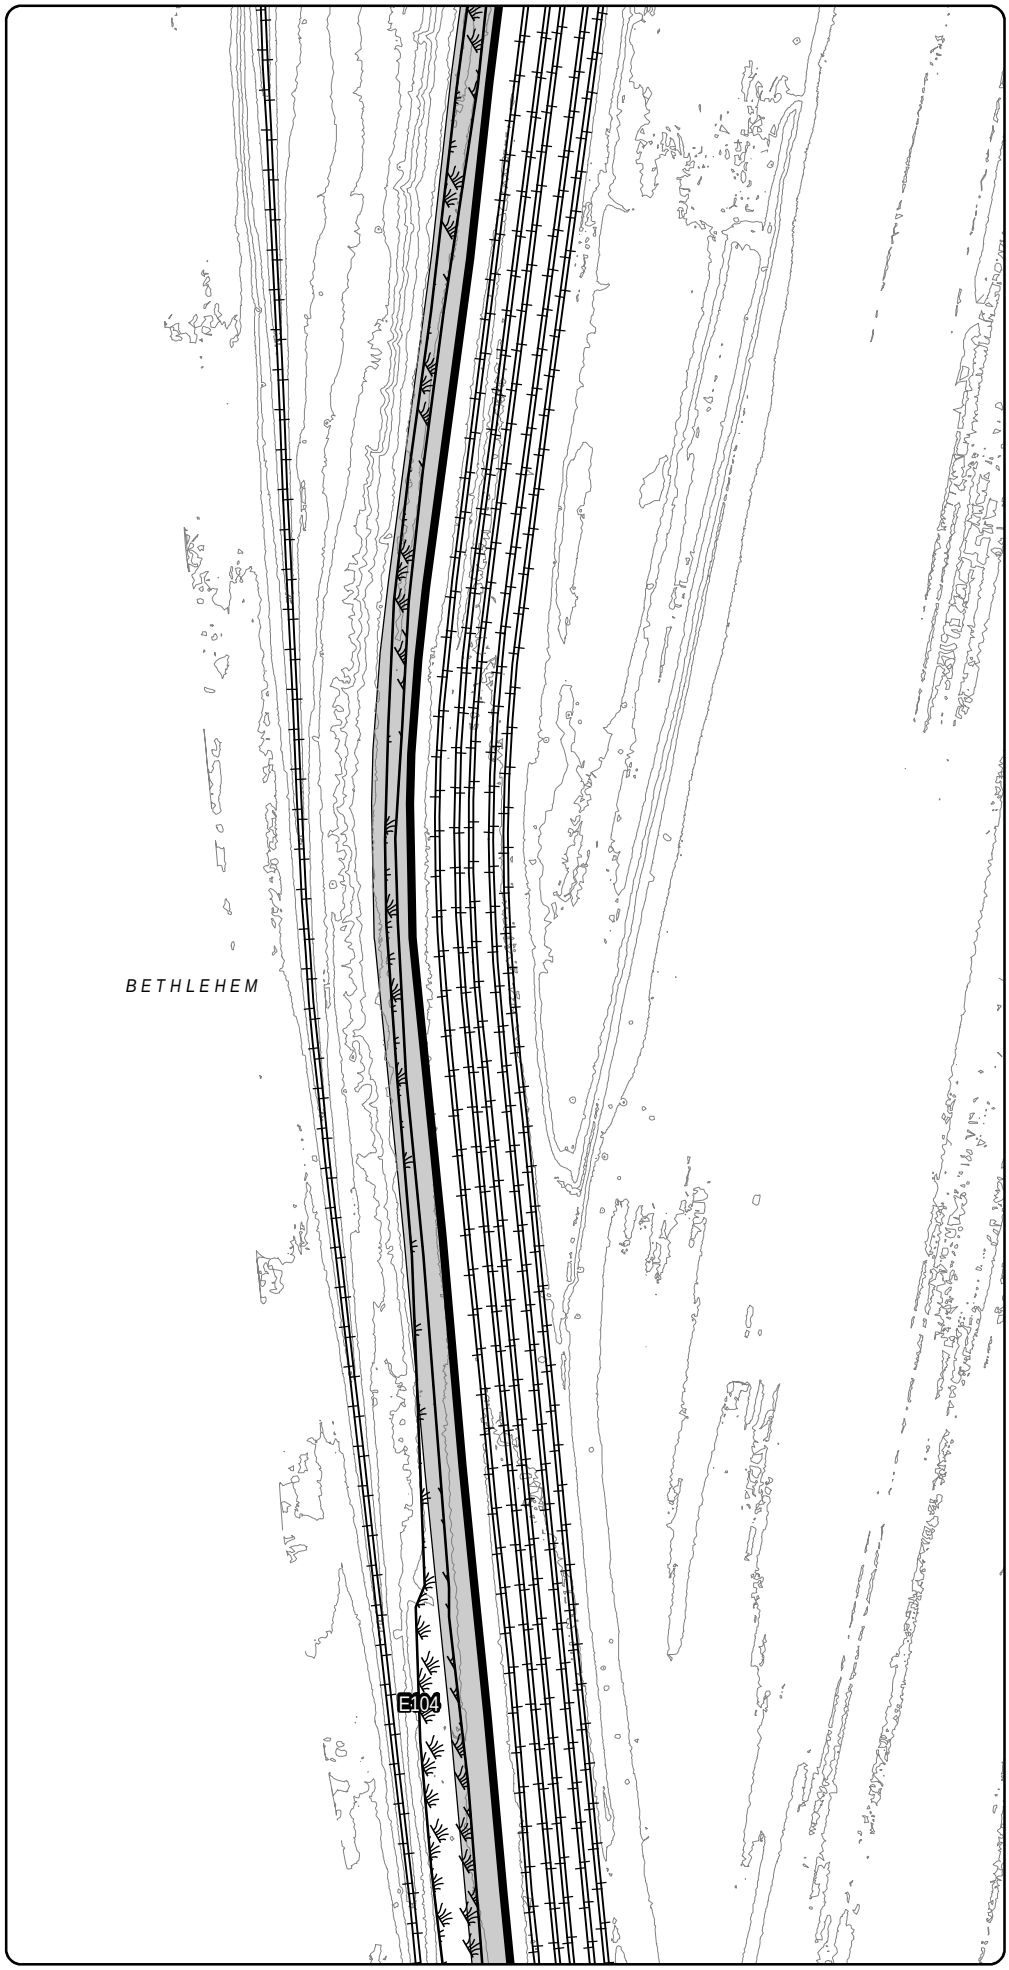

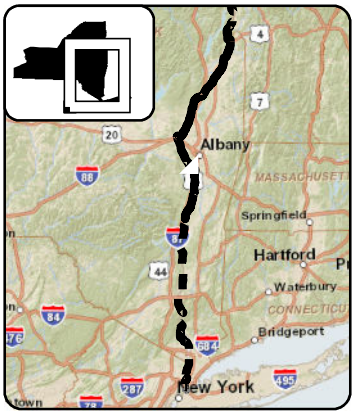

LEGEND

- CHPE Project Milepost
- Proposed CHPE Terrestrial Route HVDC
- Proposed CHPE Submarine Route HVDC
- Proposed CHPE Terrestrial Route HVAC
- Preliminary Construction Corridor
- Perennial Stream Top of Bank
- Intermittent Stream
- Ditch
- Wetland Delineation Line
- Wetland
- 100 Year Flood Zone
- 500 Year Flood Zone
- Hydrography
- Town Boundary
- County Boundary
- Proposed HDD Location
- Proposed Pipe Bridge Location
- Roads
- Rail Line
- Contour - 2'

N

0 100 200

Feet

Transmission Developers Inc.

Champlain Hudson Power Express Project

Champlain Hudson Power Express Inc.

Plan View Map

Terrestrial Route

Sheet 251 of 370

Prepared on 2/27/2012


by: HDR | TDI & TRC


DATA SOURCES: ESRI, NYSDOT, FEMA, NYDEC, NWI, TDI, TRC

Sheet 252

R:\Projects\GIS_2009\168272_TDI_Hudson\MXD\USACE\Terrestrial_Route_8x11_usace_2012.mxd

Sheet 251

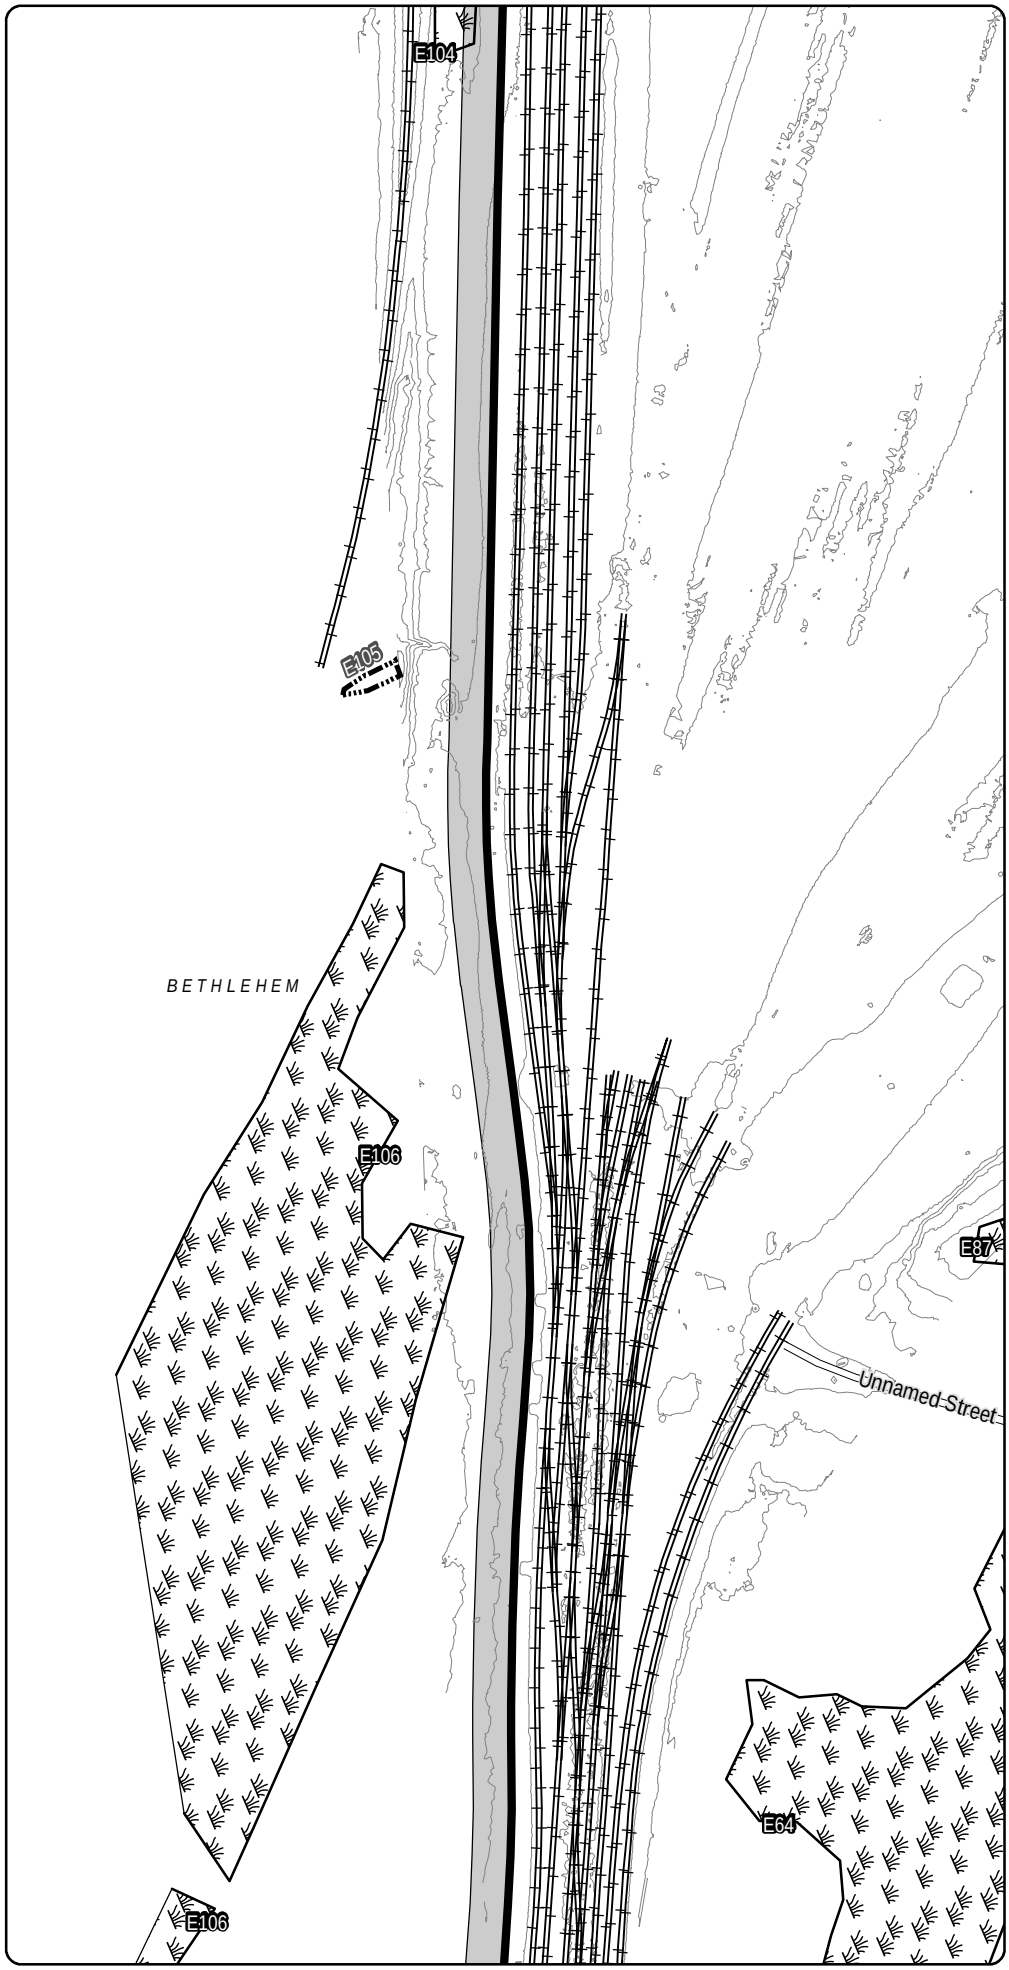

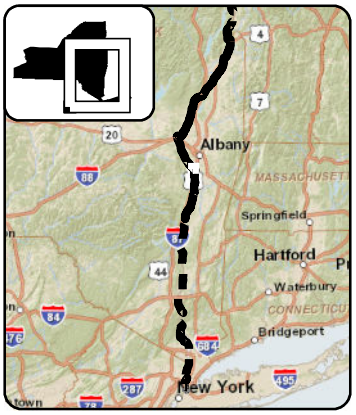

LEGEND

- CHPE Project Milepost
- Proposed CHPE Terrestrial Route HVDC
- Proposed CHPE Submarine Route HVDC
- Proposed CHPE Terrestrial Route HVAC
- Preliminary Construction Corridor
- Perennial Stream Top of Bank
- Intermittent Stream
- Ditch
- Wetland Delineation Line
- Wetland
- 100 Year Flood Zone
- 500 Year Flood Zone
- Hydrography
- Town Boundary
- County Boundary
- Proposed HDD Location
- Proposed Pipe Bridge Location
- Roads
- Rail Line
- Contour - 2'

0 100 200

Feet

Transmission Developers Inc.

Champlain Hudson Power Express Project

Champlain Hudson Power Express Inc.

Plan View Map

Terrestrial Route

Sheet 252 of 370


Prepared on 2/27/2012


by: HDR | TDI & TRC

DATA SOURCES: ESRI, NYSDOT, FEMA, NYDEC, NWI, TDI, TRC

Sheet 253

R:\Projects\GIS_2009\168272_TDI_Hudson\MXD\USACE\Terrestrial_Route_8x11_usace_2012.mxd

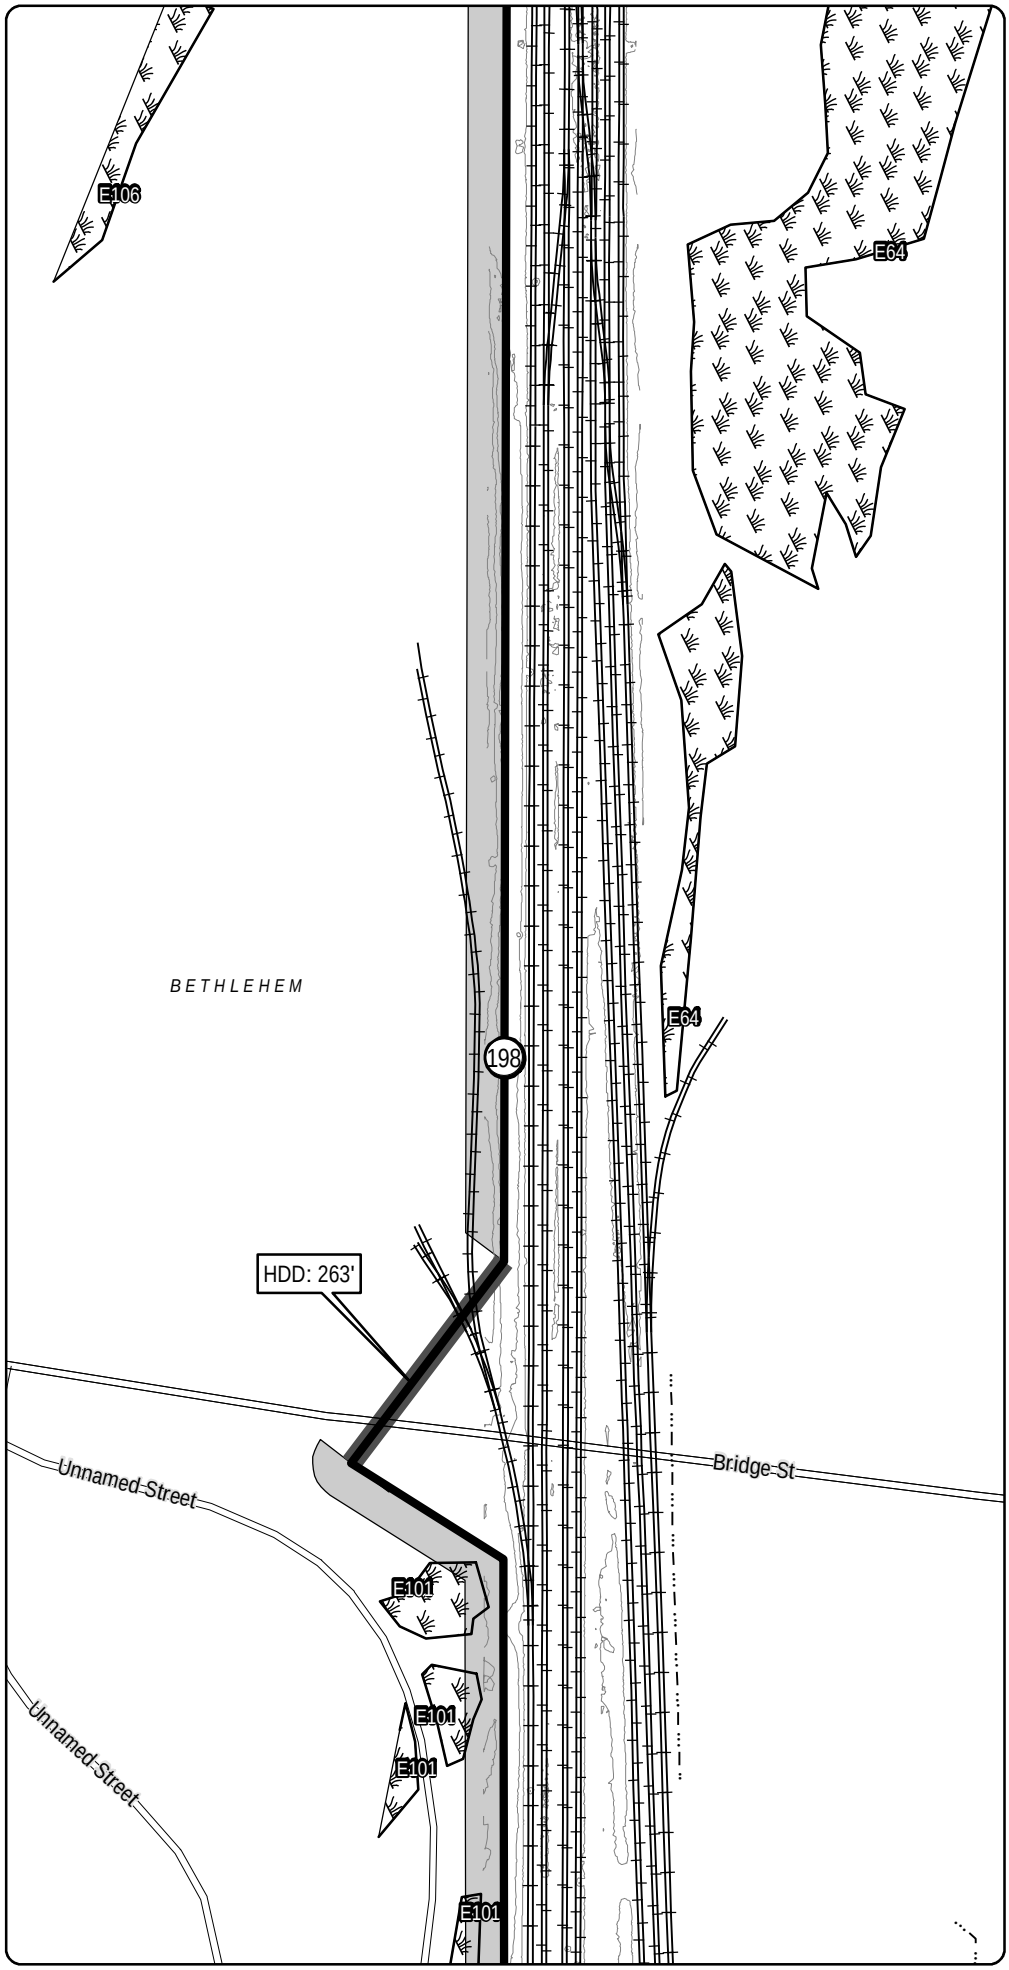

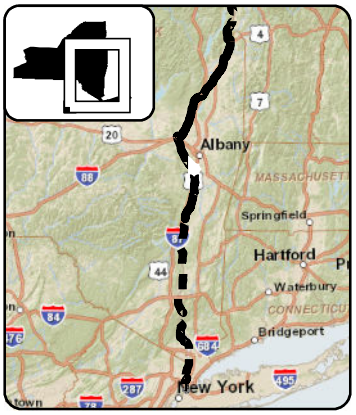

LEGEND

- CHPE Project Milepost
- Proposed CHPE Terrestrial Route HVDC
- Proposed CHPE Submarine Route HVDC
- Proposed CHPE Terrestrial Route HVAC
- Preliminary Construction Corridor
- Perennial Stream Top of Bank
- Intermittent Stream
- Ditch
- Wetland Delineation Line
- Wetland
- 100 Year Flood Zone
- 500 Year Flood Zone
- Hydrography
- Town Boundary
- County Boundary
- Proposed HDD Location
- Proposed Pipe Bridge Location
- Roads
- Rail Line
- Contour - 2'

0 100 200

Feet

Transmission Developers Inc.

Champlain Hudson Power Express Project

Champlain Hudson Power Express Inc.

Plan View Map

Terrestrial Route

Sheet 253 of 370


Prepared on 2/27/2012


by: HDR | TDI & TRC

DATA SOURCES: ESRI, NYSDOT, FEMA, NYDEC, NWI, TDI, TRC

R:\Projects\GIS_2009\168272_TDI_Hudson\MXD\USACE\Terrestrial_Route_8x11_usace_2012.mxd

Sheet 253

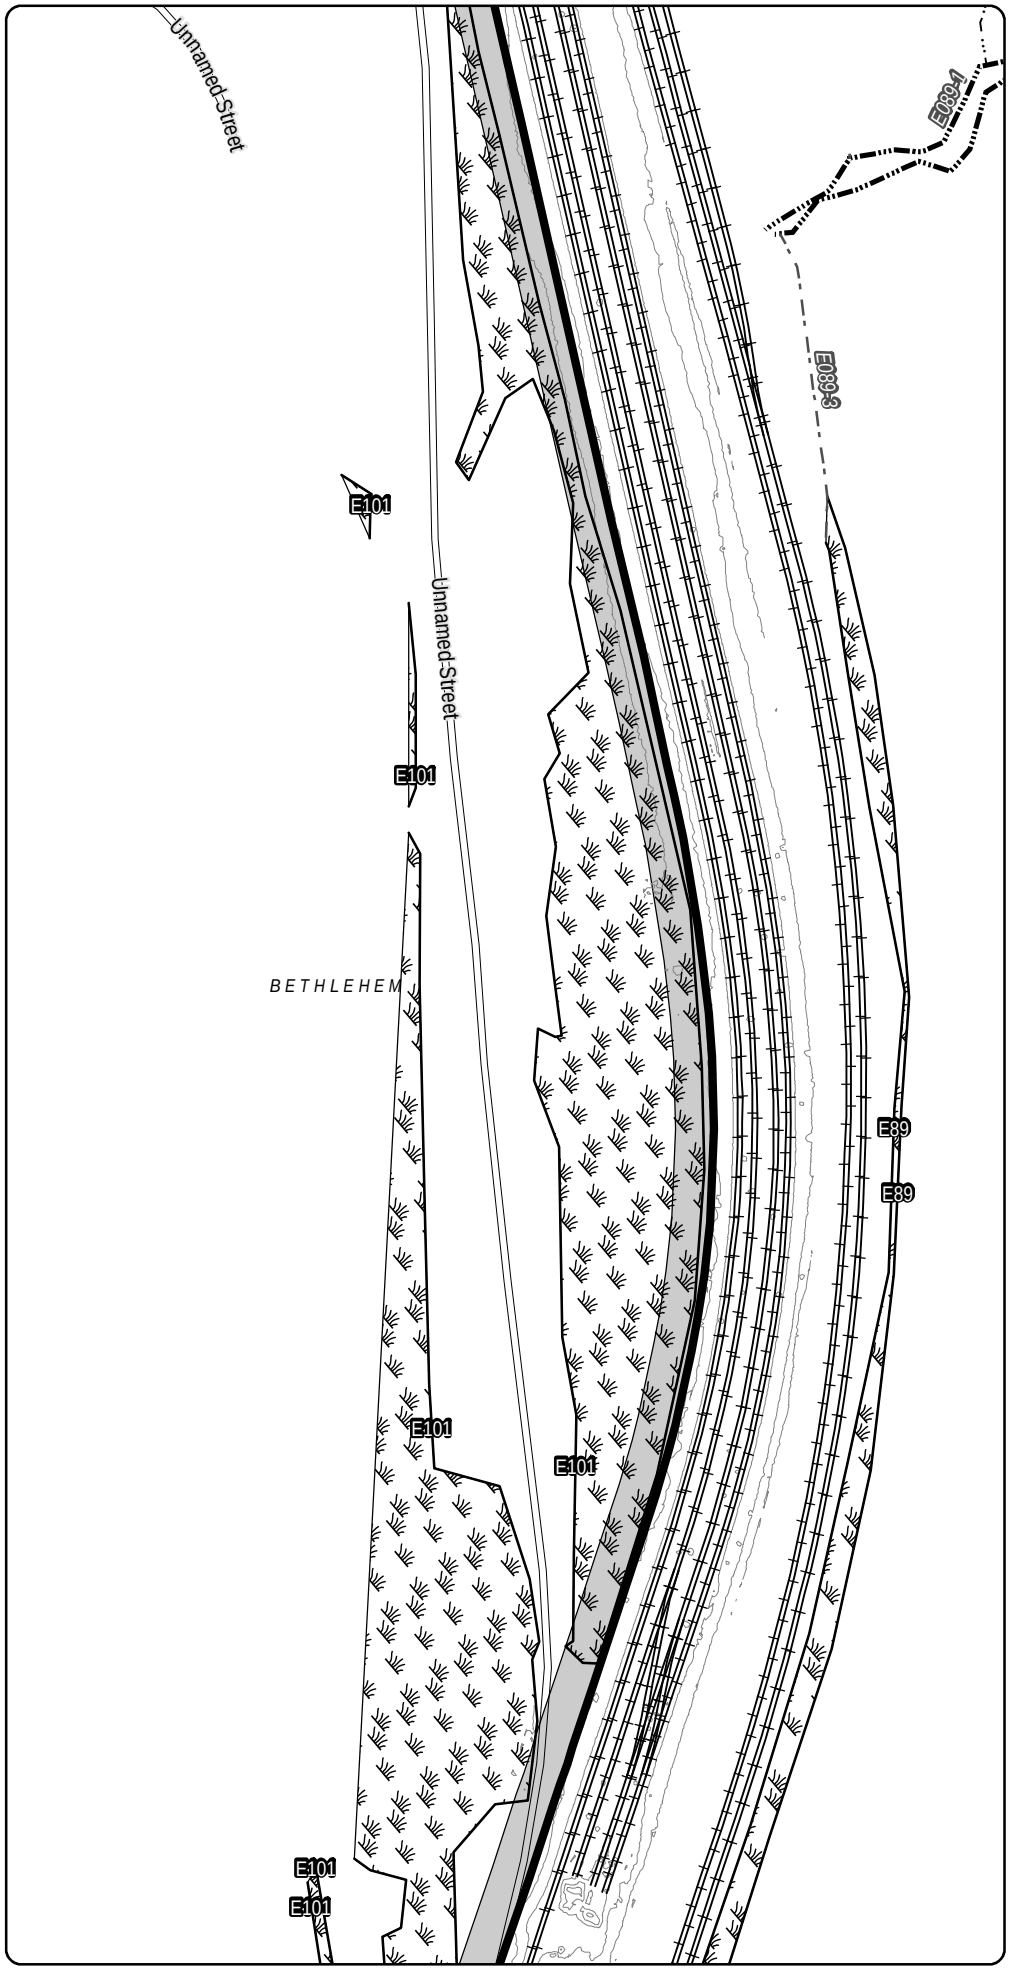

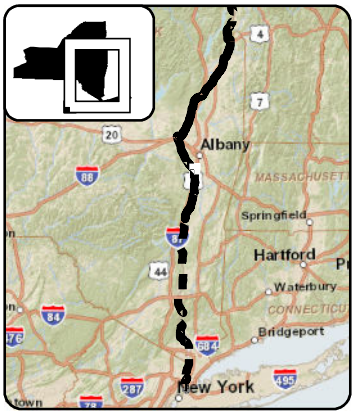

LEGEND

- CHPE Project Milepost
- Proposed CHPE Terrestrial Route HVDC
- Proposed CHPE Submarine Route HVDC
- Proposed CHPE Terrestrial Route HVAC
- Preliminary Construction Corridor
- Perennial Stream Top of Bank
- Intermittent Stream
- Ditch
- Wetland Delineation Line
- Wetland
- 100 Year Flood Zone
- 500 Year Flood Zone
- Hydrography
- Town Boundary
- County Boundary
- Proposed HDD Location
- Proposed Pipe Bridge Location
- Roads
- Rail Line
- Contour - 2'

0 100 200

Feet

Transmission Developers Inc.

Champlain Hudson Power Express Project

Champlain Hudson Power Express Inc.

Plan View Map

Terrestrial Route

Sheet 254 of 370

Prepared on 2/27/2012


by: HDR | TDI & TRC


DATA SOURCES: ESRI, NYSDOT, FEMA, NYDEC, NWI, TDI, TRC

Sheet 255

R:\Projects\GIS_2009\168272_TDI_Hudson\MXD\USACE\Terrestrial_Route_8x11_usace_2012.mxd

Sheet 254

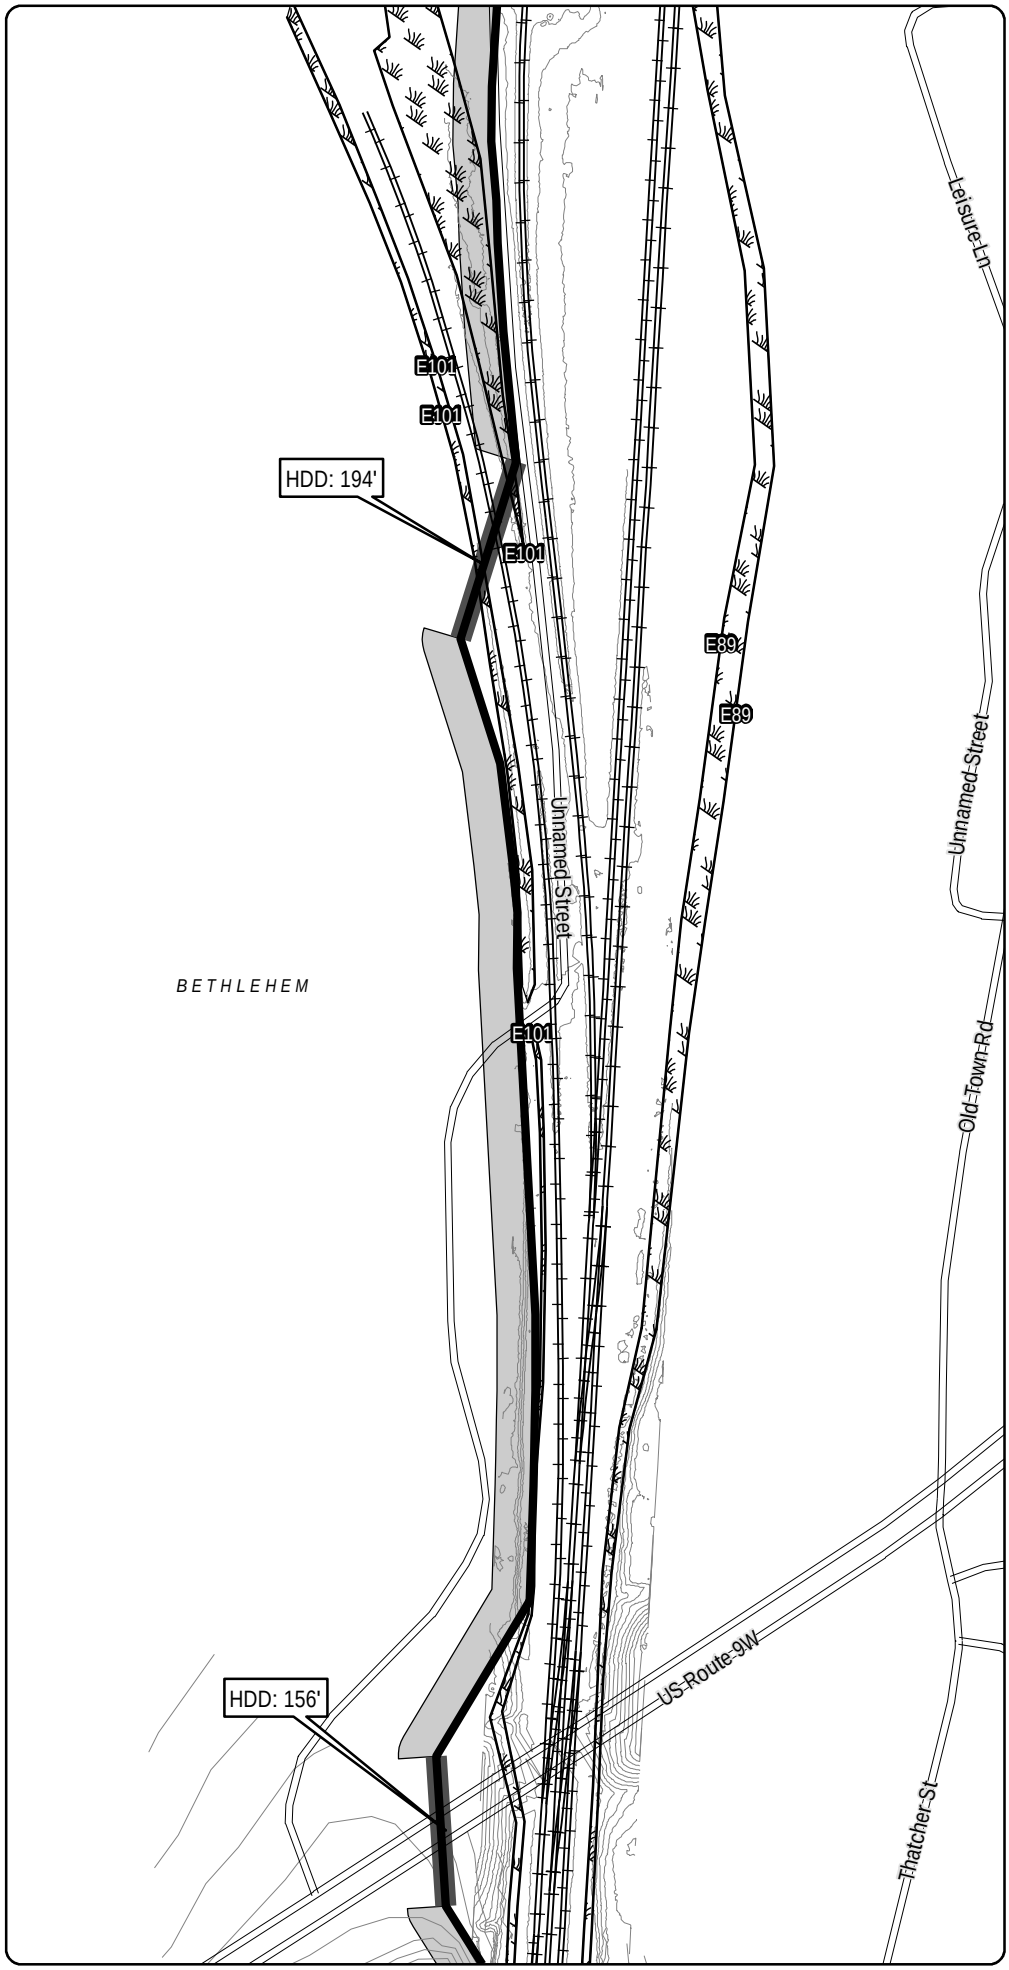

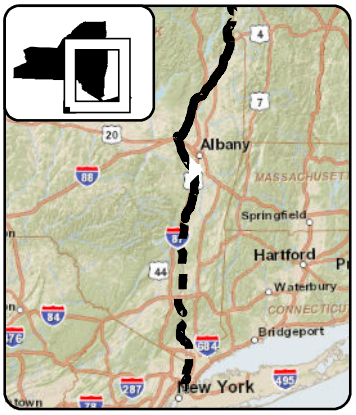

LEGEND

- CHPE Project Milepost
- Proposed CHPE Terrestrial Route HVDC
- Proposed CHPE Submarine Route HVDC
- Proposed CHPE Terrestrial Route HVAC
- Preliminary Construction Corridor
- Perennial Stream Top of Bank
- Intermittent Stream
- Ditch
- Wetland Delineation Line
- Wetland
- 100 Year Flood Zone
- 500 Year Flood Zone
- Hydrography
- Town Boundary
- County Boundary
- Proposed HDD Location
- Proposed Pipe Bridge Location
- Roads
- Rail Line
- Contour - 2'

N

0 100 200

Feet

Transmission Developers Inc.

Champlain Hudson Power Express Project

Champlain Hudson Power Express Inc.

Plan View Map

Terrestrial Route

Sheet 255 of 370


Prepared on 2/27/2012


by: HDR | TDI & TRC

DATA SOURCES: ESRI, NYSDOT, FEMA, NYDEC, NWI, TDI, TRC

Sheet 256

R:\Projects\GIS_2009\168272_TDI_Hudson\MXD\USACE\Terrestrial_Route_8x11_usace_2012.mxd

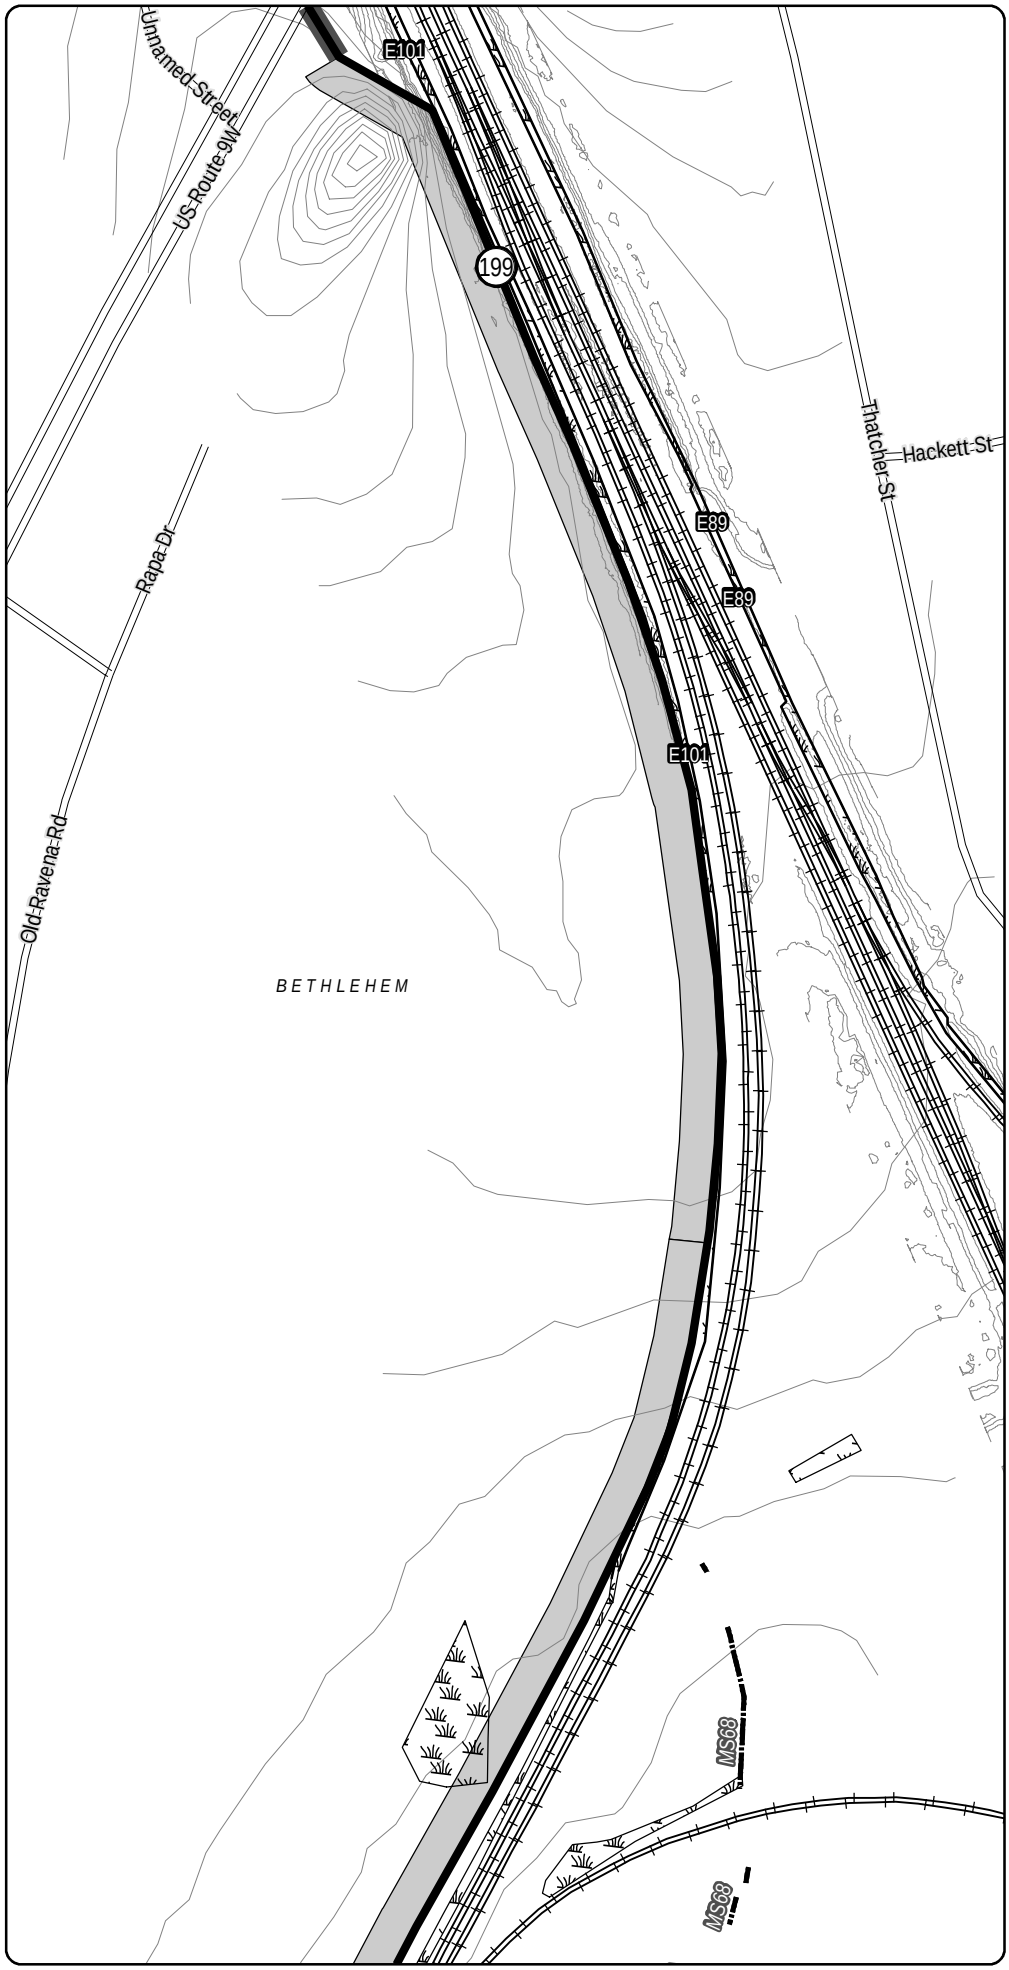

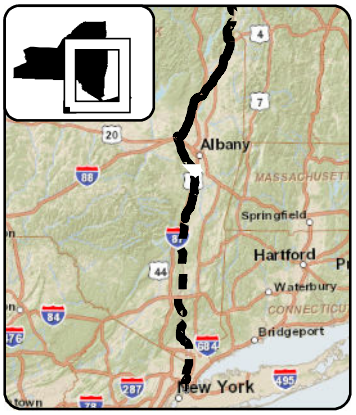

LEGEND

- CHPE Project Milepost
- Proposed CHPE Terrestrial Route HVDC
- Proposed CHPE Submarine Route HVDC
- Proposed CHPE Terrestrial Route HVAC
- Preliminary Construction Corridor
- Perennial Stream Top of Bank
- Intermittent Stream
- Ditch
- Wetland Delineation Line
- Wetland
- 100 Year Flood Zone
- 500 Year Flood Zone
- Hydrography
- Town Boundary
- County Boundary
- Proposed HDD Location
- Proposed Pipe Bridge Location
- Roads
- Rail Line
- Contour - 2'

N

0 100 200

Feet

Transmission Developers Inc.

Champlain Hudson Power Express Project

Champlain Hudson Power Express Inc.

Plan View Map

Terrestrial Route


Sheet 256 of 370


Prepared on 2/27/2012

by: HDR | TDI & TRC

DATA SOURCES: ESRI, NYSDOT, FEMA, NYDEC, NWI, TDI, TRC

R:\Projects\GIS_2009\168272_TDI_Hudson\MXD\USACE\Terrestrial_Route_8x11_usace_2012.mxd

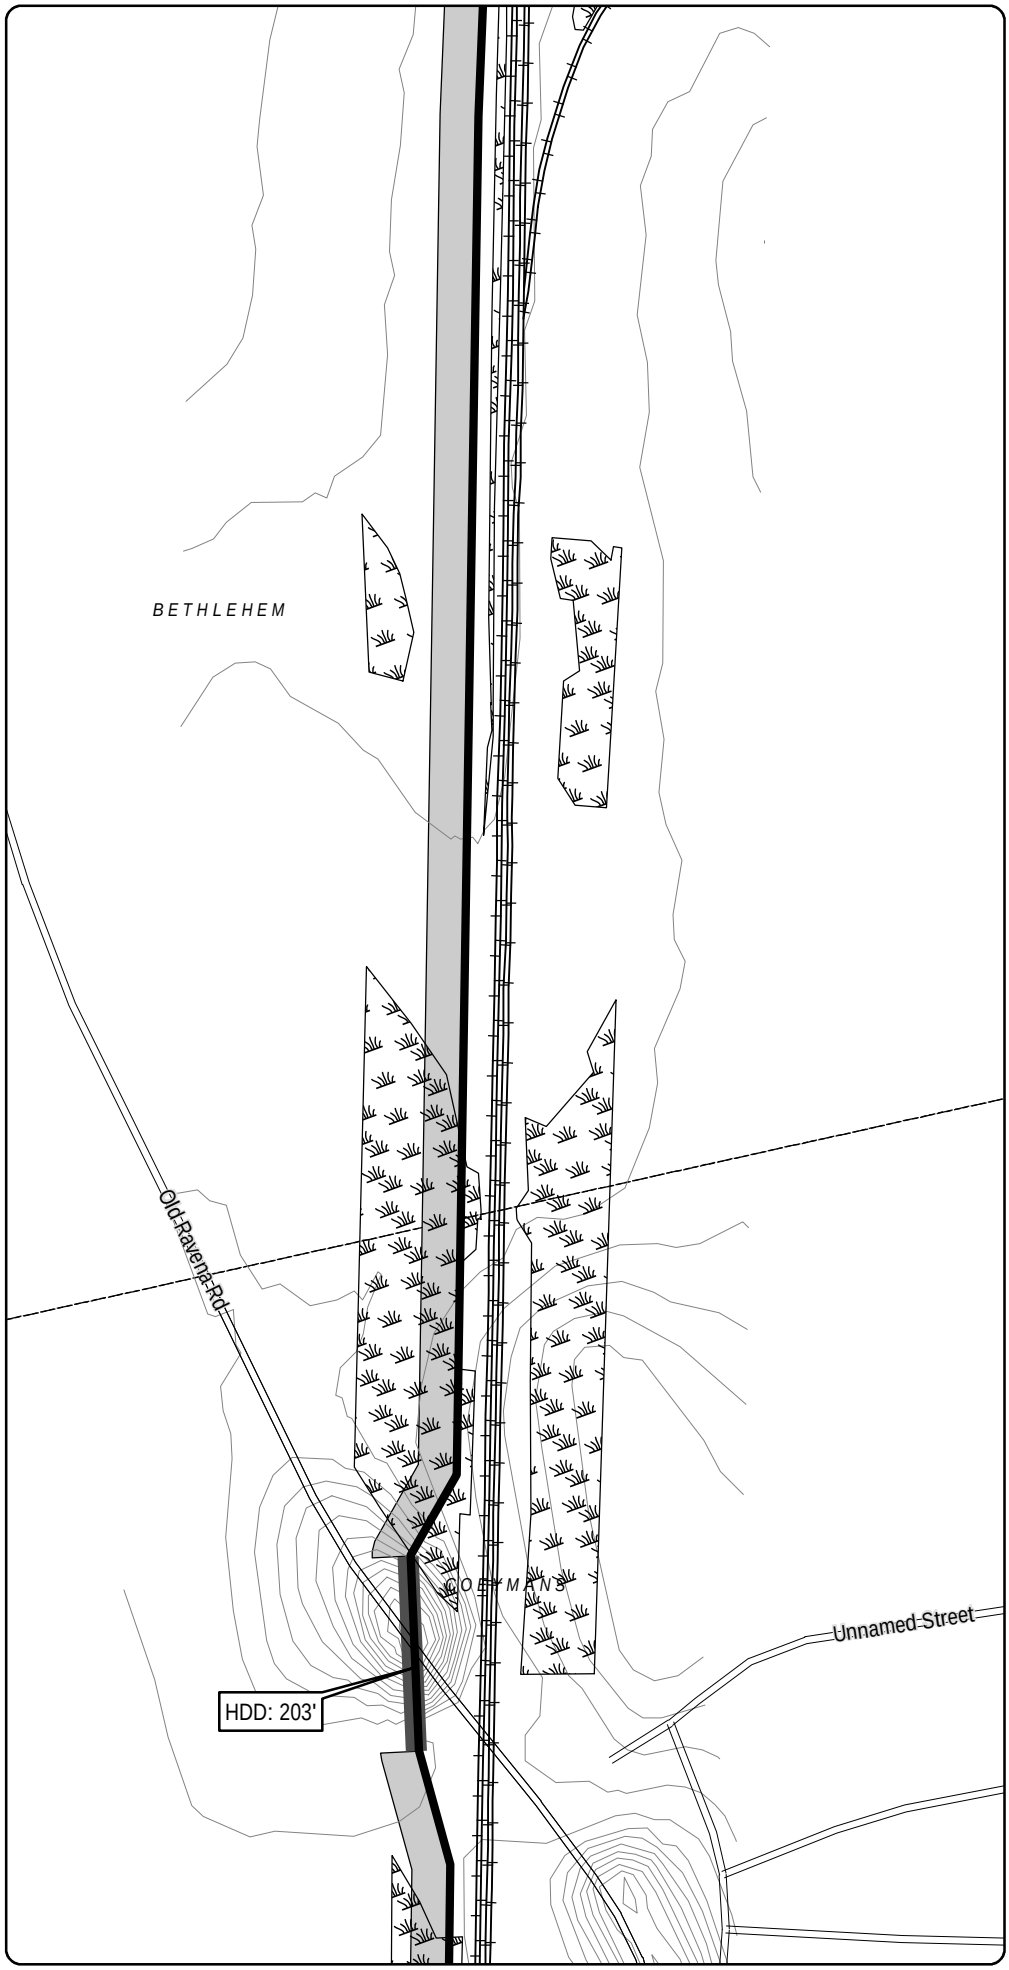

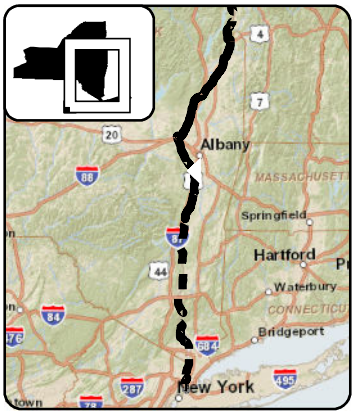

LEGEND

- CHPE Project Milepost
- Proposed CHPE Terrestrial Route HVDC
- Proposed CHPE Submarine Route HVDC
- Proposed CHPE Terrestrial Route HVAC
- Preliminary Construction Corridor
- Perennial Stream Top of Bank
- Intermittent Stream
- Ditch
- Wetland Delineation Line
- Wetland
- 100 Year Flood Zone
- 500 Year Flood Zone
- Hydrography
- Town Boundary
- County Boundary
- Proposed HDD Location
- Proposed Pipe Bridge Location
- Roads
- Rail Line
- Contour - 2'

N

0 100 200

Feet

Transmission Developers Inc.

Champlain Hudson Power Express Project

Champlain Hudson Power Express Inc.

Plan View Map

Terrestrial Route

Sheet 257 of 370


Prepared on 2/27/2012


by: HDR & TRC

DATA SOURCES: ESRI, NYSDOT, FEMA, NYDEC, NWI, TDI, TRC

R:\Projects\GIS_2009\168272_TDI_Hudson\MXD\USACE\Terrestrial_Route_8x11_usace_2012.mxd

Sheet 257

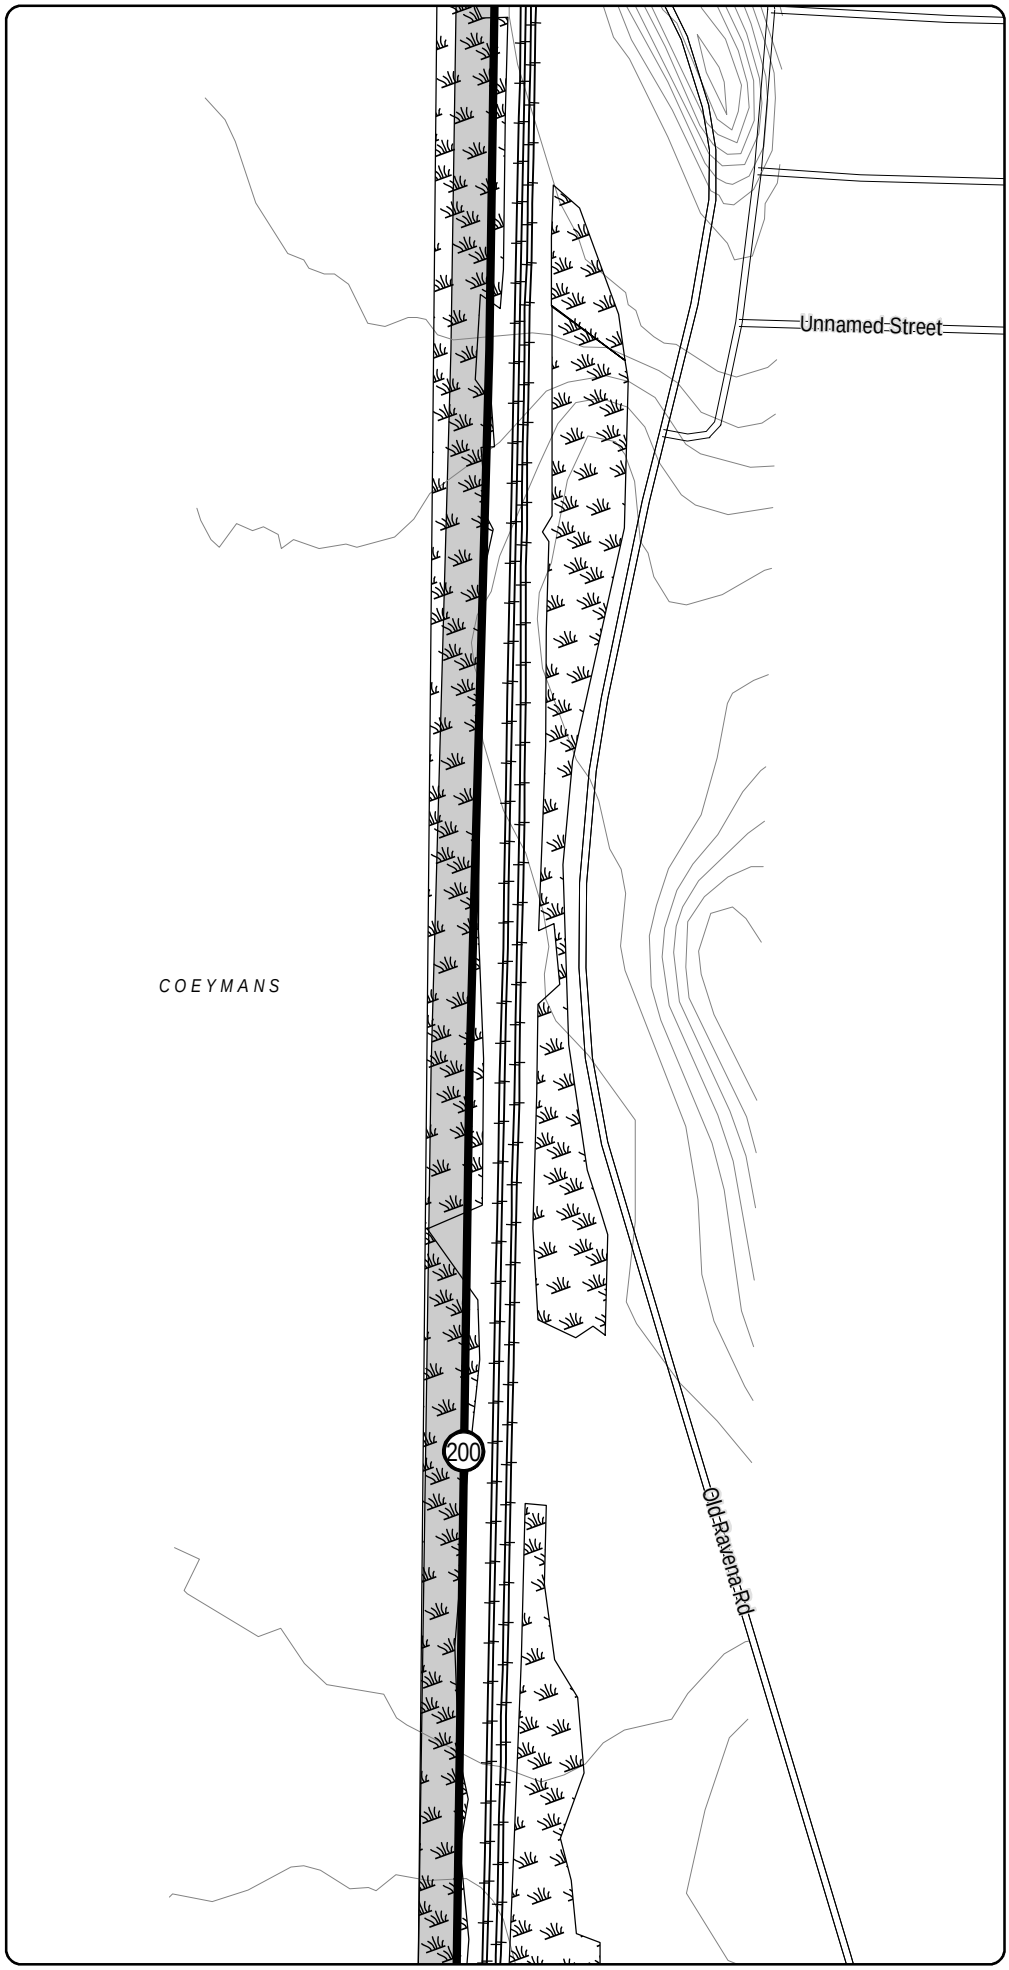

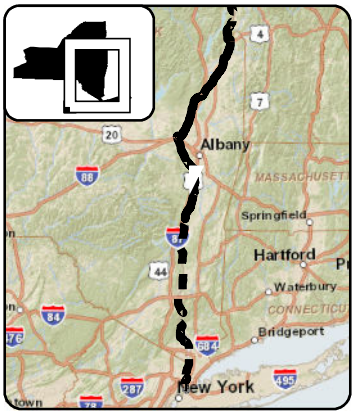

LEGEND

- CHPE Project Milepost
- Proposed CHPE Terrestrial Route HVDC
- Proposed CHPE Submarine Route HVDC
- Proposed CHPE Terrestrial Route HVAC
- Preliminary Construction Corridor
- Perennial Stream Top of Bank
- Intermittent Stream
- Ditch
- Wetland Delineation Line
- Wetland
- 100 Year Flood Zone
- 500 Year Flood Zone
- Hydrography
- Town Boundary
- County Boundary
- Proposed HDD Location
- Proposed Pipe Bridge Location
- Roads
- Rail Line
- Contour - 2'

N

0 100 200

Feet

Transmission Developers Inc.

Champlain Hudson Power Express Project

Champlain Hudson Power Express Inc.

Plan View Map

Terrestrial Route

Sheet 258 of 370


Prepared on 2/27/2012


by: HDR | TRC & TRC

DATA SOURCES: ESRI, NYSDOT, FEMA, NYDEC, NWI, TDI, TRC

Sheet 259

R:\Projects\GIS_2009\168272_TDI_Hudson\MXD\USACE\Terrestrial_Route_8x11_usace_2012.mxd

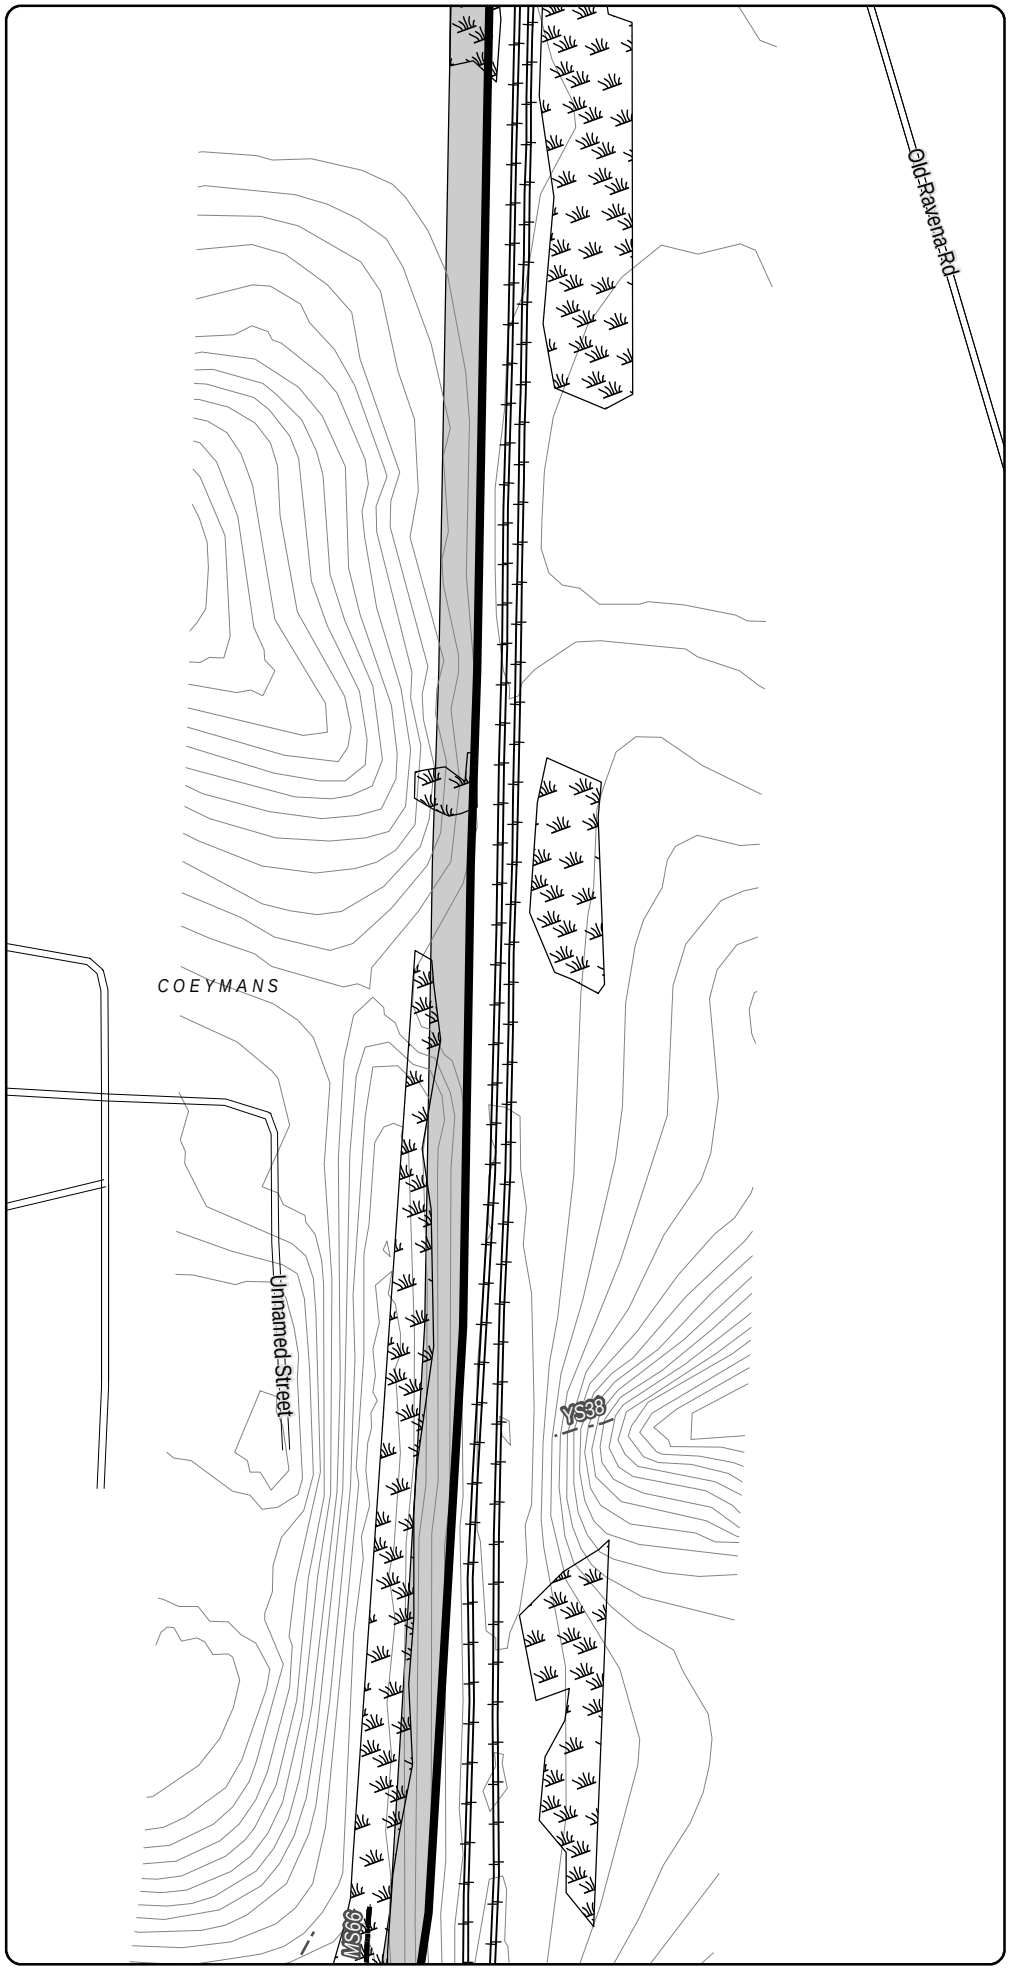

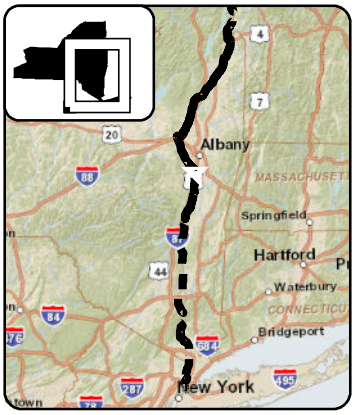

LEGEND

- CHPE Project Milepost
- Proposed CHPE Terrestrial Route HVDC
- Proposed CHPE Submarine Route HVDC
- Proposed CHPE Terrestrial Route HVAC
- Preliminary Construction Corridor
- Perennial Stream Top of Bank
- Intermittent Stream
- Ditch
- Wetland Delineation Line
- Wetland
- 100 Year Flood Zone
- 500 Year Flood Zone
- Hydrography
- Town Boundary
- County Boundary
- Proposed HDD Location
- Proposed Pipe Bridge Location
- Roads
- Rail Line
- Contour - 2'

N

0 100 200

Feet

Transmission Developers Inc.

Champlain Hudson Power Express Project

Champlain Hudson Power Express Inc.

Plan View Map

Terrestrial Route

Sheet 259 of 370


Prepared on 2/27/2012


by: HDR | TRC & TRC

R:\Projects\GIS_2009\168272_TDI_Hudson\MXD\USACE\Terrestrial_Route_8x11_usace_2012.mxd

DATA SOURCES: ESRI, NYSDOT, FEMA, NYDEC, NWI, TDI, TRC

Sheet 259

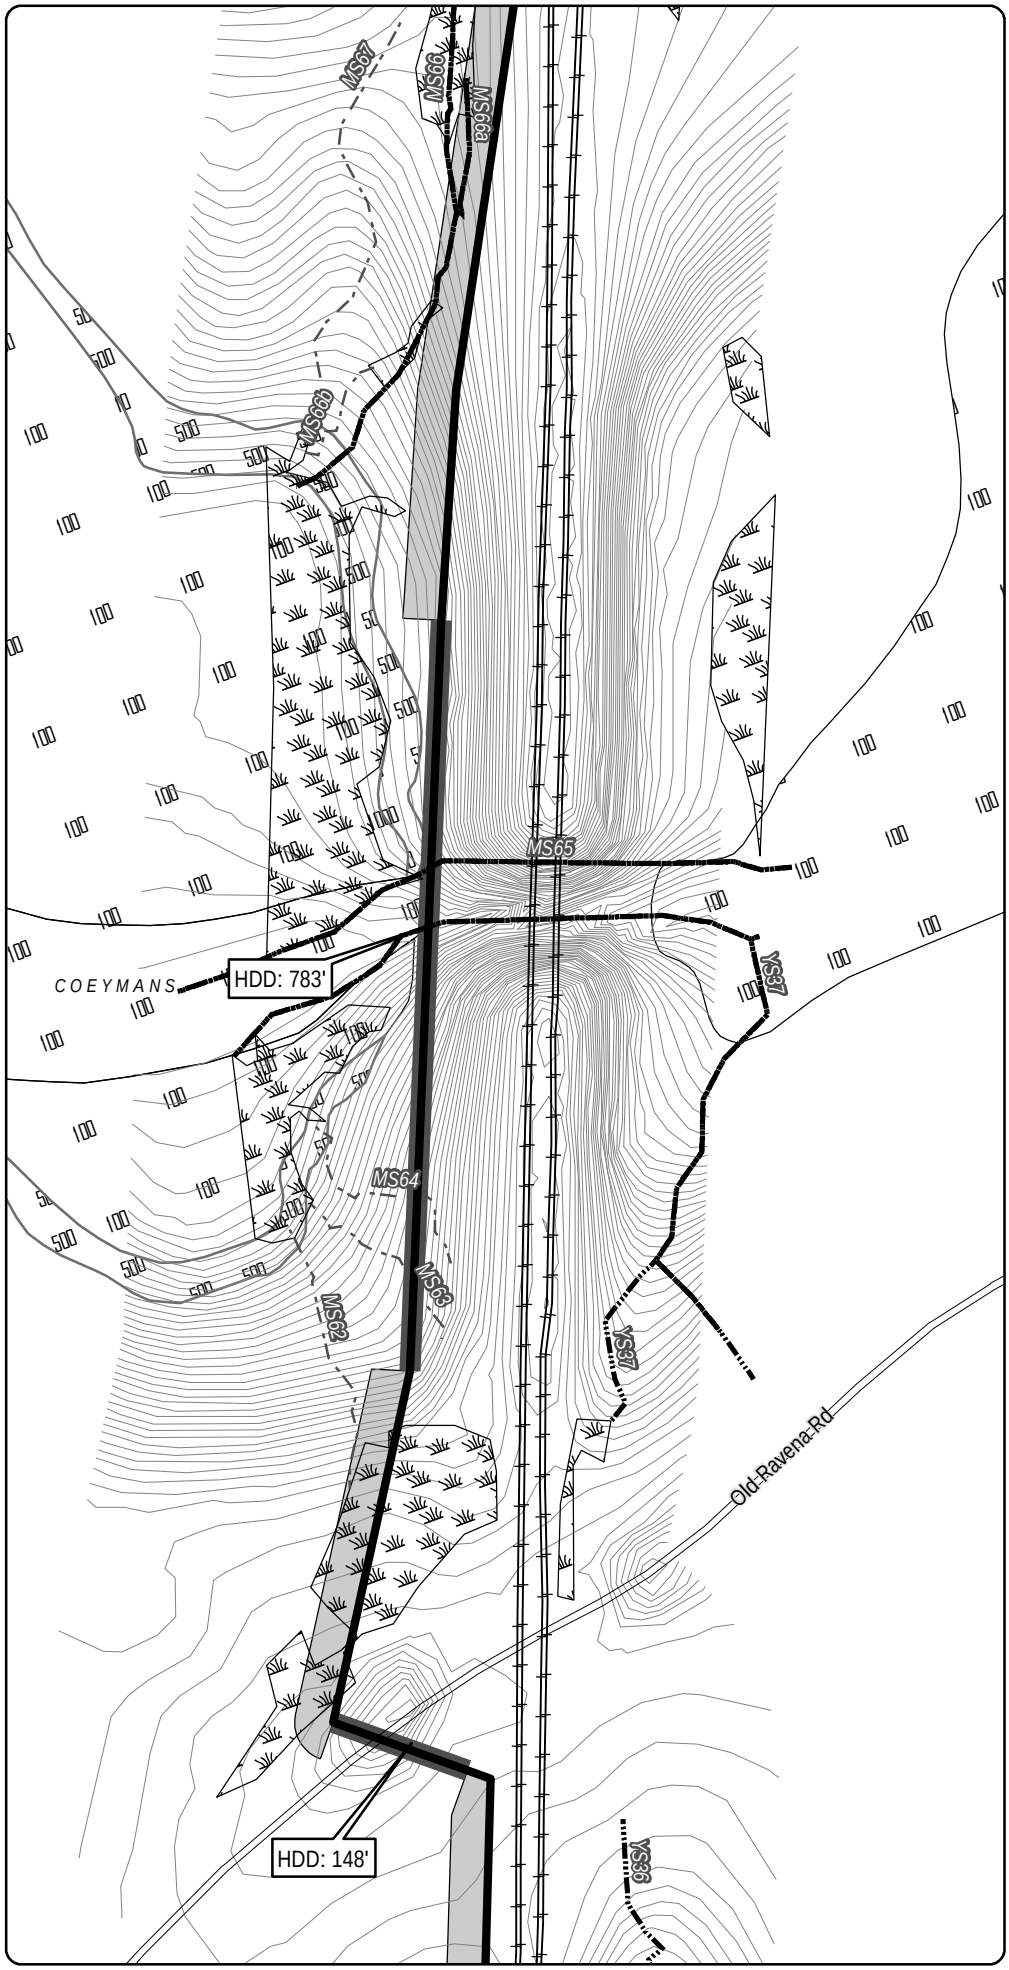

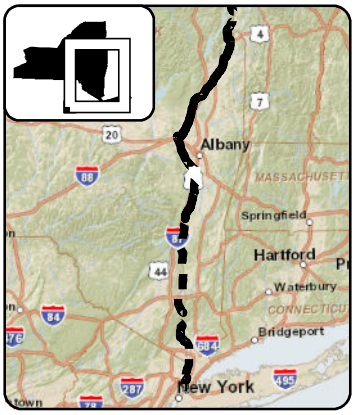

LEGEND

- CHPE Project Milepost
- Proposed CHPE Terrestrial Route HVDC
- Proposed CHPE Submarine Route HVDC
- Proposed CHPE Terrestrial Route HVAC
- Preliminary Construction Corridor
- Perennial Stream Top of Bank
- Intermittent Stream
- Ditch
- Wetland Delineation Line
- Wetland
- 100 Year Flood Zone
- 500 Year Flood Zone
- Hydrography
- Town Boundary
- County Boundary
- Proposed HDD Location
- Proposed Pipe Bridge Location
- Roads
- Rail Line
- Contour - 2'

N

0 100 200

Feet

Transmission Developers Inc.

Champlain Hudson Power Express Project

Champlain Hudson Power Express Inc.

Plan View Map

Terrestrial Route

Sheet 260 of 370

Prepared on 2/27/2012


by: HDR | TDI & TRC


DATA SOURCES: ESRI, NYSDOT, FEMA, NYDEC, NWI, TDI, TRC

Sheet 261

R:\Projects\GIS_2009\168272_TDI_Hudson\MXD\USACE\Terrestrial_Route_8x11_usace_2012.mxd

Sheet 260

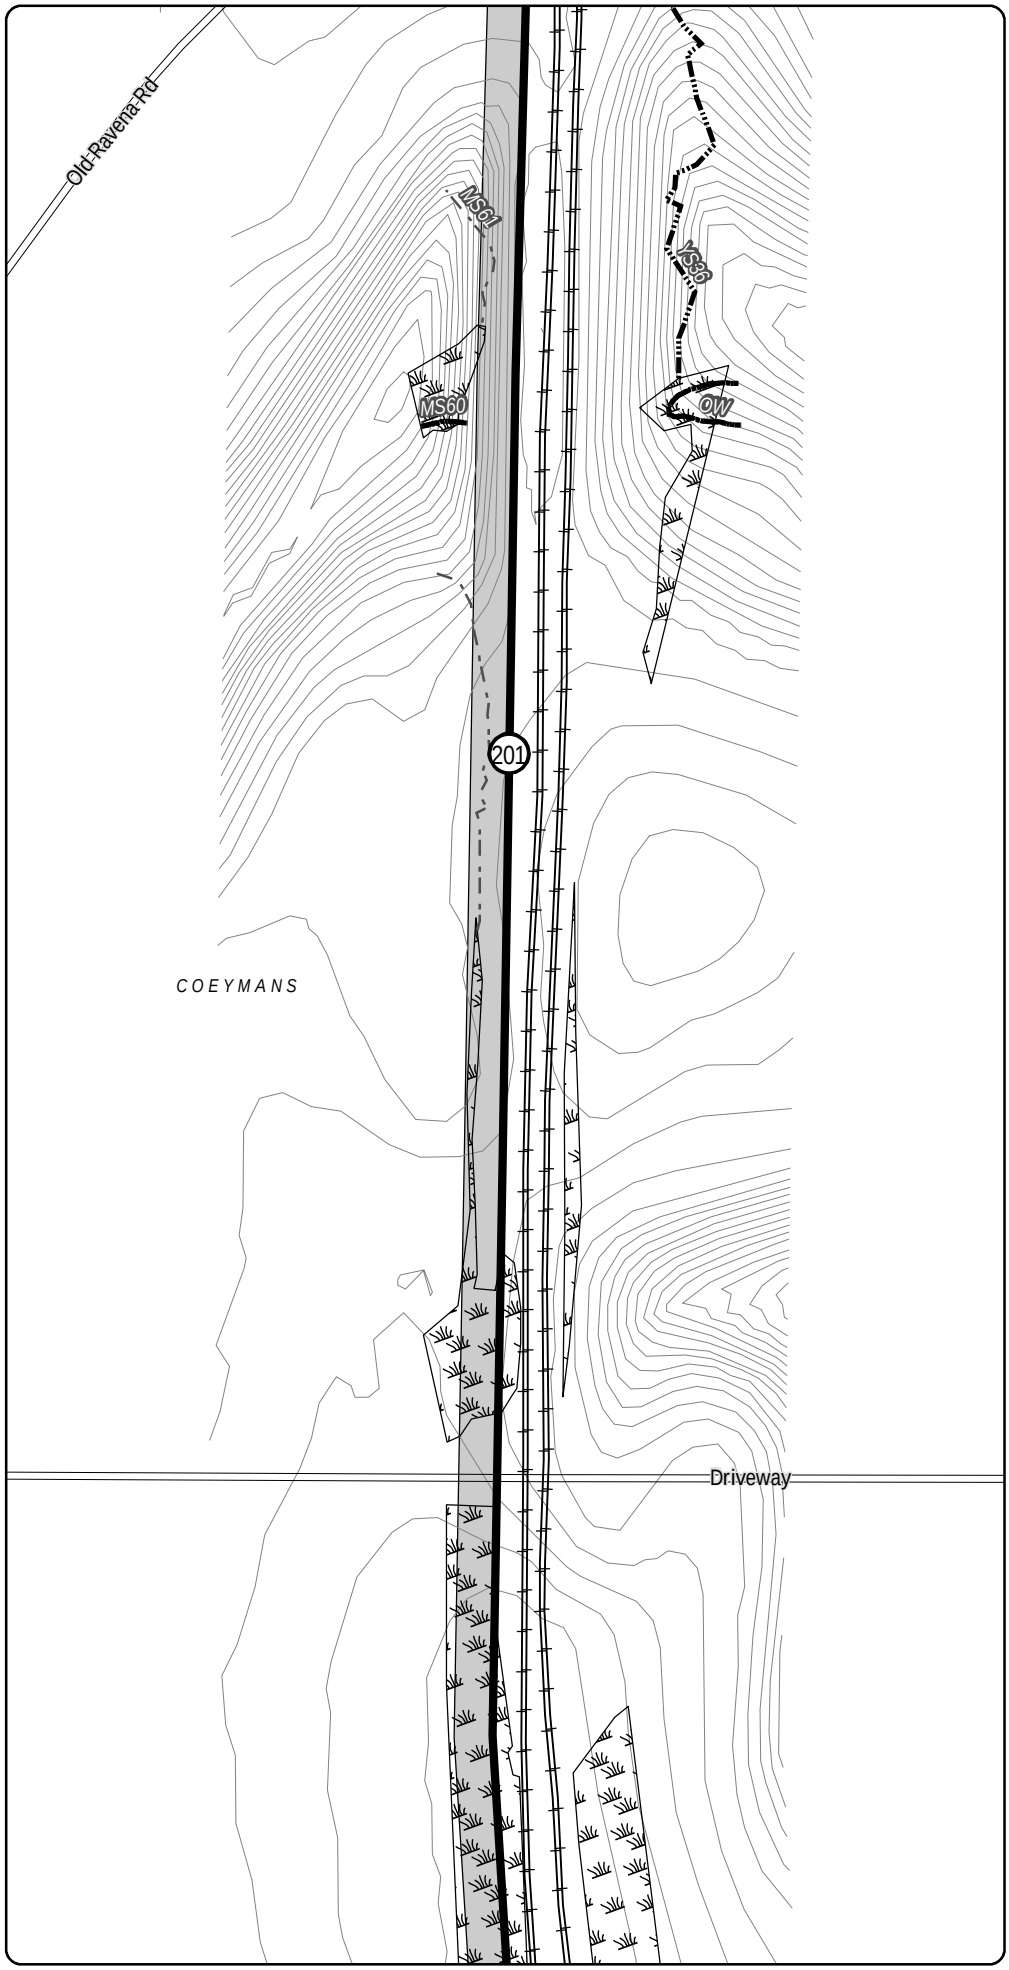

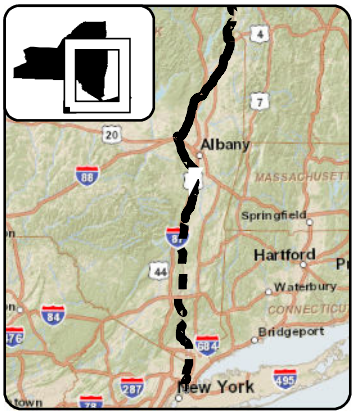

LEGEND

- CHPE Project Milepost
- Proposed CHPE Terrestrial Route HVDC
- Proposed CHPE Submarine Route HVDC
- Proposed CHPE Terrestrial Route HVAC
- Preliminary Construction Corridor
- Perennial Stream Top of Bank
- Intermittent Stream
- Ditch
- Wetland Delineation Line
- Wetland
- 100 Year Flood Zone
- 500 Year Flood Zone
- Hydrography
- Town Boundary
- County Boundary
- Proposed HDD Location
- Proposed Pipe Bridge Location
- Roads
- Rail Line
- Contour - 2'

N

0 100 200

Feet

Transmission Developers Inc.

Champlain Hudson Power Express Project

Champlain Hudson Power Express Inc.

Plan View Map

Terrestrial Route

Sheet 261 of 370

Prepared on 2/27/2012


by: HDR | TDI & TRC


DATA SOURCES: ESRI, NYSDOT, FEMA, NYDEC, NWI, TDI, TRC

Sheet 262

R:\Projects\GIS_2009\168272_TDI_Hudson\MXD\USACE\Terrestrial_Route_8x11_usace_2012.mxd

Sheet 261

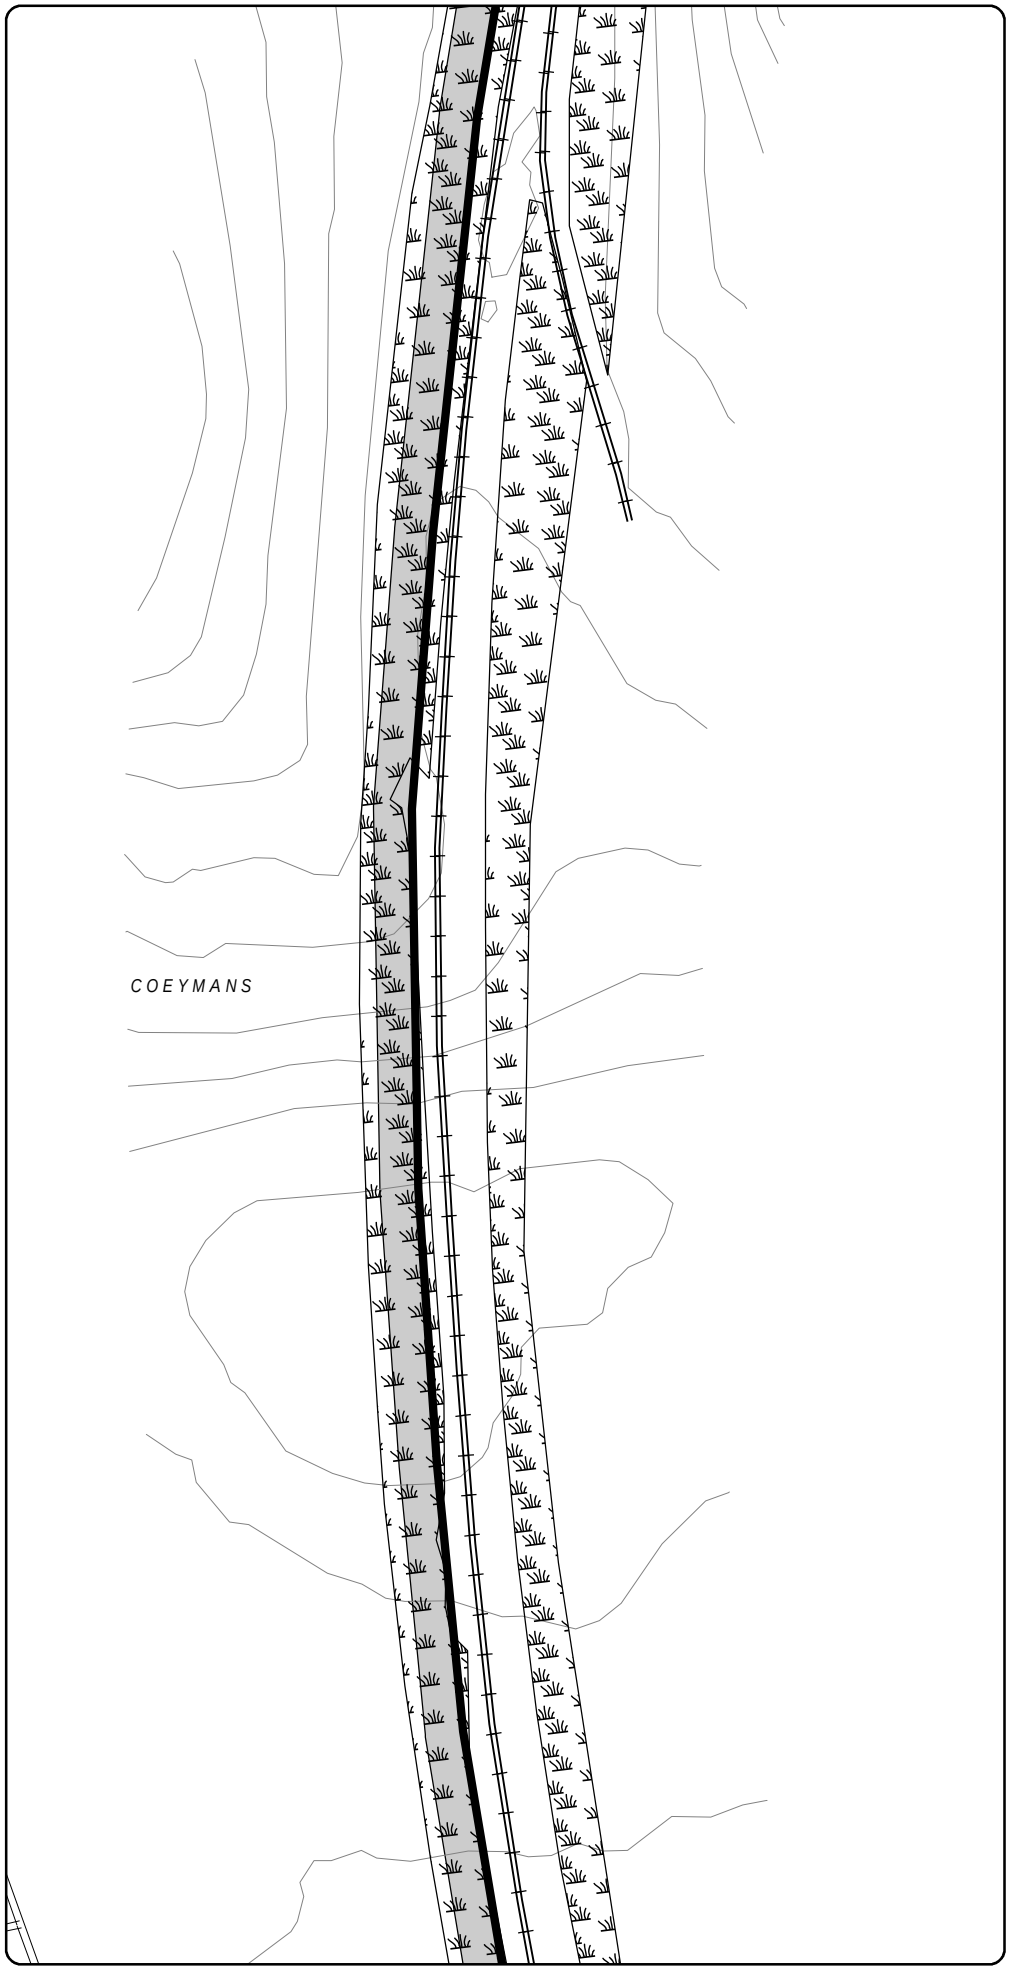

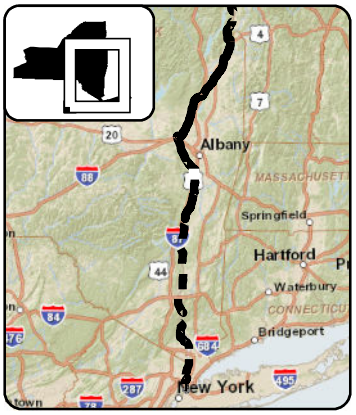

LEGEND

- CHPE Project Milepost
- Proposed CHPE Terrestrial Route HVDC
- Proposed CHPE Submarine Route HVDC
- Proposed CHPE Terrestrial Route HVAC
- Preliminary Construction Corridor
- Perennial Stream Top of Bank
- Intermittent Stream
- Ditch
- Wetland Delineation Line
- Wetland
- 100 Year Flood Zone
- 500 Year Flood Zone
- Hydrography
- Town Boundary
- County Boundary
- Proposed HDD Location
- Proposed Pipe Bridge Location
- Roads
- Rail Line
- Contour - 2'

N

0 100 200

Feet

Transmission Developers Inc.

Champlain Hudson Power Express Project

Champlain Hudson Power Express Inc.

Plan View Map

Terrestrial Route

Sheet 262 of 370

Prepared on 2/27/2012


by: HDR | TRC & TRC


DATA SOURCES: ESRI, NYSDOT, FEMA, NYDEC, NWI, TDI, TRC

Sheet 263

R:\Projects\GIS_2009\168272_TDI_Hudson\MXD\USACE\Terrestrial_Route_8x11_usace_2012.mxd

Sheet 262

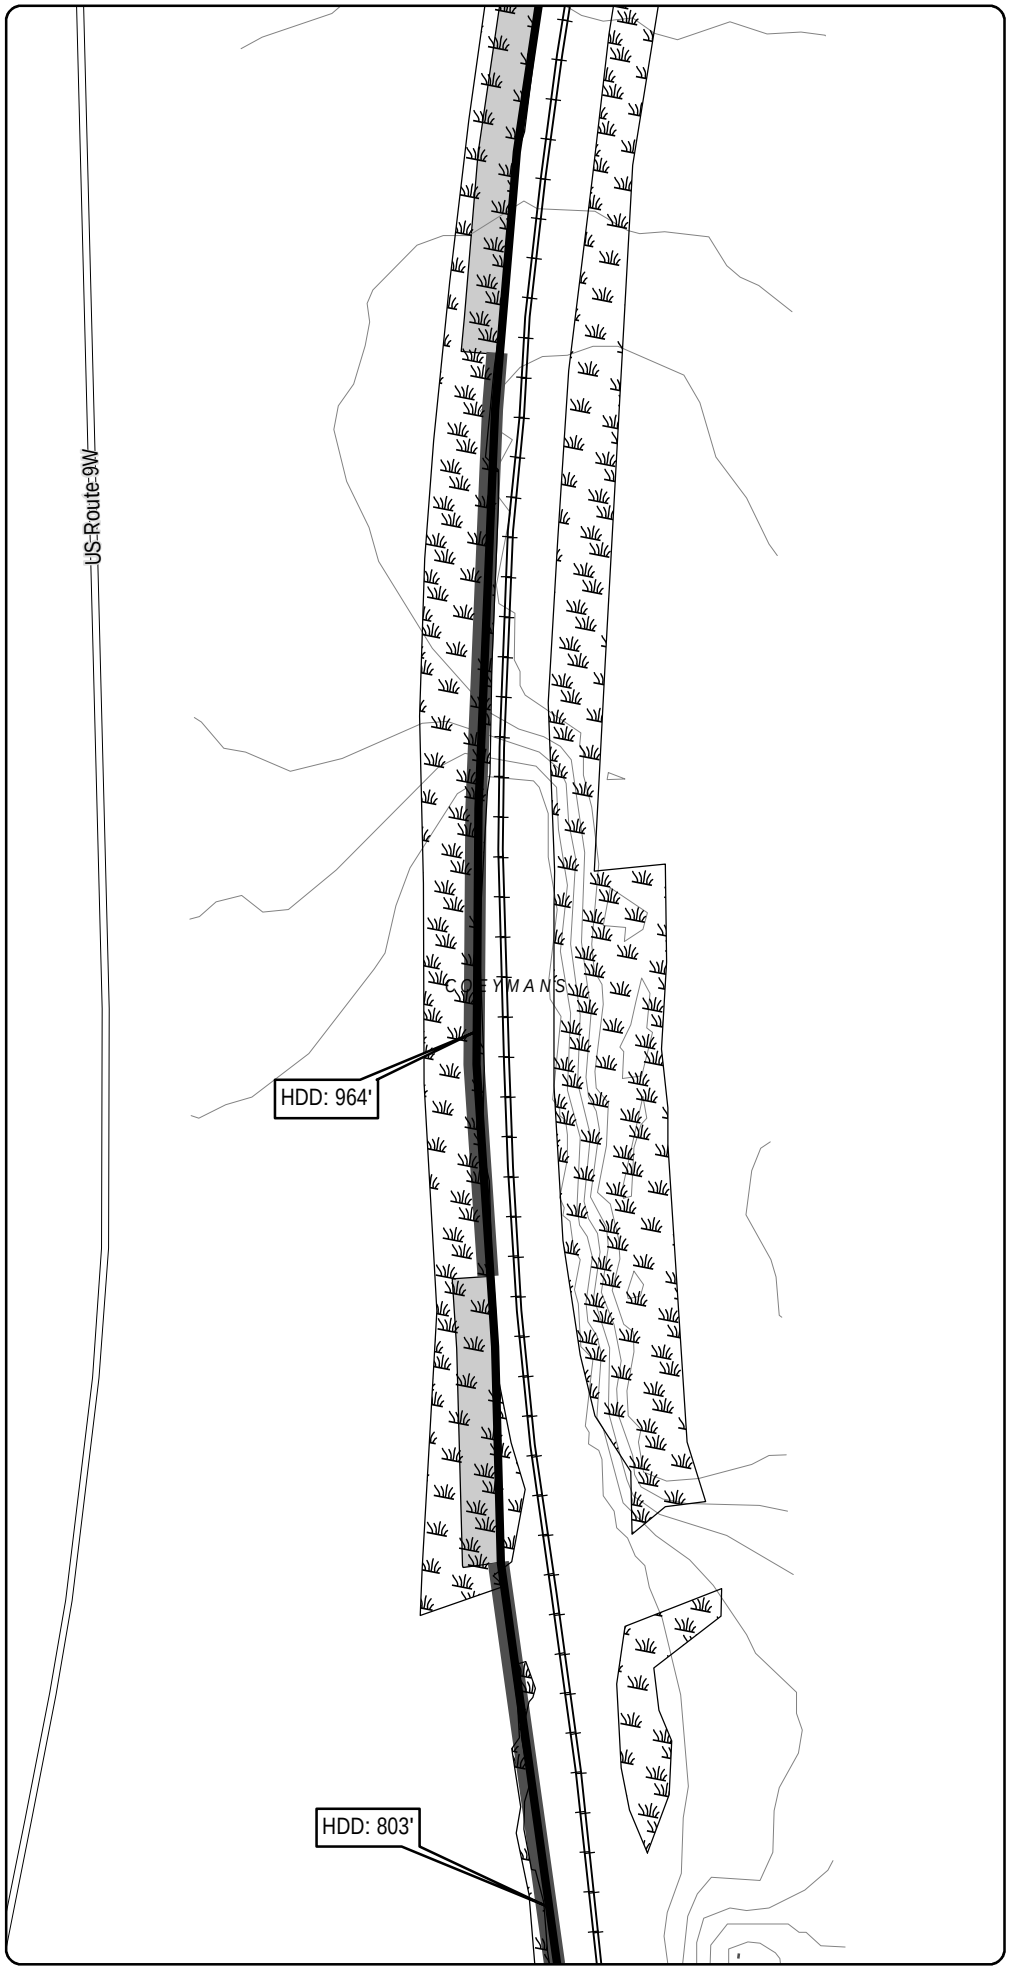

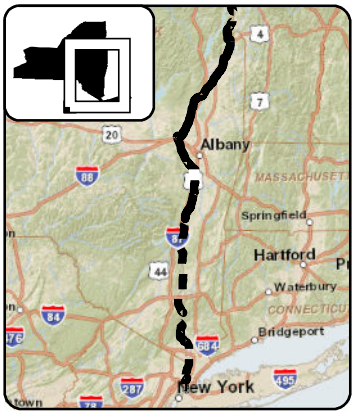

LEGEND

- CHPE Project Milepost
- Proposed CHPE Terrestrial Route HVDC
- Proposed CHPE Submarine Route HVDC
- Proposed CHPE Terrestrial Route HVAC
- Preliminary Construction Corridor
- Perennial Stream Top of Bank
- Intermittent Stream
- Ditch
- Wetland Delineation Line
- Wetland
- 100 Year Flood Zone
- 500 Year Flood Zone
- Hydrography
- Town Boundary
- County Boundary
- Proposed HDD Location
- Proposed Pipe Bridge Location
- Roads
- Rail Line
- Contour - 2'

N

0 100 200

Feet

Transmission Developers Inc.

Champlain Hudson Power Express Project

Champlain Hudson Power Express Inc.

Plan View Map

Terrestrial Route

Sheet 263 of 370


Prepared on 2/27/2012


by: HDR | TDI & TRC

DATA SOURCES: ESRI, NYSDOT, FEMA, NYDEC, NWI, TDI, TRC

Sheet 264

R:\Projects\GIS_2009\168272_TDI_Hudson\MXD\USACE\Terrestrial_Route_8x11_usace_2012.mxd

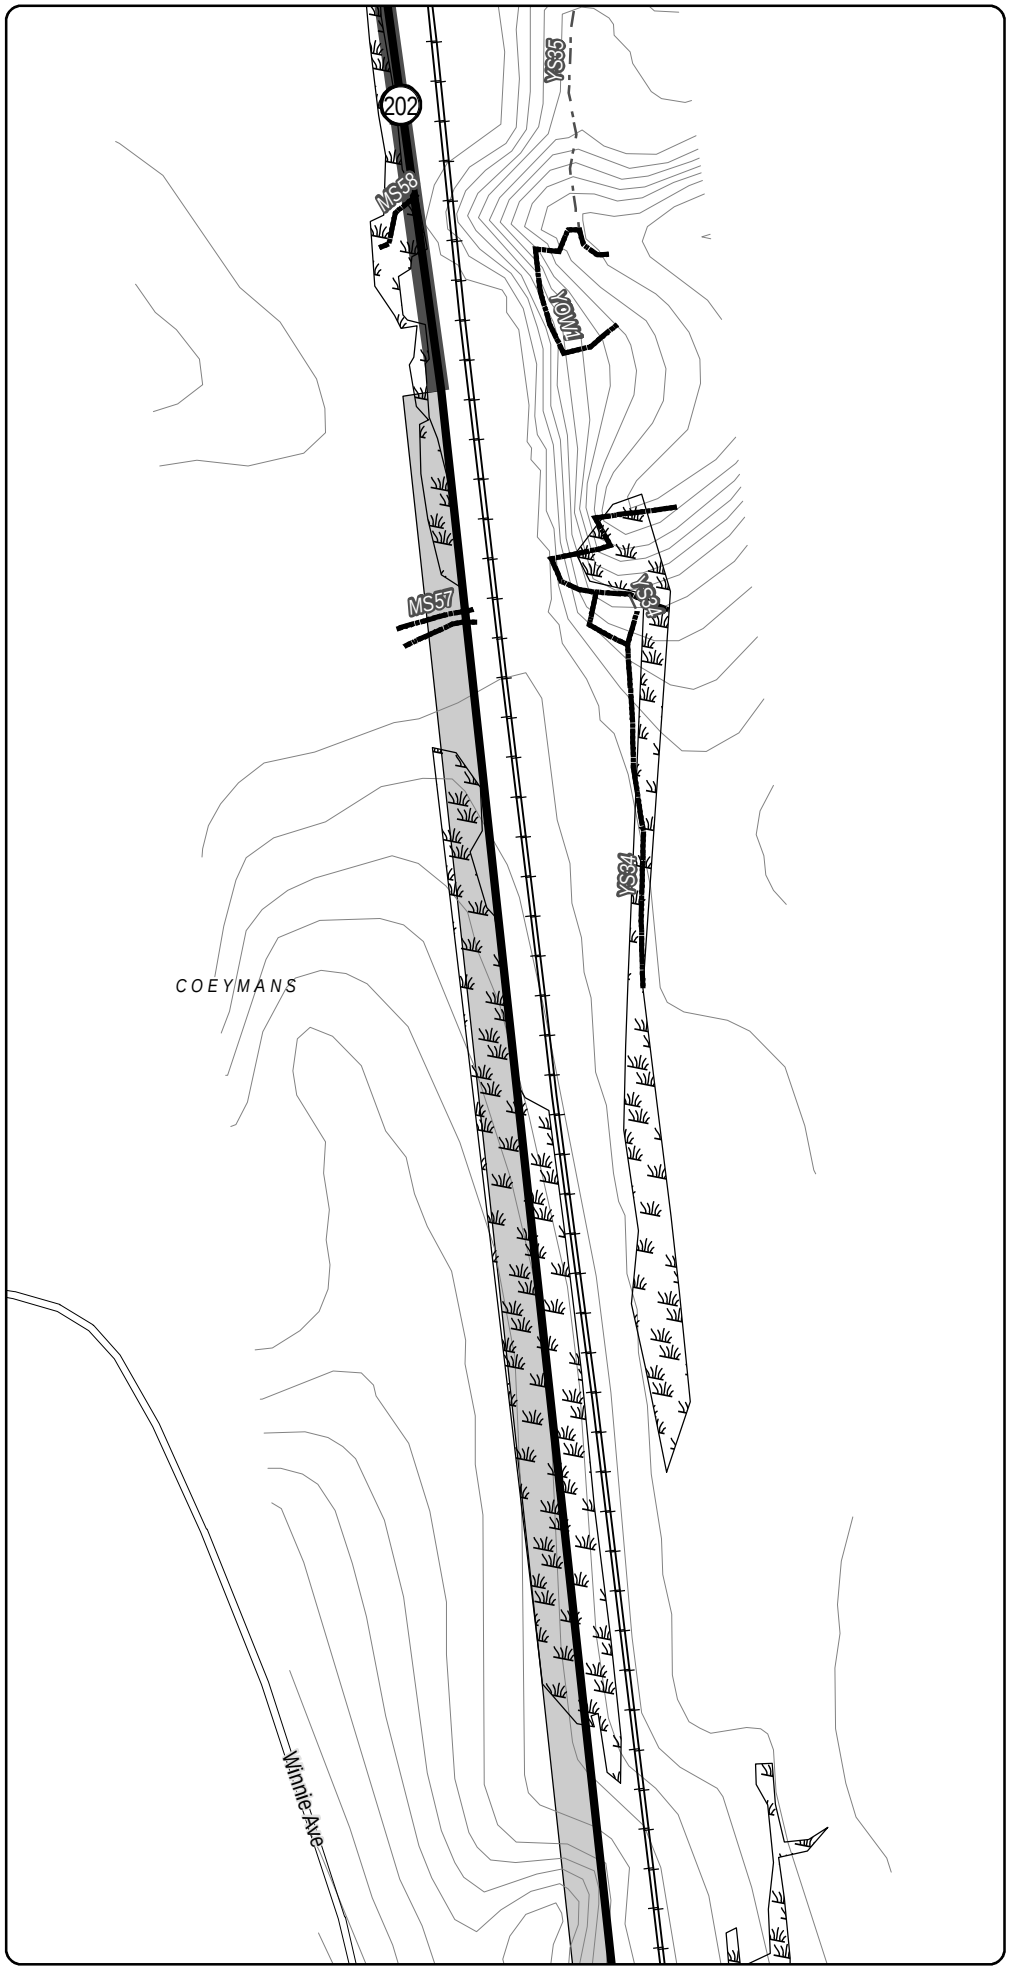

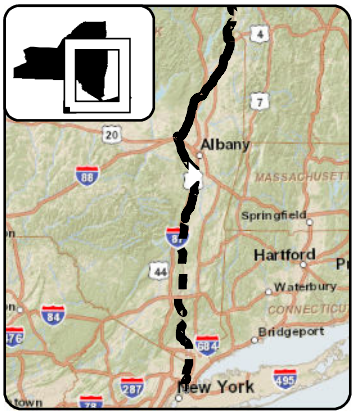

LEGEND

- CHPE Project Milepost
- Proposed CHPE Terrestrial Route HVDC
- Proposed CHPE Submarine Route HVDC
- Proposed CHPE Terrestrial Route HVAC
- Preliminary Construction Corridor
- Perennial Stream Top of Bank
- Intermittent Stream
- Ditch
- Wetland Delineation Line
- Wetland
- 100 Year Flood Zone
- 500 Year Flood Zone
- Hydrography
- Town Boundary
- County Boundary
- Proposed HDD Location
- Proposed Pipe Bridge Location
- Roads
- Rail Line
- Contour - 2'

N

0 100 200

Feet

Transmission Developers Inc.

Champlain Hudson Power Express Project

Champlain Hudson Power Express Inc.

Plan View Map

Terrestrial Route


Sheet 264 of 370


Prepared on 2/27/2012

by: HDR & TRC

DATA SOURCES: ESRI, NYSDOT, FEMA, NYDEC, NWI, TDI, TRC

R:\Projects\GIS_2009\168272_TDI_Hudson\MXD\USACE\Terrestrial_Route_8x11_usace_2012.mxd

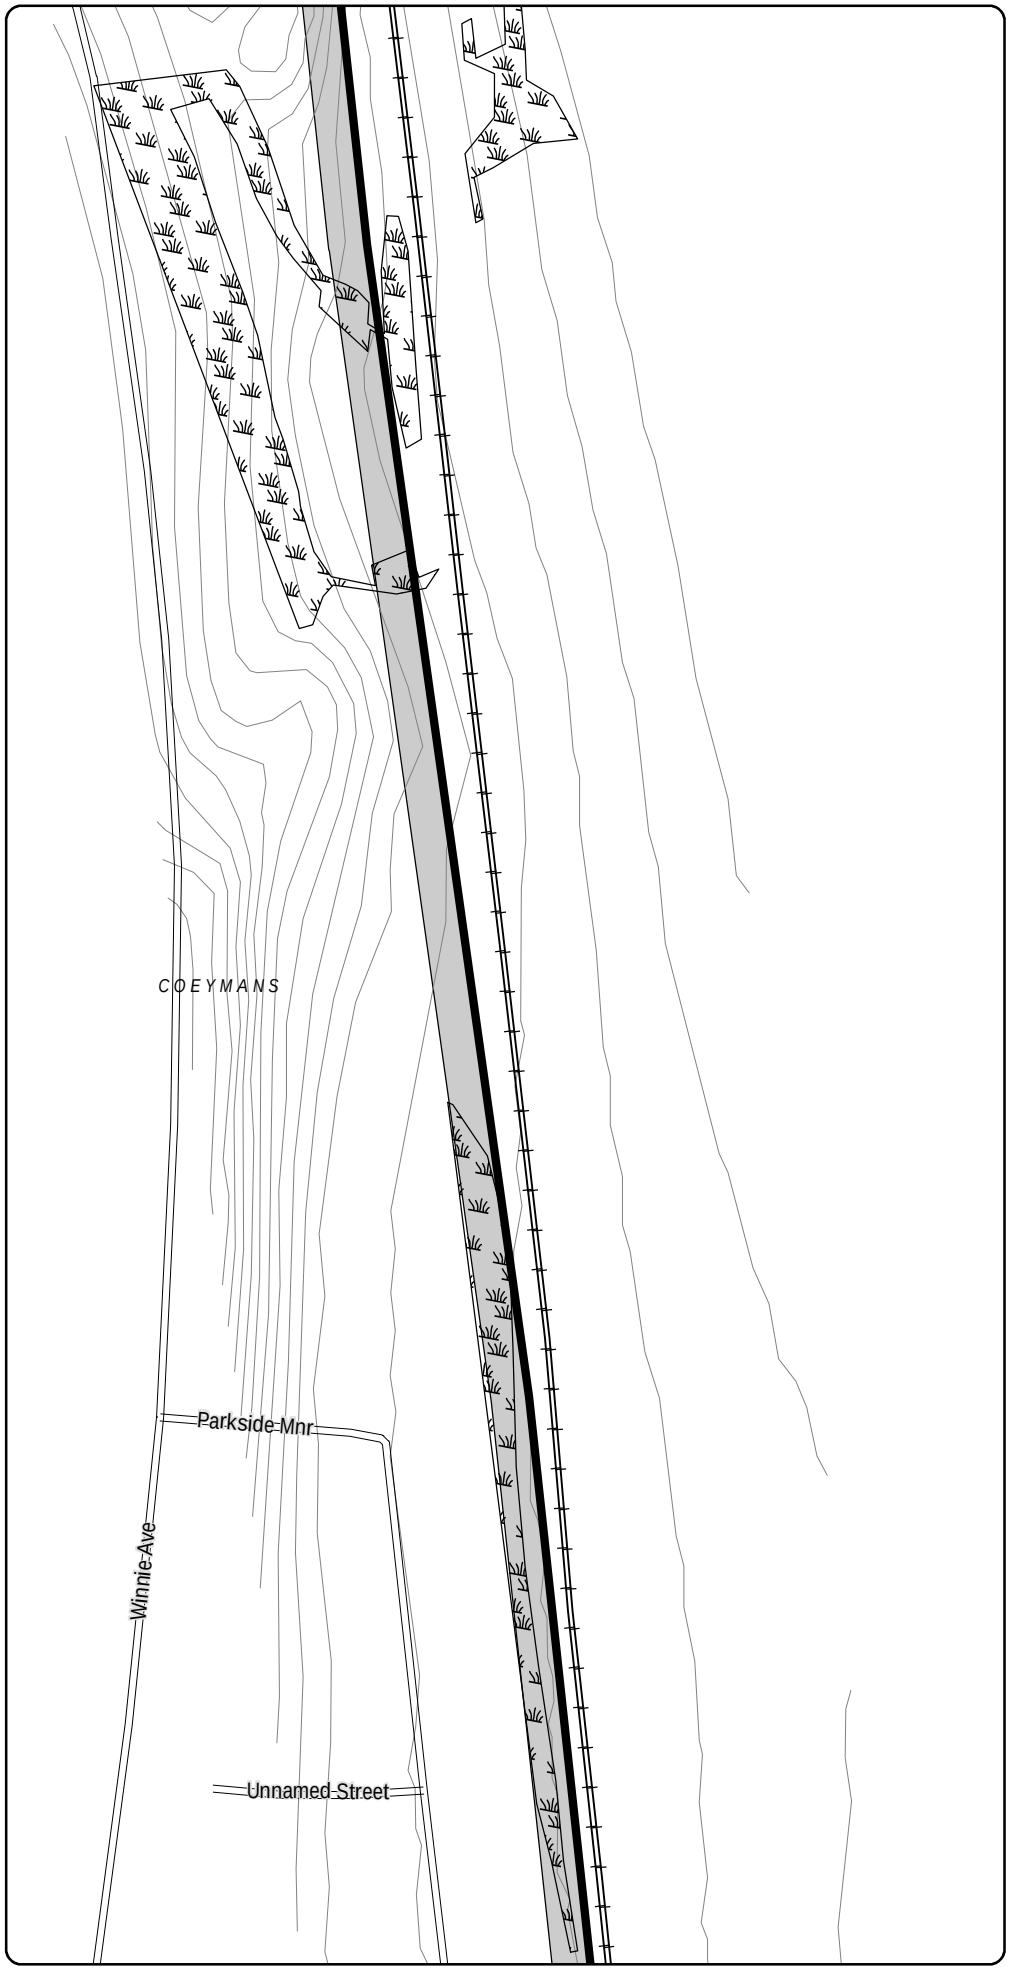

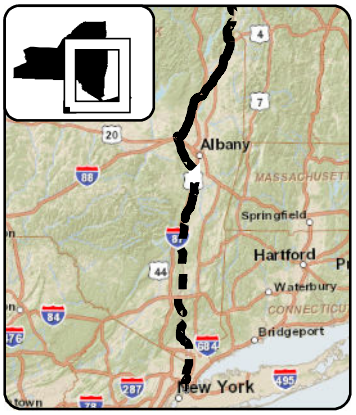

LEGEND

- CHPE Project Milepost
- Proposed CHPE Terrestrial Route HVDC
- Proposed CHPE Submarine Route HVDC
- Proposed CHPE Terrestrial Route HVAC
- Preliminary Construction Corridor
- Perennial Stream Top of Bank
- Intermittent Stream
- Ditch
- Wetland Delineation Line
- Wetland
- 100 Year Flood Zone
- 500 Year Flood Zone
- Hydrography
- Town Boundary
- County Boundary
- Proposed HDD Location
- Proposed Pipe Bridge Location
- Roads
- Rail Line
- Contour - 2'

N

0 100 200

Feet

Transmission Developers Inc.

Champlain Hudson Power Express Project

Champlain Hudson Power Express Inc.

Plan View Map

Terrestrial Route


Sheet 265 of 370


Prepared on 2/27/2012

by: HDR & TRC

DATA SOURCES: ESRI, NYSDOT, FEMA, NYDEC, NWI, TDI, TRC

R:\Projects\GIS_2009\168272_TDI_Hudson\MXD\USACE\Terrestrial_Route_8x11_usace_2012.mxd

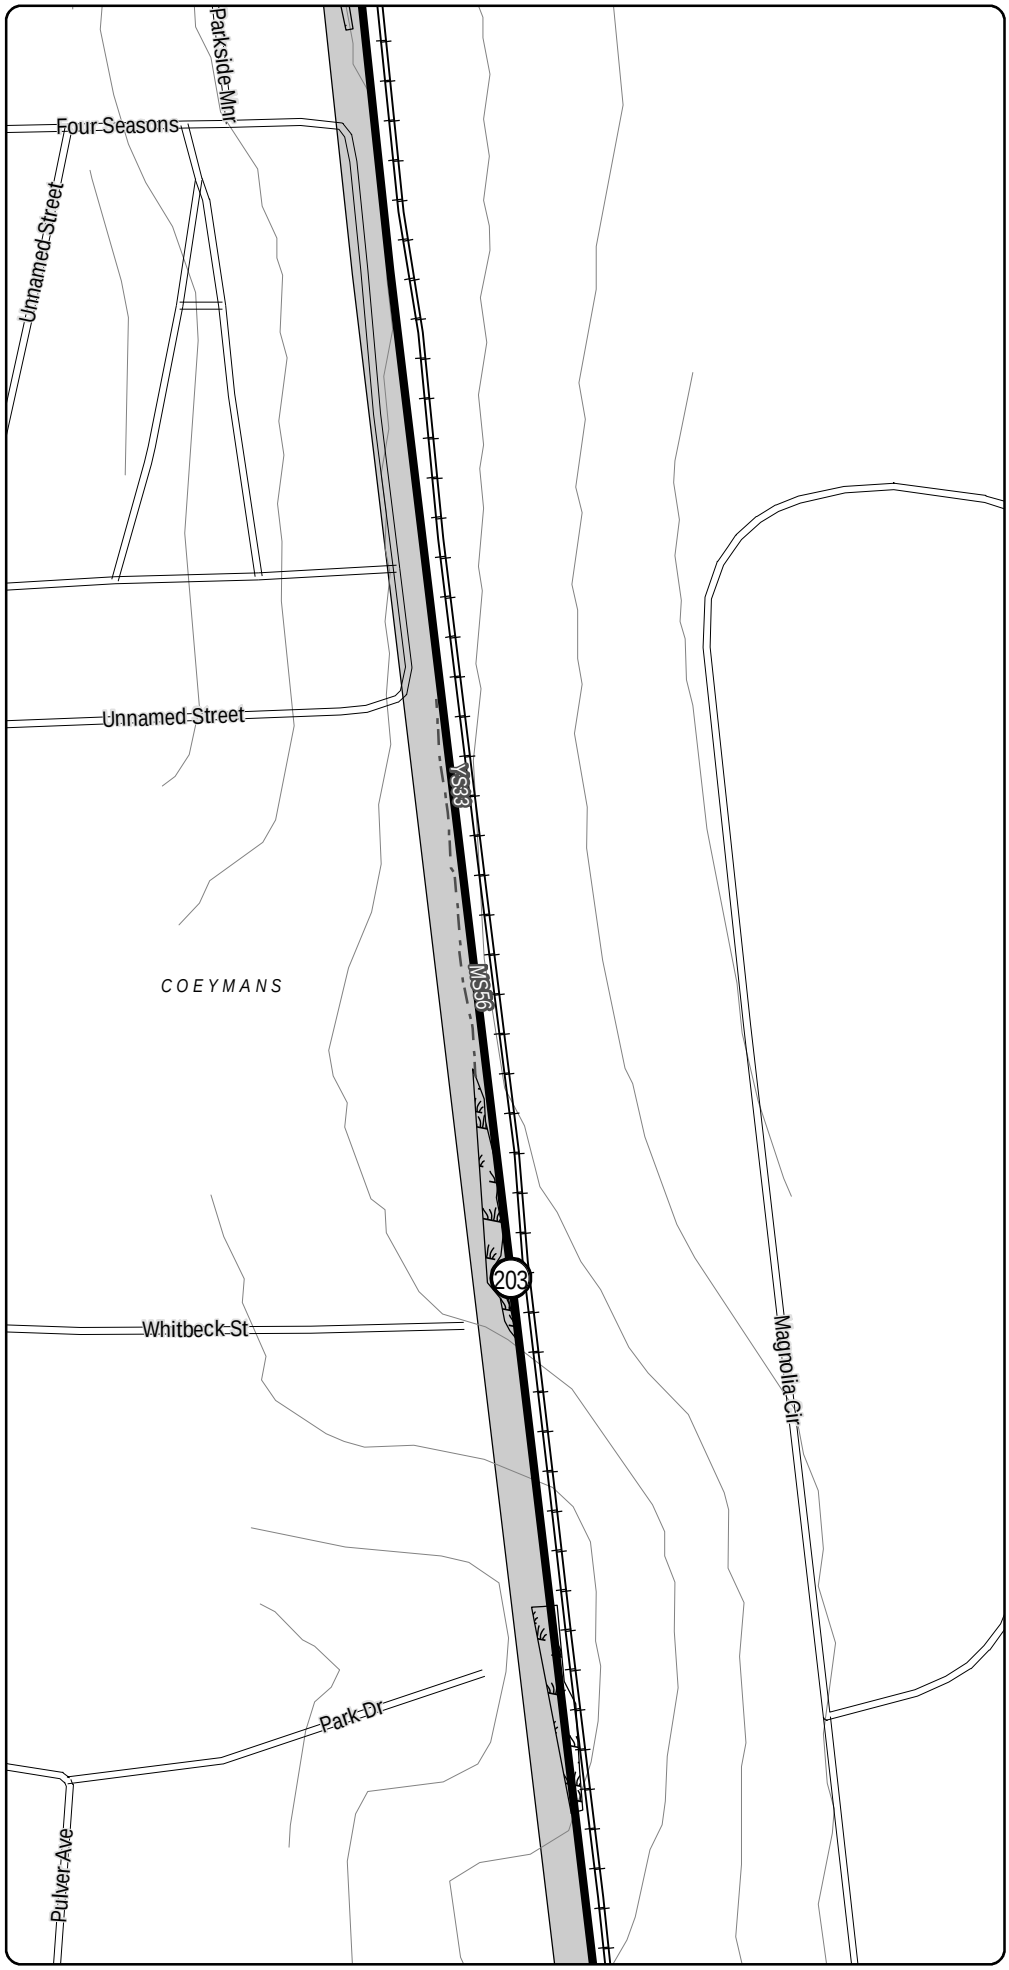

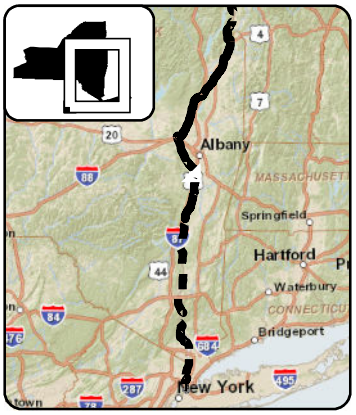

LEGEND

- CHPE Project Milepost
- Proposed CHPE Terrestrial Route HVDC
- Proposed CHPE Submarine Route HVDC
- Proposed CHPE Terrestrial Route HVAC
- Preliminary Construction Corridor
- Perennial Stream Top of Bank
- Intermittent Stream
- Ditch
- Wetland Delineation Line
- Wetland
- 100 Year Flood Zone
- 500 Year Flood Zone
- Hydrography
- Town Boundary
- County Boundary
- Proposed HDD Location
- Proposed Pipe Bridge Location
- Roads
- Rail Line
- Contour - 2'

N

0 100 200

Feet

Transmission Developers Inc.

Champlain Hudson Power Express Project

Champlain Hudson Power Express Inc.

Plan View Map

Terrestrial Route


Sheet 266 of 370


Prepared on 2/27/2012

by: HDR | TDI & TRC

DATA SOURCES: ESRI, NYSDOT, FEMA, NYDEC, NWI, TDI, TRC

R:\Projects\GIS_2009\168272_TDI_Hudson\MXD\USACE\Terrestrial_Route_8x11_usace_2012.mxd

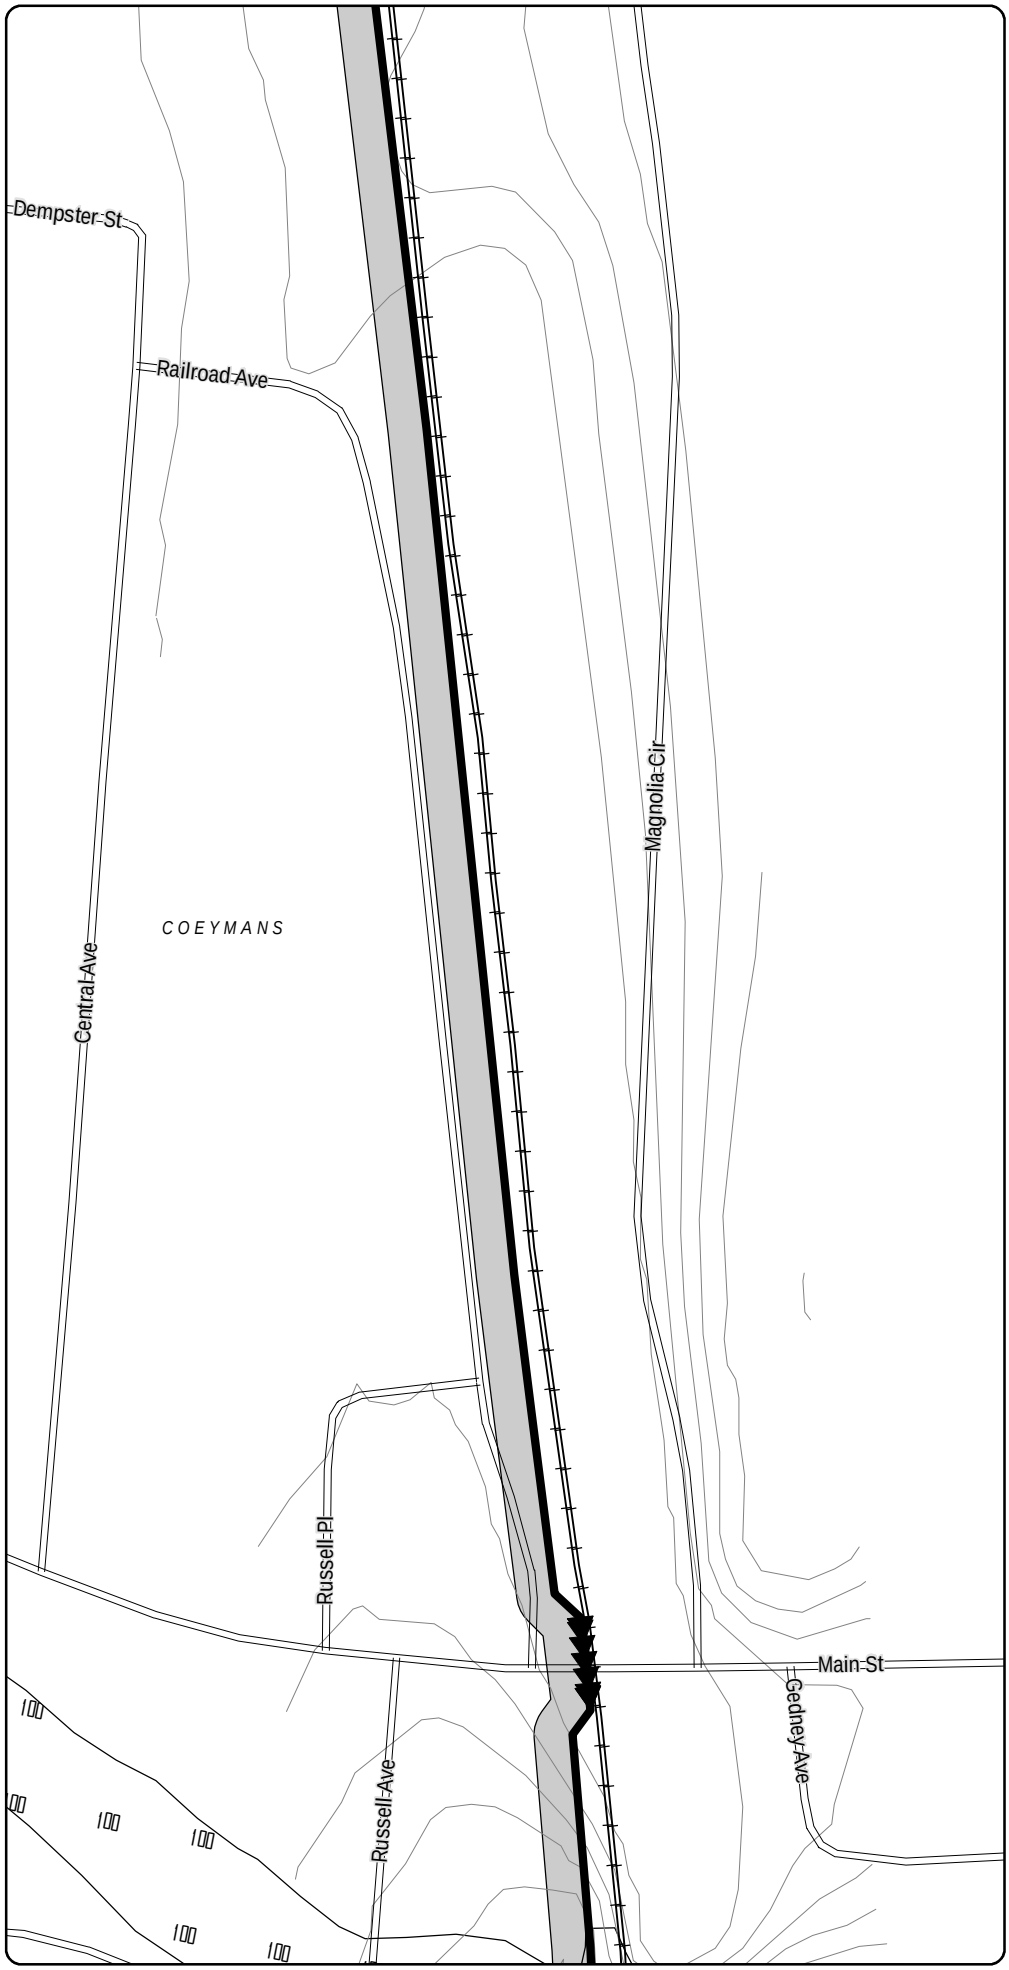

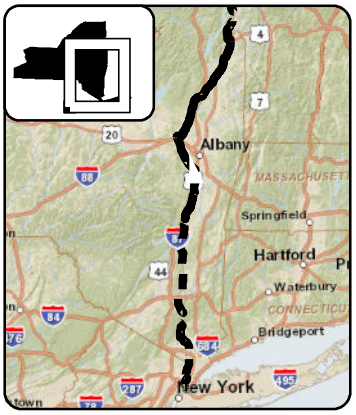

LEGEND

- CHPE Project Milepost
- Proposed CHPE Terrestrial Route HVDC
- Proposed CHPE Submarine Route HVDC
- Proposed CHPE Terrestrial Route HVAC
- Preliminary Construction Corridor
- Perennial Stream Top of Bank
- Intermittent Stream
- Ditch
- Wetland Delineation Line
- Wetland
- 100 Year Flood Zone
- 500 Year Flood Zone
- Hydrography
- Town Boundary
- County Boundary
- Proposed HDD Location
- Proposed Pipe Bridge Location
- Roads
- Rail Line
- Contour - 2'

N

0 100 200

Feet

Transmission Developers Inc.

Champlain Hudson Power Express Project

Champlain Hudson Power Express Inc.

Plan View Map

Terrestrial Route


Sheet 267 of 370


Prepared on 2/27/2012

by: HDR | TDI & TRC

DATA SOURCES: ESRI, NYSDOT, FEMA, NYDEC, NWI, TDI, TRC

R:\Projects\GIS_2009\168272_TDI_Hudson\MXD\USACE\Terrestrial_Route_8x11_usace_2012.mxd

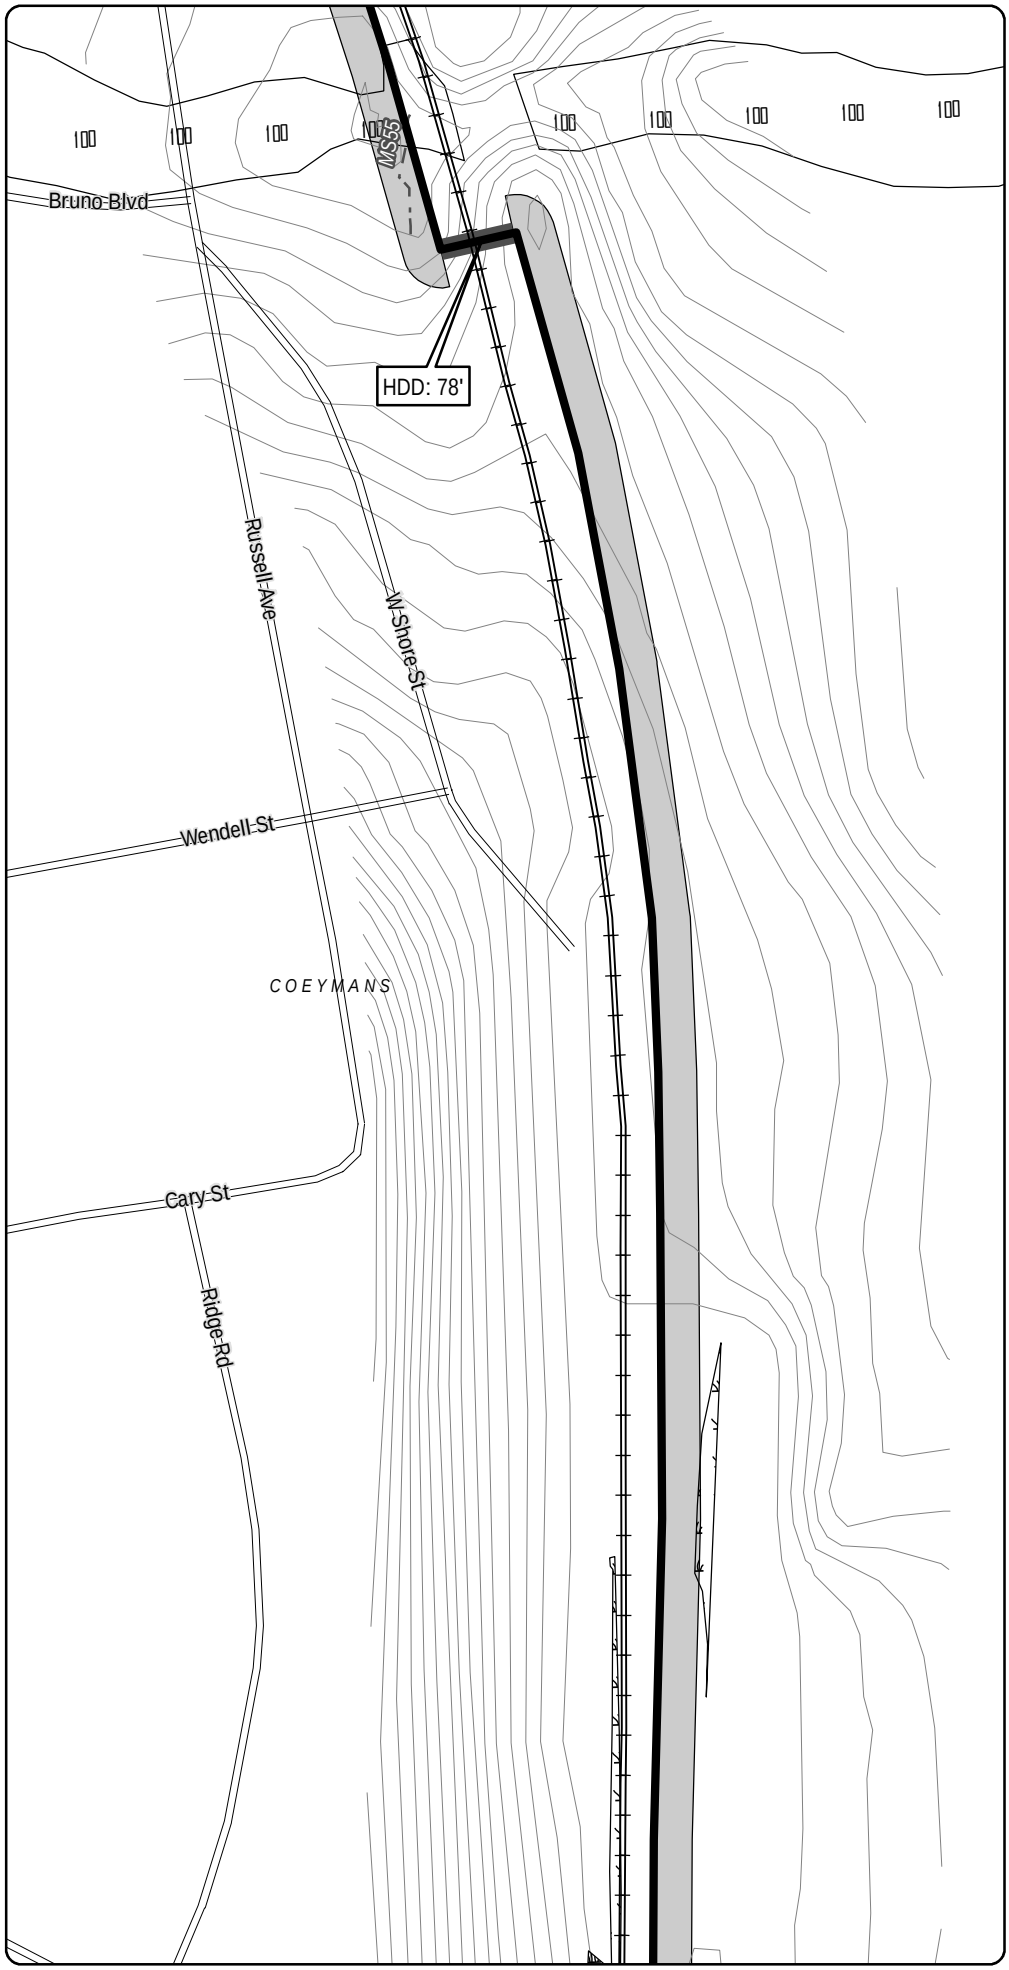

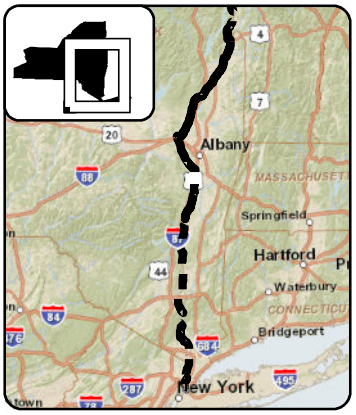

LEGEND

- CHPE Project Milepost
- Proposed CHPE Terrestrial Route HVDC
- Proposed CHPE Submarine Route HVDC
- Proposed CHPE Terrestrial Route HVAC
- Preliminary Construction Corridor
- Perennial Stream Top of Bank
- Intermittent Stream
- Ditch
- Wetland Delineation Line
- Wetland
- 100 Year Flood Zone
- 500 Year Flood Zone
- Hydrography
- Town Boundary
- County Boundary
- Proposed HDD Location
- Proposed Pipe Bridge Location
- Roads
- Rail Line
- Contour - 2'

N

0 100 200

Feet

Transmission Developers Inc.

Champlain Hudson Power Express Project

Champlain Hudson Power Express Inc.

Plan View Map

Terrestrial Route


Sheet 268 of 370


Prepared on 2/27/2012

by: HDR | TDI & TRC

DATA SOURCES: ESRI, NYSDOT, FEMA, NYDEC, NWI, TDI, TRC

R:\Projects\GIS_2009\168272_TDI_Hudson\MXD\USACE\Terrestrial_Route_8x11_usace_2012.mxd

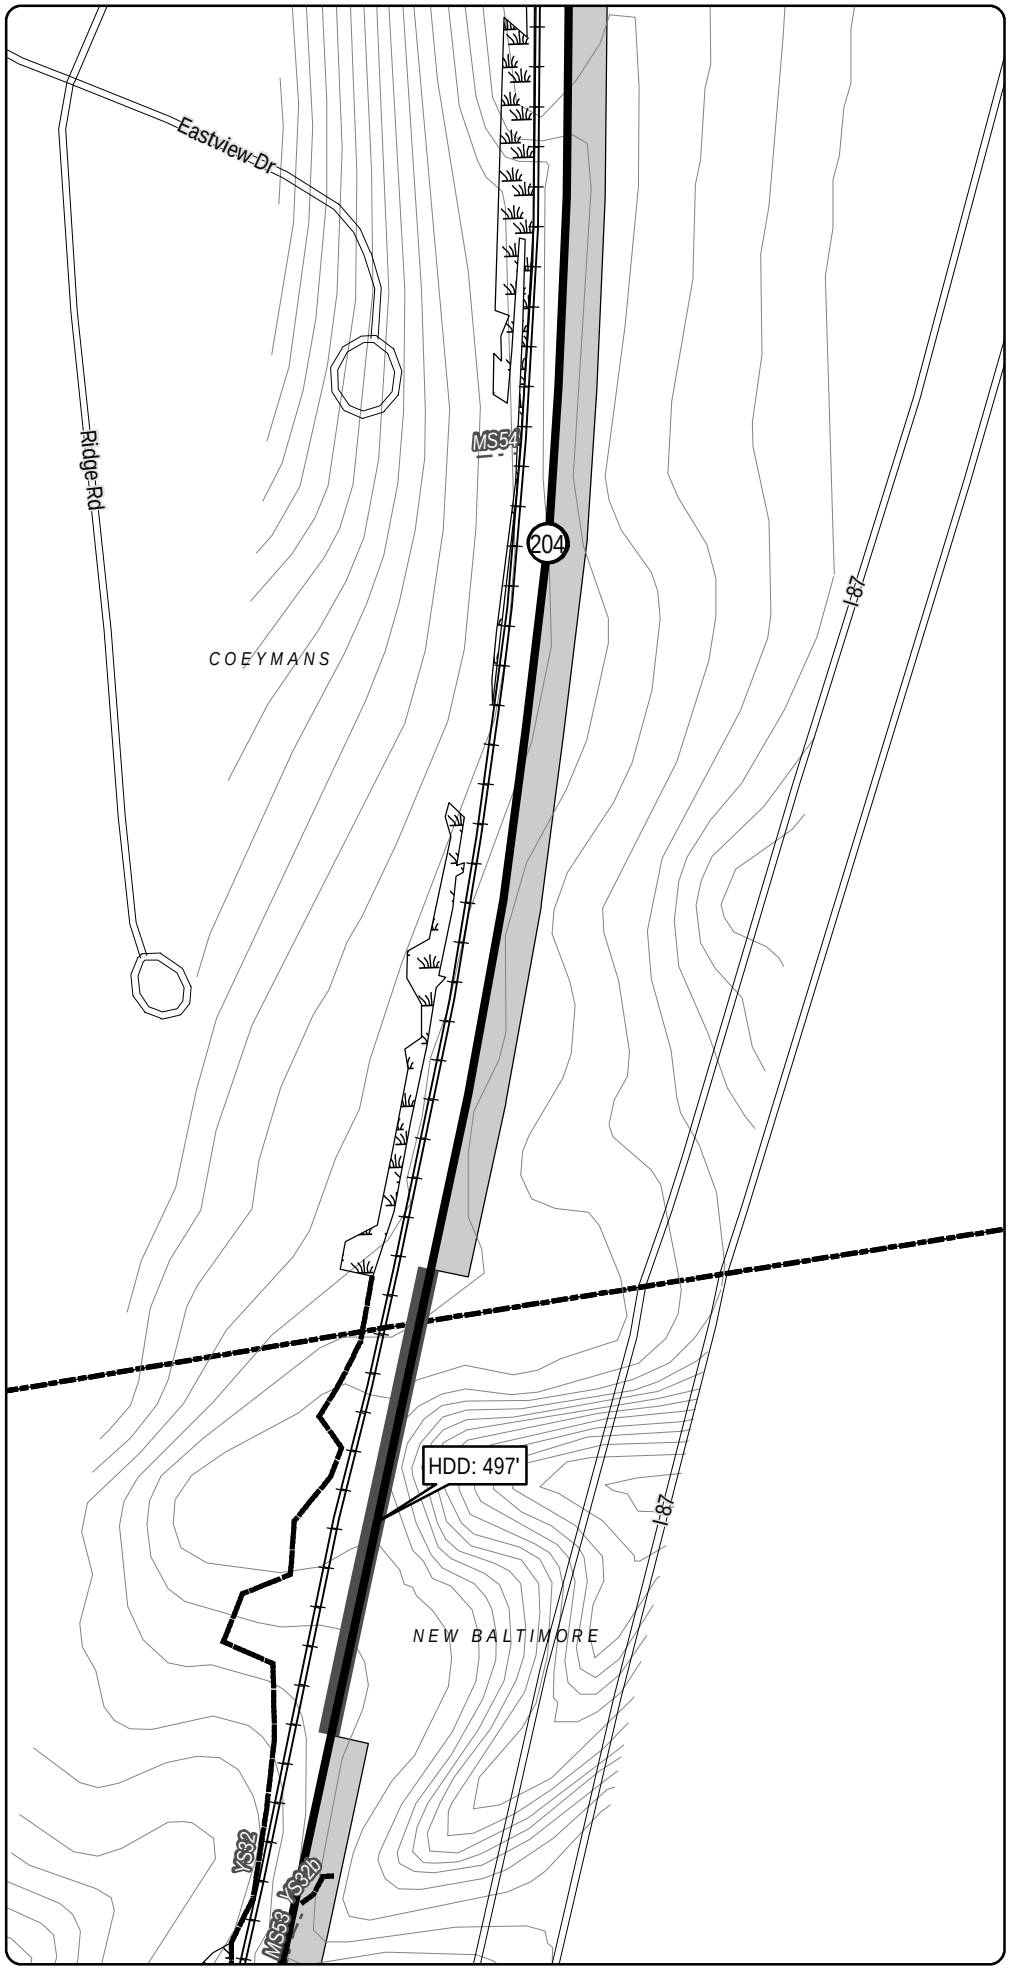

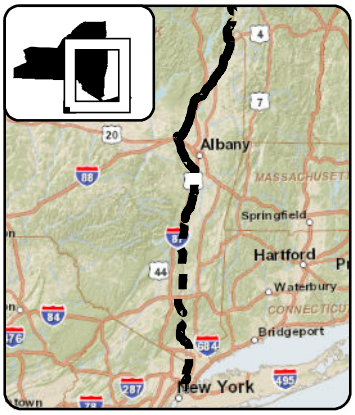

LEGEND

- CHPE Project Milepost
- Proposed CHPE Terrestrial Route HVDC
- Proposed CHPE Submarine Route HVDC
- Proposed CHPE Terrestrial Route HVAC
- Preliminary Construction Corridor
- Perennial Stream Top of Bank
- Intermittent Stream
- Ditch
- Wetland Delineation Line
- Wetland
- 100 Year Flood Zone
- 500 Year Flood Zone
- Hydrography
- Town Boundary
- County Boundary
- Proposed HDD Location
- Proposed Pipe Bridge Location
- Roads
- Rail Line
- Contour - 2'

N

0 100 200

Feet

Transmission Developers Inc.

Champlain Hudson Power Express Project

Champlain Hudson Power Express Inc.

Plan View Map

Terrestrial Route


Sheet 269 of 370


Prepared on 2/27/2012

by: HDR | TDI & TRC

DATA SOURCES: ESRI, NYSDOT, FEMA, NYDEC, NWI, TDI, TRC

R:\Projects\GIS_2009\168272_TDI_Hudson\MXD\USACE\Terrestrial_Route_8x11_usace_2012.mxd

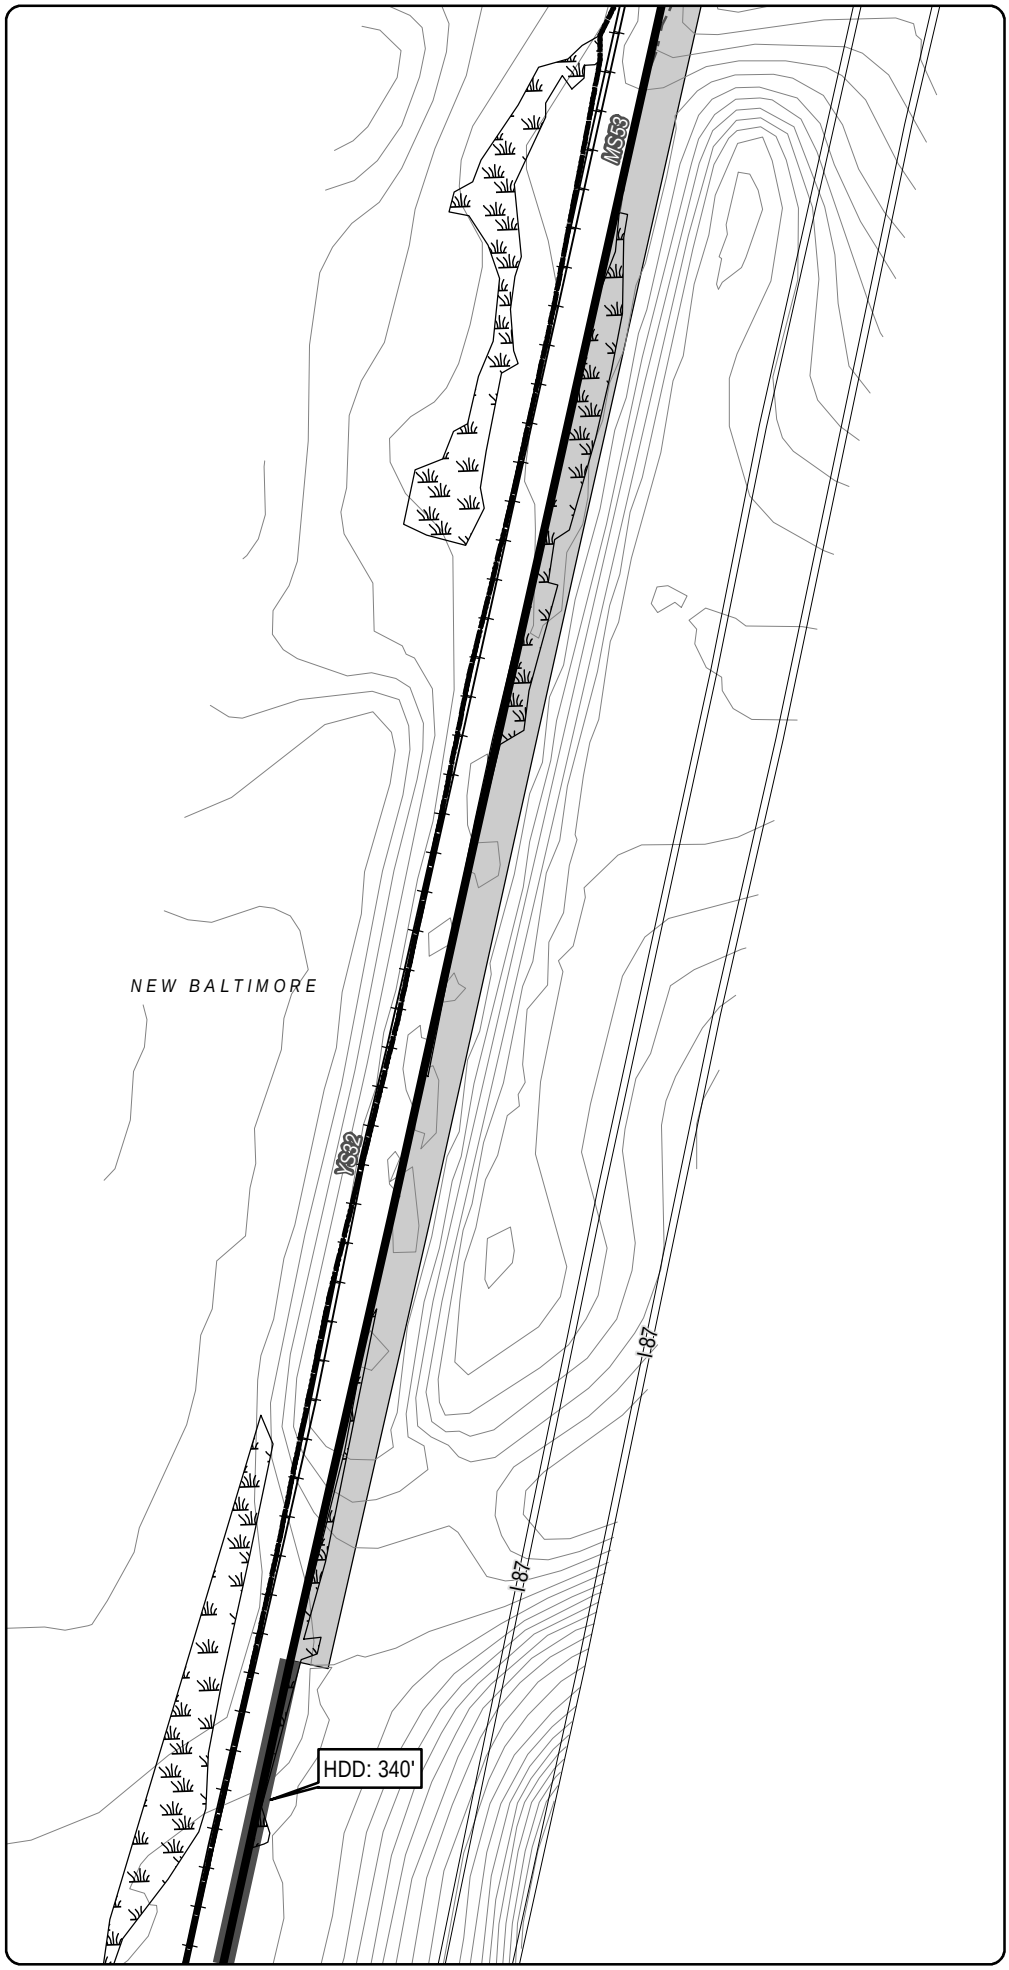

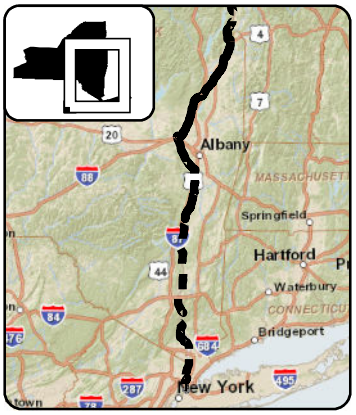

LEGEND

- CHPE Project Milepost
- Proposed CHPE Terrestrial Route HVDC
- Proposed CHPE Submarine Route HVDC
- Proposed CHPE Terrestrial Route HVAC
- Preliminary Construction Corridor
- Perennial Stream Top of Bank
- Intermittent Stream
- Ditch
- Wetland Delineation Line
- Wetland
- 100 Year Flood Zone
- 500 Year Flood Zone
- Hydrography
- Town Boundary
- County Boundary
- Proposed HDD Location
- Proposed Pipe Bridge Location
- Roads
- Rail Line
- Contour - 2'

N

0 100 200

Feet

Transmission Developers Inc.

Champlain Hudson Power Express Project

Champlain Hudson Power Express Inc.

Plan View Map

Terrestrial Route


Sheet 270 of 370


Prepared on 2/27/2012

by: HDR | DTA & TRC

DATA SOURCES: ESRI, NYSDOT, FEMA, NYDEC, NWI, TDI, TRC

R:\Projects\GIS_2009\168272_TDI_Hudson\MXD\USACE\Terrestrial_Route_8x11_usace_2012.mxd

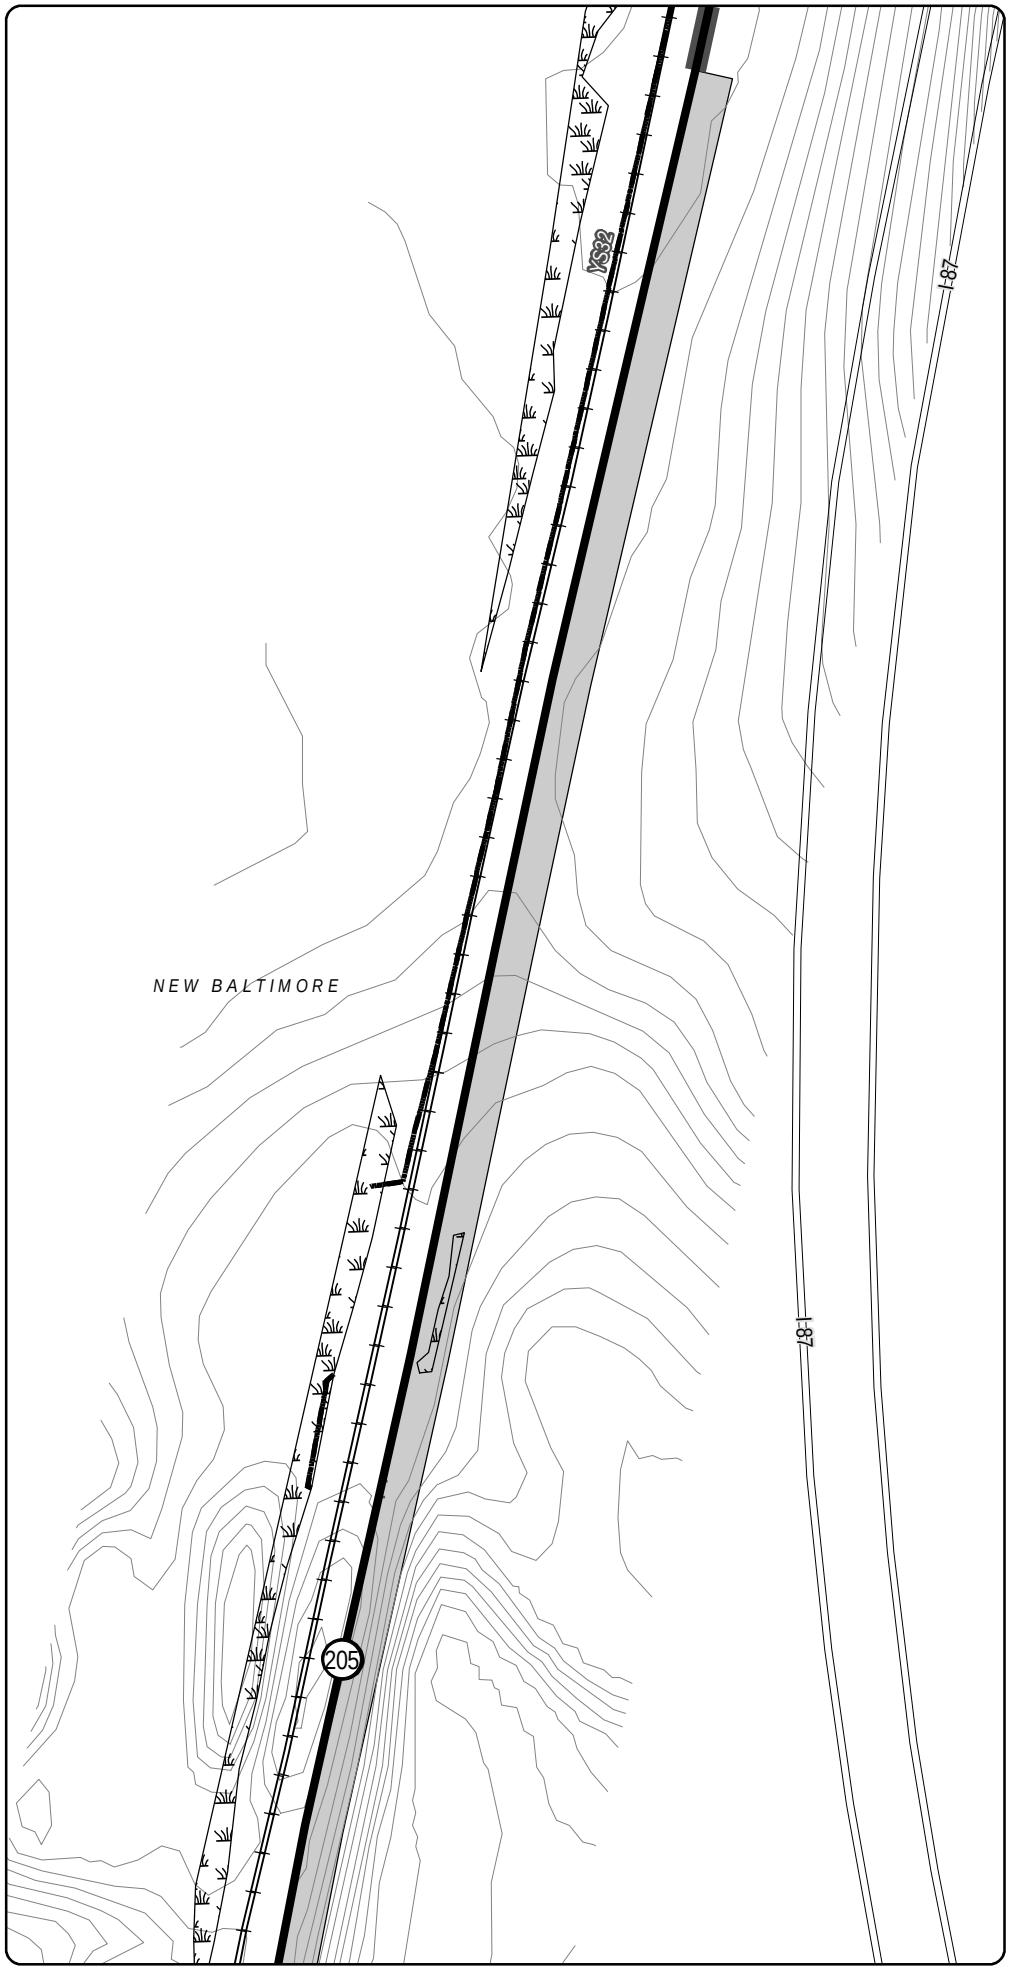

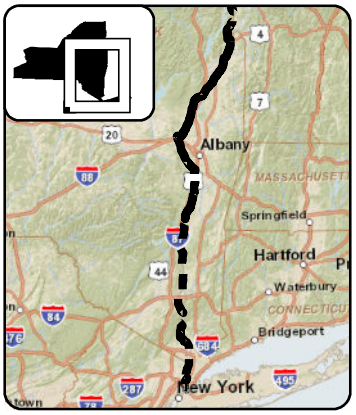

LEGEND

- CHPE Project Milepost
- Proposed CHPE Terrestrial Route HVDC
- Proposed CHPE Submarine Route HVDC
- Proposed CHPE Terrestrial Route HVAC
- Preliminary Construction Corridor
- Perennial Stream Top of Bank
- Intermittent Stream
- Ditch
- Wetland Delineation Line
- Wetland
- 100 Year Flood Zone
- 500 Year Flood Zone
- Hydrography
- Town Boundary
- County Boundary
- Proposed HDD Location
- Proposed Pipe Bridge Location
- Roads
- Rail Line
- Contour - 2'

N

0 100 200

Feet

Transmission Developers Inc.

Champlain Hudson Power Express Project

Champlain Hudson Power Express Inc.

Plan View Map

Terrestrial Route


Sheet 271 of 370


Prepared on 2/27/2012

by: HDR | TRC & TRC

DATA SOURCES: ESRI, NYSDOT, FEMA, NYDEC, NWI, TDI, TRC

R:\Projects\GIS_2009\168272_TDI_Hudson\MXD\USACE\Terrestrial_Route_8x11_usace_2012.mxd

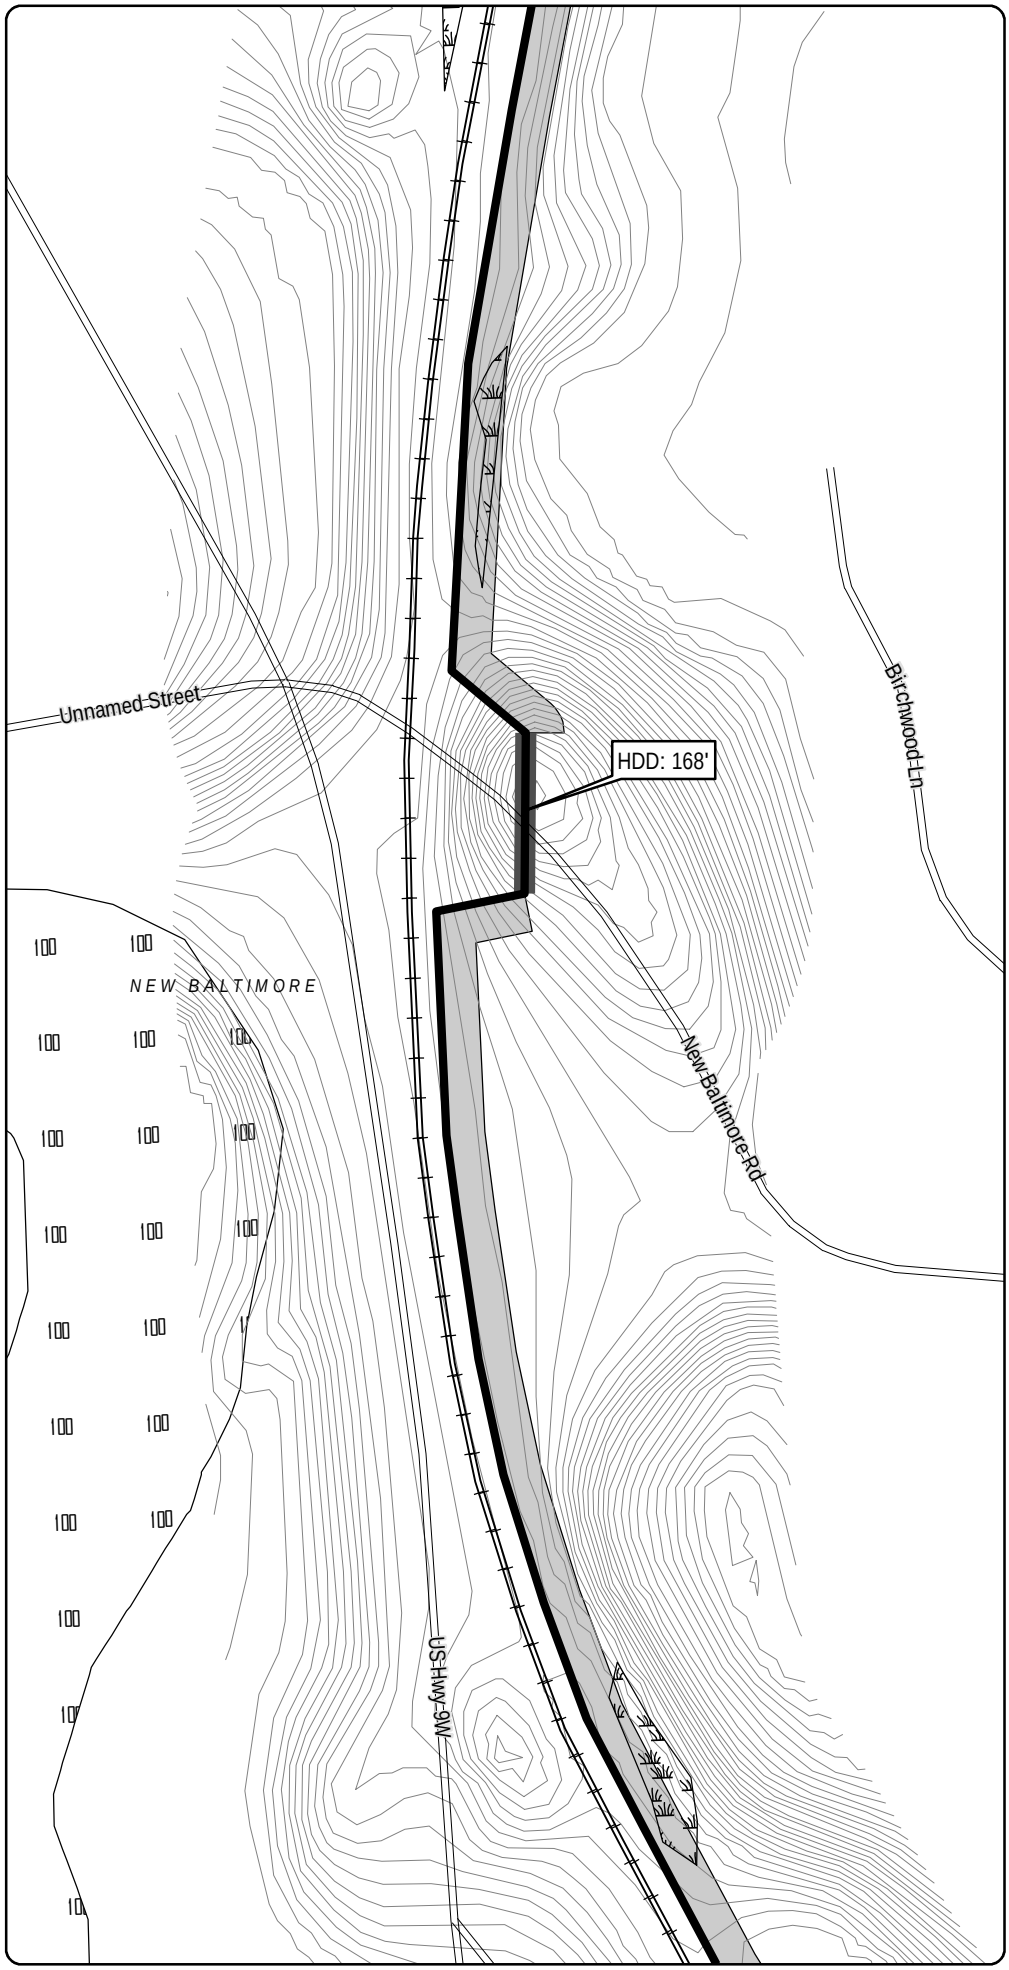

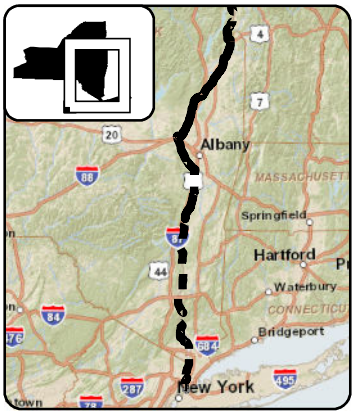

LEGEND

- CHPE Project Milepost
- Proposed CHPE Terrestrial Route HVDC
- Proposed CHPE Submarine Route HVDC
- Proposed CHPE Terrestrial Route HVAC
- Preliminary Construction Corridor
- Perennial Stream Top of Bank
- Intermittent Stream
- Ditch
- Wetland Delineation Line
- Wetland
- 100 Year Flood Zone
- 500 Year Flood Zone
- Hydrography
- Town Boundary
- County Boundary
- Proposed HDD Location
- Proposed Pipe Bridge Location
- Roads
- Rail Line
- Contour - 2'

N

0 100 200

Feet

Transmission Developers Inc.

Champlain Hudson Power Express Project

Champlain Hudson Power Express Inc.

Plan View Map

Terrestrial Route


Sheet 272 of 370


Prepared on 2/27/2012

by: HDR | DTA & TRC

DATA SOURCES: ESRI, NYSDOT, FEMA, NYDEC, NWI, TDI, TRC

R:\Projects\GIS_2009\168272_TDI_Hudson\MXD\USACE\Terrestrial_Route_8x11_usace_2012.mxd

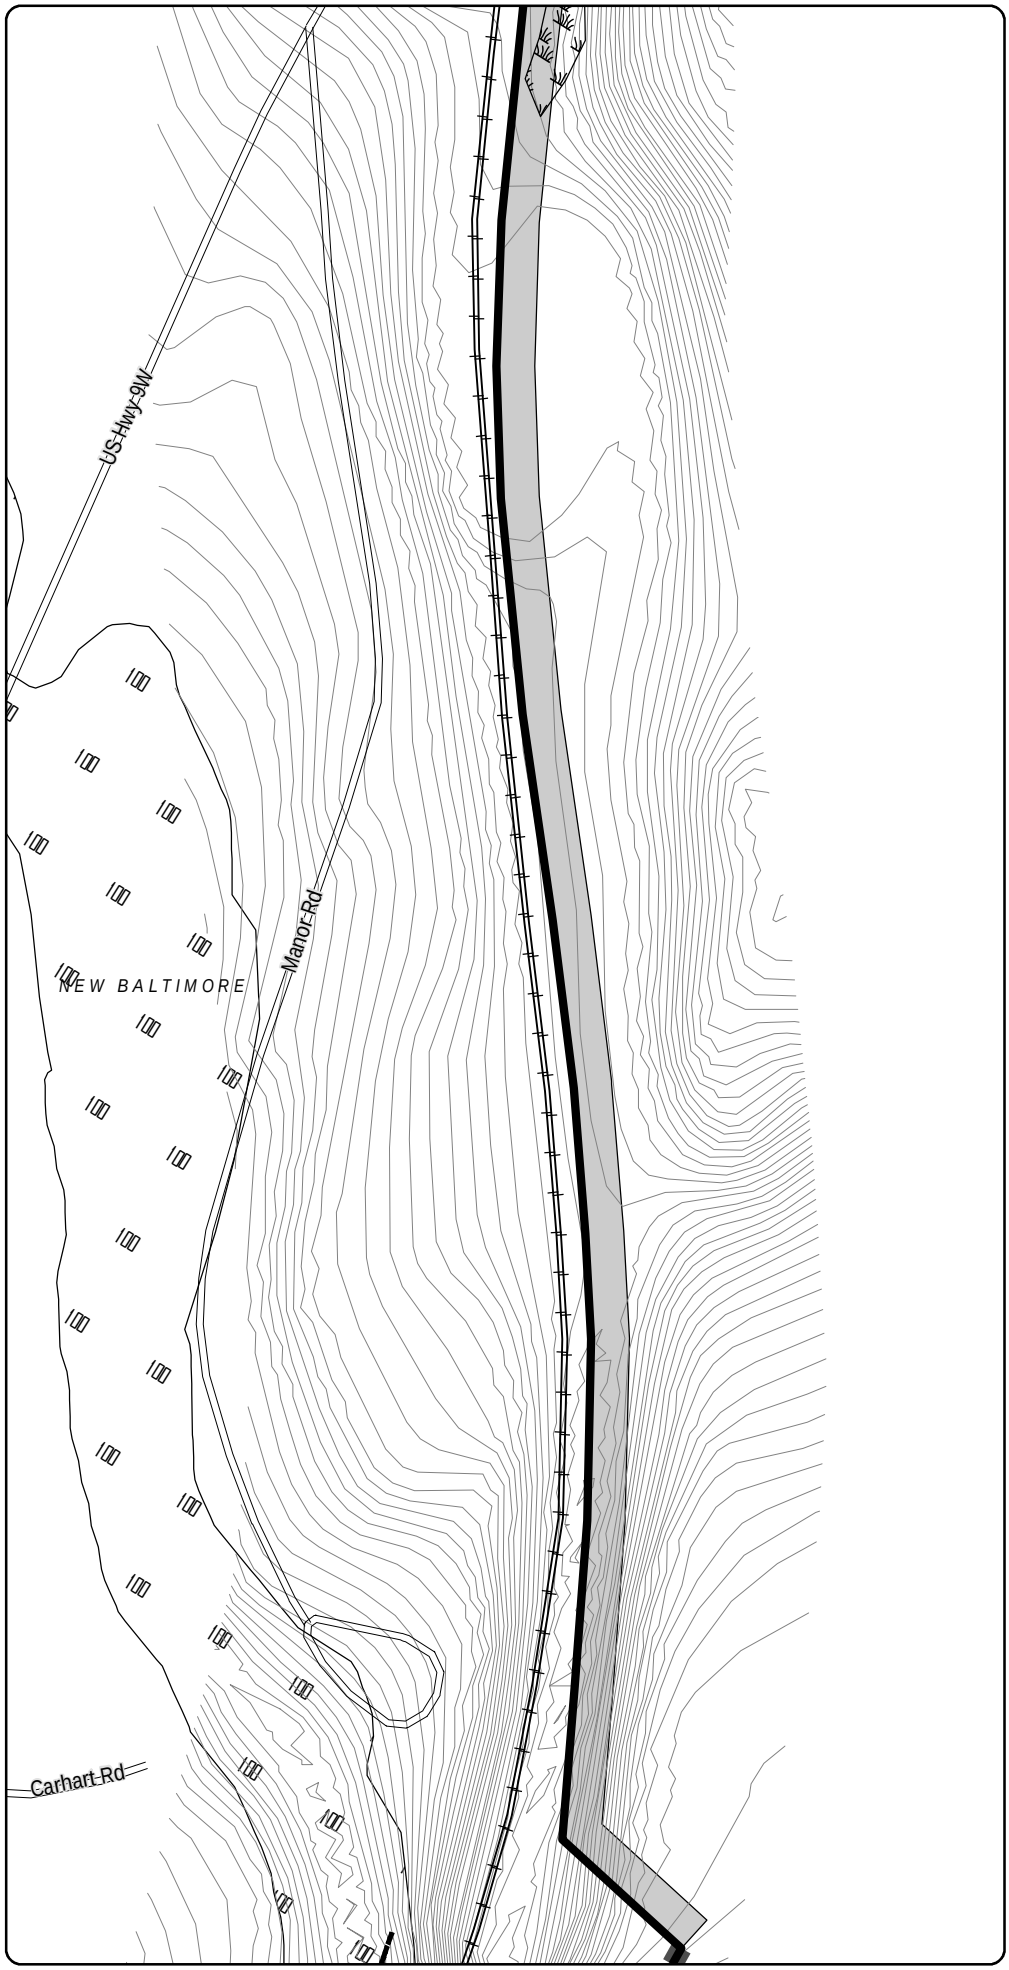

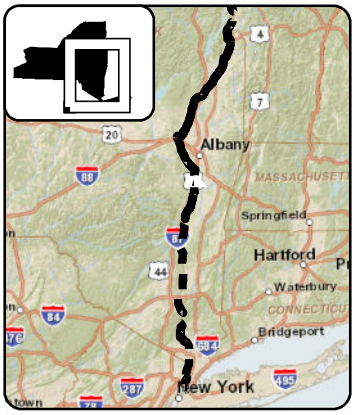

LEGEND

- CHPE Project Milepost
- Proposed CHPE Terrestrial Route HVDC
- Proposed CHPE Submarine Route HVDC
- Proposed CHPE Terrestrial Route HVAC
- Preliminary Construction Corridor
- Perennial Stream Top of Bank
- Intermittent Stream
- Ditch
- Wetland Delineation Line
- Wetland
- 100 Year Flood Zone
- 500 Year Flood Zone
- Hydrography
- Town Boundary
- County Boundary
- Proposed HDD Location
- Proposed Pipe Bridge Location
- Roads
- Rail Line
- Contour - 2'

N

0 100 200

Feet

Transmission Developers Inc.

Champlain Hudson Power Express Project

Champlain Hudson Power Express Inc.

Plan View Map

Terrestrial Route


Sheet 273 of 370


Prepared on 2/27/2012

by: HDR | TDI & TRC

DATA SOURCES: ESRI, NYSDOT, FEMA, NYDEC, NWI, TDI, TRC

R:\Projects\GIS_2009\168272_TDI_Hudson\MXD\USACE\Terrestrial_Route_8x11_usace_2012.mxd

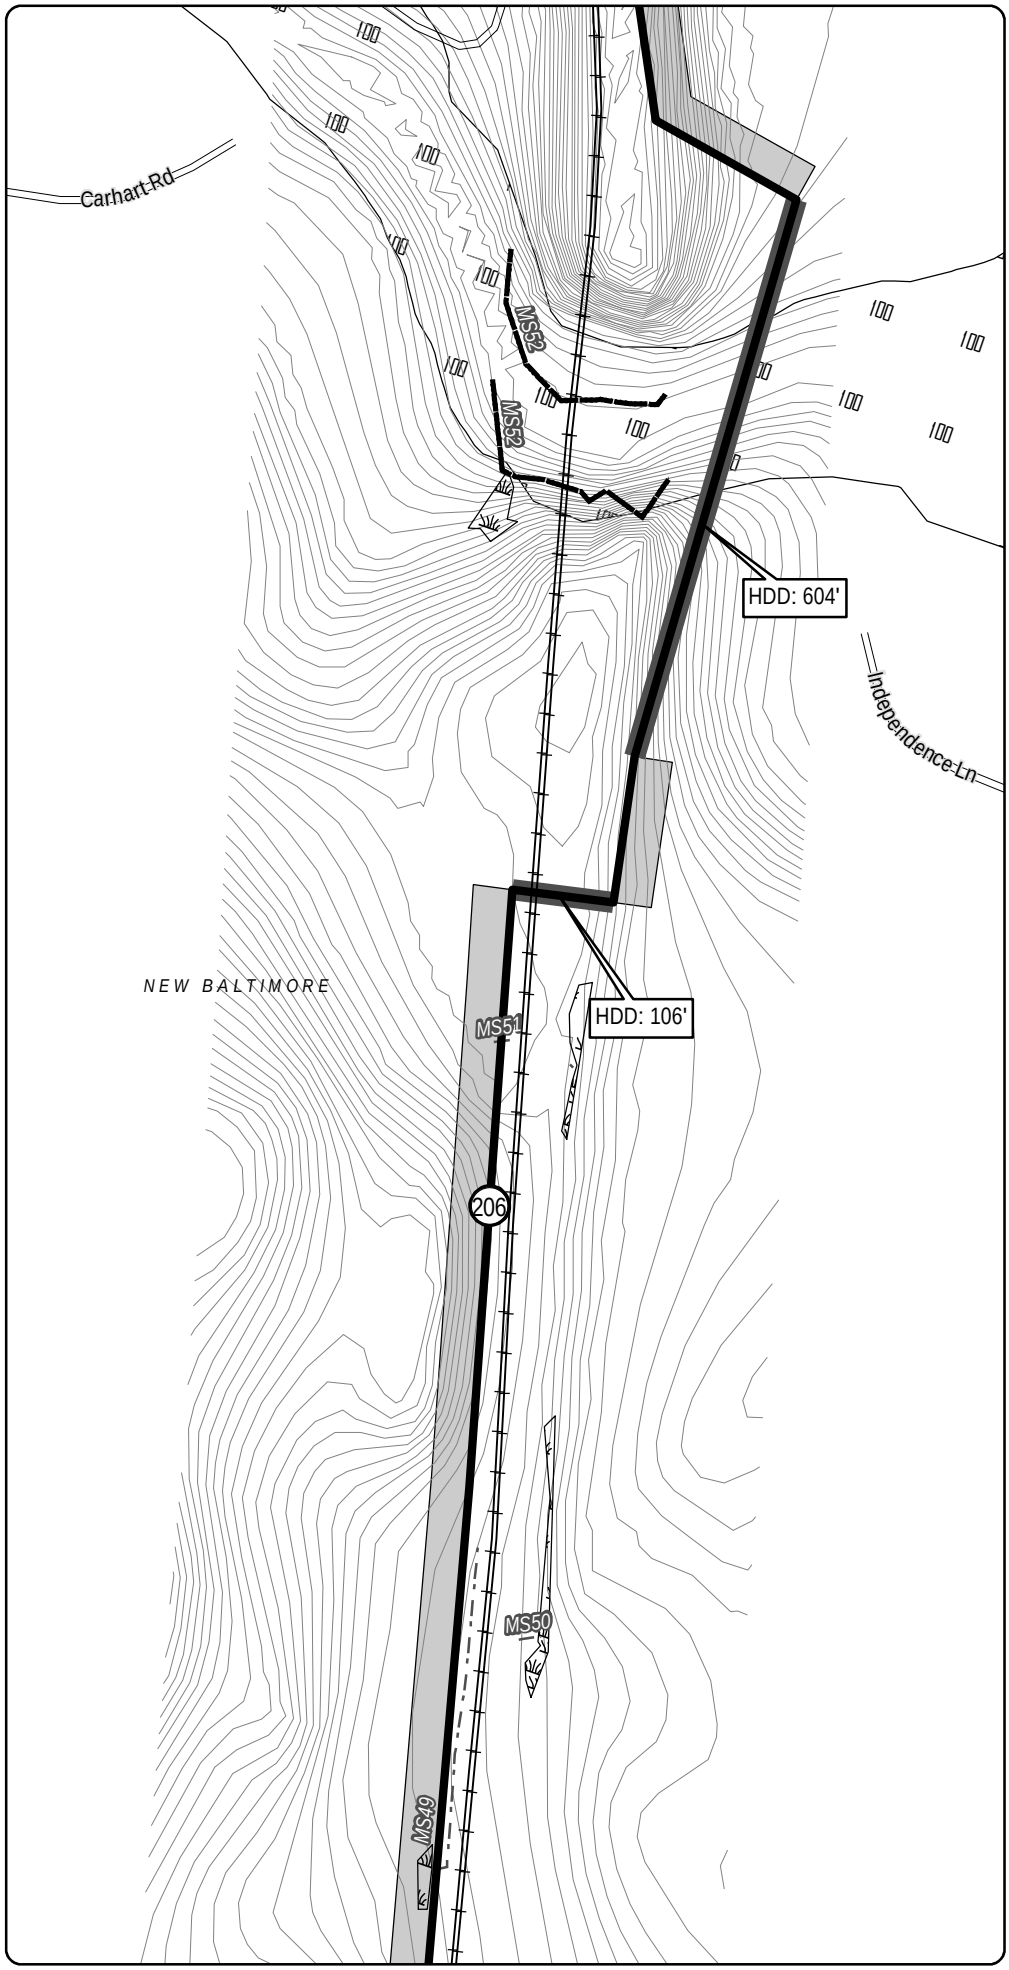

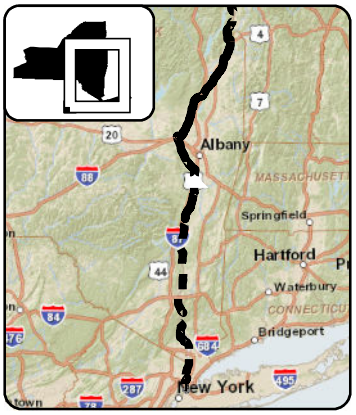

LEGEND

- CHPE Project Milepost
- Proposed CHPE Terrestrial Route HVDC
- Proposed CHPE Submarine Route HVDC
- Proposed CHPE Terrestrial Route HVAC
- Preliminary Construction Corridor
- Perennial Stream Top of Bank
- Intermittent Stream
- Ditch
- Wetland Delineation Line
- Wetland
- 100 Year Flood Zone
- 500 Year Flood Zone
- Hydrography
- Town Boundary
- County Boundary
- Proposed HDD Location
- Proposed Pipe Bridge Location
- Roads
- Rail Line
- Contour - 2'

N

0 100 200

Feet

Transmission Developers Inc.

Champlain Hudson Power Express Project

Champlain Hudson Power Express Inc.

Plan View Map

Terrestrial Route


Sheet 274 of 370


Prepared on 2/27/2012

by: HDR & TRC

DATA SOURCES: ESRI, NYSDOT, FEMA, NYDEC, NWI, TDI, TRC

R:\Projects\GIS_2009\168272_TDI_Hudson\MXD\USACE\Terrestrial_Route_8x11_usace_2012.mxd

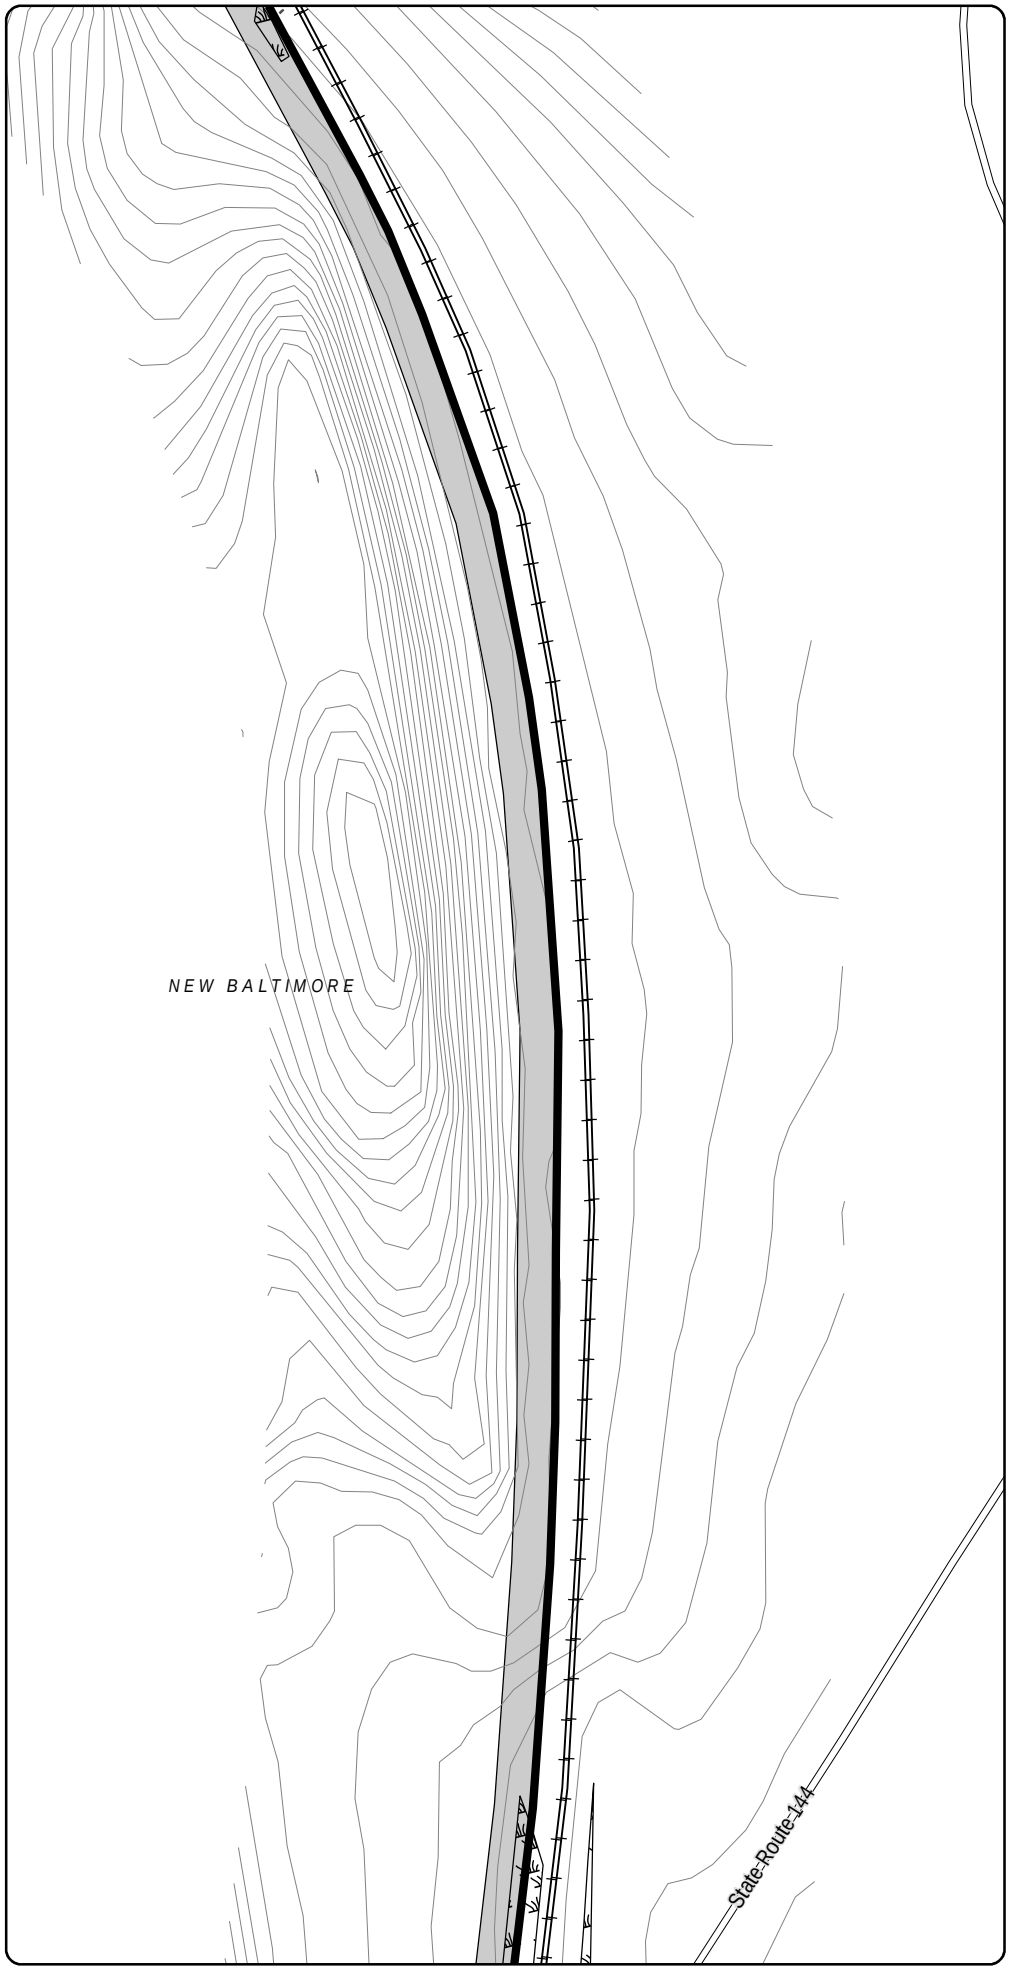

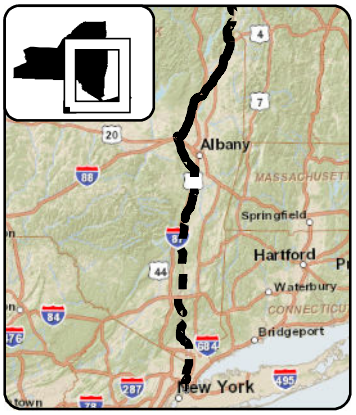

LEGEND

- CHPE Project Milepost
- Proposed CHPE Terrestrial Route HVDC
- Proposed CHPE Submarine Route HVDC
- Proposed CHPE Terrestrial Route HVAC
- Preliminary Construction Corridor
- Perennial Stream Top of Bank
- Intermittent Stream
- Ditch
- Wetland Delineation Line
- Wetland
- 100 Year Flood Zone
- 500 Year Flood Zone
- Hydrography
- Town Boundary
- County Boundary
- Proposed HDD Location
- Proposed Pipe Bridge Location
- Roads
- Rail Line
- Contour - 2'

N

0 100 200

Feet

Transmission Developers Inc.

Champlain Hudson Power Express Project

Champlain Hudson Power Express Inc.

Plan View Map

Terrestrial Route


Sheet 275 of 370


Prepared on 2/27/2012

by: HDR | TDI & TRC

DATA SOURCES: ESRI, NYSDOT, FEMA, NYDEC, NWI, TDI, TRC

R:\Projects\GIS_2009\168272_TDI_Hudson\MXD\USACE\Terrestrial_Route_8x11_usace_2012.mxd

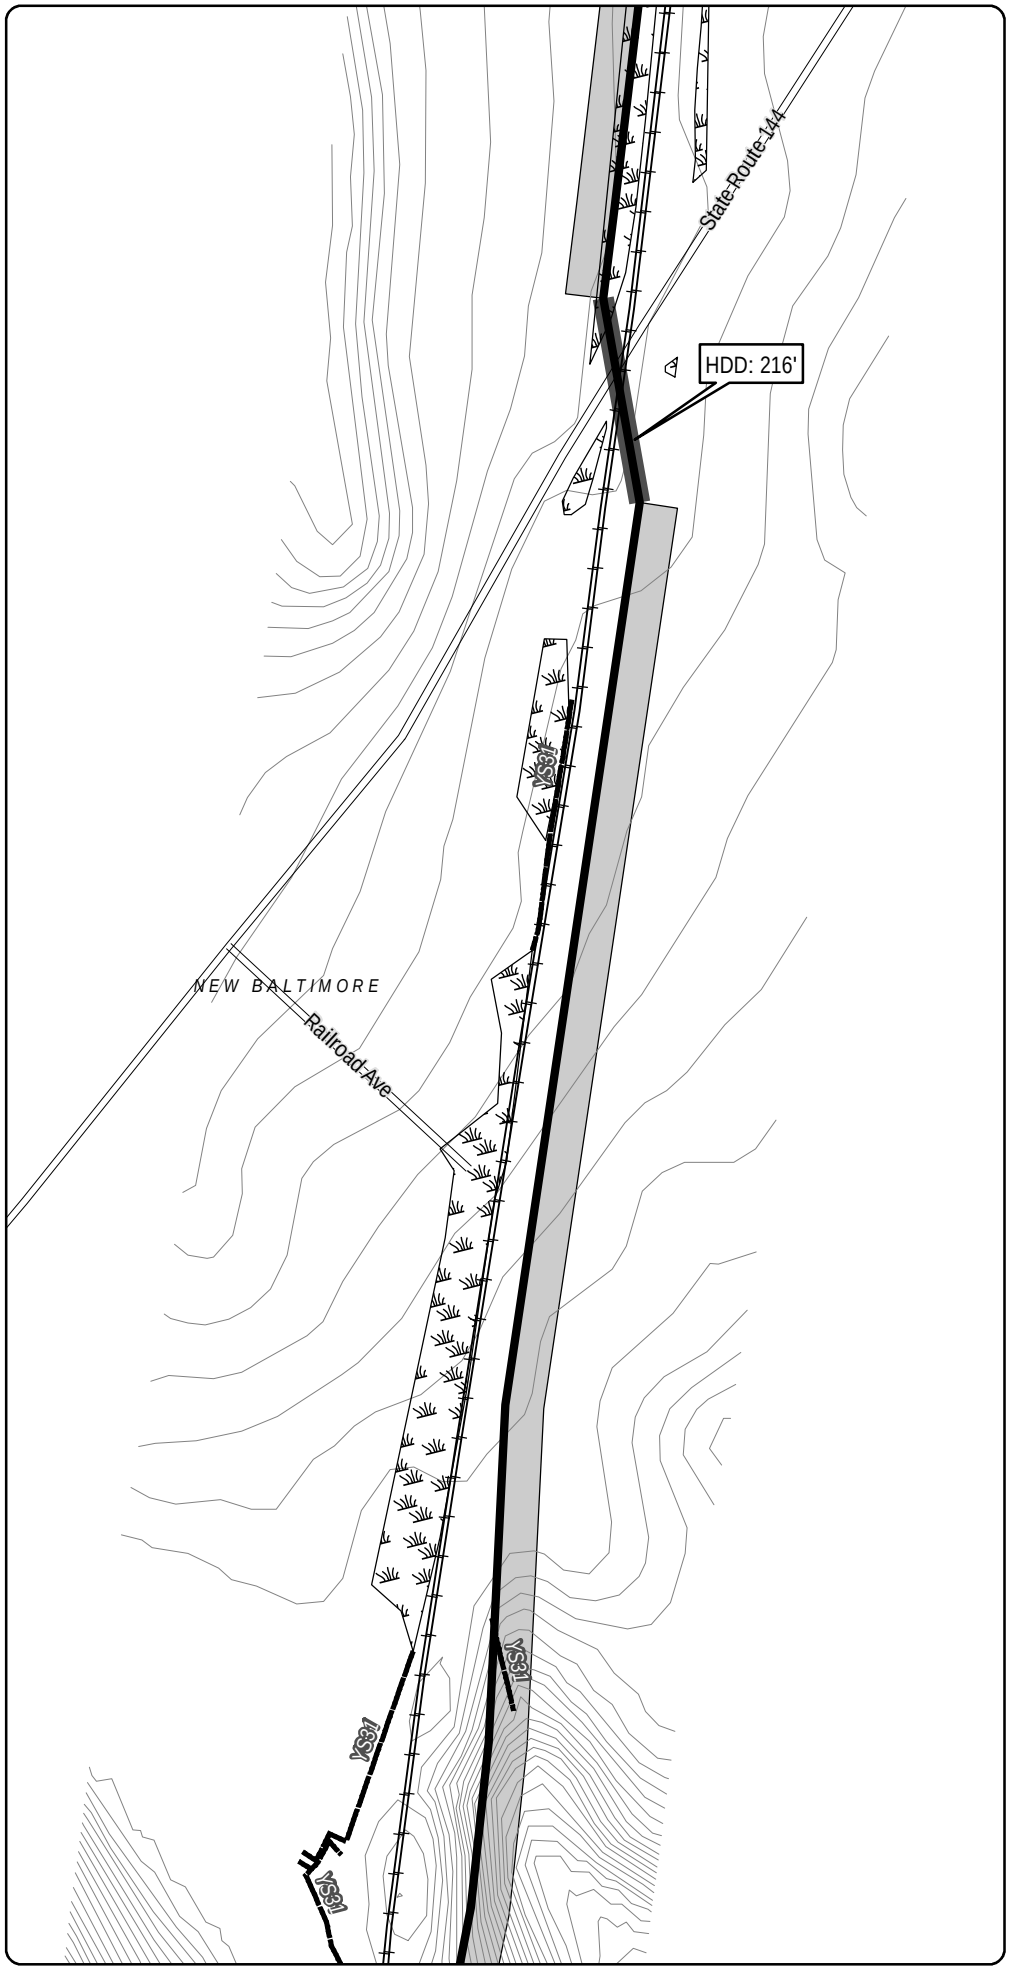

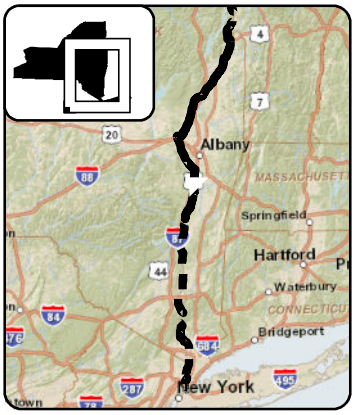

LEGEND

- CHPE Project Milepost
- Proposed CHPE Terrestrial Route HVDC
- Proposed CHPE Submarine Route HVDC
- Proposed CHPE Terrestrial Route HVAC
- Preliminary Construction Corridor
- Perennial Stream Top of Bank
- Intermittent Stream
- Ditch
- Wetland Delineation Line
- Wetland
- 100 Year Flood Zone
- 500 Year Flood Zone
- Hydrography
- Town Boundary
- County Boundary
- Proposed HDD Location
- Proposed Pipe Bridge Location
- Roads
- Rail Line
- Contour - 2'

N

0 100 200

Feet

Transmission Developers Inc.

Champlain Hudson Power Express Project

Champlain Hudson Power Express Inc.

Plan View Map

Terrestrial Route


Sheet 276 of 370


Prepared on 2/27/2012

by: HDR | TDI & TRC

DATA SOURCES: ESRI, NYSDOT, FEMA, NYDEC, NWI, TDI, TRC

R:\Projects\GIS_2009\168272_TDI_Hudson\MXD\USACE\Terrestrial_Route_8x11_usace_2012.mxd

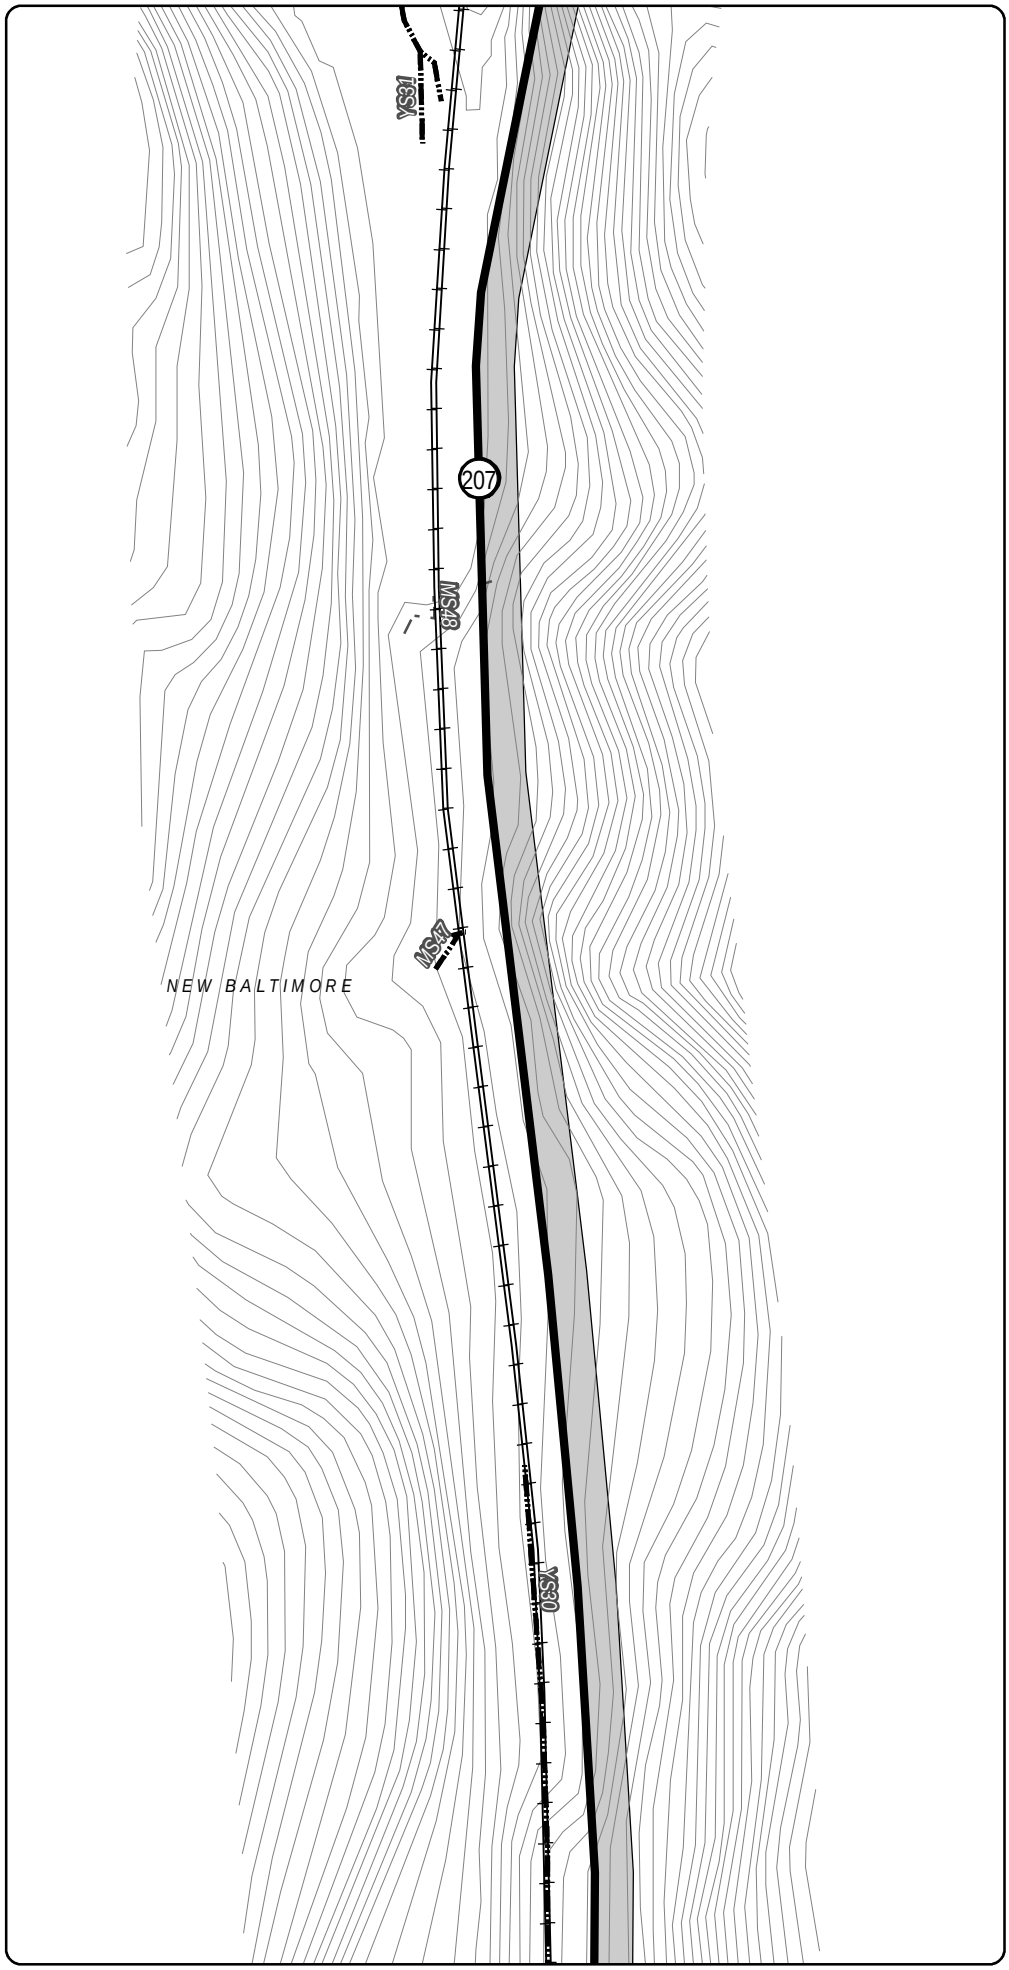

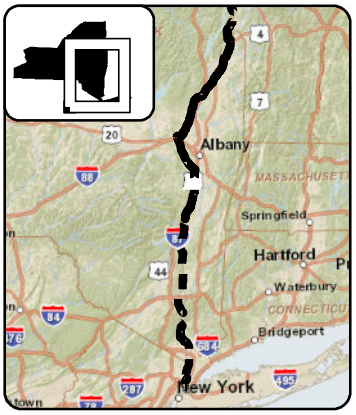

LEGEND

- CHPE Project Milepost
- Proposed CHPE Terrestrial Route HVDC
- Proposed CHPE Submarine Route HVDC
- Proposed CHPE Terrestrial Route HVAC
- Preliminary Construction Corridor
- Perennial Stream Top of Bank
- Intermittent Stream
- Ditch
- Wetland Delineation Line
- Wetland
- 100 Year Flood Zone
- 500 Year Flood Zone
- Hydrography
- Town Boundary
- County Boundary
- Proposed HDD Location
- Proposed Pipe Bridge Location
- Roads
- Rail Line
- Contour - 2'

N

0 100 200

Feet

Transmission Developers Inc.

Champlain Hudson Power Express Project

Champlain Hudson Power Express Inc.

Plan View Map

Terrestrial Route


Sheet 277 of 370


Prepared on 2/27/2012

by: HDR | TDI & TRC

DATA SOURCES: ESRI, NYSDOT, FEMA, NYDEC, NWI, TDI, TRC

R:\Projects\GIS_2009\168272_TDI_Hudson\MXD\USACE\Terrestrial_Route_8x11_usace_2012.mxd

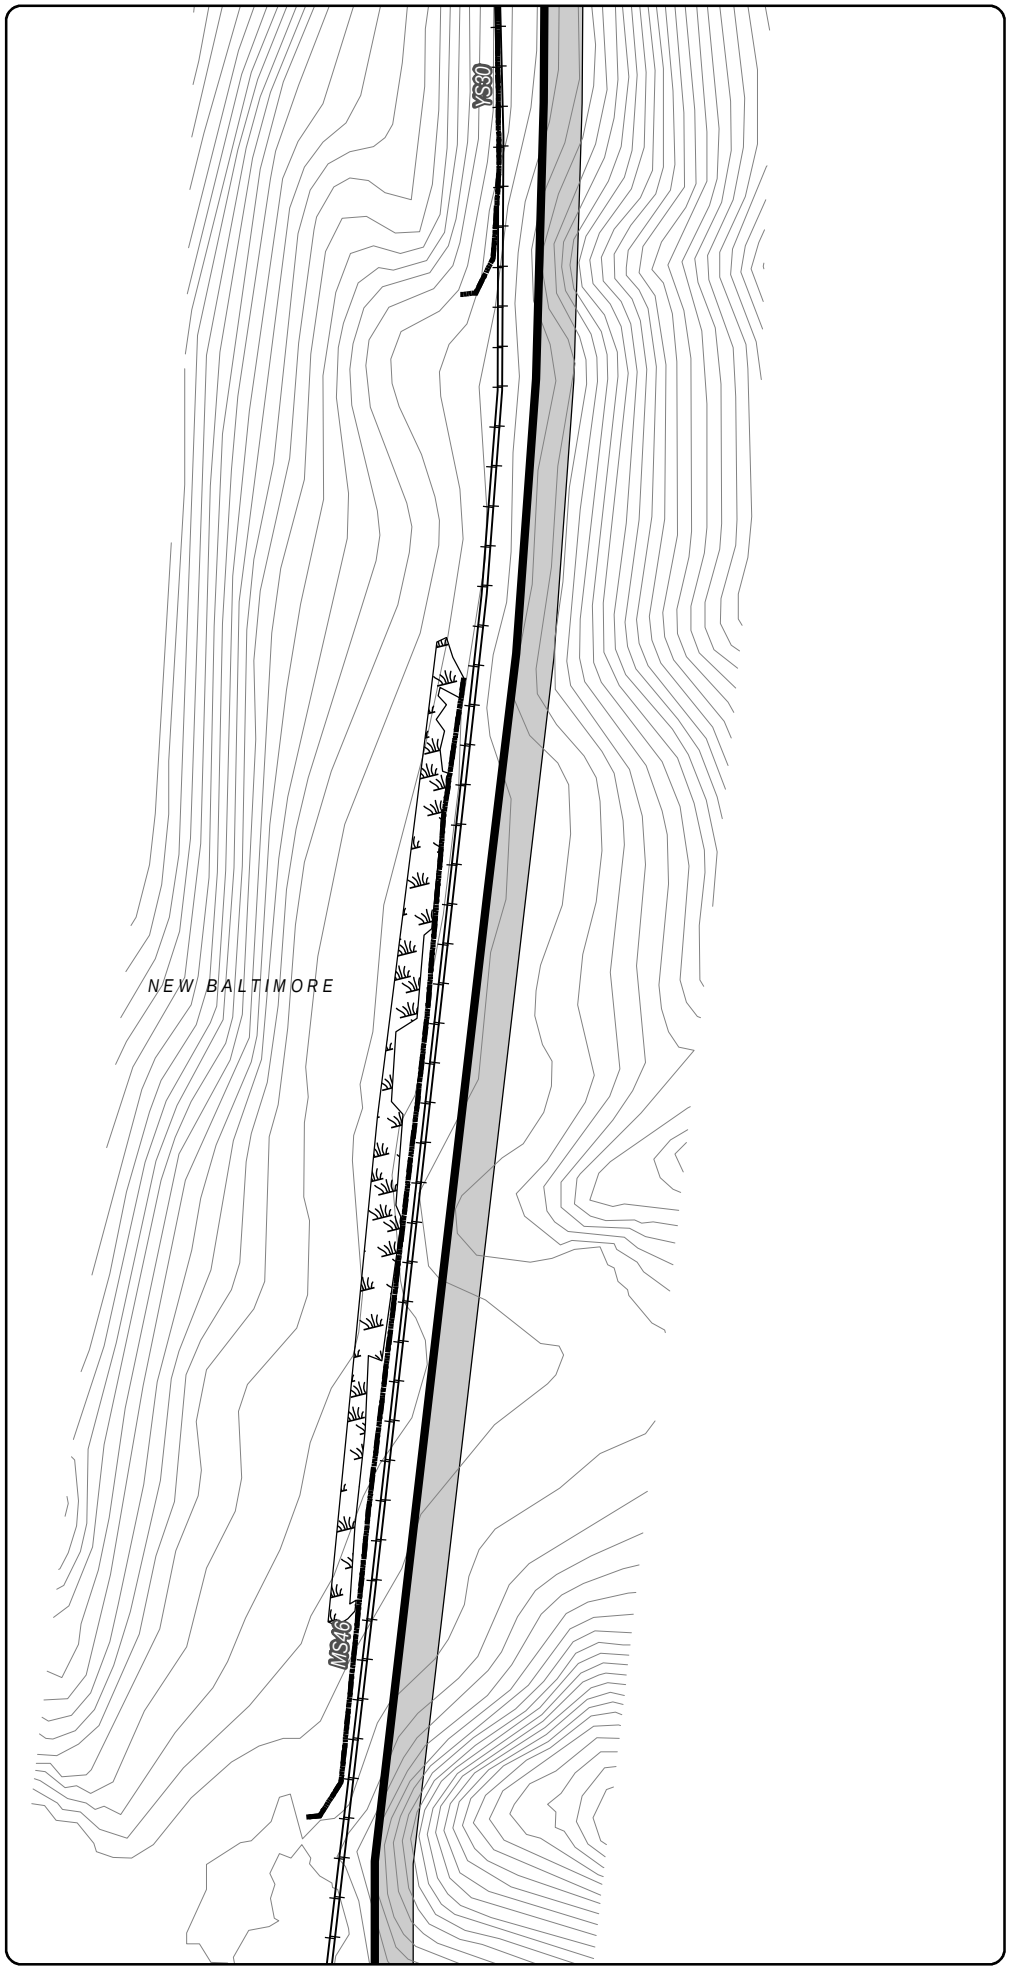

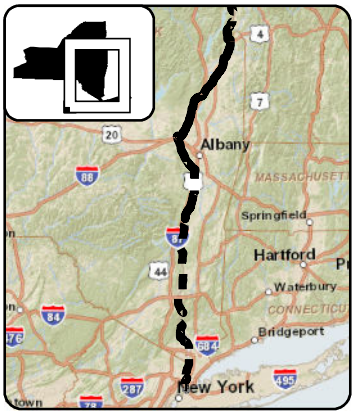

LEGEND

- CHPE Project Milepost
- Proposed CHPE Terrestrial Route HVDC
- Proposed CHPE Submarine Route HVDC
- Proposed CHPE Terrestrial Route HVAC
- Preliminary Construction Corridor
- Perennial Stream Top of Bank
- Intermittent Stream
- Ditch
- Wetland Delineation Line
- Wetland
- 100 Year Flood Zone
- 500 Year Flood Zone
- Hydrography
- Town Boundary
- County Boundary
- Proposed HDD Location
- Proposed Pipe Bridge Location
- Roads
- Rail Line
- Contour - 2'

N

0 100 200

Feet

Transmission Developers Inc.

Champlain Hudson Power Express Project

Champlain Hudson Power Express Inc.

Plan View Map

Terrestrial Route


Sheet 278 of 370


Prepared on 2/27/2012

by: HDR & TRC

DATA SOURCES: ESRI, NYSDOT, FEMA, NYDEC, NWI, TDI, TRC

R:\Projects\GIS_2009\168272_TDI_Hudson\MXD\USACE\Terrestrial_Route_8x11_usace_2012.mxd

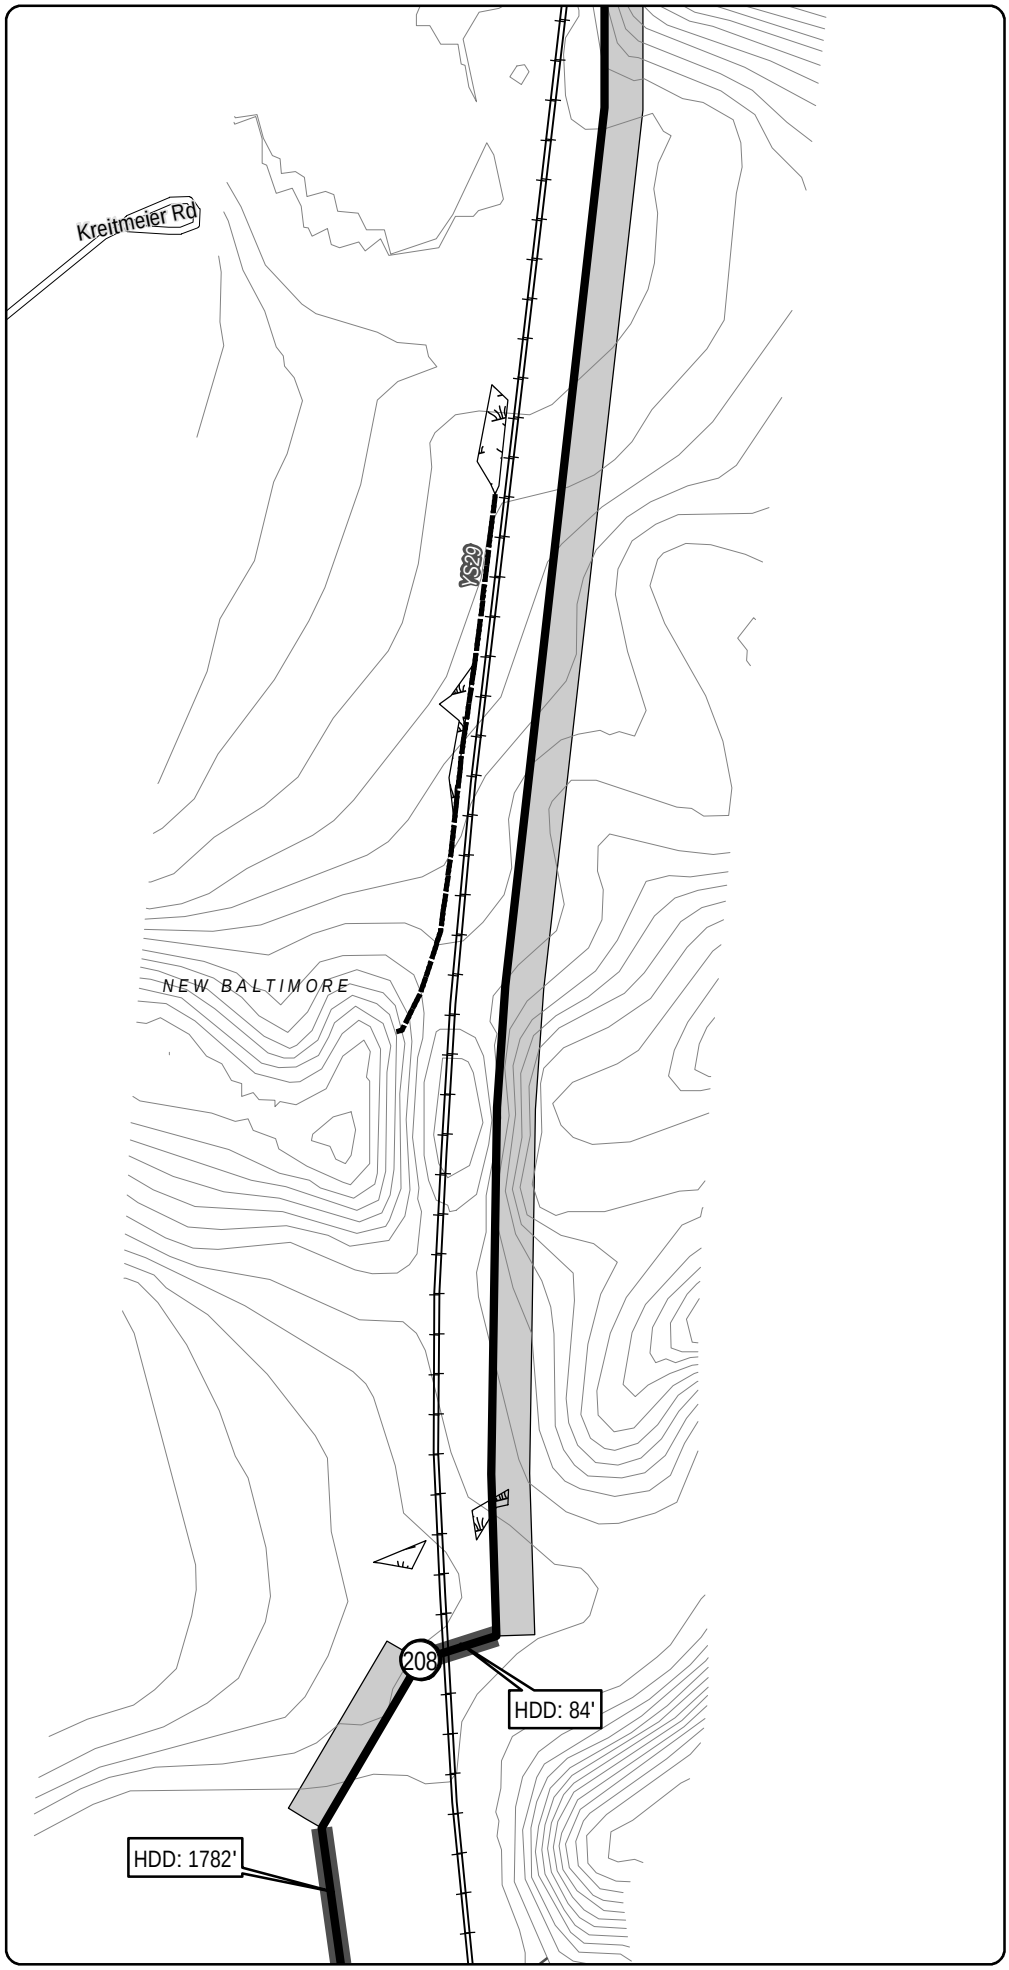

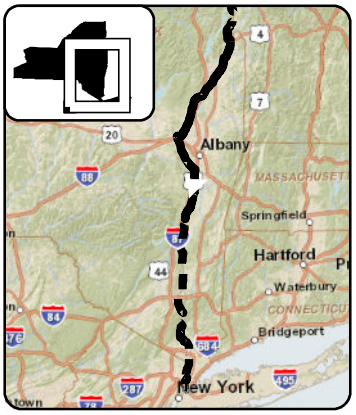

LEGEND

- CHPE Project Milepost
- Proposed CHPE Terrestrial Route HVDC
- Proposed CHPE Submarine Route HVDC
- Proposed CHPE Terrestrial Route HVAC
- Preliminary Construction Corridor
- Perennial Stream Top of Bank
- Intermittent Stream
- Ditch
- Wetland Delineation Line
- Wetland
- 100 Year Flood Zone
- 500 Year Flood Zone
- Hydrography
- Town Boundary
- County Boundary
- Proposed HDD Location
- Proposed Pipe Bridge Location
- Roads
- Rail Line
- Contour - 2'

N

0 100 200

Feet

Transmission Developers Inc.

Champlain Hudson Power Express Project

Champlain Hudson Power Express Inc.

Plan View Map

Terrestrial Route


Sheet 279 of 370


Prepared on 2/27/2012

by: HDR & TRC

R:\Projects\GIS_2009\168272_TDI_Hudson\MXD\USACE\Terrestrial_Route_8x11_usace_2012.mxd

DATA SOURCES: ESRI, NYSDOT, FEMA, NYDEC, NWI, TDI, TRC

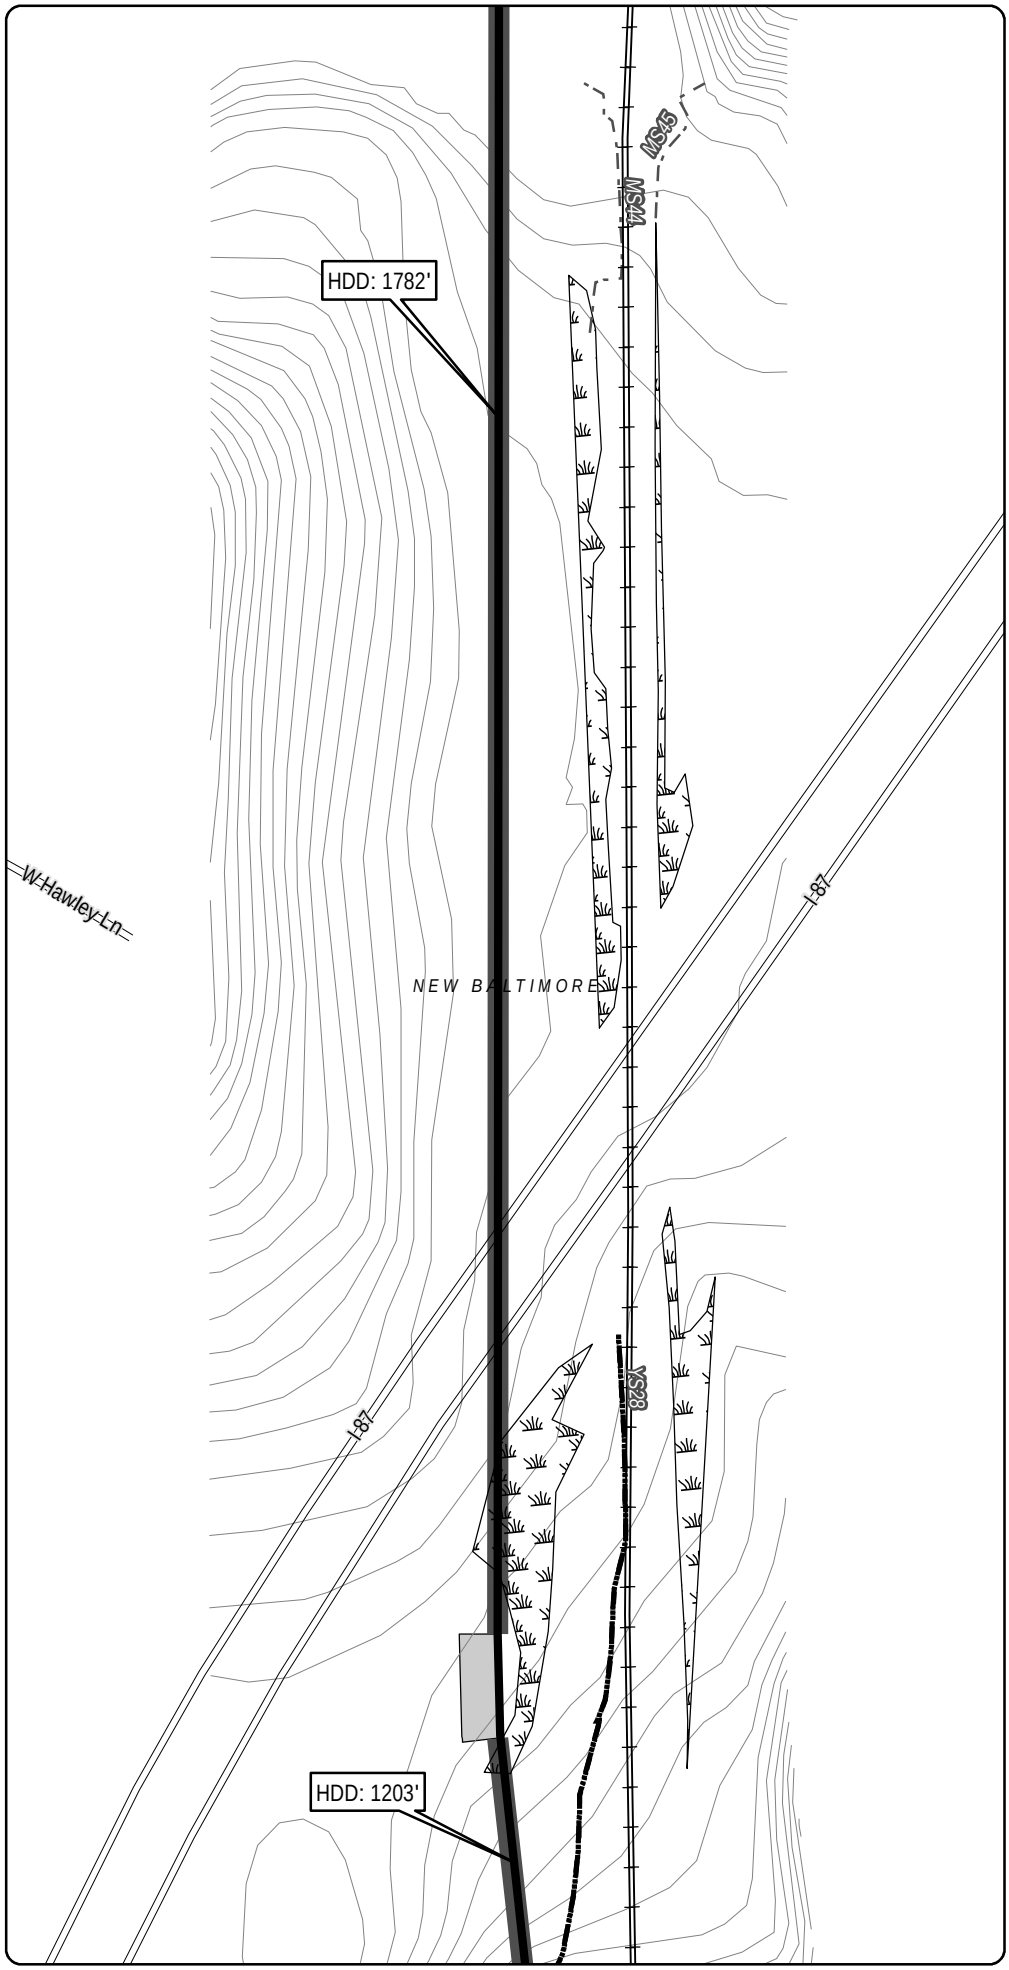

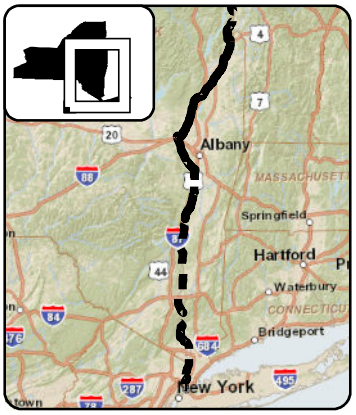

LEGEND

- CHPE Project Milepost
- Proposed CHPE Terrestrial Route HVDC
- Proposed CHPE Submarine Route HVDC
- Proposed CHPE Terrestrial Route HVAC
- Preliminary Construction Corridor
- Perennial Stream Top of Bank
- Intermittent Stream
- Ditch
- Wetland Delineation Line
- Wetland
- 100 Year Flood Zone
- 500 Year Flood Zone
- Hydrography
- Town Boundary
- County Boundary
- Proposed HDD Location
- Proposed Pipe Bridge Location
- Roads
- Rail Line
- Contour - 2'

N

0 100 200

Feet

Transmission Developers Inc.

Champlain Hudson Power Express Project

Champlain Hudson Power Express Inc.

Plan View Map

Terrestrial Route


Sheet 280 of 370


Prepared on 2/27/2012

by: HDR | DTA & TRC

DATA SOURCES: ESRI, NYSDOT, FEMA, NYDEC, NWI, TDI, TRC

R:\Projects\GIS_2009\168272_TDI_Hudson\MXD\USACE\Terrestrial_Route_8x11_usace_2012.mxd

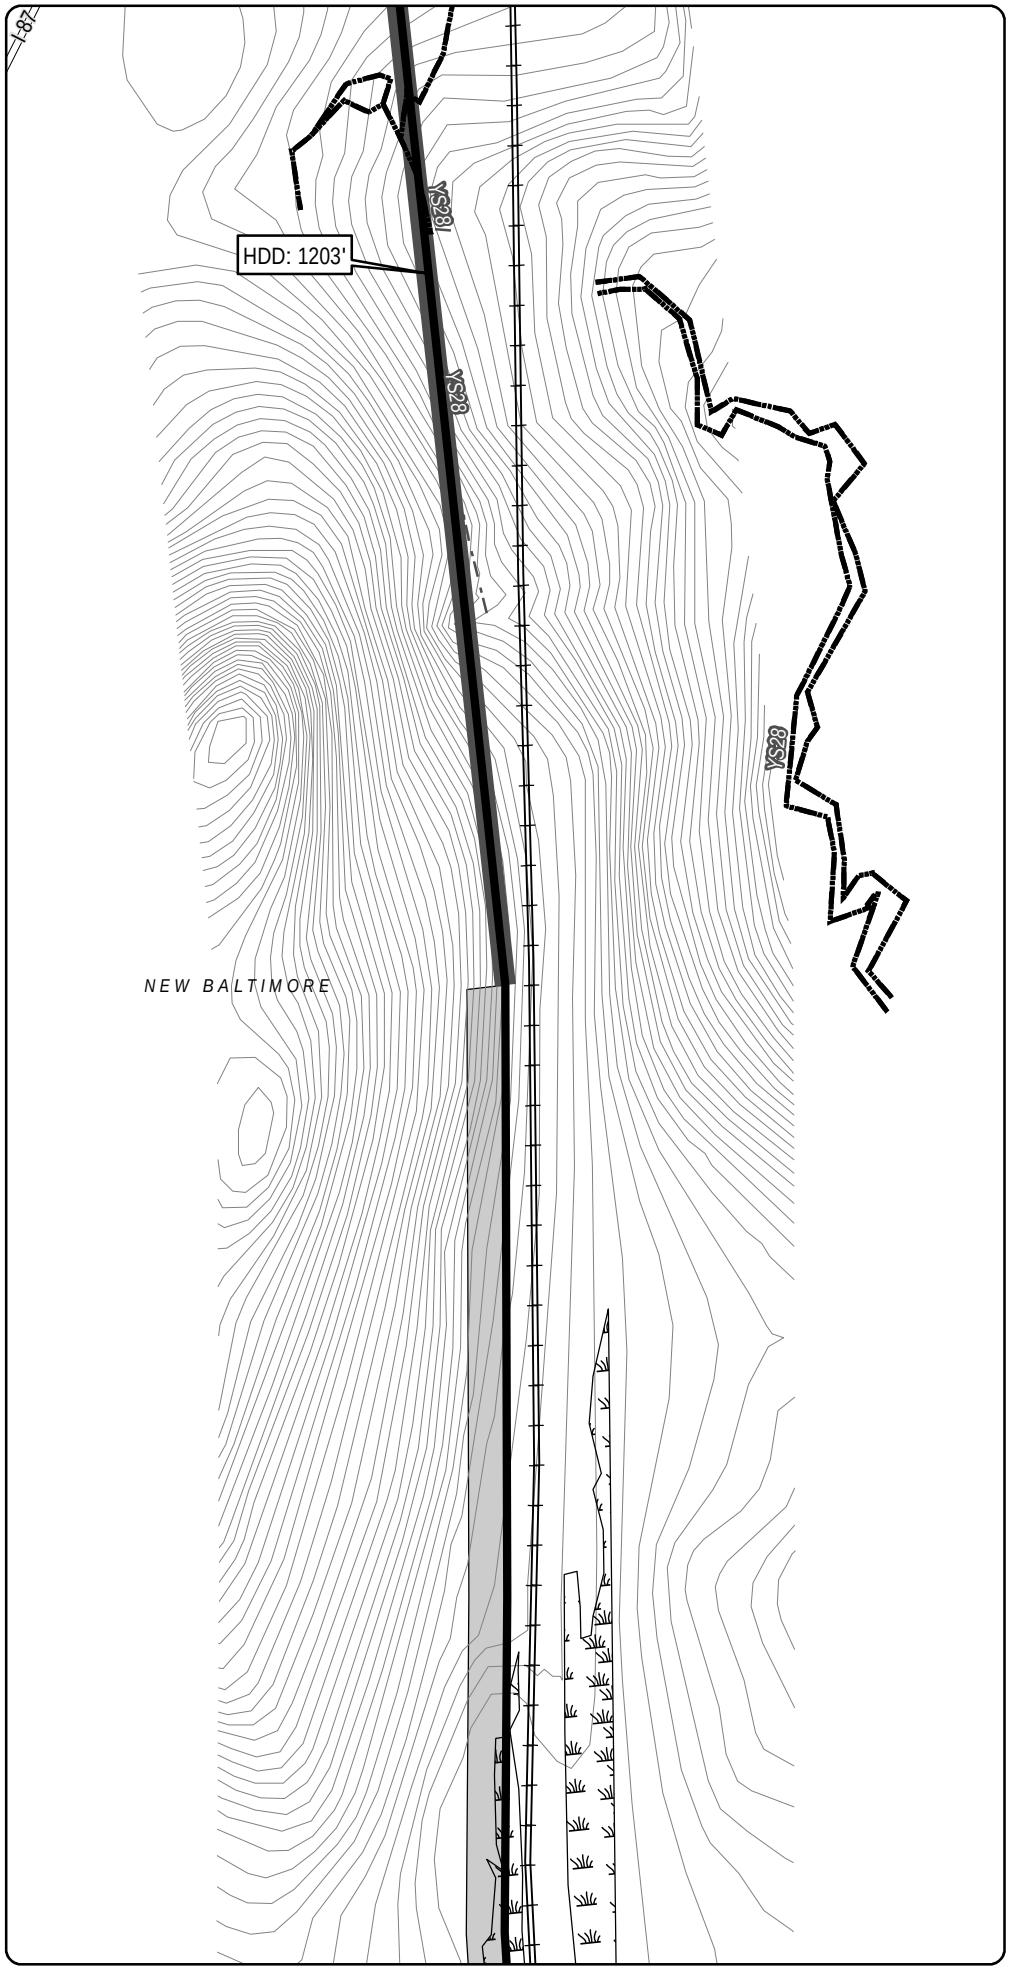

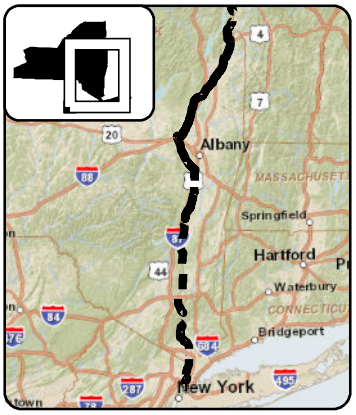

LEGEND

- CHPE Project Milepost
- Proposed CHPE Terrestrial Route HVDC
- Proposed CHPE Submarine Route HVDC
- Proposed CHPE Terrestrial Route HVAC
- Preliminary Construction Corridor
- Perennial Stream Top of Bank
- Intermittent Stream
- Ditch
- Wetland Delineation Line
- Wetland
- 100 Year Flood Zone
- 500 Year Flood Zone
- Hydrography
- Town Boundary
- County Boundary
- Proposed HDD Location
- Proposed Pipe Bridge Location
- Roads
- Rail Line
- Contour - 2'

N

0 100 200

Feet

Transmission Developers Inc.

Champlain Hudson Power Express Project

Champlain Hudson Power Express Inc.

Plan View Map

Terrestrial Route


Sheet 281 of 370


Prepared on 2/27/2012

by: HDR | TDI & TRC

DATA SOURCES: ESRI, NYSDOT, FEMA, NYDEC, NWI, TDI, TRC

R:\Projects\GIS_2009\168272_TDI_Hudson\MXD\USACE\Terrestrial_Route_8x11_usace_2012.mxd

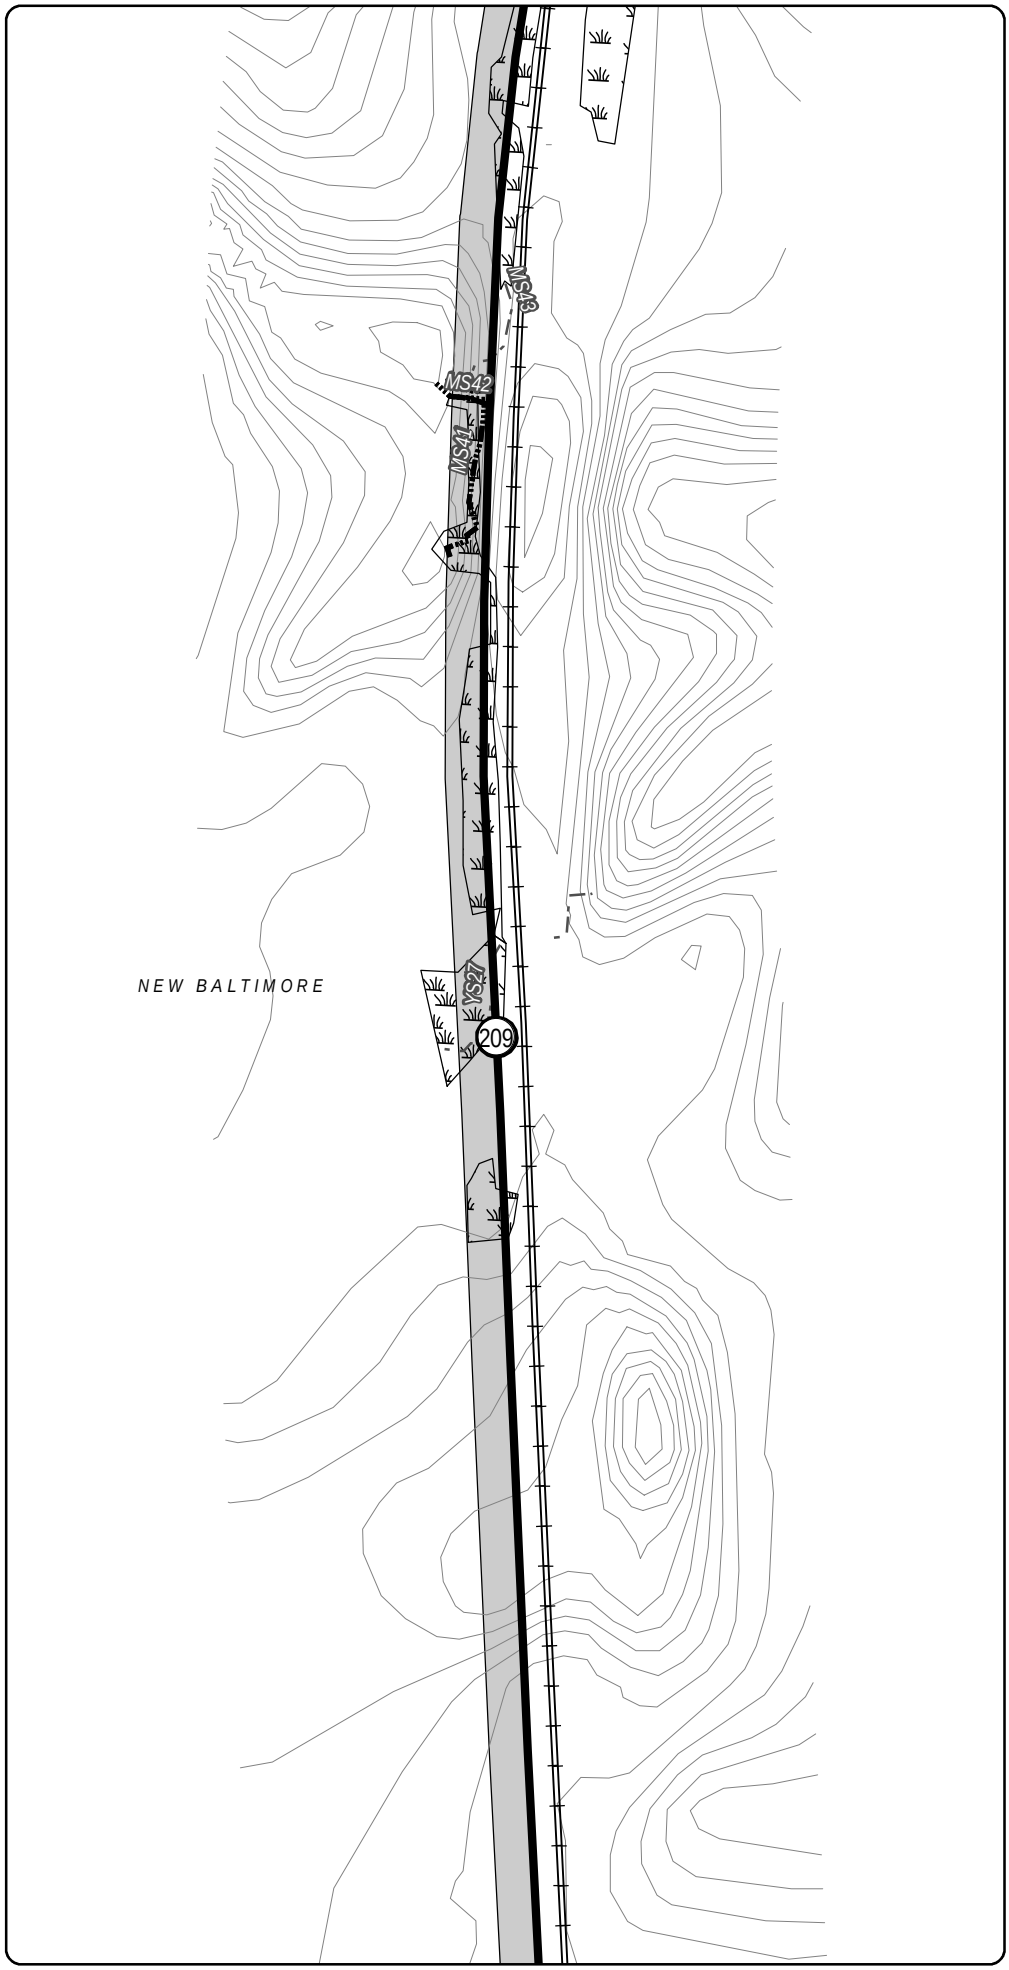

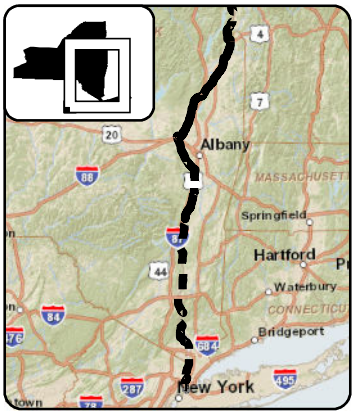

LEGEND

- CHPE Project Milepost
- Proposed CHPE Terrestrial Route HVDC
- Proposed CHPE Submarine Route HVDC
- Proposed CHPE Terrestrial Route HVAC
- Preliminary Construction Corridor
- Perennial Stream Top of Bank
- Intermittent Stream
- Ditch
- Wetland Delineation Line
- Wetland
- 100 Year Flood Zone
- 500 Year Flood Zone
- Hydrography
- Town Boundary
- County Boundary
- Proposed HDD Location
- Proposed Pipe Bridge Location
- Roads
- Rail Line
- Contour - 2'

N

0 100 200

Feet

Transmission Developers Inc.

Champlain Hudson Power Express Project

Champlain Hudson Power Express Inc.

Plan View Map

Terrestrial Route


Sheet 282 of 370


Prepared on 2/27/2012

by: HDR | TDI & TRC

DATA SOURCES: ESRI, NYSDOT, FEMA, NYDEC, NWI, TDI, TRC

R:\Projects\GIS_2009\168272_TDI_Hudson\MXD\USACE\Terrestrial_Route_8x11_usace_2012.mxd

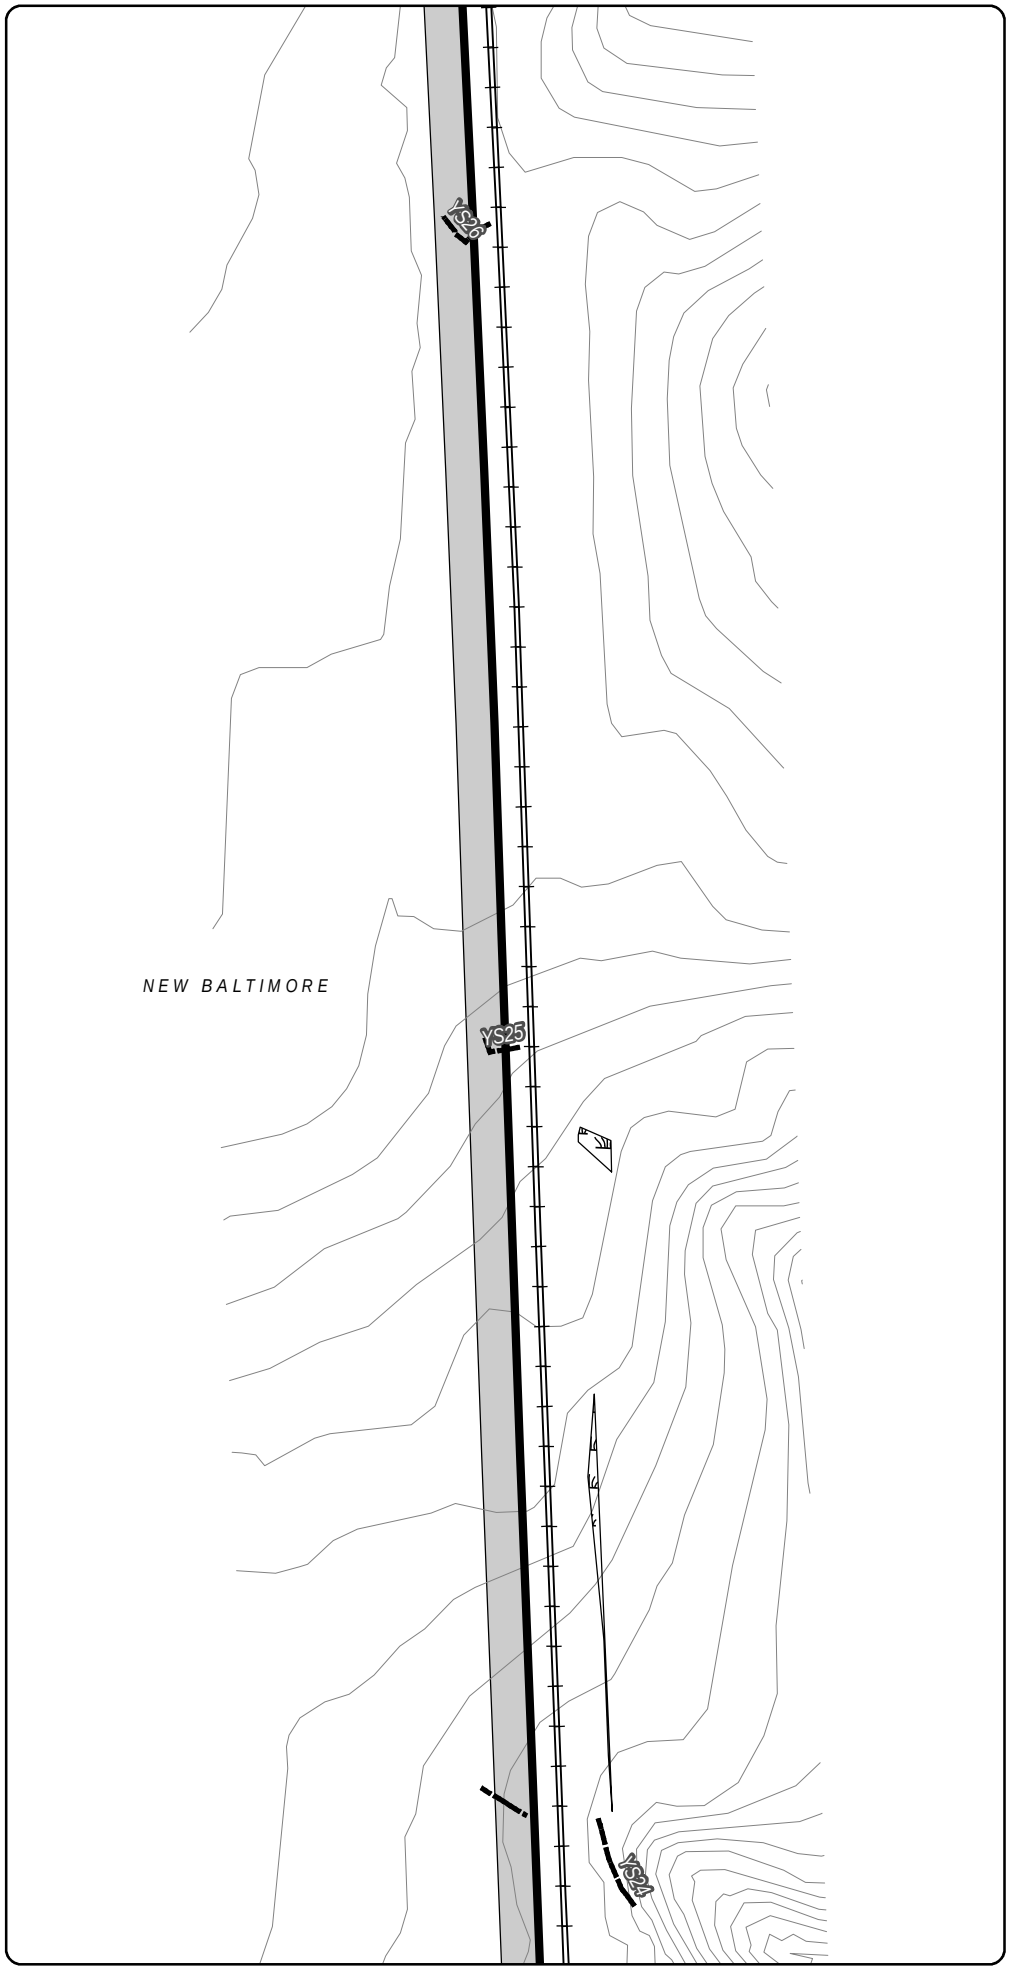

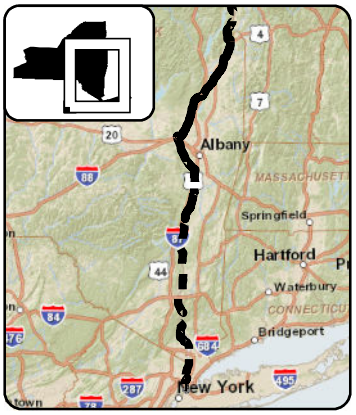

LEGEND

- CHPE Project Milepost
- Proposed CHPE Terrestrial Route HVDC
- Proposed CHPE Submarine Route HVDC
- Proposed CHPE Terrestrial Route HVAC
- Preliminary Construction Corridor
- Perennial Stream Top of Bank
- Intermittent Stream
- Ditch
- Wetland Delineation Line
- Wetland
- 100 Year Flood Zone
- 500 Year Flood Zone
- Hydrography
- Town Boundary
- County Boundary
- Proposed HDD Location
- Proposed Pipe Bridge Location
- Roads
- Rail Line
- Contour - 2'

N

0 100 200

Feet

Transmission Developers Inc.

Champlain Hudson Power Express Project

Champlain Hudson Power Express Inc.

Plan View Map

Terrestrial Route


Sheet 283 of 370


Prepared on 2/27/2012

by: HDR & TRC

DATA SOURCES: ESRI, NYSDOT, FEMA, NYDEC, NWI, TDI, TRC

R:\Projects\GIS_2009\168272_TDI_Hudson\MXD\USACE\Terrestrial_Route_8x11_usace_2012.mxd

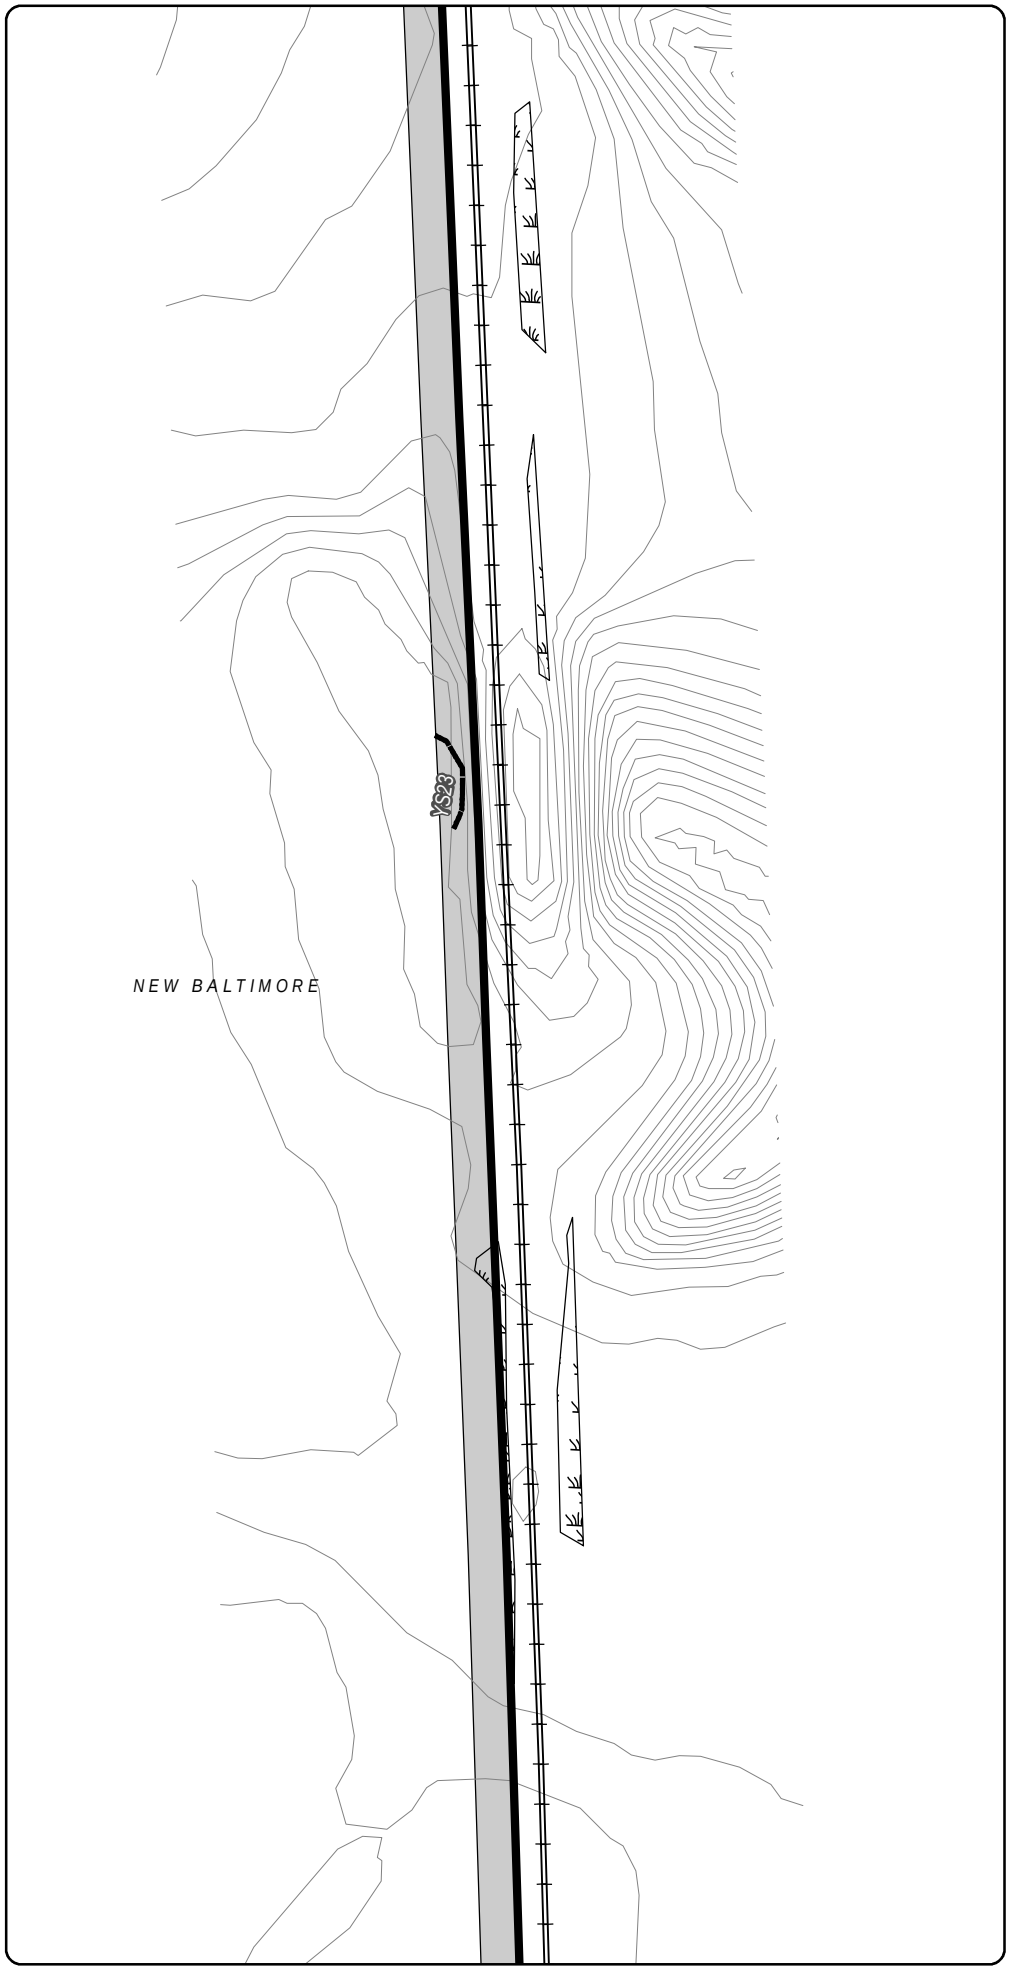

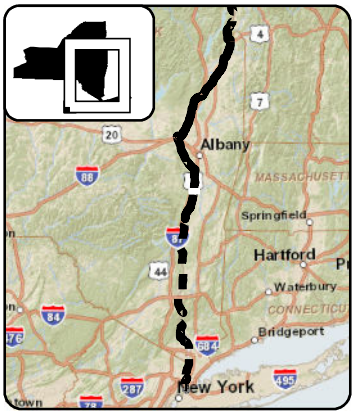

LEGEND

- CHPE Project Milepost
- Proposed CHPE Terrestrial Route HVDC
- Proposed CHPE Submarine Route HVDC
- Proposed CHPE Terrestrial Route HVAC
- Preliminary Construction Corridor
- Perennial Stream Top of Bank
- Intermittent Stream
- Ditch
- Wetland Delineation Line
- Wetland
- 100 Year Flood Zone
- 500 Year Flood Zone
- Hydrography
- Town Boundary
- County Boundary
- Proposed HDD Location
- Proposed Pipe Bridge Location
- Roads
- Rail Line
- Contour - 2'

N

0 100 200

Feet

Transmission Developers Inc.

Champlain Hudson Power Express Project

Champlain Hudson Power Express Inc.

Plan View Map

Terrestrial Route


Sheet 284 of 370


Prepared on 2/27/2012

by: HDR | DTA & TRC

DATA SOURCES: ESRI, NYSDOT, FEMA, NYDEC, NWI, TDI, TRC

R:\Projects\GIS_2009\168272_TDI_Hudson\MXD\USACE\Terrestrial_Route_8x11_usace_2012.mxd

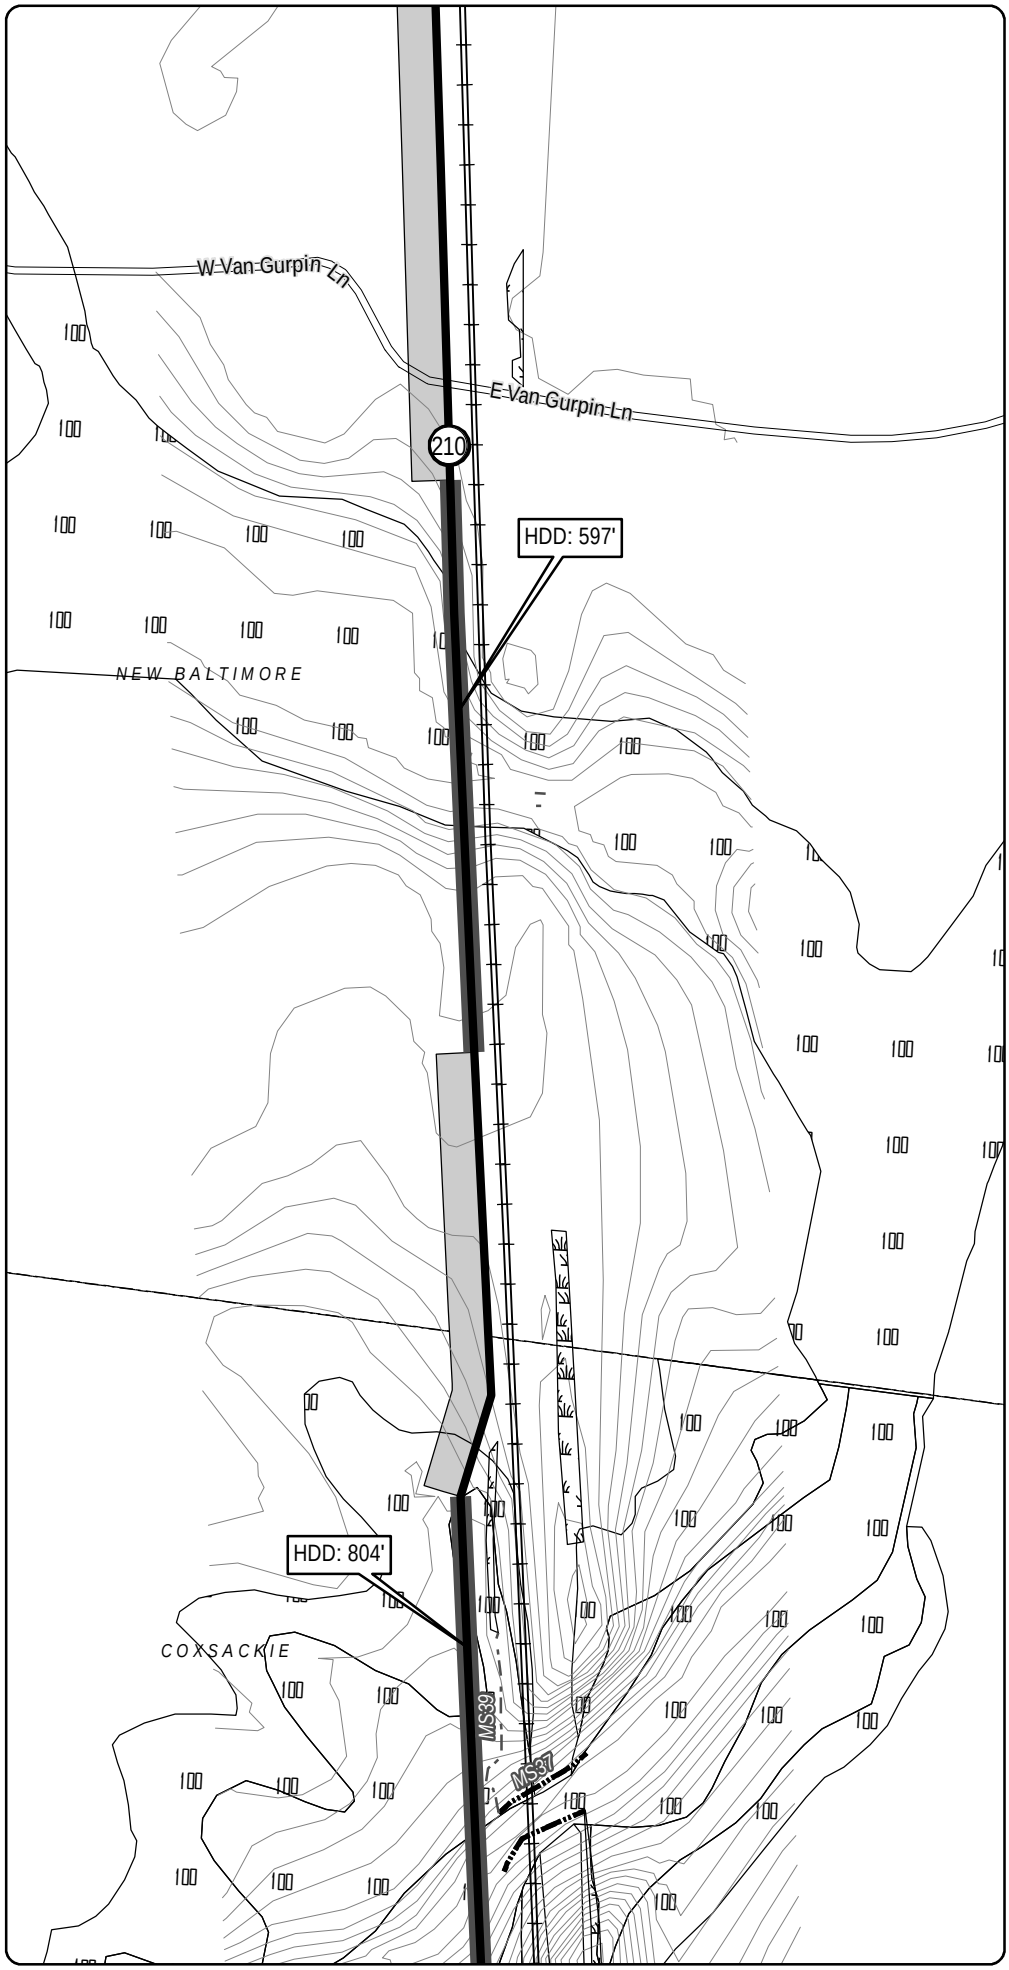

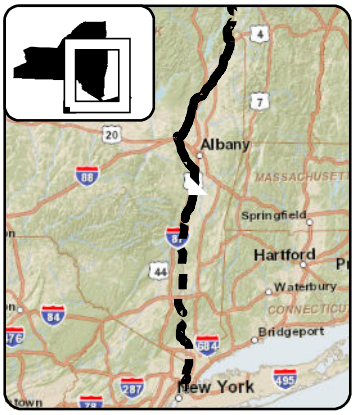

LEGEND

- CHPE Project Milepost
- Proposed CHPE Terrestrial Route HVDC
- Proposed CHPE Submarine Route HVDC
- Proposed CHPE Terrestrial Route HVAC
- Preliminary Construction Corridor
- Perennial Stream Top of Bank
- Intermittent Stream
- Ditch
- Wetland Delineation Line
- Wetland
- 100 Year Flood Zone
- 500 Year Flood Zone
- Hydrography
- Town Boundary
- County Boundary
- Proposed HDD Location
- Proposed Pipe Bridge Location
- Roads
- Rail Line
- Contour - 2'

N

0 100 200

Feet

Transmission Developers Inc.

Champlain Hudson Power Express Project

Champlain Hudson Power Express Inc.

Plan View Map

Terrestrial Route


Sheet 285 of 370


Prepared on 2/27/2012

by: HDR | TDI & TRC

DATA SOURCES: ESRI, NYSDOT, FEMA, NYDEC, NWI, TDI, TRC

R:\Projects\GIS_2009\168272_TDI_Hudson\MXD\USACE\Terrestrial_Route_8x11_usace_2012.mxd

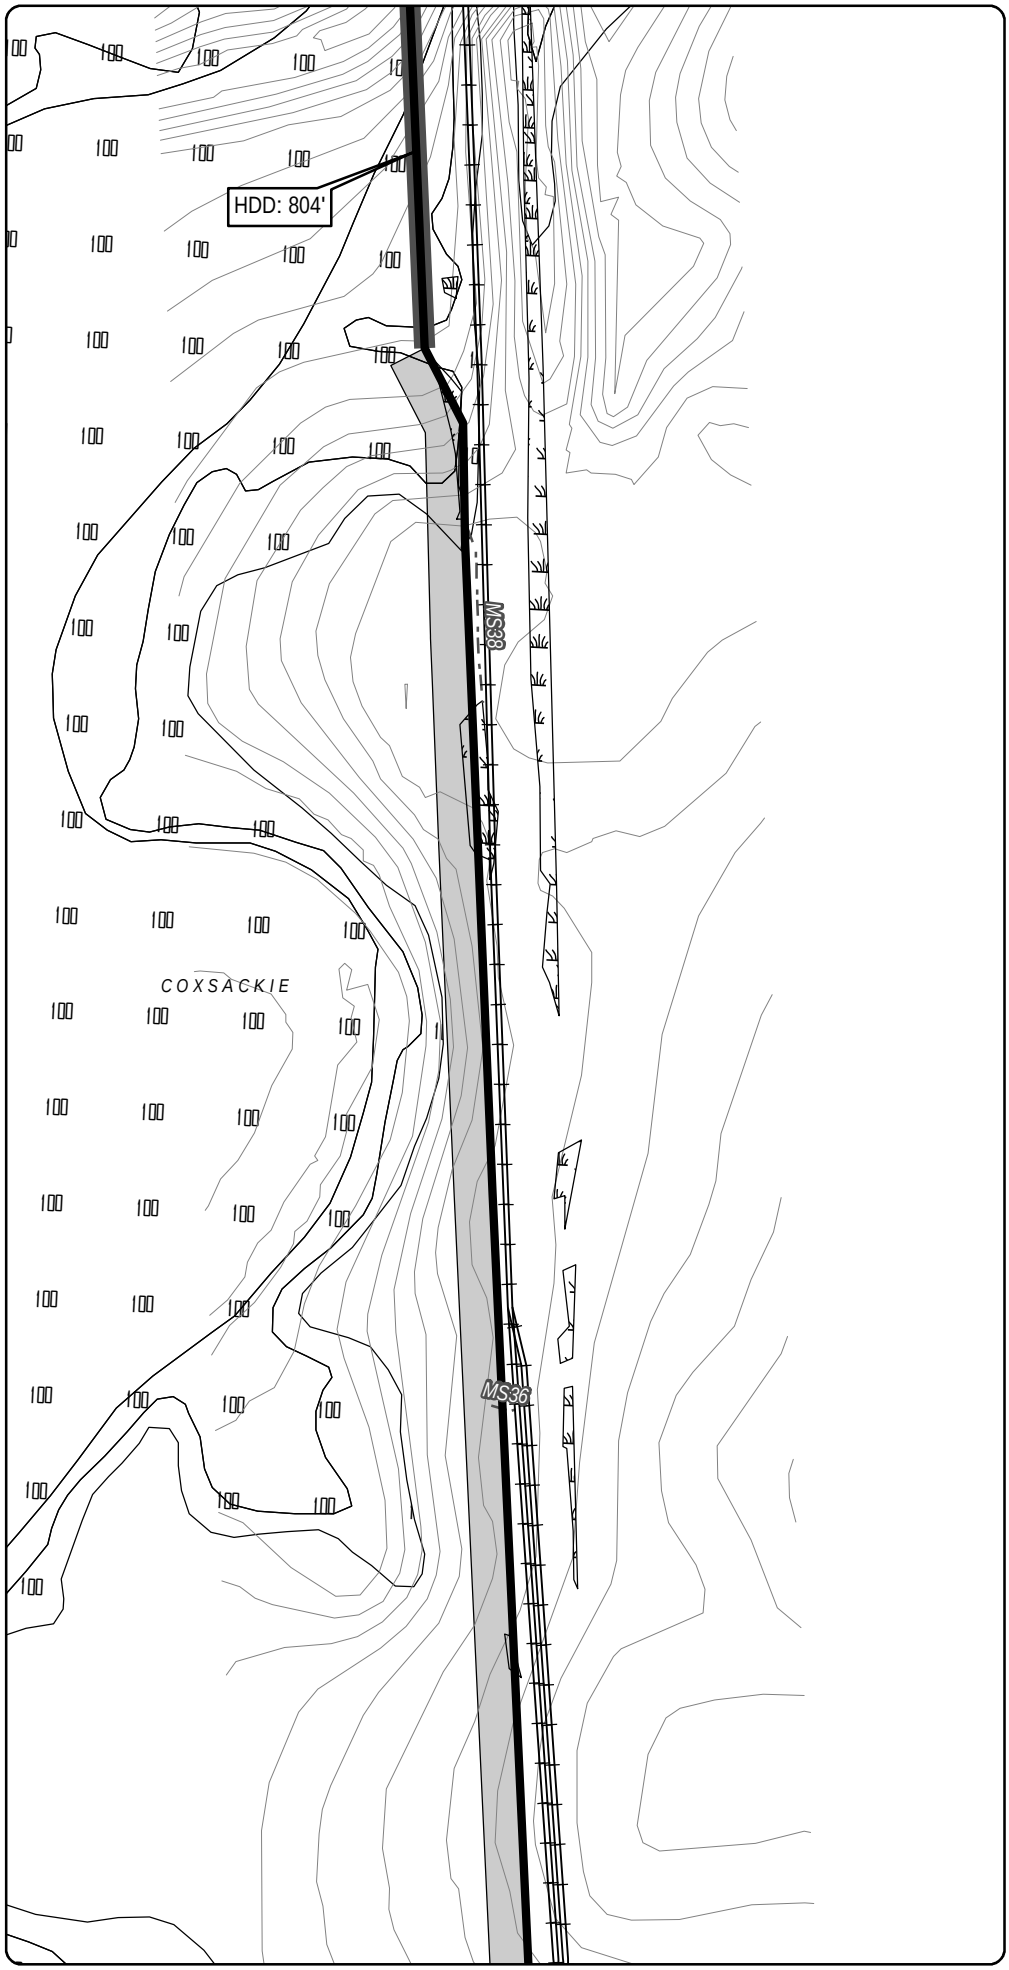

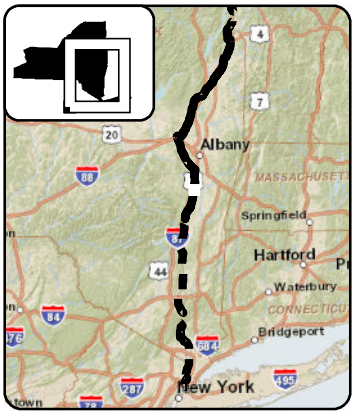

LEGEND

- CHPE Project Milepost
- Proposed CHPE Terrestrial Route HVDC
- Proposed CHPE Submarine Route HVDC
- Proposed CHPE Terrestrial Route HVAC
- Preliminary Construction Corridor
- Perennial Stream Top of Bank
- Intermittent Stream
- Ditch
- Wetland Delineation Line
- Wetland
- 100 Year Flood Zone
- 500 Year Flood Zone
- Hydrography
- Town Boundary
- County Boundary
- Proposed HDD Location
- Proposed Pipe Bridge Location
- Roads
- Rail Line
- Contour - 2'

N

0 100 200

Feet

Transmission Developers Inc.

Champlain Hudson Power Express Project

Champlain Hudson Power Express Inc.

Plan View Map

Terrestrial Route


Sheet 286 of 370


Prepared on 2/27/2012

by: HDR | TDI & TRC

DATA SOURCES: ESRI, NYSDOT, FEMA, NYDEC, NWI, TDI, TRC

R:\Projects\GIS_2009\168272_TDI_Hudson\MXD\USACE\Terrestrial_Route_8x11_usace_2012.mxd

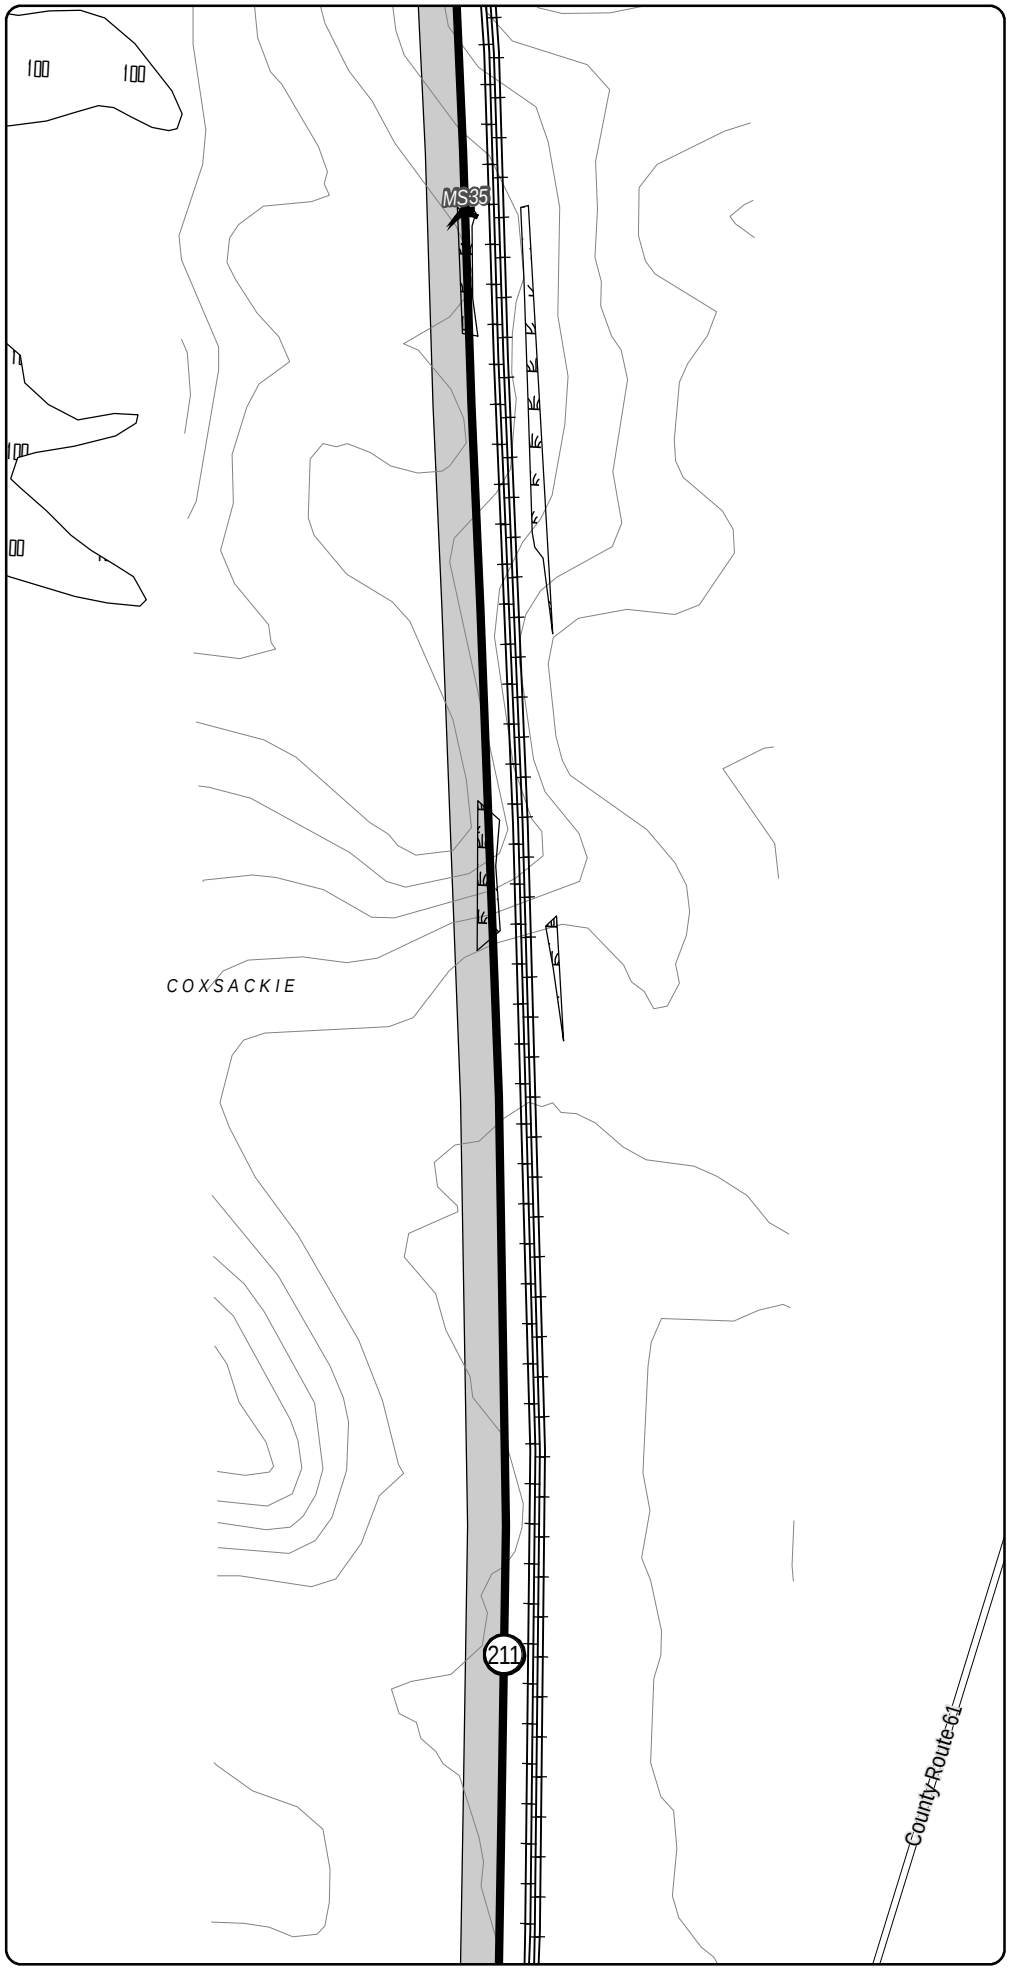

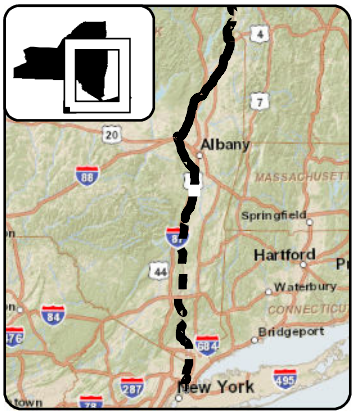

LEGEND

- CHPE Project Milepost
- Proposed CHPE Terrestrial Route HVDC
- Proposed CHPE Submarine Route HVDC
- Proposed CHPE Terrestrial Route HVAC
- Preliminary Construction Corridor
- Perennial Stream Top of Bank
- Intermittent Stream
- Ditch
- Wetland Delineation Line
- Wetland
- 100 Year Flood Zone
- 500 Year Flood Zone
- Hydrography
- Town Boundary
- County Boundary
- Proposed HDD Location
- Proposed Pipe Bridge Location
- Roads
- Rail Line
- Contour - 2'

N

0 100 200

Feet

Transmission Developers Inc.

Champlain Hudson Power Express Project

Champlain Hudson Power Express Inc.

Plan View Map

Terrestrial Route


Sheet 287 of 370


Prepared on 2/27/2012

by: HDR | TRC & TRC

DATA SOURCES: ESRI, NYSDOT, FEMA, NYDEC, NWI, TDI, TRC

R:\Projects\GIS_2009\168272_TDI_Hudson\MXD\USACE\Terrestrial_Route_8x11_usace_2012.mxd

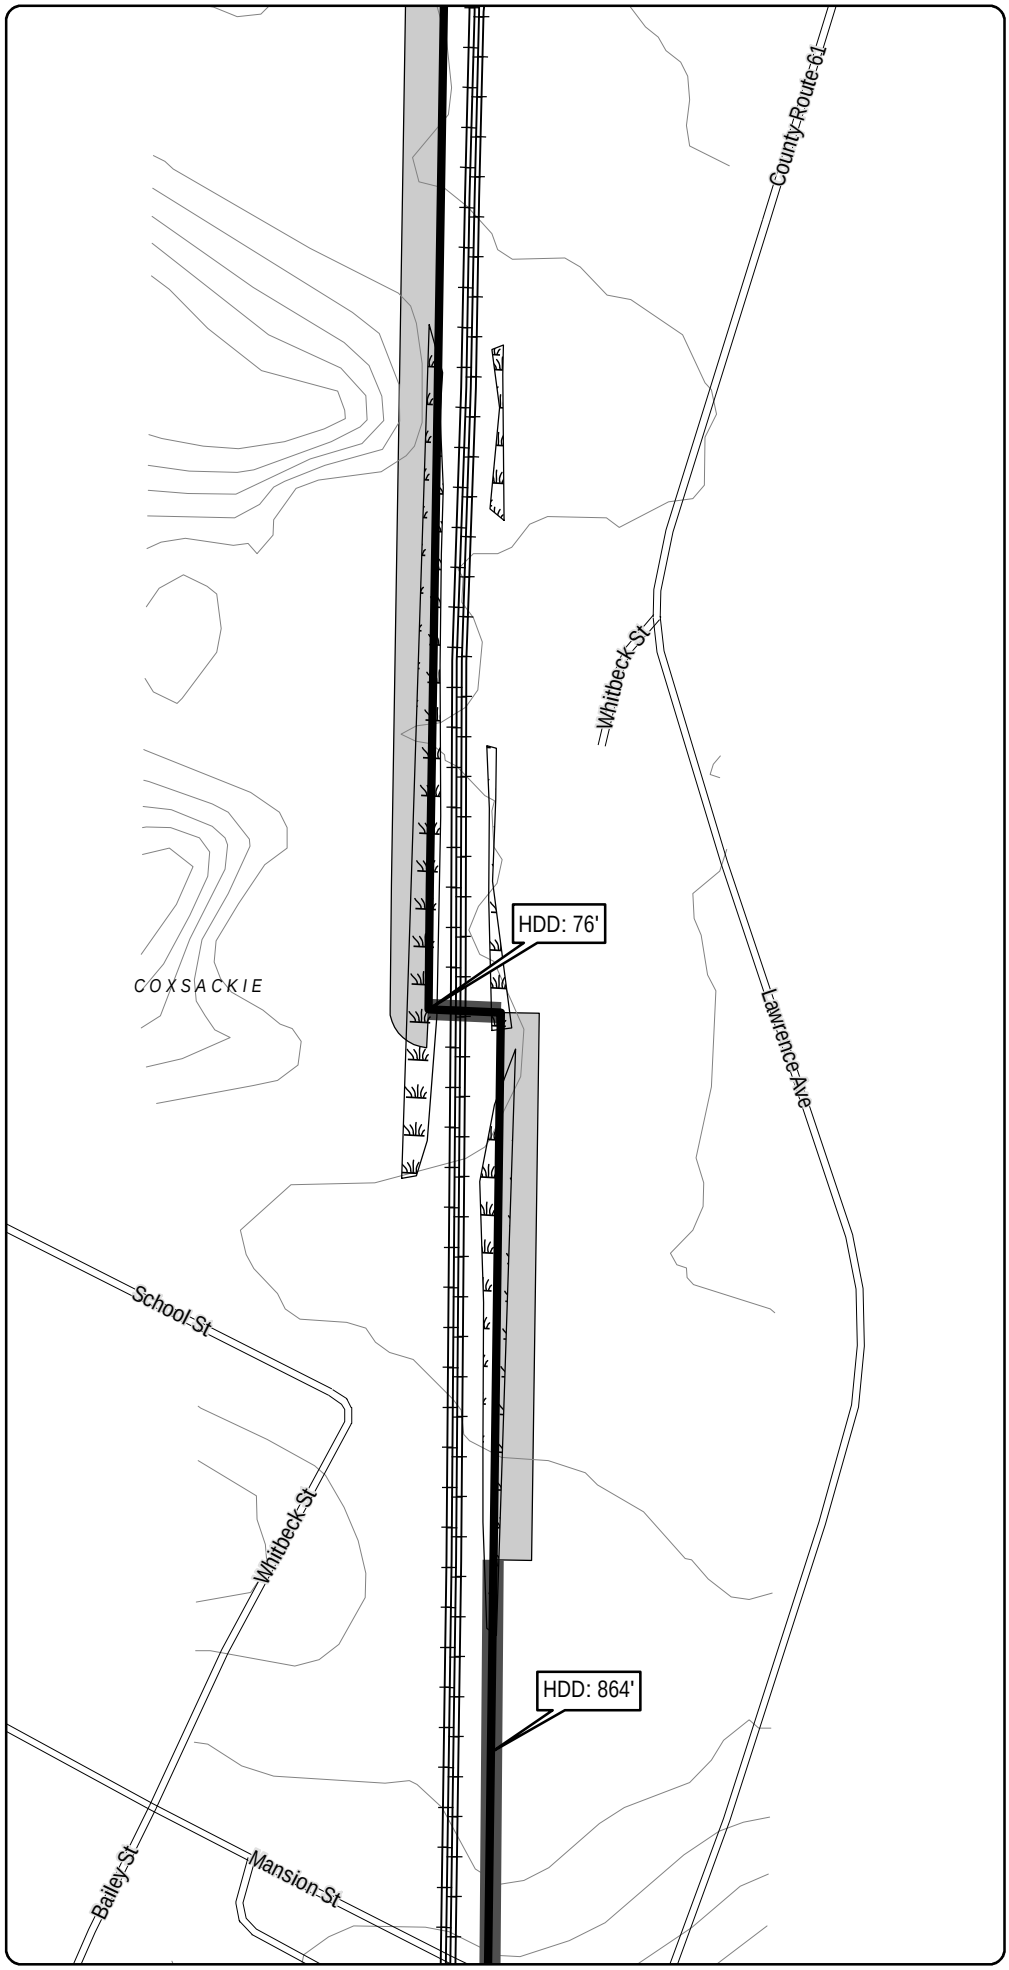

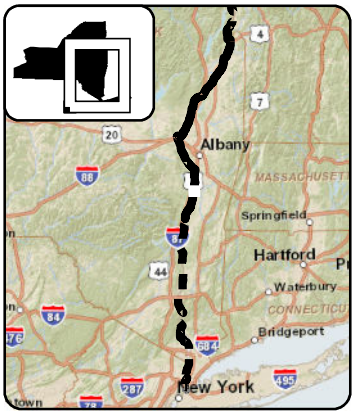

LEGEND

- CHPE Project Milepost
- Proposed CHPE Terrestrial Route HVDC
- Proposed CHPE Submarine Route HVDC
- Proposed CHPE Terrestrial Route HVAC
- Preliminary Construction Corridor
- Perennial Stream Top of Bank
- Intermittent Stream
- Ditch
- Wetland Delineation Line
- Wetland
- 100 Year Flood Zone
- 500 Year Flood Zone
- Hydrography
- Town Boundary
- County Boundary
- Proposed HDD Location
- Proposed Pipe Bridge Location
- Roads
- Rail Line
- Contour - 2'

N

0 100 200

Feet

Transmission Developers Inc.

Champlain Hudson Power Express Project

Champlain Hudson Power Express Inc.

Plan View Map

Terrestrial Route


Sheet 288 of 370


Prepared on 2/27/2012

by: HDR | TDI & TRC

DATA SOURCES: ESRI, NYSDOT, FEMA, NYDEC, NWI, TDI, TRC

R:\Projects\GIS_2009\168272_TDI_Hudson\MXD\USACE\Terrestrial_Route_8x11_usace_2012.mxd

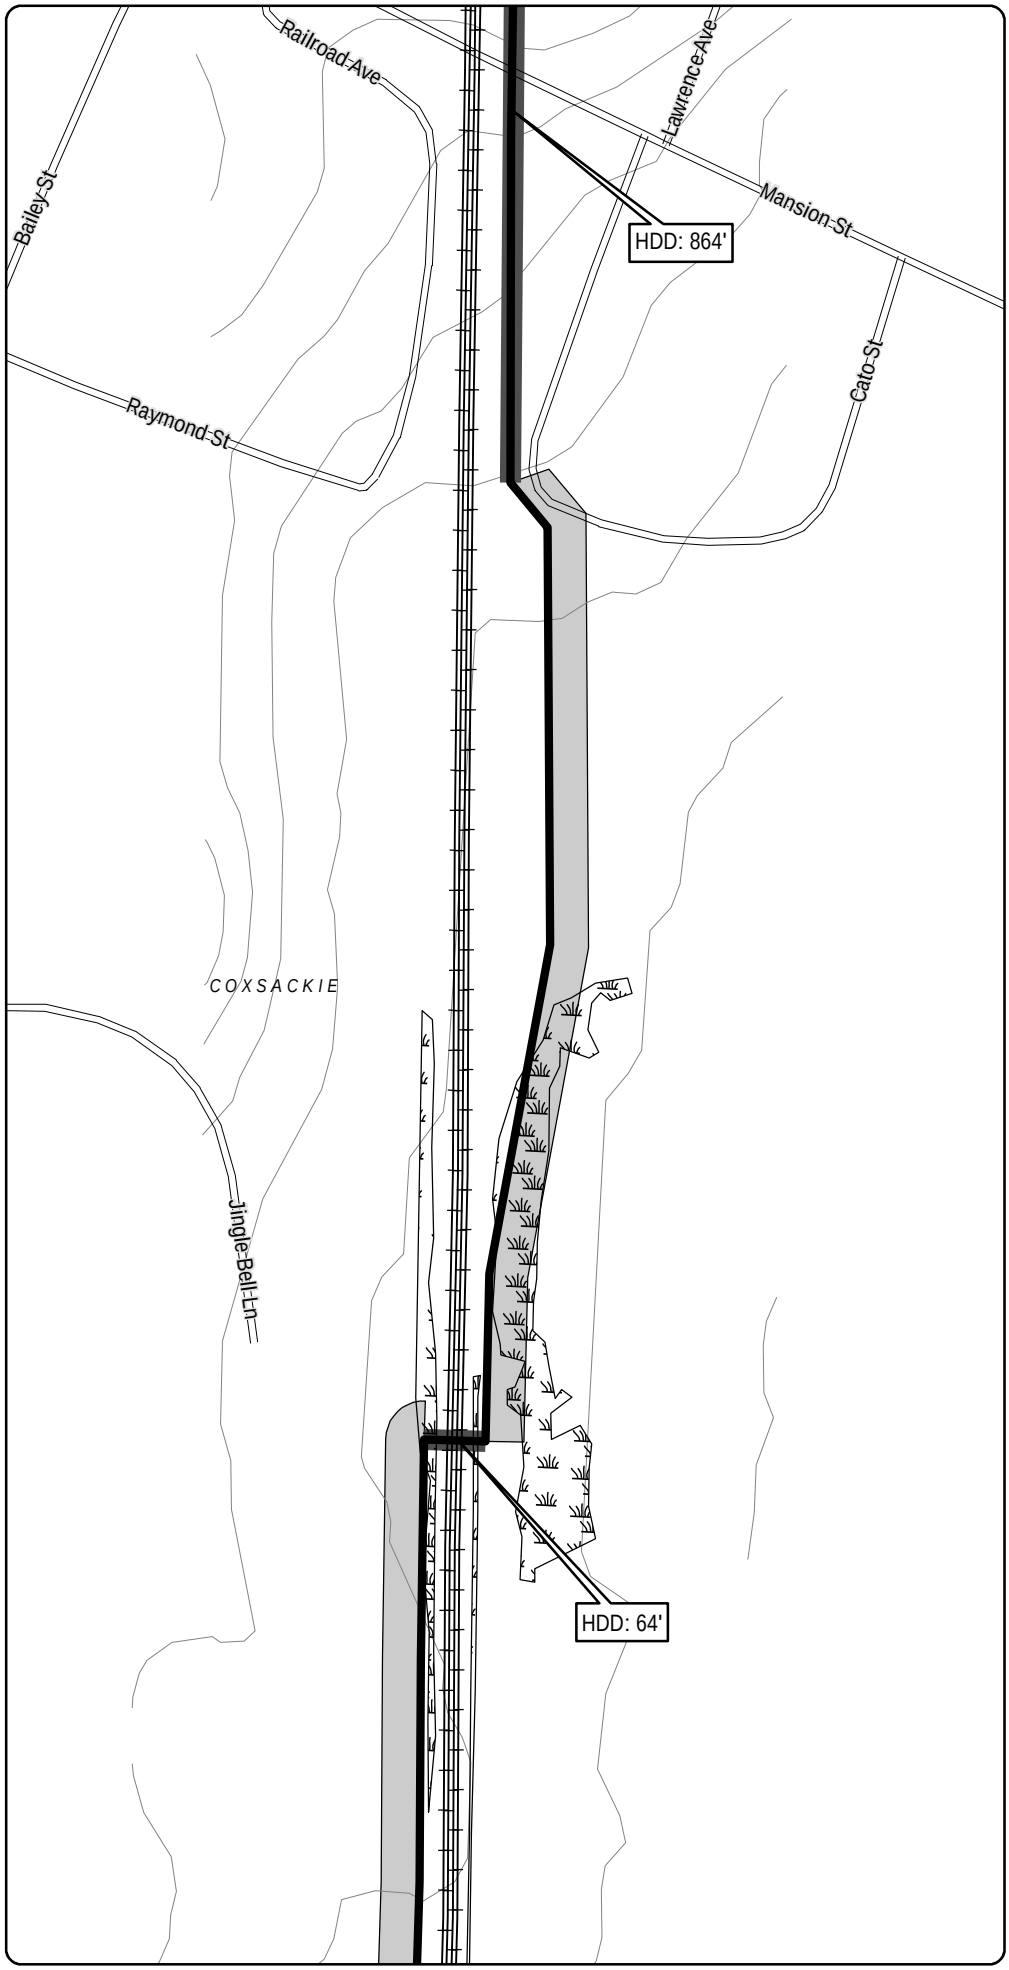

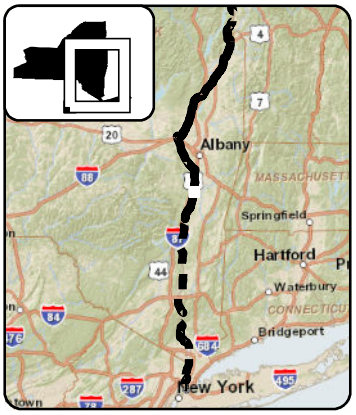

LEGEND

- CHPE Project Milepost
- Proposed CHPE Terrestrial Route HVDC
- Proposed CHPE Submarine Route HVDC
- Proposed CHPE Terrestrial Route HVAC
- Preliminary Construction Corridor
- Perennial Stream Top of Bank
- Intermittent Stream
- Ditch
- Wetland Delineation Line
- Wetland
- 100 Year Flood Zone
- 500 Year Flood Zone
- Hydrography
- Town Boundary
- County Boundary
- Proposed HDD Location
- Proposed Pipe Bridge Location
- Roads
- Rail Line
- Contour - 2'

N

0 100 200

Feet

Transmission Developers Inc.

Champlain Hudson Power Express Project

Champlain Hudson Power Express Inc.

Plan View Map

Terrestrial Route


Sheet 289 of 370


Prepared on 2/27/2012

by: HDR | TDI & TRC

DATA SOURCES: ESRI, NYSDOT, FEMA, NYDEC, NWI, TDI, TRC

R:\Projects\GIS_2009\168272_TDI_Hudson\MXD\USACE\Terrestrial_Route_8x11_usace_2012.mxd

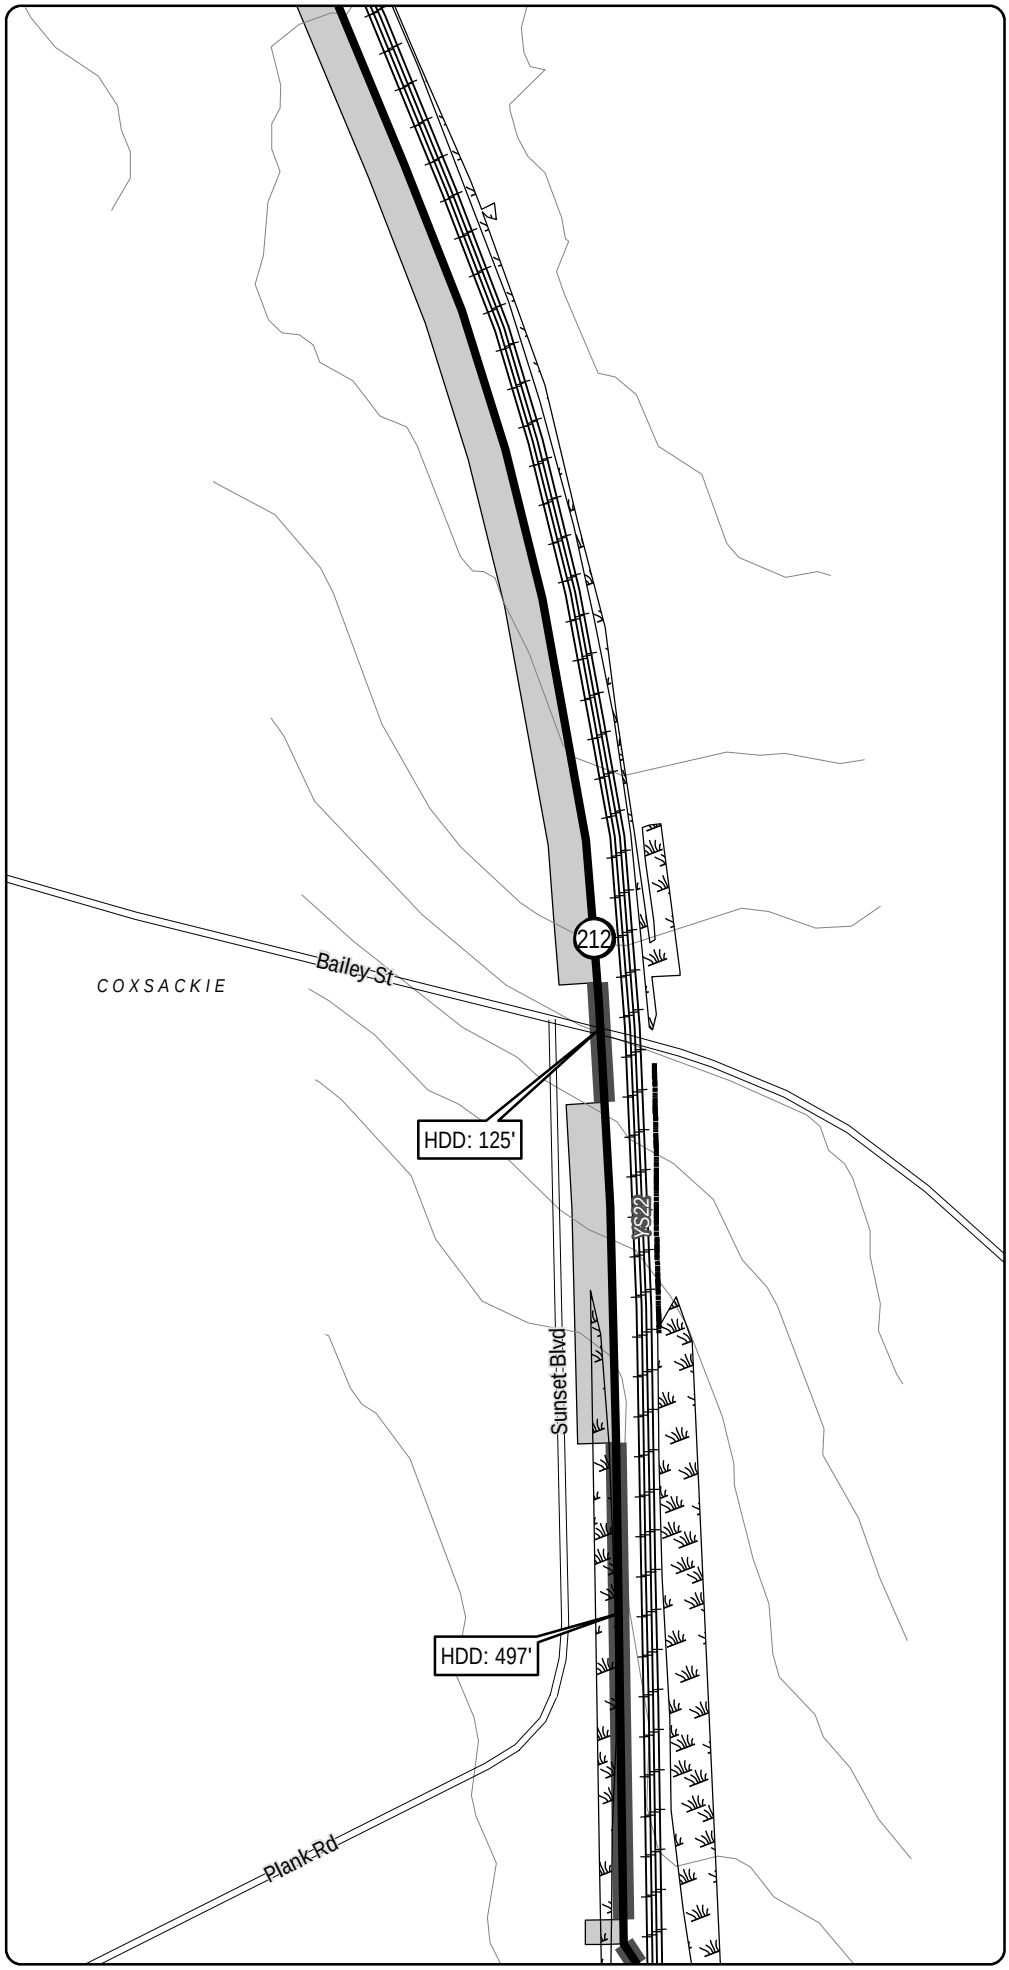

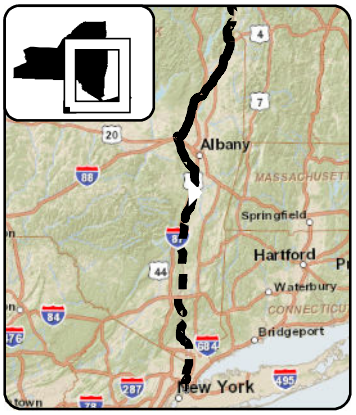

LEGEND

- CHPE Project Milepost
- Proposed CHPE Terrestrial Route HVDC
- Proposed CHPE Submarine Route HVDC
- Proposed CHPE Terrestrial Route HVAC
- Preliminary Construction Corridor
- Perennial Stream Top of Bank
- Intermittent Stream
- Ditch
- Wetland Delineation Line
- Wetland
- 100 Year Flood Zone
- 500 Year Flood Zone
- Hydrography
- Town Boundary
- County Boundary
- Proposed HDD Location
- Proposed Pipe Bridge Location
- Roads
- Rail Line
- Contour - 2'

N

0 100 200

Feet

Transmission Developers Inc.

Champlain Hudson Power Express Project

Champlain Hudson Power Express Inc.

Plan View Map

Terrestrial Route

Sheet 290 of 370


Prepared on 2/27/2012


by: HDR | TDI & TRC

R:\Projects\GIS_2009\168272_TDI_Hudson\MXD\USACE\Terrestrial_Route_8x11_usace_2012.mxd

DATA SOURCES: ESRI, NYSDOT, FEMA, NYDEC, NWI, TDI, TRC

Sheet 290

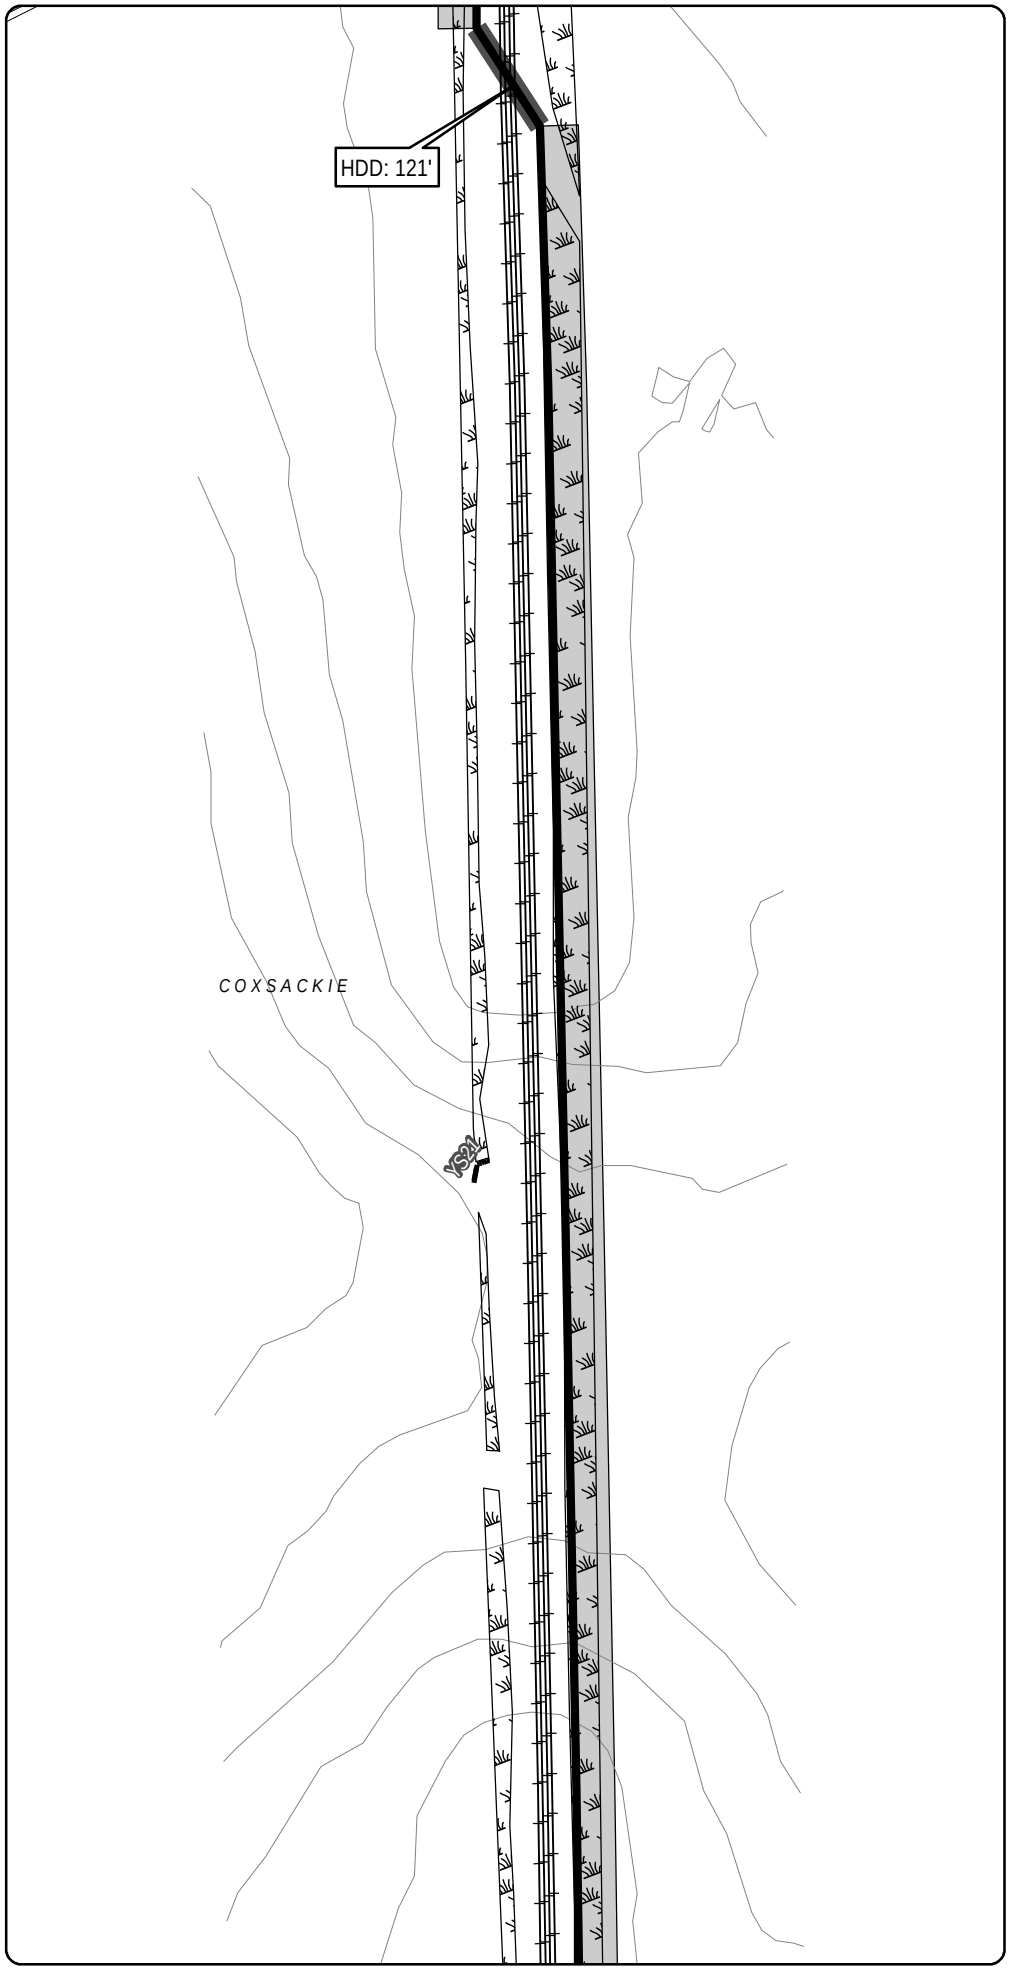

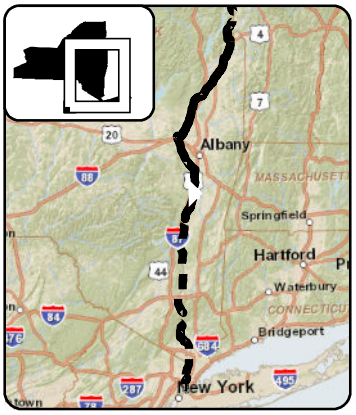

LEGEND

- CHPE Project Milepost
- Proposed CHPE Terrestrial Route HVDC
- Proposed CHPE Submarine Route HVDC
- Proposed CHPE Terrestrial Route HVAC
- Preliminary Construction Corridor
- Perennial Stream Top of Bank
- Intermittent Stream
- Ditch
- Wetland Delineation Line
- Wetland
- 100 Year Flood Zone
- 500 Year Flood Zone
- Hydrography
- Town Boundary
- County Boundary
- Proposed HDD Location
- Proposed Pipe Bridge Location
- Roads
- Rail Line
- Contour - 2'

N

0 100 200

Feet

Transmission Developers Inc.

Champlain Hudson Power Express Project

Champlain Hudson Power Express Inc.

Plan View Map

Terrestrial Route

Sheet 291 of 370

Prepared on 2/27/2012


by: HDR | TDI & TRC


DATA SOURCES: ESRI, NYSDOT, FEMA, NYDEC, NWI, TDI, TRC

Sheet 292

R:\Projects\GIS_2009\168272_TDI_Hudson\MXD\USACE\Terrestrial_Route_8x11_usace_2012.mxd

Sheet 291

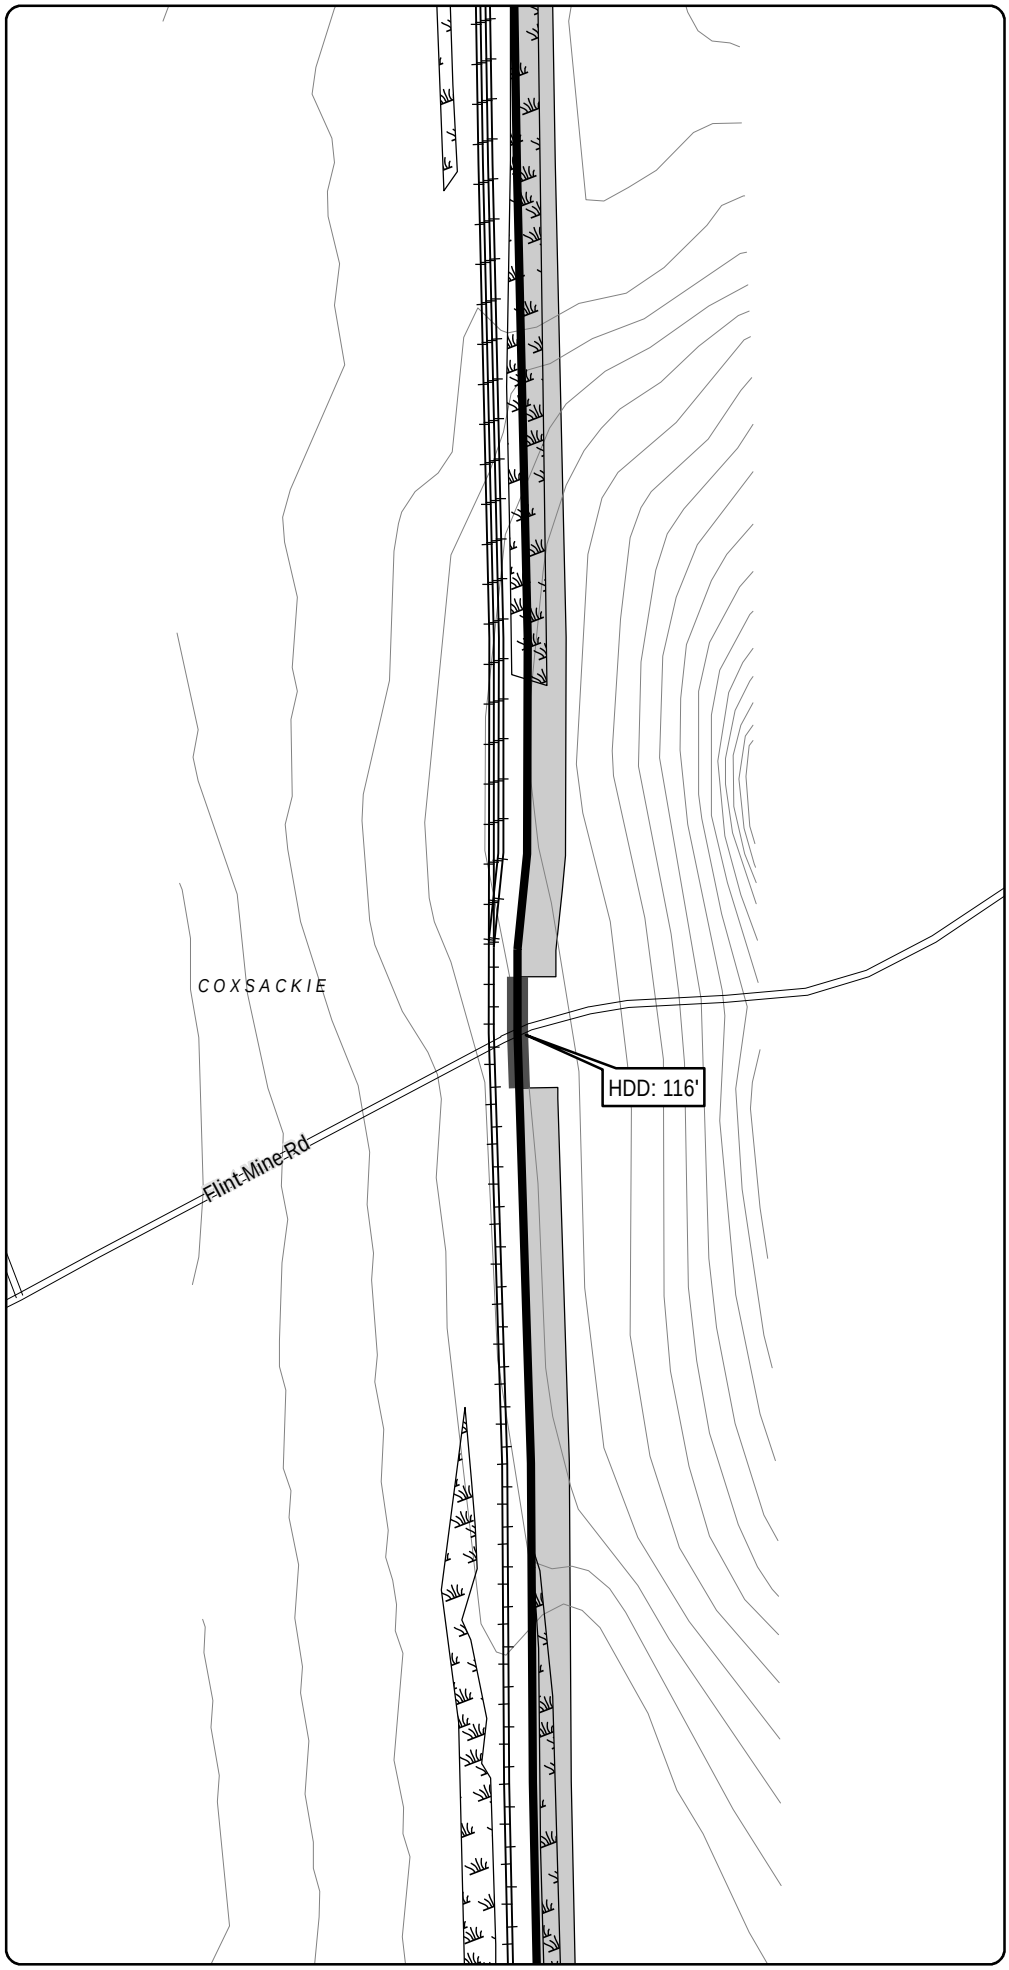

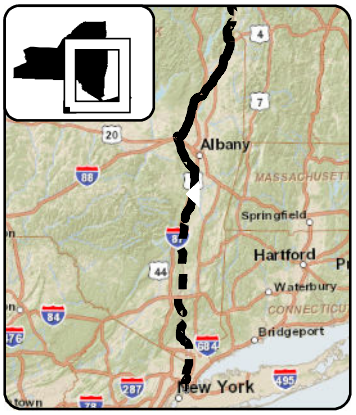

LEGEND

- CHPE Project Milepost
- Proposed CHPE Terrestrial Route HVDC
- Proposed CHPE Submarine Route HVDC
- Proposed CHPE Terrestrial Route HVAC
- Preliminary Construction Corridor
- Perennial Stream Top of Bank
- Intermittent Stream
- Ditch
- Wetland Delineation Line
- Wetland
- 100 Year Flood Zone
- 500 Year Flood Zone
- Hydrography
- Town Boundary
- County Boundary
- Proposed HDD Location
- Proposed Pipe Bridge Location
- Roads
- Rail Line
- Contour - 2'

N

0 100 200

Feet

Transmission Developers Inc.

Champlain Hudson Power Express Project

Champlain Hudson Power Express Inc.

Plan View Map

Terrestrial Route

Sheet 292 of 370


Prepared on 2/27/2012


by: HDR | HDR & TRC

DATA SOURCES: ESRI, NYSDOT, FEMA, NYDEC, NWI, TDI, TRC

Sheet 293

R:\Projects\GIS_2009\168272_TDI_Hudson\MXD\USACE\Terrestrial_Route_8x11_usace_2012.mxd

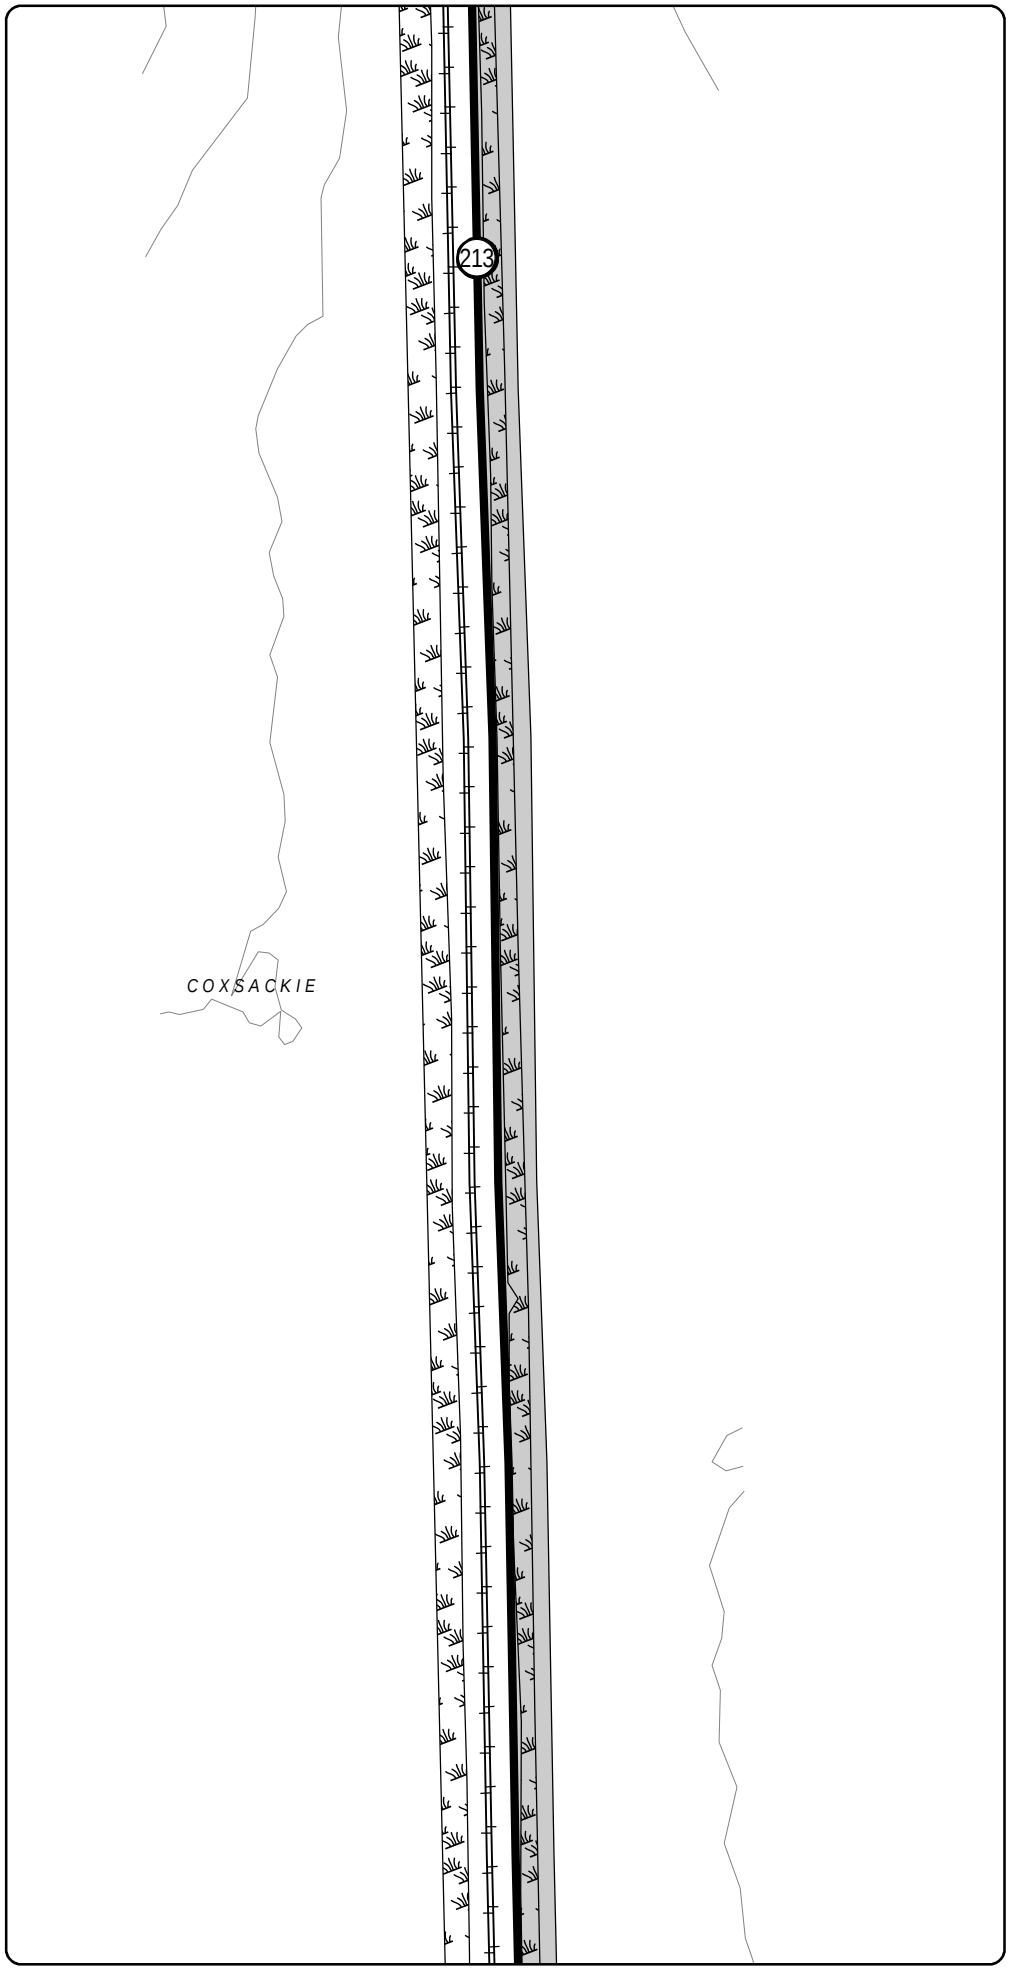

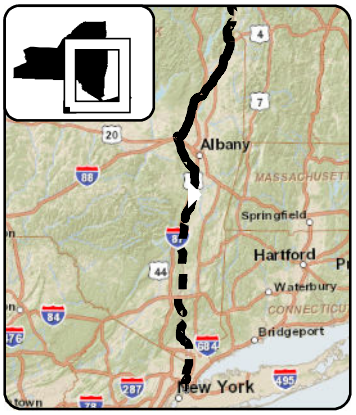

LEGEND

- CHPE Project Milepost
- Proposed CHPE Terrestrial Route HVDC
- Proposed CHPE Submarine Route HVDC
- Proposed CHPE Terrestrial Route HVAC
- Preliminary Construction Corridor
- Perennial Stream Top of Bank
- Intermittent Stream
- Ditch
- Wetland Delineation Line
- Wetland
- 100 Year Flood Zone
- 500 Year Flood Zone
- Hydrography
- Town Boundary
- County Boundary
- Proposed HDD Location
- Proposed Pipe Bridge Location
- Roads
- Rail Line
- Contour - 2'

N

0 100 200

Feet

Transmission Developers Inc.

Champlain Hudson Power Express Project

Champlain Hudson Power Express Inc.

Plan View Map

Terrestrial Route

Sheet 293 of 370


Prepared on 2/27/2012


by: HDR | TDI & TRC

DATA SOURCES: ESRI, NYSDOT, FEMA, NYDEC, NWI, TDI, TRC

R:\Projects\GIS_2009\168272_TDI_Hudson\MXD\USACE\Terrestrial_Route_8x11_usace_2012.mxd

Sheet 293

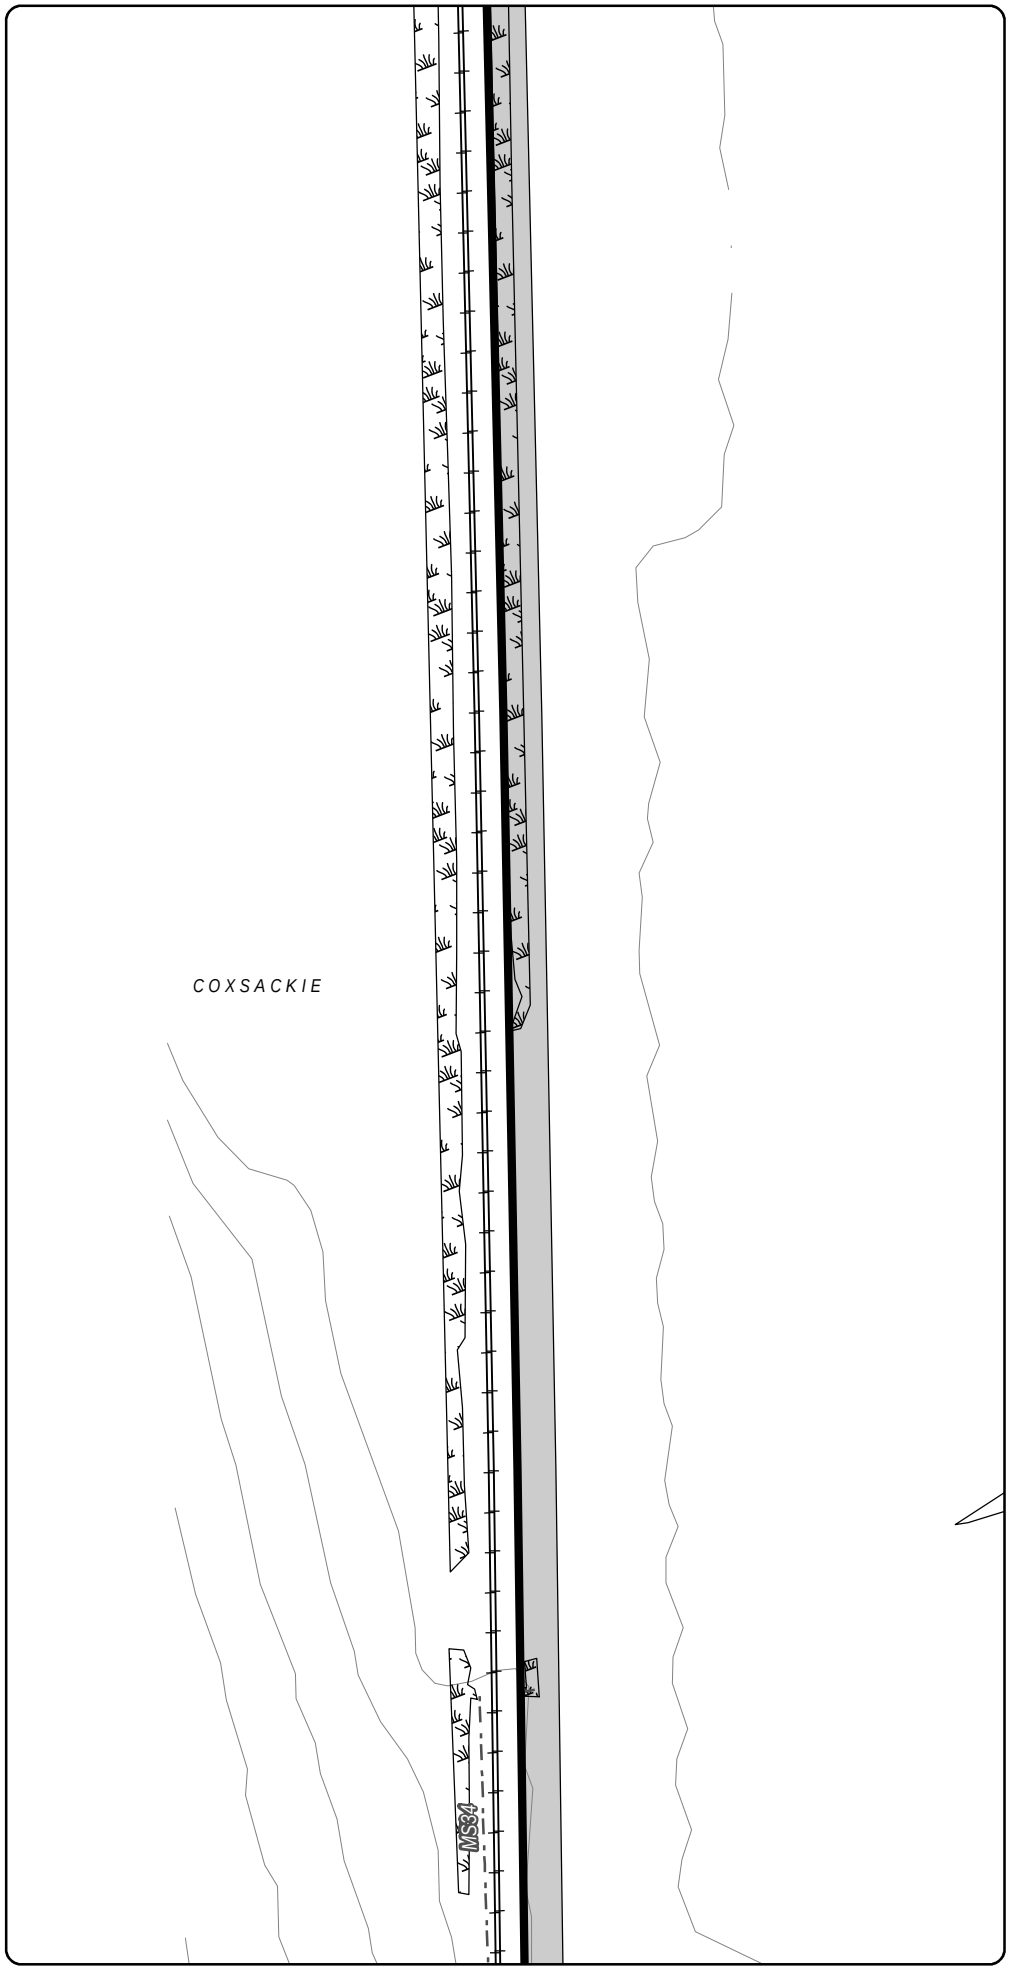

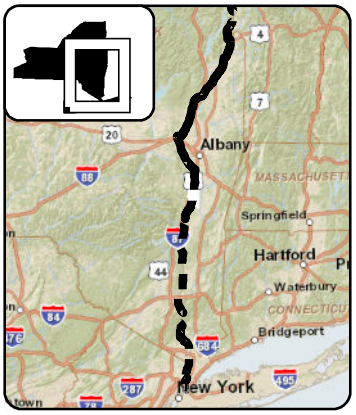

LEGEND

- CHPE Project Milepost
- Proposed CHPE Terrestrial Route HVDC
- Proposed CHPE Submarine Route HVDC
- Proposed CHPE Terrestrial Route HVAC
- Preliminary Construction Corridor
- Perennial Stream Top of Bank
- Intermittent Stream
- Ditch
- Wetland Delineation Line
- Wetland
- 100 Year Flood Zone
- 500 Year Flood Zone
- Hydrography
- Town Boundary
- County Boundary
- Proposed HDD Location
- Proposed Pipe Bridge Location
- Roads
- Rail Line
- Contour - 2'

N

0 100 200

Feet

Transmission Developers Inc.

Champlain Hudson Power Express Project

Champlain Hudson Power Express Inc.

Plan View Map

Terrestrial Route

Sheet 294 of 370


Prepared on 2/27/2012


by: HDR | TDI & TRC

DATA SOURCES: ESRI, NYSDOT, FEMA, NYDEC, NWI, TDI, TRC

Sheet 295

R:\Projects\GIS_2009\168272_TDI_Hudson\MXD\USACE\Terrestrial_Route_8x11_usace_2012.mxd

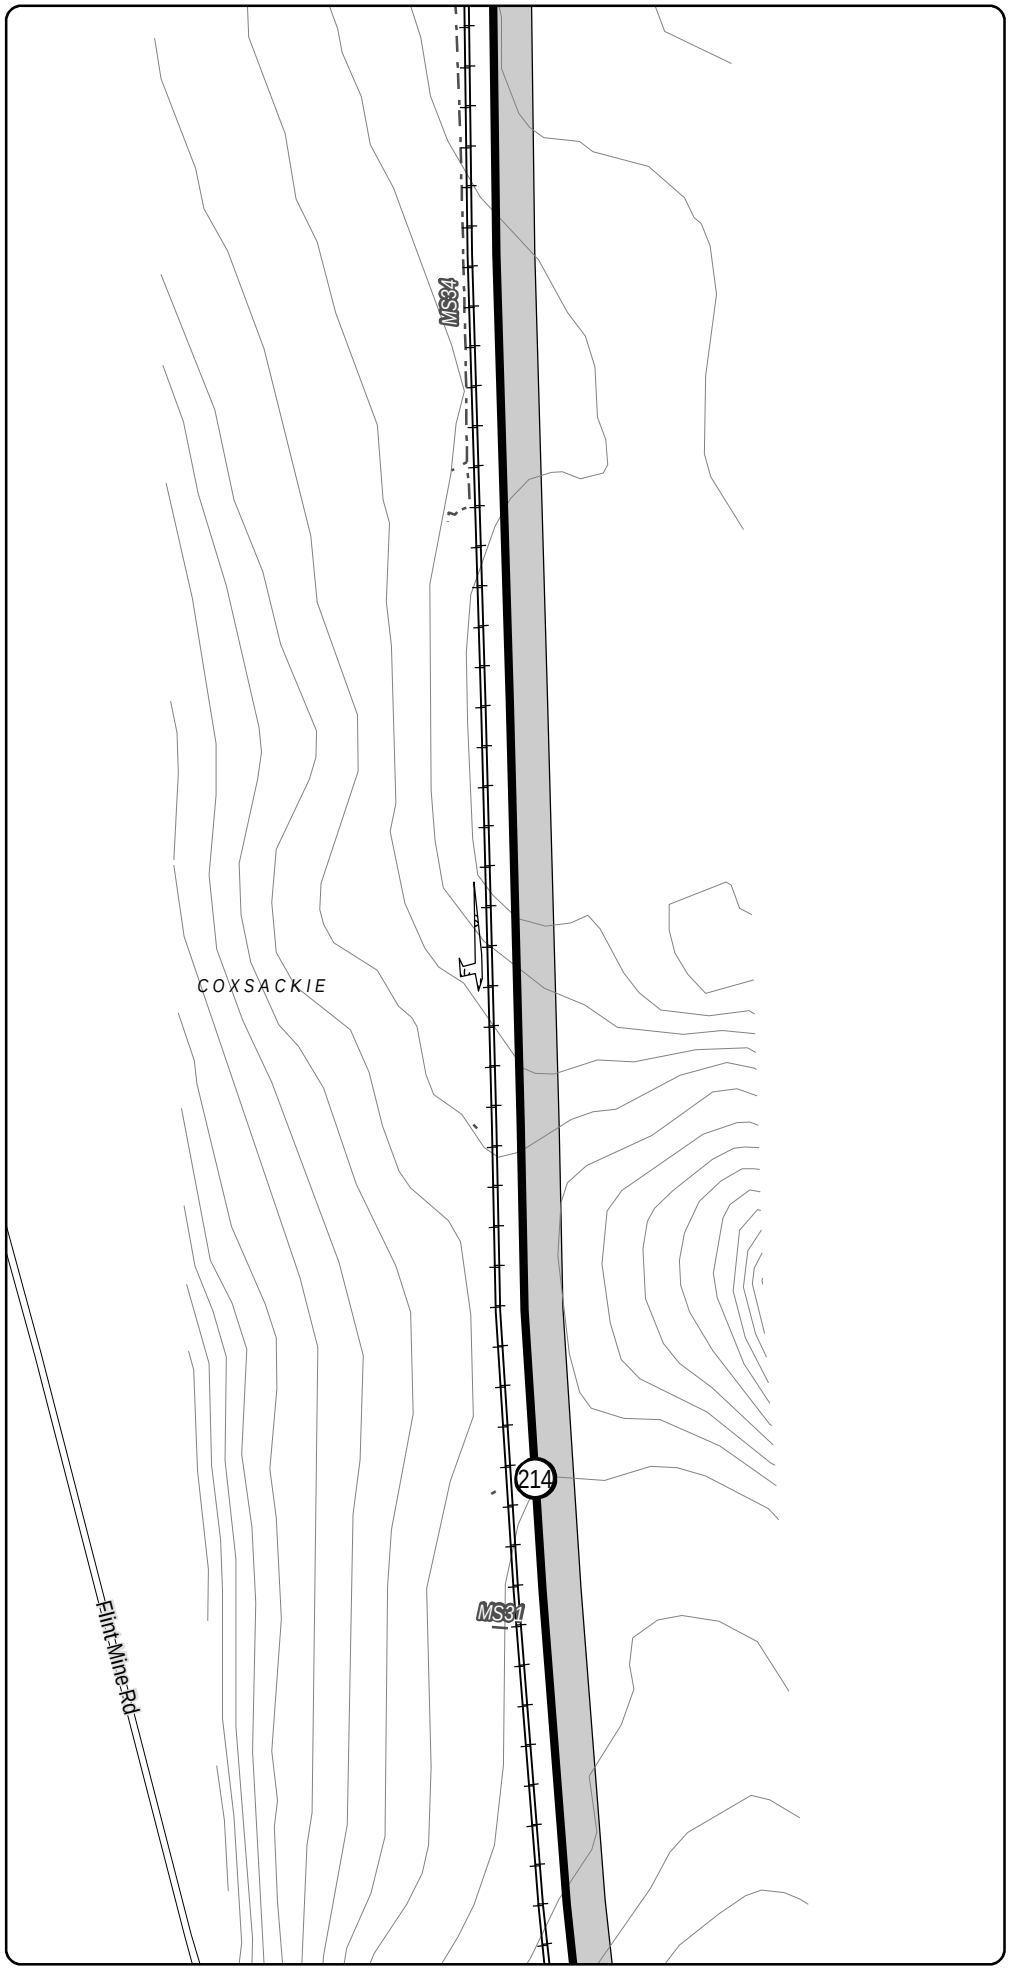

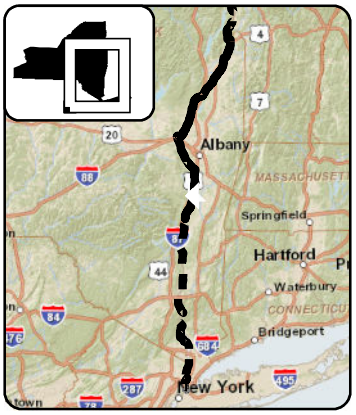

LEGEND

- CHPE Project Milepost
- Proposed CHPE Terrestrial Route HVDC
- Proposed CHPE Submarine Route HVDC
- Proposed CHPE Terrestrial Route HVAC
- Preliminary Construction Corridor
- Perennial Stream Top of Bank
- Intermittent Stream
- Ditch
- Wetland Delineation Line
- Wetland
- 100 Year Flood Zone
- 500 Year Flood Zone
- Hydrography
- Town Boundary
- County Boundary
- Proposed HDD Location
- Proposed Pipe Bridge Location
- Roads
- Rail Line
- Contour - 2'

N

0 100 200

Feet

Transmission Developers Inc.

Champlain Hudson Power Express Project

Champlain Hudson Power Express Inc.

Plan View Map

Terrestrial Route


Sheet 295 of 370


Prepared on 2/27/2012

by: HDR & TRC

DATA SOURCES: ESRI, NYSDOT, FEMA, NYDEC, NWI, TDI, TRC

R:\Projects\GIS_2009\168272_TDI_Hudson\MXD\USACE\Terrestrial_Route_8x11_usace_2012.mxd

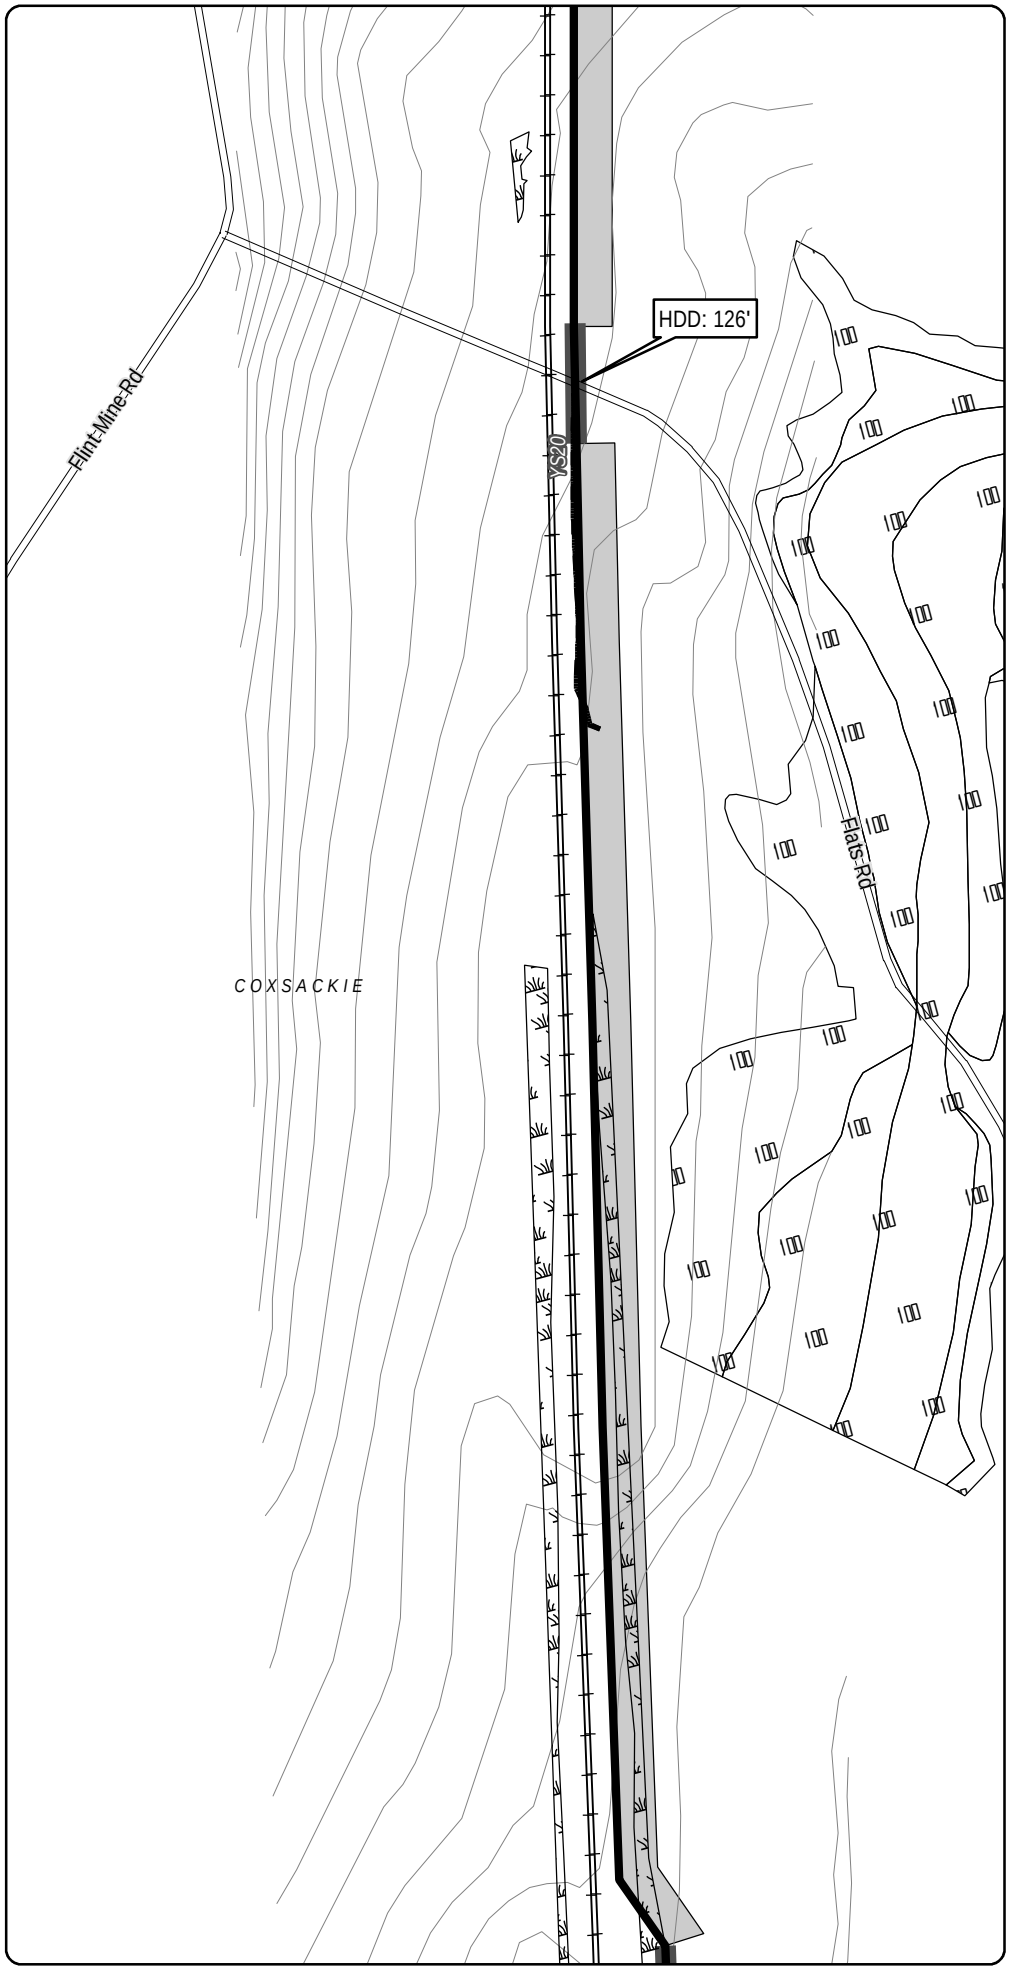

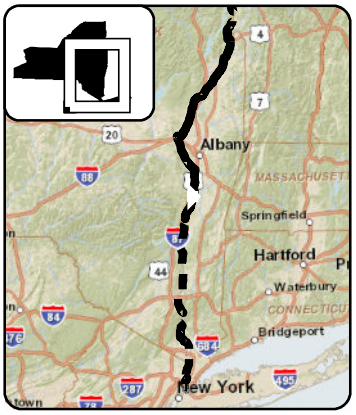

LEGEND

- CHPE Project Milepost
- Proposed CHPE Terrestrial Route HVDC
- Proposed CHPE Submarine Route HVDC
- Proposed CHPE Terrestrial Route HVAC
- Preliminary Construction Corridor
- Perennial Stream Top of Bank
- Intermittent Stream
- Ditch
- Wetland Delineation Line
- Wetland
- 100 Year Flood Zone
- 500 Year Flood Zone
- Hydrography
- Town Boundary
- County Boundary
- Proposed HDD Location
- Proposed Pipe Bridge Location
- Roads
- Rail Line
- Contour - 2'

N

0 100 200

Feet

Transmission Developers Inc.

Champlain Hudson Power Express Project

Champlain Hudson Power Express Inc.

Plan View Map

Terrestrial Route


Sheet 296 of 370


Prepared on 2/27/2012

by: HDR | TDI & TRC

DATA SOURCES: ESRI, NYSDOT, FEMA, NYDEC, NWI, TDI, TRC

R:\Projects\GIS_2009\168272_TDI_Hudson\MXD\USACE\Terrestrial_Route_8x11_usace_2012.mxd

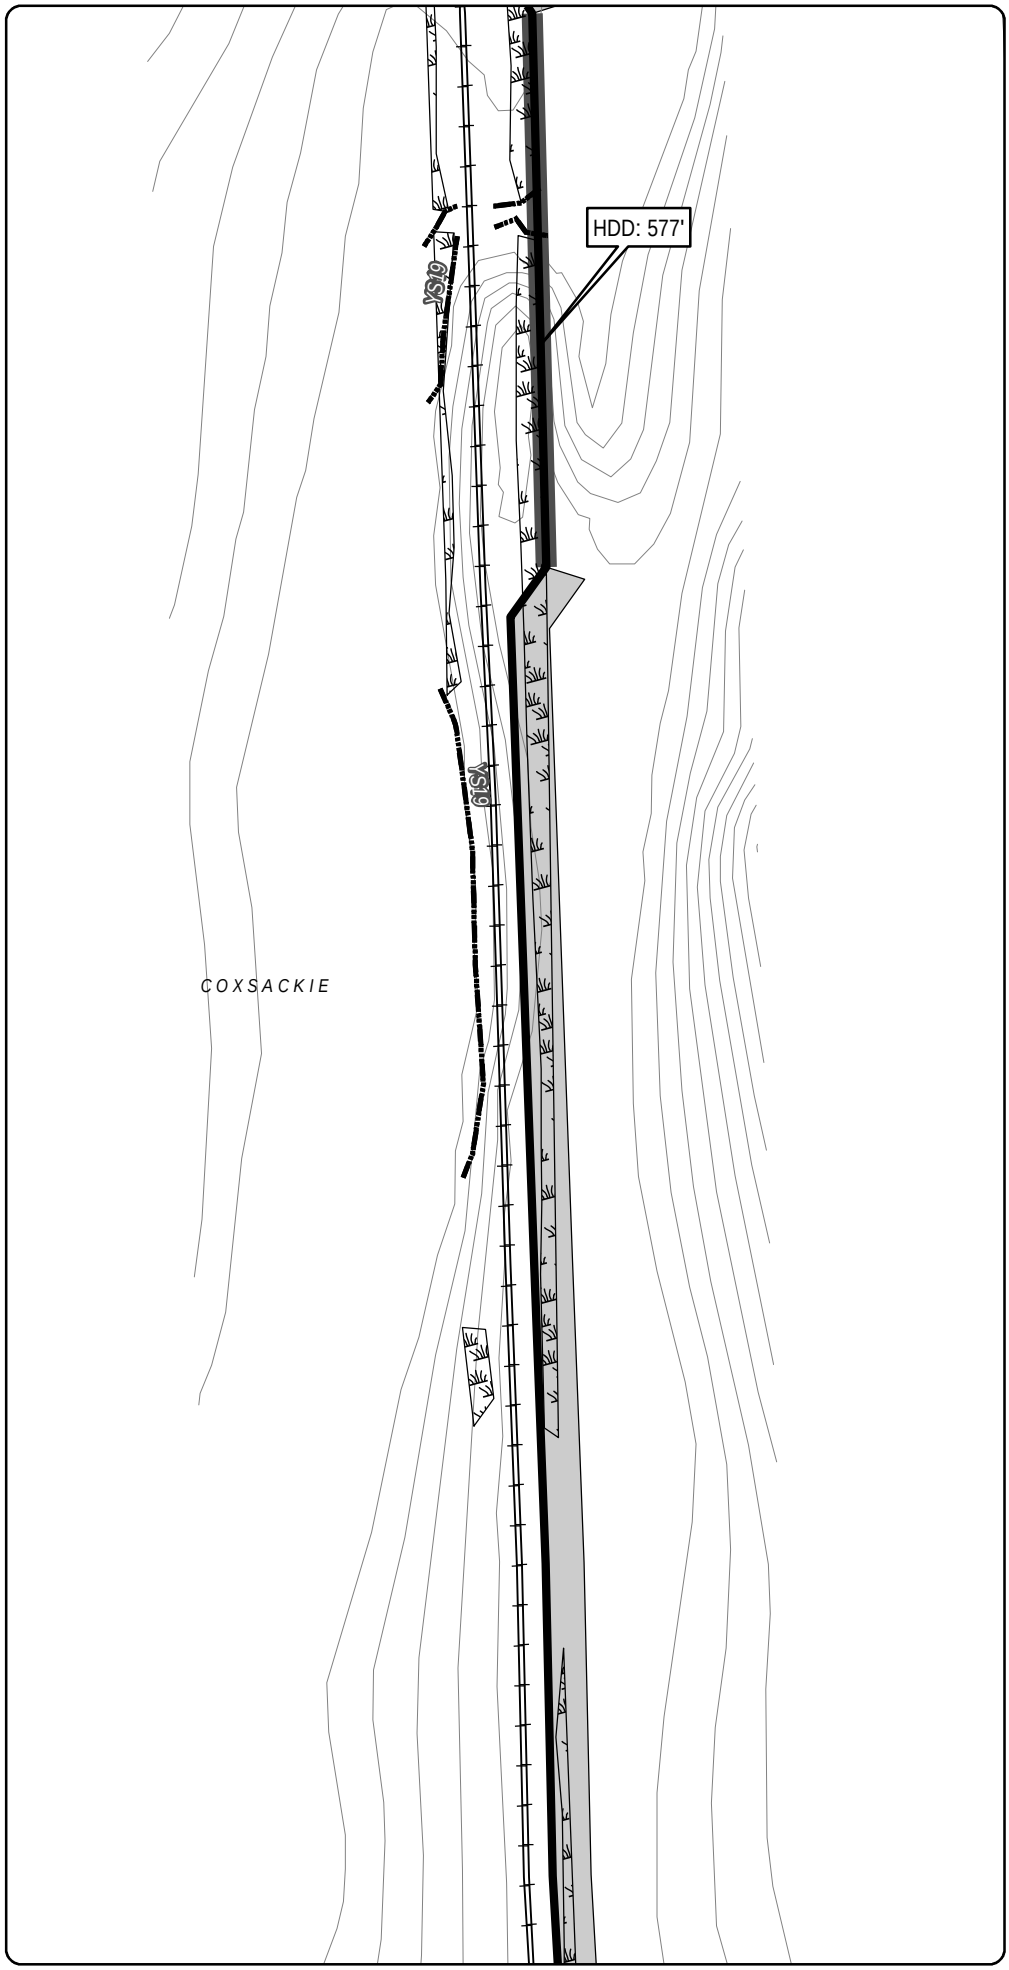

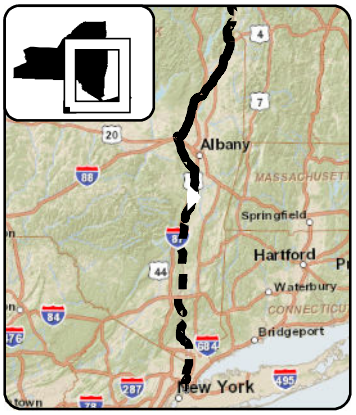

LEGEND

- CHPE Project Milepost
- Proposed CHPE Terrestrial Route HVDC
- Proposed CHPE Submarine Route HVDC
- Proposed CHPE Terrestrial Route HVAC
- Preliminary Construction Corridor
- Perennial Stream Top of Bank
- Intermittent Stream
- Ditch
- Wetland Delineation Line
- Wetland
- 100 Year Flood Zone
- 500 Year Flood Zone
- Hydrography
- Town Boundary
- County Boundary
- Proposed HDD Location
- Proposed Pipe Bridge Location
- Roads
- Rail Line
- Contour - 2'

N

0 100 200

Feet

Transmission Developers Inc.

Champlain Hudson Power Express Project

Champlain Hudson Power Express Inc.

Plan View Map

Terrestrial Route


Sheet 297 of 370


Prepared on 2/27/2012

by: HDR | TDI & TRC

DATA SOURCES: ESRI, NYSDOT, FEMA, NYDEC, NWI, TDI, TRC

R:\Projects\GIS_2009\168272_TDI_Hudson\MXD\USACE\Terrestrial_Route_8x11_usace_2012.mxd

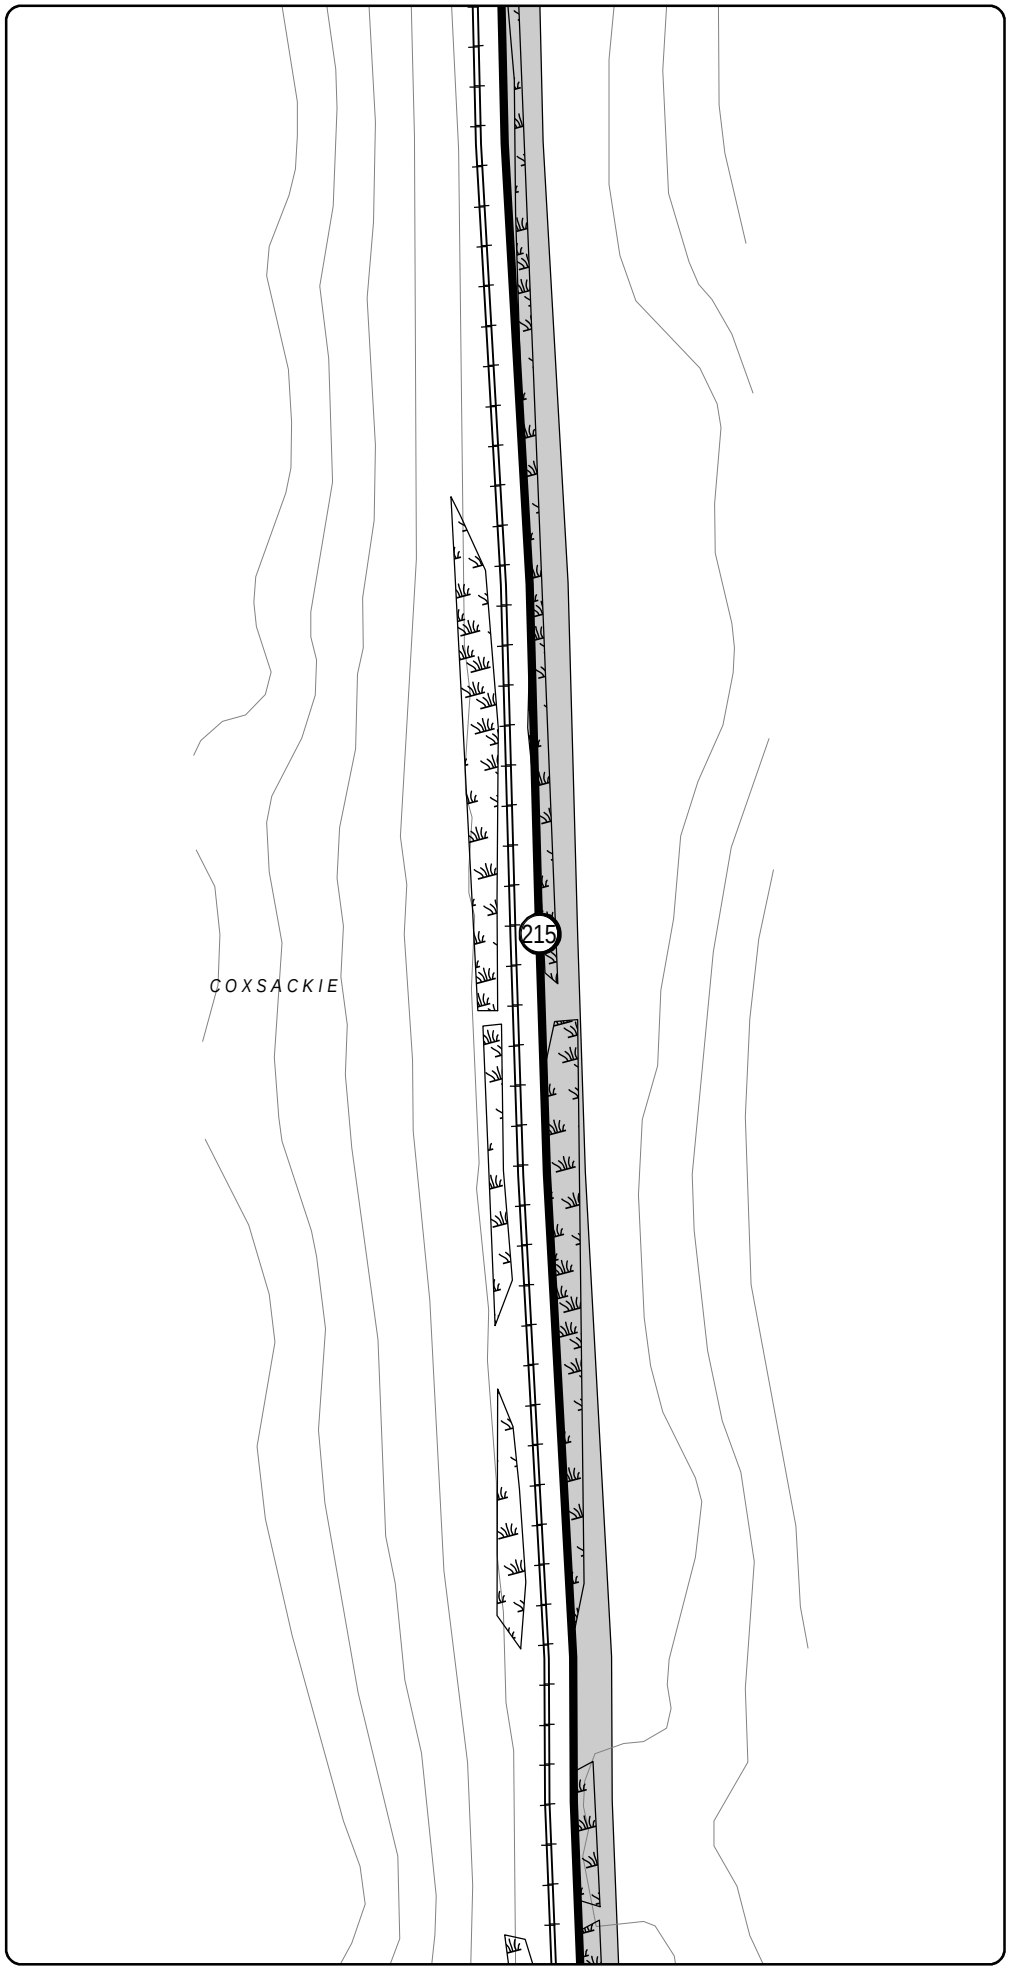

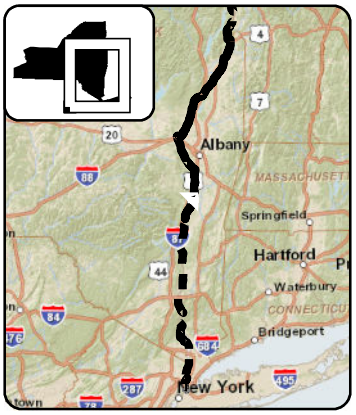

LEGEND

- CHPE Project Milepost
- Proposed CHPE Terrestrial Route HVDC
- Proposed CHPE Submarine Route HVDC
- Proposed CHPE Terrestrial Route HVAC
- Preliminary Construction Corridor
- Perennial Stream Top of Bank
- Intermittent Stream
- Ditch
- Wetland Delineation Line
- Wetland
- 100 Year Flood Zone
- 500 Year Flood Zone
- Hydrography
- Town Boundary
- County Boundary
- Proposed HDD Location
- Proposed Pipe Bridge Location
- Roads
- Rail Line
- Contour - 2'

N

0 100 200

Feet

Transmission Developers Inc.

Champlain Hudson Power Express Project

Champlain Hudson Power Express Inc.

Plan View Map

Terrestrial Route


Sheet 298 of 370


Prepared on 2/27/2012

by: HDR | TDI & TRC

DATA SOURCES: ESRI, NYSDOT, FEMA, NYDEC, NWI, TDI, TRC

R:\Projects\GIS_2009\168272_TDI_Hudson\MXD\USACE\Terrestrial_Route_8x11_usace_2012.mxd

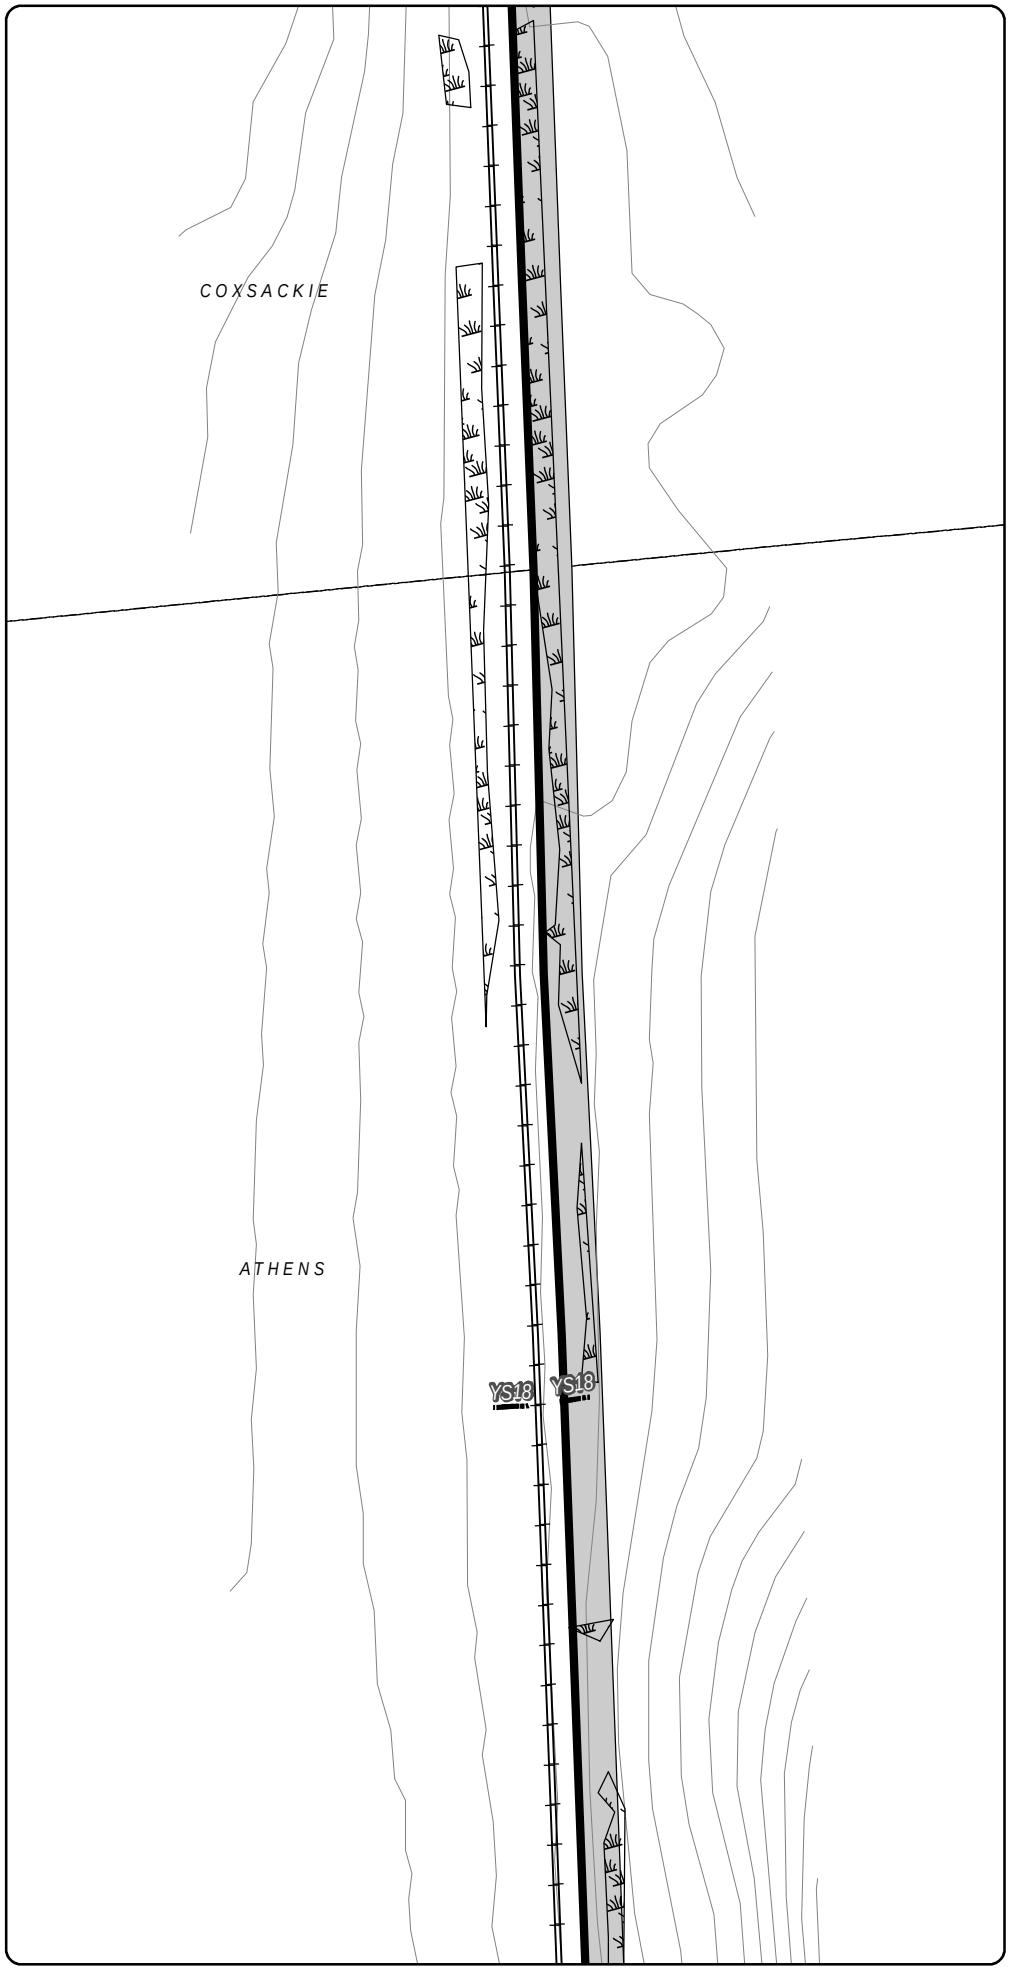

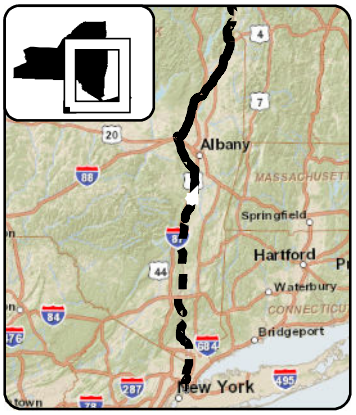

LEGEND

- CHPE Project Milepost
- Proposed CHPE Terrestrial Route HVDC
- Proposed CHPE Submarine Route HVDC
- Proposed CHPE Terrestrial Route HVAC
- Preliminary Construction Corridor
- Perennial Stream Top of Bank
- Intermittent Stream
- Ditch
- Wetland Delineation Line
- Wetland
- 100 Year Flood Zone
- 500 Year Flood Zone
- Hydrography
- Town Boundary
- County Boundary
- Proposed HDD Location
- Proposed Pipe Bridge Location
- Roads
- Rail Line
- Contour - 2'

N

0 100 200

Feet

Transmission Developers Inc.

Champlain Hudson Power Express Project

Champlain Hudson Power Express Inc.

Plan View Map

Terrestrial Route

Sheet 299 of 370


Prepared on 2/27/2012


by: HDR | TDI & TRC

DATA SOURCES: ESRI, NYSDOT, FEMA, NYDEC, NWI, TDI, TRC

R:\Projects\GIS_2009\168272_TDI_Hudson\MXD\USACE\Terrestrial_Route_8x11_usace_2012.mxd

Sheet 299

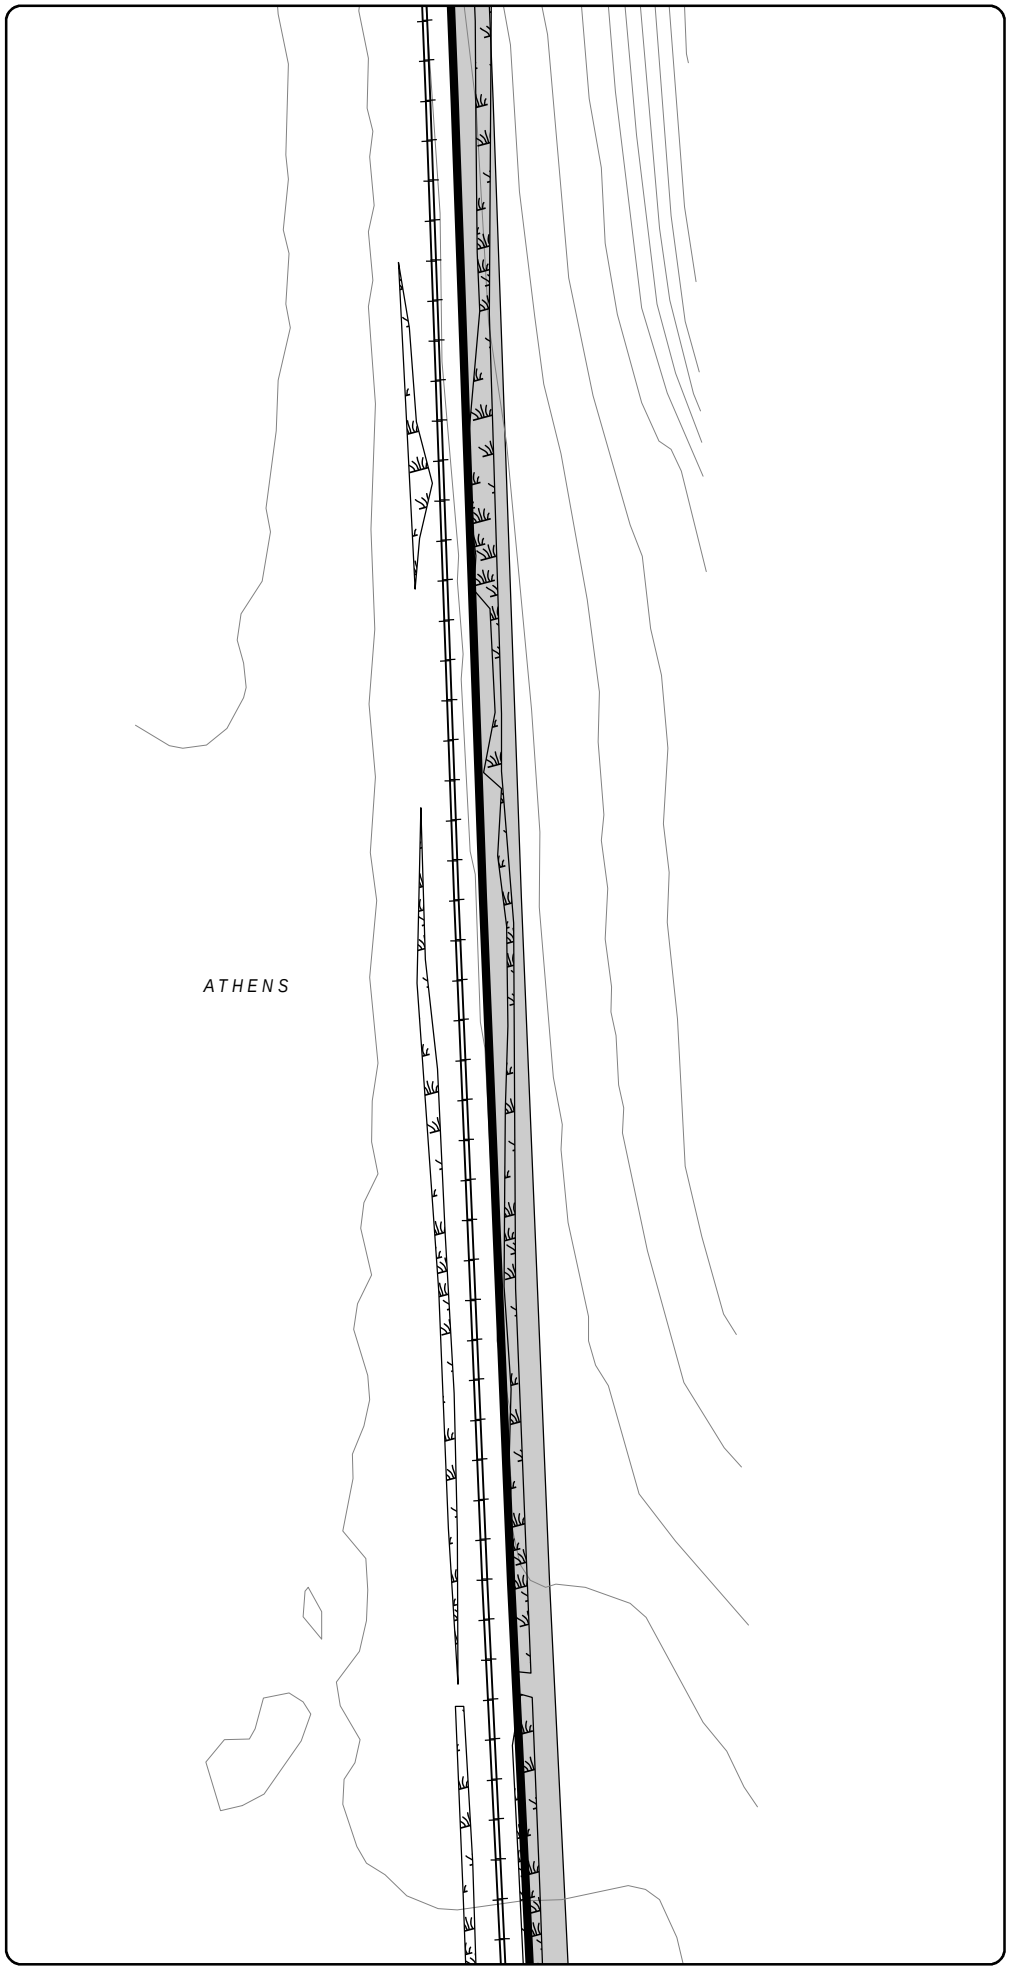

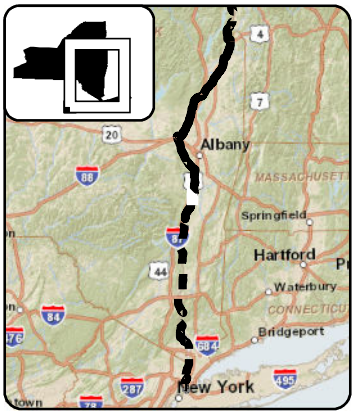

LEGEND

- CHPE Project Milepost
- Proposed CHPE Terrestrial Route HVDC
- Proposed CHPE Submarine Route HVDC
- Proposed CHPE Terrestrial Route HVAC
- Preliminary Construction Corridor
- Perennial Stream Top of Bank
- Intermittent Stream
- Ditch
- Wetland Delineation Line
- Wetland
- 100 Year Flood Zone
- 500 Year Flood Zone
- Hydrography
- Town Boundary
- County Boundary
- Proposed HDD Location
- Proposed Pipe Bridge Location
- Roads
- Rail Line
- Contour - 2'

N

0 100 200

Feet

Transmission Developers Inc.

Champlain Hudson Power Express Project

Champlain Hudson Power Express Inc.

Plan View Map

Terrestrial Route

Sheet 300 of 370

Prepared on 2/27/2012


by: HDR | DTA & TRC


DATA SOURCES: ESRI, NYSDOT, FEMA, NYDEC, NWI, TDI, TRC

Sheet 301

R:\Projects\GIS_2009\168272_TDI_Hudson\MXD\USACE\Terrestrial_Route_8x11_usace_2012.mxd

Sheet 300

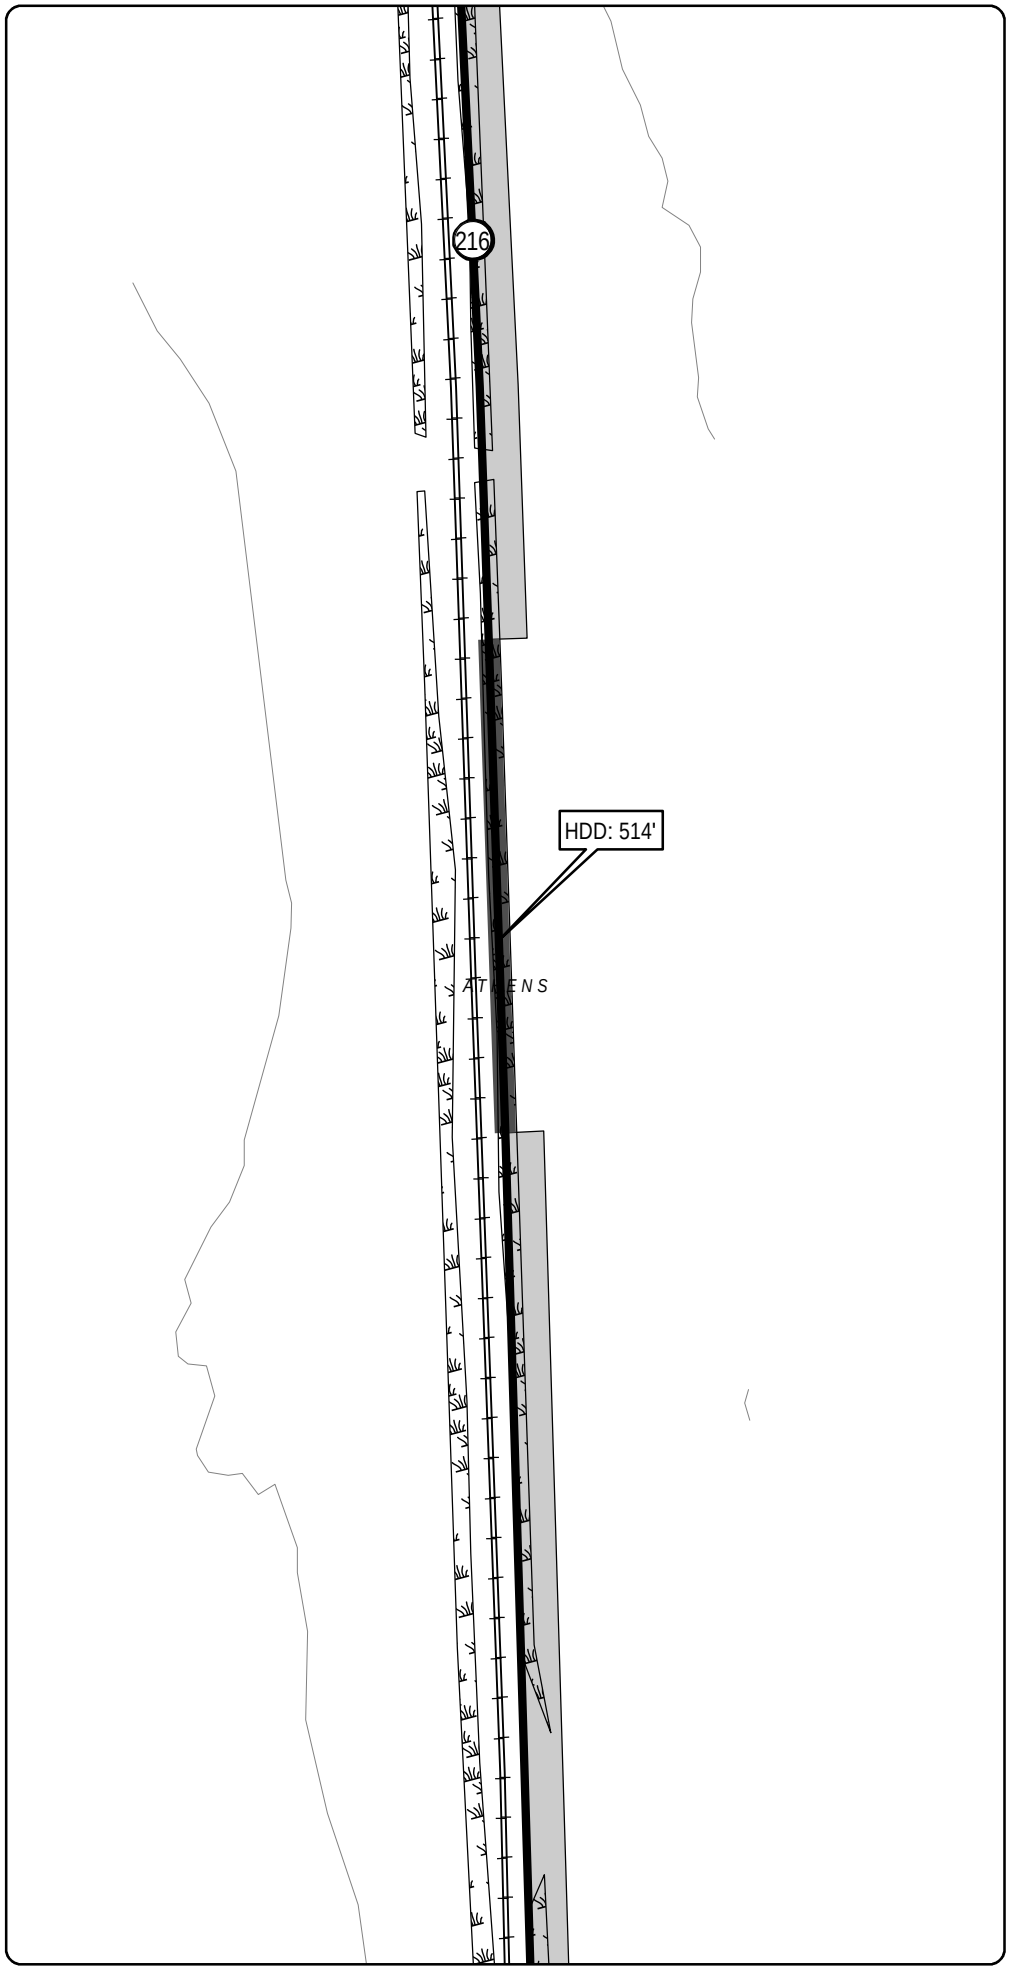

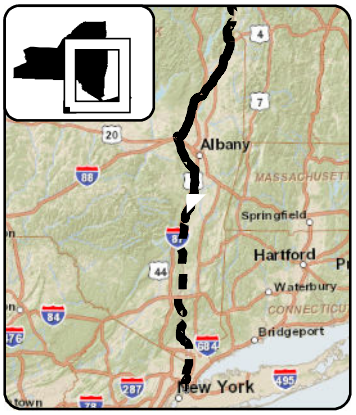

LEGEND

- CHPE Project Milepost
- Proposed CHPE Terrestrial Route HVDC
- Proposed CHPE Submarine Route HVDC
- Proposed CHPE Terrestrial Route HVAC
- Preliminary Construction Corridor
- Perennial Stream Top of Bank
- Intermittent Stream
- Ditch
- Wetland Delineation Line
- Wetland
- 100 Year Flood Zone
- 500 Year Flood Zone
- Hydrography
- Town Boundary
- County Boundary
- Proposed HDD Location
- Proposed Pipe Bridge Location
- Roads
- Rail Line
- Contour - 2'

N

0 100 200

Feet

Transmission Developers Inc.

Champlain Hudson Power Express Project

Champlain Hudson Power Express Inc.

Plan View Map

Terrestrial Route

Sheet 301 of 370

Prepared on 2/27/2012


by: HDR | TDI & TRC


DATA SOURCES: ESRI, NYSDOT, FEMA, NYDEC, NWI, TDI, TRC

Sheet 302

R:\Projects\GIS_2009\168272_TDI_Hudson\MXD\USACE\Terrestrial_Route_8x11_usace_2012.mxd

Sheet 301

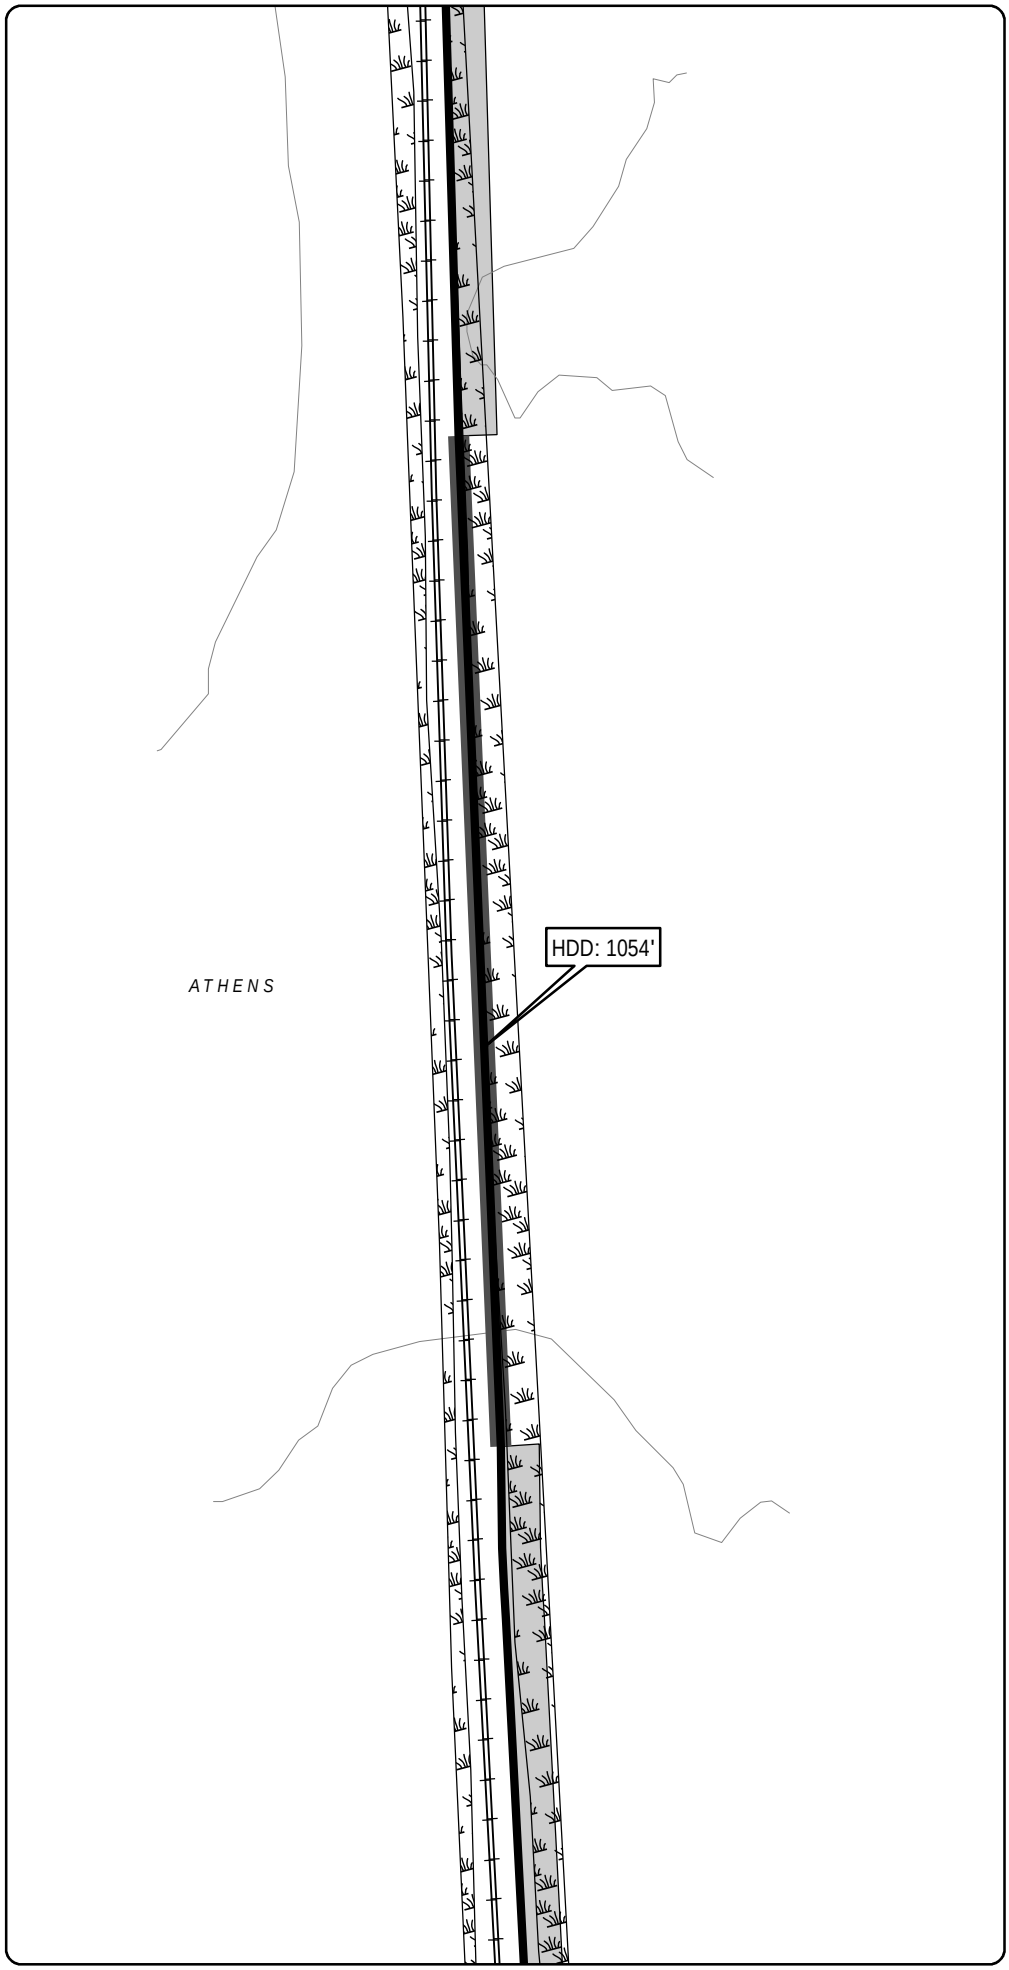

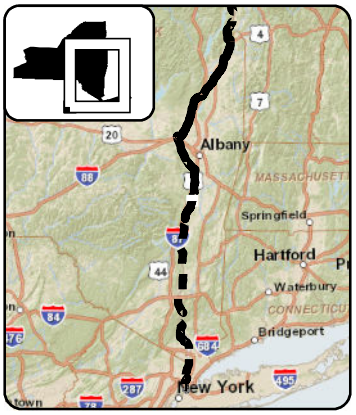

LEGEND

- CHPE Project Milepost
- Proposed CHPE Terrestrial Route HVDC
- Proposed CHPE Submarine Route HVDC
- Proposed CHPE Terrestrial Route HVAC
- Preliminary Construction Corridor
- Perennial Stream Top of Bank
- Intermittent Stream
- Ditch
- Wetland Delineation Line
- Wetland
- 100 Year Flood Zone
- 500 Year Flood Zone
- Hydrography
- Town Boundary
- County Boundary
- Proposed HDD Location
- Proposed Pipe Bridge Location
- Roads
- Rail Line
- Contour - 2'

N

0 100 200

Feet

Transmission Developers Inc.

Champlain Hudson Power Express Project

Champlain Hudson Power Express Inc.

Plan View Map

Terrestrial Route

Sheet 302 of 370

Prepared on 2/27/2012


by: HDR | TRC


DATA SOURCES: ESRI, NYSDOT, FEMA, NYDEC, NWI, TDI, TRC

Sheet 303

R:\Projects\GIS_2009\168272_TDI_Hudson\MXD\USACE\Terrestrial_Route_8x11_usace_2012.mxd

Sheet 302

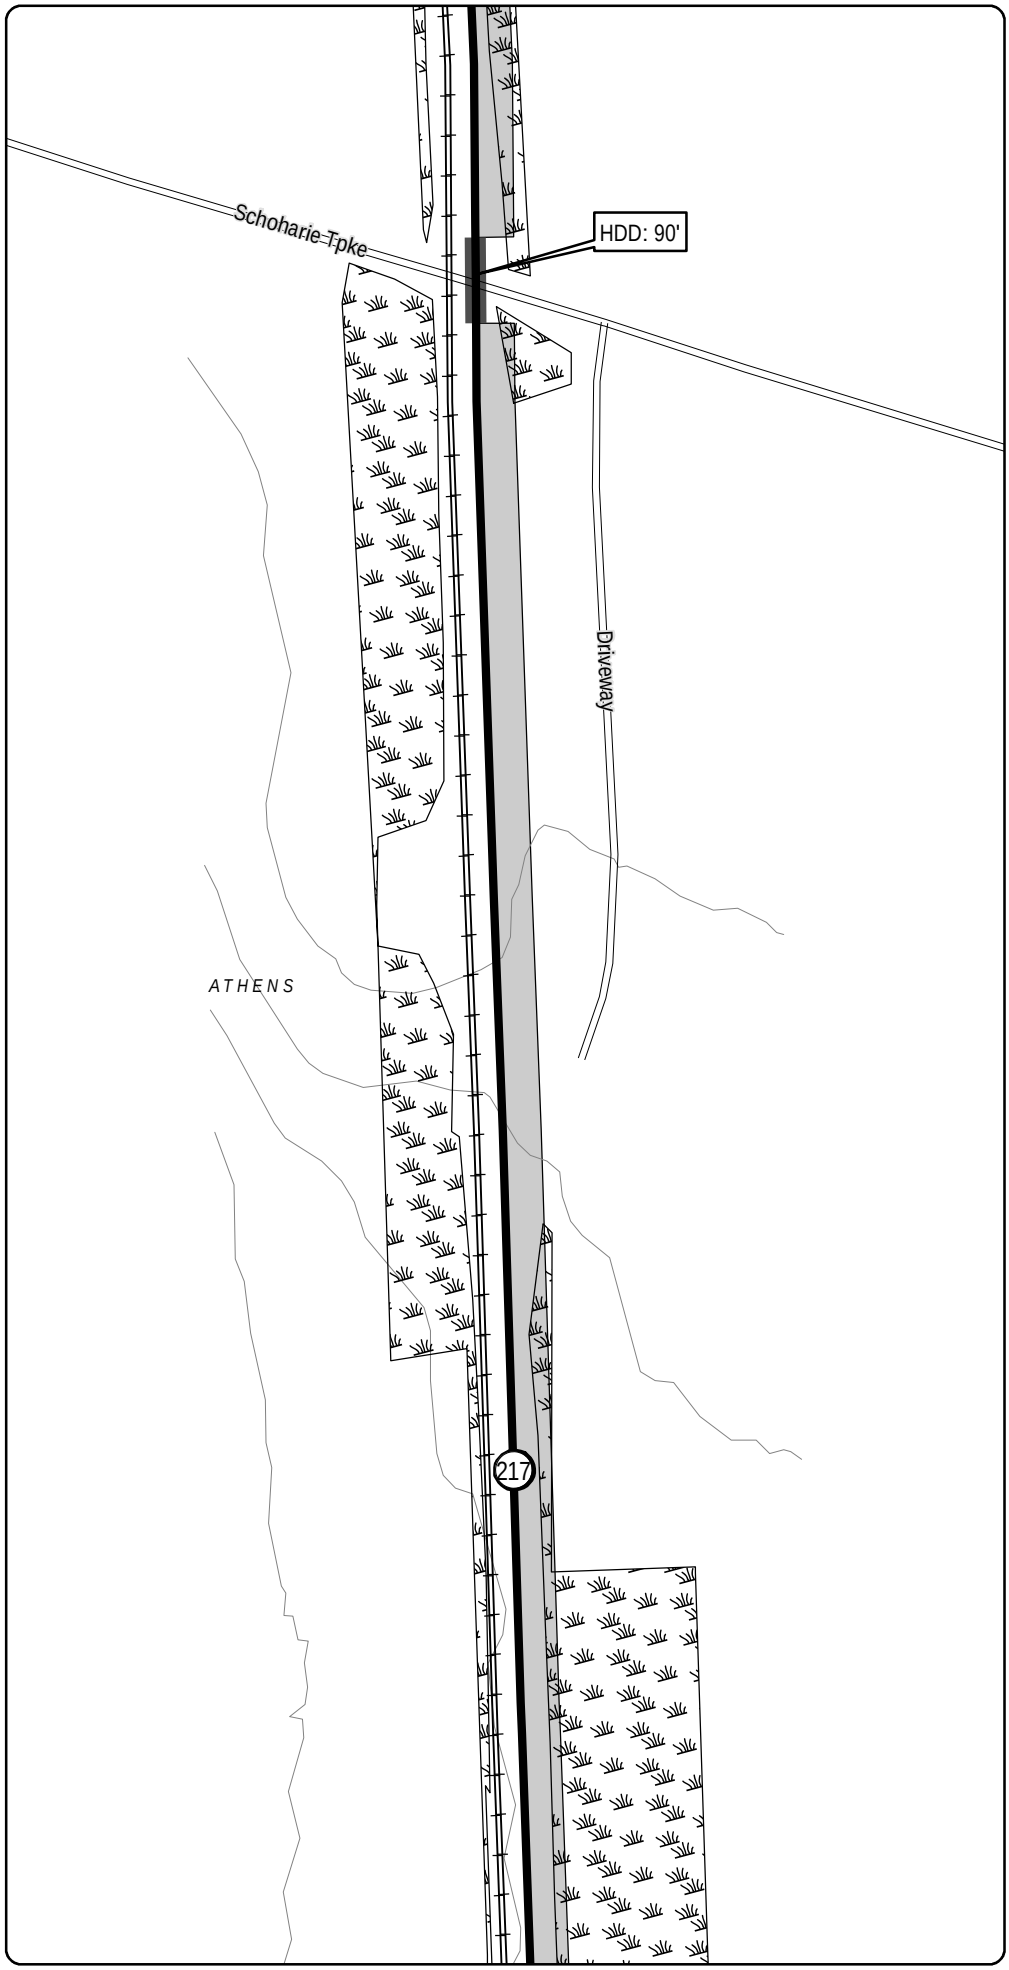

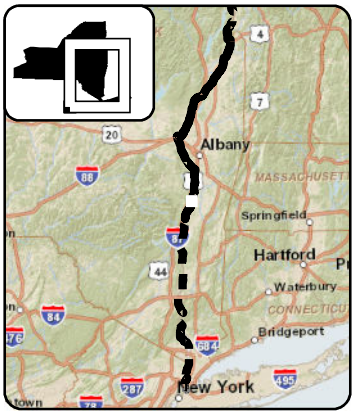

LEGEND

- CHPE Project Milepost
- Proposed CHPE Terrestrial Route HVDC
- Proposed CHPE Submarine Route HVDC
- Proposed CHPE Terrestrial Route HVAC
- Preliminary Construction Corridor
- Perennial Stream Top of Bank
- Intermittent Stream
- Ditch
- Wetland Delineation Line
- Wetland
- 100 Year Flood Zone
- 500 Year Flood Zone
- Hydrography
- Town Boundary
- County Boundary
- Proposed HDD Location
- Proposed Pipe Bridge Location
- Roads
- Rail Line
- Contour - 2'

N

0 100 200

Feet

Transmission Developers Inc.

Champlain Hudson Power Express Project

Champlain Hudson Power Express Inc.

Plan View Map

Terrestrial Route

Sheet 303 of 370

Prepared on 2/27/2012


by: HDR | TDI & TRC


R:\Projects\GIS_2009\168272_TDI_Hudson\MXD\USACE\Terrestrial_Route_8x11_usace_2012.mxd

DATA SOURCES: ESRI, NYSDOT, FEMA, NYDEC, NWI, TDI, TRC

Sheet 304

Sheet 303

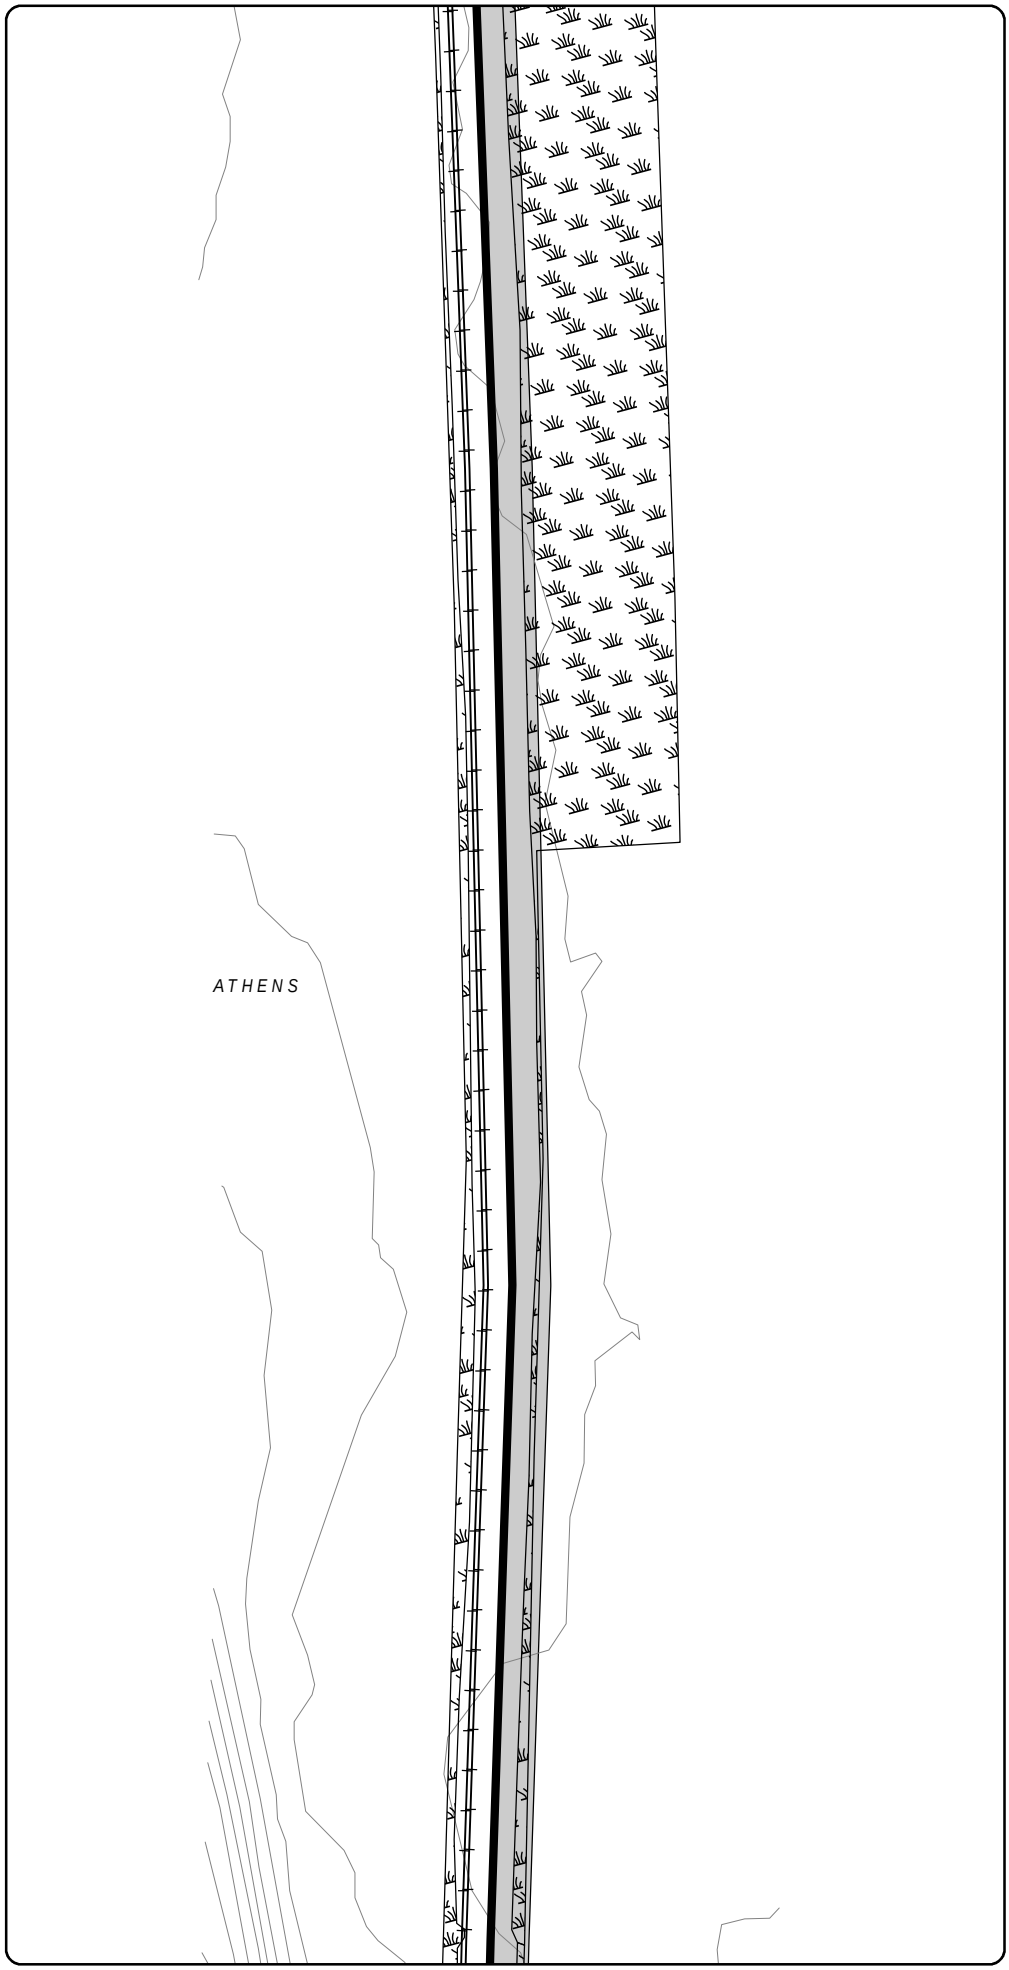

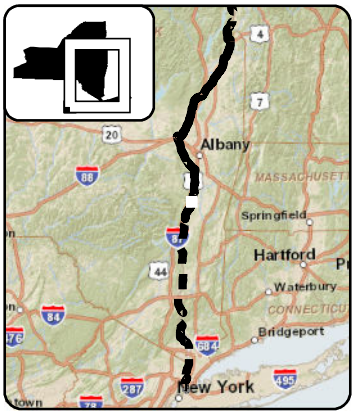

LEGEND

- CHPE Project Milepost
- Proposed CHPE Terrestrial Route HVDC
- Proposed CHPE Submarine Route HVDC
- Proposed CHPE Terrestrial Route HVAC
- Preliminary Construction Corridor
- Perennial Stream Top of Bank
- Intermittent Stream
- Ditch
- Wetland Delineation Line
- Wetland
- 100 Year Flood Zone
- 500 Year Flood Zone
- Hydrography
- Town Boundary
- County Boundary
- Proposed HDD Location
- Proposed Pipe Bridge Location
- Roads
- Rail Line
- Contour - 2'

N

0 100 200

Feet

Transmission Developers Inc.

Champlain Hudson Power Express Project

Champlain Hudson Power Express Inc.

Plan View Map

Terrestrial Route

Sheet 304 of 370

Prepared on 2/27/2012


by: HDR | DTA & TRC


DATA SOURCES: ESRI, NYSDOT, FEMA, NYDEC, NWI, TDI, TRC

Sheet 305

R:\Projects\GIS_2009\168272_TDI_Hudson\MXD\USACE\Terrestrial_Route_8x11_usace_2012.mxd

Sheet 304

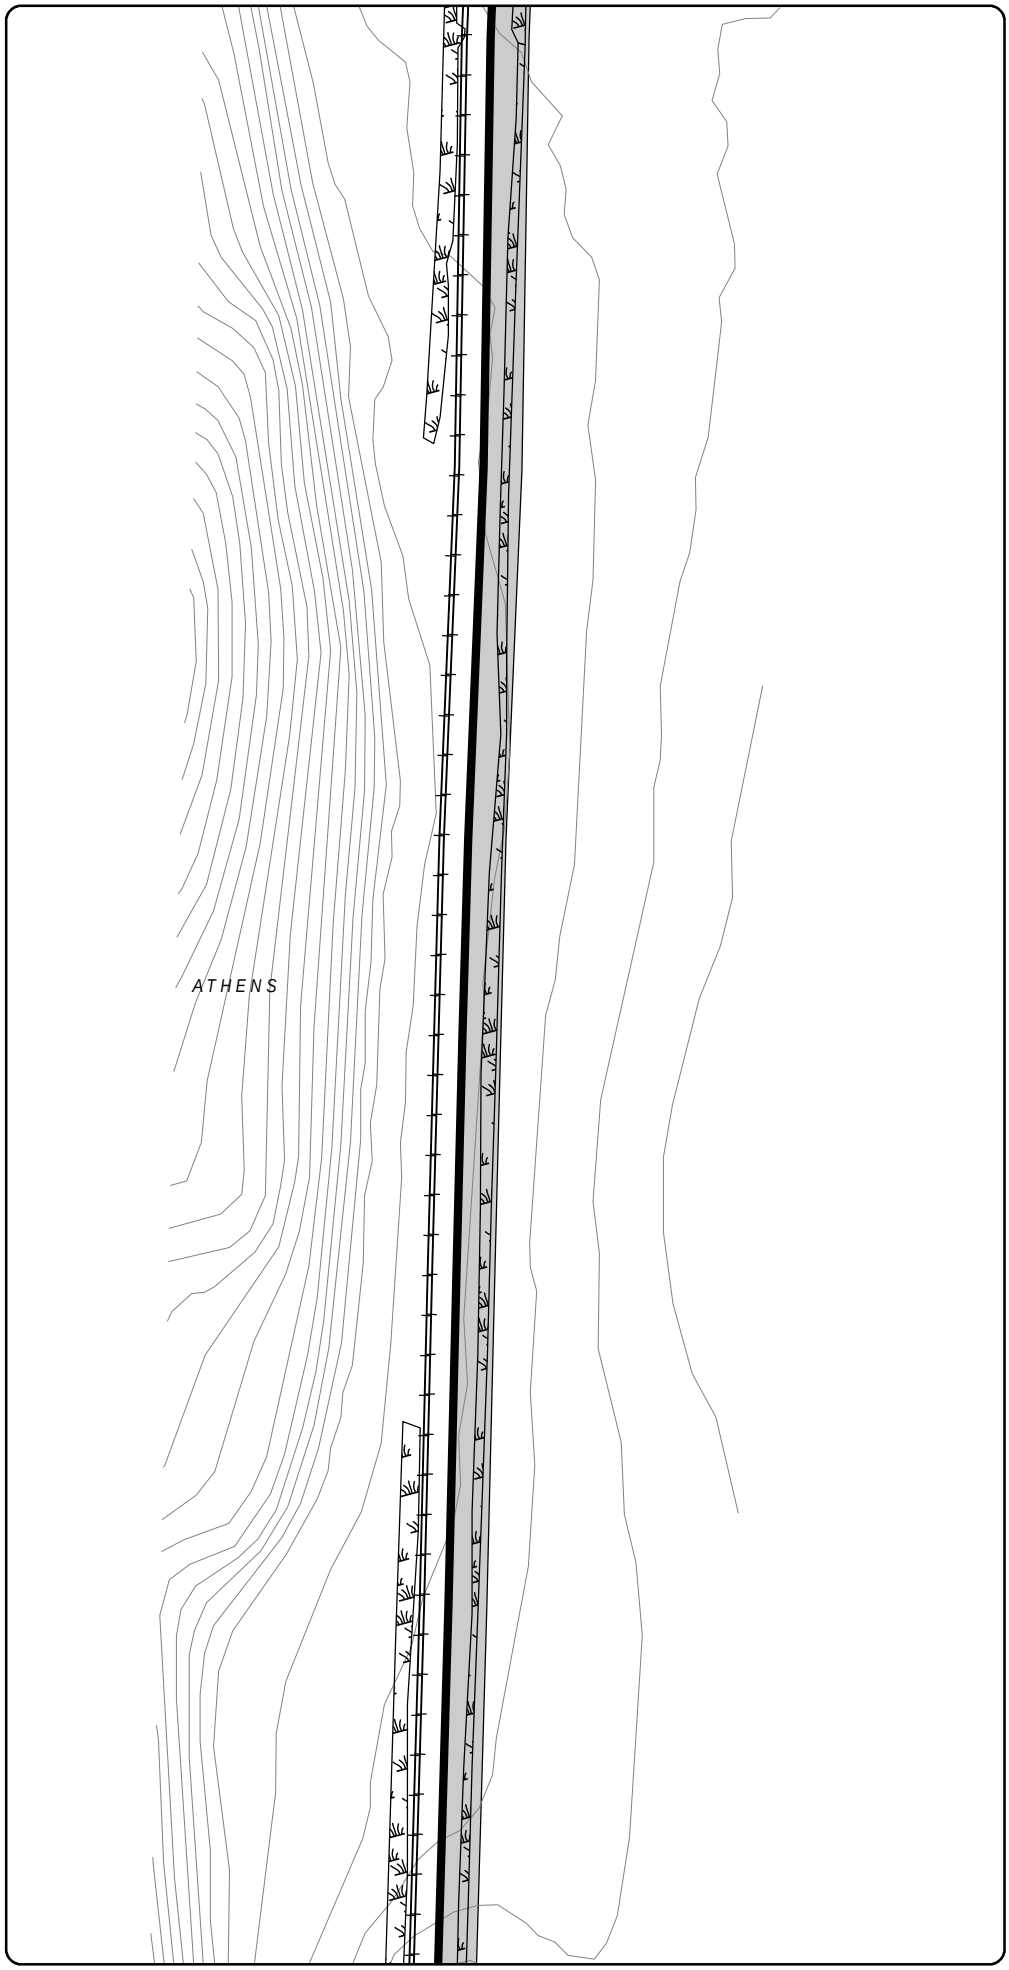

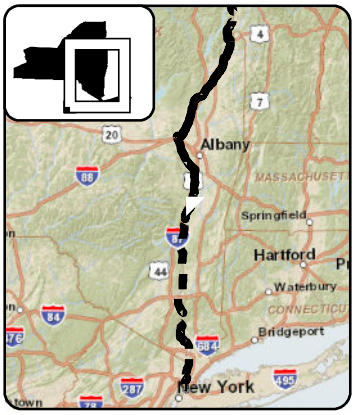

LEGEND

- CHPE Project Milepost
- Proposed CHPE Terrestrial Route HVDC
- Proposed CHPE Submarine Route HVDC
- Proposed CHPE Terrestrial Route HVAC
- Preliminary Construction Corridor
- Perennial Stream Top of Bank
- Intermittent Stream
- Ditch
- Wetland Delineation Line
- Wetland
- 100 Year Flood Zone
- 500 Year Flood Zone
- Hydrography
- Town Boundary
- County Boundary
- Proposed HDD Location
- Proposed Pipe Bridge Location
- Roads
- Rail Line
- Contour - 2'

N

0 100 200

Feet

Transmission Developers Inc.

Champlain Hudson Power Express Project

Champlain Hudson Power Express Inc.

Plan View Map

Terrestrial Route

Sheet 305 of 370

Prepared on 2/27/2012


by: HDR | TDI & TRC


DATA SOURCES: ESRI, NYSDOT, FEMA, NYDEC, NWI, TDI, TRC

Sheet 306

R:\Projects\GIS_2009\168272_TDI_Hudson\MXD\USACE\Terrestrial_Route_8x11_usace_2012.mxd

Sheet 305

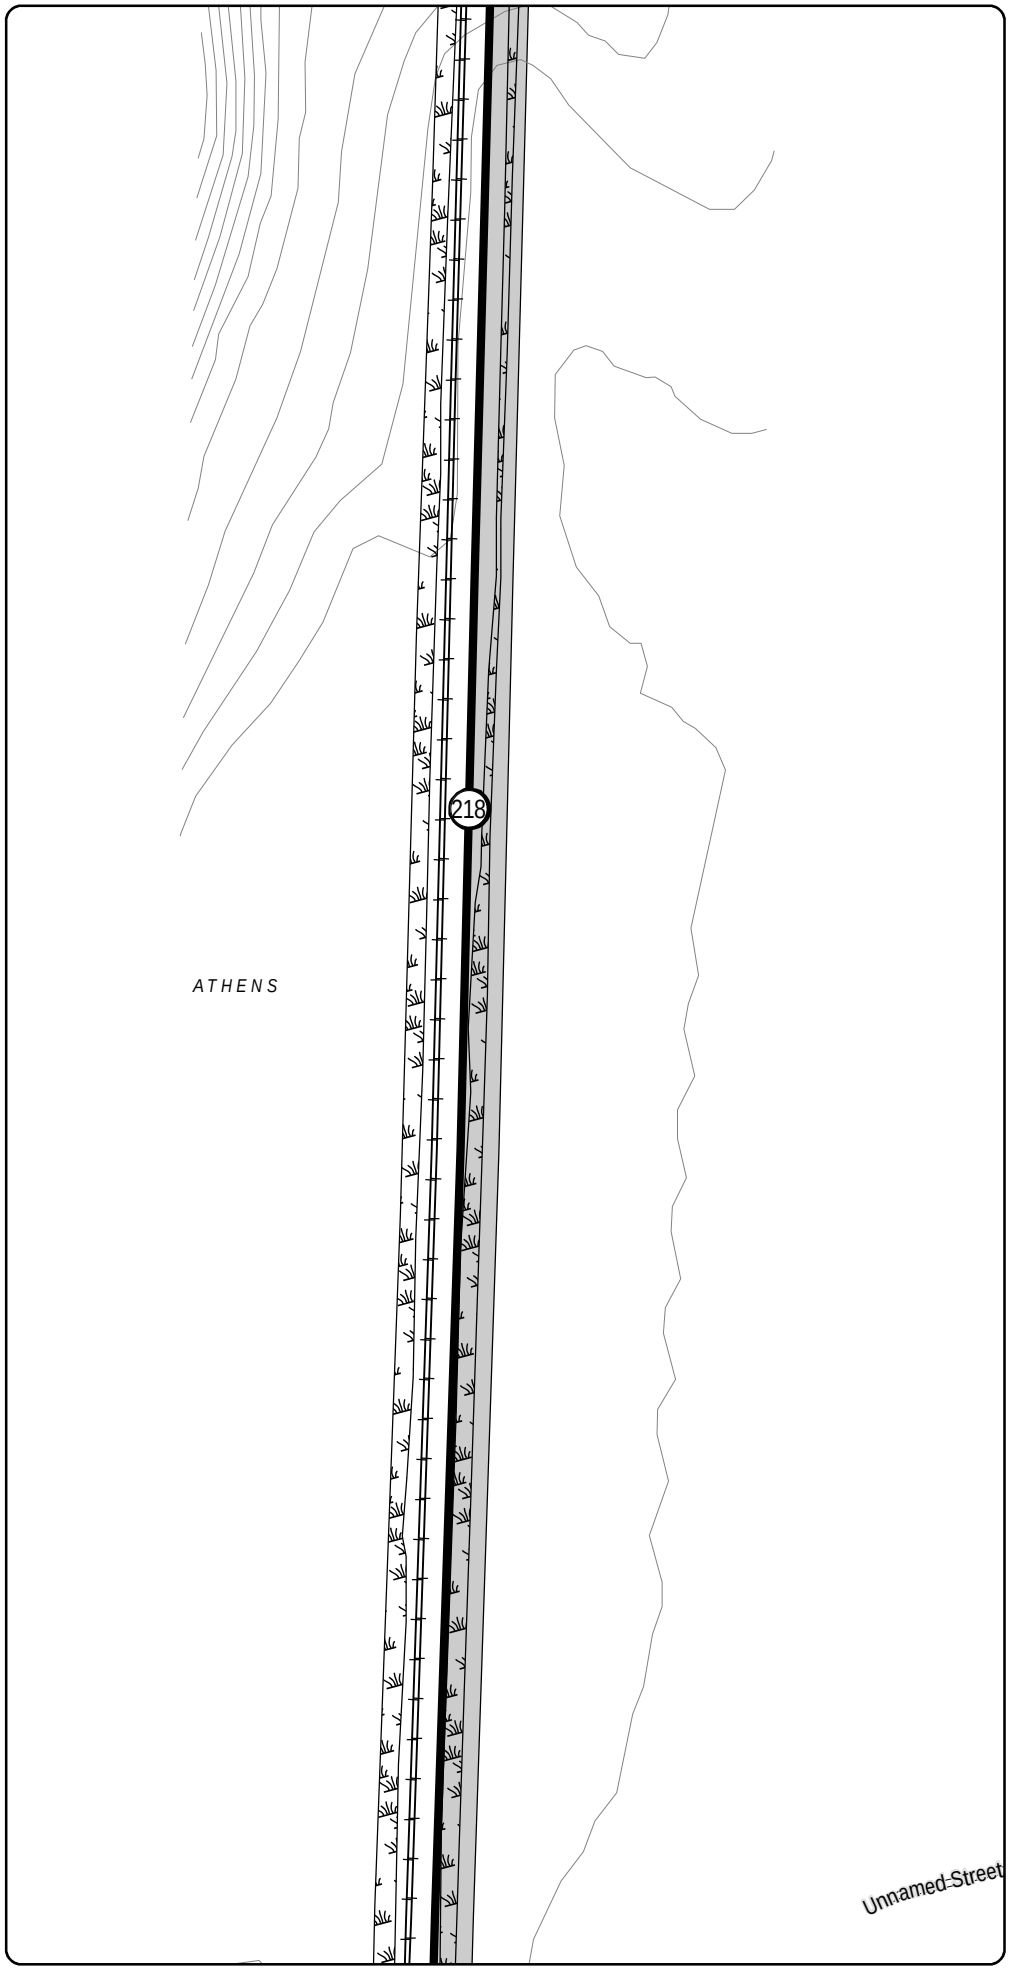

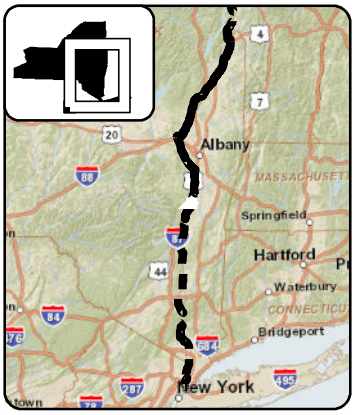

LEGEND

- CHPE Project Milepost
- Proposed CHPE Terrestrial Route HVDC
- Proposed CHPE Submarine Route HVDC
- Proposed CHPE Terrestrial Route HVAC
- Preliminary Construction Corridor
- Perennial Stream Top of Bank
- Intermittent Stream
- Ditch
- Wetland Delineation Line
- Wetland
- 100 Year Flood Zone
- 500 Year Flood Zone
- Hydrography
- Town Boundary
- County Boundary
- Proposed HDD Location
- Proposed Pipe Bridge Location
- Roads
- Rail Line
- Contour - 2'

N

0 100 200

Feet

Transmission Developers Inc.

Champlain Hudson Power Express Project

Champlain Hudson Power Express Inc.

Plan View Map

Terrestrial Route

Sheet 306 of 370

Prepared on 2/27/2012


by: HDR | TDI & TRC


DATA SOURCES: ESRI, NYSDOT, FEMA, NYDEC, NWI, TDI, TRC

Sheet 307

R:\Projects\GIS_2009\168272_TDI_Hudson\MXD\USACE\Terrestrial_Route_8x11_usace_2012.mxd

Sheet 306

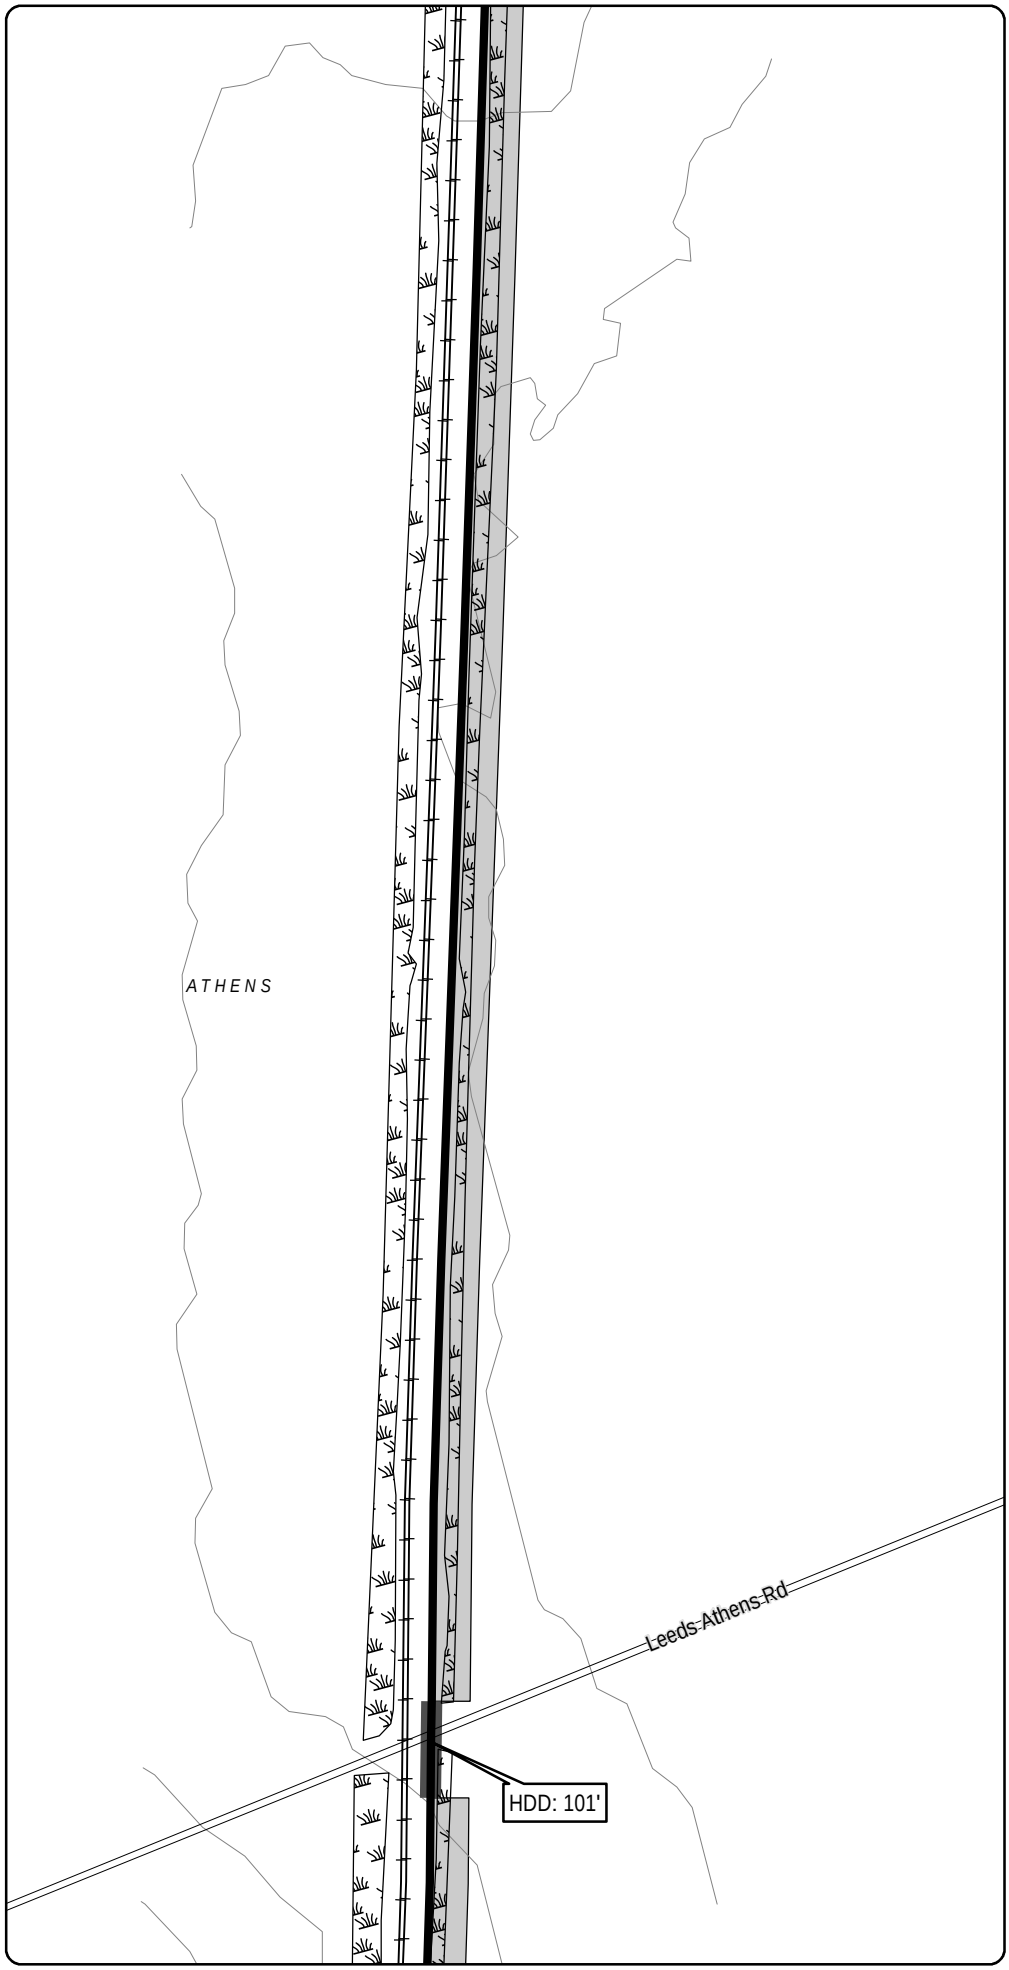

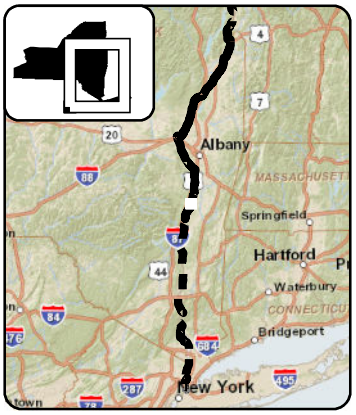

LEGEND

- CHPE Project Milepost
- Proposed CHPE Terrestrial Route HVDC
- Proposed CHPE Submarine Route HVDC
- Proposed CHPE Terrestrial Route HVAC
- Preliminary Construction Corridor
- Perennial Stream Top of Bank
- Intermittent Stream
- Ditch
- Wetland Delineation Line
- Wetland
- 100 Year Flood Zone
- 500 Year Flood Zone
- Hydrography
- Town Boundary
- County Boundary
- Proposed HDD Location
- Proposed Pipe Bridge Location
- Roads
- Rail Line
- Contour - 2'

N

0 100 200

Feet

Transmission Developers Inc.

Champlain Hudson Power Express Project

Champlain Hudson Power Express Inc.

Plan View Map

Terrestrial Route

Sheet 307 of 370

Prepared on 2/27/2012


by: HDR | TDI & TRC


DATA SOURCES: ESRI, NYSDOT, FEMA, NYDEC, NWI, TDI, TRC

Sheet 308

R:\Projects\GIS_2009\168272_TDI_Hudson\MXD\USACE\Terrestrial_Route_8x11_usace_2012.mxd

Sheet 307

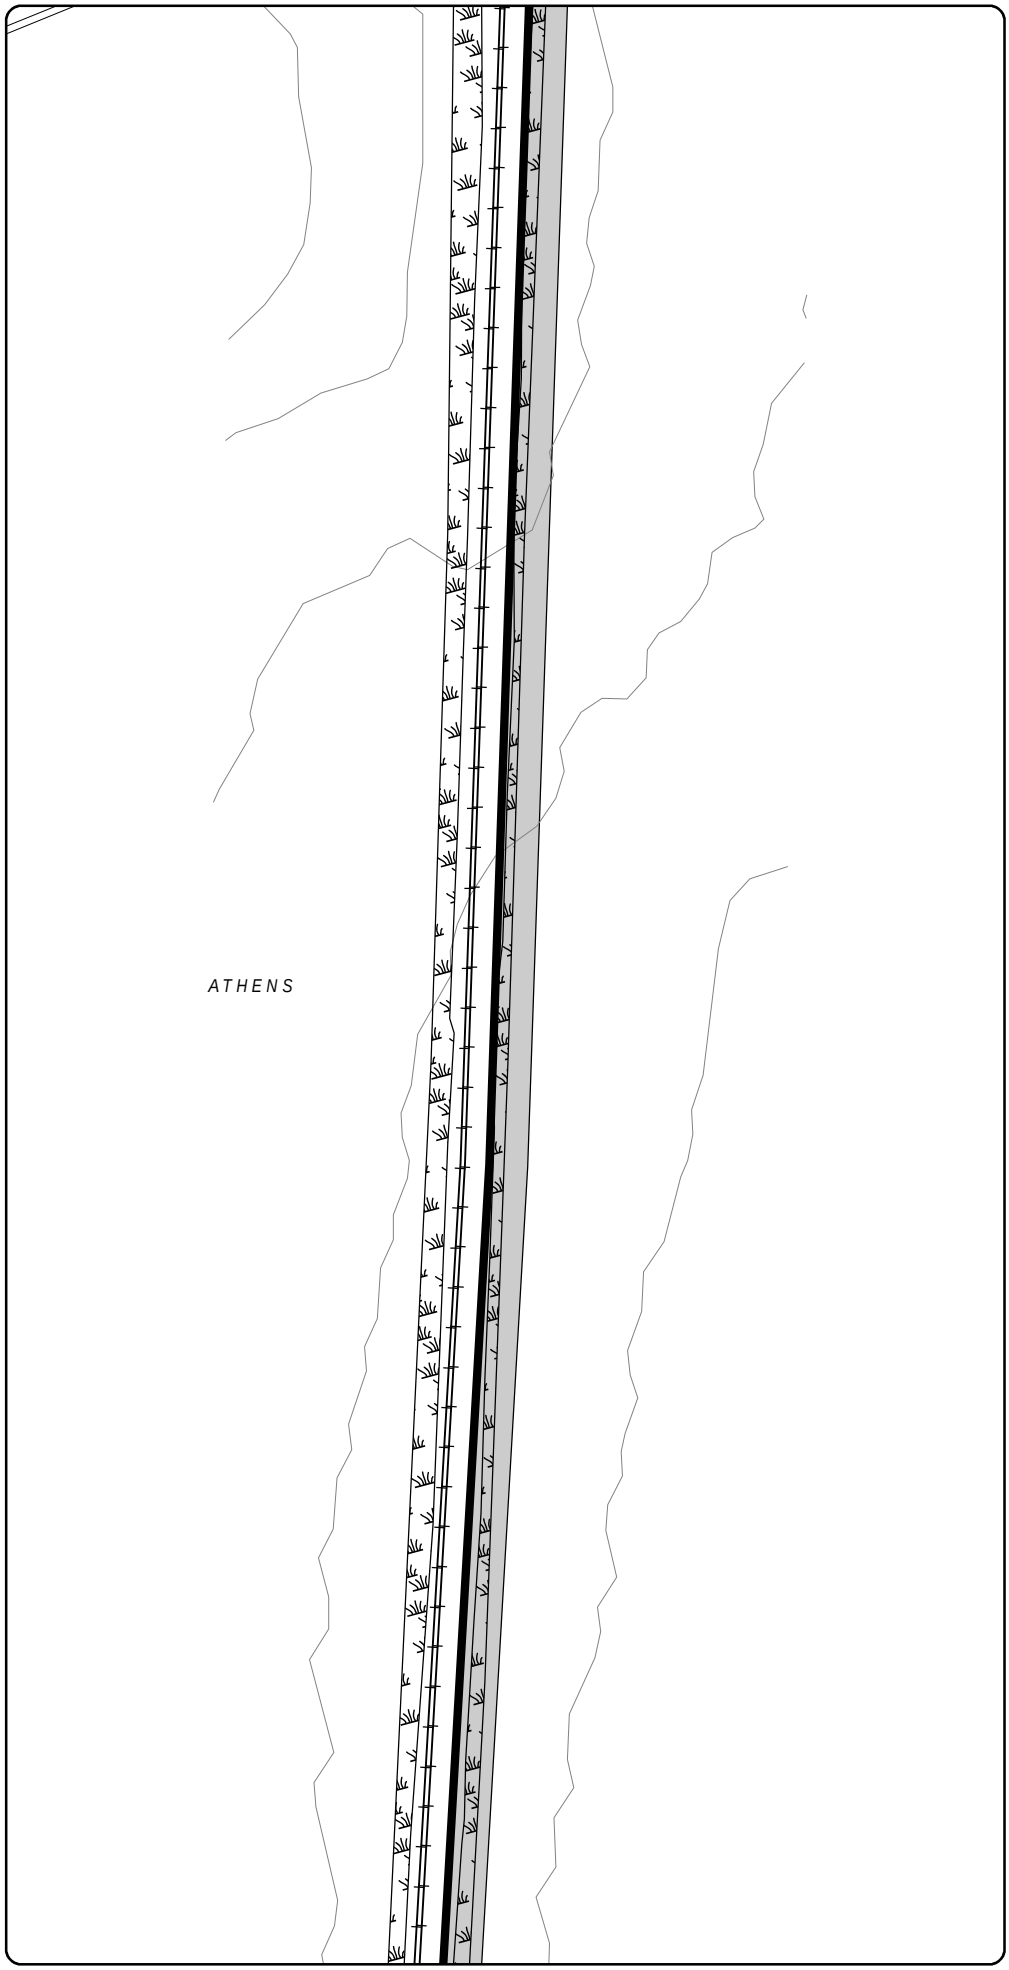

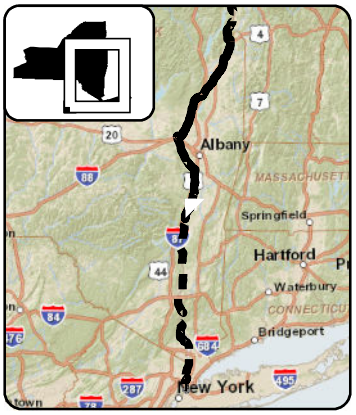

LEGEND

- CHPE Project Milepost
- Proposed CHPE Terrestrial Route HVDC
- Proposed CHPE Submarine Route HVDC
- Proposed CHPE Terrestrial Route HVAC
- Preliminary Construction Corridor
- Perennial Stream Top of Bank
- Intermittent Stream
- Ditch
- Wetland Delineation Line
- Wetland
- 100 Year Flood Zone
- 500 Year Flood Zone
- Hydrography
- Town Boundary
- County Boundary
- Proposed HDD Location
- Proposed Pipe Bridge Location
- Roads
- Rail Line
- Contour - 2'

N

0 100 200

Feet

Transmission Developers Inc.

Champlain Hudson Power Express Project

Champlain Hudson Power Express Inc.

Plan View Map

Terrestrial Route

Sheet 308 of 370

Prepared on 2/27/2012


by: HDR | TDI & TRC


DATA SOURCES: ESRI, NYSDOT, FEMA, NYDEC, NWI, TDI, TRC

Sheet 309

R:\Projects\GIS_2009\168272_TDI_Hudson\MXD\USACE\Terrestrial_Route_8x11_usace_2012.mxd

Sheet 308

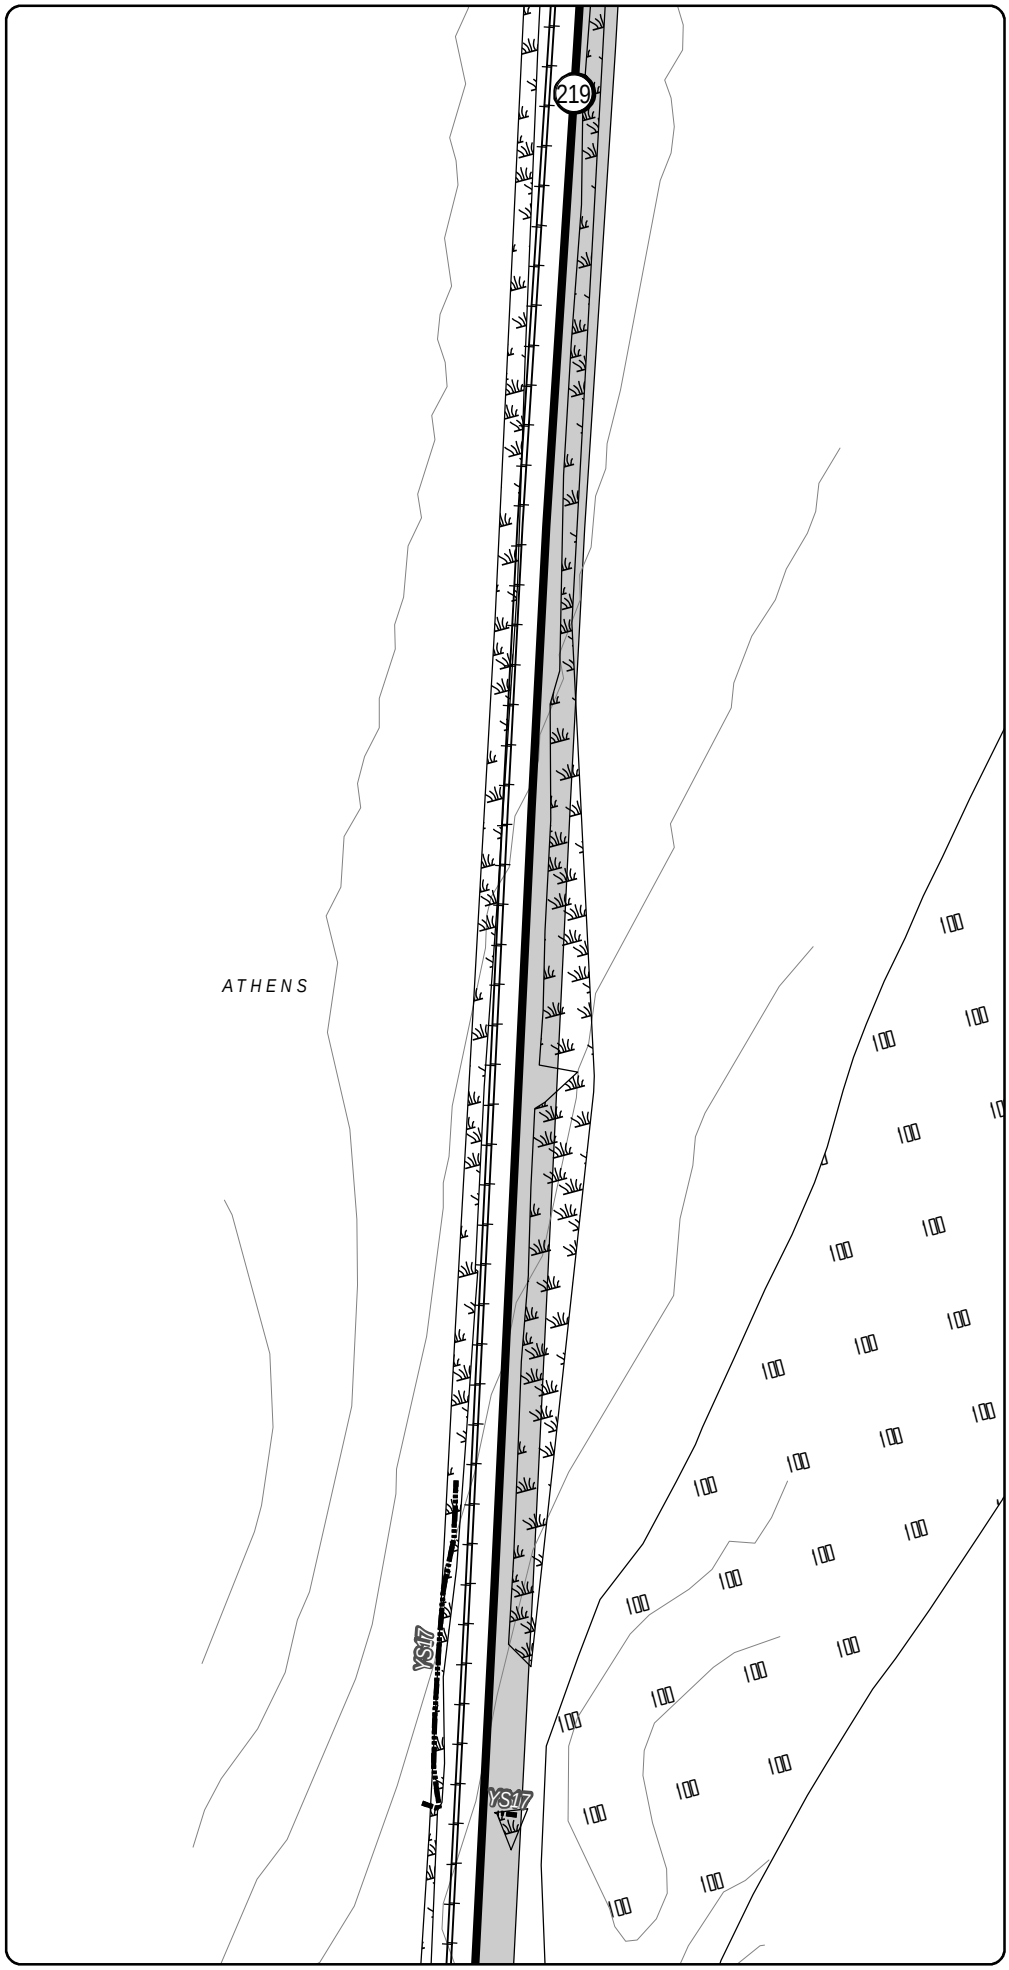

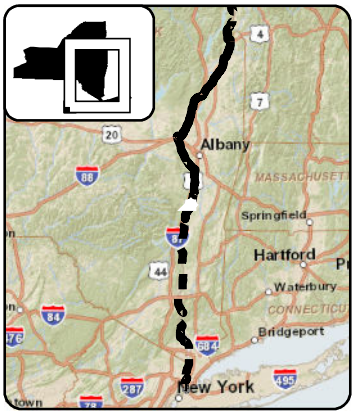

LEGEND

- CHPE Project Milepost
- Proposed CHPE Terrestrial Route HVDC
- Proposed CHPE Submarine Route HVDC
- Proposed CHPE Terrestrial Route HVAC
- Preliminary Construction Corridor
- Perennial Stream Top of Bank
- Intermittent Stream
- Ditch
- Wetland Delineation Line
- Wetland
- 100 Year Flood Zone
- 500 Year Flood Zone
- Hydrography
- Town Boundary
- County Boundary
- Proposed HDD Location
- Proposed Pipe Bridge Location
- Roads
- Rail Line
- Contour - 2'

N

0 100 200

Feet

Transmission Developers Inc.

Champlain Hudson Power Express Project

Champlain Hudson Power Express Inc.

Plan View Map

Terrestrial Route

Sheet 309 of 370


Prepared on 2/27/2012


by: HDR | TDI & TRC

DATA SOURCES: ESRI, NYSDOT, FEMA, NYDEC, NWI, TDI, TRC

Sheet 310

R:\Projects\GIS_2009\168272_TDI_Hudson\MXD\USACE\Terrestrial_Route_8x11_usace_2012.mxd

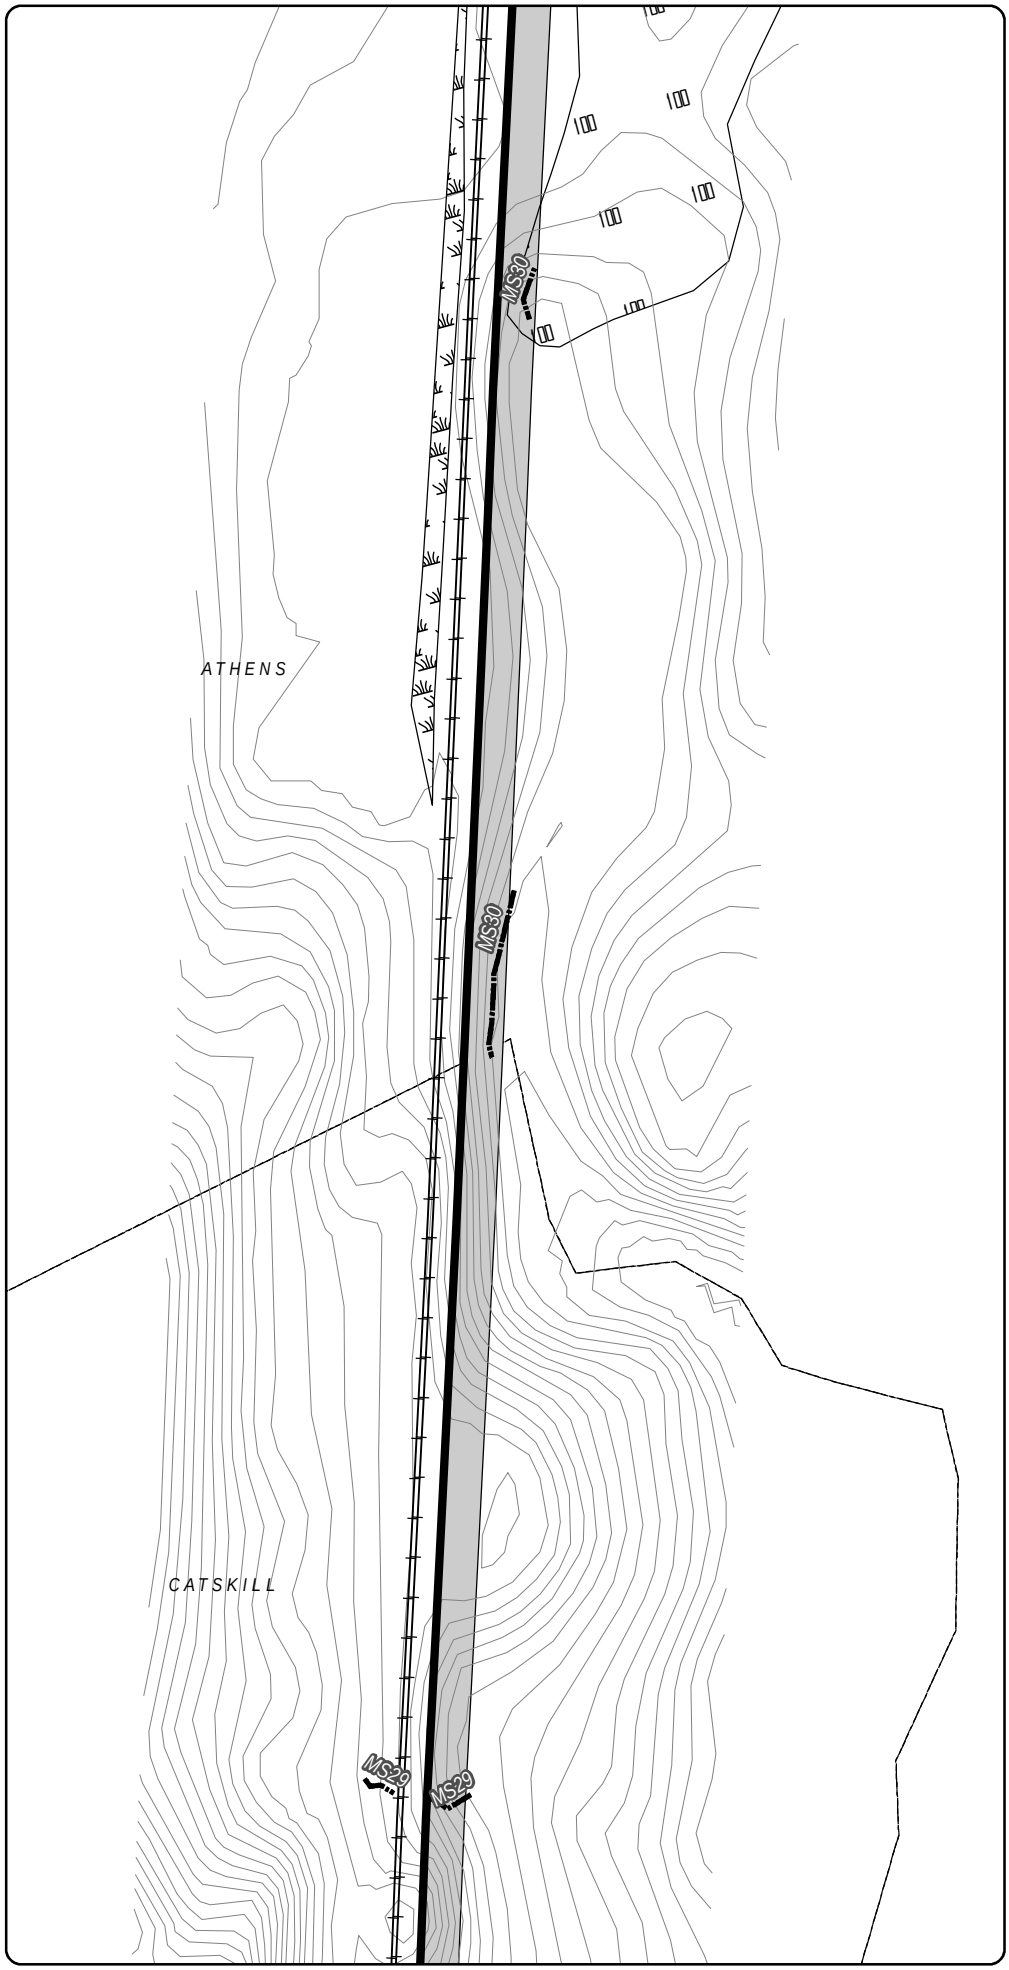

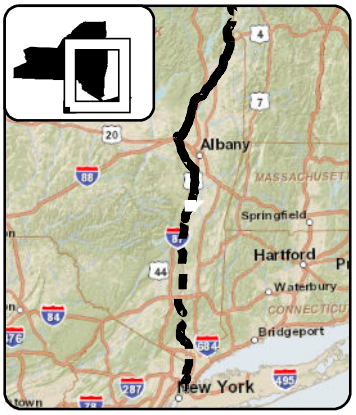

LEGEND

- CHPE Project Milepost
- Proposed CHPE Terrestrial Route HVDC
- Proposed CHPE Submarine Route HVDC
- Proposed CHPE Terrestrial Route HVAC
- Preliminary Construction Corridor
- Perennial Stream Top of Bank
- Intermittent Stream
- Ditch
- Wetland Delineation Line
- Wetland
- 100 Year Flood Zone
- 500 Year Flood Zone
- Hydrography
- Town Boundary
- County Boundary
- Proposed HDD Location
- Proposed Pipe Bridge Location
- Roads
- Rail Line
- Contour - 2'

N

0 100 200

Feet

Transmission Developers Inc.

Champlain Hudson Power Express Project

Champlain Hudson Power Express Inc.

Plan View Map

Terrestrial Route


Sheet 310 of 370


Prepared on 2/27/2012

by: HDR | TDI & TRC

R:\Projects\GIS_2009\168272_TDI_Hudson\MXD\USACE\Terrestrial_Route_8x11_usace_2012.mxd

DATA SOURCES: ESRI, NYSDOT, FEMA, NYDEC, NWI, TDI, TRC

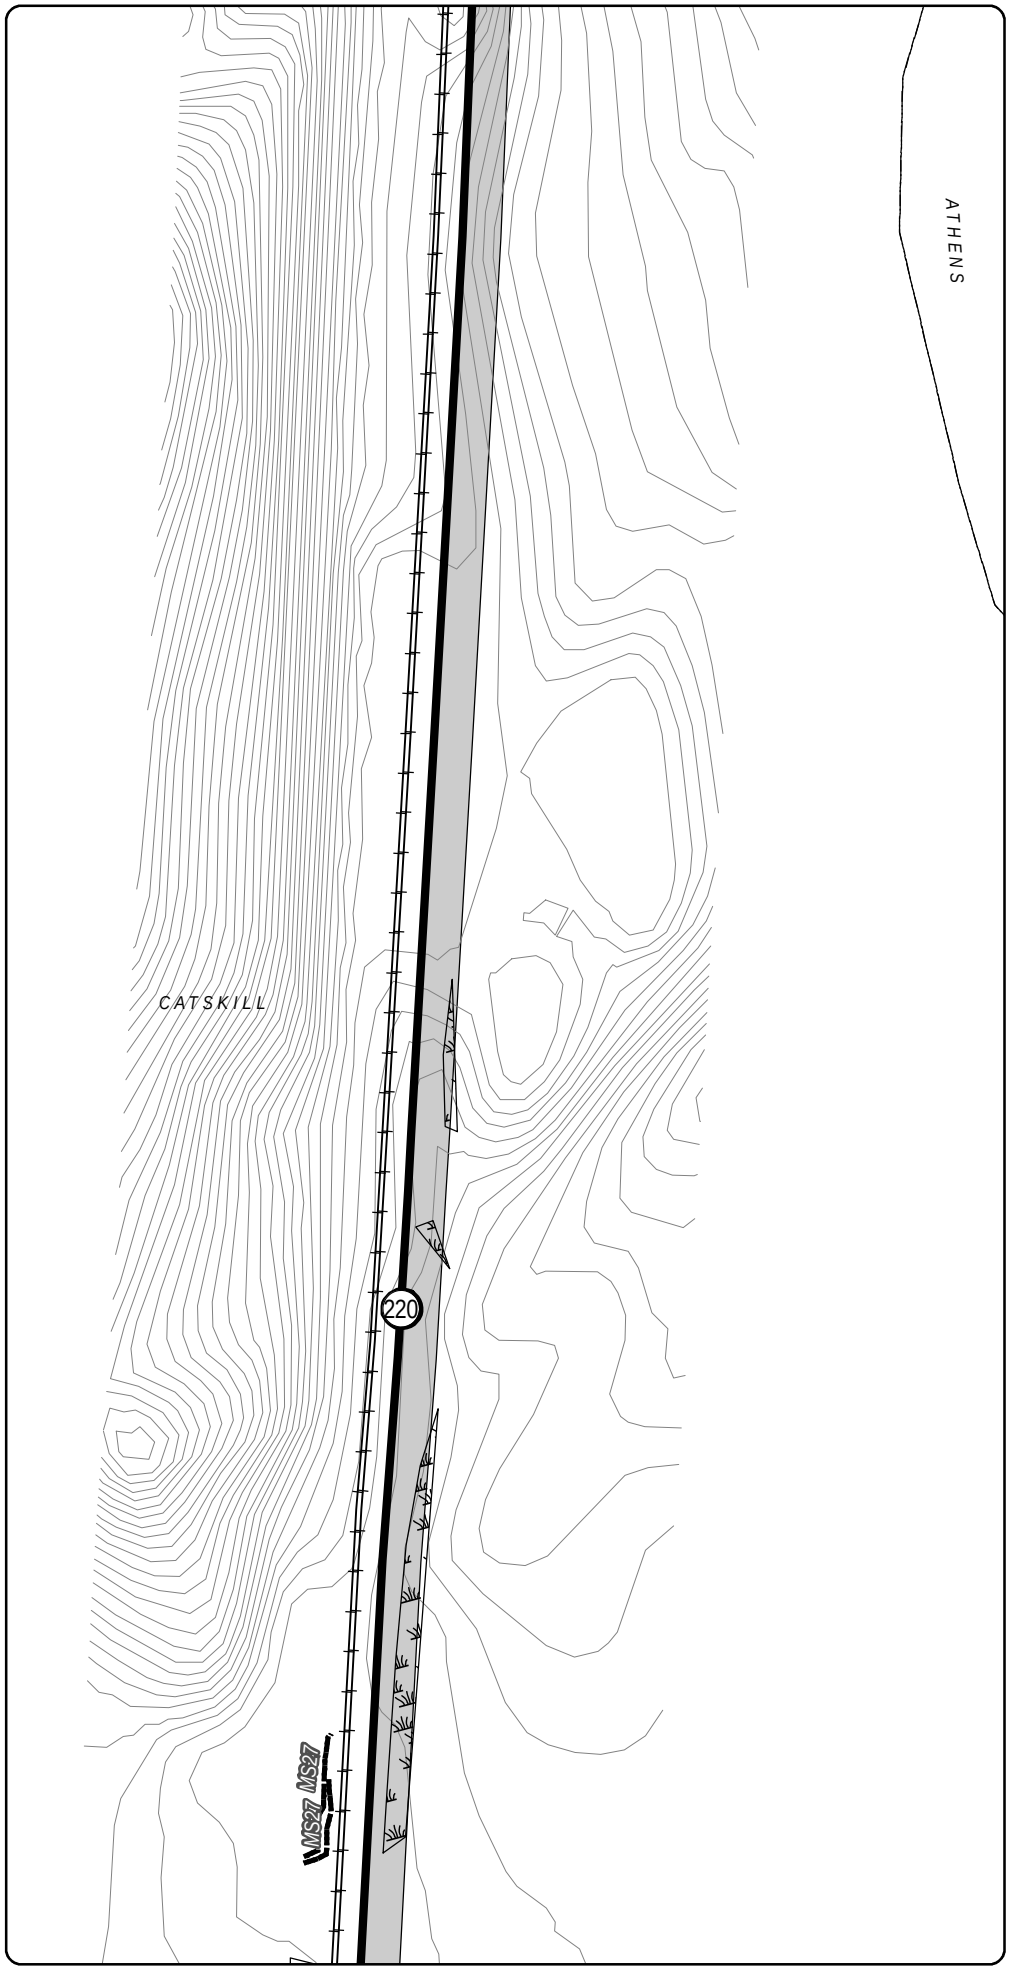

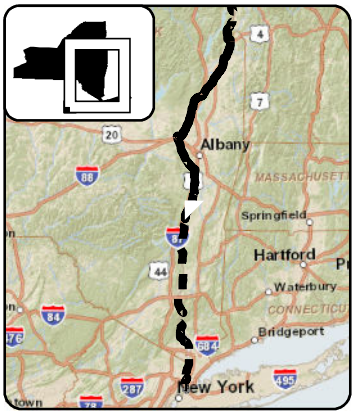

LEGEND

- CHPE Project Milepost
- Proposed CHPE Terrestrial Route HVDC
- Proposed CHPE Submarine Route HVDC
- Proposed CHPE Terrestrial Route HVAC
- Preliminary Construction Corridor
- Perennial Stream Top of Bank
- Intermittent Stream
- Ditch
- Wetland Delineation Line
- Wetland
- 100 Year Flood Zone
- 500 Year Flood Zone
- Hydrography
- Town Boundary
- County Boundary
- Proposed HDD Location
- Proposed Pipe Bridge Location
- Roads
- Rail Line
- Contour - 2'

N

0 100 200

Feet

Transmission Developers Inc.

Champlain Hudson Power Express Project

Champlain Hudson Power Express Inc.

Plan View Map

Terrestrial Route

Sheet 311 of 370


Prepared on 2/27/2012


by: HDR | TDI & TRC

R:\Projects\GIS_2009\168272_TDI_Hudson\MXD\USACE\Terrestrial_Route_8x11_usace_2012.mxd

DATA SOURCES: ESRI, NYSDOT, FEMA, NYDEC, NWI, TDI, TRC

Sheet 311

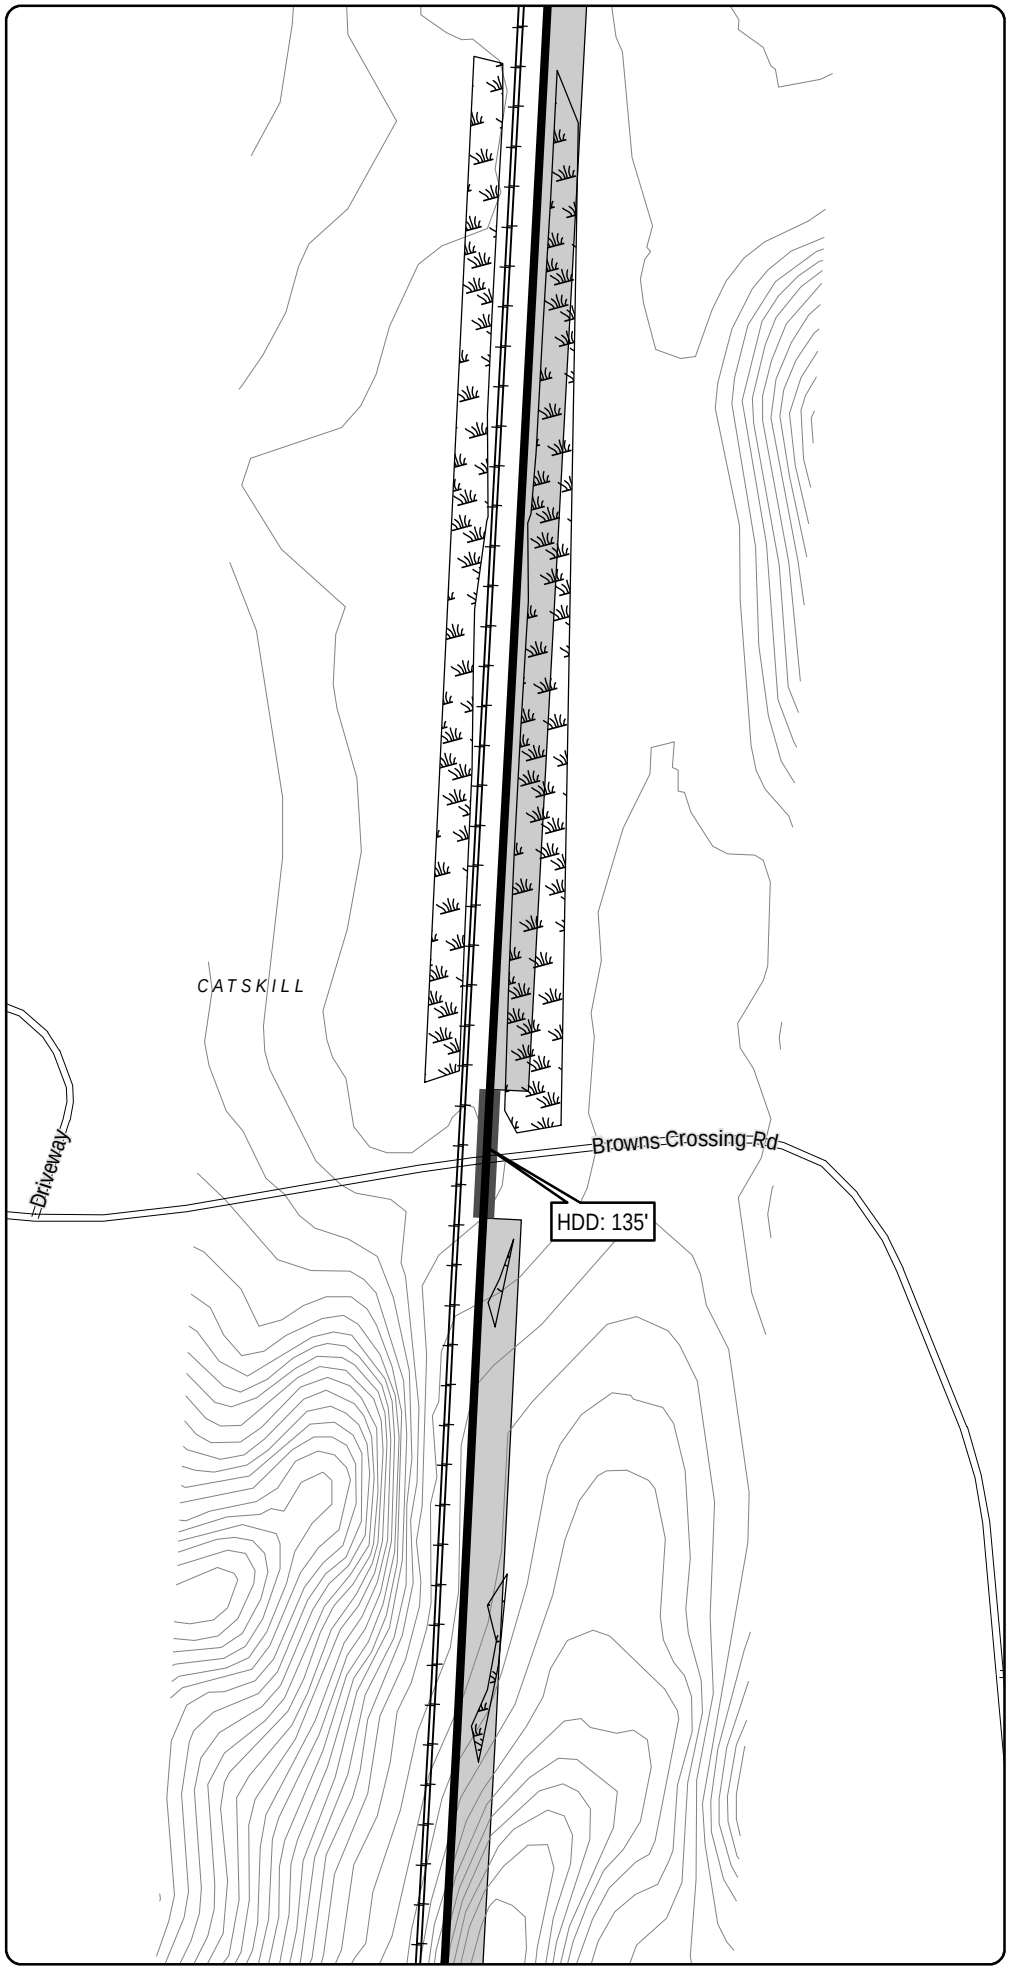

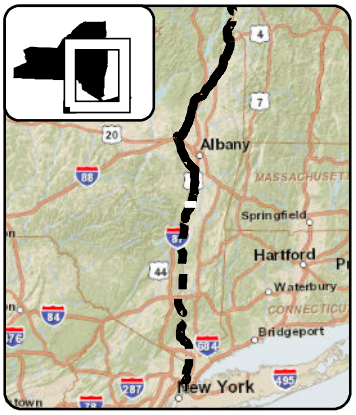

LEGEND

- CHPE Project Milepost
- Proposed CHPE Terrestrial Route HVDC
- Proposed CHPE Submarine Route HVDC
- Proposed CHPE Terrestrial Route HVAC
- Preliminary Construction Corridor
- Perennial Stream Top of Bank
- Intermittent Stream
- Ditch
- Wetland Delineation Line
- Wetland
- 100 Year Flood Zone
- 500 Year Flood Zone
- Hydrography
- Town Boundary
- County Boundary
- Proposed HDD Location
- Proposed Pipe Bridge Location
- Roads
- Rail Line
- Contour - 2'

N

0 100 200

Feet

Transmission Developers Inc.

Champlain Hudson Power Express Project

Champlain Hudson Power Express Inc.

Plan View Map

Terrestrial Route

Sheet 312 of 370


Prepared on 2/27/2012


by: HDR | DTA & TRC

DATA SOURCES: ESRI, NYSDOT, FEMA, NYDEC, NWI, TDI, TRC

Sheet 313

R:\Projects\GIS_2009\168272_TDI_Hudson\MXD\USACE\Terrestrial_Route_8x11_usace_2012.mxd

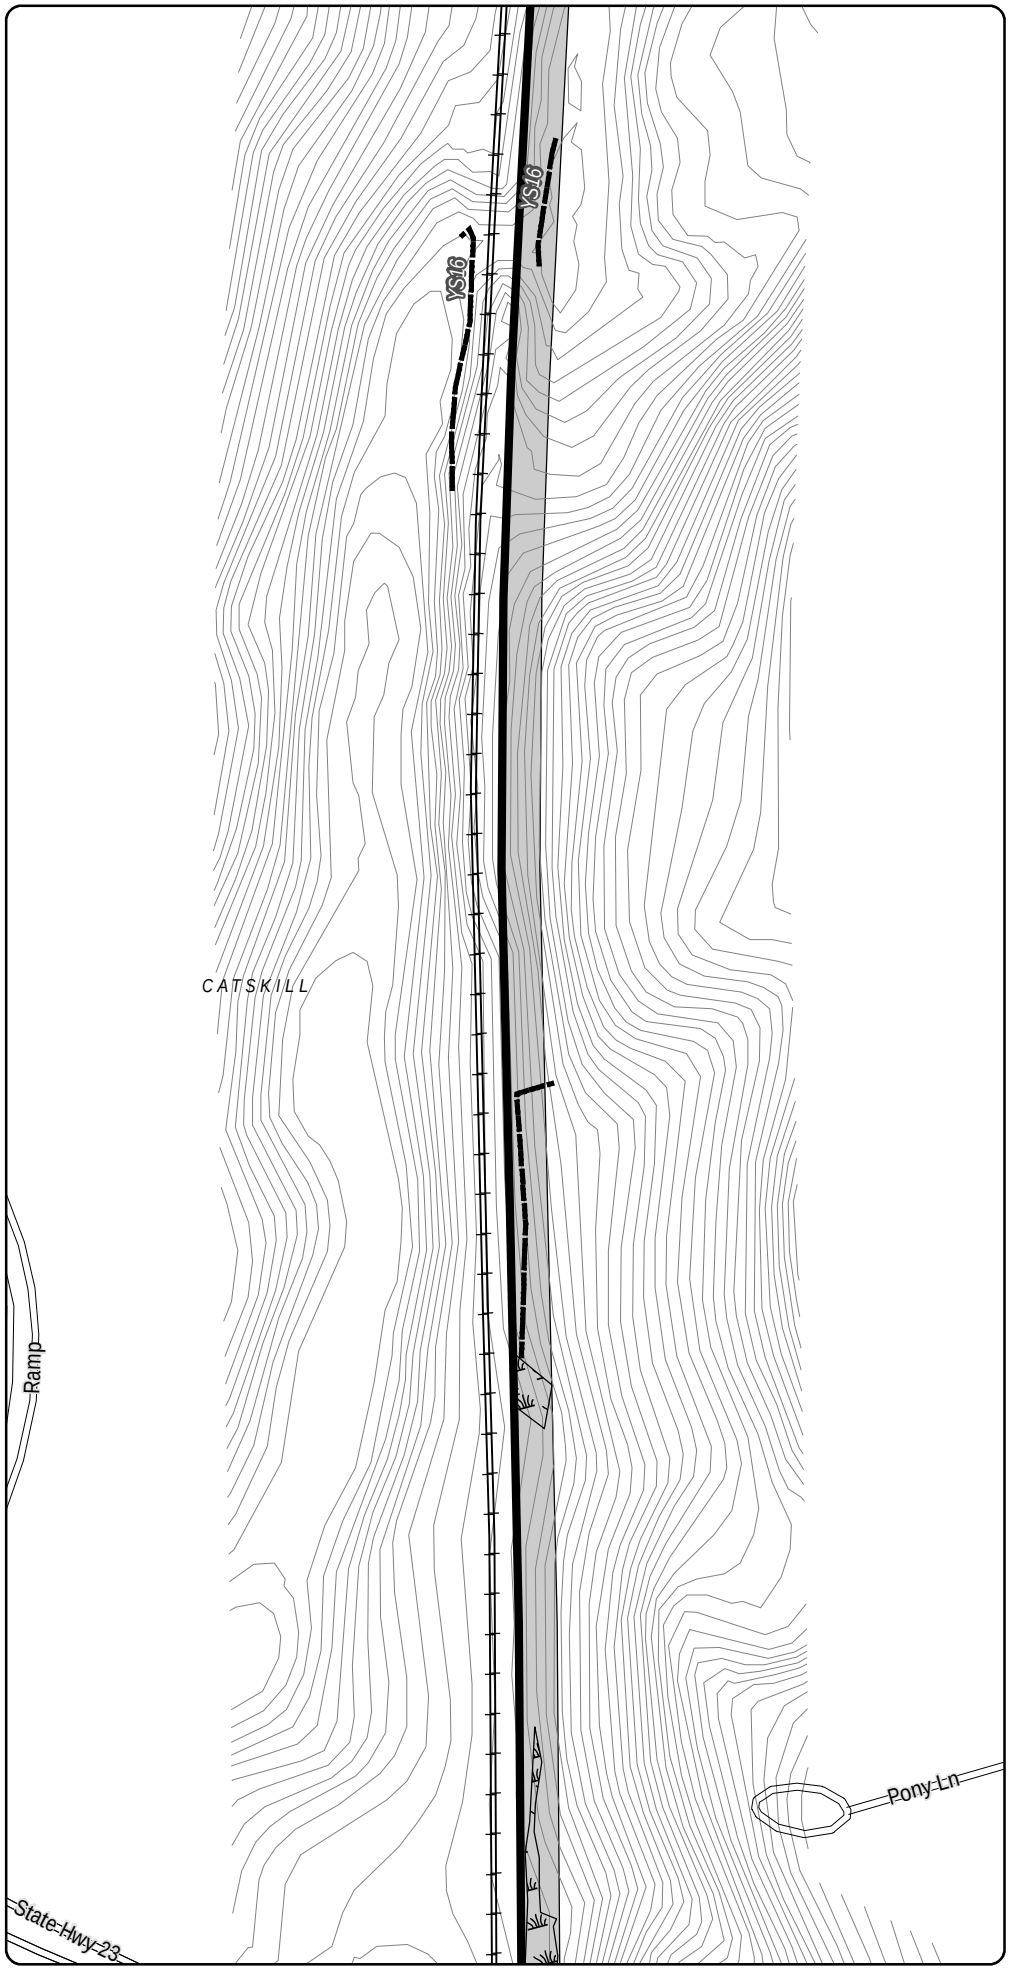

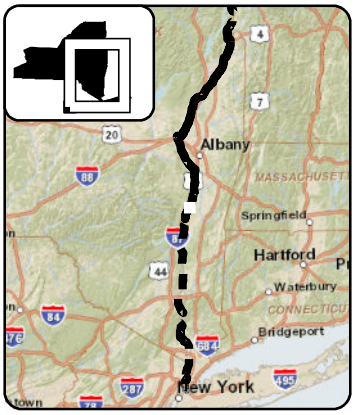

LEGEND

- CHPE Project Milepost
- Proposed CHPE Terrestrial Route HVDC
- Proposed CHPE Submarine Route HVDC
- Proposed CHPE Terrestrial Route HVAC
- Preliminary Construction Corridor
- Perennial Stream Top of Bank
- Intermittent Stream
- Ditch
- Wetland Delineation Line
- Wetland
- 100 Year Flood Zone
- 500 Year Flood Zone
- Hydrography
- Town Boundary
- County Boundary
- Proposed HDD Location
- Proposed Pipe Bridge Location
- Roads
- Rail Line
- Contour - 2'

N

0 100 200

Feet

Transmission Developers Inc.

Champlain Hudson Power Express Project

Champlain Hudson Power Express Inc.

Plan View Map

Terrestrial Route


Sheet 313 of 370


Prepared on 2/27/2012

by: HDR | TDI & TRC

DATA SOURCES: ESRI, NYSDOT, FEMA, NYDEC, NWI, TDI, TRC

R:\Projects\GIS_2009\168272_TDI_Hudson\MXD\USACE\Terrestrial_Route_8x11_usace_2012.mxd

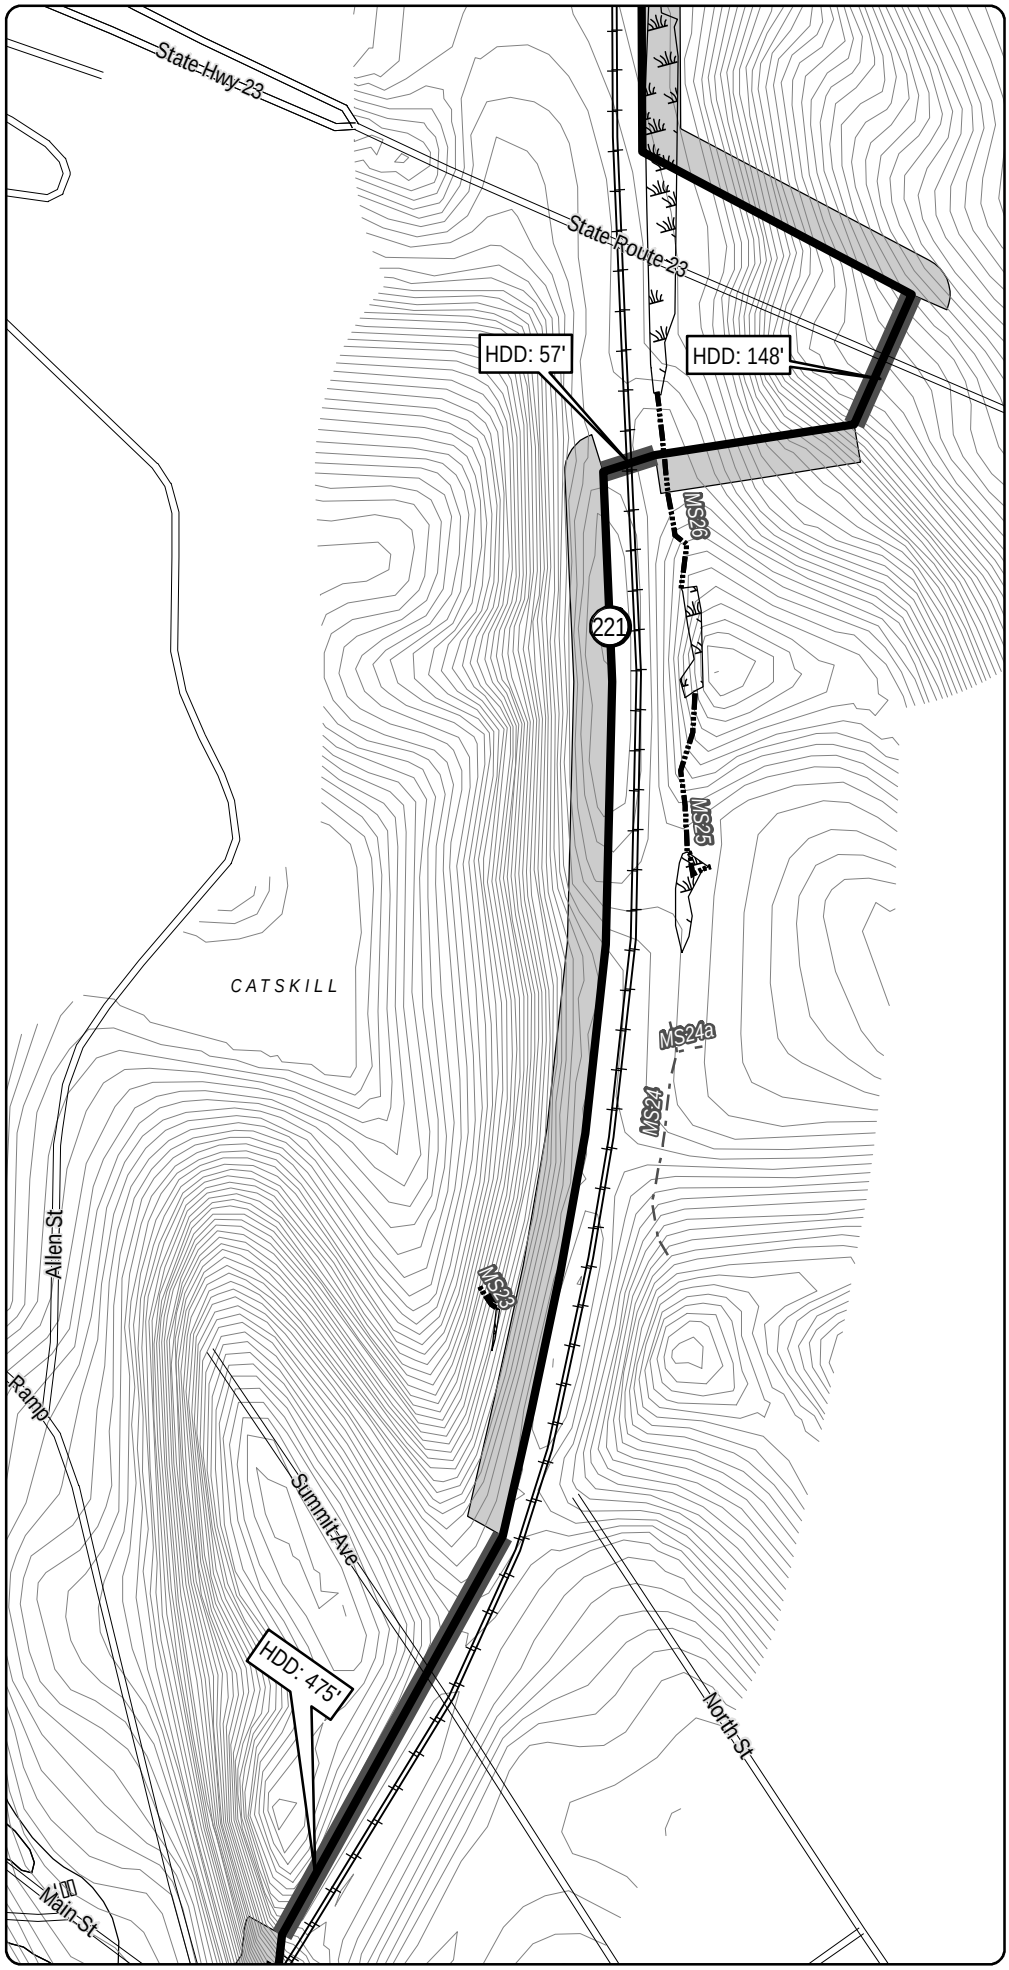

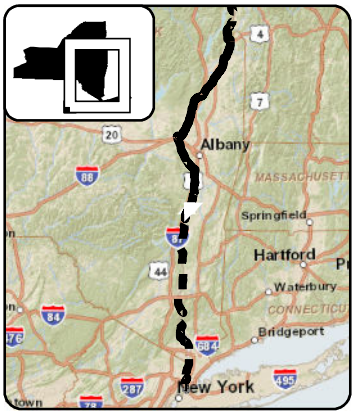

LEGEND

- CHPE Project Milepost
- Proposed CHPE Terrestrial Route HVDC
- Proposed CHPE Submarine Route HVDC
- Proposed CHPE Terrestrial Route HVAC
- Preliminary Construction Corridor
- Perennial Stream Top of Bank
- Intermittent Stream
- Ditch
- Wetland Delineation Line
- Wetland
- 100 Year Flood Zone
- 500 Year Flood Zone
- Hydrography
- Town Boundary
- County Boundary
- Proposed HDD Location
- Proposed Pipe Bridge Location
- Roads
- Rail Line
- Contour - 2'

N

0 100 200

Feet

Transmission Developers Inc.

Champlain Hudson Power Express Project

Champlain Hudson Power Express Inc.

Plan View Map

Terrestrial Route


Sheet 314 of 370


Prepared on 2/27/2012

by: HDR | TRC

DATA SOURCES: ESRI, NYSDOT, FEMA, NYDEC, NWI, TDI, TRC

R:\Projects\GIS_2009\168272_TDI_Hudson\MXD\USACE\Terrestrial_Route_8x11_usace_2012.mxd

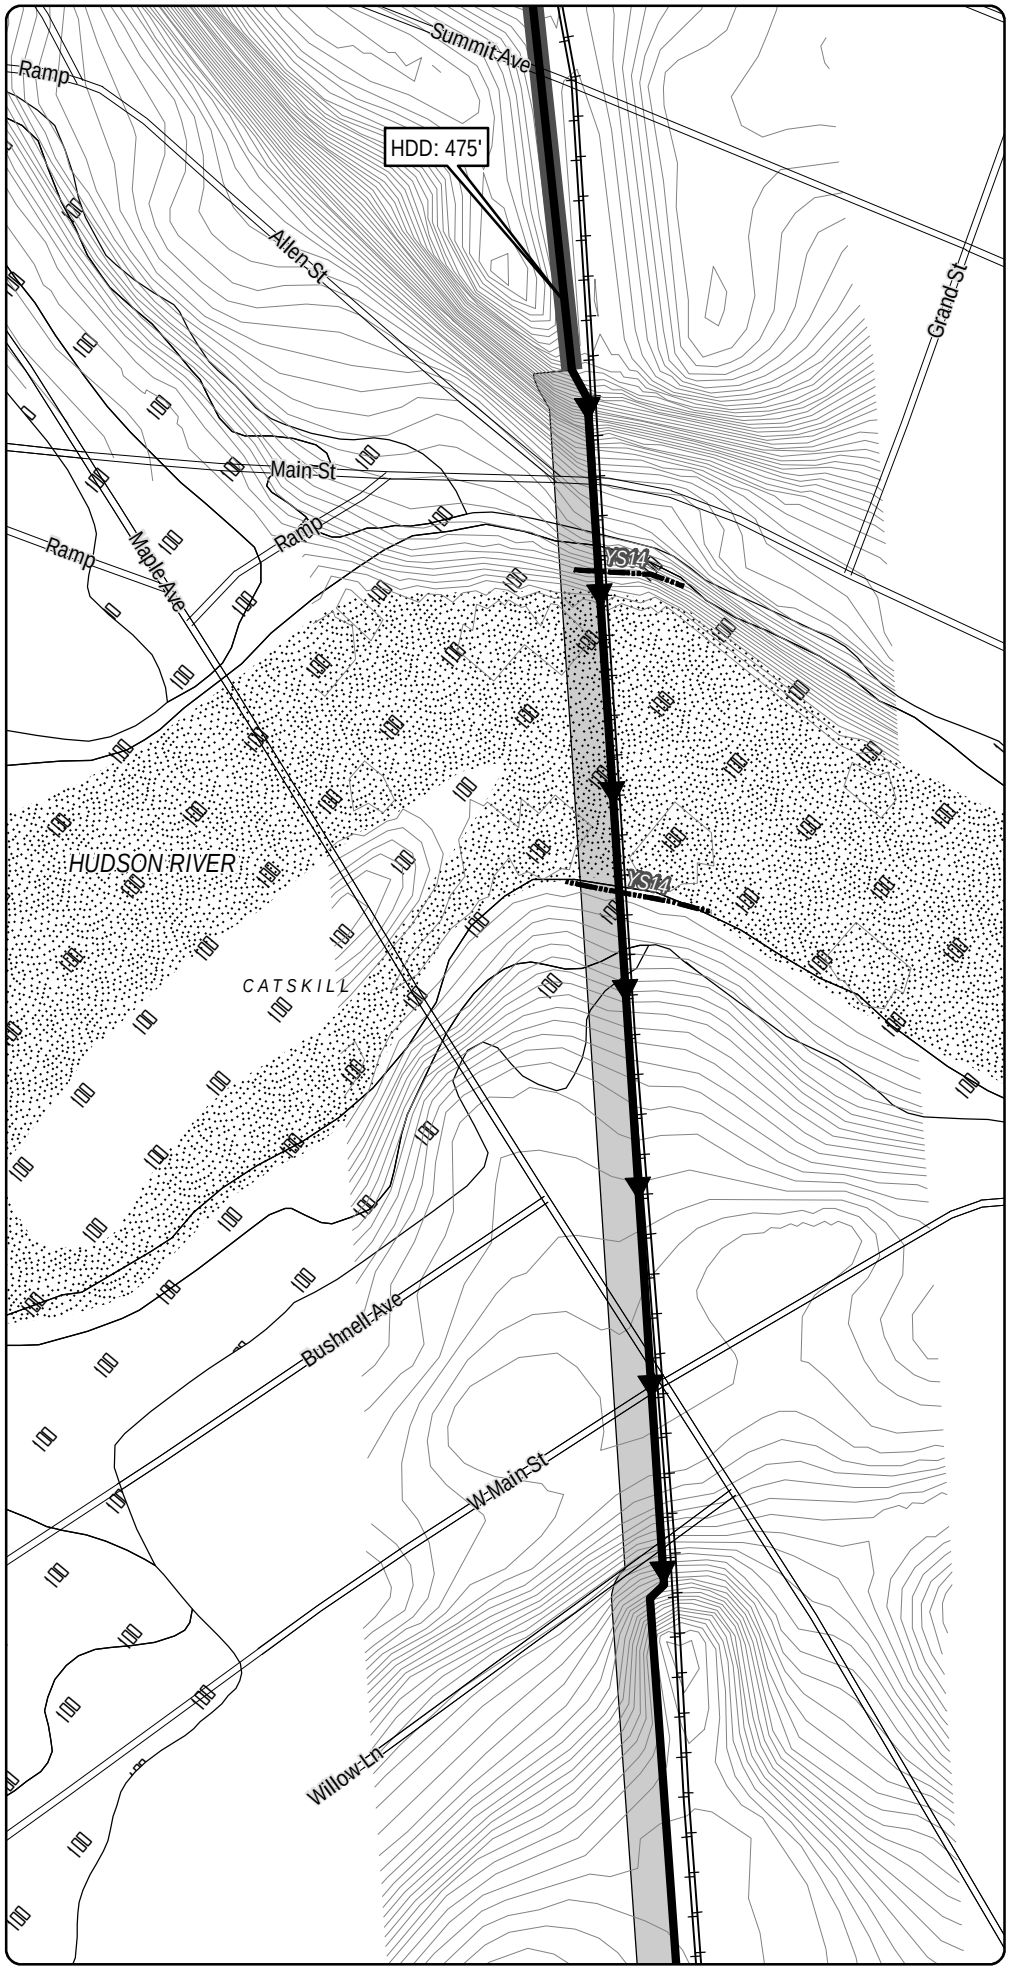

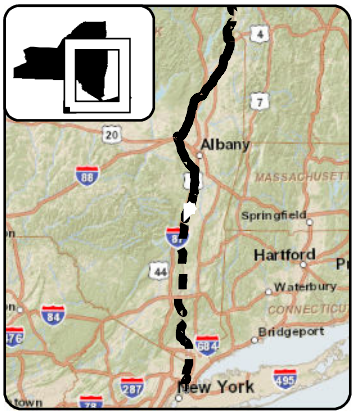

LEGEND

- CHPE Project Milepost
- Proposed CHPE Terrestrial Route HVDC
- Proposed CHPE Submarine Route HVDC
- Proposed CHPE Terrestrial Route HVAC
- Preliminary Construction Corridor
- Perennial Stream Top of Bank
- Intermittent Stream
- Ditch
- Wetland Delineation Line
- Wetland
- 100 Year Flood Zone
- 500 Year Flood Zone
- Hydrography
- Town Boundary
- County Boundary
- Proposed HDD Location
- Proposed Pipe Bridge Location
- Roads
- Rail Line
- Contour - 2'

N

0 100 200

Feet

Transmission Developers Inc.

Champlain Hudson Power Express Project

Champlain Hudson Power Express Inc.

Plan View Map

Terrestrial Route


Sheet 315 of 370


Prepared on 2/27/2012

by: HDR | TDI & TRC

DATA SOURCES: ESRI, NYSDOT, FEMA, NYDEC, NWI, TDI, TRC

R:\Projects\GIS_2009\168272_TDI_Hudson\MXD\USACE\Terrestrial_Route_8x11_usace_2012.mxd

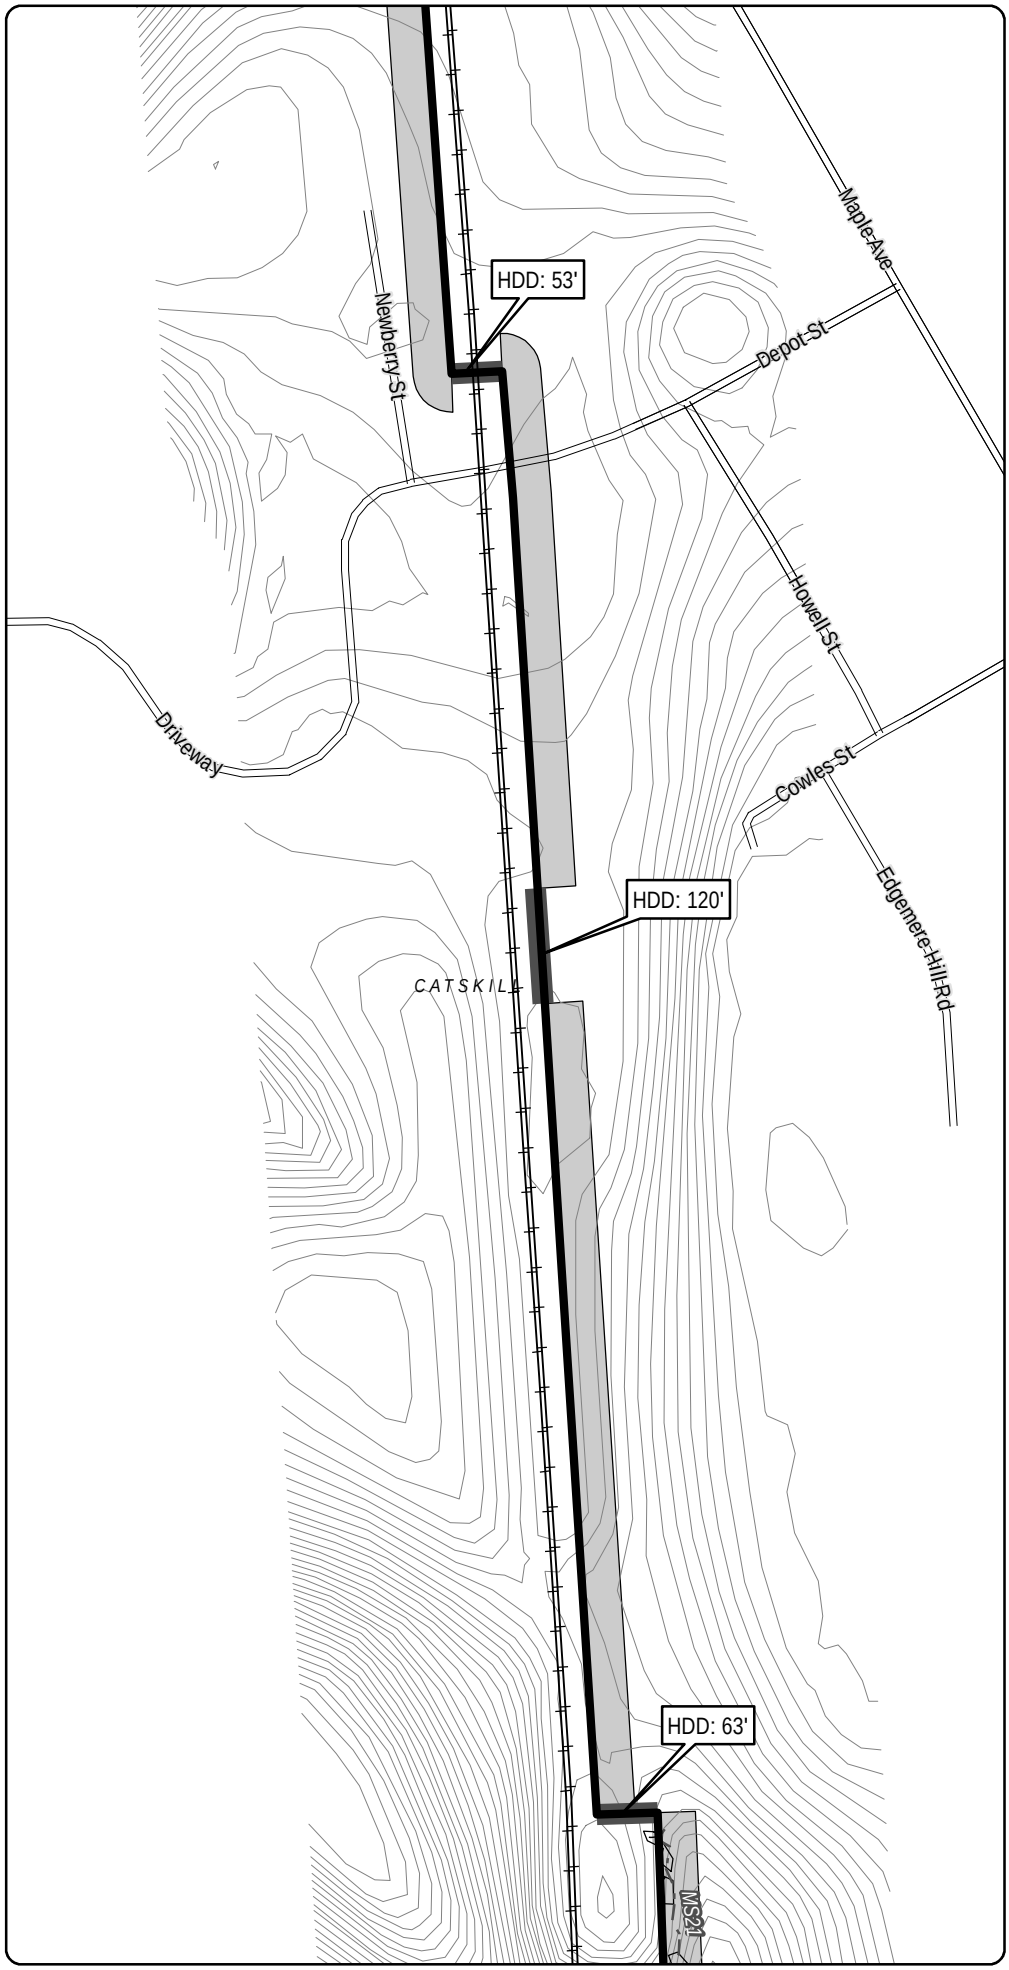

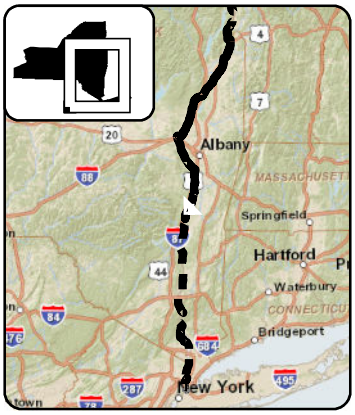

LEGEND

- CHPE Project Milepost
- Proposed CHPE Terrestrial Route HVDC
- Proposed CHPE Submarine Route HVDC
- Proposed CHPE Terrestrial Route HVAC
- Preliminary Construction Corridor
- Perennial Stream Top of Bank
- Intermittent Stream
- Ditch
- Wetland Delineation Line
- Wetland
- 100 Year Flood Zone
- 500 Year Flood Zone
- Hydrography
- Town Boundary
- County Boundary
- Proposed HDD Location
- Proposed Pipe Bridge Location
- Roads
- Rail Line
- Contour - 2'

0 100 200

Feet

Transmission Developers Inc.

Champlain Hudson Power Express Project

Champlain Hudson Power Express Inc.

Plan View Map

Terrestrial Route


Sheet 316 of 370


Prepared on 2/27/2012

by: HDR | TDI & TRC

DATA SOURCES: ESRI, NYSDOT, FEMA, NYDEC, NWI, TDI, TRC

R:\Projects\GIS_2009\168272_TDI_Hudson\MXD\USACE\Terrestrial_Route_8x11_usace_2012.mxd

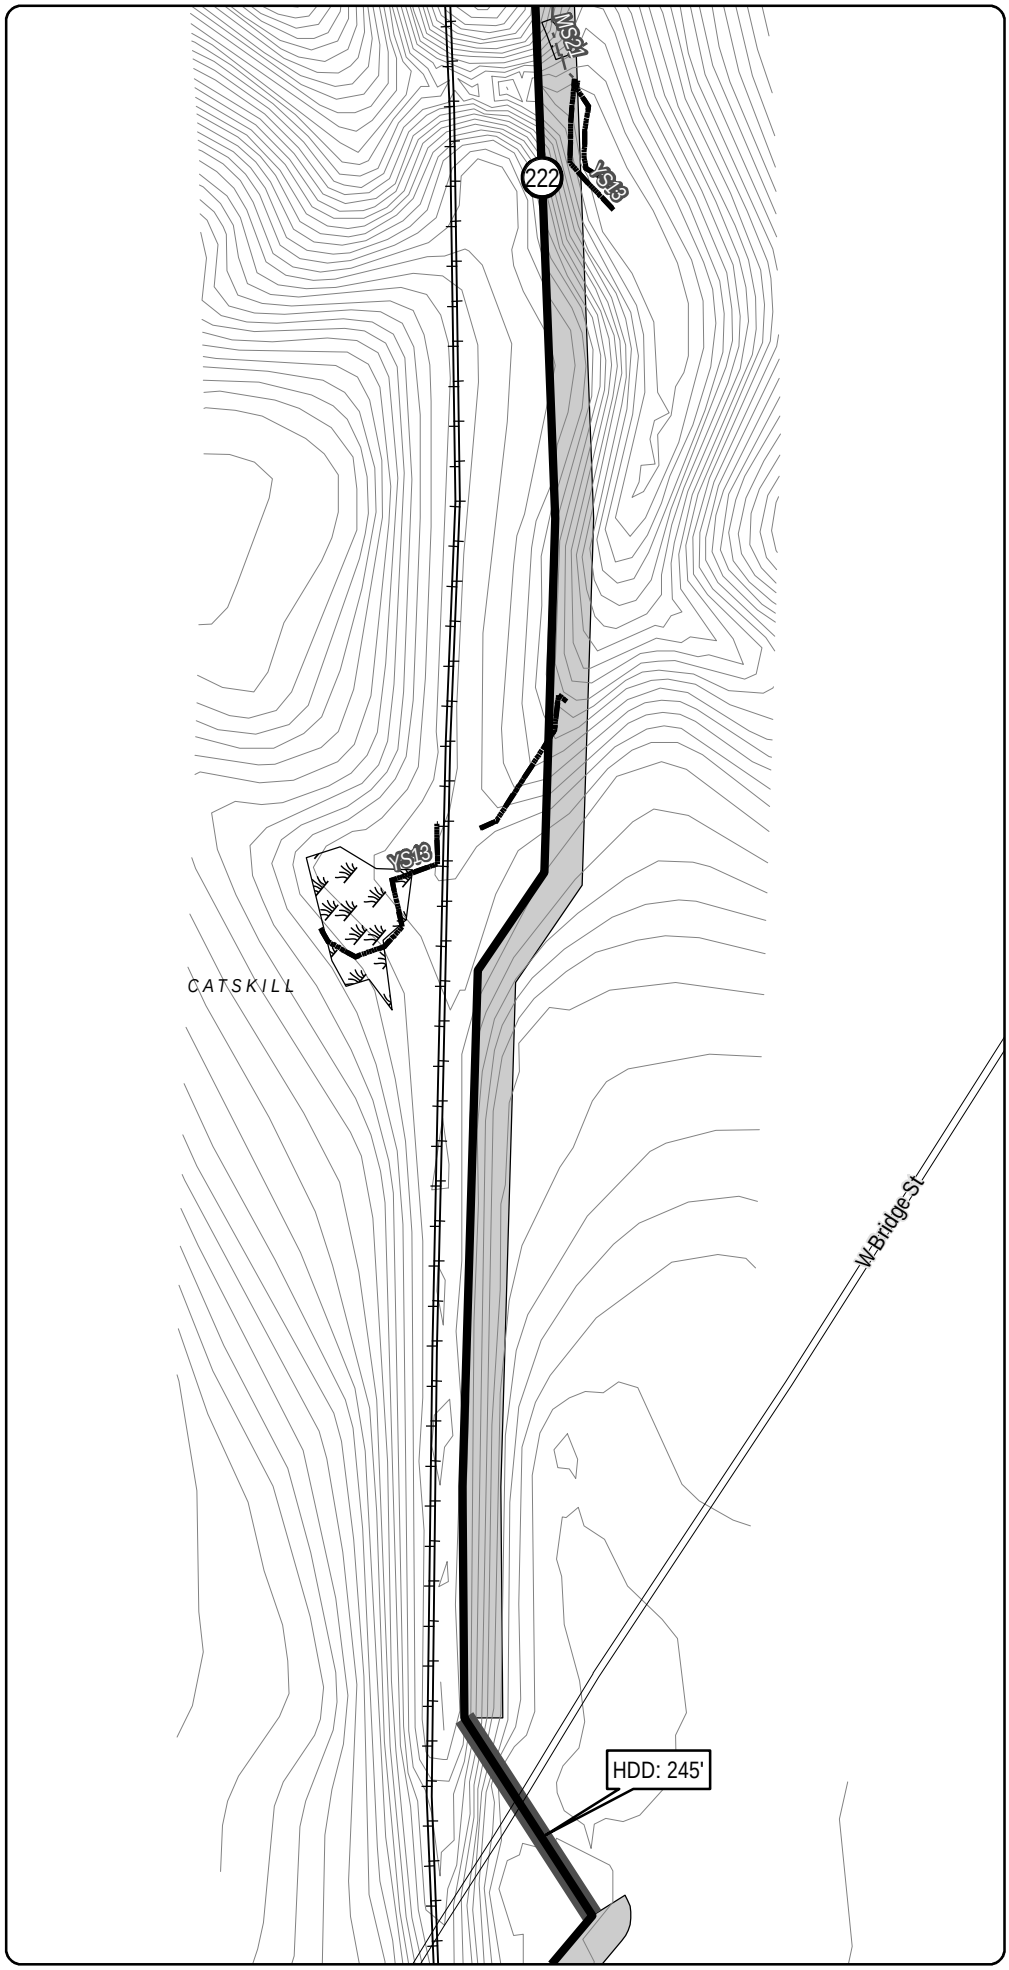

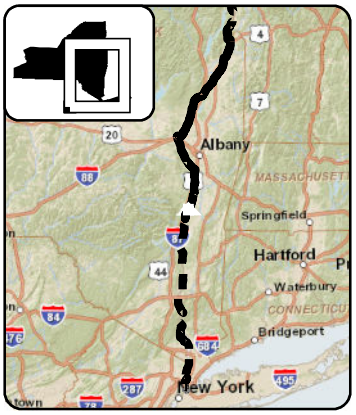

LEGEND

- CHPE Project Milepost
- Proposed CHPE Terrestrial Route HVDC
- Proposed CHPE Submarine Route HVDC
- Proposed CHPE Terrestrial Route HVAC
- Preliminary Construction Corridor
- Perennial Stream Top of Bank
- Intermittent Stream
- Ditch
- Wetland Delineation Line
- Wetland
- 100 Year Flood Zone
- 500 Year Flood Zone
- Hydrography
- Town Boundary
- County Boundary
- Proposed HDD Location
- Proposed Pipe Bridge Location
- Roads
- Rail Line
- Contour - 2'

0 100 200

Feet

Transmission Developers Inc.

Champlain Hudson Power Express Project

Champlain Hudson Power Express Inc.

Plan View Map

Terrestrial Route


Sheet 317 of 370


Prepared on 2/27/2012

by: HDR & TRC

DATA SOURCES: ESRI, NYSDOT, FEMA, NYDEC, NWI, TDI, TRC

R:\Projects\GIS_2009\168272_TDI_Hudson\MXD\USACE\Terrestrial_Route_8x11_usace_2012.mxd

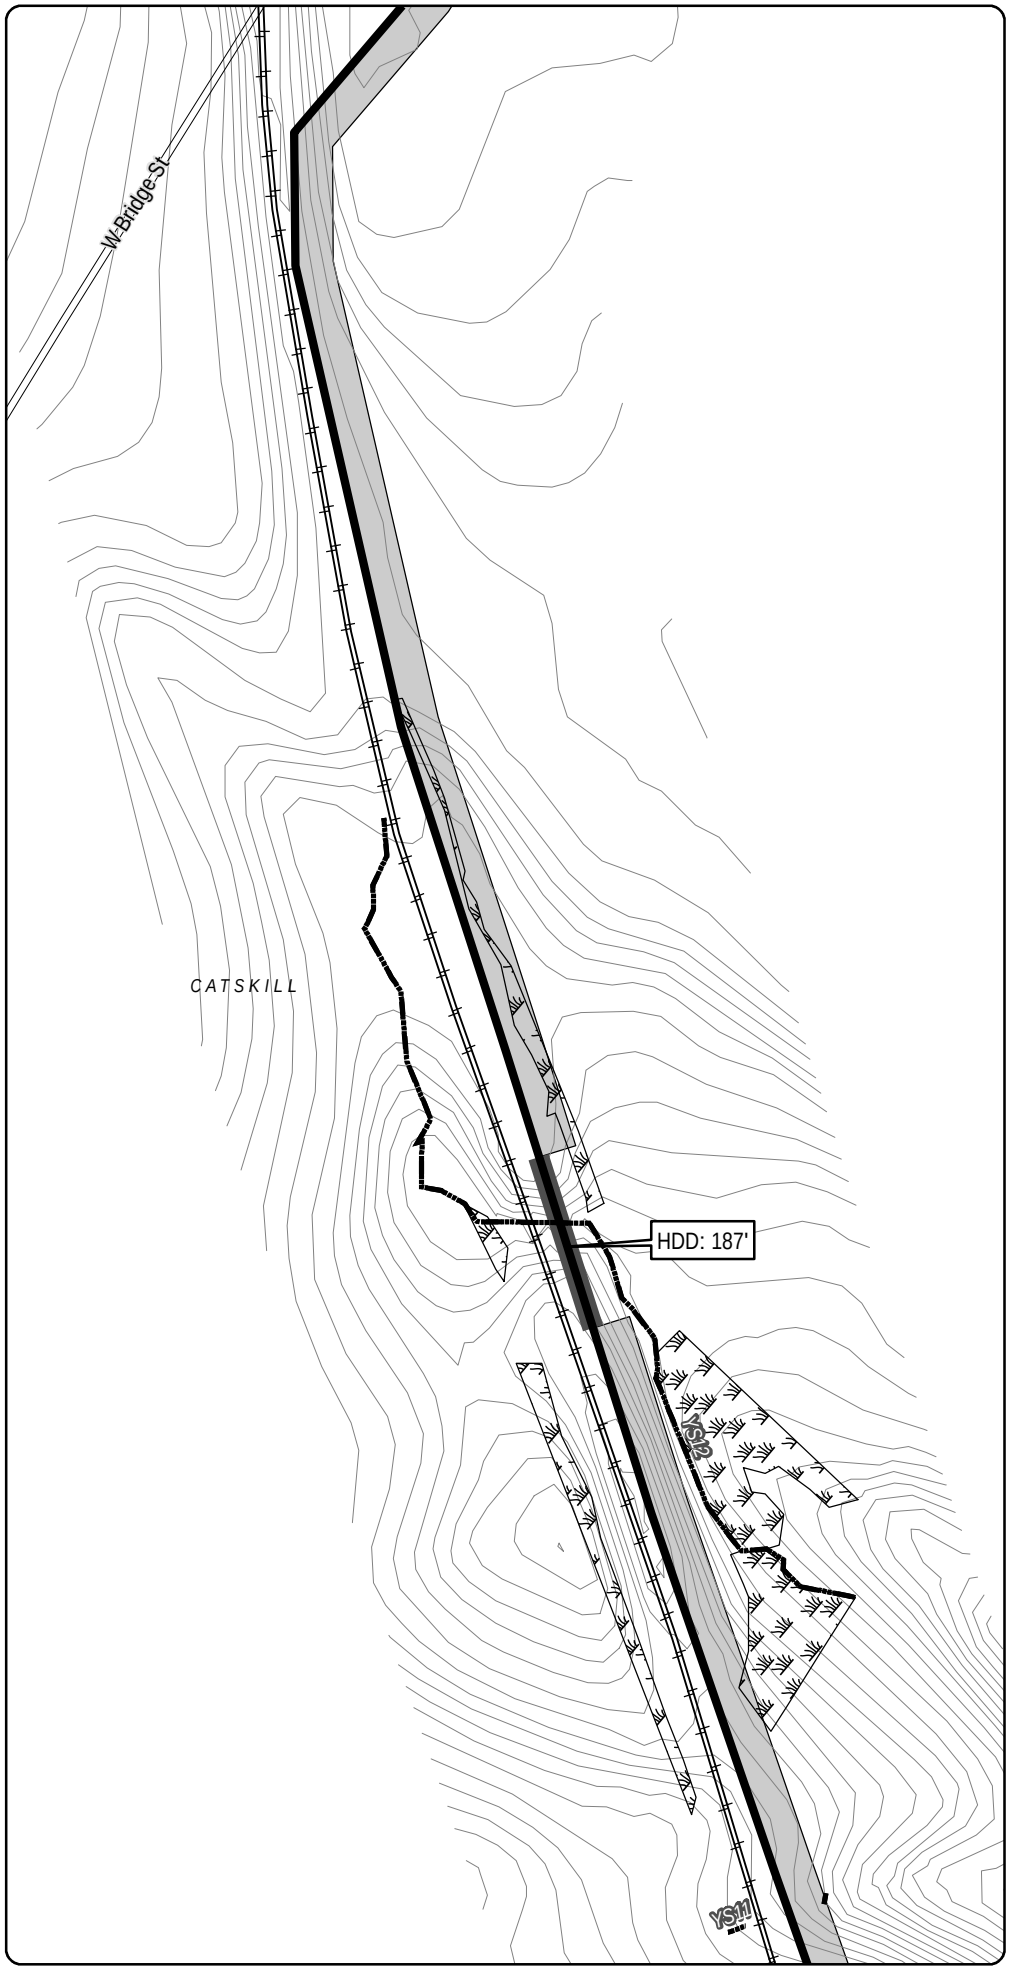

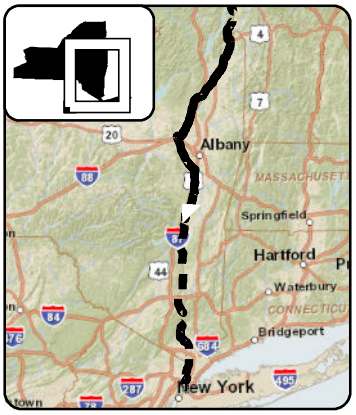

LEGEND

- CHPE Project Milepost
- Proposed CHPE Terrestrial Route HVDC
- Proposed CHPE Submarine Route HVDC
- Proposed CHPE Terrestrial Route HVAC
- Preliminary Construction Corridor
- Perennial Stream Top of Bank
- Intermittent Stream
- Ditch
- Wetland Delineation Line
- Wetland
- 100 Year Flood Zone
- 500 Year Flood Zone
- Hydrography
- Town Boundary
- County Boundary
- Proposed HDD Location
- Proposed Pipe Bridge Location
- Roads
- Rail Line
- Contour - 2'

0 100 200

Feet

Transmission Developers Inc.

Champlain Hudson Power Express Project

Champlain Hudson Power Express Inc.

Plan View Map

Terrestrial Route


Sheet 318 of 370


Prepared on 2/27/2012

by: HDR | TDI & TRC

DATA SOURCES: ESRI, NYSDOT, FEMA, NYDEC, NWI, TDI, TRC

R:\Projects\GIS_2009\168272_TDI_Hudson\MXD\USACE\Terrestrial_Route_8x11_usace_2012.mxd

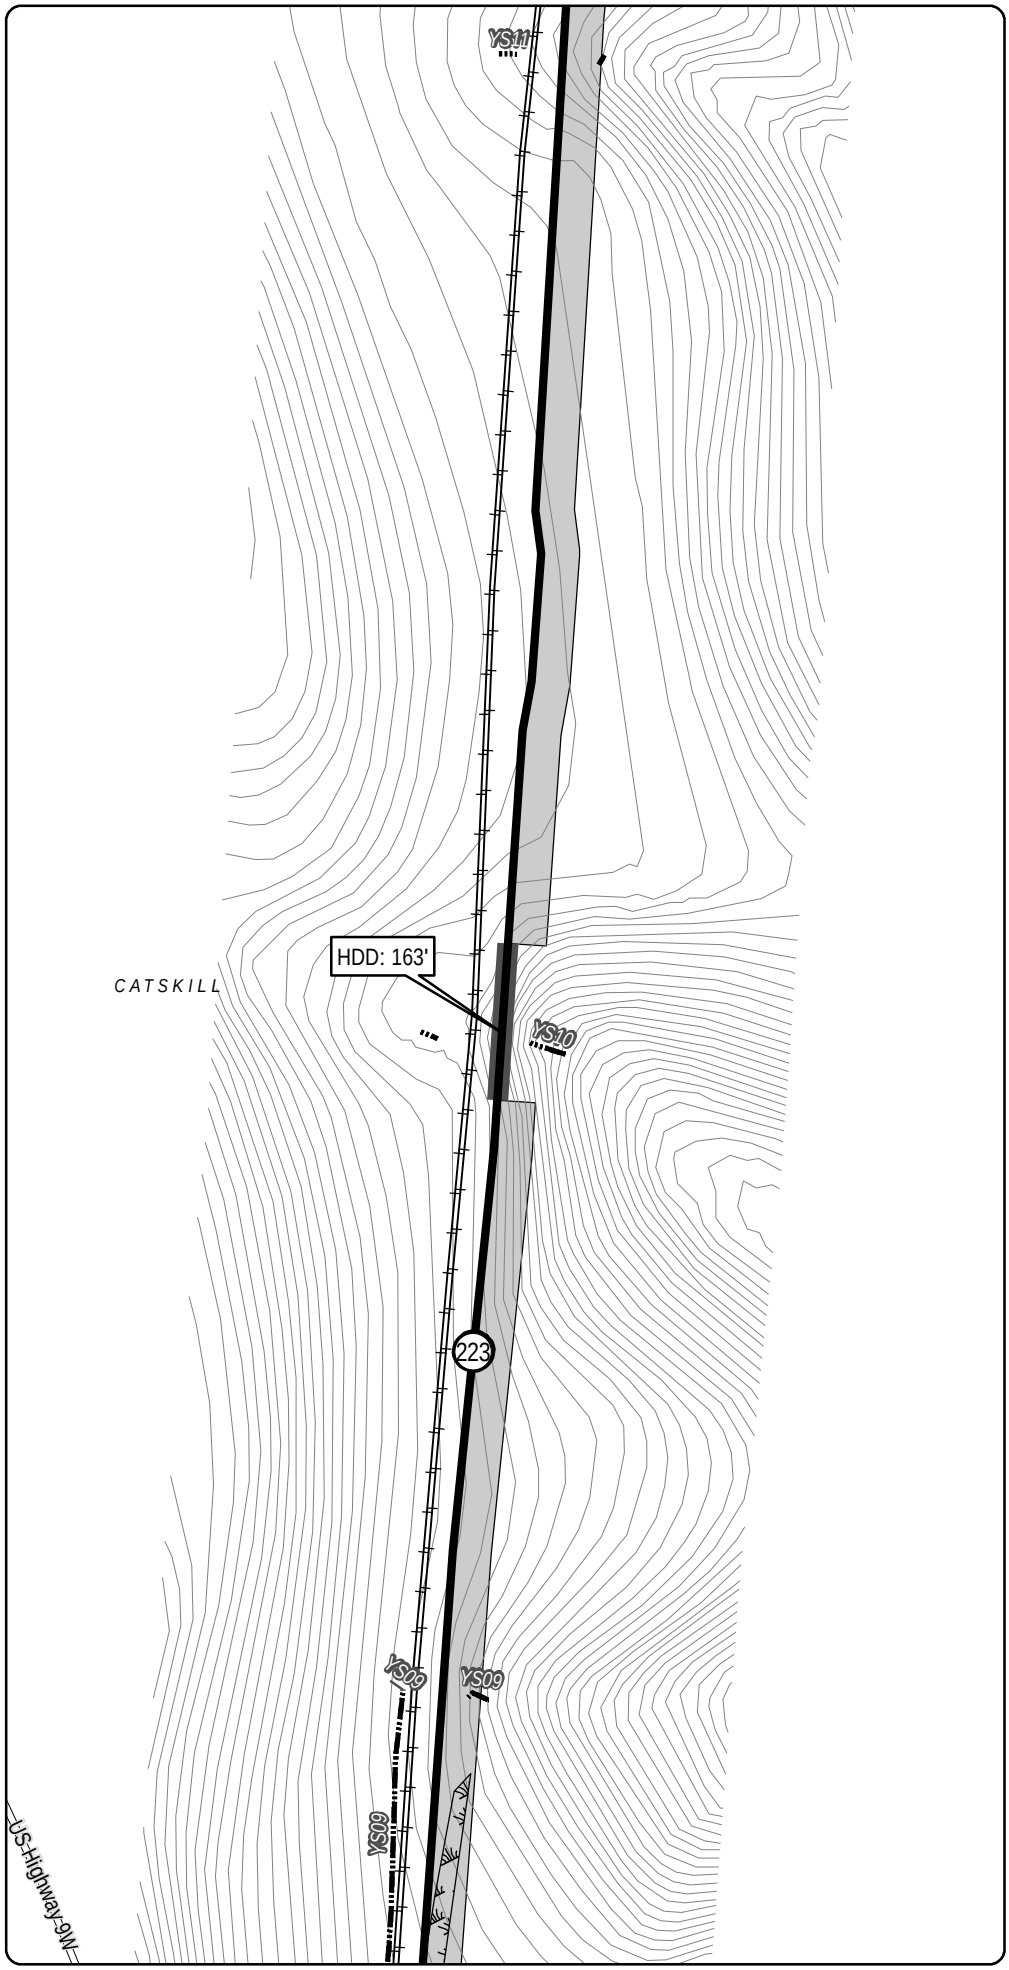

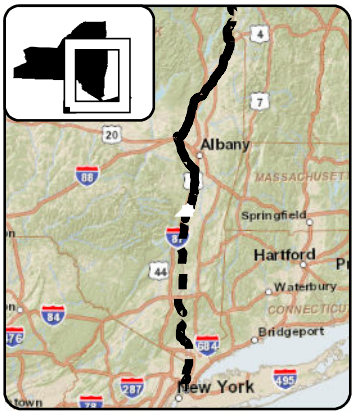

LEGEND

- CHPE Project Milepost
- Proposed CHPE Terrestrial Route HVDC
- Proposed CHPE Submarine Route HVDC
- Proposed CHPE Terrestrial Route HVAC
- Preliminary Construction Corridor
- Perennial Stream Top of Bank
- Intermittent Stream
- Ditch
- Wetland Delineation Line
- Wetland
- 100 Year Flood Zone
- 500 Year Flood Zone
- Hydrography
- Town Boundary
- County Boundary
- Proposed HDD Location
- Proposed Pipe Bridge Location
- Roads
- Rail Line
- Contour - 2'

N

0 100 200

Feet

Transmission Developers Inc.

Champlain Hudson Power Express Project

Champlain Hudson Power Express Inc.

Plan View Map

Terrestrial Route


Sheet 319 of 370


Prepared on 2/27/2012

by: HDR | TDI & TRC

R:\Projects\GIS_2009\168272_TDI_Hudson\MXD\USACE\Terrestrial_Route_8x11_usace_2012.mxd

DATA SOURCES: ESRI, NYSDOT, FEMA, NYDEC, NWI, TDI, TRC

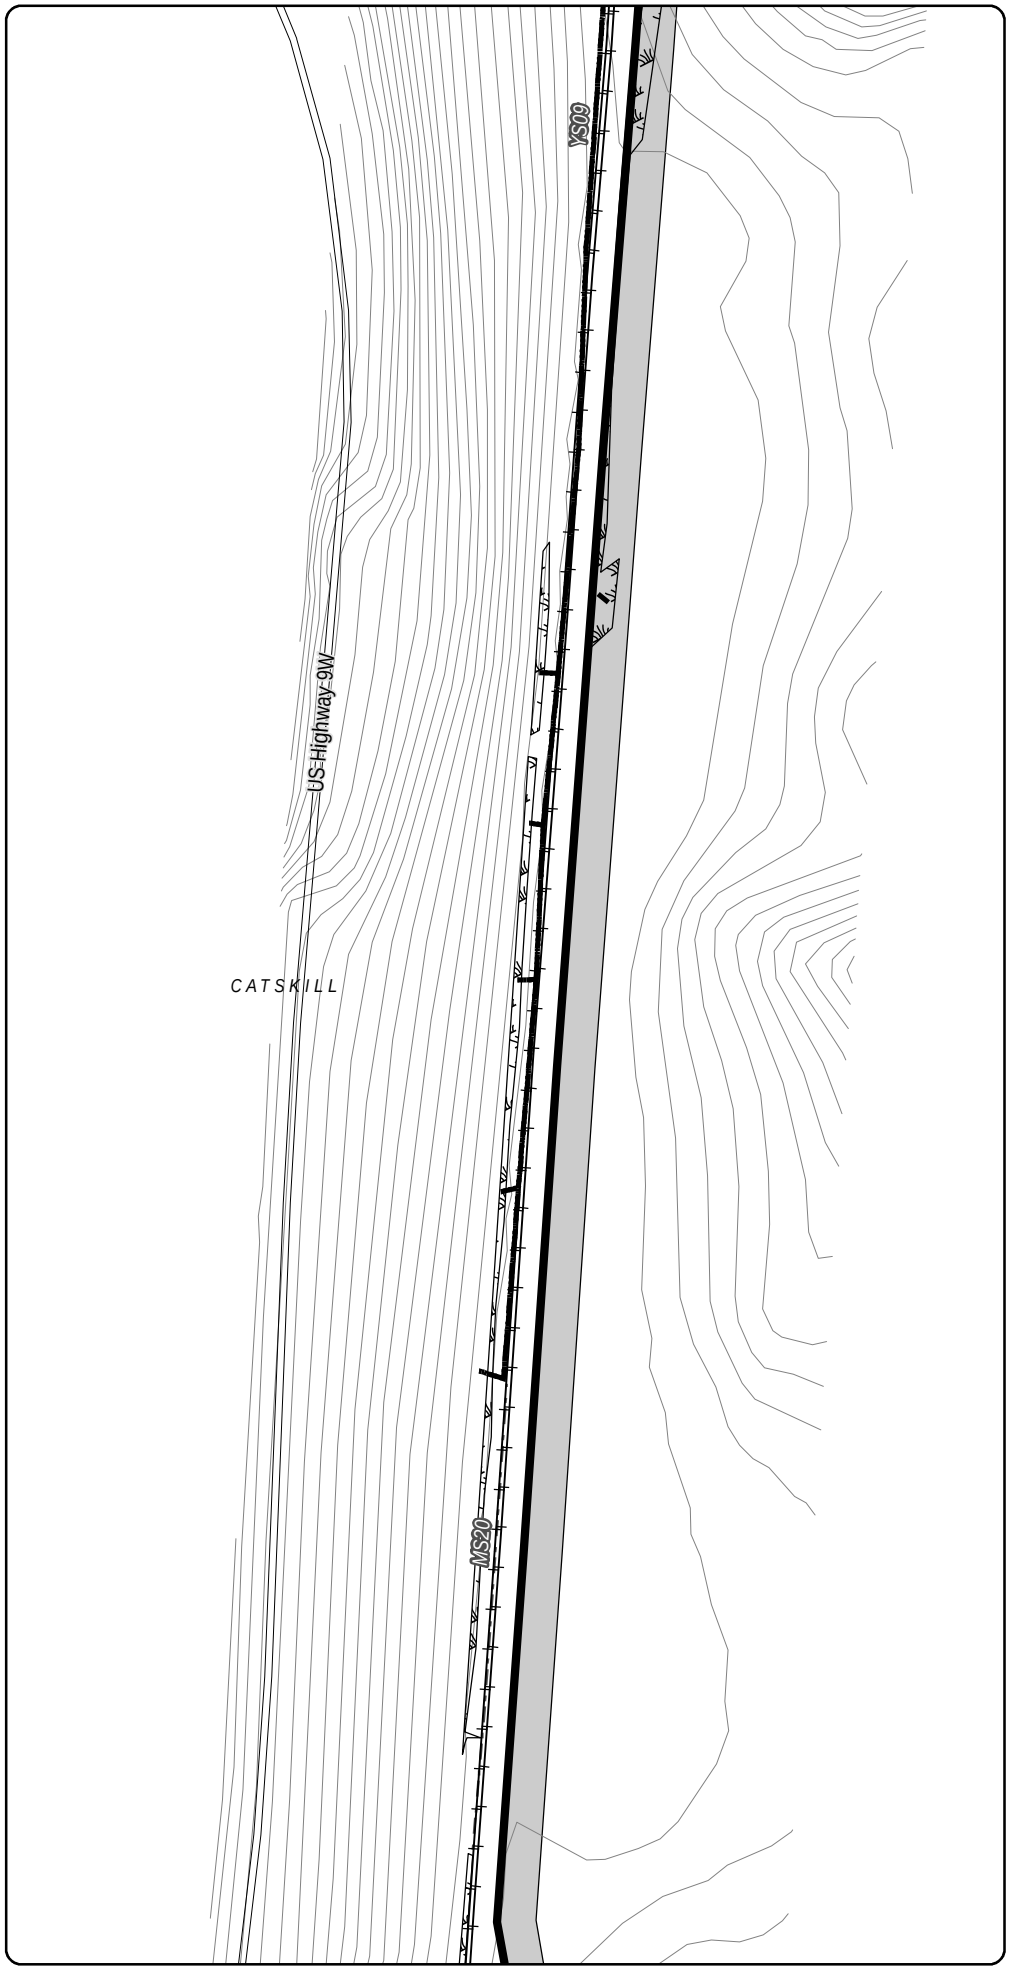

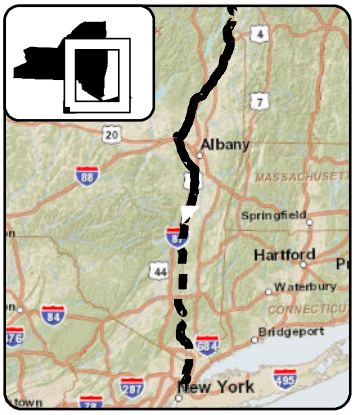

LEGEND

- CHPE Project Milepost
- Proposed CHPE Terrestrial Route HVDC
- Proposed CHPE Submarine Route HVDC
- Proposed CHPE Terrestrial Route HVAC
- Preliminary Construction Corridor
- Perennial Stream Top of Bank
- Intermittent Stream
- Ditch
- Wetland Delineation Line
- Wetland
- 100 Year Flood Zone
- 500 Year Flood Zone
- Hydrography
- Town Boundary
- County Boundary
- Proposed HDD Location
- Proposed Pipe Bridge Location
- Roads
- Rail Line
- Contour - 2'

N

0 100 200

Feet

Transmission Developers Inc.

Champlain Hudson Power Express Project

Champlain Hudson Power Express Inc.

Plan View Map

Terrestrial Route


Sheet 320 of 370


Prepared on 2/27/2012

by: HDR | TDI & TRC

DATA SOURCES: ESRI, NYSDOT, FEMA, NYDEC, NWI, TDI, TRC

R:\Projects\GIS_2009\168272_TDI_Hudson\MXD\USACE\Terrestrial_Route_8x11_usace_2012.mxd

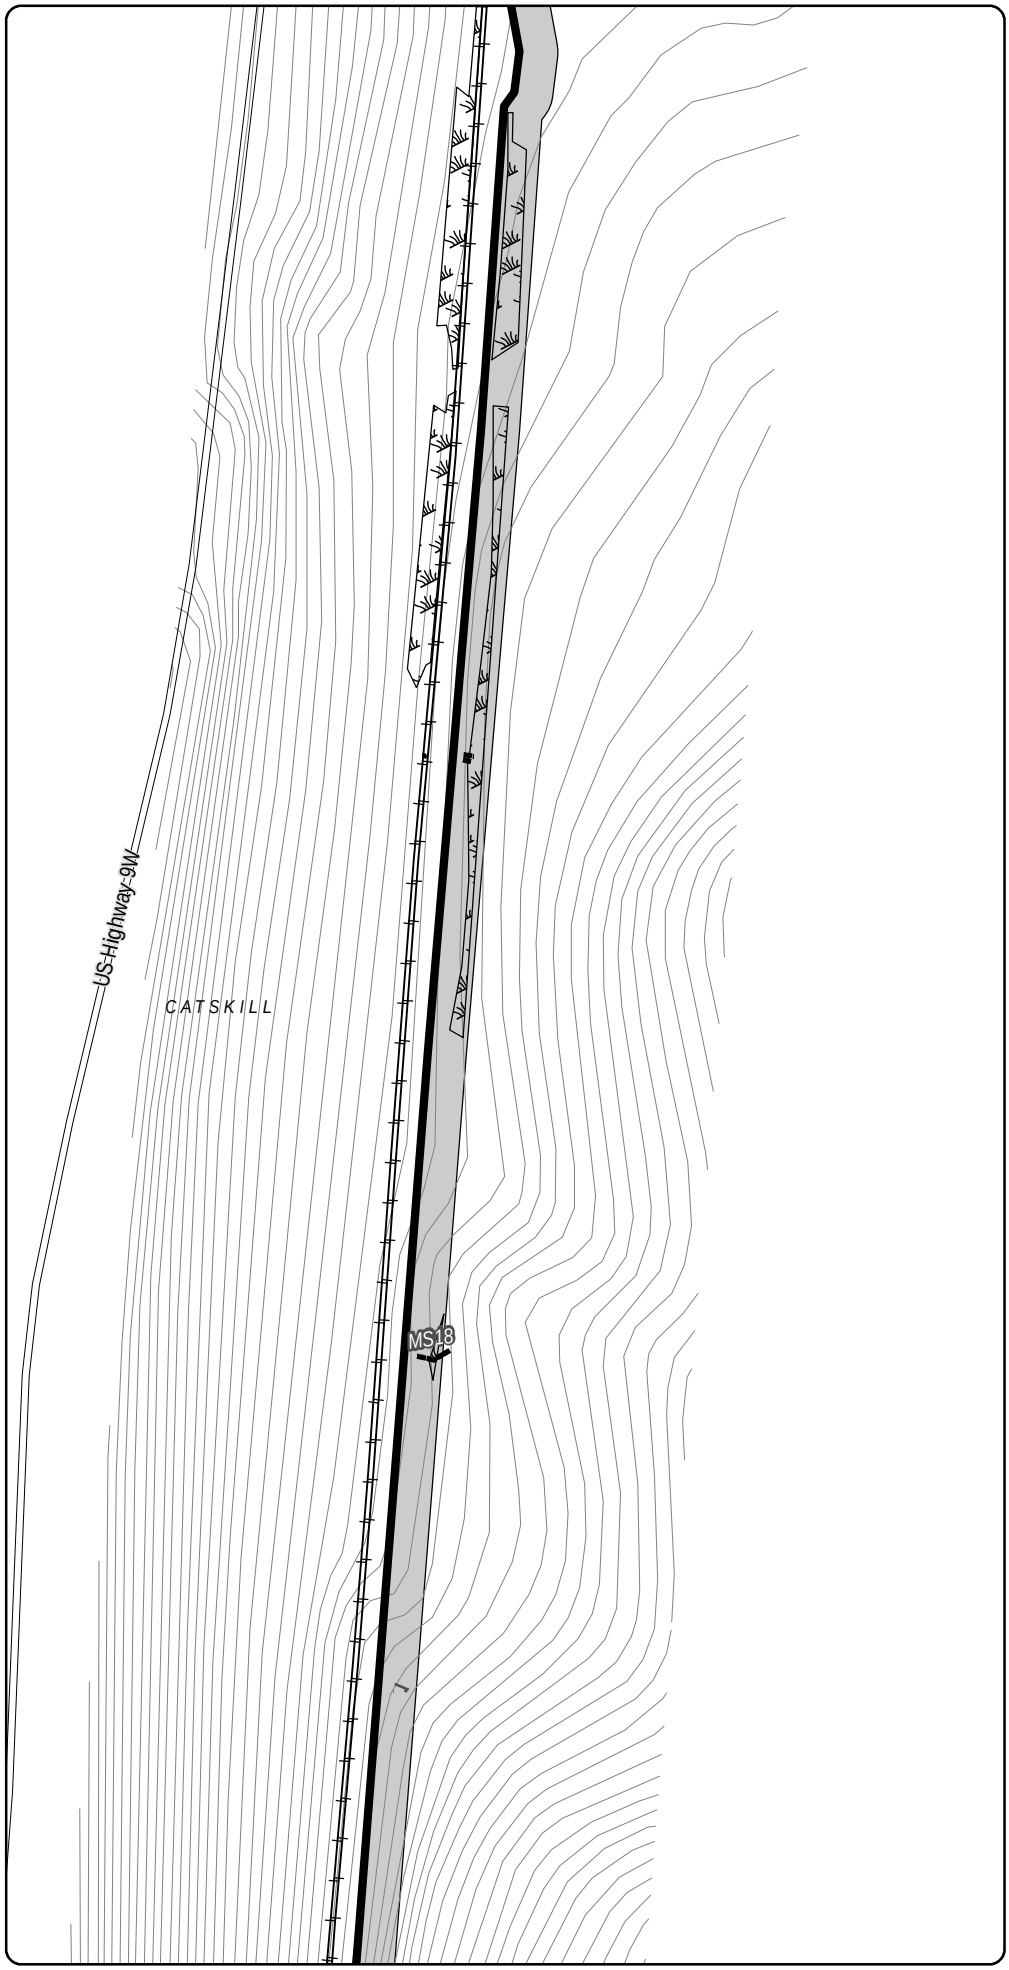

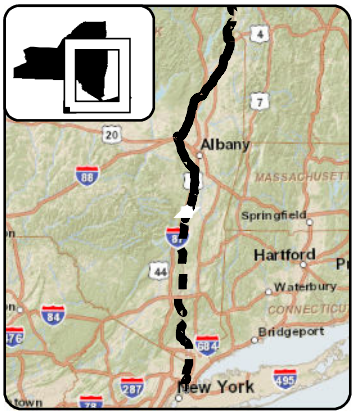

LEGEND

- CHPE Project Milepost
- Proposed CHPE Terrestrial Route HVDC
- Proposed CHPE Submarine Route HVDC
- Proposed CHPE Terrestrial Route HVAC
- Preliminary Construction Corridor
- Perennial Stream Top of Bank
- Intermittent Stream
- Ditch
- Wetland Delineation Line
- Wetland
- 100 Year Flood Zone
- 500 Year Flood Zone
- Hydrography
- Town Boundary
- County Boundary
- Proposed HDD Location
- Proposed Pipe Bridge Location
- Roads
- Rail Line
- Contour - 2'

N

0 100 200

Feet

Transmission Developers Inc.

Champlain Hudson Power Express Project

Champlain Hudson Power Express Inc.

Plan View Map

Terrestrial Route


Sheet 321 of 370


Prepared on 2/27/2012

by: HDR | VHB & TRC

DATA SOURCES: ESRI, NYSDOT, FEMA, NYDEC, NWI, TDI, TRC

R:\Projects\GIS_2009\168272_TDI_Hudson\MXD\USACE\Terrestrial_Route_8x11_usace_2012.mxd

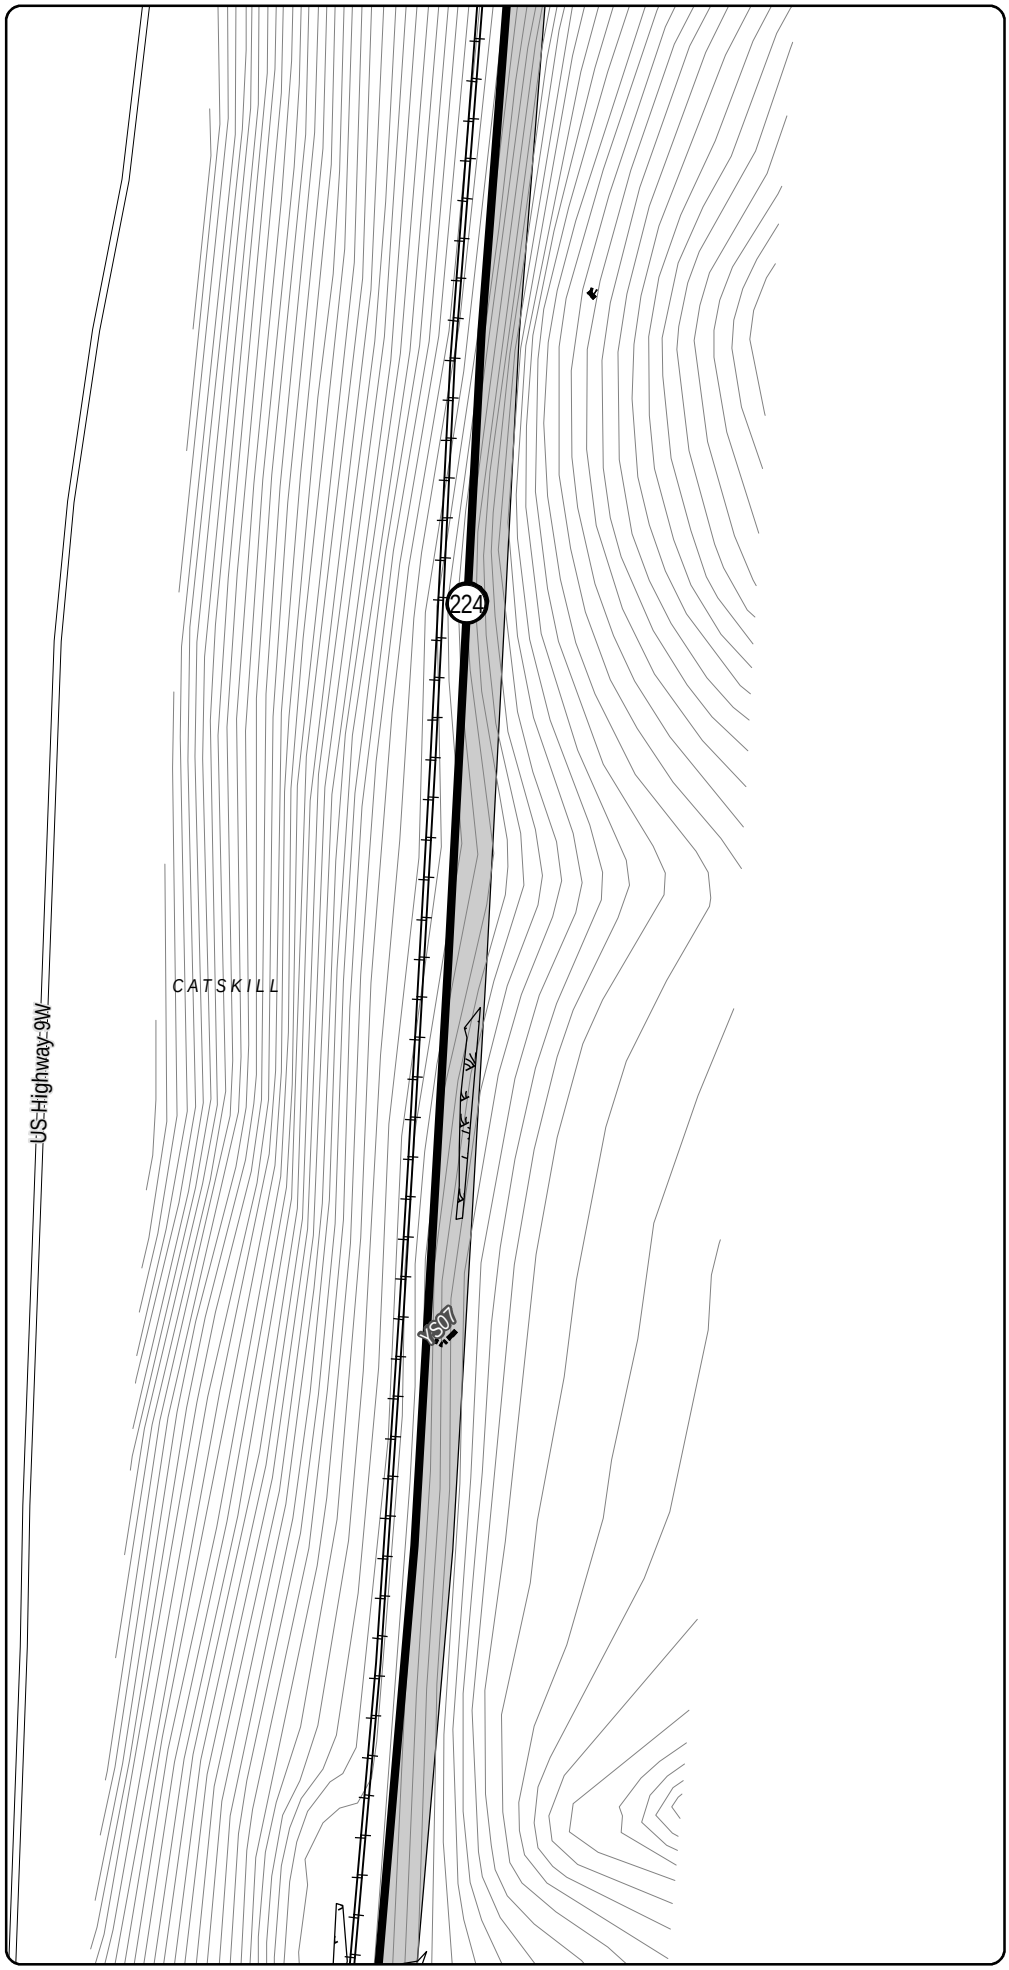

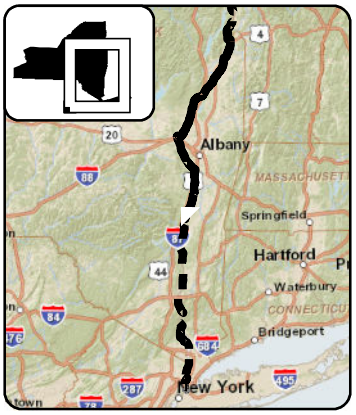

LEGEND

- CHPE Project Milepost
- Proposed CHPE Terrestrial Route HVDC
- Proposed CHPE Submarine Route HVDC
- Proposed CHPE Terrestrial Route HVAC
- Preliminary Construction Corridor
- Perennial Stream Top of Bank
- Intermittent Stream
- Ditch
- Wetland Delineation Line
- Wetland
- 100 Year Flood Zone
- 500 Year Flood Zone
- Hydrography
- Town Boundary
- County Boundary
- Proposed HDD Location
- Proposed Pipe Bridge Location
- Roads
- Rail Line
- Contour - 2'

N

0 100 200

Feet

Transmission Developers Inc.

Champlain Hudson Power Express Project

Champlain Hudson Power Express Inc.

Plan View Map

Terrestrial Route


Sheet 322 of 370


Prepared on 2/27/2012

by: HDR | TDI & TRC

DATA SOURCES: ESRI, NYSDOT, FEMA, NYDEC, NWI, TDI, TRC

R:\Projects\GIS_2009\168272_TDI_Hudson\MXD\USACE\Terrestrial_Route_8x11_usace_2012.mxd

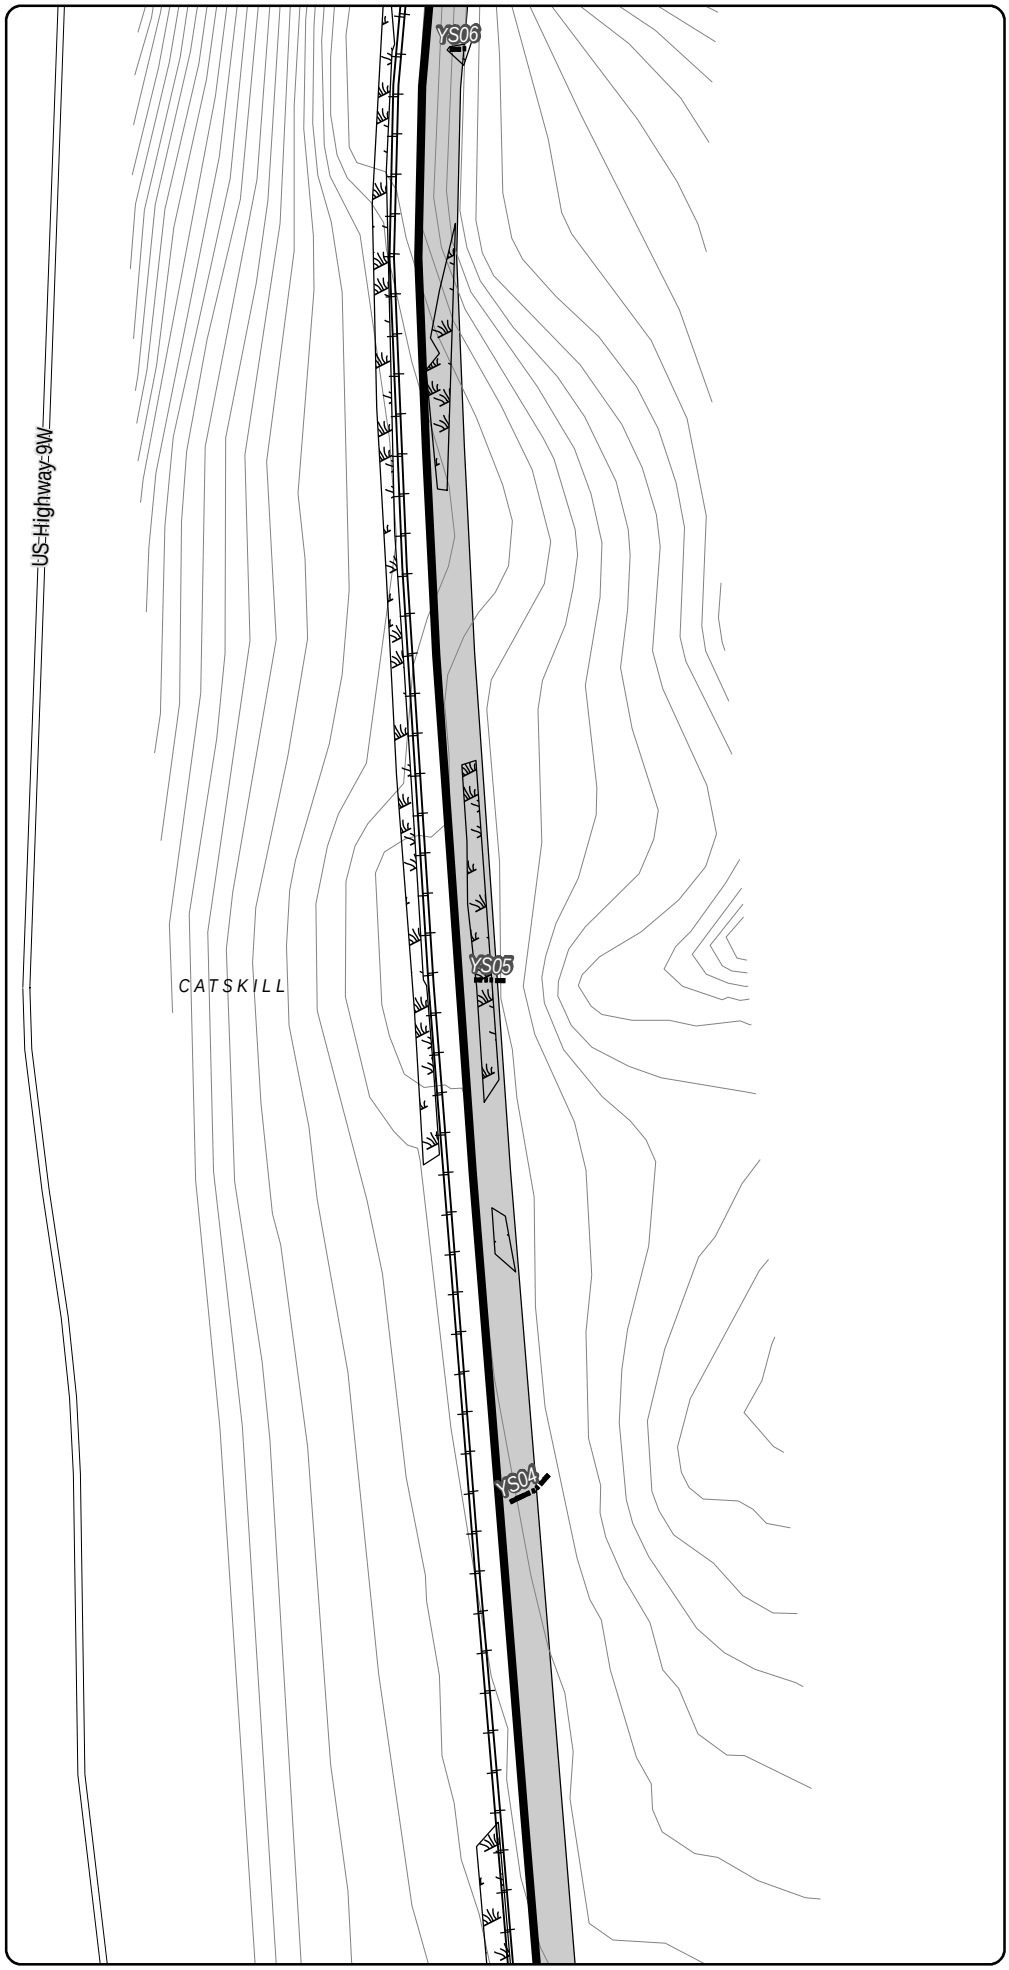

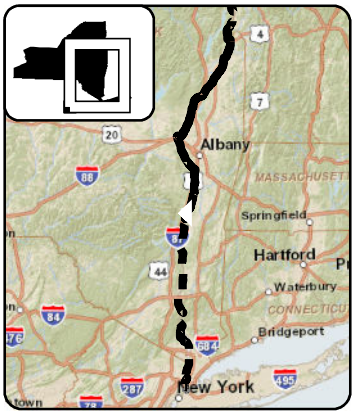

LEGEND

- CHPE Project Milepost
- Proposed CHPE Terrestrial Route HVDC
- Proposed CHPE Submarine Route HVDC
- Proposed CHPE Terrestrial Route HVAC
- Preliminary Construction Corridor
- Perennial Stream Top of Bank
- Intermittent Stream
- Ditch
- Wetland Delineation Line
- Wetland
- 100 Year Flood Zone
- 500 Year Flood Zone
- Hydrography
- Town Boundary
- County Boundary
- Proposed HDD Location
- Proposed Pipe Bridge Location
- Roads
- Rail Line
- Contour - 2'

N

0 100 200

Feet

Transmission Developers Inc.

Champlain Hudson Power Express Project

Champlain Hudson Power Express Inc.

Plan View Map

Terrestrial Route


Sheet 323 of 370


Prepared on 2/27/2012

by: HDR | TRC

DATA SOURCES: ESRI, NYSDOT, FEMA, NYDEC, NWI, TDI, TRC

R:\Projects\GIS_2009\168272_TDI_Hudson\MXD\USACE\Terrestrial_Route_8x11_usace_2012.mxd

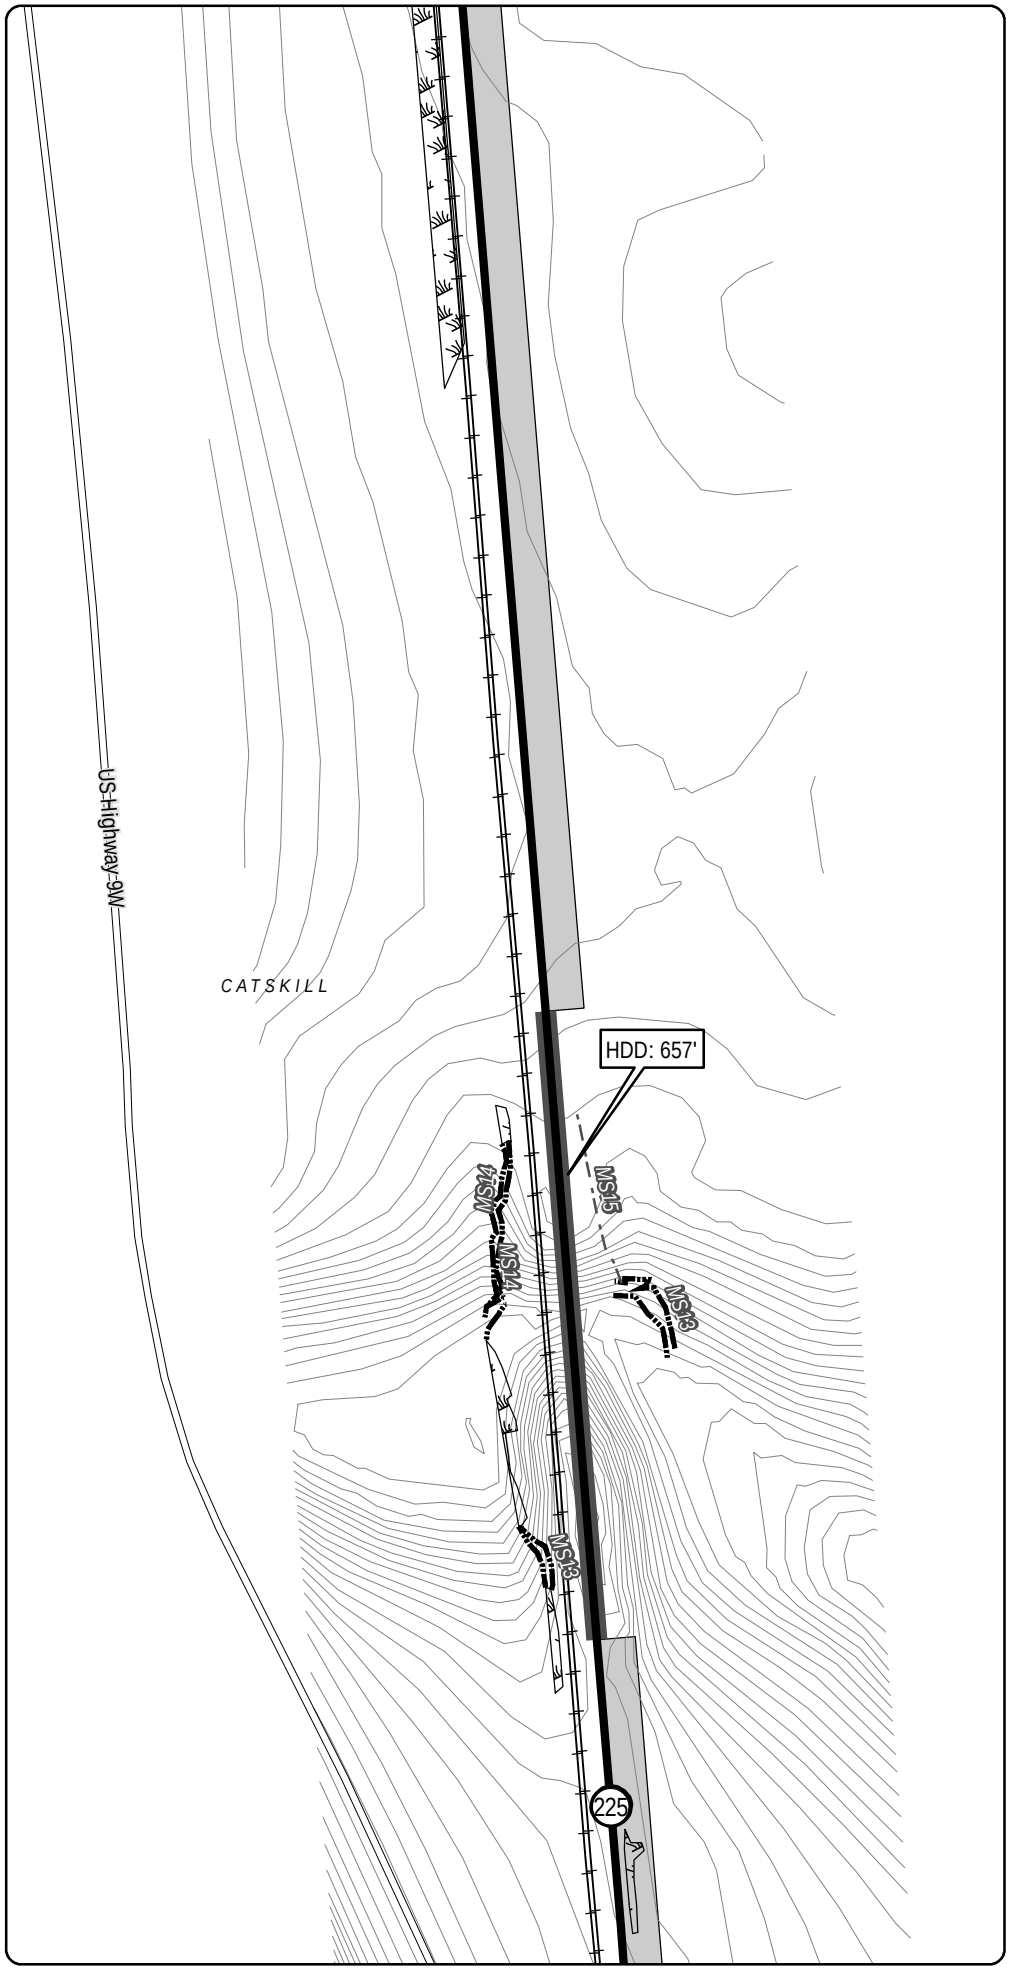

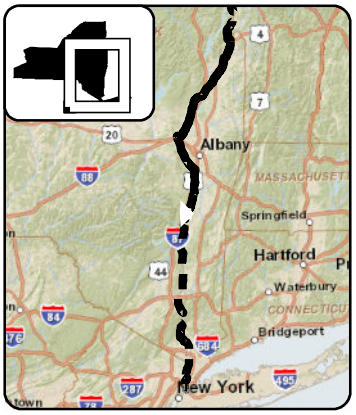

LEGEND

- CHPE Project Milepost
- Proposed CHPE Terrestrial Route HVDC
- Proposed CHPE Submarine Route HVDC
- Proposed CHPE Terrestrial Route HVAC
- Preliminary Construction Corridor
- Perennial Stream Top of Bank
- Intermittent Stream
- Ditch
- Wetland Delineation Line
- Wetland
- 100 Year Flood Zone
- 500 Year Flood Zone
- Hydrography
- Town Boundary
- County Boundary
- Proposed HDD Location
- Proposed Pipe Bridge Location
- Roads
- Rail Line
- Contour - 2'

N

0 100 200

Feet

Transmission Developers Inc.

Champlain Hudson Power Express Project

Champlain Hudson Power Express Inc.

Plan View Map

Terrestrial Route


Sheet 324 of 370


Prepared on 2/27/2012

by: HDR & TRC

DATA SOURCES: ESRI, NYSDOT, FEMA, NYDEC, NWI, TDI, TRC

R:\Projects\GIS_2009\168272_TDI_Hudson\MXD\USACE\Terrestrial_Route_8x11_usace_2012.mxd

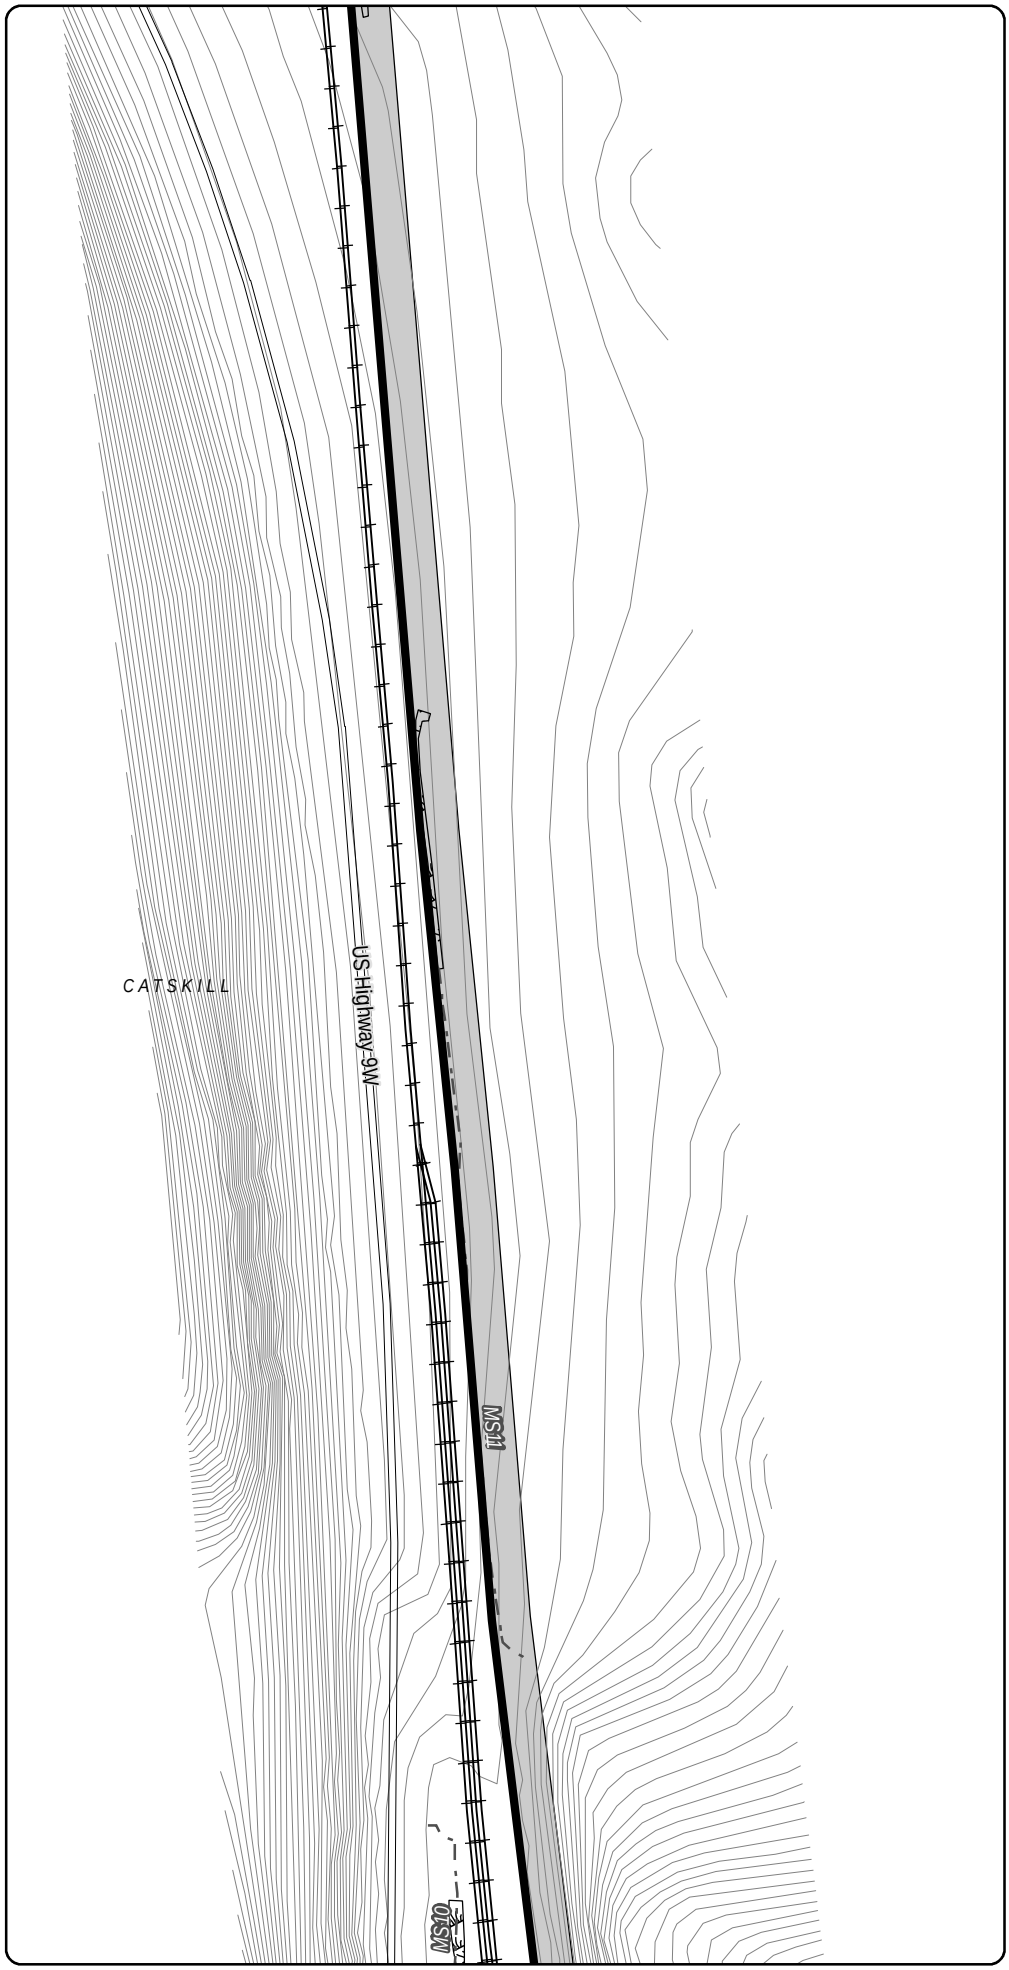

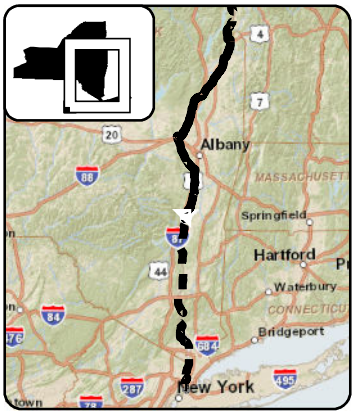

LEGEND

- CHPE Project Milepost
- Proposed CHPE Terrestrial Route HVDC
- Proposed CHPE Submarine Route HVDC
- Proposed CHPE Terrestrial Route HVAC
- Preliminary Construction Corridor
- Perennial Stream Top of Bank
- Intermittent Stream
- Ditch
- Wetland Delineation Line
- Wetland
- 100 Year Flood Zone
- 500 Year Flood Zone
- Hydrography
- Town Boundary
- County Boundary
- Proposed HDD Location
- Proposed Pipe Bridge Location
- Roads
- Rail Line
- Contour - 2'

N

0 100 200

Feet

Transmission Developers Inc.

Champlain Hudson Power Express Project

Champlain Hudson Power Express Inc.

Plan View Map

Terrestrial Route


Sheet 325 of 370


Prepared on 2/27/2012

by: HDR | TDI & TRC

R:\Projects\GIS_2009\168272_TDI_Hudson\MXD\USACE\Terrestrial_Route_8x11_usace_2012.mxd

DATA SOURCES: ESRI, NYSDOT, FEMA, NYDEC, NWI, TDI, TRC

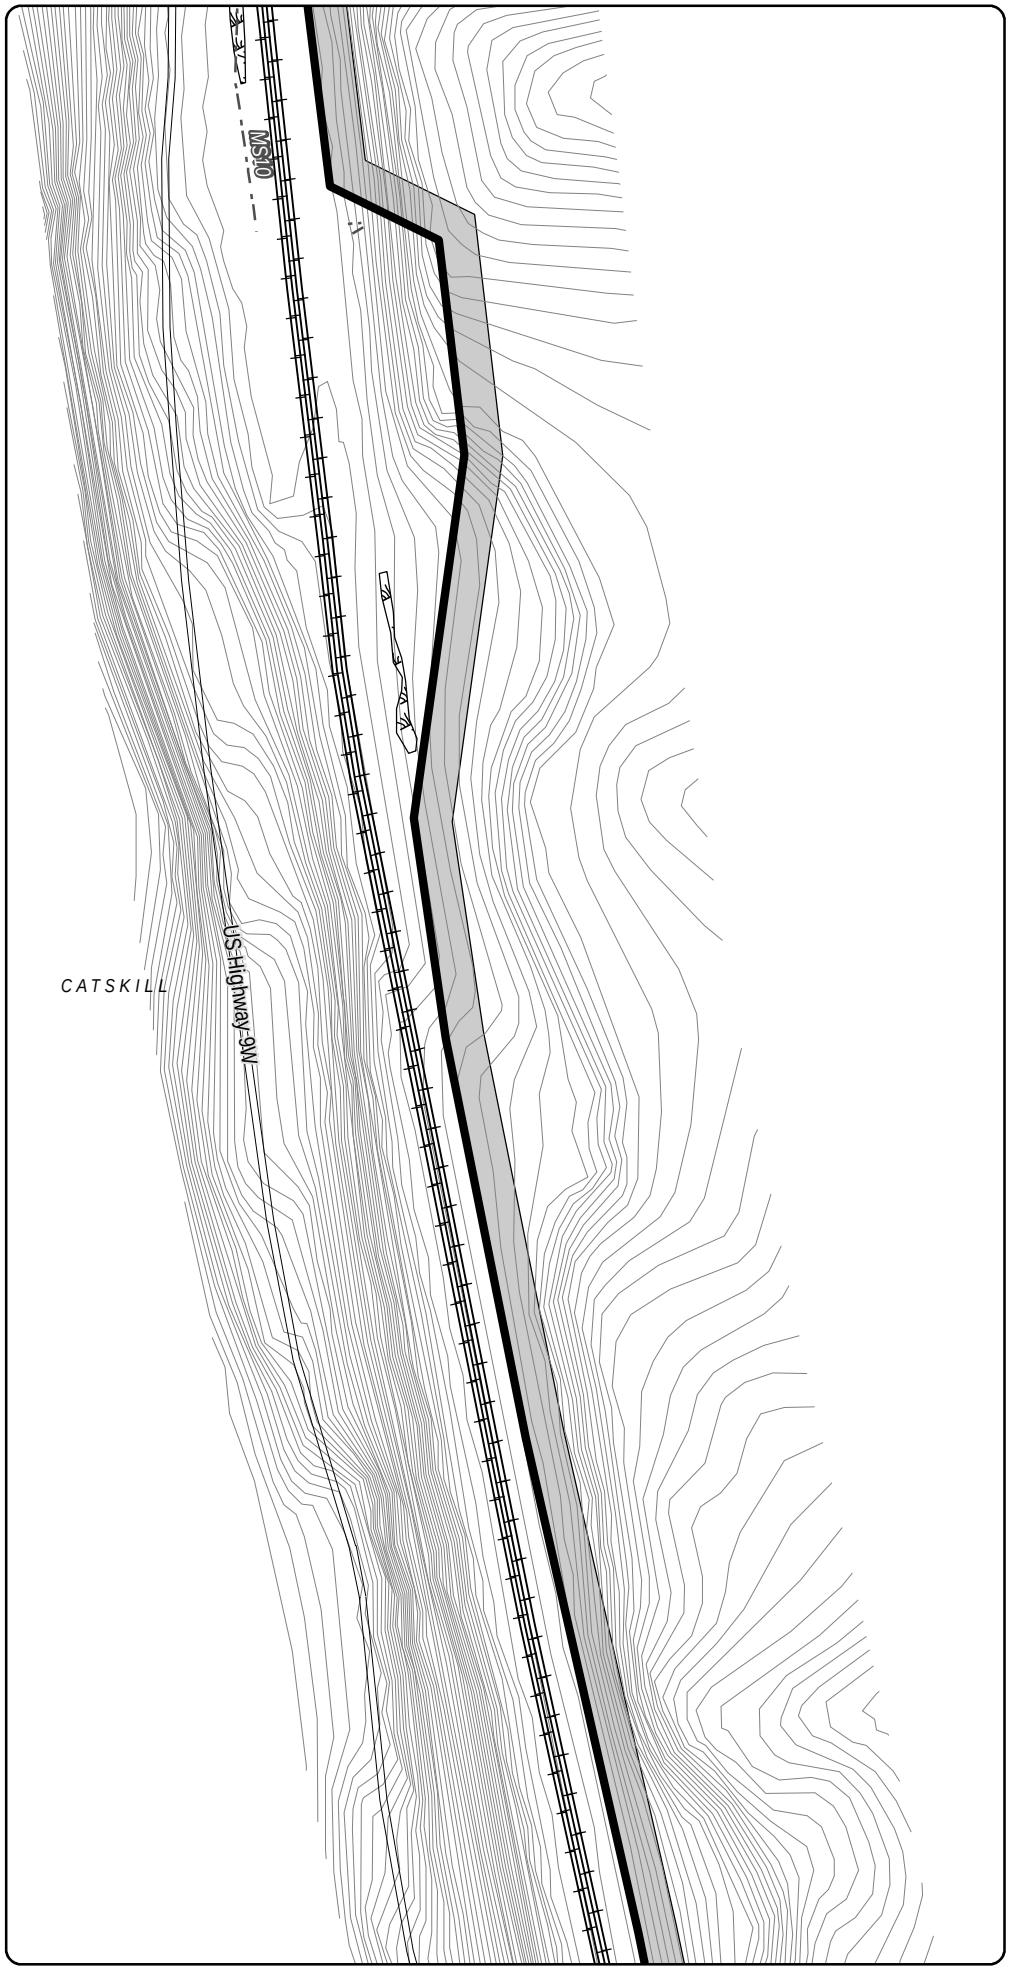

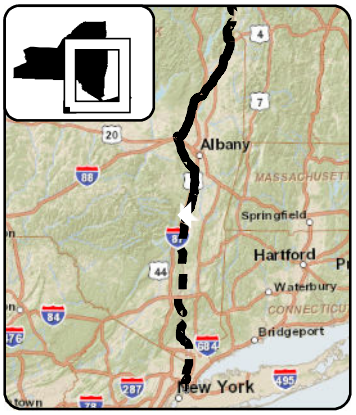

LEGEND

- CHPE Project Milepost
- Proposed CHPE Terrestrial Route HVDC
- Proposed CHPE Submarine Route HVDC
- Proposed CHPE Terrestrial Route HVAC
- Preliminary Construction Corridor
- Perennial Stream Top of Bank
- Intermittent Stream
- Ditch
- Wetland Delineation Line
- Wetland
- 100 Year Flood Zone
- 500 Year Flood Zone
- Hydrography
- Town Boundary
- County Boundary
- Proposed HDD Location
- Proposed Pipe Bridge Location
- Roads
- Rail Line
- Contour - 2'

N

0 100 200

Feet

Transmission Developers Inc.

Champlain Hudson Power Express Project

Champlain Hudson Power Express Inc.

Plan View Map

Terrestrial Route


Sheet 326 of 370


Prepared on 2/27/2012

by: HDR & TRC

DATA SOURCES: ESRI, NYSDOT, FEMA, NYDEC, NWI, TDI, TRC

R:\Projects\GIS_2009\168272_TDI_Hudson\MXD\USACE\Terrestrial_Route_8x11_usace_2012.mxd

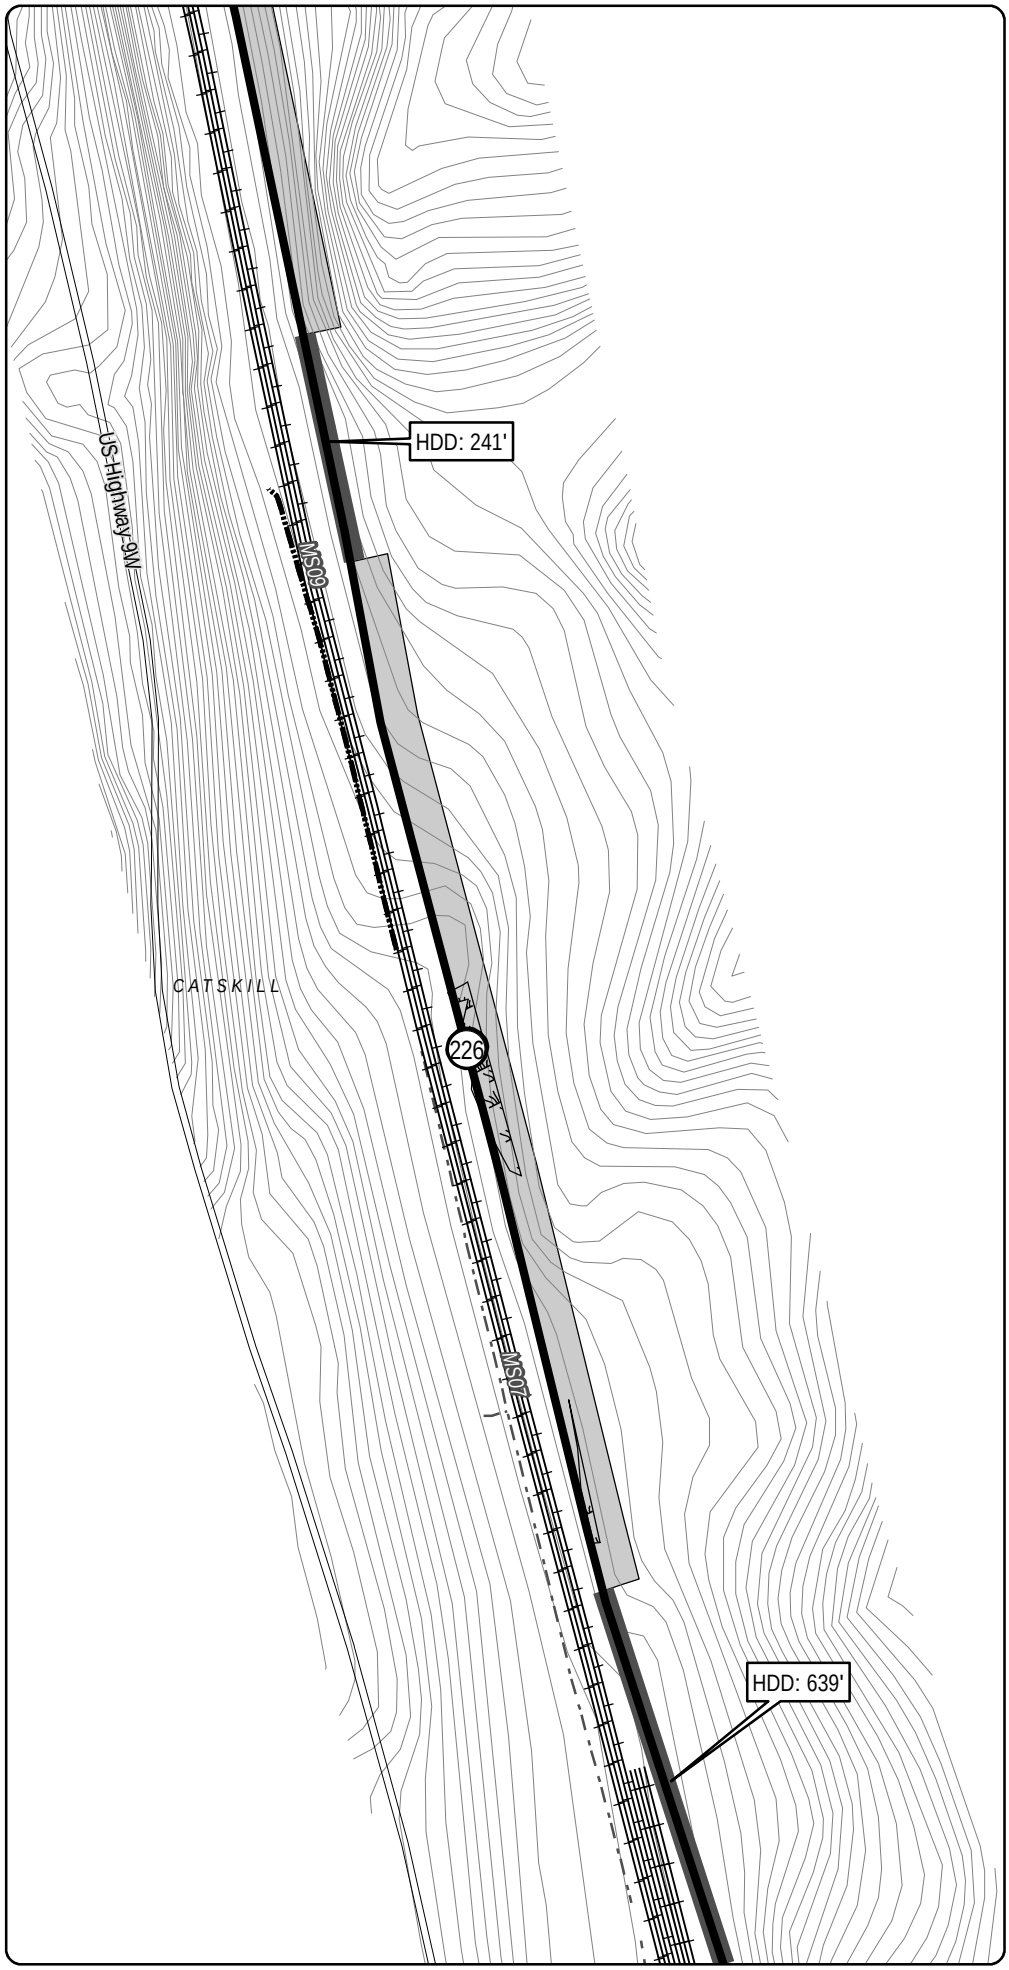

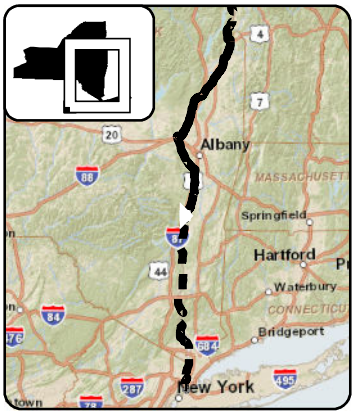

LEGEND

- CHPE Project Milepost
- Proposed CHPE Terrestrial Route HVDC
- Proposed CHPE Submarine Route HVDC
- Proposed CHPE Terrestrial Route HVAC
- Preliminary Construction Corridor
- Perennial Stream Top of Bank
- Intermittent Stream
- Ditch
- Wetland Delineation Line
- Wetland
- 100 Year Flood Zone
- 500 Year Flood Zone
- Hydrography
- Town Boundary
- County Boundary
- Proposed HDD Location
- Proposed Pipe Bridge Location
- Roads
- Rail Line
- Contour - 2'

N

0 100 200

Feet

Transmission Developers Inc.

Champlain Hudson Power Express Project

Champlain Hudson Power Express Inc.

Plan View Map

Terrestrial Route


Sheet 327 of 370


Prepared on 2/27/2012

by: HDR | TDI & TRC

R:\Projects\GIS_2009\168272_TDI_Hudson\MXD\USACE\Terrestrial_Route_8x11_usace_2012.mxd

DATA SOURCES: ESRI, NYSDOT, FEMA, NYDEC, NWI, TDI, TRC

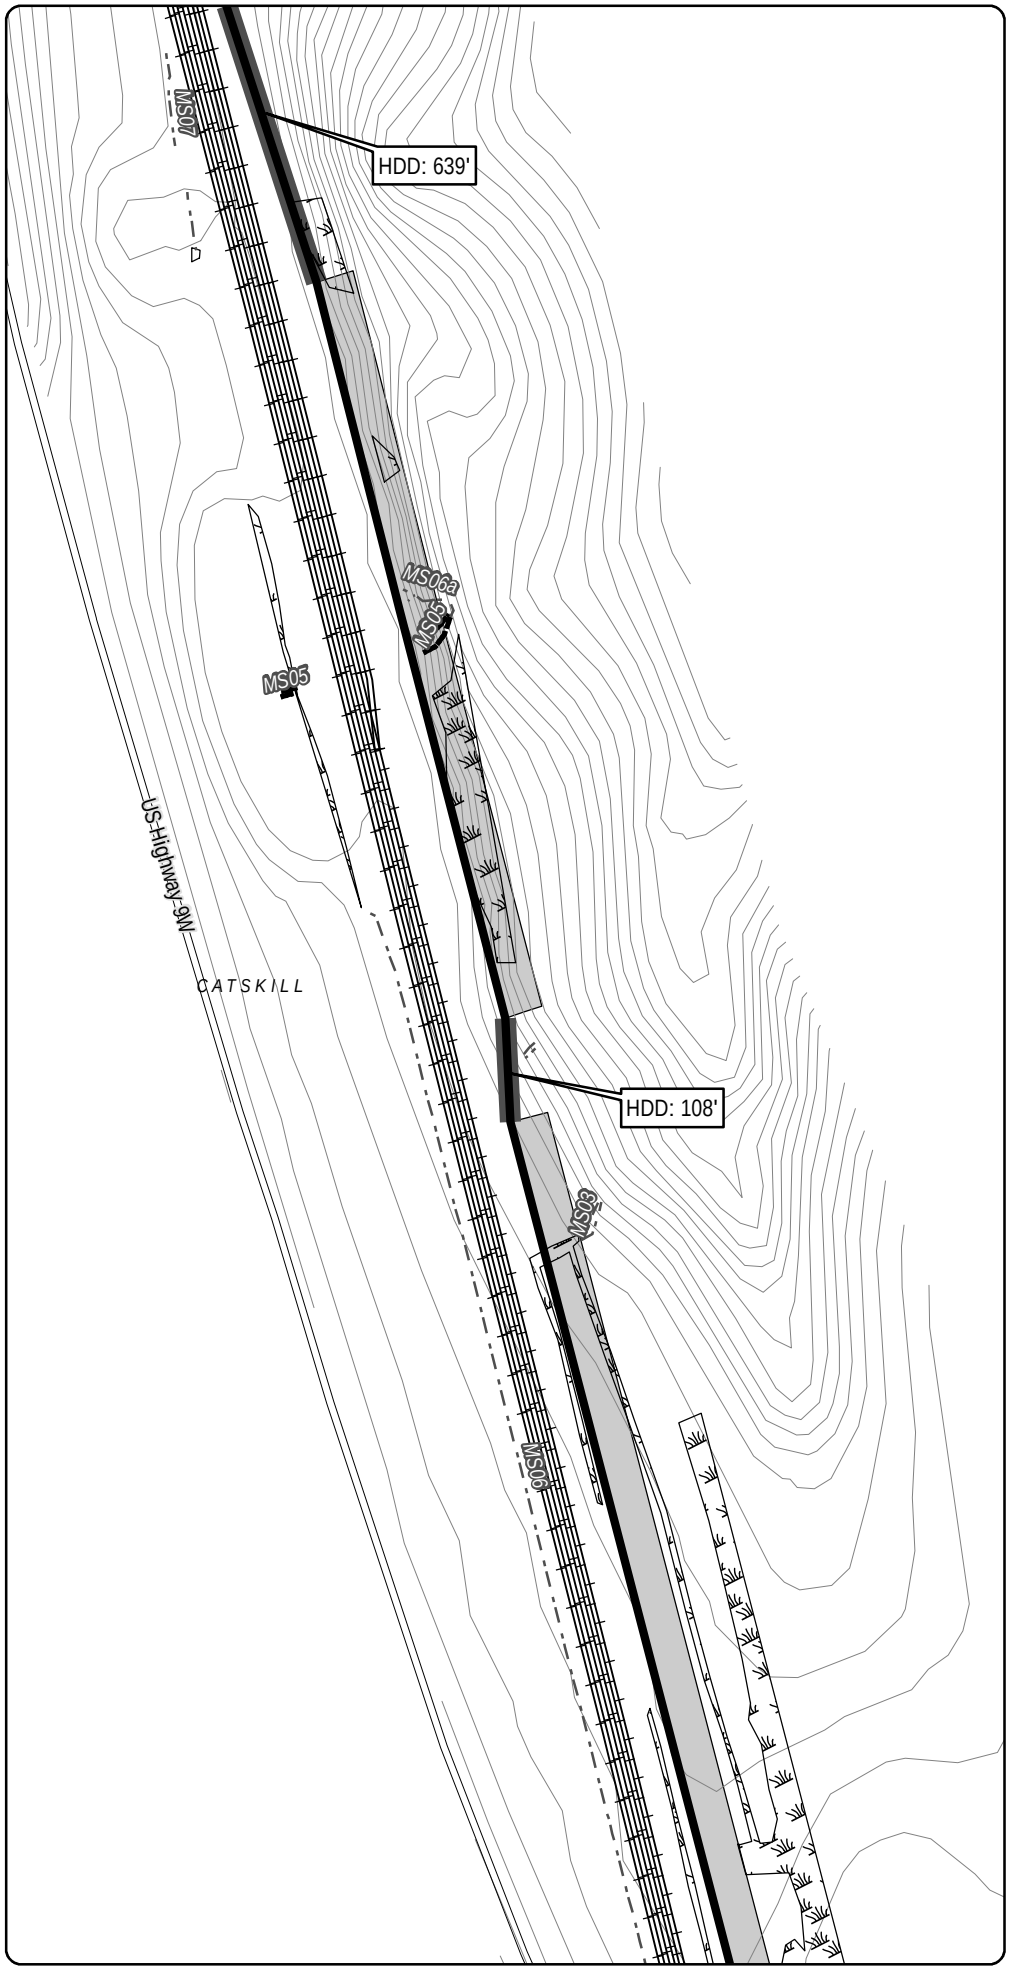

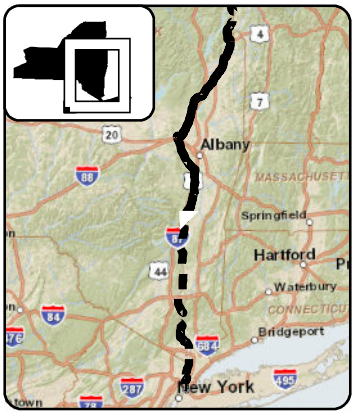

LEGEND

- CHPE Project Milepost
- Proposed CHPE Terrestrial Route HVDC
- Proposed CHPE Submarine Route HVDC
- Proposed CHPE Terrestrial Route HVAC
- Preliminary Construction Corridor
- Perennial Stream Top of Bank
- Intermittent Stream
- Ditch
- Wetland Delineation Line
- Wetland
- 100 Year Flood Zone
- 500 Year Flood Zone
- Hydrography
- Town Boundary
- County Boundary
- Proposed HDD Location
- Proposed Pipe Bridge Location
- Roads
- Rail Line
- Contour - 2'

N

0 100 200

Feet

Transmission Developers Inc.

Champlain Hudson Power Express Project

Champlain Hudson Power Express Inc.

Plan View Map

Terrestrial Route


Sheet 328 of 370


Prepared on 2/27/2012

by: HDR | TDI & TRC

R:\Projects\GIS_2009\168272_TDI_Hudson\MXD\USACE\Terrestrial_Route_8x11_usace_2012.mxd

DATA SOURCES: ESRI, NYSDOT, FEMA, NYDEC, NWI, TDI, TRC

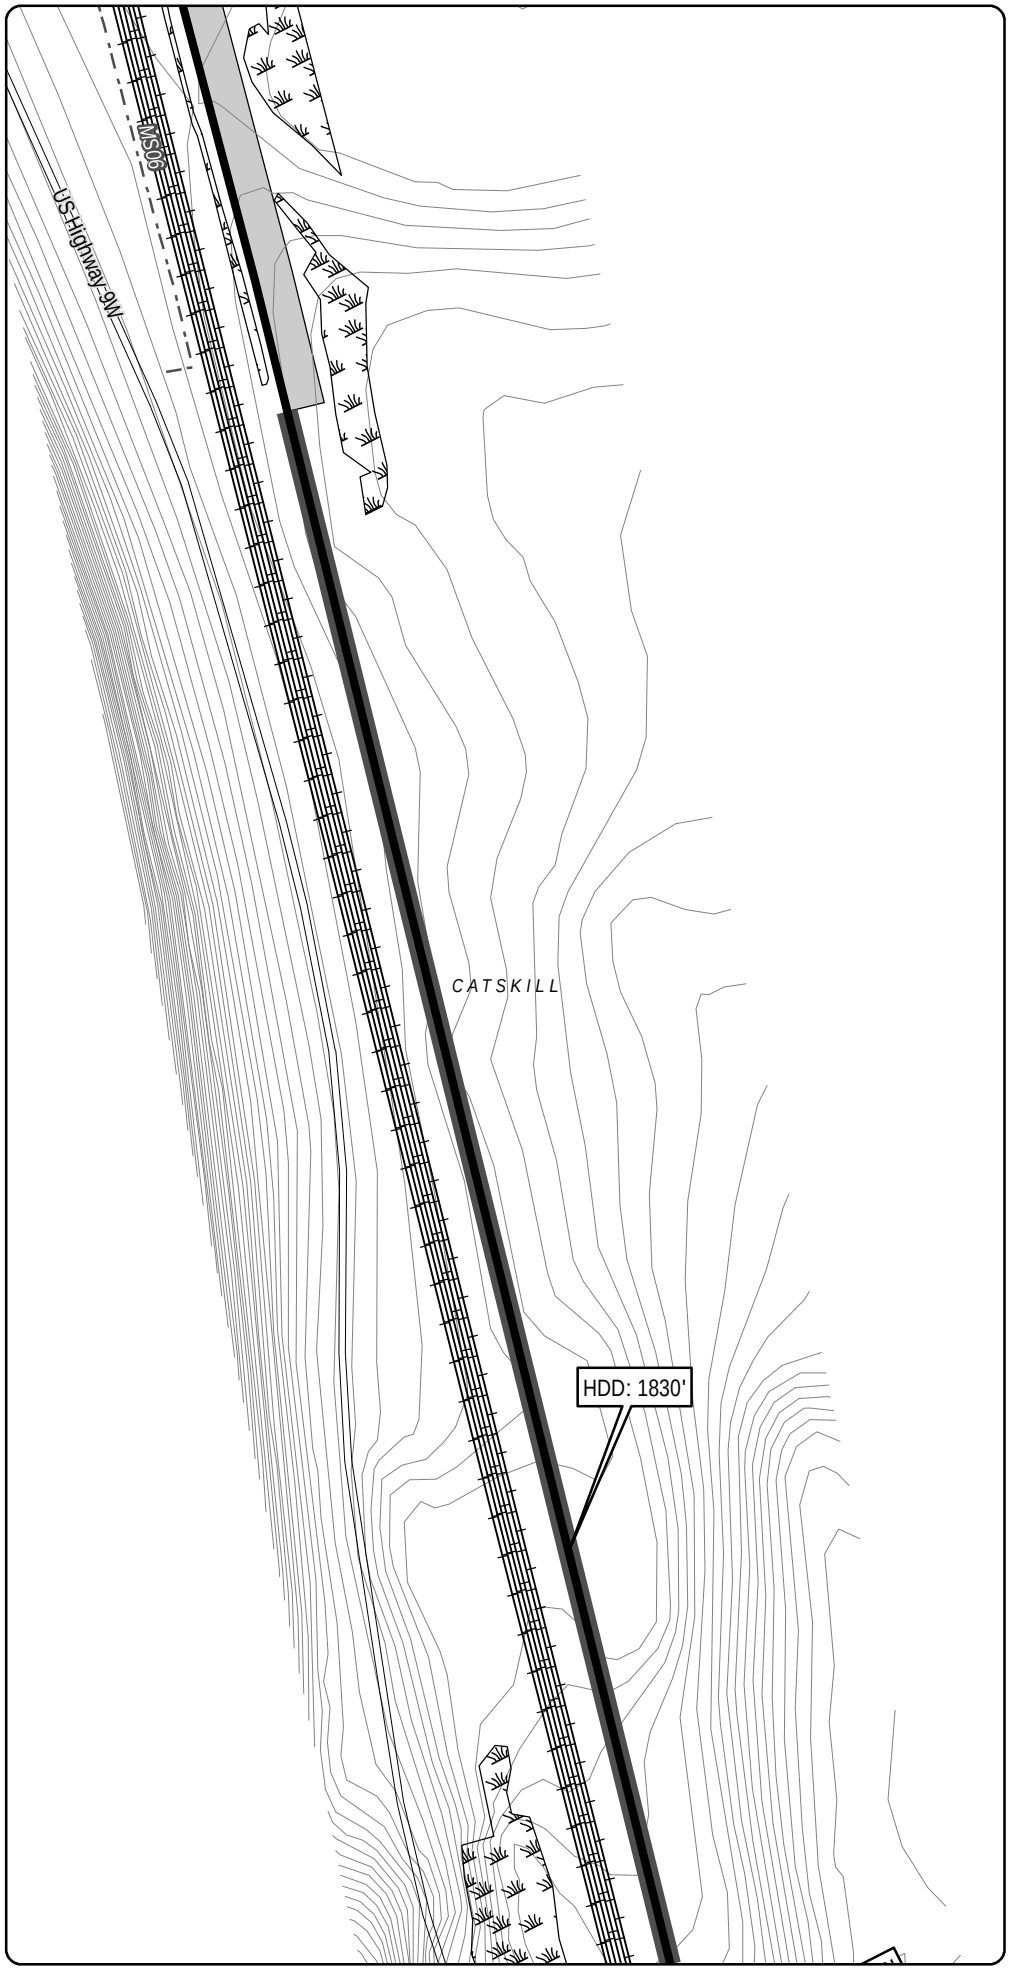

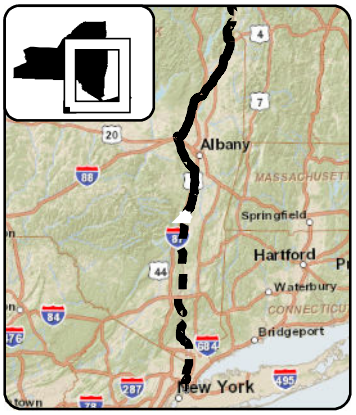

LEGEND

- CHPE Project Milepost
- Proposed CHPE Terrestrial Route HVDC
- Proposed CHPE Submarine Route HVDC
- Proposed CHPE Terrestrial Route HVAC
- Preliminary Construction Corridor
- Perennial Stream Top of Bank
- Intermittent Stream
- Ditch
- Wetland Delineation Line
- Wetland
- 100 Year Flood Zone
- 500 Year Flood Zone
- Hydrography
- Town Boundary
- County Boundary
- Proposed HDD Location
- Proposed Pipe Bridge Location
- Roads
- Rail Line
- Contour - 2'

N

0 100 200

Feet

Transmission Developers Inc.

Champlain Hudson Power Express Project

Champlain Hudson Power Express Inc.

Plan View Map

Terrestrial Route


Sheet 329 of 370


Prepared on 2/27/2012

by: HDR | DTA & TRC

DATA SOURCES: ESRI, NYSDOT, FEMA, NYDEC, NWI, TDI, TRC

R:\Projects\GIS_2009\168272_TDI_Hudson\MXD\USACE\Terrestrial_Route_8x11_usace_2012.mxd

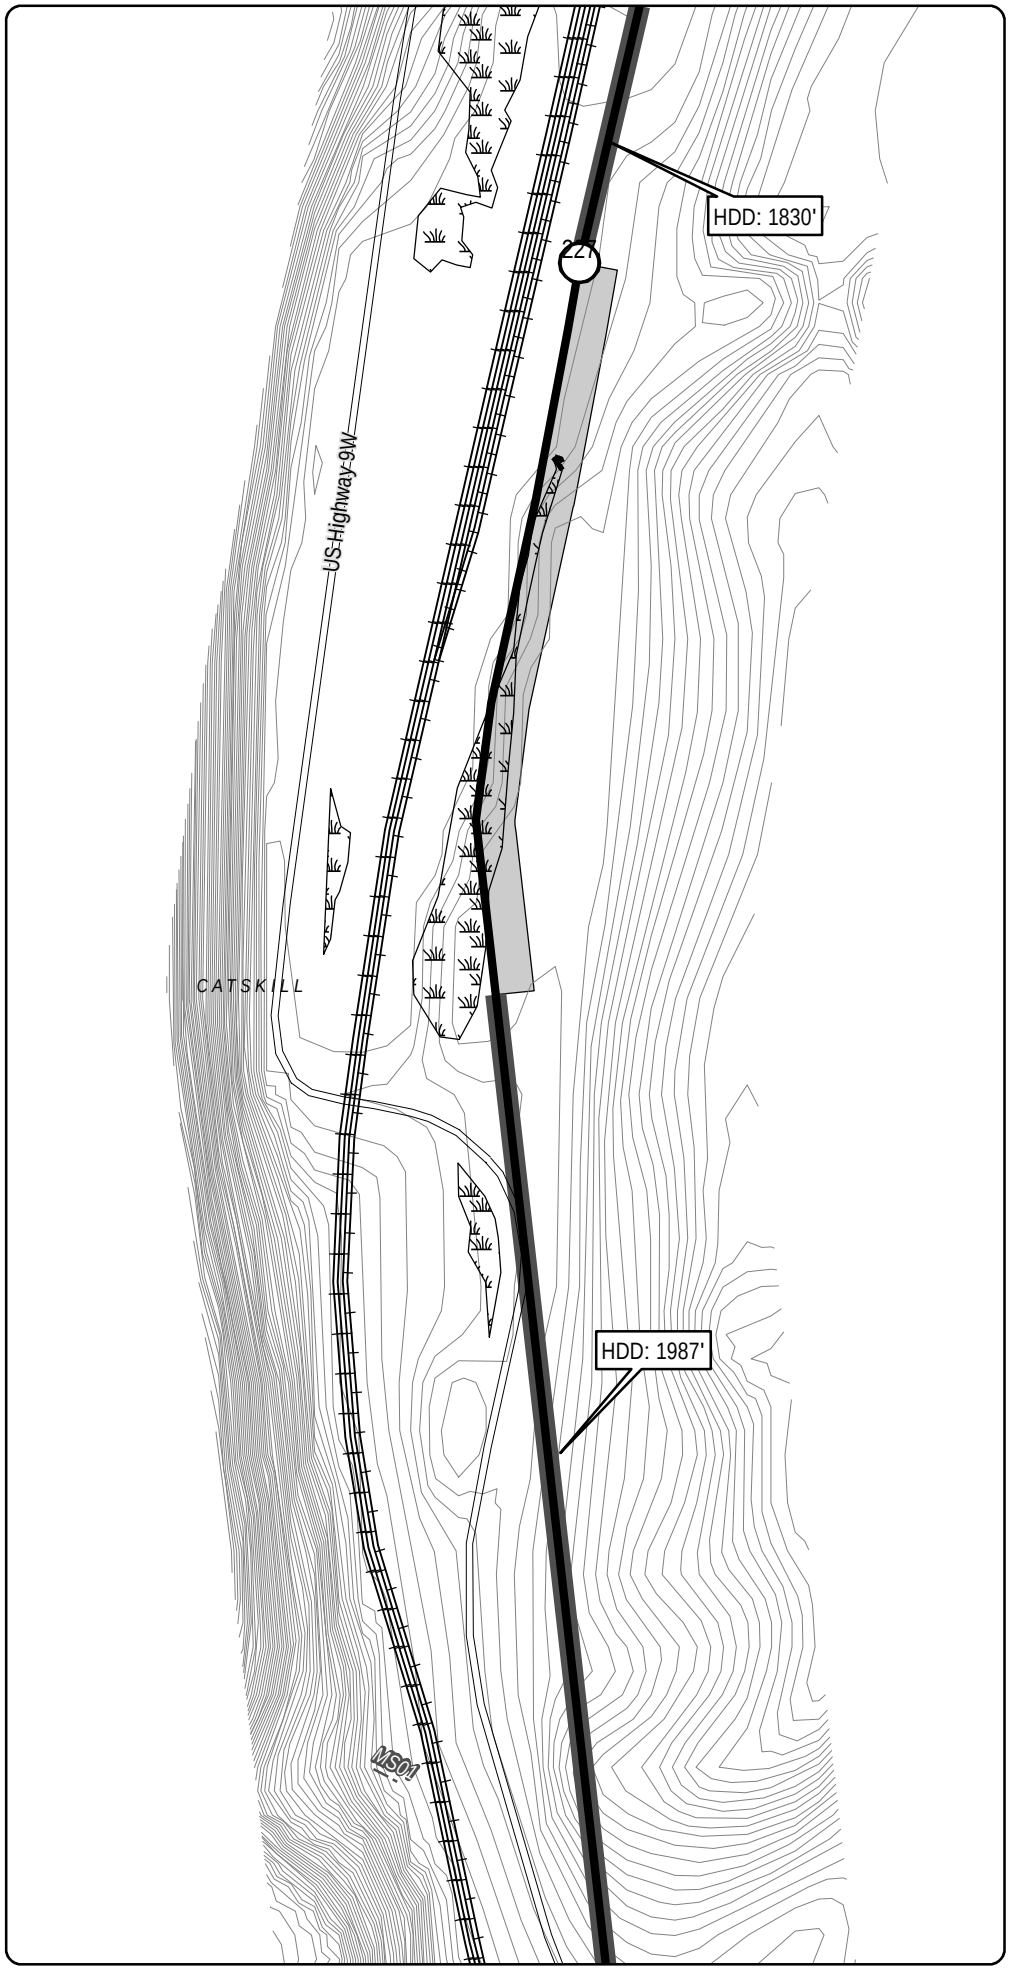

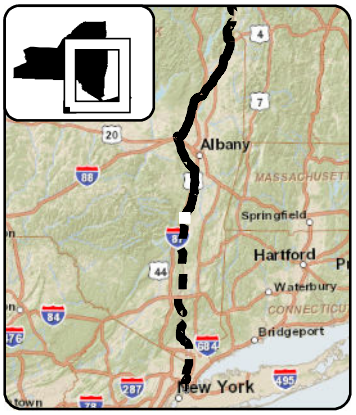

LEGEND

- CHPE Project Milepost
- Proposed CHPE Terrestrial Route HVDC
- Proposed CHPE Submarine Route HVDC
- Proposed CHPE Terrestrial Route HVAC
- Preliminary Construction Corridor
- Perennial Stream Top of Bank
- Intermittent Stream
- Ditch
- Wetland Delineation Line
- Wetland
- 100 Year Flood Zone
- 500 Year Flood Zone
- Hydrography
- Town Boundary
- County Boundary
- Proposed HDD Location
- Proposed Pipe Bridge Location
- Roads
- Rail Line
- Contour - 2'

N

0 100 200

Feet

Transmission Developers Inc.

Champlain Hudson Power Express Project

Champlain Hudson Power Express Inc.

Plan View Map

Terrestrial Route


Sheet 330 of 370


Prepared on 2/27/2012

by: HDR | TDI & TRC

DATA SOURCES: ESRI, NYSDOT, FEMA, NYDEC, NWI, TDI, TRC

R:\Projects\GIS_2009\168272_TDI_Hudson\MXD\USACE\Terrestrial_Route_8x11_usace_2012.mxd

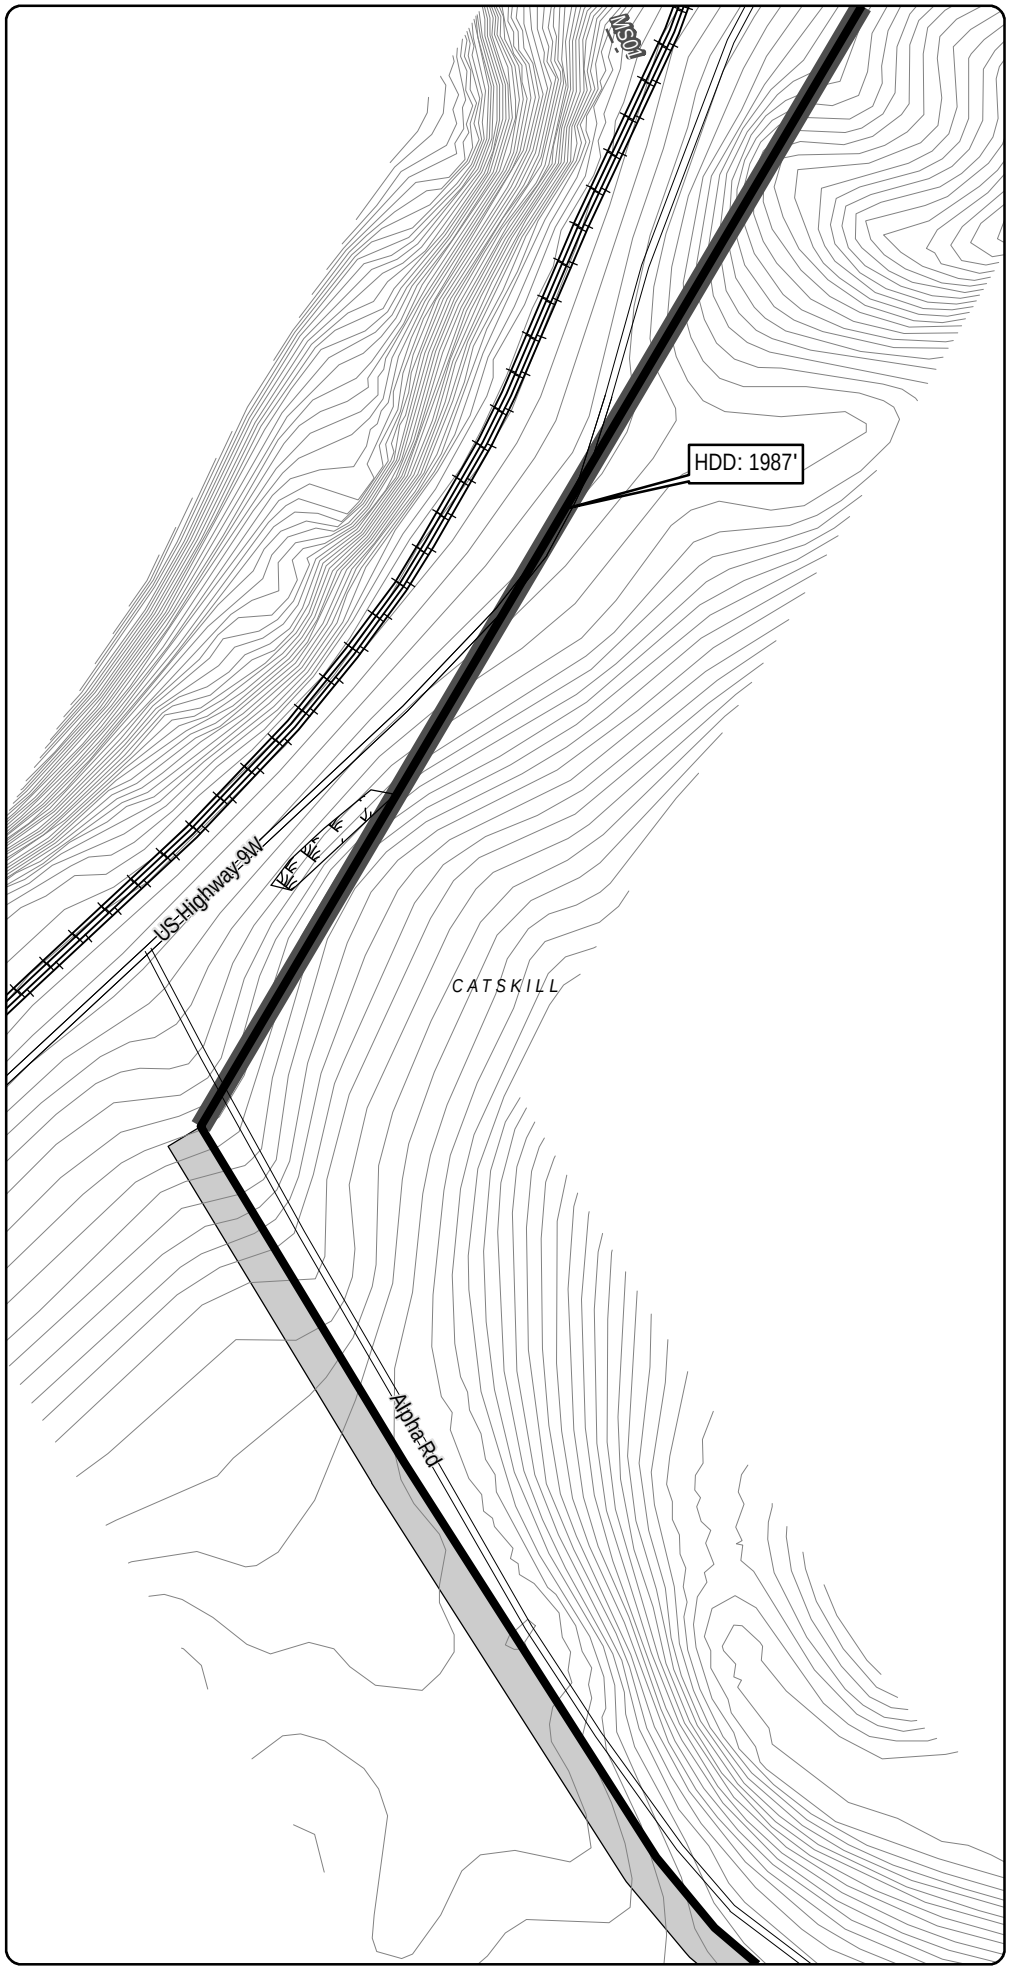

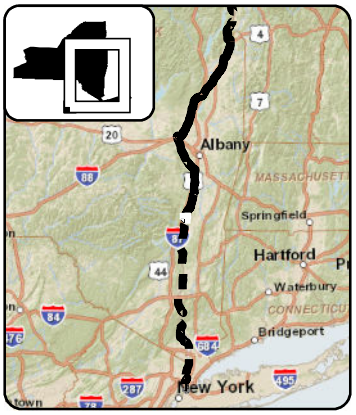

LEGEND

- CHPE Project Milepost
- Proposed CHPE Terrestrial Route HVDC
- Proposed CHPE Submarine Route HVDC
- Proposed CHPE Terrestrial Route HVAC
- Preliminary Construction Corridor
- Perennial Stream Top of Bank
- Intermittent Stream
- Ditch
- Wetland Delineation Line
- Wetland
- 100 Year Flood Zone
- 500 Year Flood Zone
- Hydrography
- Town Boundary
- County Boundary
- Proposed HDD Location
- Proposed Pipe Bridge Location
- Roads
- Rail Line
- Contour - 2'

N

0 100 200

Feet

Transmission Developers Inc.

Champlain Hudson Power Express Project

Champlain Hudson Power Express Inc.

Plan View Map

Terrestrial Route

Sheet 331 of 370


Prepared on 2/27/2012


by: HDR | DTA & TRC

DATA SOURCES: ESRI, NYSDOT, FEMA, NYDEC, NWI, TDI, TRC

R:\Projects\GIS_2009\168272_TDI_Hudson\MXD\USACE\Terrestrial_Route_8x11_usace_2012.mxd

Sheet 331

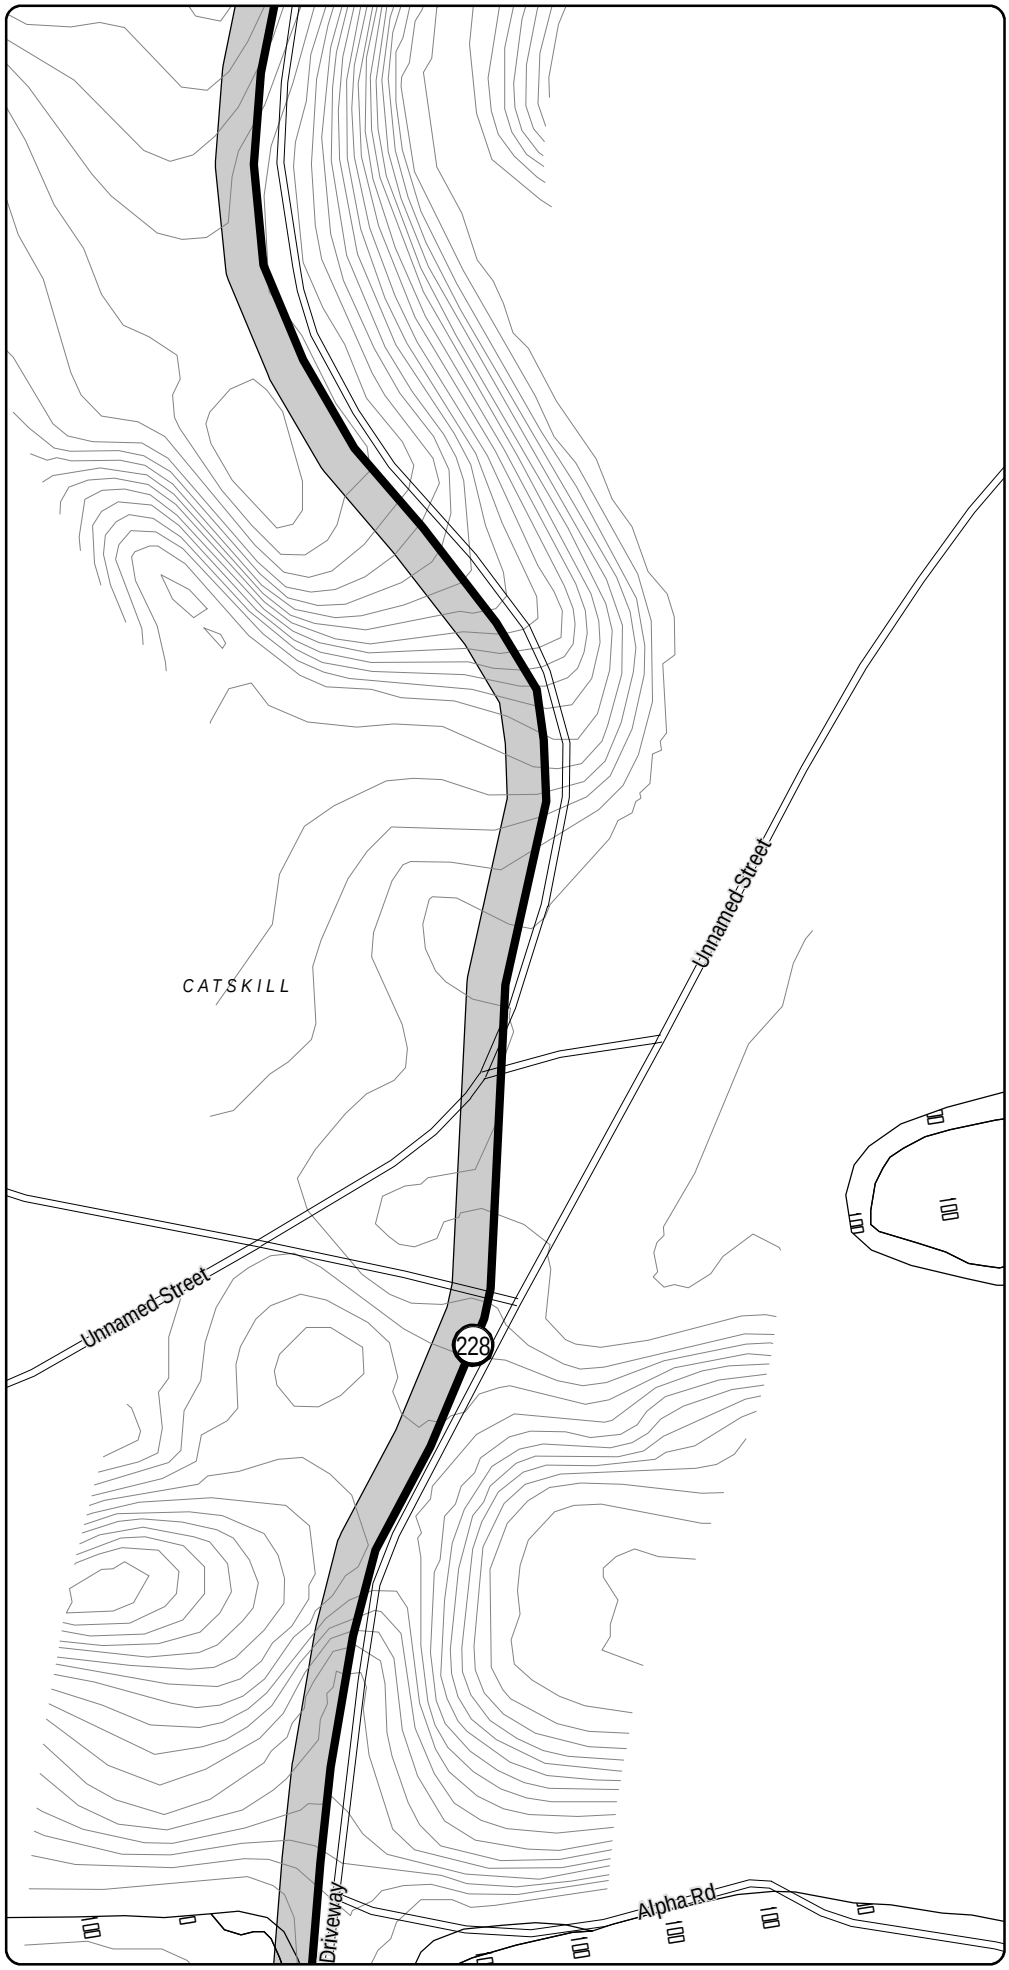

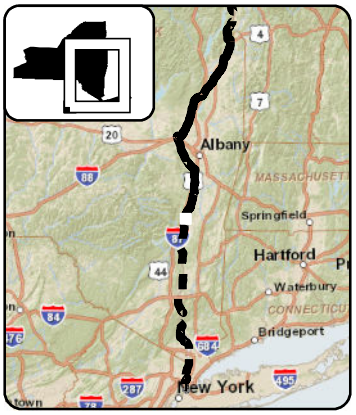

LEGEND

- CHPE Project Milepost
- Proposed CHPE Terrestrial Route HVDC
- Proposed CHPE Submarine Route HVDC
- Proposed CHPE Terrestrial Route HVAC
- Preliminary Construction Corridor
- Perennial Stream Top of Bank
- Intermittent Stream
- Ditch
- Wetland Delineation Line
- Wetland
- 100 Year Flood Zone
- 500 Year Flood Zone
- Hydrography
- Town Boundary
- County Boundary
- Proposed HDD Location
- Proposed Pipe Bridge Location
- Roads
- Rail Line
- Contour - 2'

N

0 100 200

Feet

Transmission Developers Inc.

Champlain Hudson Power Express Project

Champlain Hudson Power Express Inc.

Plan View Map

Terrestrial Route

Sheet 332 of 370


Prepared on 2/27/2012


by: HDR | TDI & TRC

DATA SOURCES: ESRI, NYSDOT, FEMA, NYDEC, NWI, TDI, TRC

Sheet 333

R:\Projects\GIS_2009\168272_TDI_Hudson\MXD\USACE\Terrestrial_Route_8x11_usace_2012.mxd

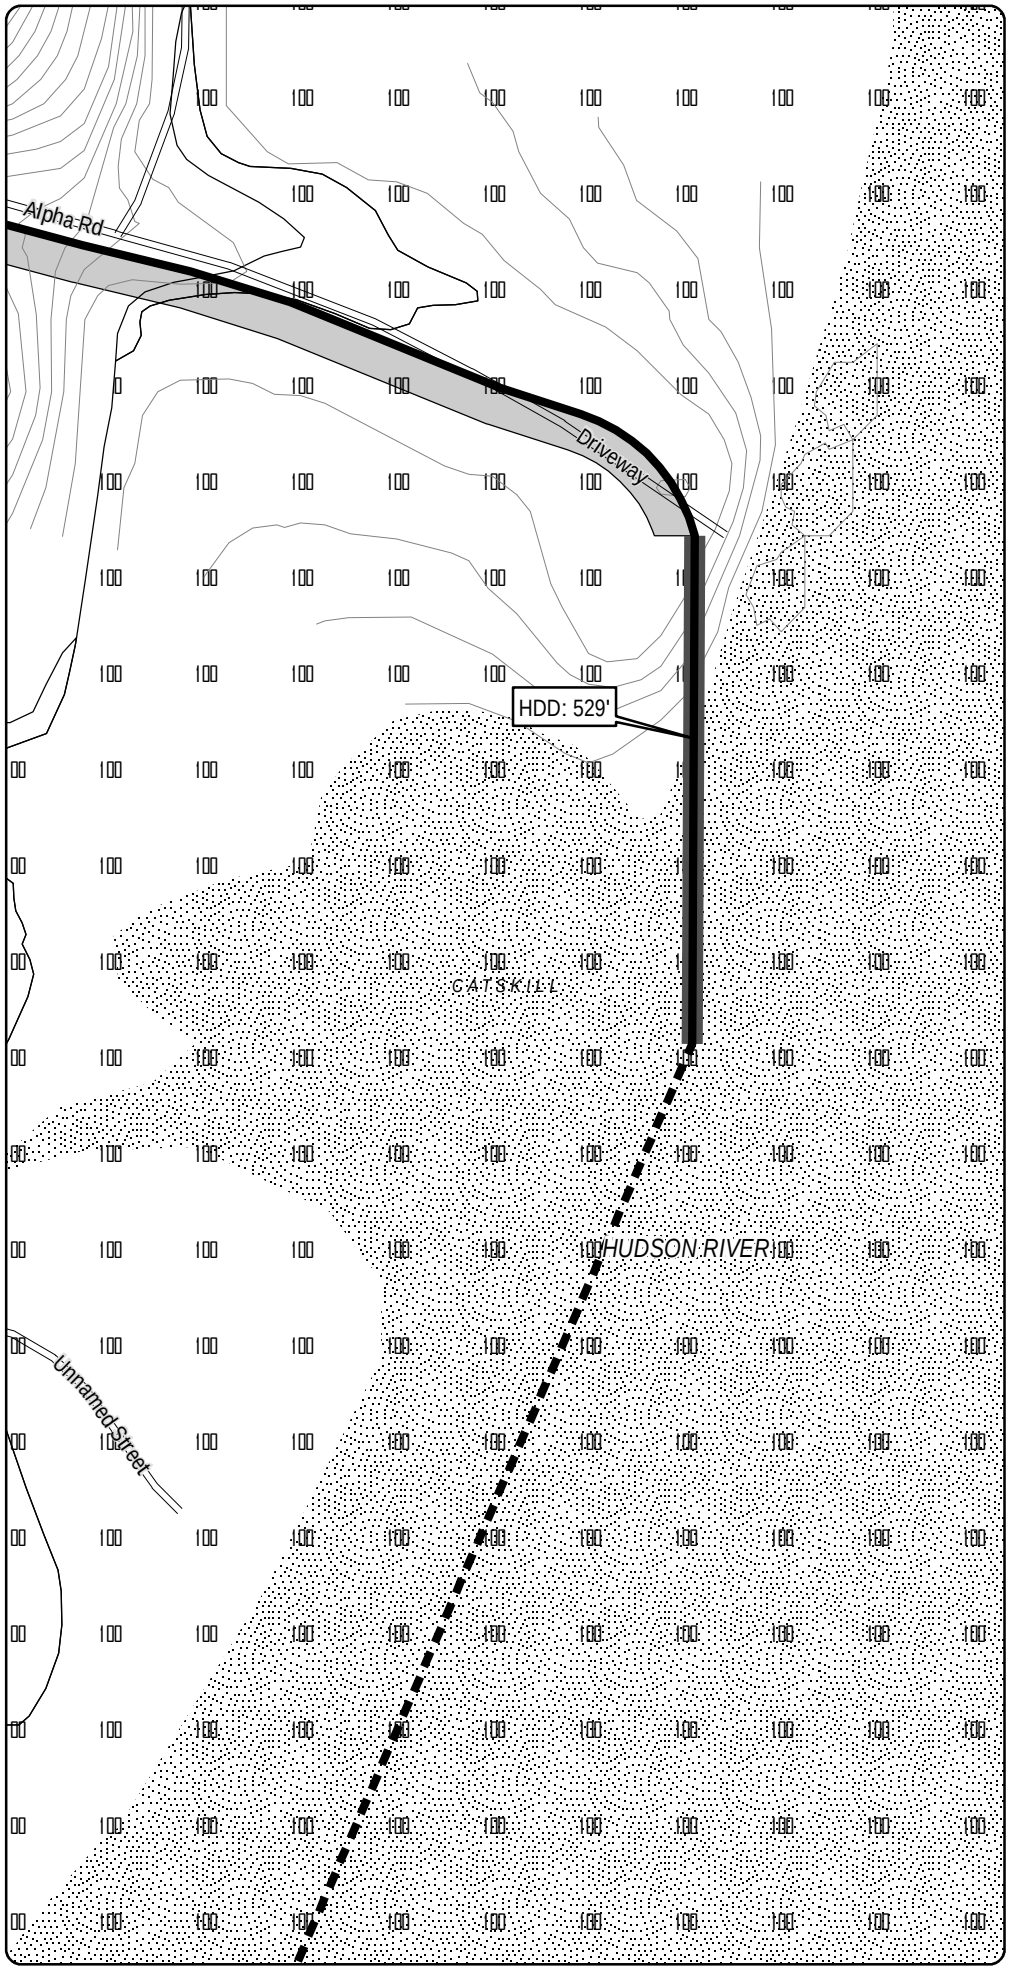

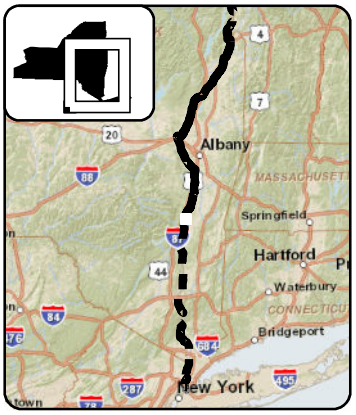

LEGEND

- CHPE Project Milepost
- Proposed CHPE Terrestrial Route HVDC
- Proposed CHPE Submarine Route HVDC
- Proposed CHPE Terrestrial Route HVAC
- Preliminary Construction Corridor
- Perennial Stream Top of Bank
- Intermittent Stream
- Ditch
- Wetland Delineation Line
- Wetland
- 100 Year Flood Zone
- 500 Year Flood Zone
- Hydrography
- Town Boundary
- County Boundary
- Proposed HDD Location
- Proposed Pipe Bridge Location
- Roads
- Rail Line
- Contour - 2'

N

0 100 200

Feet

Transmission Developers Inc.

Champlain Hudson Power Express Project

Champlain Hudson Power Express Inc.

Plan View Map

Terrestrial Route


Sheet 333 of 370


Prepared on 2/27/2012

by: HDR | TRC & TRC

DATA SOURCES: ESRI, NYSDOT, FEMA, NYDEC, NWI, TDI, TRC

R:\Projects\GIS_2009\168272_TDI_Hudson\MXD\USACE\Terrestrial_Route_8x11_usace_2012.mxd

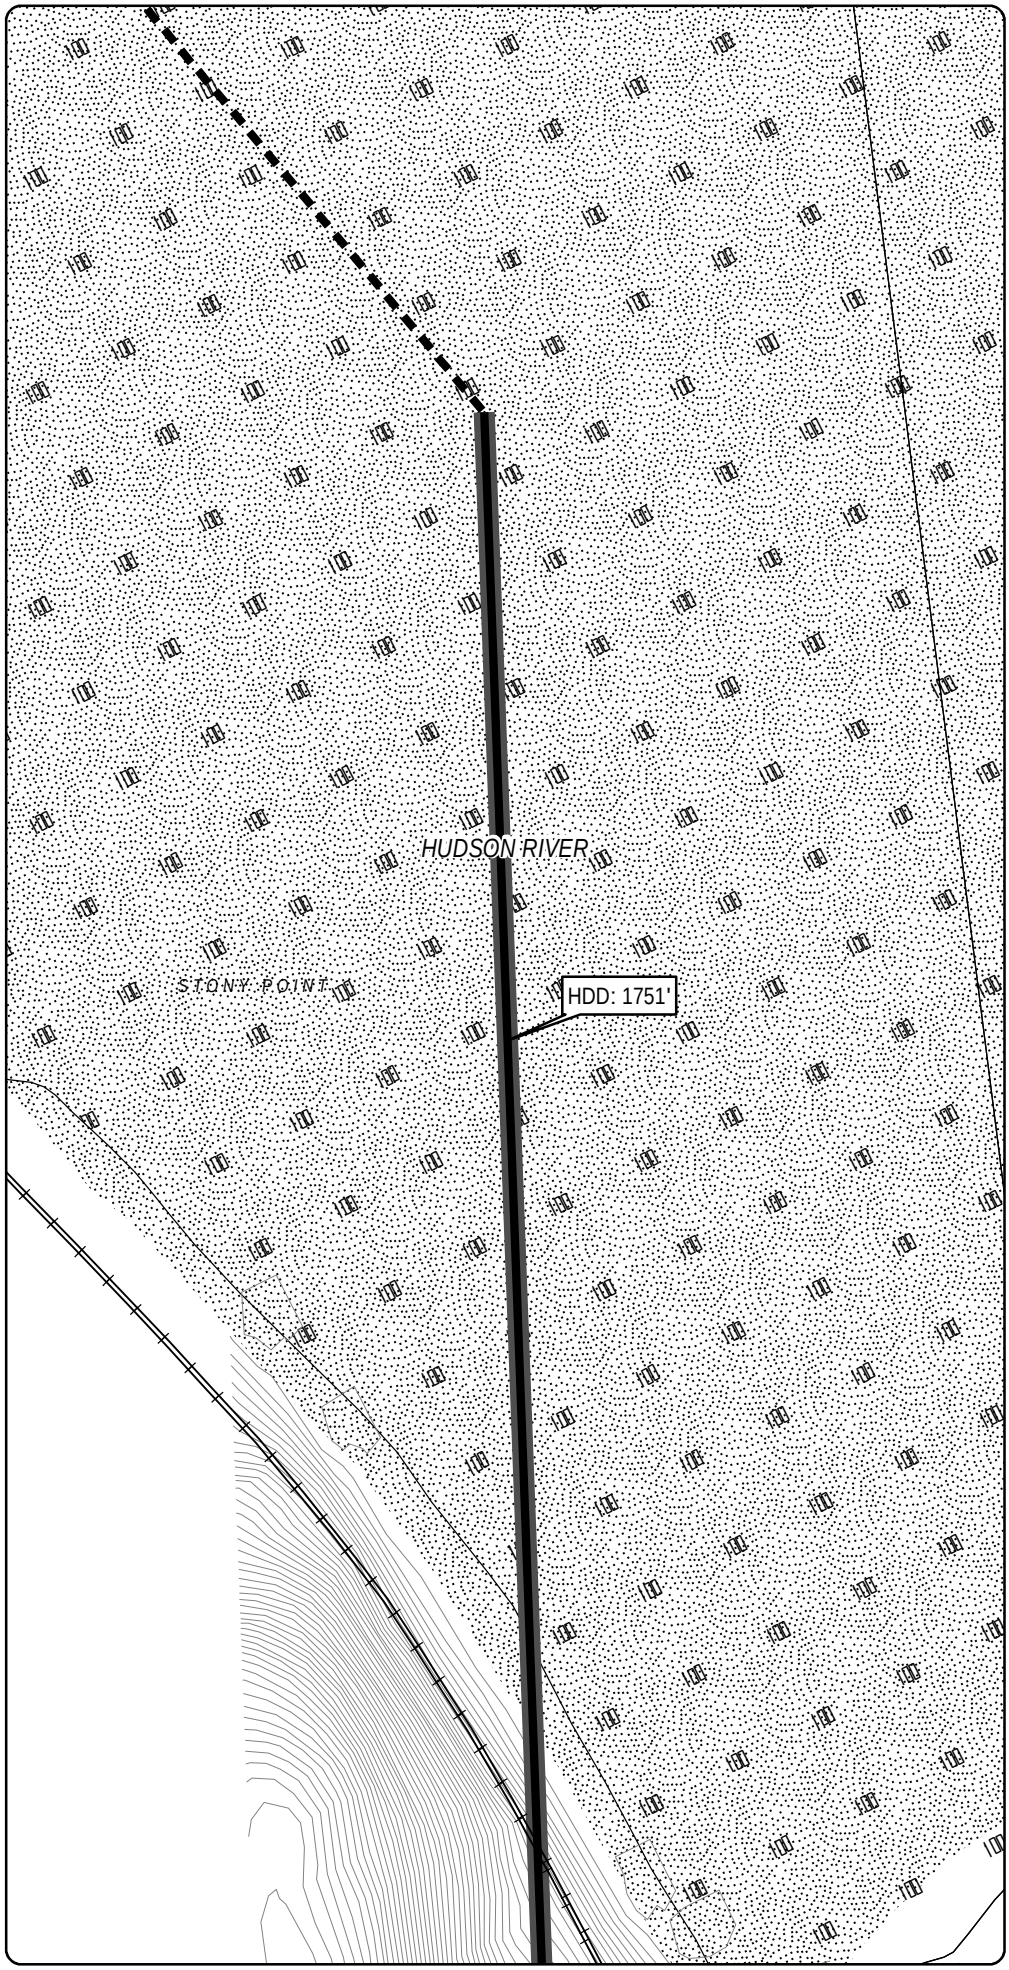

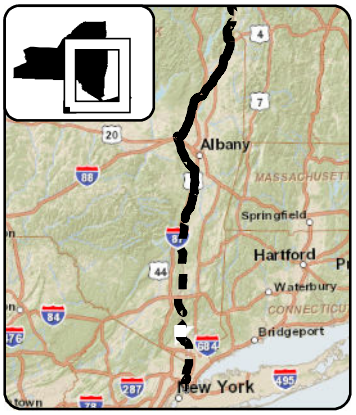

LEGEND

- CHPE Project Milepost
- Proposed CHPE Terrestrial Route HVDC
- Proposed CHPE Submarine Route HVDC
- Proposed CHPE Terrestrial Route HVAC
- Preliminary Construction Corridor
- Perennial Stream Top of Bank
- Intermittent Stream
- Ditch
- Wetland Delineation Line
- Wetland
- 100 Year Flood Zone
- 500 Year Flood Zone
- Hydrography
- Town Boundary
- County Boundary
- Proposed HDD Location
- Proposed Pipe Bridge Location
- Roads
- Rail Line
- Contour - 2'

N

0 100 200

Feet

Transmission Developers Inc.

Champlain Hudson Power Express Project

Champlain Hudson Power Express Inc.

Plan View Map

Terrestrial Route

Sheet 334 of 370


Prepared on 2/27/2012


by: HDR | DTA & TRC

R:\Projects\GIS_2009\168272_TDI_Hudson\MXD\USACE\Terrestrial_Route_8x11_usace_2012.mxd

DATA SOURCES: ESRI, NYSDOT, FEMA, NYDEC, NWI, TDI, TRC

Sheet 334

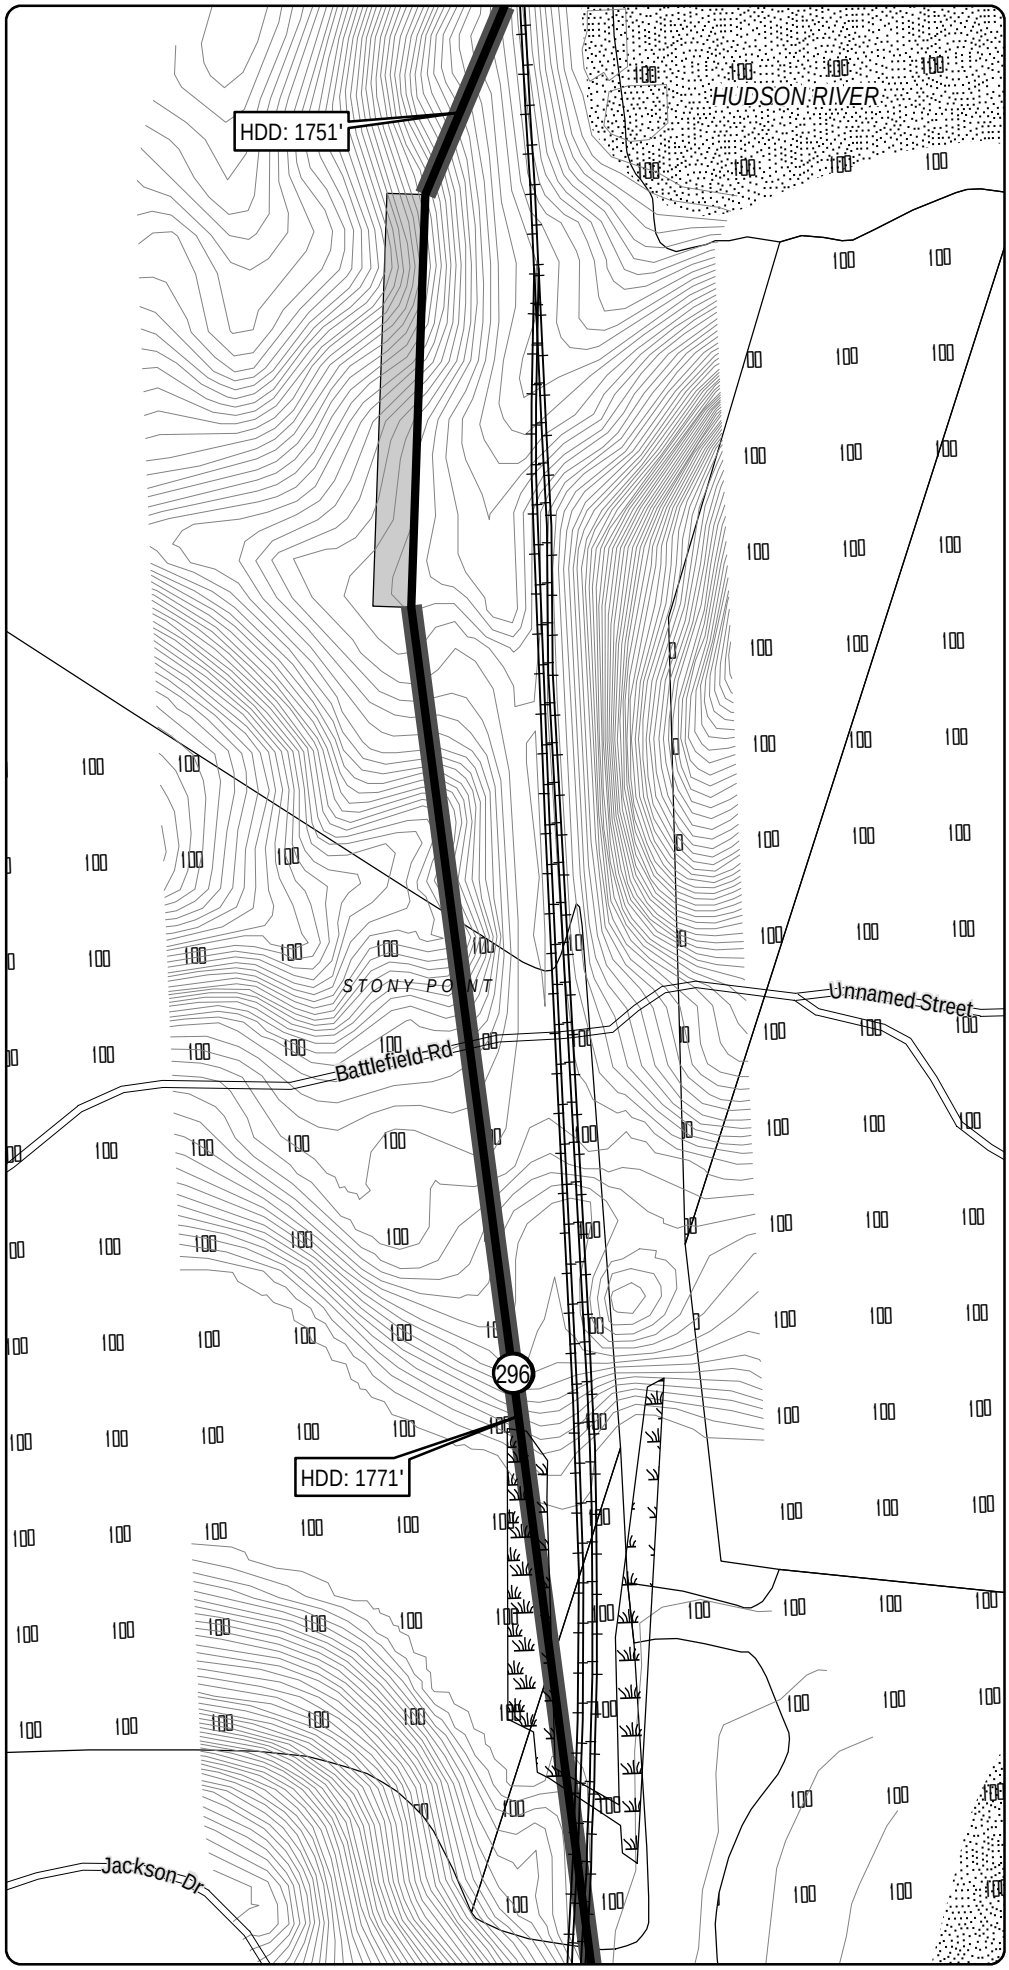

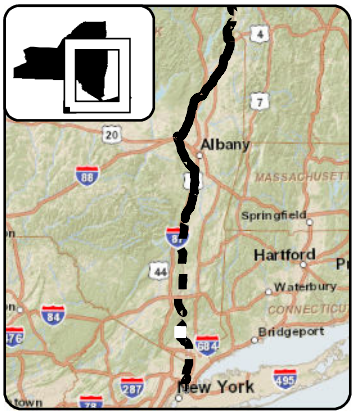

LEGEND

- CHPE Project Milepost
- Proposed CHPE Terrestrial Route HVDC
- Proposed CHPE Submarine Route HVDC
- Proposed CHPE Terrestrial Route HVAC
- Preliminary Construction Corridor
- Perennial Stream Top of Bank
- Intermittent Stream
- Ditch
- Wetland Delineation Line
- Wetland
- 100 Year Flood Zone
- 500 Year Flood Zone
- Hydrography
- Town Boundary
- County Boundary
- Proposed HDD Location
- Proposed Pipe Bridge Location
- Roads
- Rail Line
- Contour - 2'

N

0 100 200

Feet

Transmission Developers Inc.

Champlain Hudson Power Express Project

Champlain Hudson Power Express Inc.

Plan View Map

Terrestrial Route

Sheet 335 of 370

Prepared on 2/27/2012


by: HDR | TDI & TRC


DATA SOURCES: ESRI, NYSDOT, FEMA, NYDEC, NWI, TDI, TRC

Sheet 336

R:\Projects\GIS_2009\168272_TDI_Hudson\MXD\USACE\Terrestrial_Route_8x11_usace_2012.mxd

Sheet 335

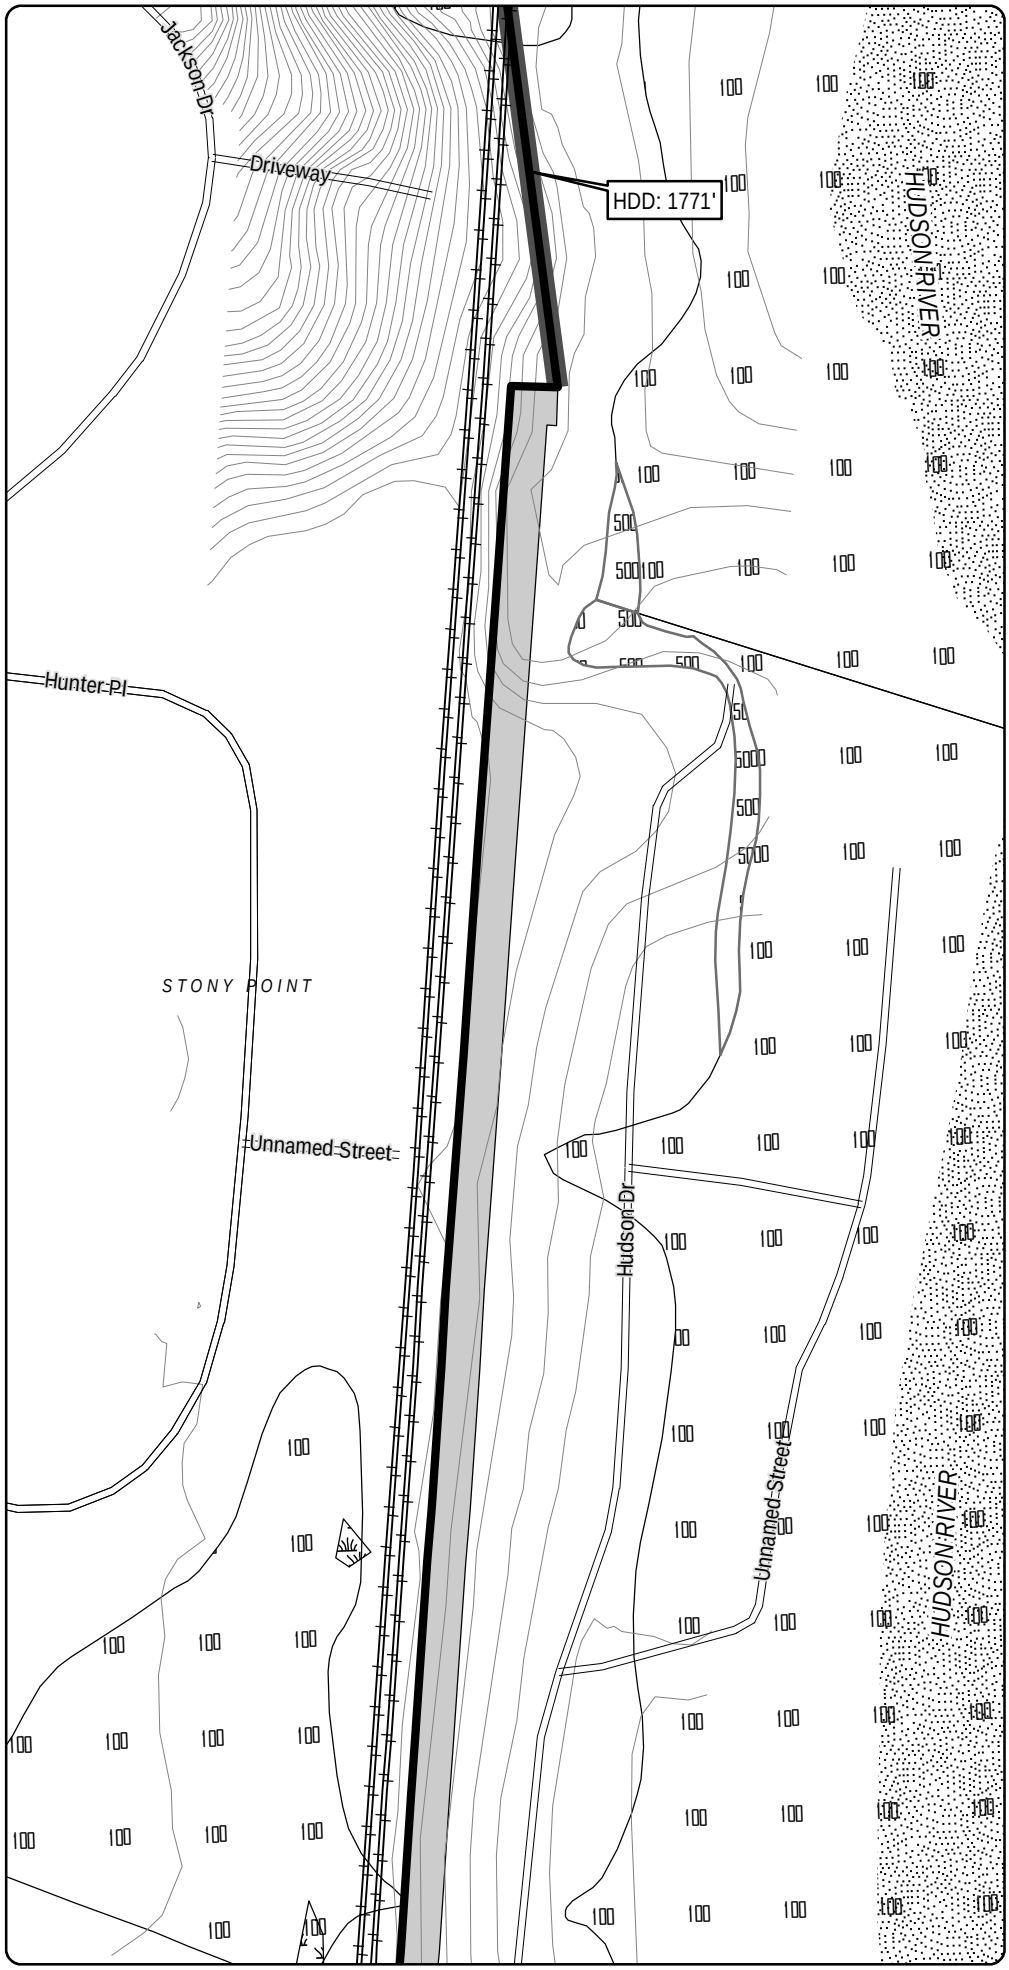

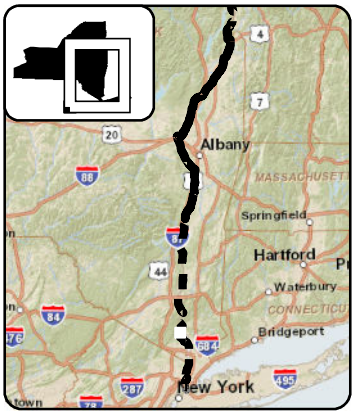

LEGEND

- CHPE Project Milepost
- Proposed CHPE Terrestrial Route HVDC
- Proposed CHPE Submarine Route HVDC
- Proposed CHPE Terrestrial Route HVAC
- Preliminary Construction Corridor
- Perennial Stream Top of Bank
- Intermittent Stream
- Ditch
- Wetland Delineation Line
- Wetland
- 100 Year Flood Zone
- 500 Year Flood Zone
- Hydrography
- Town Boundary
- County Boundary
- Proposed HDD Location
- Proposed Pipe Bridge Location
- Roads
- Rail Line
- Contour - 2'

N

0 100 200

Feet

Transmission Developers Inc.

Champlain Hudson Power Express Project

Champlain Hudson Power Express Inc.

Plan View Map

Terrestrial Route

Sheet 336 of 370


Prepared on 2/27/2012


by: HDR | TDI & TRC

DATA SOURCES: ESRI, NYSDOT, FEMA, NYDEC, NWI, TDI, TRC

Sheet 337

R:\Projects\GIS_2009\168272_TDI_Hudson\MXD\USACE\Terrestrial_Route_8x11_usace_2012.mxd

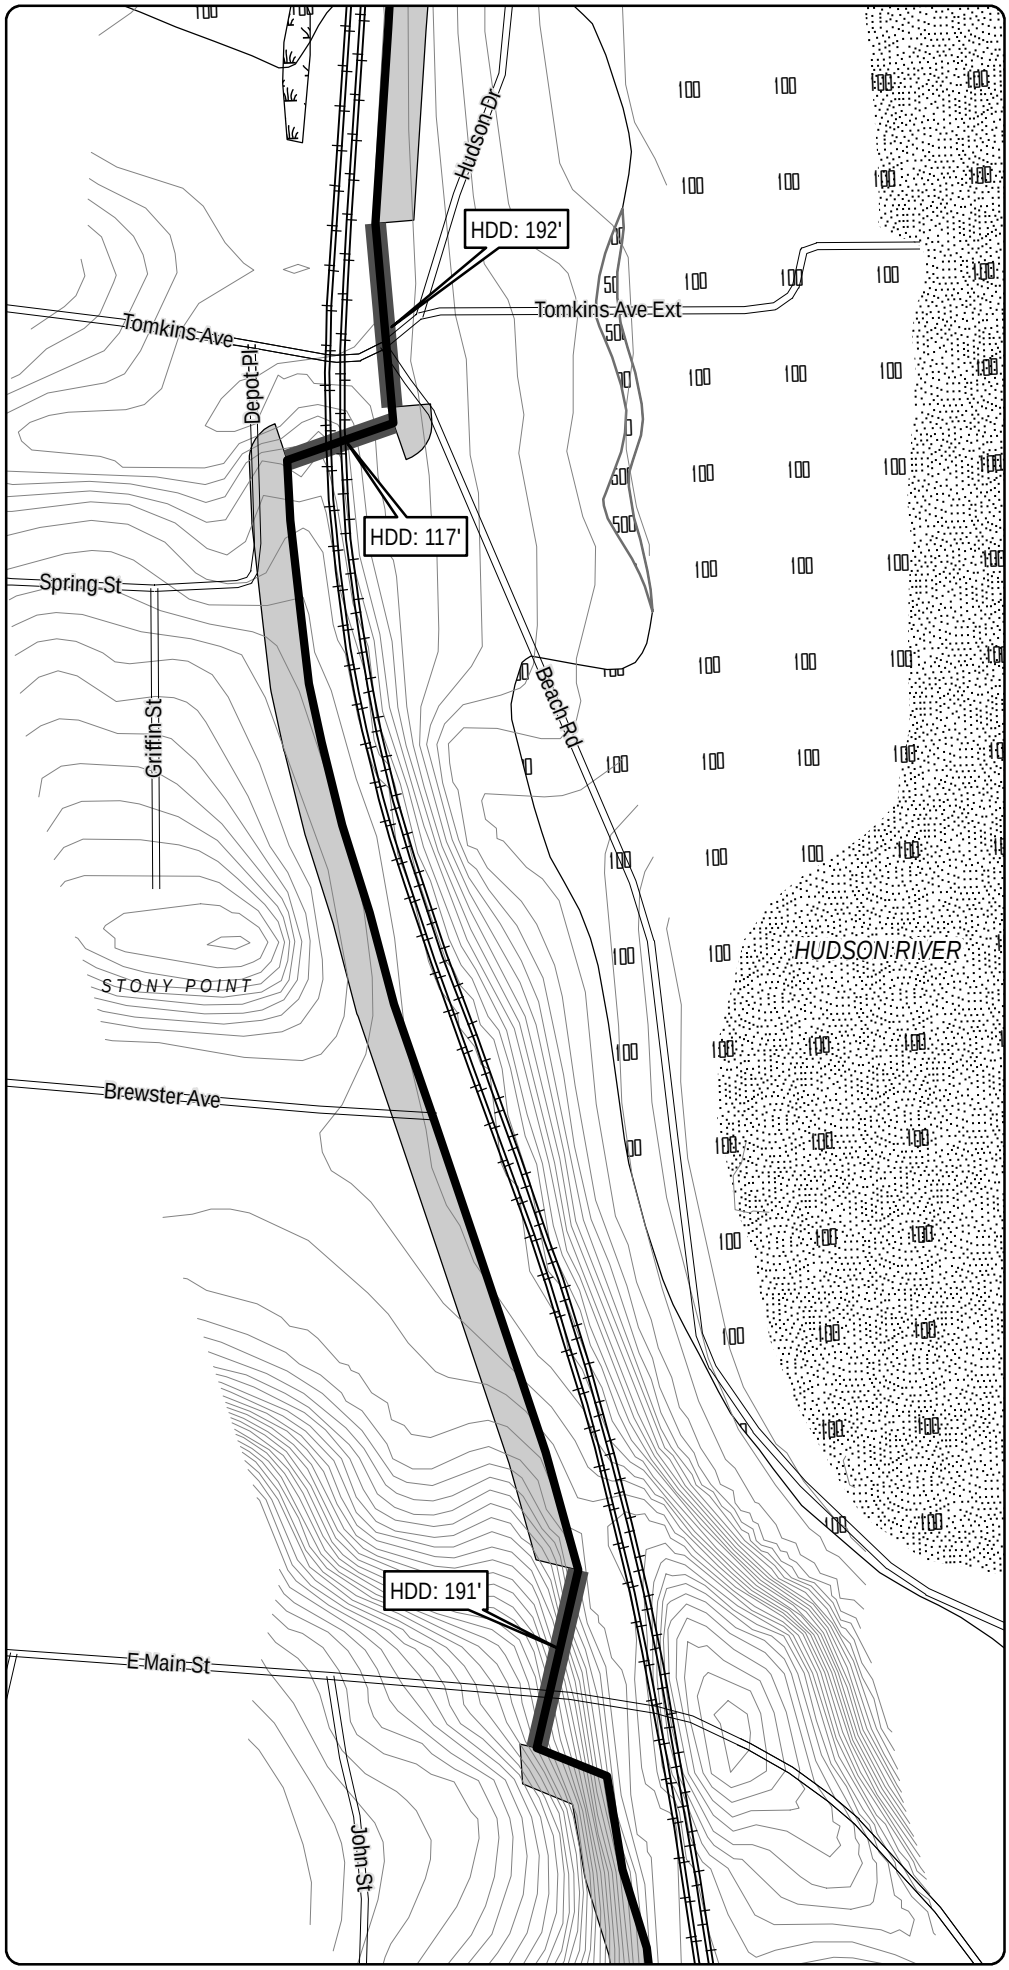

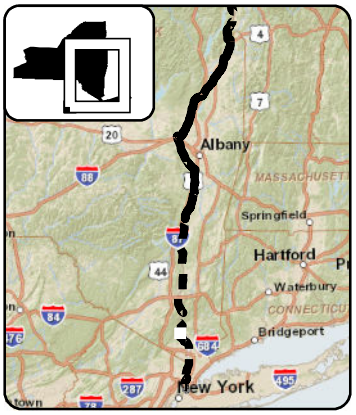

LEGEND

- CHPE Project Milepost
- Proposed CHPE Terrestrial Route HVDC
- Proposed CHPE Submarine Route HVDC
- Proposed CHPE Terrestrial Route HVAC
- Preliminary Construction Corridor
- Perennial Stream Top of Bank
- Intermittent Stream
- Ditch
- Wetland Delineation Line
- Wetland
- 100 Year Flood Zone
- 500 Year Flood Zone
- Hydrography
- Town Boundary
- County Boundary
- Proposed HDD Location
- Proposed Pipe Bridge Location
- Roads
- Rail Line
- Contour - 2'

N

0 100 200

Feet

Transmission Developers Inc.

Champlain Hudson Power Express Project

Champlain Hudson Power Express Inc.

Plan View Map

Terrestrial Route


Sheet 337 of 370


Prepared on 2/27/2012

by: HDR | DTA & TRC

R:\Projects\GIS_2009\168272_TDI_Hudson\MXD\USACE\Terrestrial_Route_8x11_usace_2012.mxd

DATA SOURCES: ESRI, NYSDOT, FEMA, NYDEC, NWI, TDI, TRC

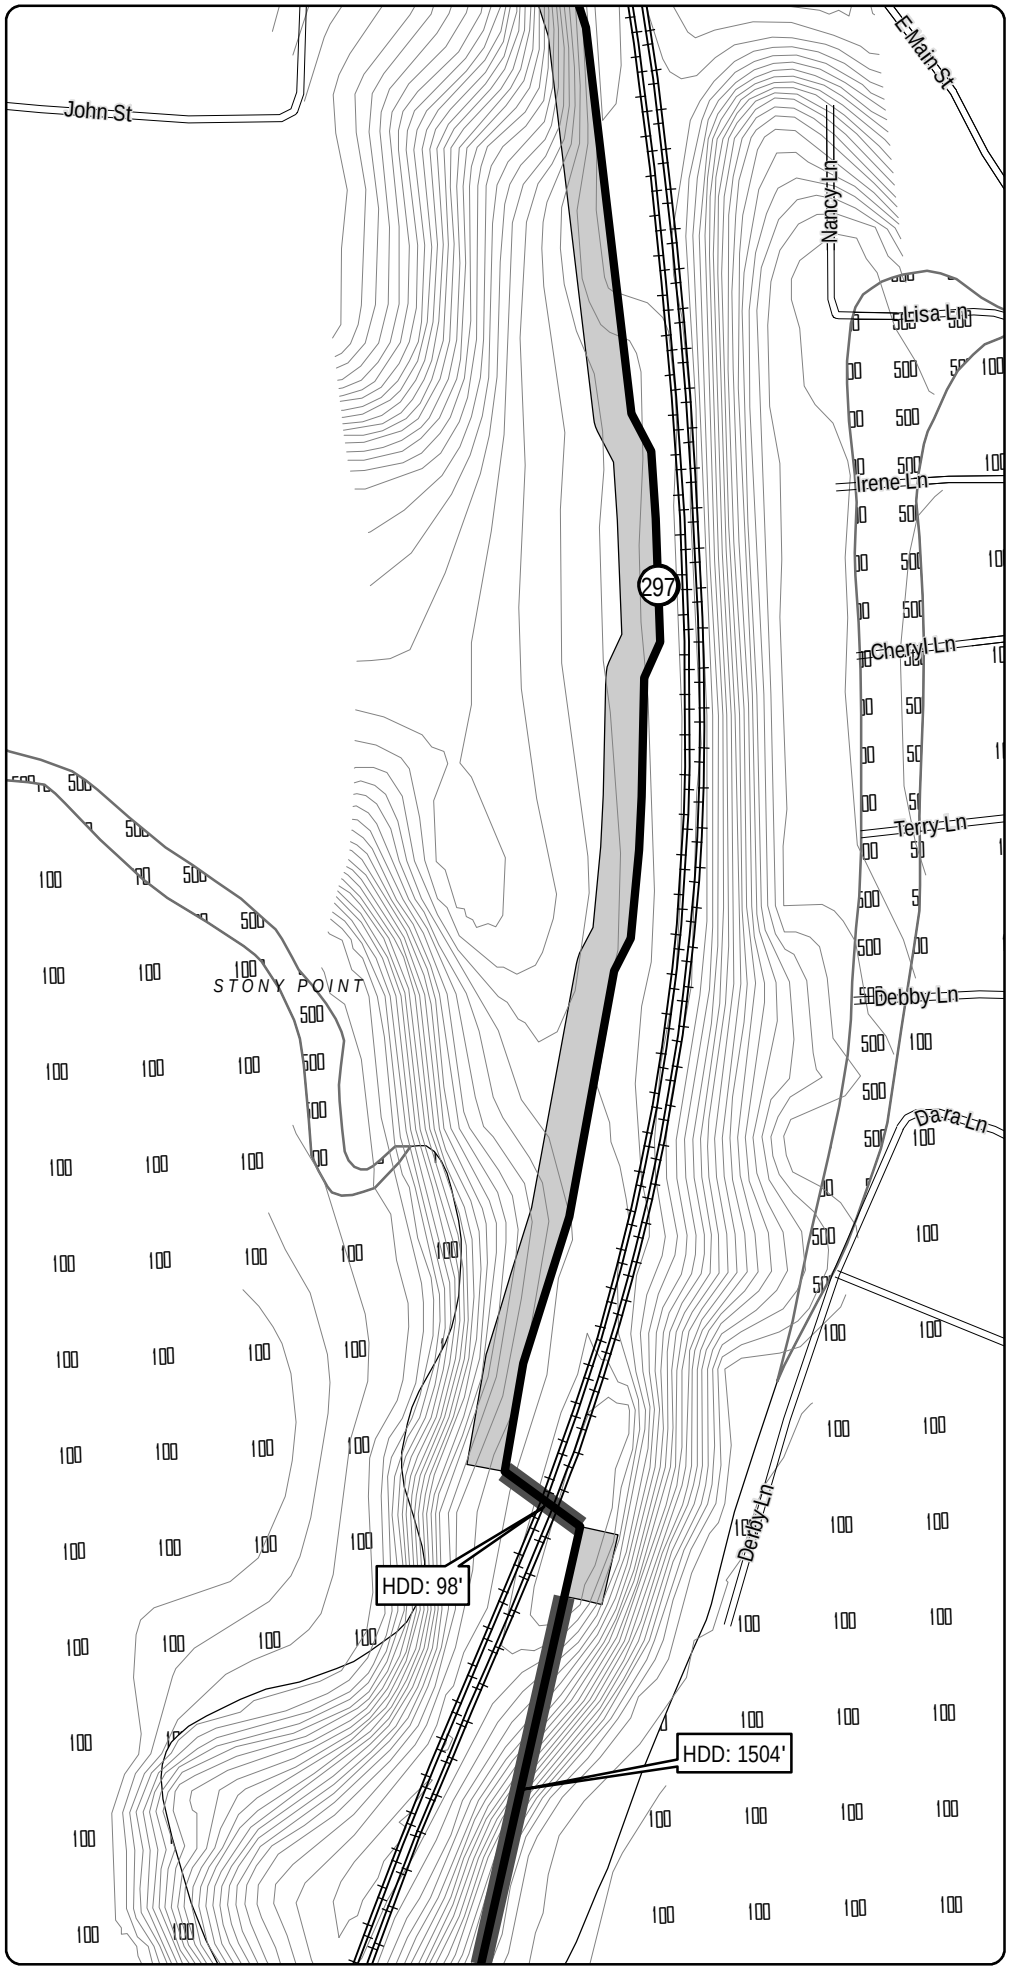

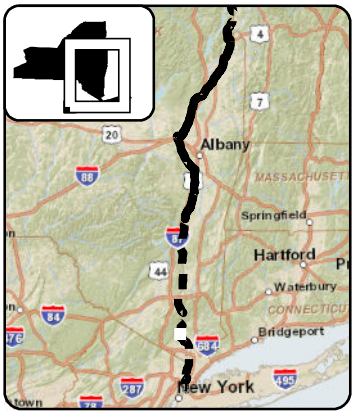

LEGEND

- CHPE Project Milepost
- Proposed CHPE Terrestrial Route HVDC
- Proposed CHPE Submarine Route HVDC
- Proposed CHPE Terrestrial Route HVAC
- Preliminary Construction Corridor
- Perennial Stream Top of Bank
- Intermittent Stream
- Ditch
- Wetland Delineation Line
- Wetland
- 100 Year Flood Zone
- 500 Year Flood Zone
- Hydrography
- Town Boundary
- County Boundary
- Proposed HDD Location
- Proposed Pipe Bridge Location
- Roads
- Rail Line
- Contour - 2'

N

0 100 200

Feet

Transmission Developers Inc.

Champlain Hudson Power Express Project

Champlain Hudson Power Express Inc.

Plan View Map

Terrestrial Route


Sheet 338 of 370


Prepared on 2/27/2012

by: HDR | TDI & TRC

DATA SOURCES: ESRI, NYSDOT, FEMA, NYDEC, NWI, TDI, TRC

R:\Projects\GIS_2009\168272_TDI_Hudson\MXD\USACE\Terrestrial_Route_8x11_usace_2012.mxd

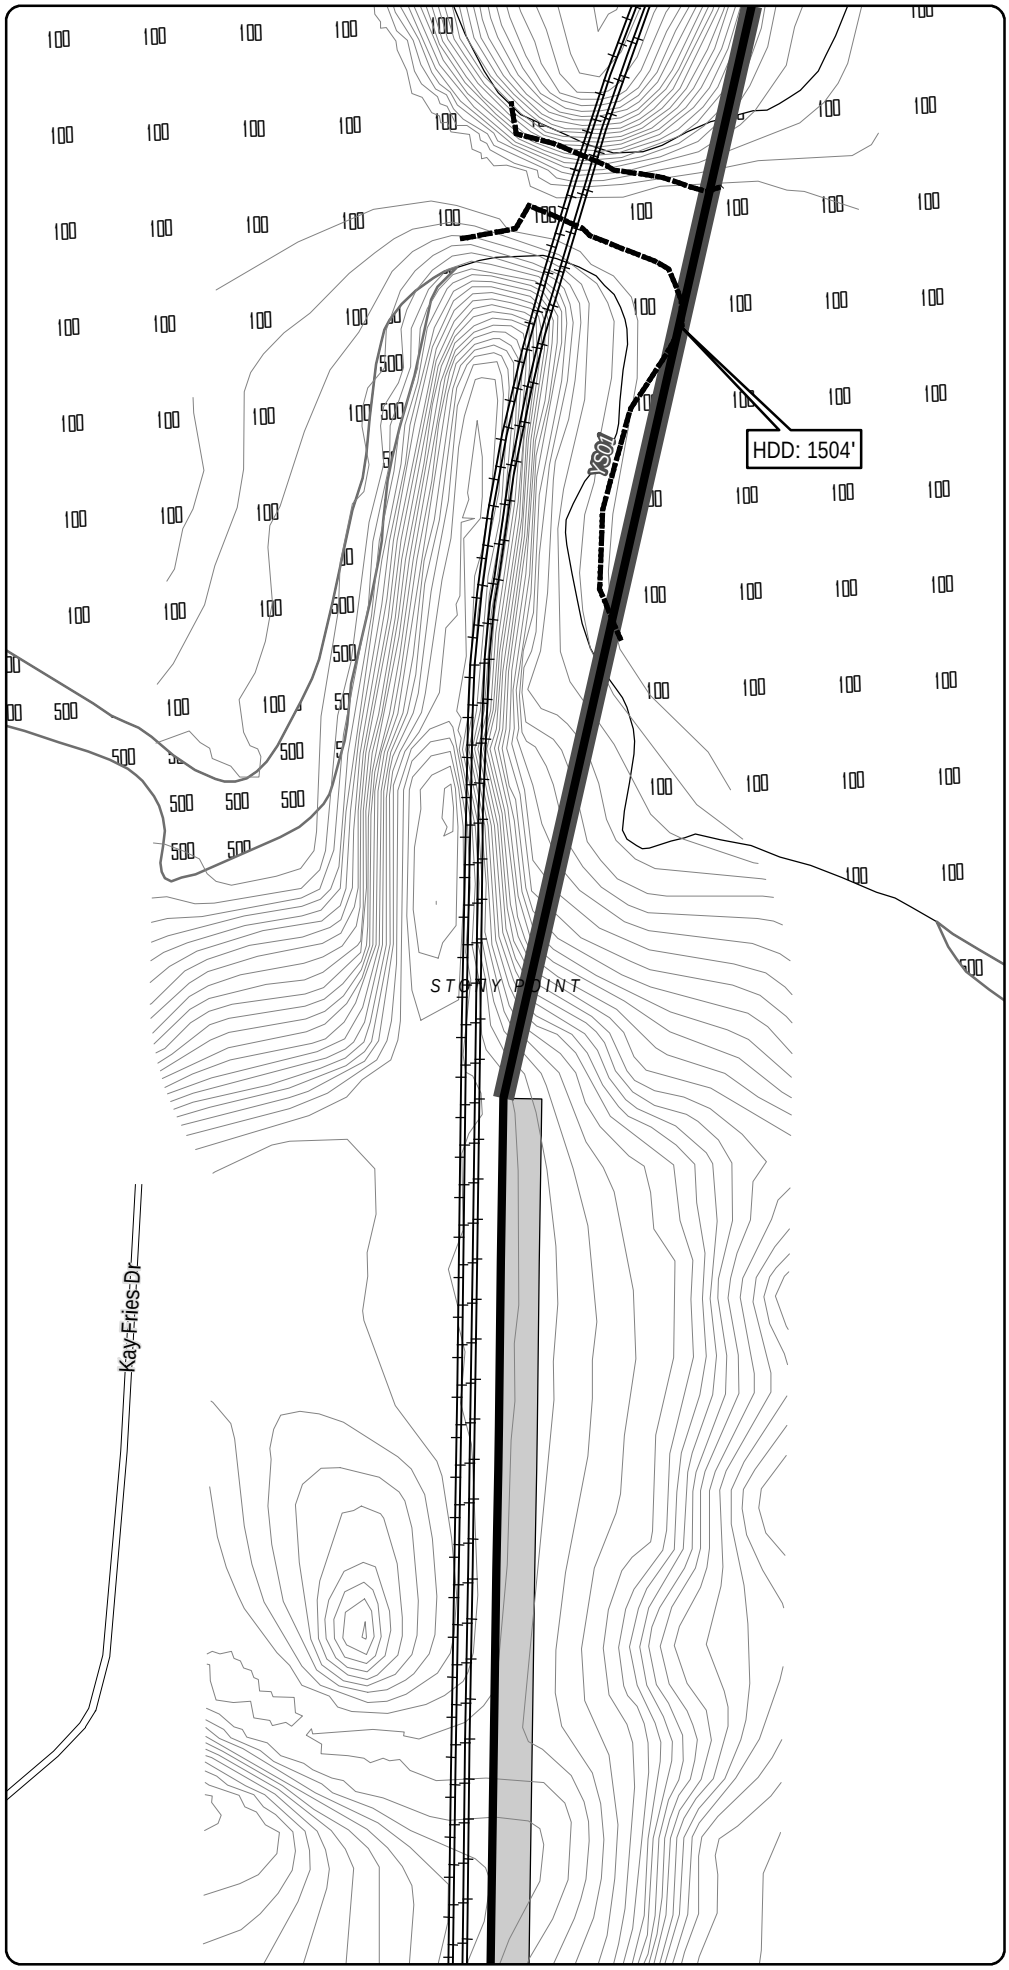

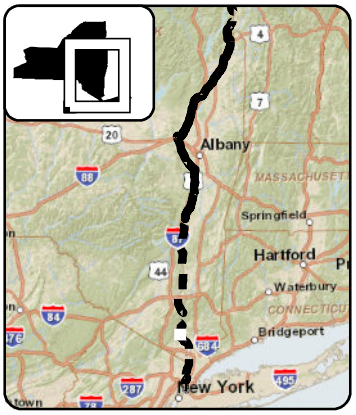

LEGEND

- CHPE Project Milepost
- Proposed CHPE Terrestrial Route HVDC
- Proposed CHPE Submarine Route HVDC
- Proposed CHPE Terrestrial Route HVAC
- Preliminary Construction Corridor
- Perennial Stream Top of Bank
- Intermittent Stream
- Ditch
- Wetland Delineation Line
- Wetland
- 100 Year Flood Zone
- 500 Year Flood Zone
- Hydrography
- Town Boundary
- County Boundary
- Proposed HDD Location
- Proposed Pipe Bridge Location
- Roads
- Rail Line
- Contour - 2'

N

0 100 200

Feet

Transmission Developers Inc.

Champlain Hudson Power Express Project

Champlain Hudson Power Express Inc.

Plan View Map

Terrestrial Route

Sheet 339 of 370


Prepared on 2/27/2012


by: HDR | TDI & TRC

DATA SOURCES: ESRI, NYSDOT, FEMA, NYDEC, NWI, TDI, TRC

R:\Projects\GIS_2009\168272_TDI_Hudson\MXD\USACE\Terrestrial_Route_8x11_usace_2012.mxd

Sheet 339

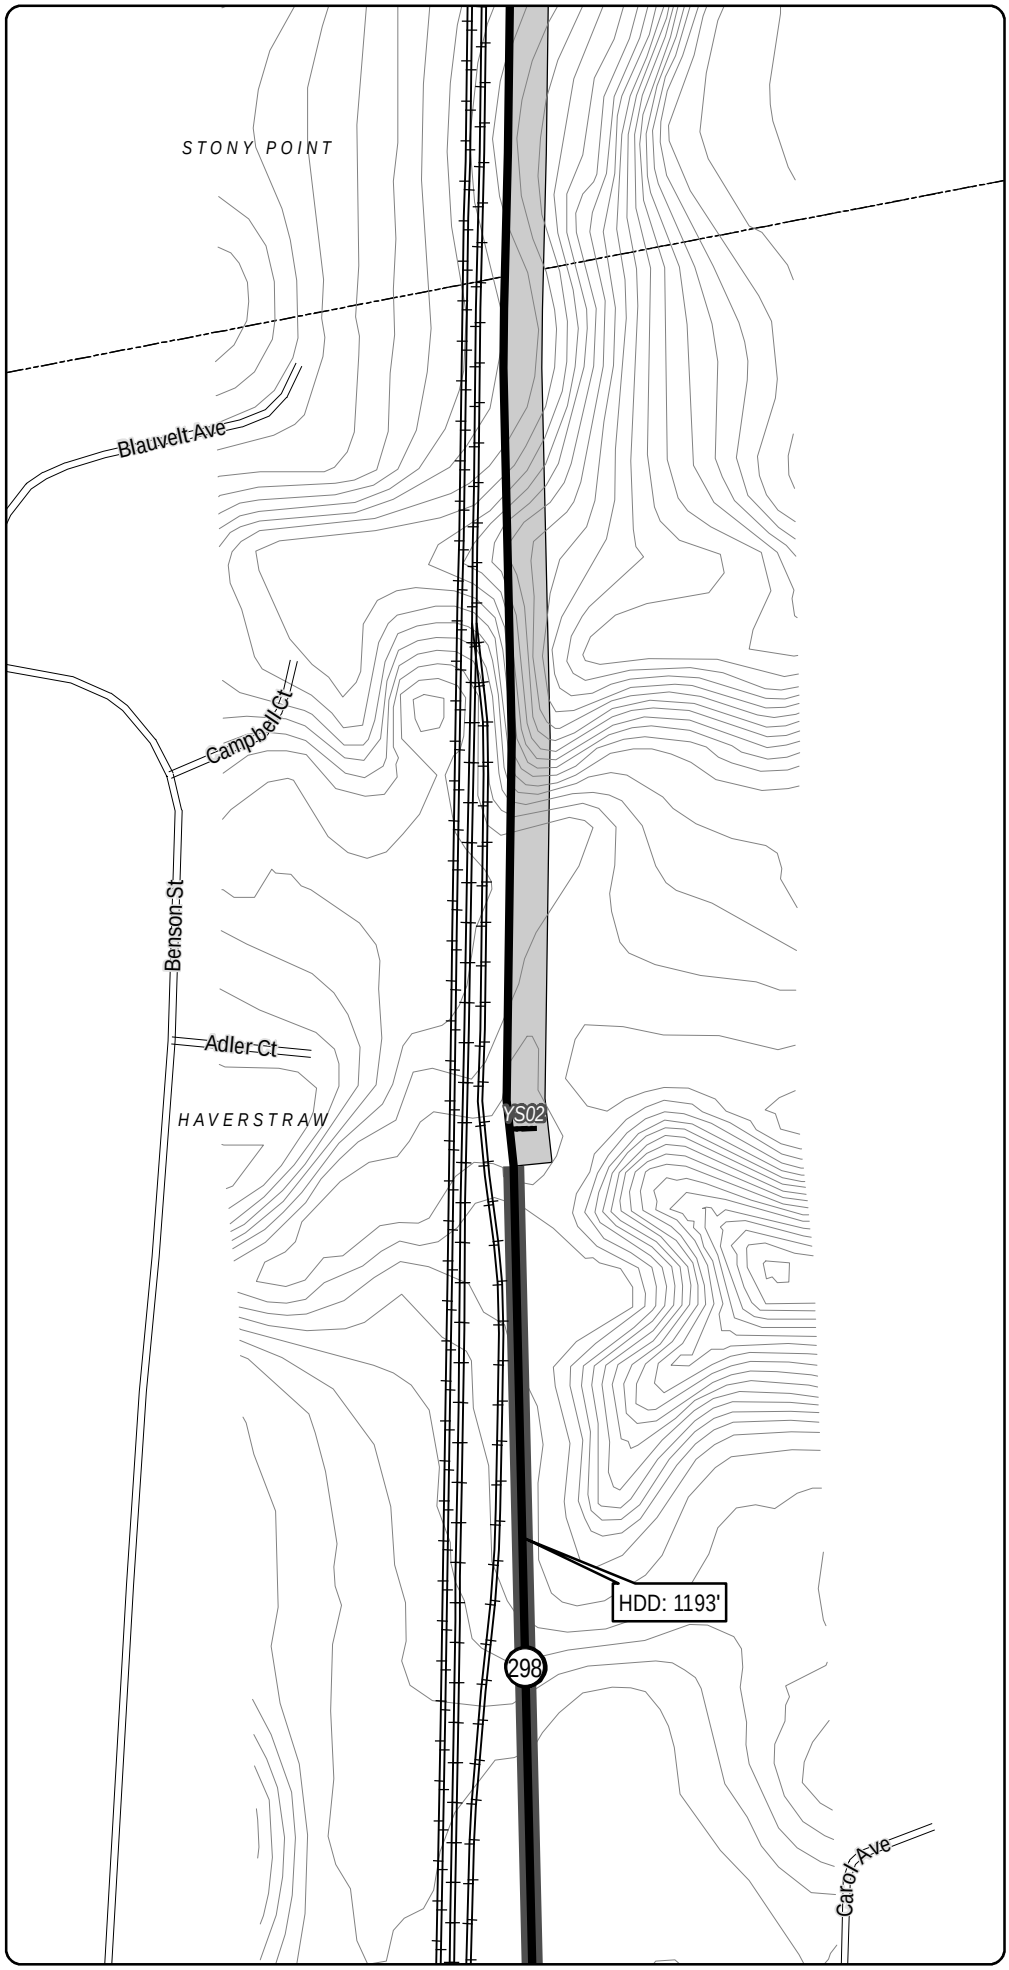

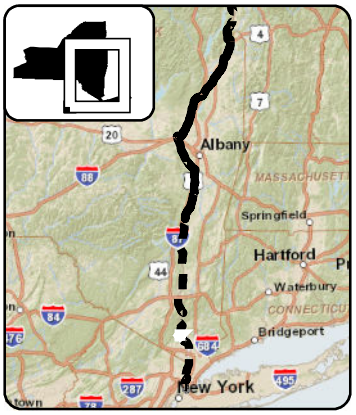

LEGEND

- CHPE Project Milepost
- Proposed CHPE Terrestrial Route HVDC
- Proposed CHPE Submarine Route HVDC
- Proposed CHPE Terrestrial Route HVAC
- Preliminary Construction Corridor
- Perennial Stream Top of Bank
- Intermittent Stream
- Ditch
- Wetland Delineation Line
- Wetland
- 100 Year Flood Zone
- 500 Year Flood Zone
- Hydrography
- Town Boundary
- County Boundary
- Proposed HDD Location
- Proposed Pipe Bridge Location
- Roads
- Rail Line
- Contour - 2'

N

0 100 200

Feet

Transmission Developers Inc.

Champlain Hudson Power Express Project

Champlain Hudson Power Express Inc.

Plan View Map

Terrestrial Route

Sheet 340 of 370

Prepared on 2/27/2012


by: HDR | TDI & TRC


DATA SOURCES: ESRI, NYSDOT, FEMA, NYDEC, NWI, TDI, TRC

Sheet 341

R:\Projects\GIS_2009\168272_TDI_Hudson\MXD\USACE\Terrestrial_Route_8x11_usace_2012.mxd

Sheet 340

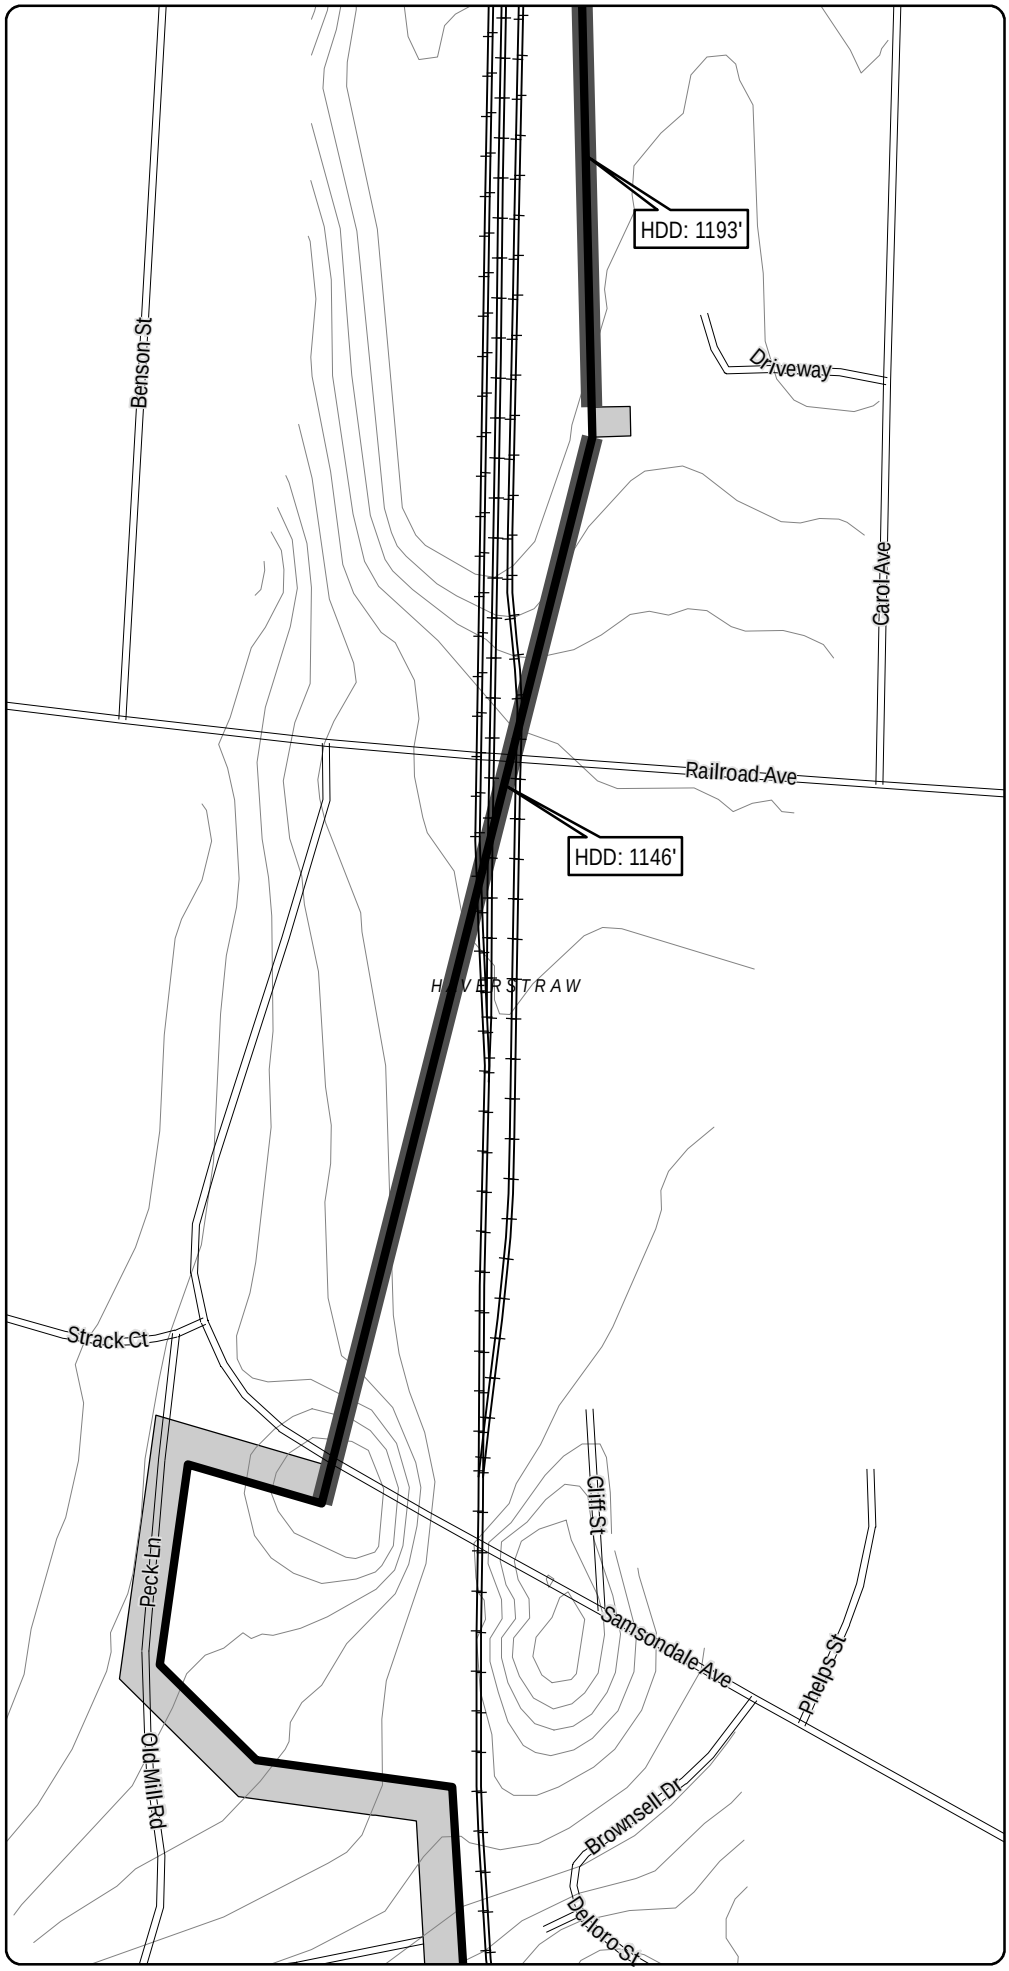

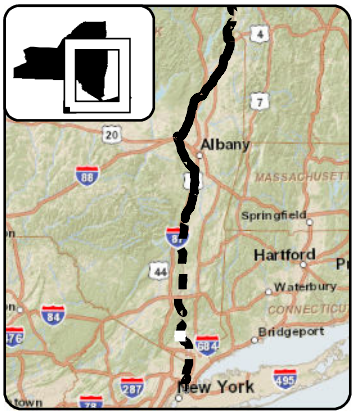

LEGEND

- 1 CHPE Project Milepost
- Proposed CHPE Terrestrial Route HVDC
- Proposed CHPE Submarine Route HVDC
- Proposed CHPE Terrestrial Route HVAC
- Preliminary Construction Corridor
- Perennial Stream Top of Bank
- Intermittent Stream
- Ditch
- Wetland Delineation Line
- Wetland
- 100 Year Flood Zone
- 500 Year Flood Zone
- Hydrography
- Town Boundary
- County Boundary
- Proposed HDD Location
- Proposed Pipe Bridge Location
- Roads
- Rail Line
- Contour - 2'

N

0 100 200

Feet

Transmission Developers Inc.

Champlain Hudson Power Express Project

Champlain Hudson Power Express Inc.

Plan View Map

Terrestrial Route

Sheet 341 of 370


Prepared on 2/27/2012


by: HDR | DTA & TRC

DATA SOURCES: ESRI, NYSDOT, FEMA, NYDEC, NWI, TDI, TRC

Sheet 342

R:\Projects\GIS_2009\168272_TDI_Hudson\MXD\USACE\Terrestrial_Route_8x11_usace_2012.mxd

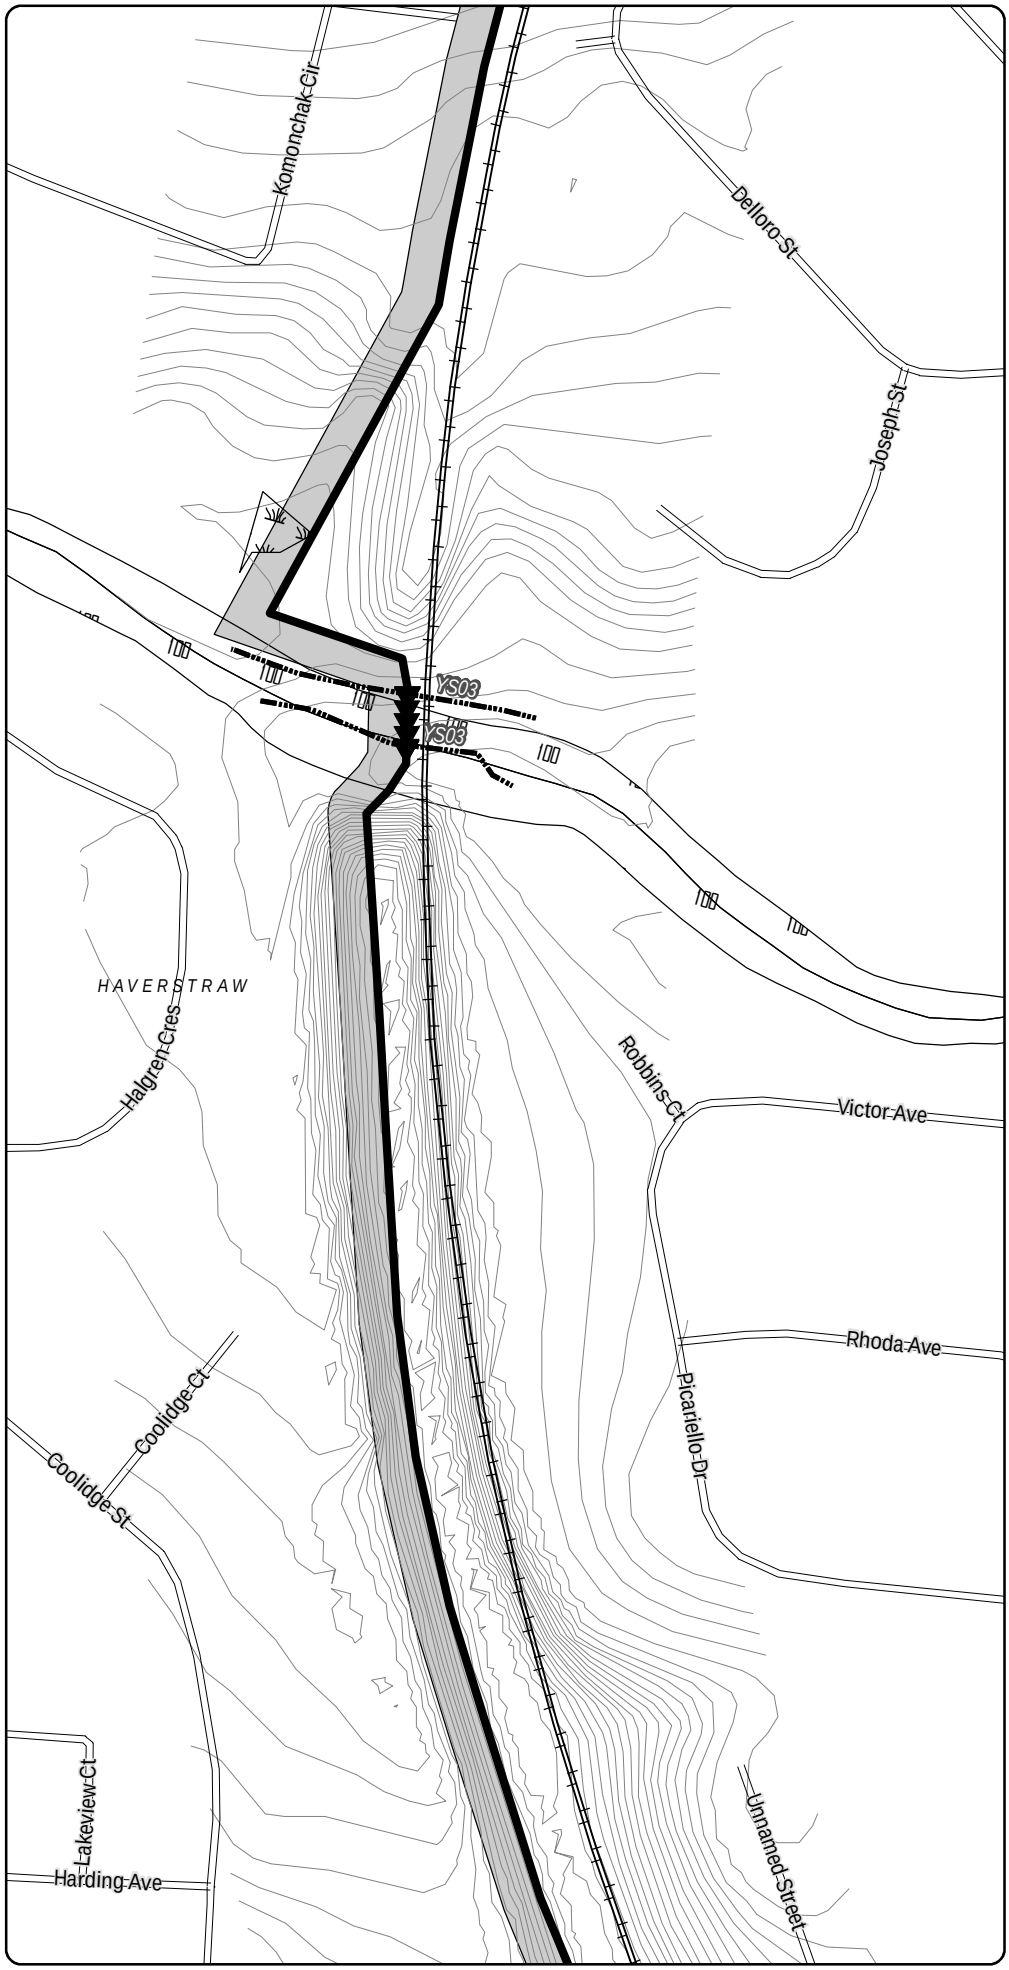

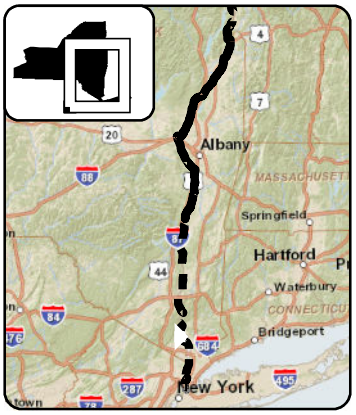

LEGEND

- CHPE Project Milepost
- Proposed CHPE Terrestrial Route HVDC
- Proposed CHPE Submarine Route HVDC
- Proposed CHPE Terrestrial Route HVAC
- Preliminary Construction Corridor
- Perennial Stream Top of Bank
- Intermittent Stream
- Ditch
- Wetland Delineation Line
- Wetland
- 100 Year Flood Zone
- 500 Year Flood Zone
- Hydrography
- Town Boundary
- County Boundary
- Proposed HDD Location
- Proposed Pipe Bridge Location
- Roads
- Rail Line
- Contour - 2'

N

0 100 200

Feet

Transmission Developers Inc.

Champlain Hudson Power Express Project

Champlain Hudson Power Express Inc.

Plan View Map

Terrestrial Route


Sheet 342 of 370


Prepared on 2/27/2012

by: HDR | TDI & TRC

DATA SOURCES: ESRI, NYSDOT, FEMA, NYDEC, NWI, TDI, TRC

R:\Projects\GIS_2009\168272_TDI_Hudson\MXD\USACE\Terrestrial_Route_8x11_usace_2012.mxd

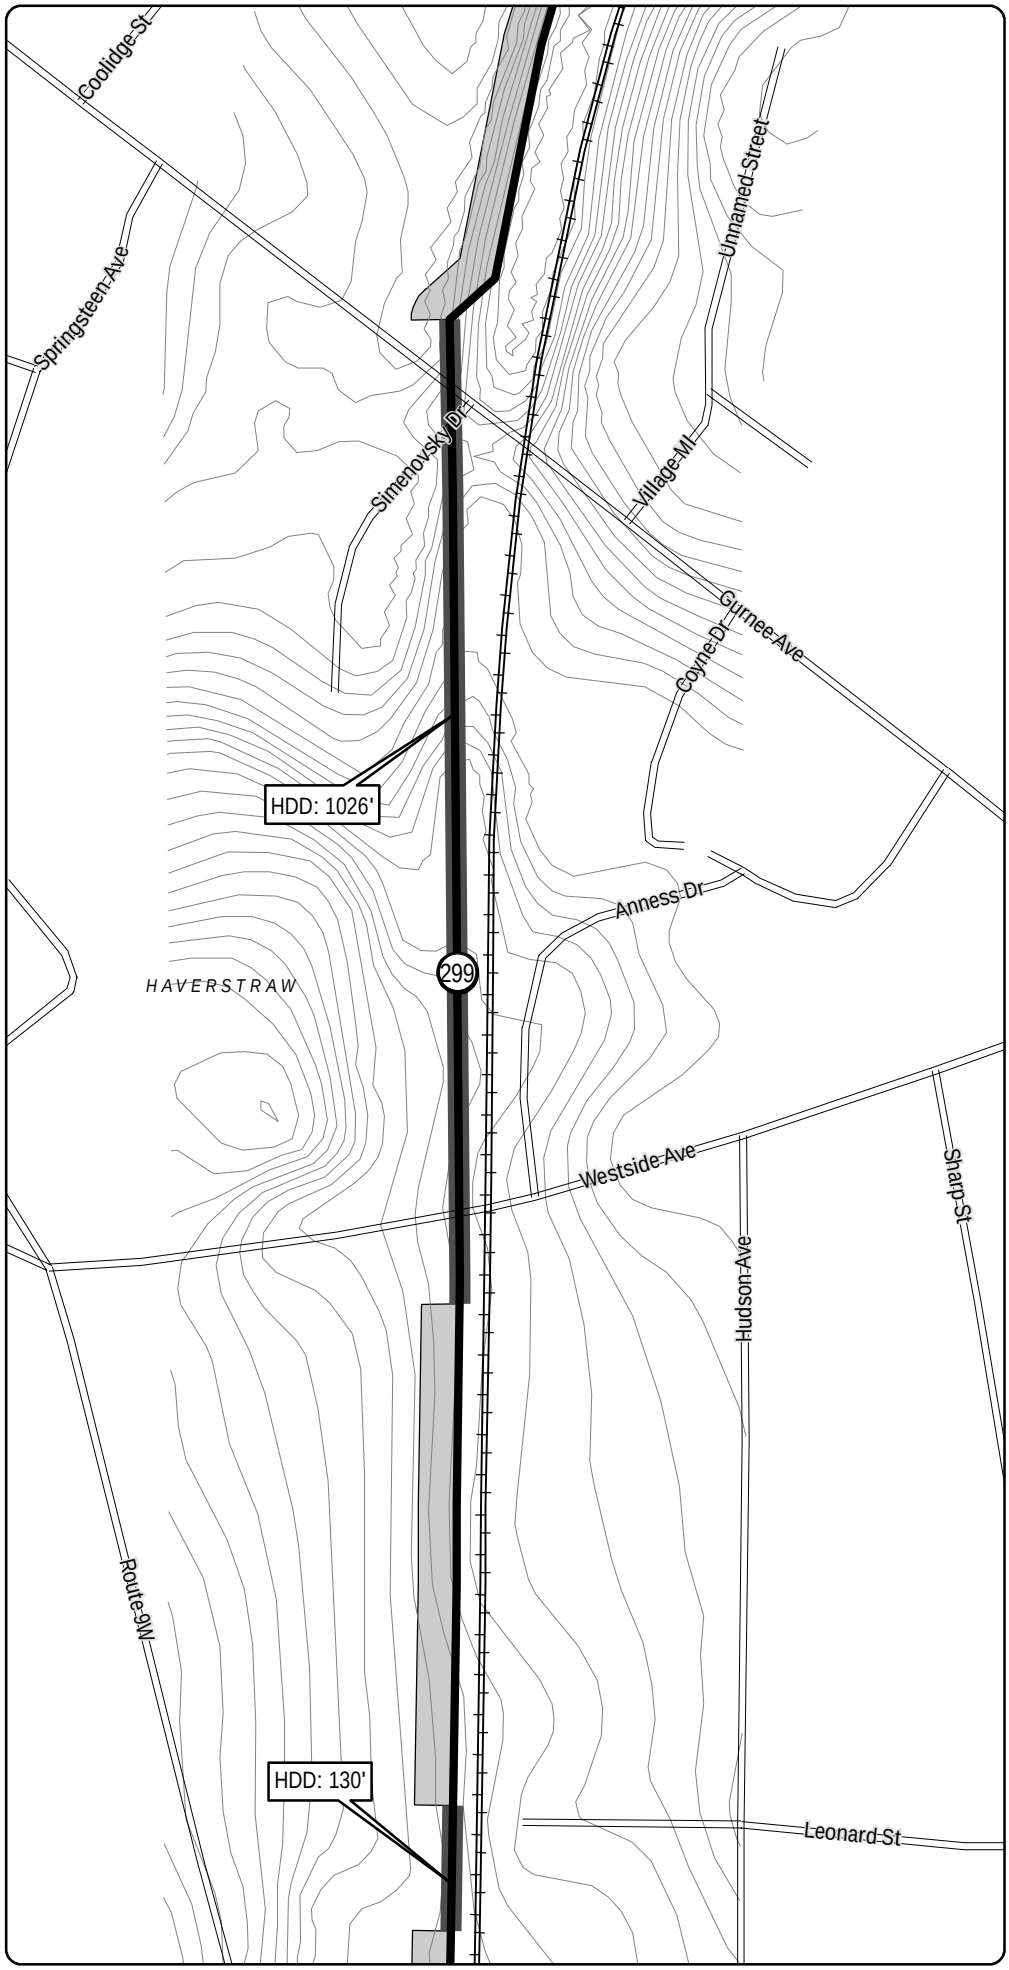

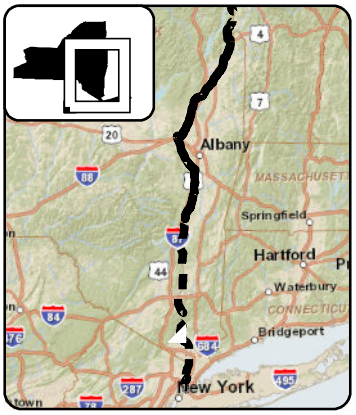

LEGEND

- CHPE Project Milepost
- Proposed CHPE Terrestrial Route HVDC
- Proposed CHPE Submarine Route HVDC
- Proposed CHPE Terrestrial Route HVAC
- Preliminary Construction Corridor
- Perennial Stream Top of Bank
- Intermittent Stream
- Ditch
- Wetland Delineation Line
- Wetland
- 100 Year Flood Zone
- 500 Year Flood Zone
- Hydrography
- Town Boundary
- County Boundary
- Proposed HDD Location
- Proposed Pipe Bridge Location
- Roads
- Rail Line
- Contour - 2'

N

0 100 200

Feet

Transmission Developers Inc.

Champlain Hudson Power Express Project

Champlain Hudson Power Express Inc.

Plan View Map

Terrestrial Route

Sheet 343 of 370


Prepared on 2/27/2012


by: HDR | DTA & TRC

DATA SOURCES: ESRI, NYSDOT, FEMA, NYDEC, NWI, TDI, TRC

R:\Projects\GIS_2009\168272_TDI_Hudson\MXD\USACE\Terrestrial_Route_8x11_usace_2012.mxd

Sheet 343

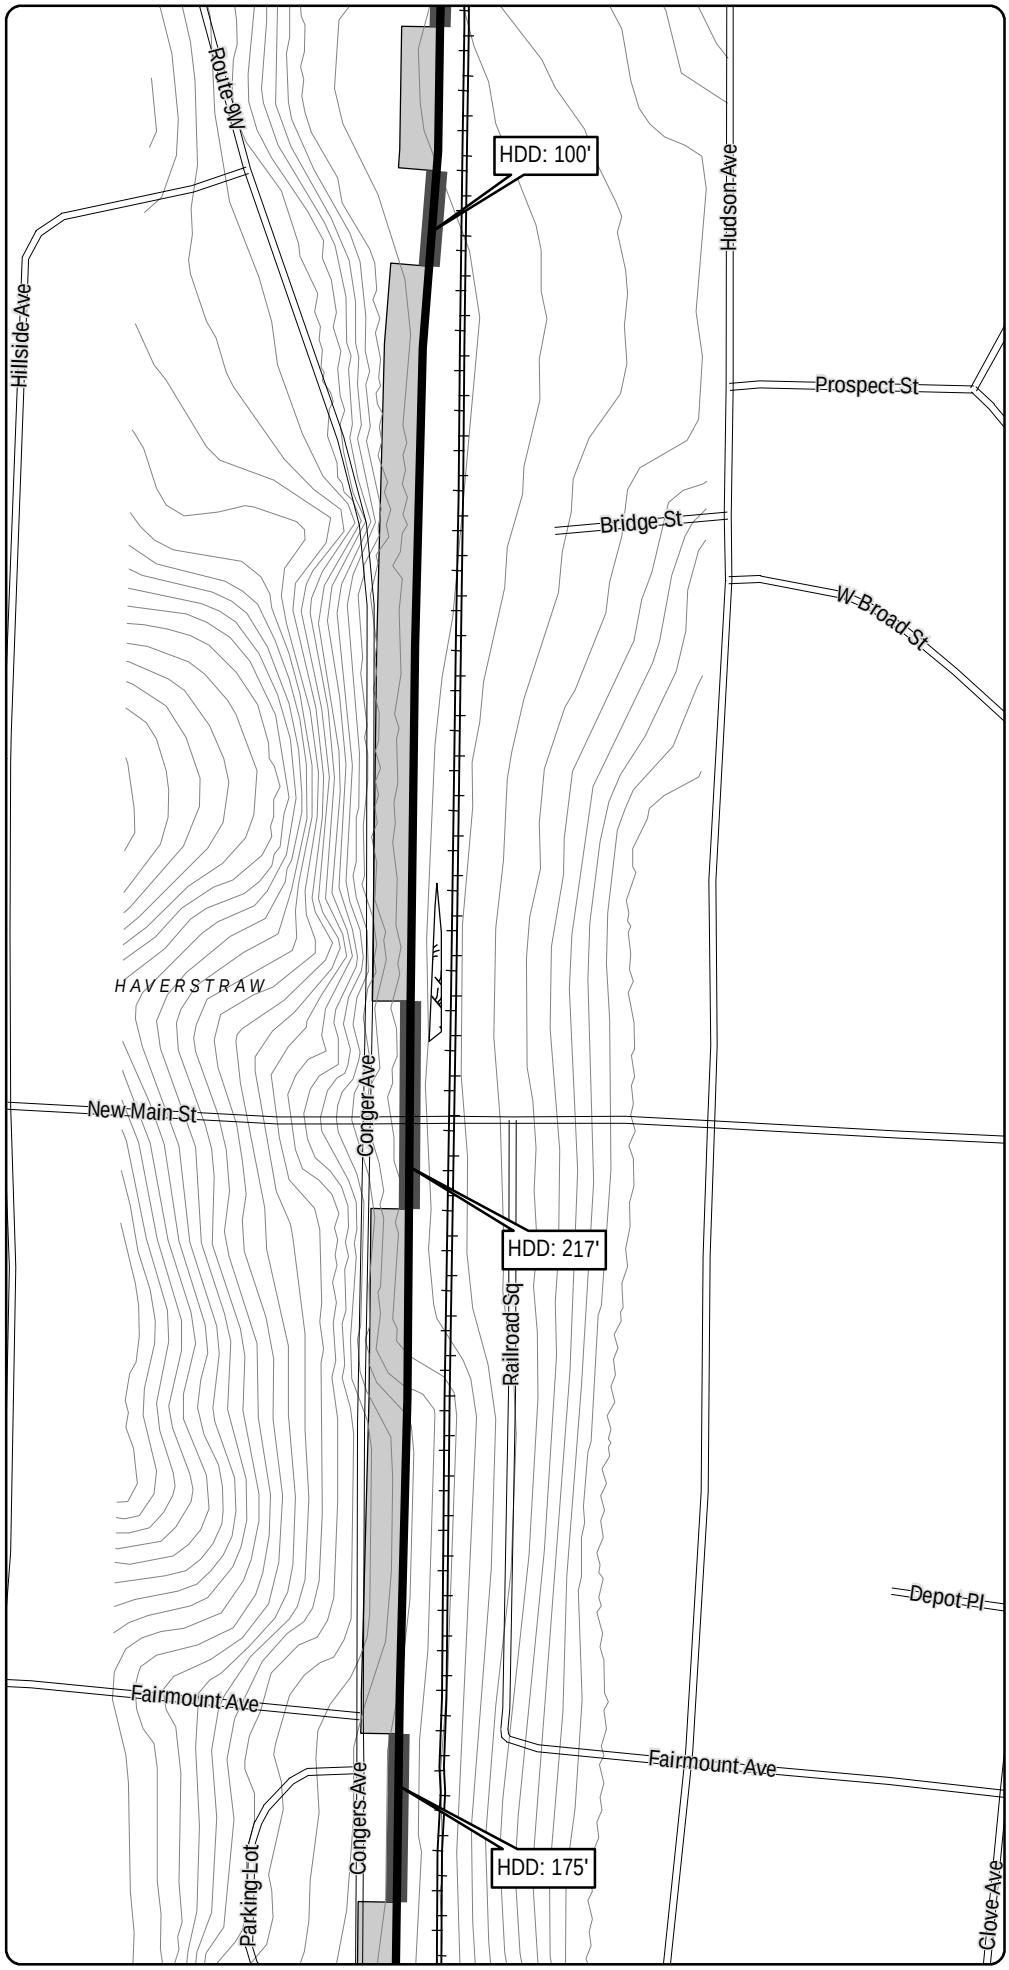

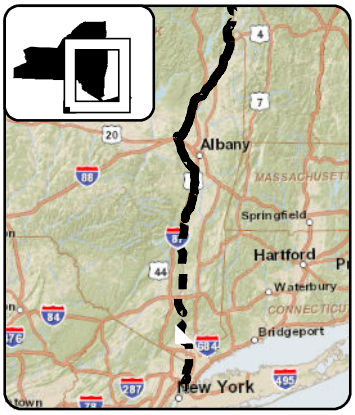

LEGEND

- CHPE Project Milepost
- Proposed CHPE Terrestrial Route HVDC
- Proposed CHPE Submarine Route HVDC
- Proposed CHPE Terrestrial Route HVAC
- Preliminary Construction Corridor
- Perennial Stream Top of Bank
- Intermittent Stream
- Ditch
- Wetland Delineation Line
- Wetland
- 100 Year Flood Zone
- 500 Year Flood Zone
- Hydrography
- Town Boundary
- County Boundary
- Proposed HDD Location
- Proposed Pipe Bridge Location
- Roads
- Rail Line
- Contour - 2'

0 100 200

Feet

Transmission Developers Inc.

Champlain Hudson Power Express Project

Champlain Hudson Power Express Inc.

Plan View Map

Terrestrial Route

Sheet 344 of 370


Prepared on 2/27/2012


by: HDR & TRC

DATA SOURCES: ESRI, NYSDOT, FEMA, NYDEC, NWI, TDI, TRC

Sheet 345

R:\Projects\GIS_2009\168272_TDI_Hudson\MXD\USACE\Terrestrial_Route_8x11_usace_2012.mxd

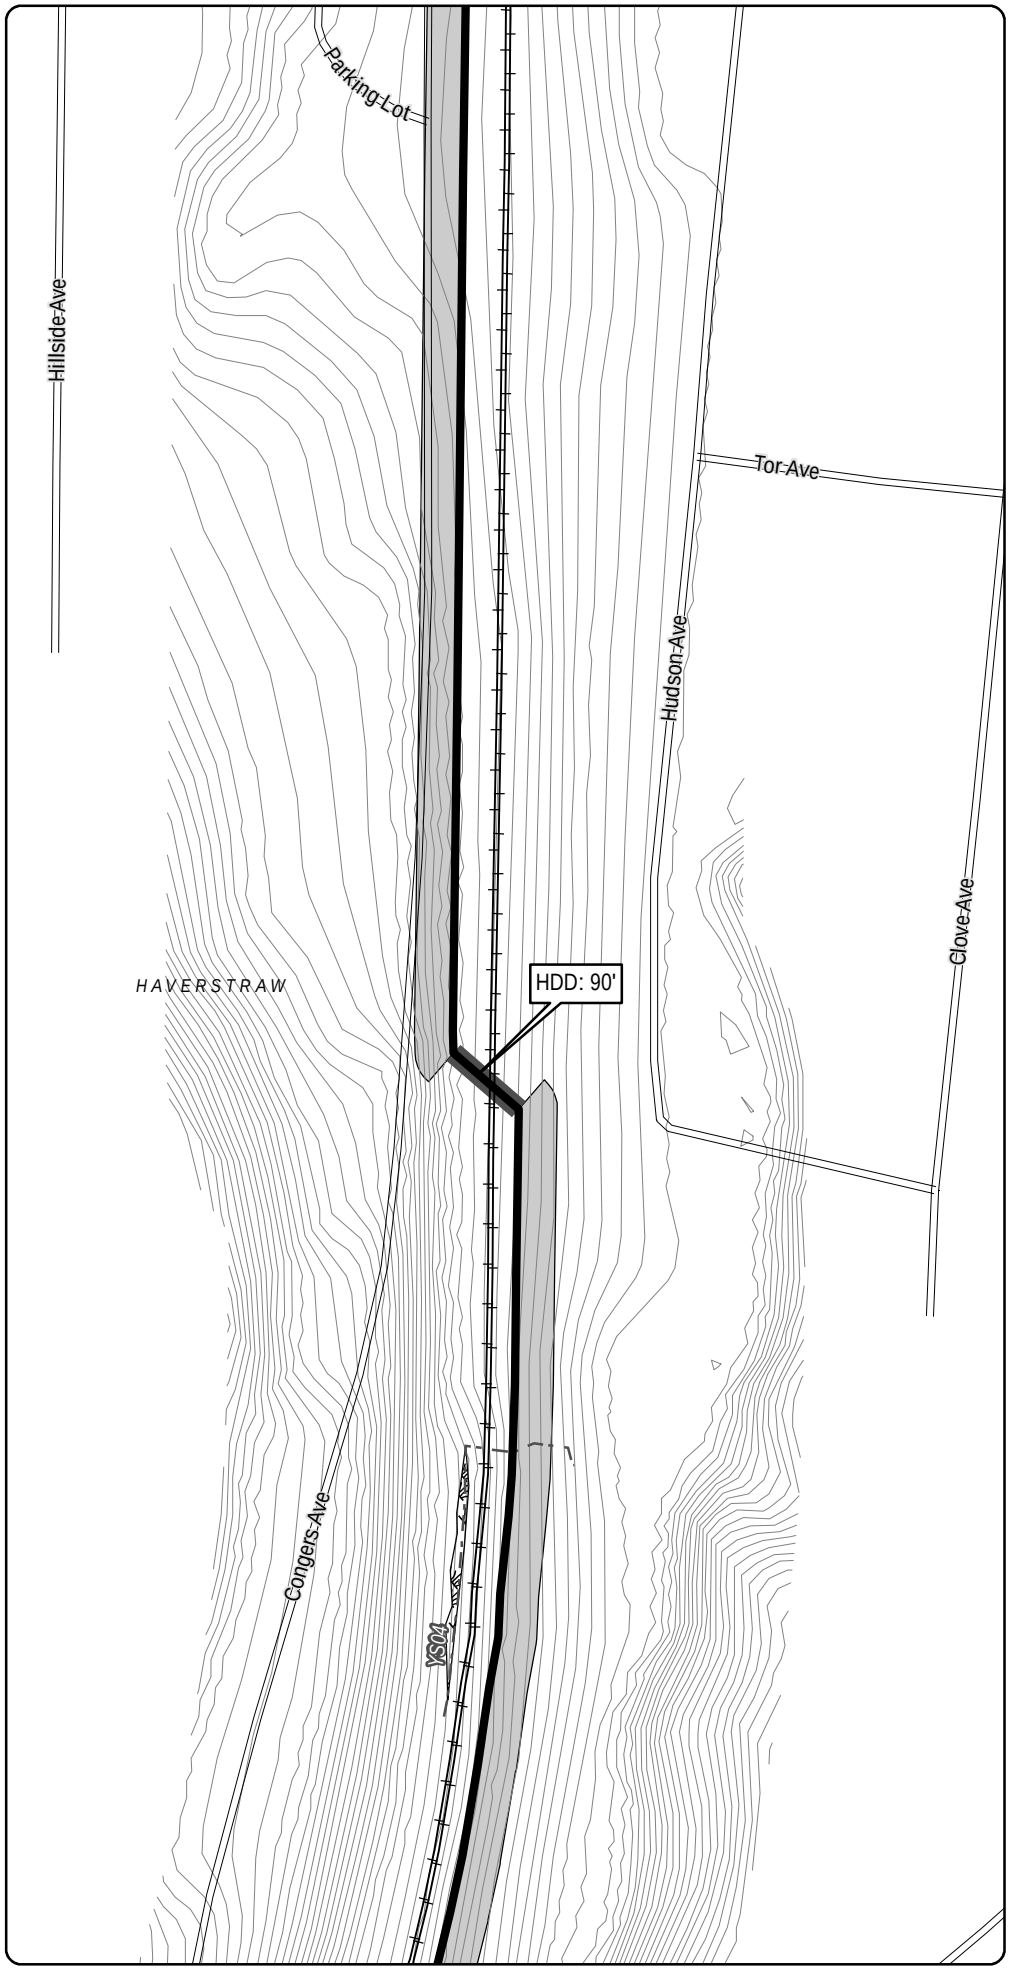

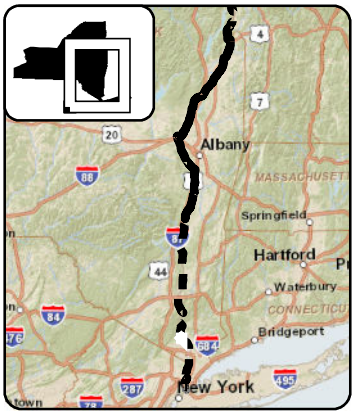

LEGEND

- CHPE Project Milepost
- Proposed CHPE Terrestrial Route HVDC
- Proposed CHPE Submarine Route HVDC
- Proposed CHPE Terrestrial Route HVAC
- Preliminary Construction Corridor
- Perennial Stream Top of Bank
- Intermittent Stream
- Ditch
- Wetland Delineation Line
- Wetland
- 100 Year Flood Zone
- 500 Year Flood Zone
- Hydrography
- Town Boundary
- County Boundary
- Proposed HDD Location
- Proposed Pipe Bridge Location
- Roads
- Rail Line
- Contour - 2'

0 100 200

Feet

Transmission Developers Inc.

Champlain Hudson Power Express Project

Champlain Hudson Power Express Inc.

Plan View Map

Terrestrial Route


Sheet 345 of 370


Prepared on 2/27/2012

by: HDR & TRC

DATA SOURCES: ESRI, NYSDOT, FEMA, NYDEC, NWI, TDI, TRC

R:\Projects\GIS_2009\168272_TDI_Hudson\MXD\USACE\Terrestrial_Route_8x11_usace_2012.mxd

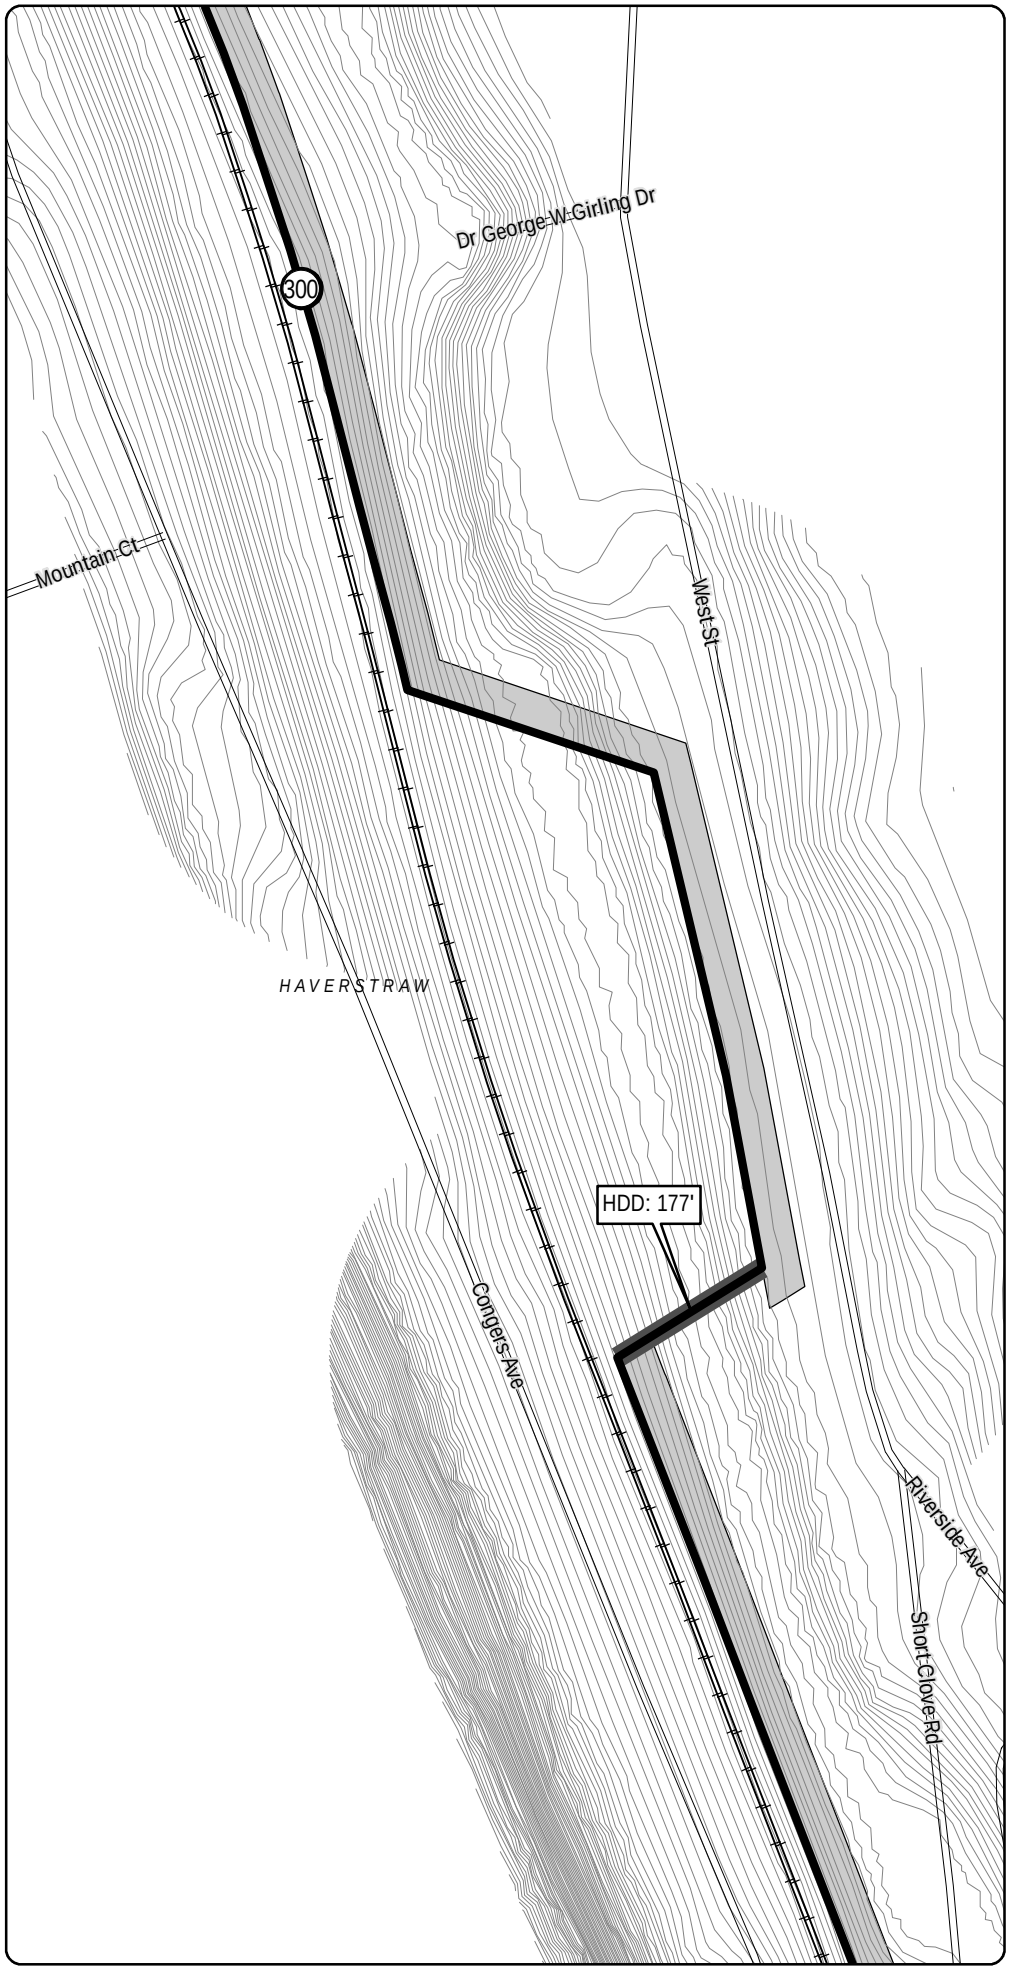

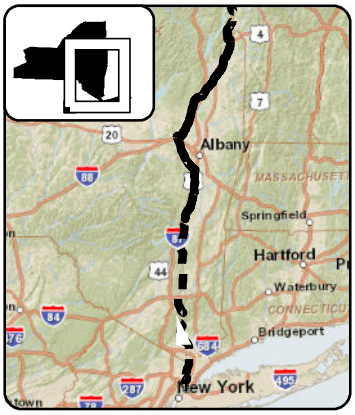

LEGEND

- CHPE Project Milepost
- Proposed CHPE Terrestrial Route HVDC
- Proposed CHPE Submarine Route HVDC
- Proposed CHPE Terrestrial Route HVAC
- Preliminary Construction Corridor
- Perennial Stream Top of Bank
- Intermittent Stream
- Ditch
- Wetland Delineation Line
- Wetland
- 100 Year Flood Zone
- 500 Year Flood Zone
- Hydrography
- Town Boundary
- County Boundary
- Proposed HDD Location
- Proposed Pipe Bridge Location
- Roads
- Rail Line
- Contour - 2'

N

0 100 200

Feet

Transmission Developers Inc.

Champlain Hudson Power Express Project

Champlain Hudson Power Express Inc.

Plan View Map

Terrestrial Route

Sheet 346 of 370


Prepared on 2/27/2012


by: HDR | TDI & TRC

DATA SOURCES: ESRI, NYSDOT, FEMA, NYDEC, NWI, TDI, TRC

R:\Projects\GIS_2009\168272_TDI_Hudson\MXD\USACE\Terrestrial_Route_8x11_usace_2012.mxd

Sheet 346

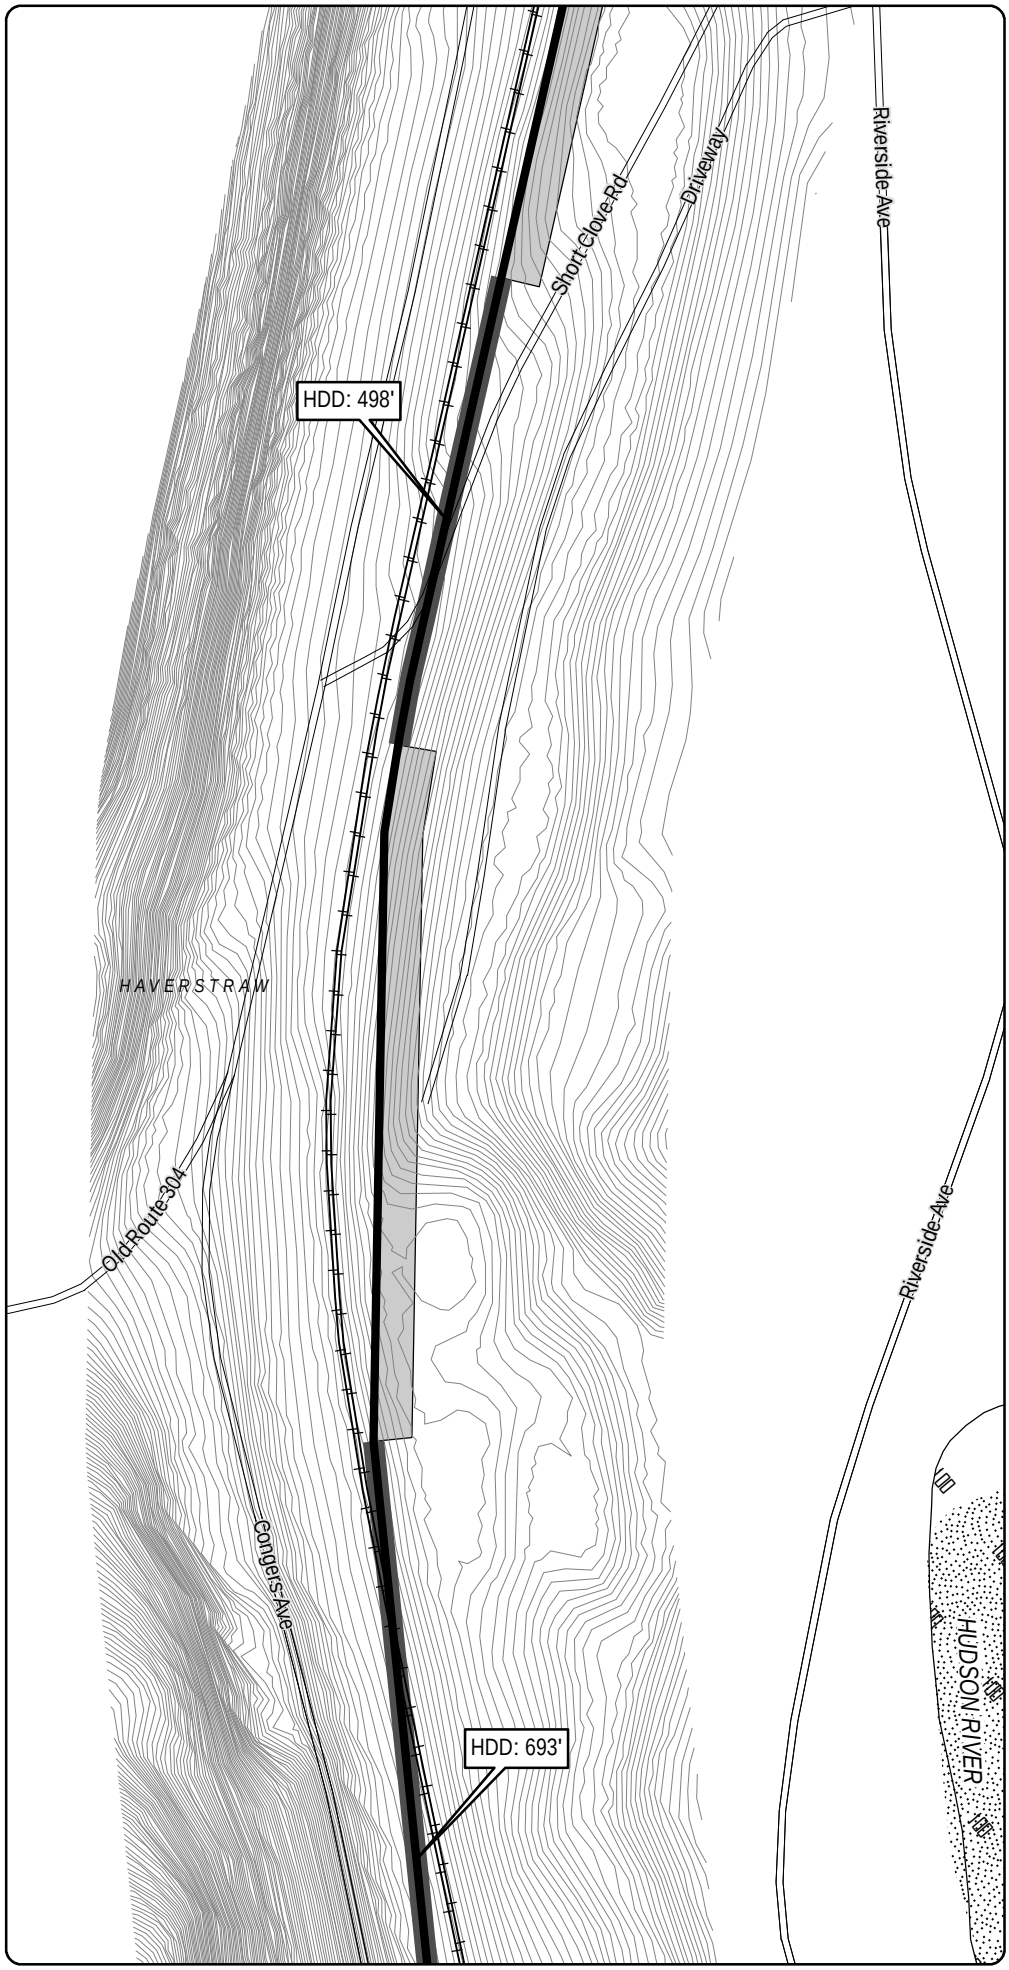

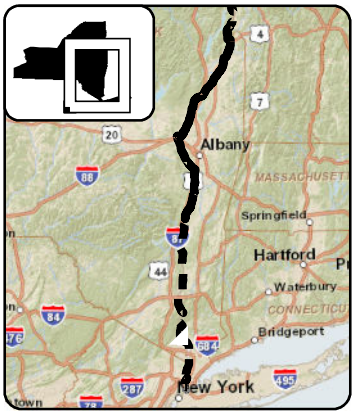

LEGEND

- CHPE Project Milepost
- Proposed CHPE Terrestrial Route HVDC
- Proposed CHPE Submarine Route HVDC
- Proposed CHPE Terrestrial Route HVAC
- Preliminary Construction Corridor
- Perennial Stream Top of Bank
- Intermittent Stream
- Ditch
- Wetland Delineation Line
- Wetland
- 100 Year Flood Zone
- 500 Year Flood Zone
- Hydrography
- Town Boundary
- County Boundary
- Proposed HDD Location
- Proposed Pipe Bridge Location
- Roads
- Rail Line
- Contour - 2'

0 100 200

Feet

Transmission Developers Inc.

Champlain Hudson Power Express Project

Champlain Hudson Power Express Inc.

Plan View Map

Terrestrial Route

Sheet 347 of 370


Prepared on 2/27/2012


by: HDR | TDI & TRC

R:\Projects\GIS_2009\168272_TDI_Hudson\MXD\USACE\Terrestrial_Route_8x11_usace_2012.mxd

DATA SOURCES: ESRI, NYSDOT, FEMA, NYDEC, NWI, TDI, TRC

Sheet 348

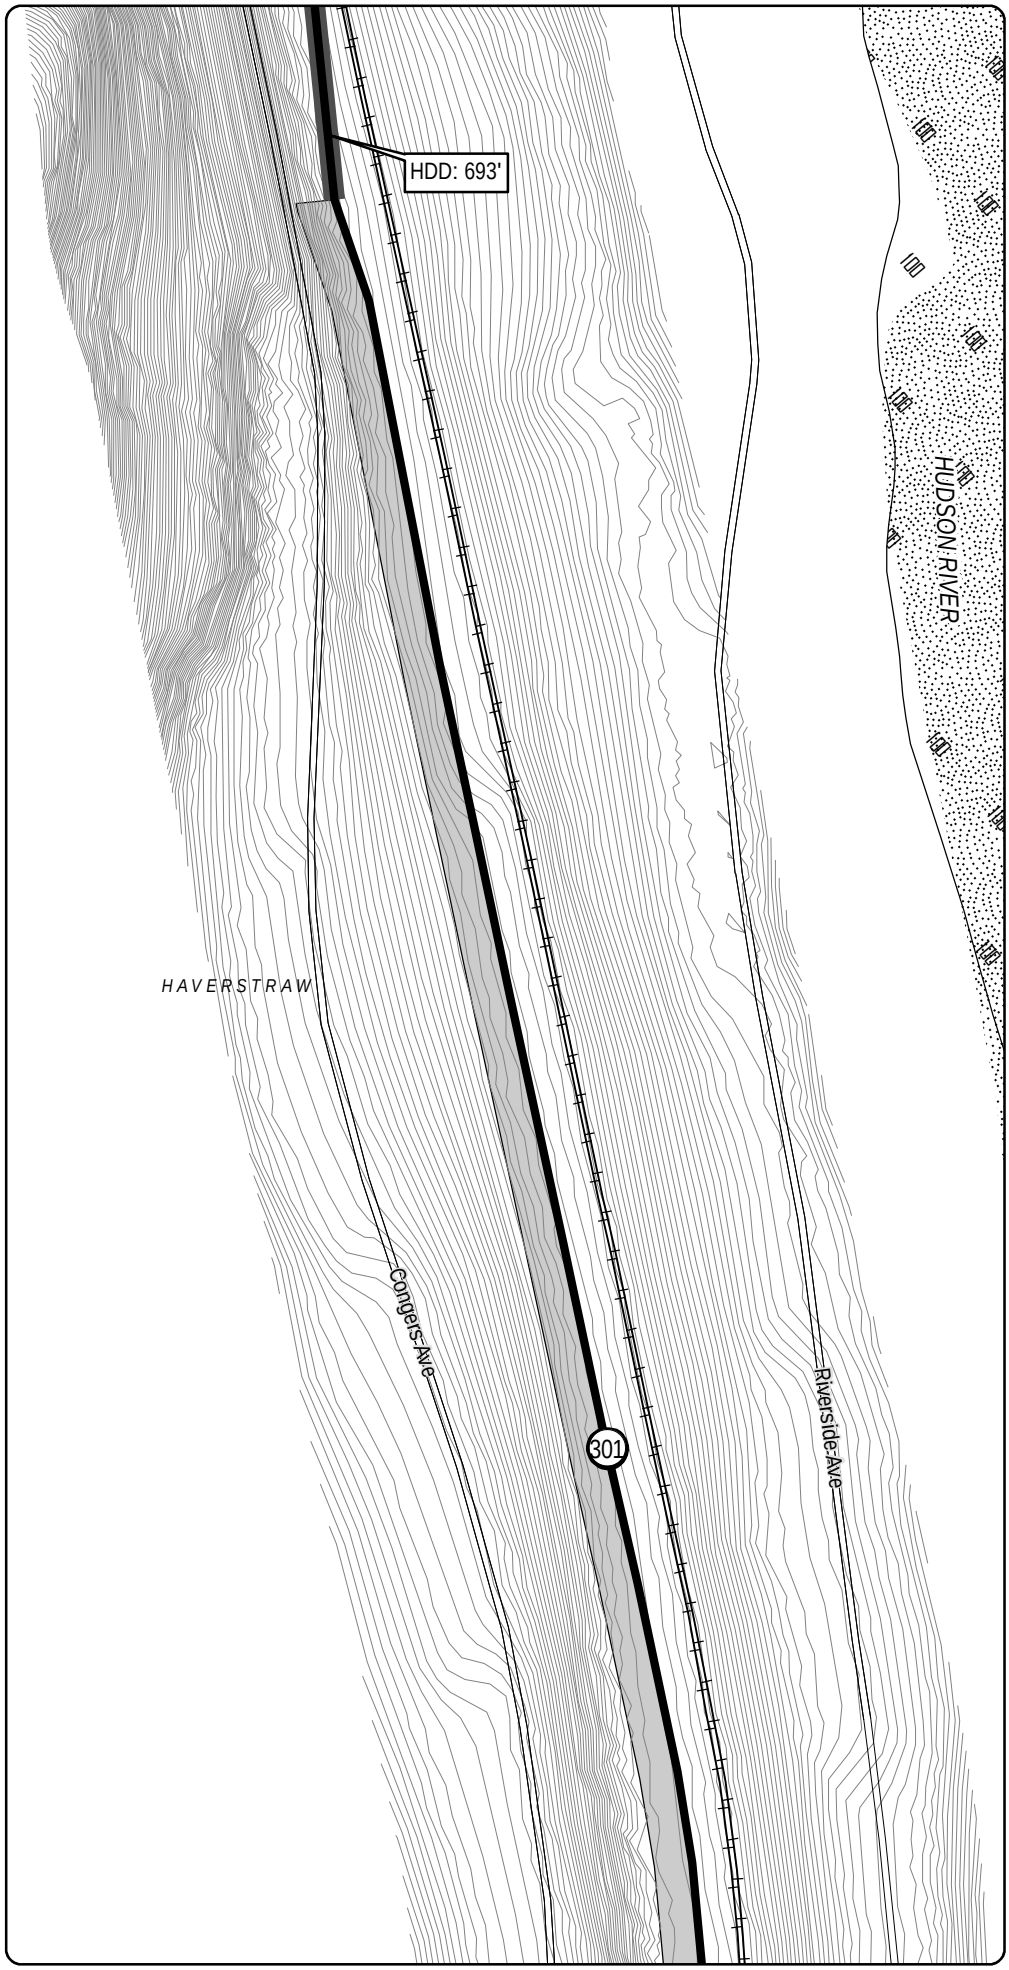

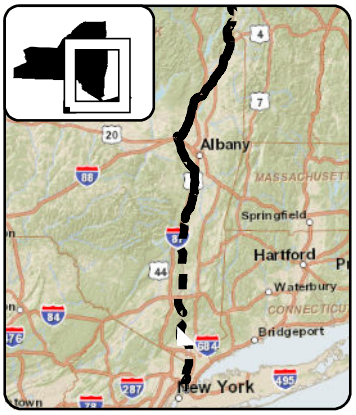

LEGEND

- CHPE Project Milepost
- Proposed CHPE Terrestrial Route HVDC
- Proposed CHPE Submarine Route HVDC
- Proposed CHPE Terrestrial Route HVAC
- Preliminary Construction Corridor
- Perennial Stream Top of Bank
- Intermittent Stream
- Ditch
- Wetland Delineation Line
- Wetland
- 100 Year Flood Zone
- 500 Year Flood Zone
- Hydrography
- Town Boundary
- County Boundary
- Proposed HDD Location
- Proposed Pipe Bridge Location
- Roads
- Rail Line
- Contour - 2'

0 100 200

Feet

Champlain Hudson Power Express Project

Champlain Hudson Power Express Inc.

Plan View Map

Terrestrial Route

Sheet 348 of 370


Prepared on 2/27/2012


by: HDR | DTA & TRC

R:\Projects\GIS_2009\168272_TDI_Hudson\MXD\USACE\Terrestrial_Route_8x11_usace_2012.mxd

DATA SOURCES: ESRI, NYSDOT, FEMA, NYDEC, NWI, TDI, TRC

Sheet 348

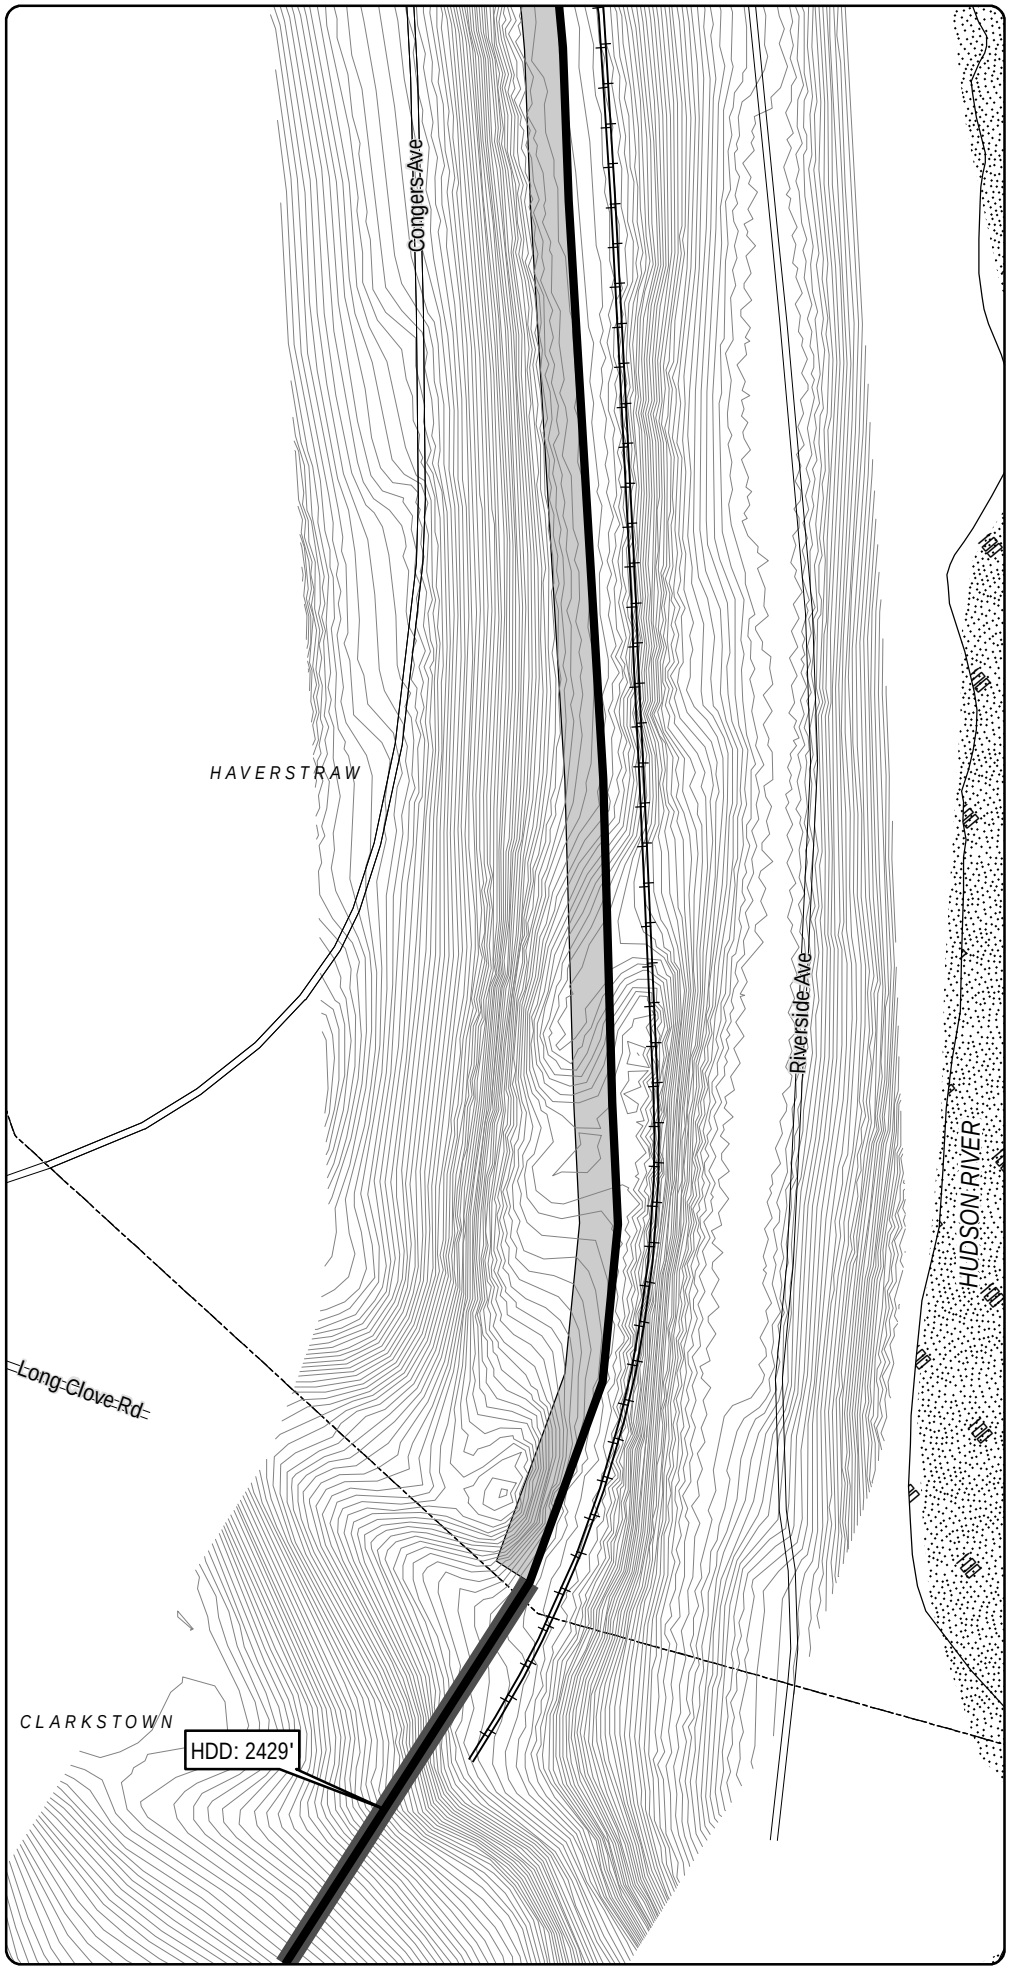

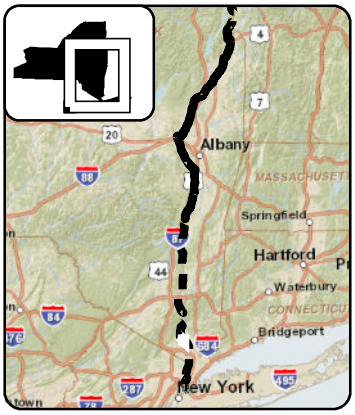

LEGEND

- CHPE Project Milepost
- Proposed CHPE Terrestrial Route HVDC
- Proposed CHPE Submarine Route HVDC
- Proposed CHPE Terrestrial Route HVAC
- Preliminary Construction Corridor
- Perennial Stream Top of Bank
- Intermittent Stream
- Ditch
- Wetland Delineation Line
- Wetland
- 100 Year Flood Zone
- 500 Year Flood Zone
- Hydrography
- Town Boundary
- County Boundary
- Proposed HDD Location
- Proposed Pipe Bridge Location
- Roads
- Rail Line
- Contour - 2'

0 100 200

Feet

Transmission Developers Inc.

Champlain Hudson Power Express Project

Champlain Hudson Power Express Inc.

Plan View Map

Terrestrial Route

Sheet 349 of 370

Prepared on 2/27/2012


by: HDR | TDI & TRC

DATA SOURCES: ESRI, NYSDOT, FEMA, NYDEC, NWI, TDI, TRC

Sheet 350

R:\Projects\GIS_2009\168272_TDI_Hudson\MXD\USACE\Terrestrial_Route_8x11_usace_2012.mxd



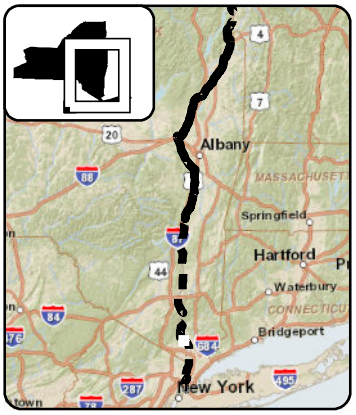

LEGEND

- CHPE Project Milepost
- Proposed CHPE Terrestrial Route HVDC
- Proposed CHPE Submarine Route HVDC
- Proposed CHPE Terrestrial Route HVAC
- Preliminary Construction Corridor
- Perennial Stream Top of Bank
- Intermittent Stream
- Ditch
- Wetland Delineation Line
- Wetland
- 100 Year Flood Zone
- 500 Year Flood Zone
- Hydrography
- Town Boundary
- County Boundary
- Proposed HDD Location
- Proposed Pipe Bridge Location
- Roads
- Rail Line
- Contour - 2'

N

0 100 200

Feet

Transmission Developers Inc.

Champlain Hudson Power Express Project

Champlain Hudson Power Express Inc.

Plan View Map

Terrestrial Route


Sheet 350 of 370


Prepared on 2/27/2012

by: HDR & TRC

DATA SOURCES: ESRI, NYSDOT, FEMA, NYDEC, NWI, TDI, TRC

R:\Projects\GIS_2009\168272_TDI_Hudson\MXD\USACE\Terrestrial_Route_8x11_usace_2012.mxd

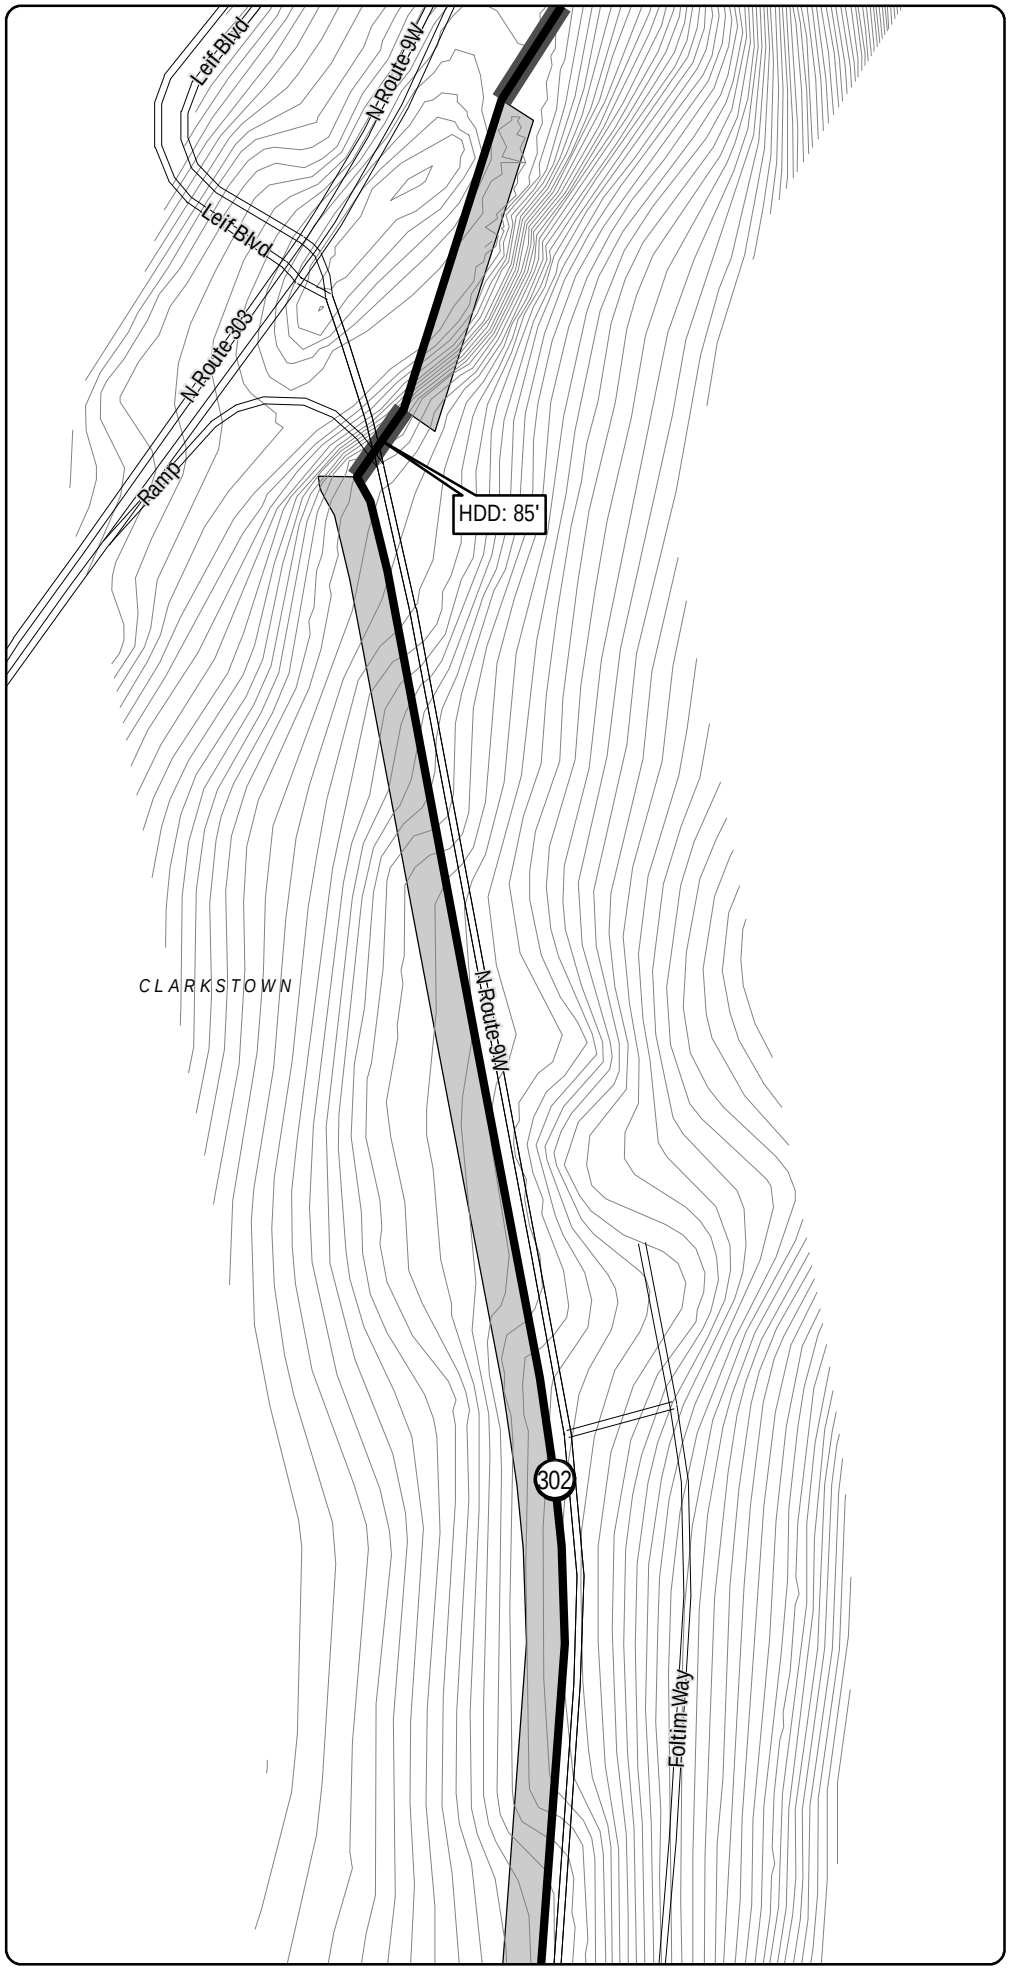

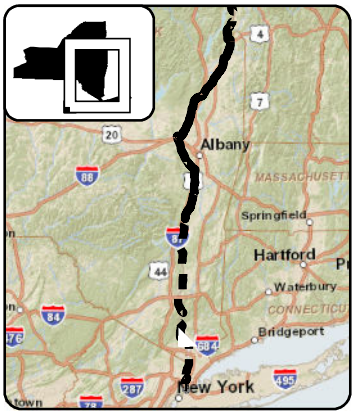

LEGEND

- CHPE Project Milepost
- Proposed CHPE Terrestrial Route HVDC
- Proposed CHPE Submarine Route HVDC
- Proposed CHPE Terrestrial Route HVAC
- Preliminary Construction Corridor
- Perennial Stream Top of Bank
- Intermittent Stream
- Ditch
- Wetland Delineation Line
- Wetland
- 100 Year Flood Zone
- 500 Year Flood Zone
- Hydrography
- Town Boundary
- County Boundary
- Proposed HDD Location
- Proposed Pipe Bridge Location
- Roads
- Rail Line
- Contour - 2'

0 100 200

Feet

Transmission Developers Inc.

Champlain Hudson Power Express Project

Champlain Hudson Power Express Inc.

Plan View Map

Terrestrial Route


Sheet 351 of 370


Prepared on 2/27/2012

by: HDR | TDI & TRC

DATA SOURCES: ESRI, NYSDOT, FEMA, NYDEC, NWI, TDI, TRC

R:\Projects\GIS_2009\168272_TDI_Hudson\MXD\USACE\Terrestrial_Route_8x11_usace_2012.mxd

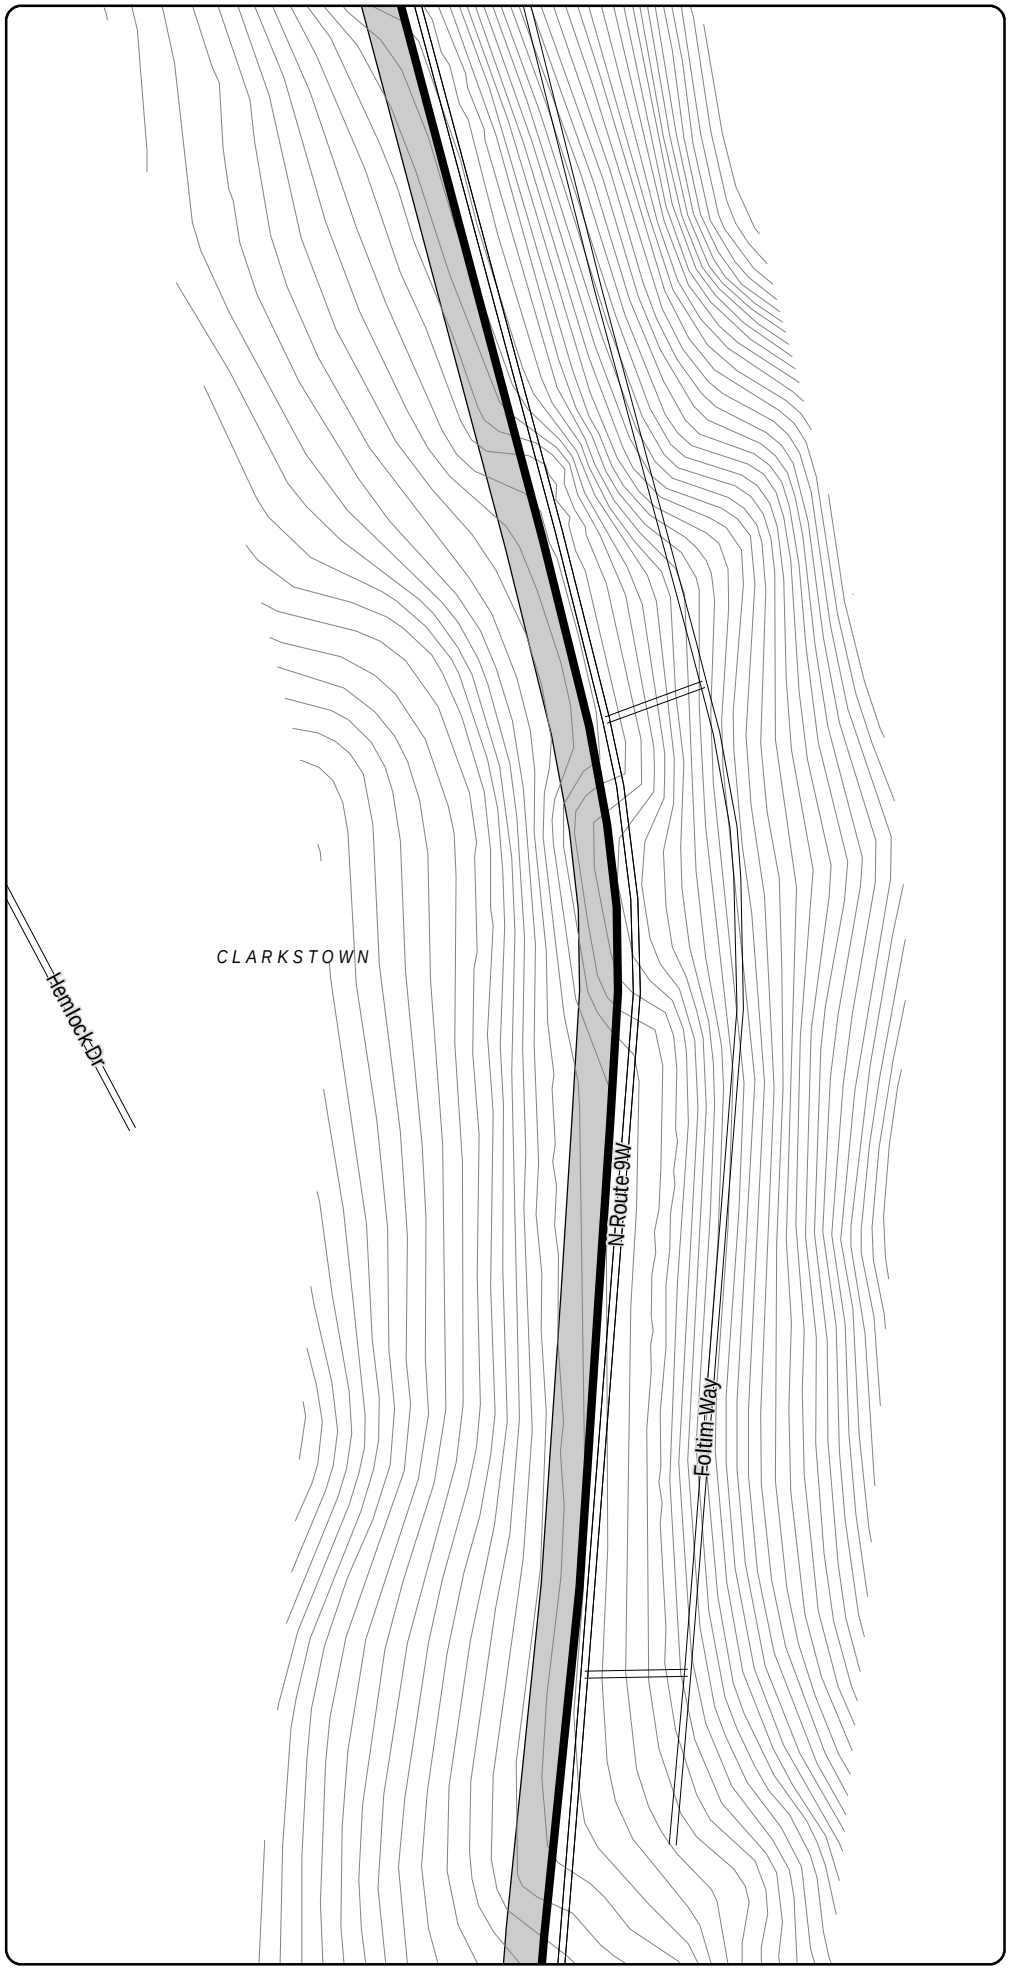

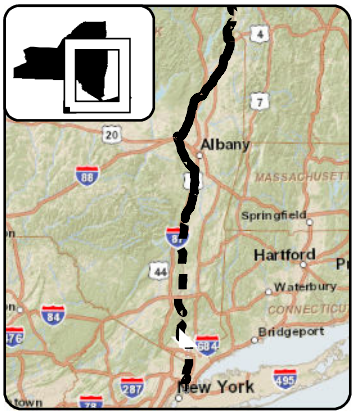

LEGEND

- CHPE Project Milepost
- Proposed CHPE Terrestrial Route HVDC
- Proposed CHPE Submarine Route HVDC
- Proposed CHPE Terrestrial Route HVAC
- Preliminary Construction Corridor
- Perennial Stream Top of Bank
- Intermittent Stream
- Ditch
- Wetland Delineation Line
- Wetland
- 100 Year Flood Zone
- 500 Year Flood Zone
- Hydrography
- Town Boundary
- County Boundary
- Proposed HDD Location
- Proposed Pipe Bridge Location
- Roads
- Rail Line
- Contour - 2'

N

0 100 200

Feet

Transmission Developers Inc.

Champlain Hudson Power Express Project

Champlain Hudson Power Express Inc.

Plan View Map

Terrestrial Route

Sheet 352 of 370


Prepared on 2/27/2012

by: HDR | TRC & TRC

DATA SOURCES: ESRI, NYSDOT, FEMA, NYDEC, NWI, TDI, TRC

R:\Projects\GIS_2009\168272_TDI_Hudson\MXD\USACE\Terrestrial_Route_8x11_usace_2012.mxd



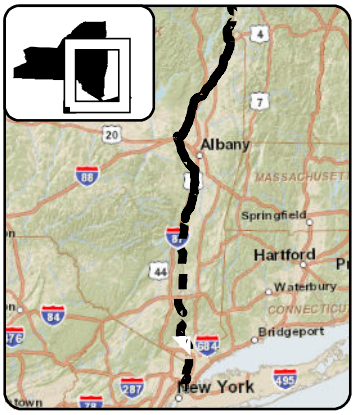

LEGEND

- CHPE Project Milepost
- Proposed CHPE Terrestrial Route HVDC
- Proposed CHPE Submarine Route HVDC
- Proposed CHPE Terrestrial Route HVAC
- Preliminary Construction Corridor
- Perennial Stream Top of Bank
- Intermittent Stream
- Ditch
- Wetland Delineation Line
- Wetland
- 100 Year Flood Zone
- 500 Year Flood Zone
- Hydrography
- Town Boundary
- County Boundary
- Proposed HDD Location
- Proposed Pipe Bridge Location
- Roads
- Rail Line
- Contour - 2'

N

0 100 200

Feet

Transmission Developers Inc.

Champlain Hudson Power Express Project

Champlain Hudson Power Express Inc.

Plan View Map

Terrestrial Route


Sheet 353 of 370


Prepared on 2/27/2012

by: HDR | TDI & TRC

DATA SOURCES: ESRI, NYSDOT, FEMA, NYDEC, NWI, TDI, TRC

R:\Projects\GIS_2009\168272_TDI_Hudson\MXD\USACE\Terrestrial_Route_8x11_usace_2012.mxd

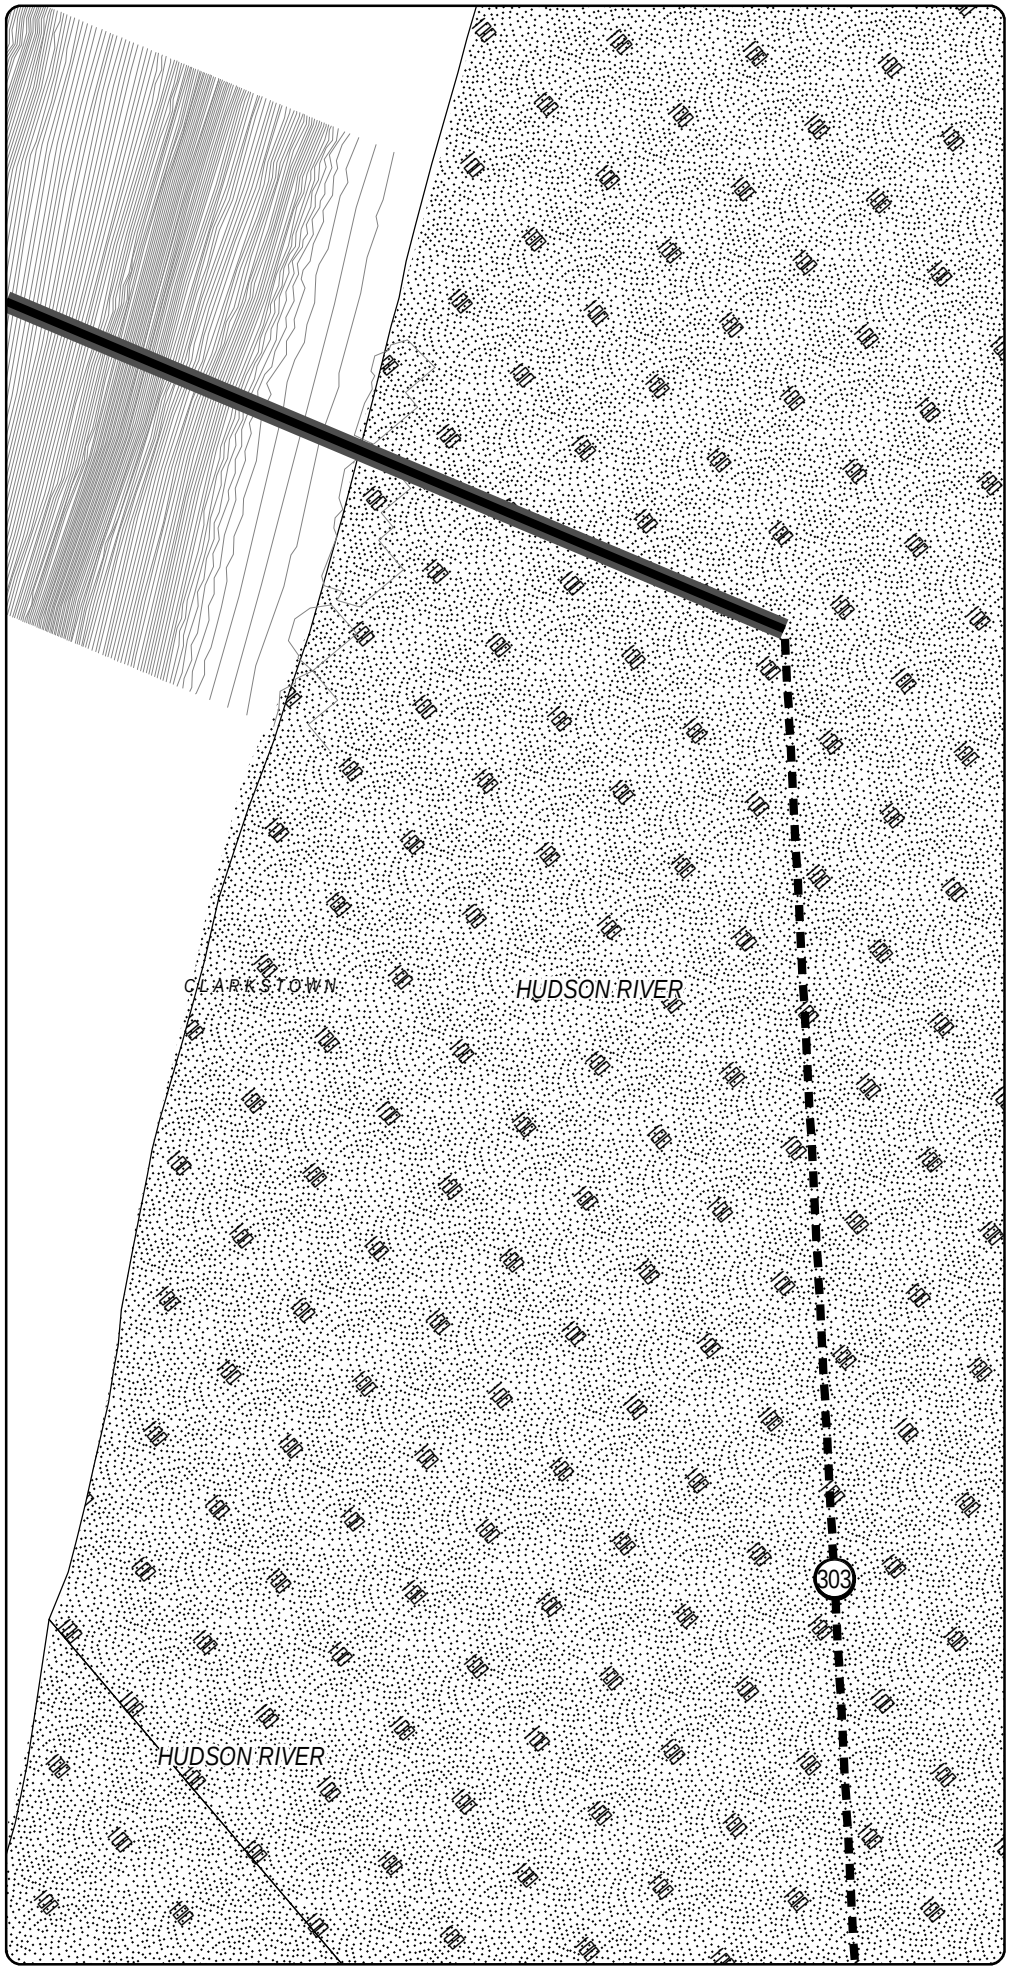

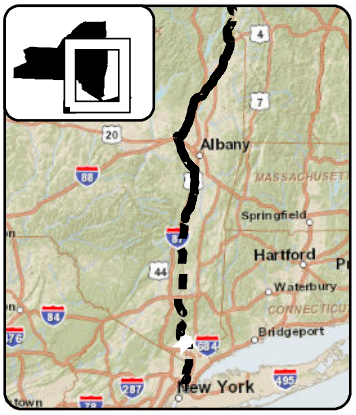

LEGEND

- CHPE Project Milepost
- Proposed CHPE Terrestrial Route HVDC
- Proposed CHPE Submarine Route HVDC
- Proposed CHPE Terrestrial Route HVAC
- Preliminary Construction Corridor
- Perennial Stream Top of Bank
- Intermittent Stream
- Ditch
- Wetland Delineation Line
- Wetland
- 100 Year Flood Zone
- 500 Year Flood Zone
- Hydrography
- Town Boundary
- County Boundary
- Proposed HDD Location
- Proposed Pipe Bridge Location
- Roads
- Rail Line
- Contour - 2'

0 100 200

Feet

Champlain Hudson Power Express Project

Champlain Hudson Power Express Inc.

Plan View Map

Terrestrial Route


Sheet 354 of 370


Prepared on 2/27/2012

by: HDR | TDI & TRC

DATA SOURCES: ESRI, NYSDOT, FEMA, NYDEC, NWI, TDI, TRC

R:\Projects\GIS_2009\168272_TDI_Hudson\MXD\USACE\Terrestrial_Route_8x11_usace_2012.mxd

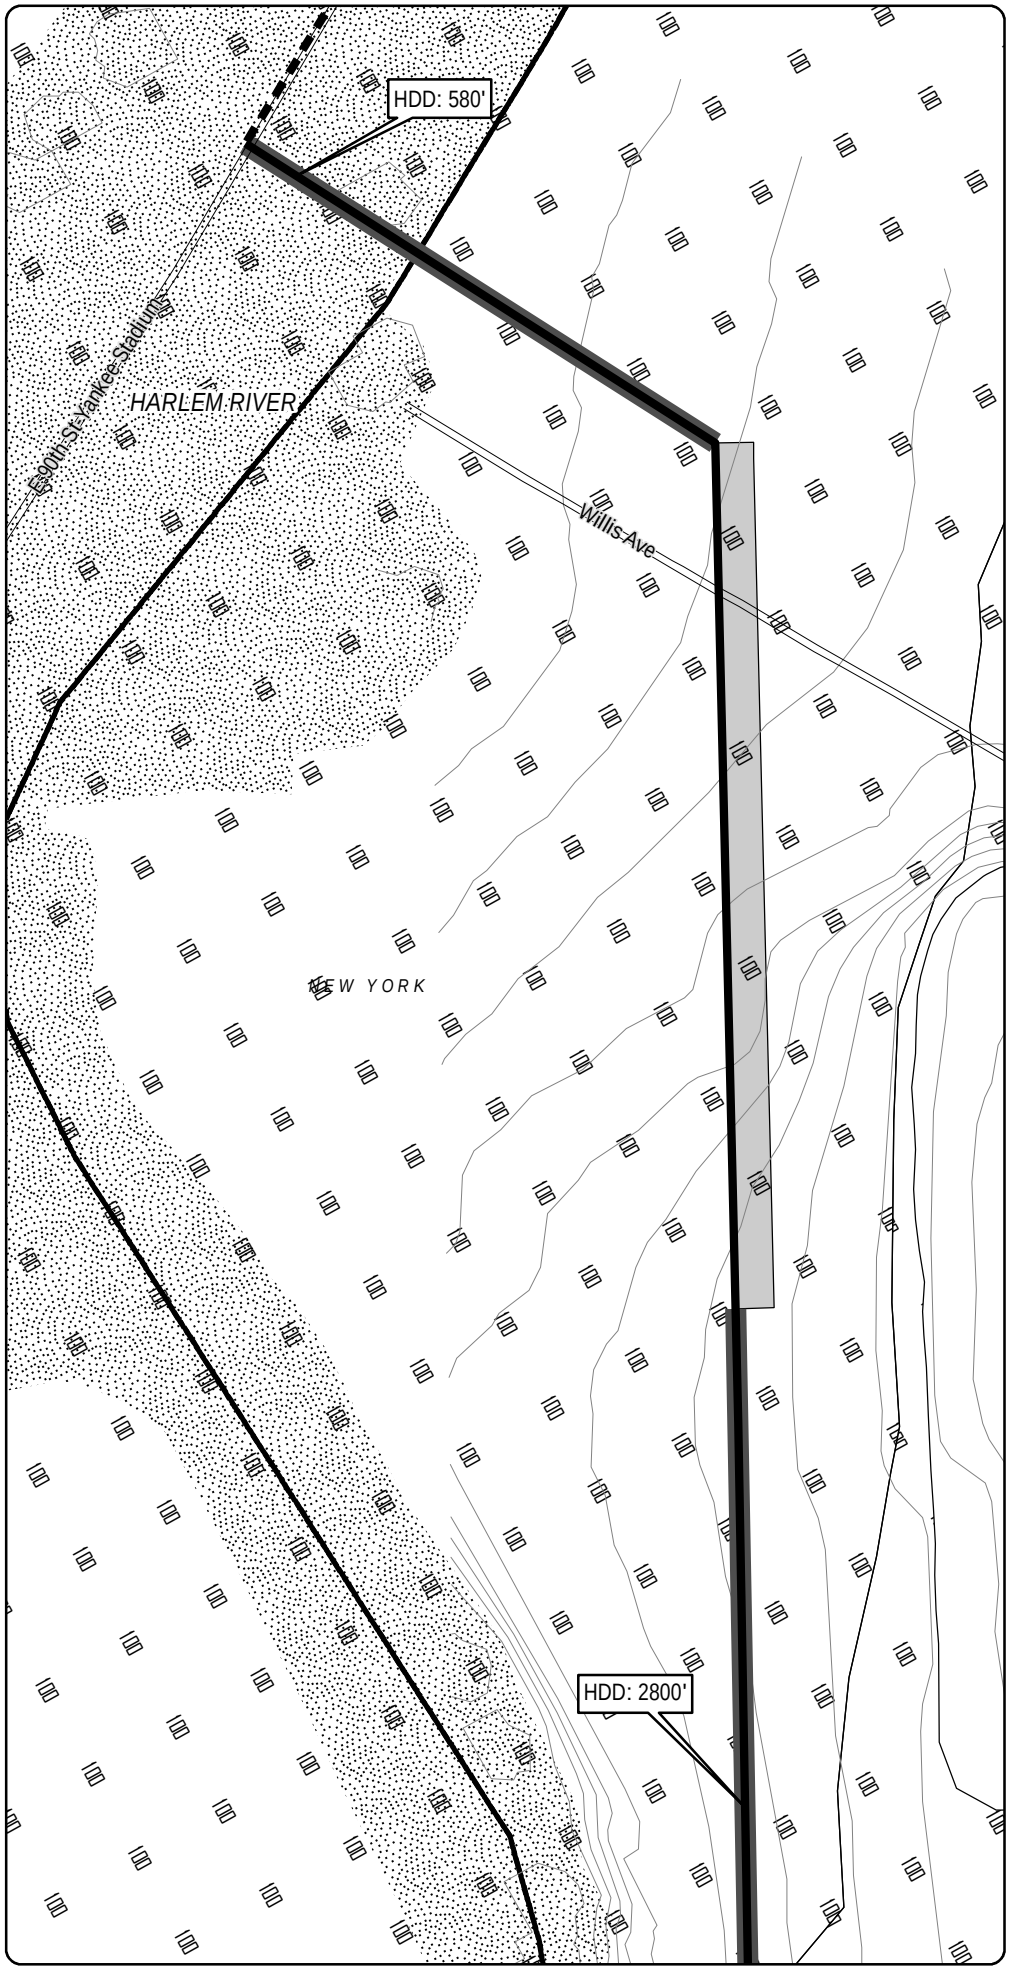

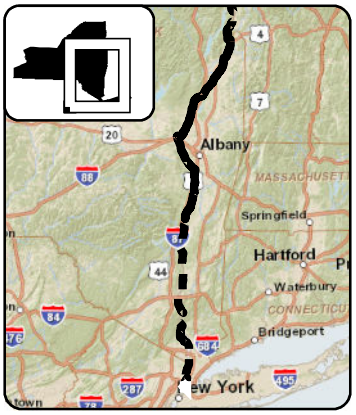

LEGEND

- CHPE Project Milepost
- Proposed CHPE Terrestrial Route HVDC
- Proposed CHPE Submarine Route HVDC
- Proposed CHPE Terrestrial Route HVAC
- Preliminary Construction Corridor
- Perennial Stream Top of Bank
- Intermittent Stream
- Ditch
- Wetland Delineation Line
- Wetland
- 100 Year Flood Zone
- 500 Year Flood Zone
- Hydrography
- Town Boundary
- County Boundary
- Proposed HDD Location
- Proposed Pipe Bridge Location
- Roads
- Rail Line
- Contour - 2'

N

0 100 200

Feet

Transmission Developers Inc.

Champlain Hudson Power Express Project

Champlain Hudson Power Express Inc.

Plan View Map

Terrestrial Route

Sheet 355 of 370

Prepared on 2/27/2012


by: HDR | TDI & TRC


DATA SOURCES: ESRI, NYSDOT, FEMA, NYDEC, NWI, TDI, TRC

Sheet 356

R:\Projects\GIS_2009\168272_TDI_Hudson\MXD\USACE\Terrestrial_Route_8x11_usace_2012.mxd

Sheet 355

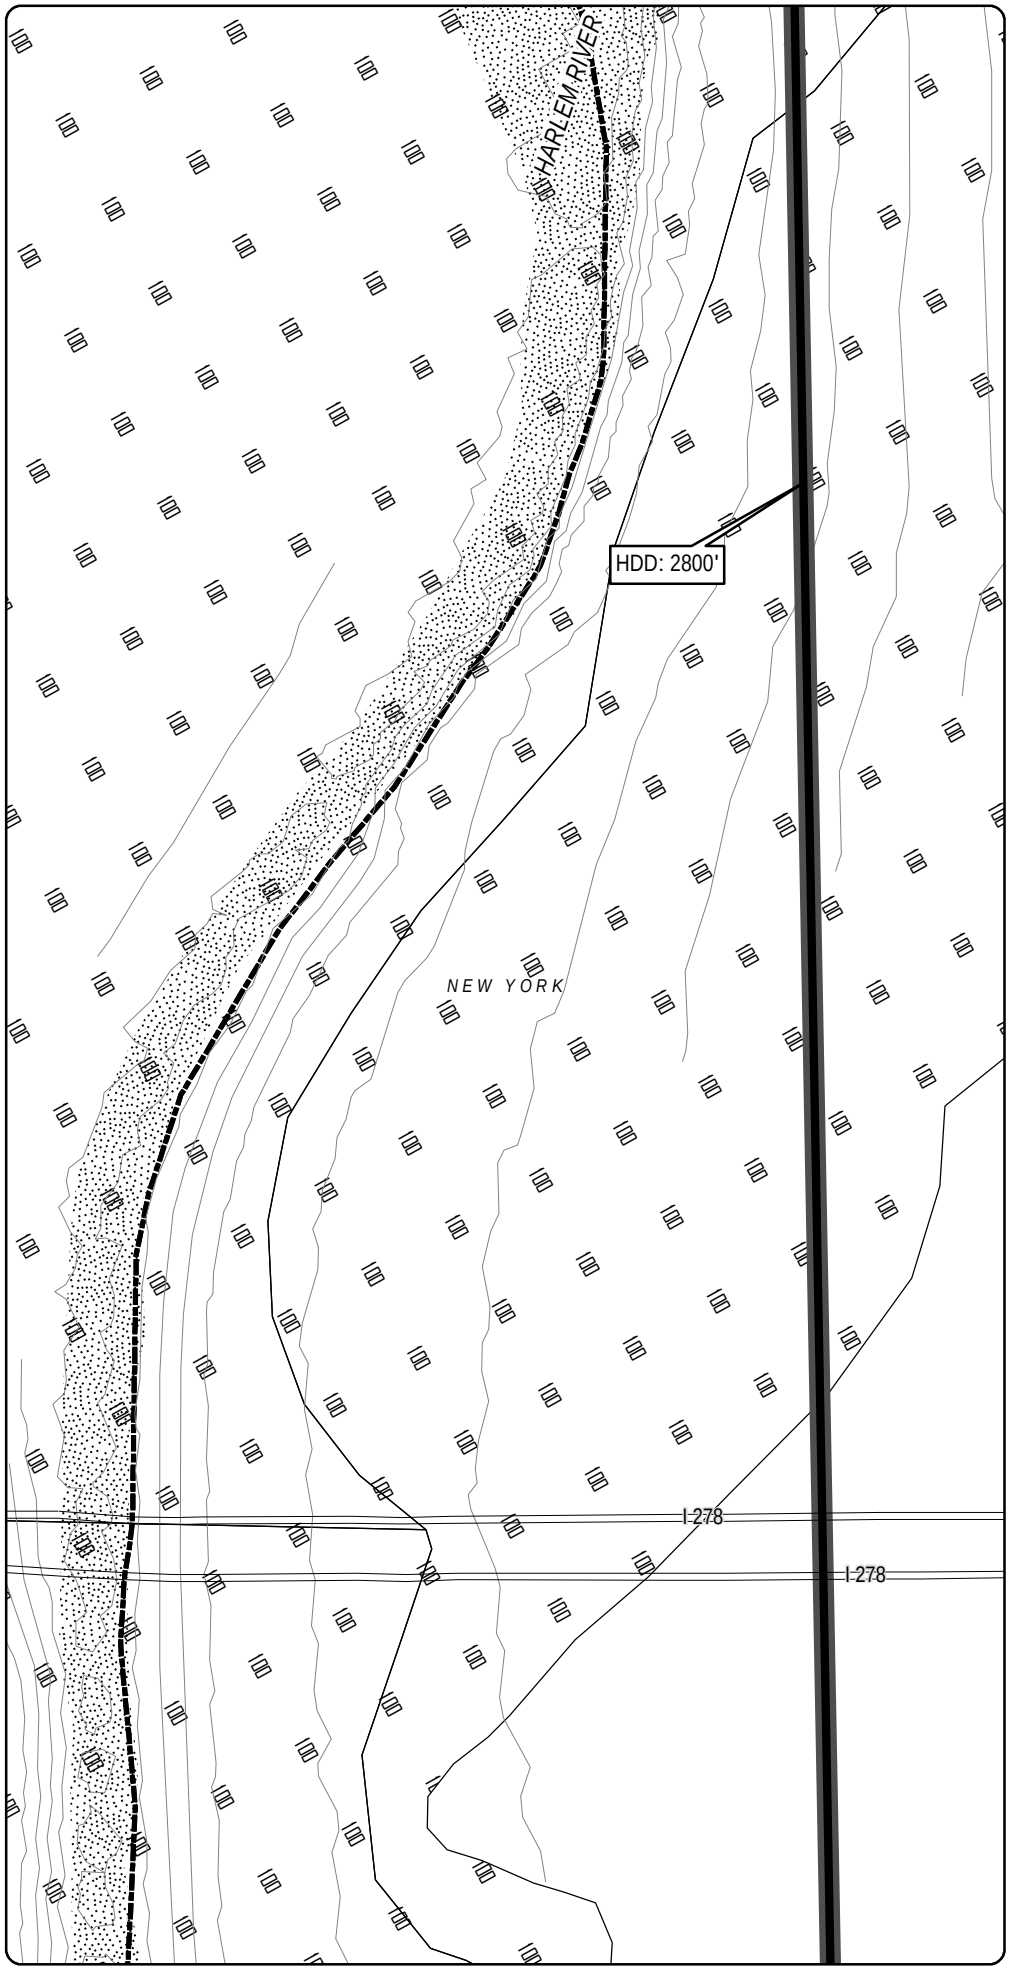

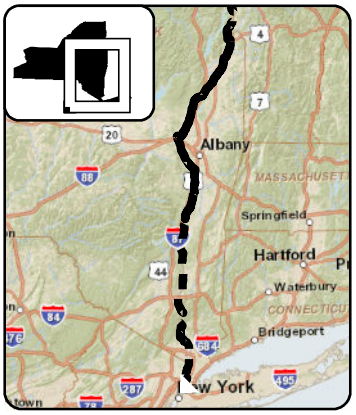

LEGEND

- CHPE Project Milepost
- Proposed CHPE Terrestrial Route HVDC
- Proposed CHPE Submarine Route HVDC
- Proposed CHPE Terrestrial Route HVAC
- Preliminary Construction Corridor
- Perennial Stream Top of Bank
- Intermittent Stream
- Ditch
- Wetland Delineation Line
- Wetland
- 100 Year Flood Zone
- 500 Year Flood Zone
- Hydrography
- Town Boundary
- County Boundary
- Proposed HDD Location
- Proposed Pipe Bridge Location
- Roads
- Rail Line
- Contour - 2'

N

0 100 200

Feet

Transmission Developers Inc.

Champlain Hudson Power Express Project

Champlain Hudson Power Express Inc.

Plan View Map

Terrestrial Route

Sheet 356 of 370


Prepared on 2/27/2012


by: HDR | TRC & TRC

DATA SOURCES: ESRI, NYSDOT, FEMA, NYDEC, NWI, TDI, TRC

Sheet 357

R:\Projects\GIS_2009\168272_TDI_Hudson\MXD\USACE\Terrestrial_Route_8x11_usace_2012.mxd

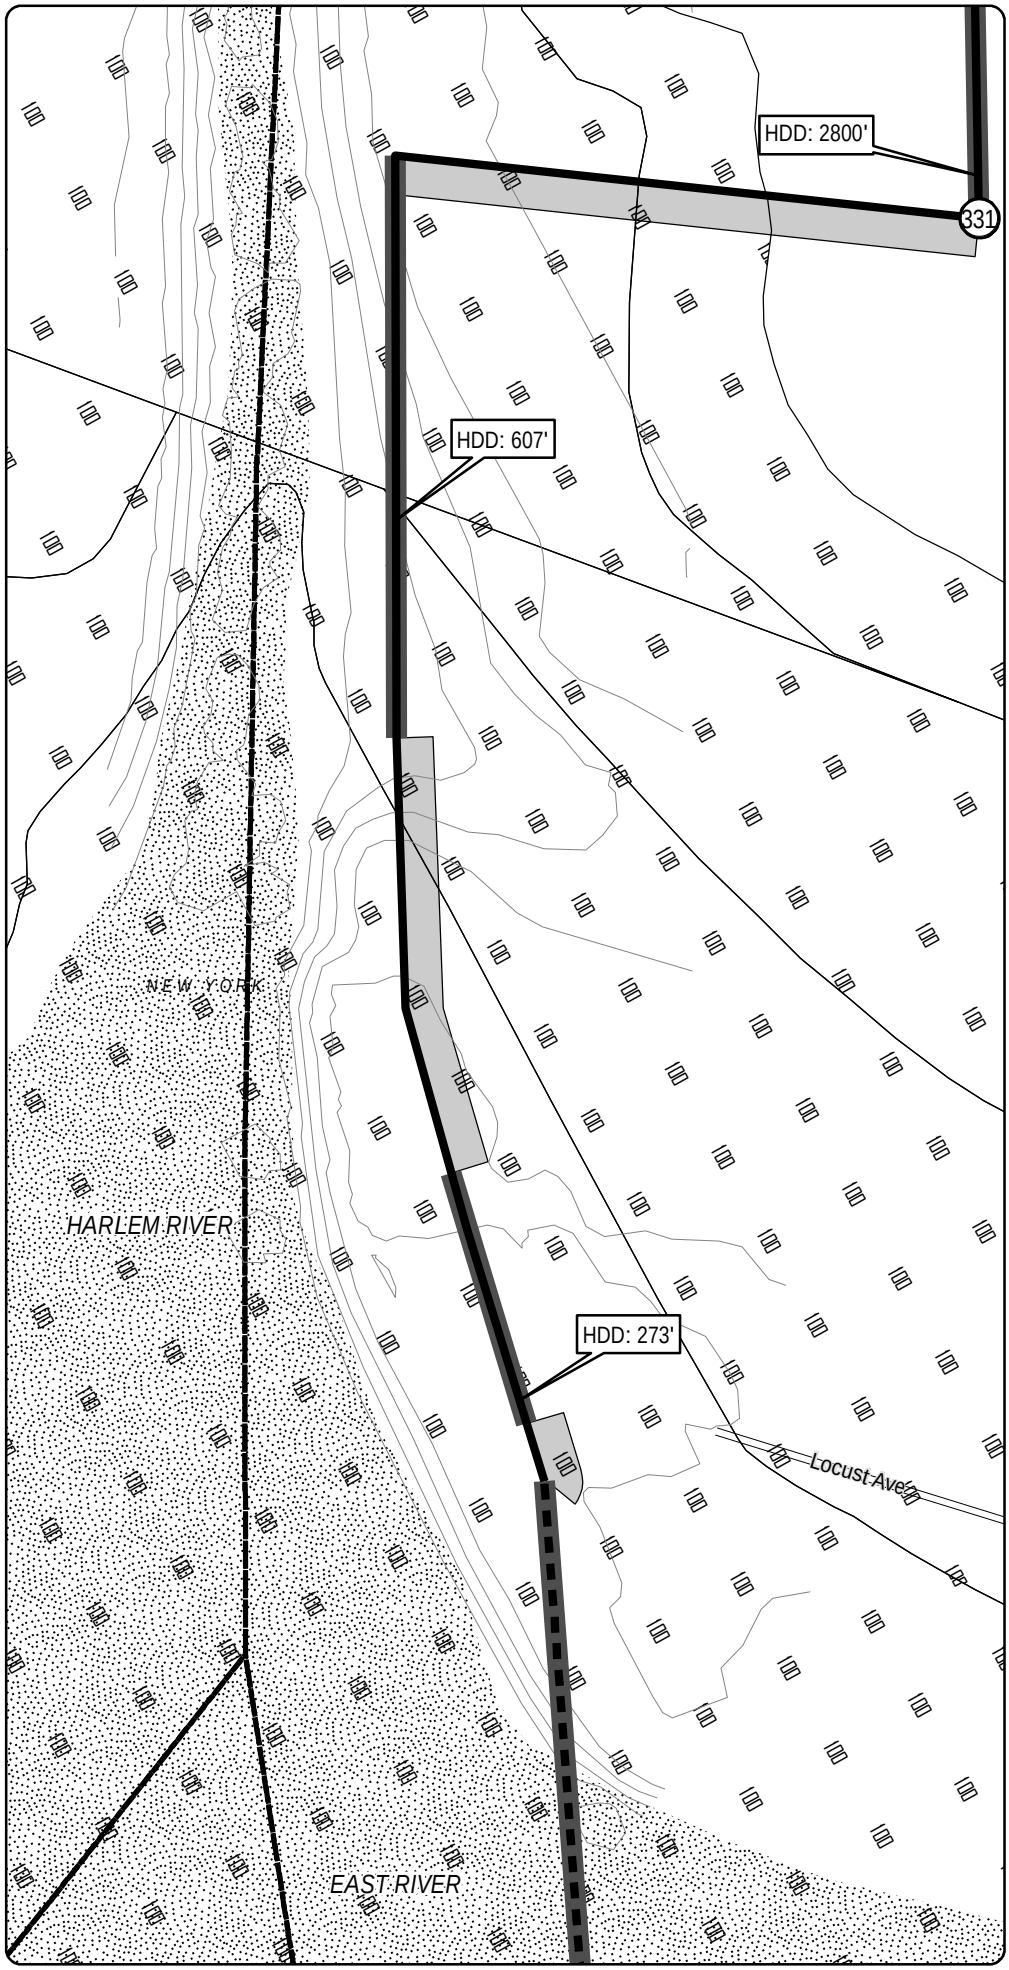

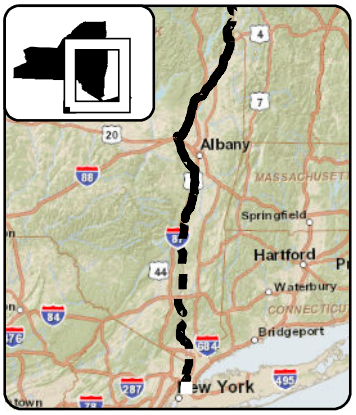

LEGEND

- CHPE Project Milepost
- Proposed CHPE Terrestrial Route HVDC
- Proposed CHPE Submarine Route HVDC
- Proposed CHPE Terrestrial Route HVAC
- Preliminary Construction Corridor
- Perennial Stream Top of Bank
- Intermittent Stream
- Ditch
- Wetland Delineation Line
- Wetland
- 100 Year Flood Zone
- 500 Year Flood Zone
- Hydrography
- Town Boundary
- County Boundary
- Proposed HDD Location
- Proposed Pipe Bridge Location
- Roads
- Rail Line
- Contour - 2'

N

0 100 200

Feet

Transmission Developers Inc.

Champlain Hudson Power Express Project

Champlain Hudson Power Express Inc.

Plan View Map

Terrestrial Route


Sheet 357 of 370


Prepared on 2/27/2012

by: HDR & TRC

DATA SOURCES: ESRI, NYSDOT, FEMA, NYDEC, NWI, TDI, TRC

R:\Projects\GIS_2009\168272_TDI_Hudson\MXD\USACE\Terrestrial_Route_8x11_usace_2012.mxd

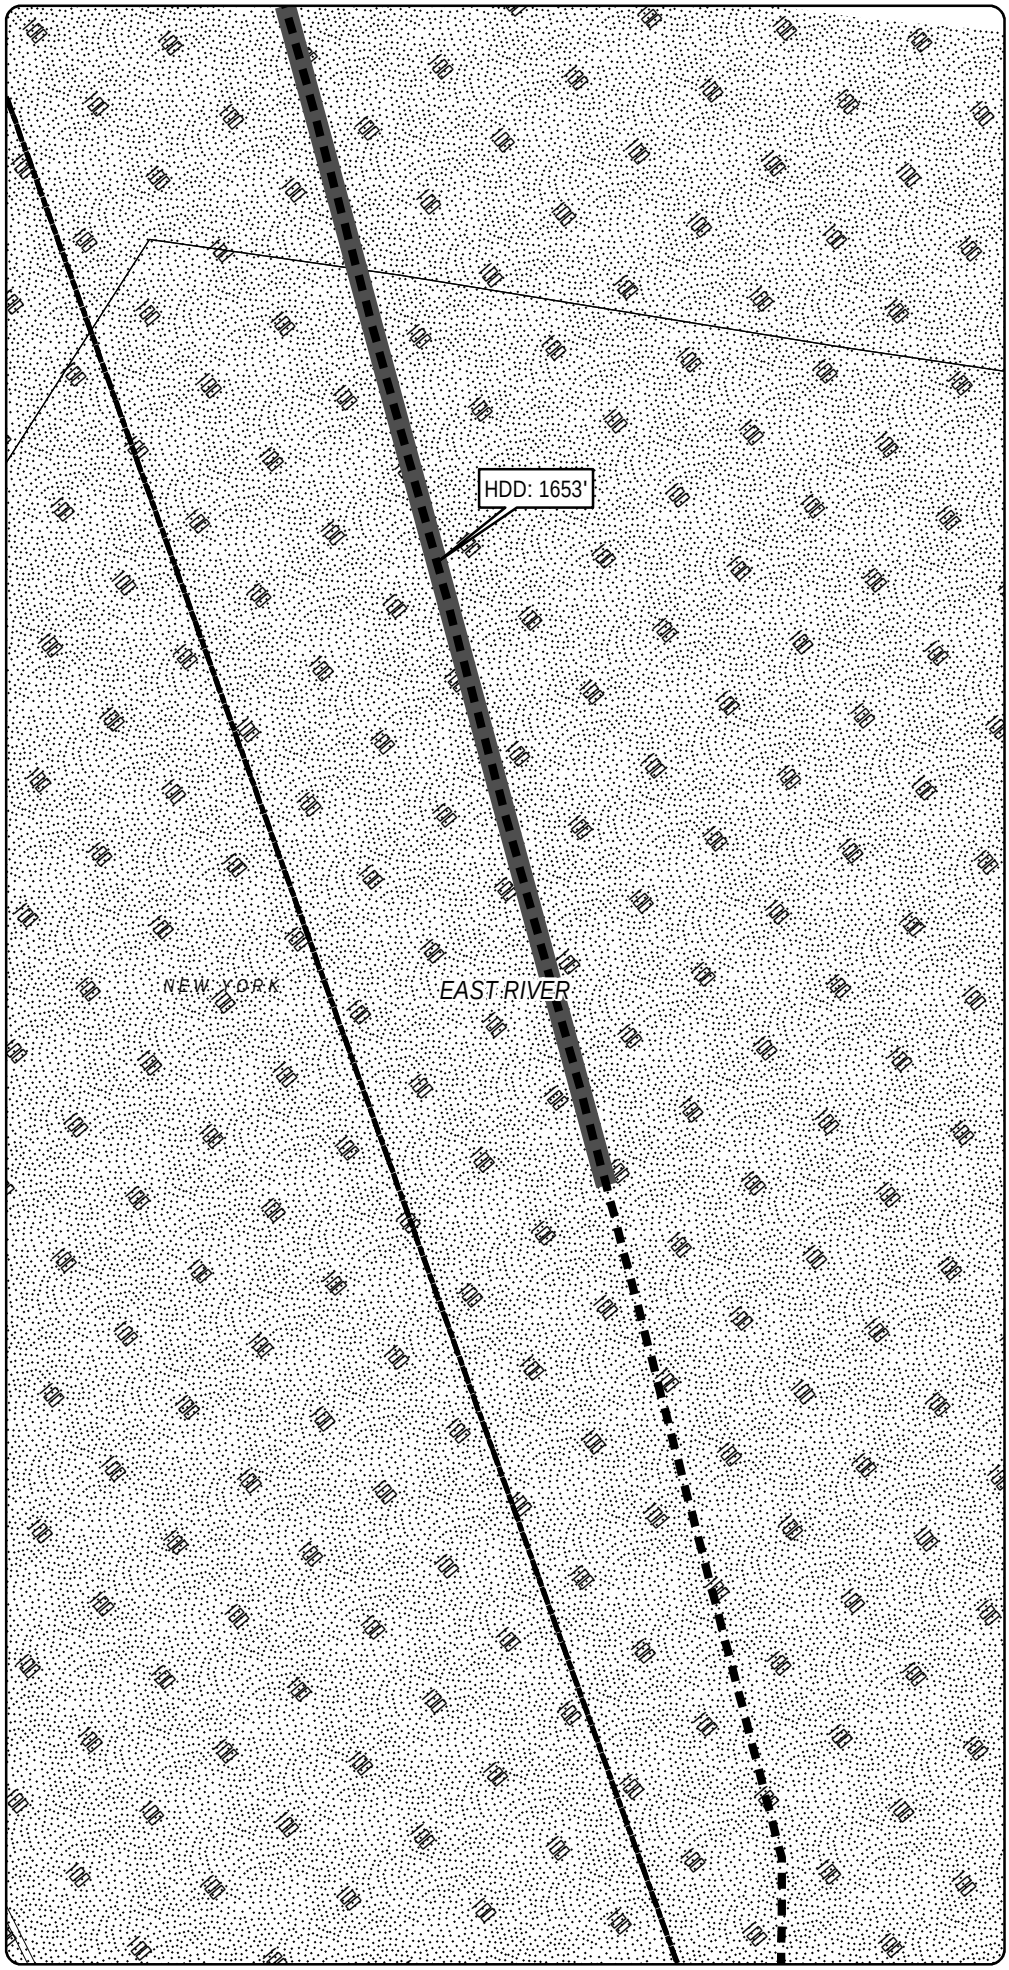

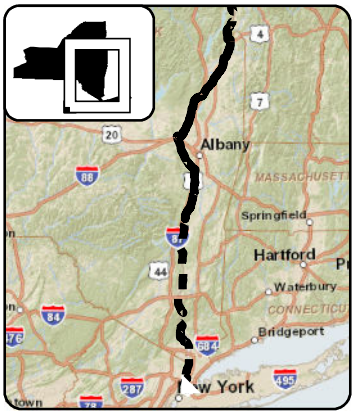

LEGEND

- CHPE Project Milepost
- Proposed CHPE Terrestrial Route HVDC
- Proposed CHPE Submarine Route HVDC
- Proposed CHPE Terrestrial Route HVAC
- Preliminary Construction Corridor
- Perennial Stream Top of Bank
- Intermittent Stream
- Ditch
- Wetland Delineation Line
- Wetland
- 100 Year Flood Zone
- 500 Year Flood Zone
- Hydrography
- Town Boundary
- County Boundary
- Proposed HDD Location
- Proposed Pipe Bridge Location
- Roads
- Rail Line
- Contour - 2'

0 100 200

Feet

Champlain Hudson Power Express Project

Champlain Hudson Power Express Inc.

Plan View Map

Terrestrial Route

Sheet 358 of 370


Prepared on 2/27/2012


by: HDR | TDI & TRC

DATA SOURCES: ESRI, NYSDOT, FEMA, NYDEC, NWI, TDI, TRC

R:\Projects\GIS_2009\168272_TDI_Hudson\MXD\USACE\Terrestrial_Route_8x11_usace_2012.mxd

Sheet 358

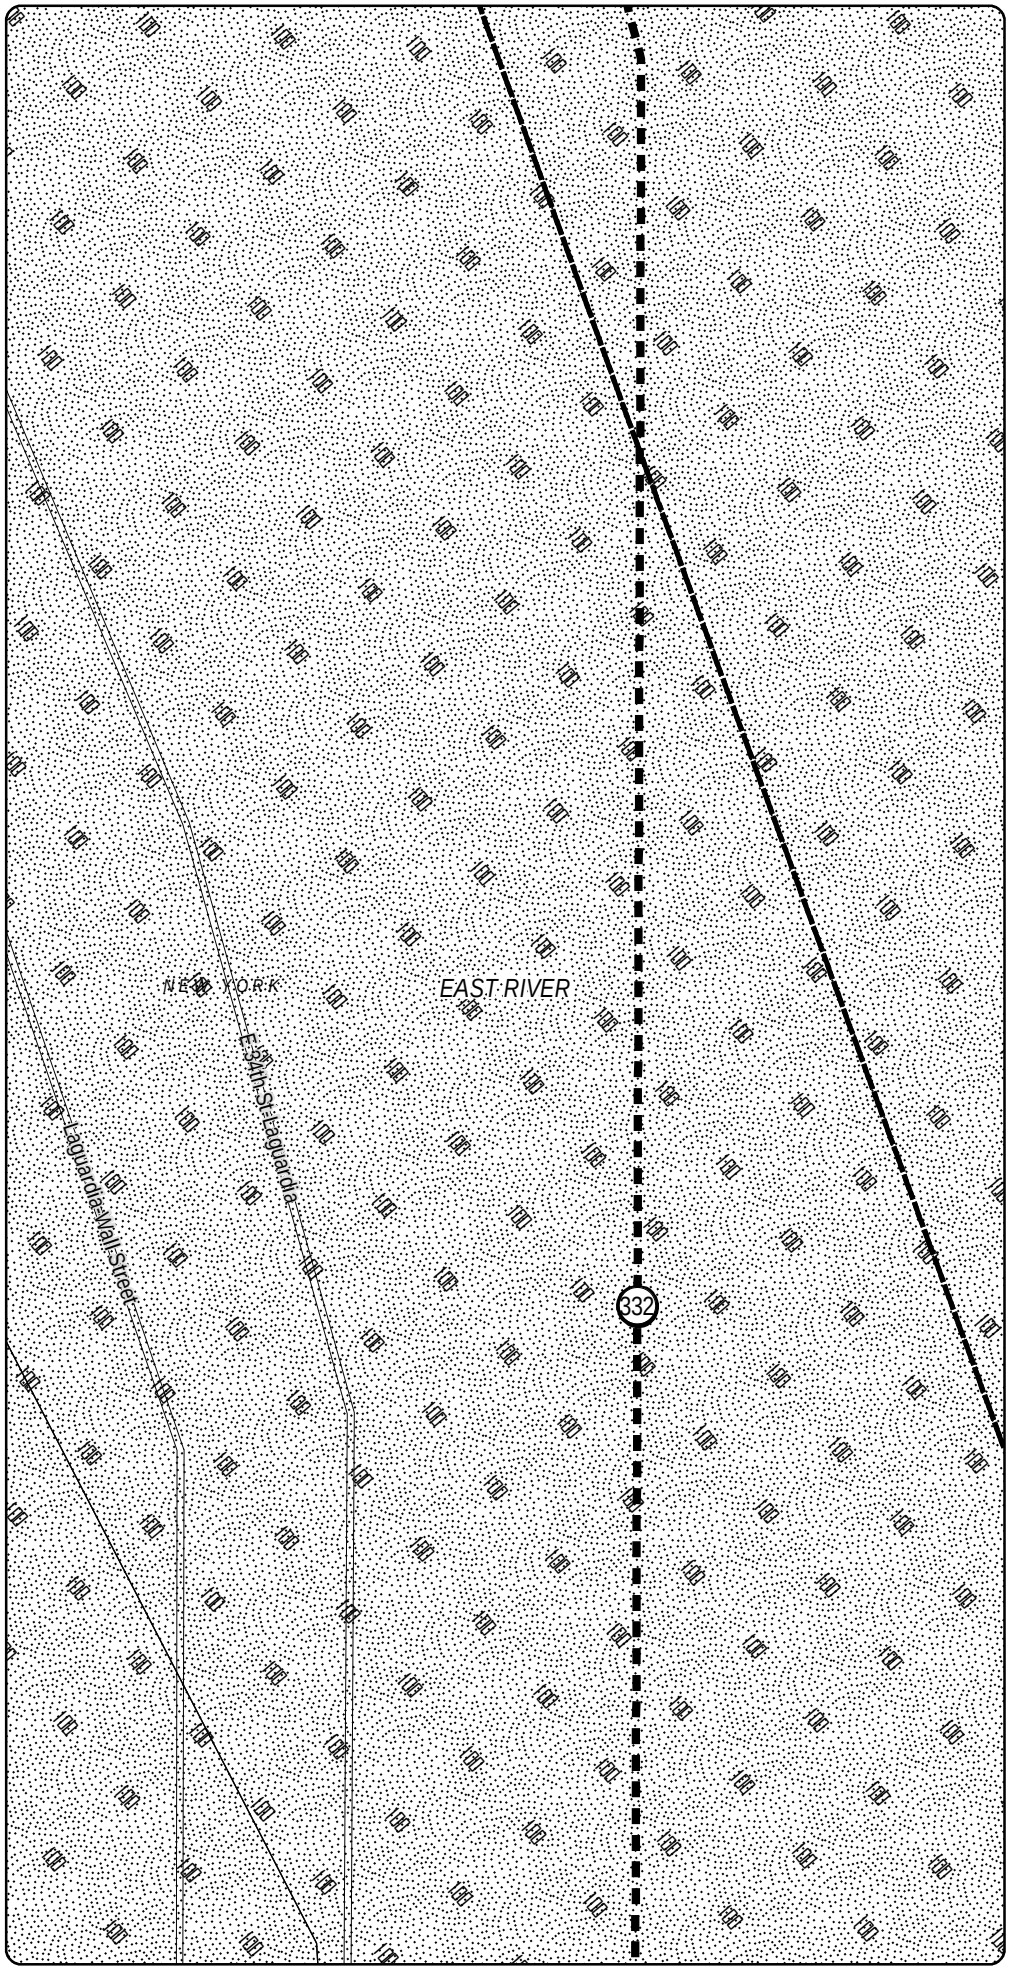

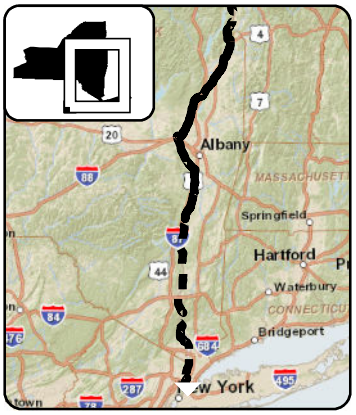

LEGEND

- CHPE Project Milepost
- Proposed CHPE Terrestrial Route HVDC
- Proposed CHPE Submarine Route HVDC
- Proposed CHPE Terrestrial Route HVAC
- Preliminary Construction Corridor
- Perennial Stream Top of Bank
- Intermittent Stream
- Ditch
- Wetland Delineation Line
- Wetland
- 100 Year Flood Zone
- 500 Year Flood Zone
- Hydrography
- Town Boundary
- County Boundary
- Proposed HDD Location
- Proposed Pipe Bridge Location
- Roads
- Rail Line
- Contour - 2'

0 100 200

Feet

Transmission Developers Inc.

Champlain Hudson Power Express Project

Champlain Hudson Power Express Inc.

Plan View Map

Terrestrial Route

Sheet 359 of 370

Prepared on 2/27/2012


by: HDR | TDI & TRC


DATA SOURCES: ESRI, NYSDOT, FEMA, NYDEC, NWI, TDI, TRC

Sheet 360

R:\Projects\GIS_2009\168272_TDI_Hudson\MXD\USACE\Terrestrial_Route_8x11_usace_2012.mxd

Sheet 359

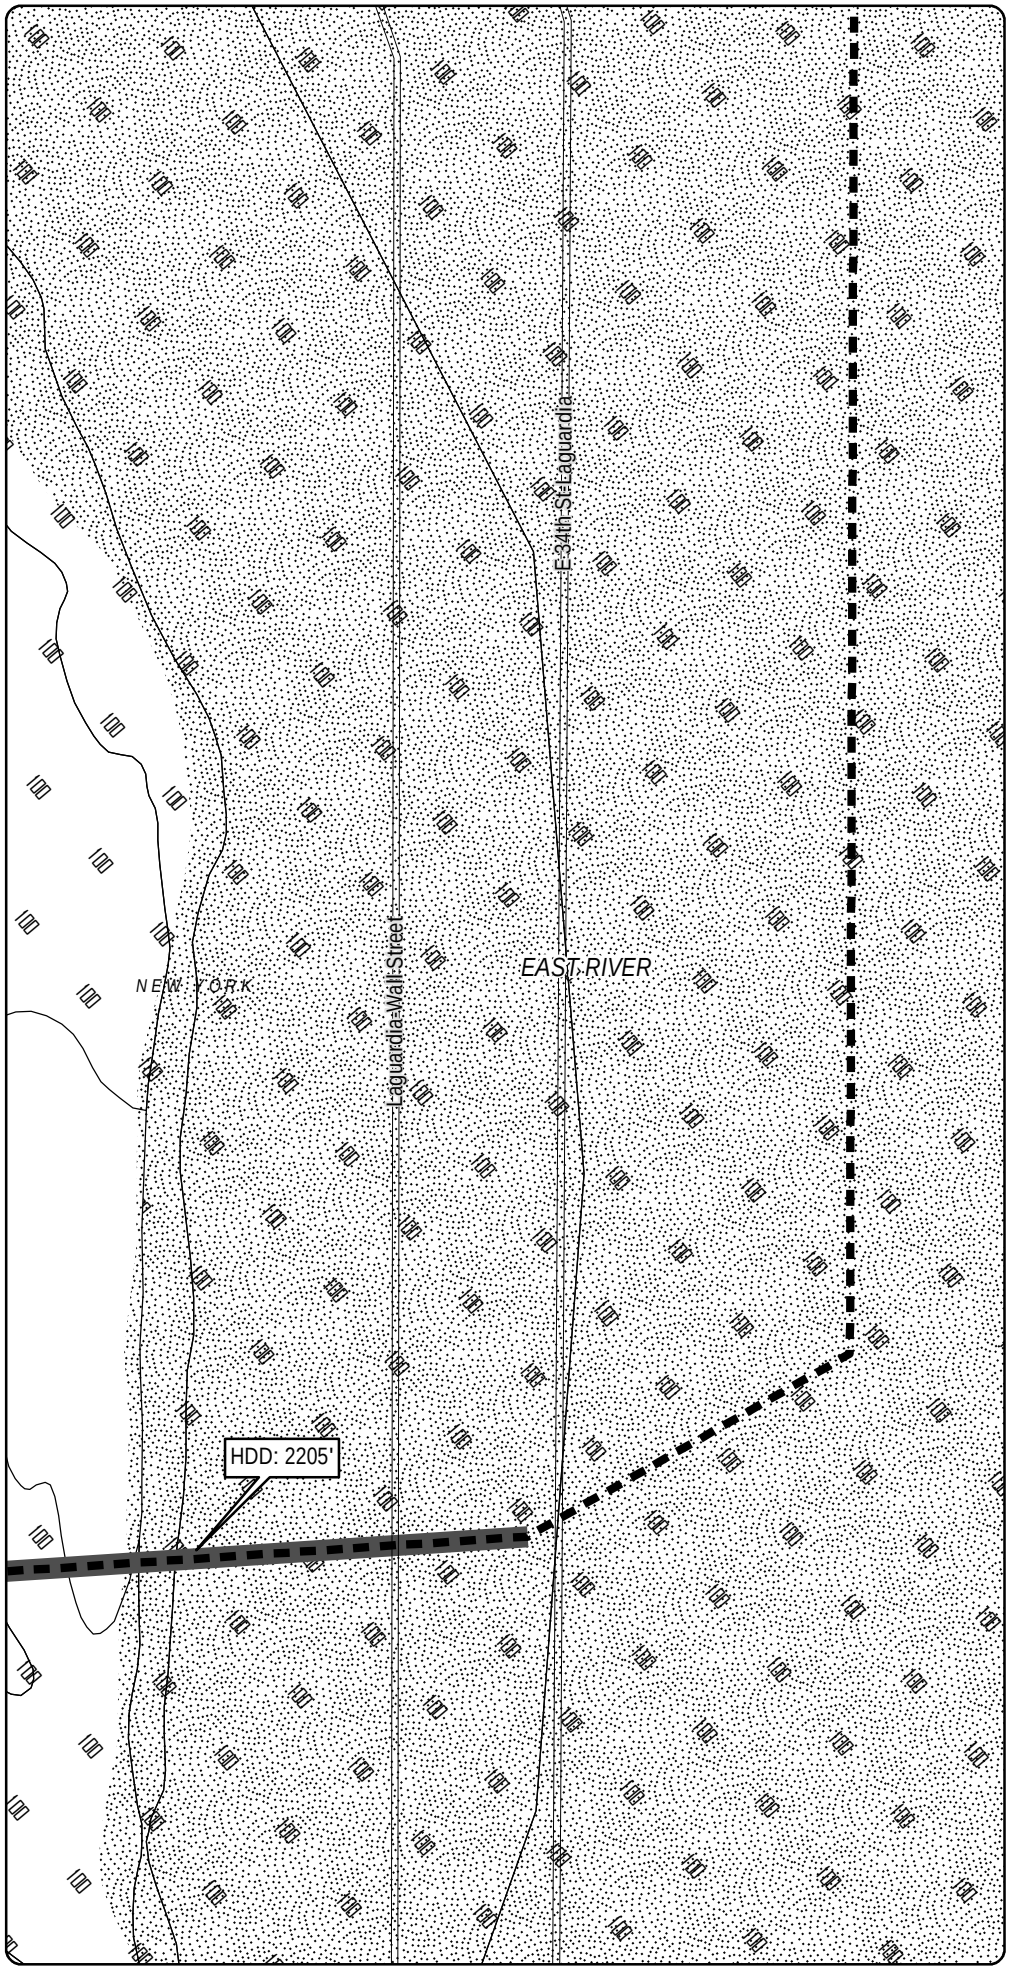

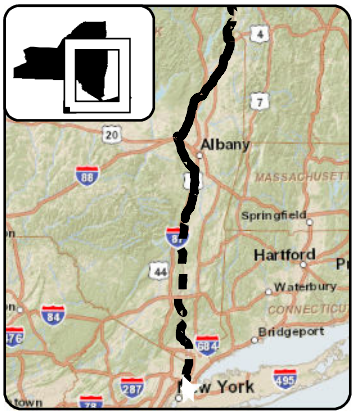

LEGEND

- CHPE Project Milepost
- Proposed CHPE Terrestrial Route HVDC
- Proposed CHPE Submarine Route HVDC
- Proposed CHPE Terrestrial Route HVAC
- Preliminary Construction Corridor
- Perennial Stream Top of Bank
- Intermittent Stream
- Ditch
- Wetland Delineation Line
- Wetland
- 100 Year Flood Zone
- 500 Year Flood Zone
- Hydrography
- Town Boundary
- County Boundary
- Proposed HDD Location
- Proposed Pipe Bridge Location
- Roads
- Rail Line
- Contour - 2'

N

0 100 200

Feet

Transmission Developers Inc.

Champlain Hudson Power Express Project

Champlain Hudson Power Express Inc.

Plan View Map

Terrestrial Route

Sheet 360 of 370


Prepared on 2/27/2012


by: HDR | DTA & TRC

DATA SOURCES: ESRI, NYSDOT, FEMA, NYDEC, NWI, TDI, TRC

Sheet 361

R:\Projects\GIS_2009\168272_TDI_Hudson\MXD\USACE\Terrestrial_Route_8x11_usace_2012.mxd

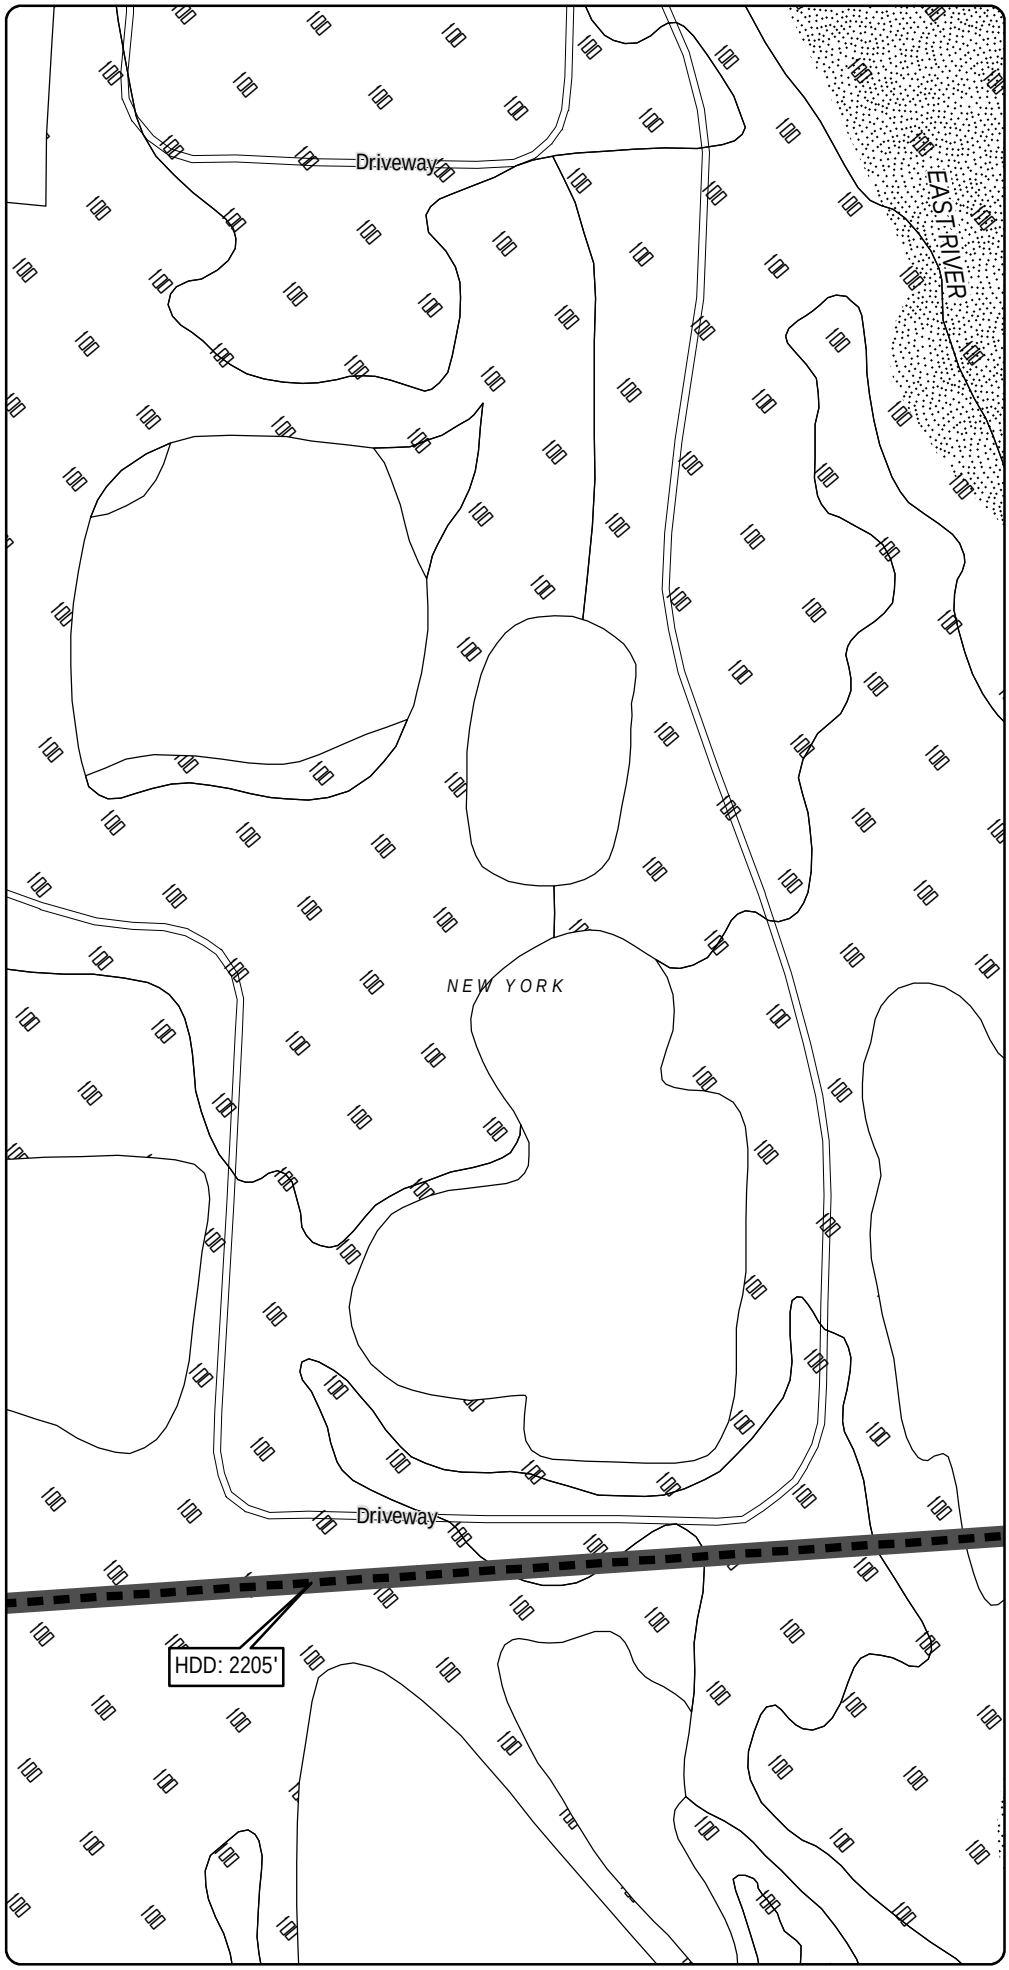

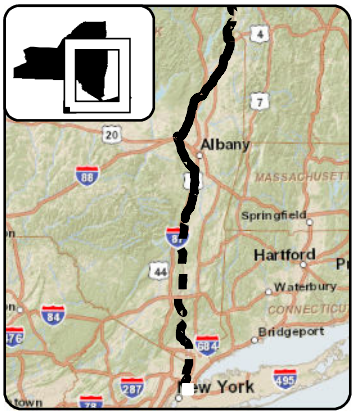

LEGEND

- CHPE Project Milepost
- Proposed CHPE Terrestrial Route HVDC
- Proposed CHPE Submarine Route HVDC
- Proposed CHPE Terrestrial Route HVAC
- Preliminary Construction Corridor
- Perennial Stream Top of Bank
- Intermittent Stream
- Ditch
- Wetland Delineation Line
- Wetland
- 100 Year Flood Zone
- 500 Year Flood Zone
- Hydrography
- Town Boundary
- County Boundary
- Proposed HDD Location
- Proposed Pipe Bridge Location
- Roads
- Rail Line
- Contour - 2'

N

0 100 200

Feet

Transmission Developers Inc.

Champlain Hudson Power Express Project

Champlain Hudson Power Express Inc.

Plan View Map

Terrestrial Route

Sheet 361 of 370


Prepared on 2/27/2012


by: HDR | TDI & TRC

DATA SOURCES: ESRI, NYSDOT, FEMA, NYDEC, NWI, TDI, TRC

R:\Projects\GIS_2009\168272_TDI_Hudson\MXD\USACE\Terrestrial_Route_8x11_usace_2012.mxd

Sheet 361

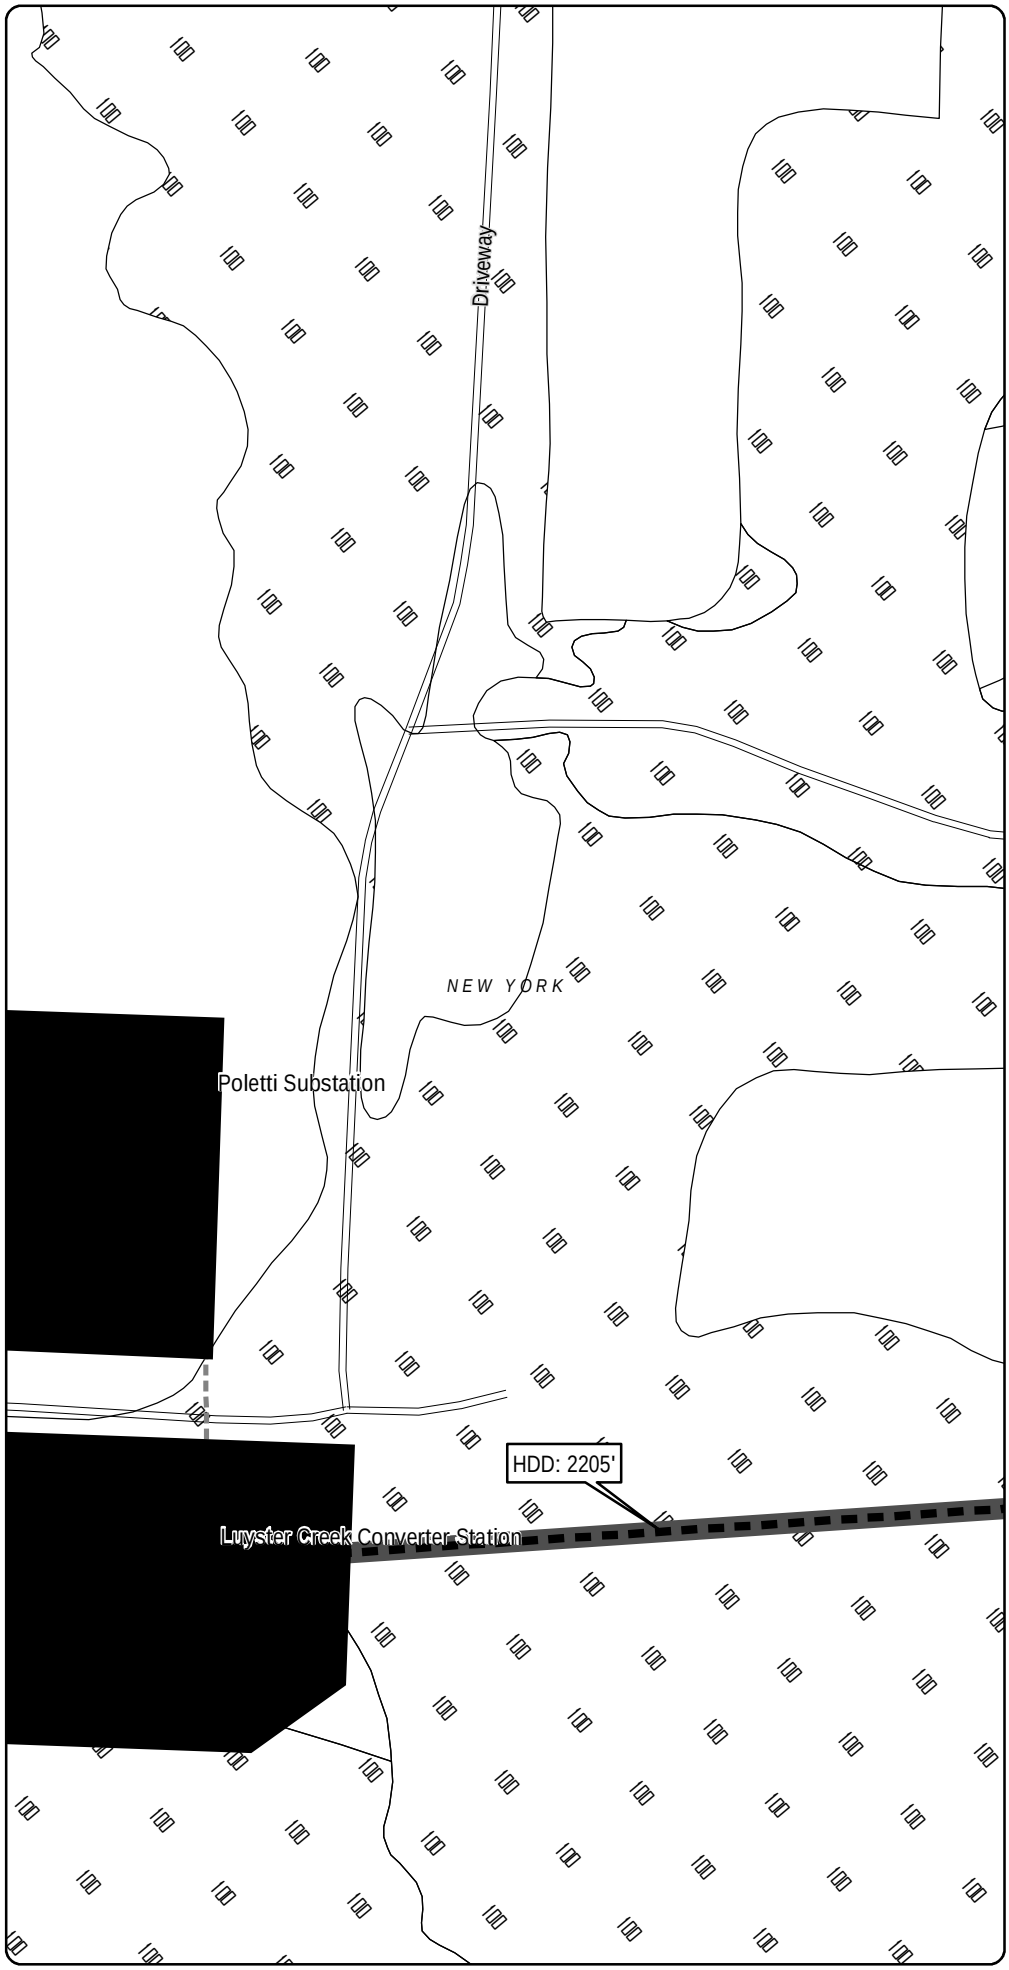

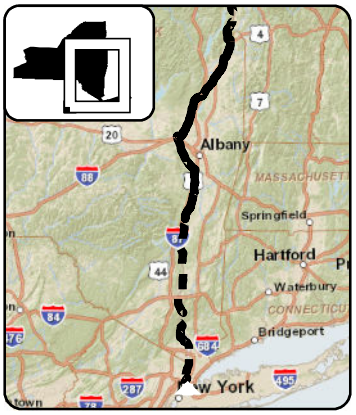

LEGEND

- CHPE Project Milepost
- Proposed CHPE Terrestrial Route HVDC
- Proposed CHPE Submarine Route HVDC
- Proposed CHPE Terrestrial Route HVAC
- Preliminary Construction Corridor
- Perennial Stream Top of Bank
- Intermittent Stream
- Ditch
- Wetland Delineation Line
- Wetland
- 100 Year Flood Zone
- 500 Year Flood Zone
- Hydrography
- Town Boundary
- County Boundary
- Proposed HDD Location
- Proposed Pipe Bridge Location
- Roads
- Rail Line
- Contour - 2'

0 100 200

Feet

Transmission Developers Inc.

Champlain Hudson Power Express Project

Champlain Hudson Power Express Inc.

Plan View Map

Terrestrial Route

Sheet 362 of 370

Prepared on 2/27/2012


by: HDR | TDI & TRC


DATA SOURCES: ESRI, NYSDOT, FEMA, NYDEC, NWI, TDI, TRC

Sheet 363

R:\Projects\GIS_2009\168272_TDI_Hudson\MXD\USACE\Terrestrial_Route_8x11_usace_2012.mxd

Sheet 362

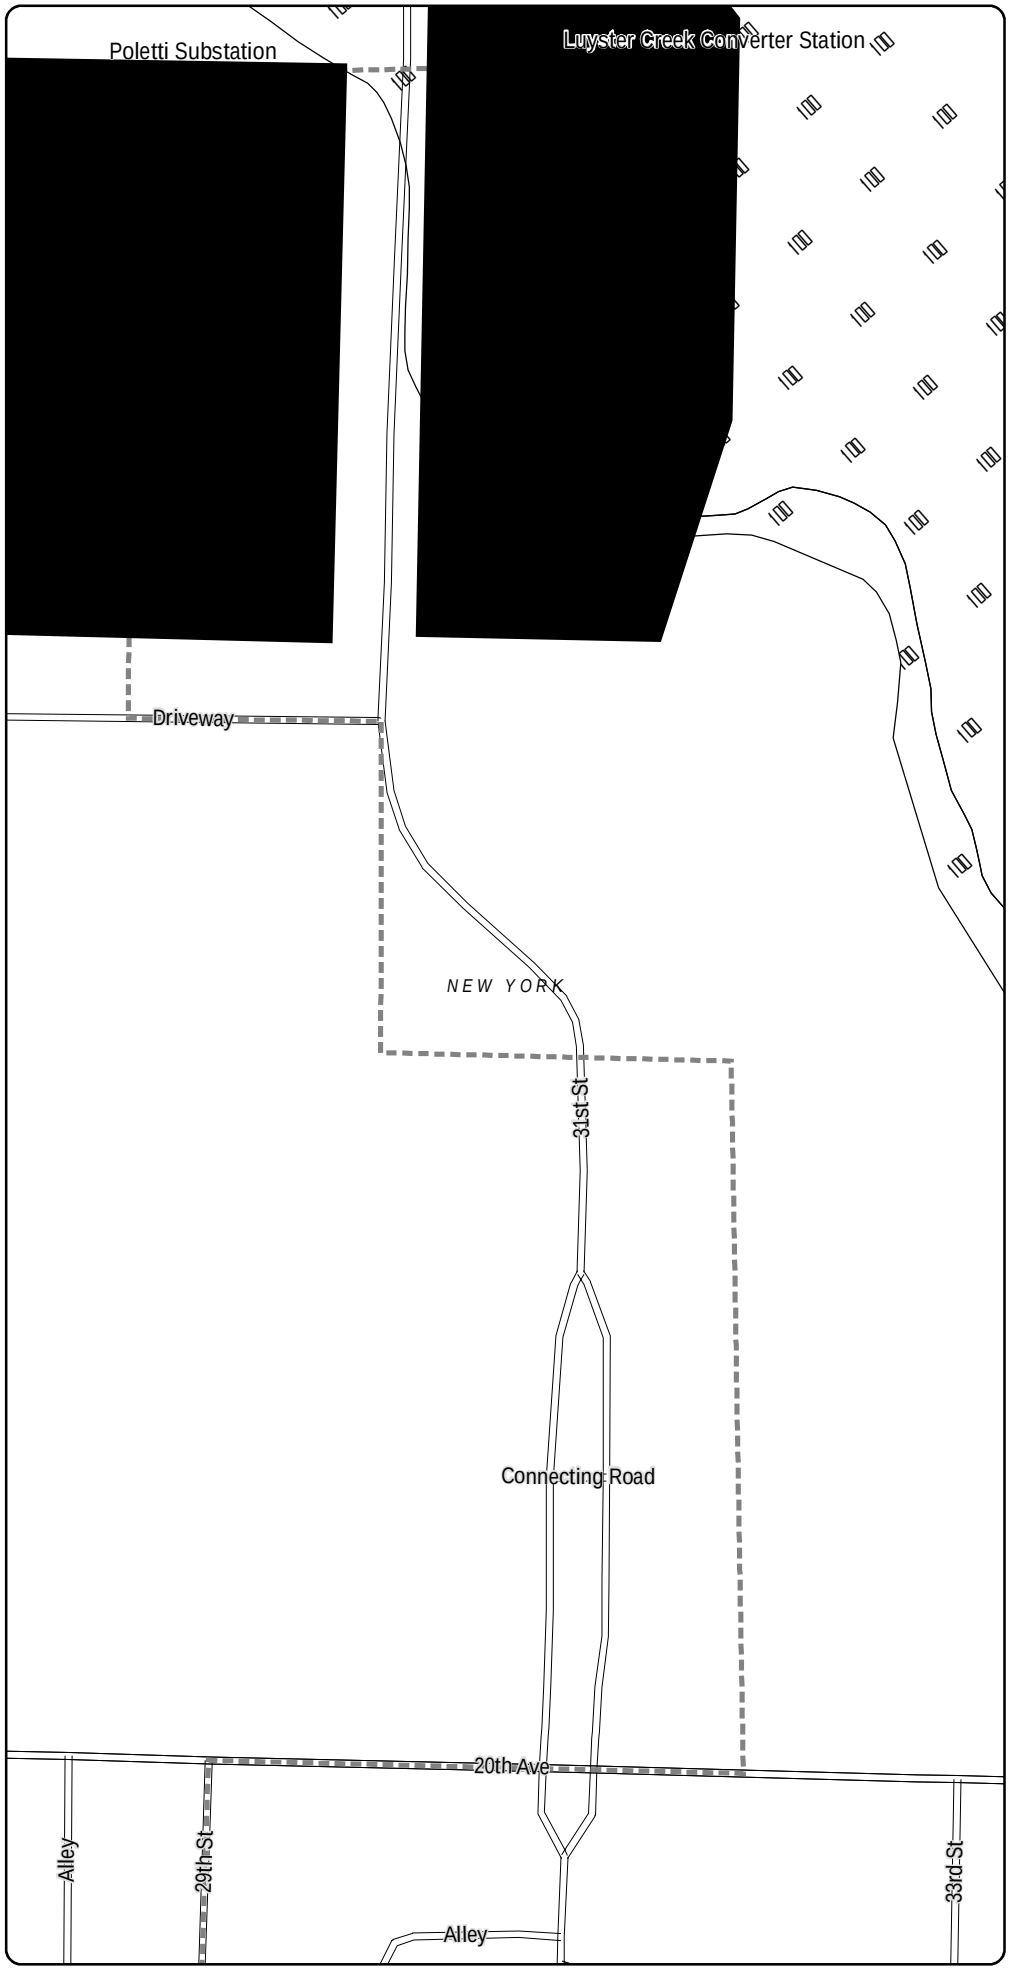

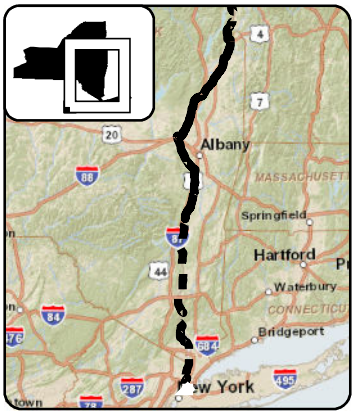

LEGEND

- CHPE Project Milepost
- Proposed CHPE Terrestrial Route HVDC
- Proposed CHPE Submarine Route HVDC
- Proposed CHPE Terrestrial Route HVAC
- Preliminary Construction Corridor
- Perennial Stream Top of Bank
- Intermittent Stream
- Ditch
- Wetland Delineation Line
- Wetland
- 100 Year Flood Zone
- 500 Year Flood Zone
- Hydrography
- Town Boundary
- County Boundary
- Proposed HDD Location
- Proposed Pipe Bridge Location
- Roads
- Rail Line
- Contour - 2'

0 100 200

Feet

Transmission Developers Inc.

Champlain Hudson Power Express Project

Champlain Hudson Power Express Inc.

Plan View Map

Terrestrial Route

Sheet 363 of 370


Prepared on 2/27/2012


by: HDR | DTA & TRC

DATA SOURCES: ESRI, NYSDOT, FEMA, NYDEC, NWI, TDI, TRC

Sheet 364

R:\Projects\GIS_2009\168272_TDI_Hudson\MXD\USACE\Terrestrial_Route_8x11_usace_2012.mxd

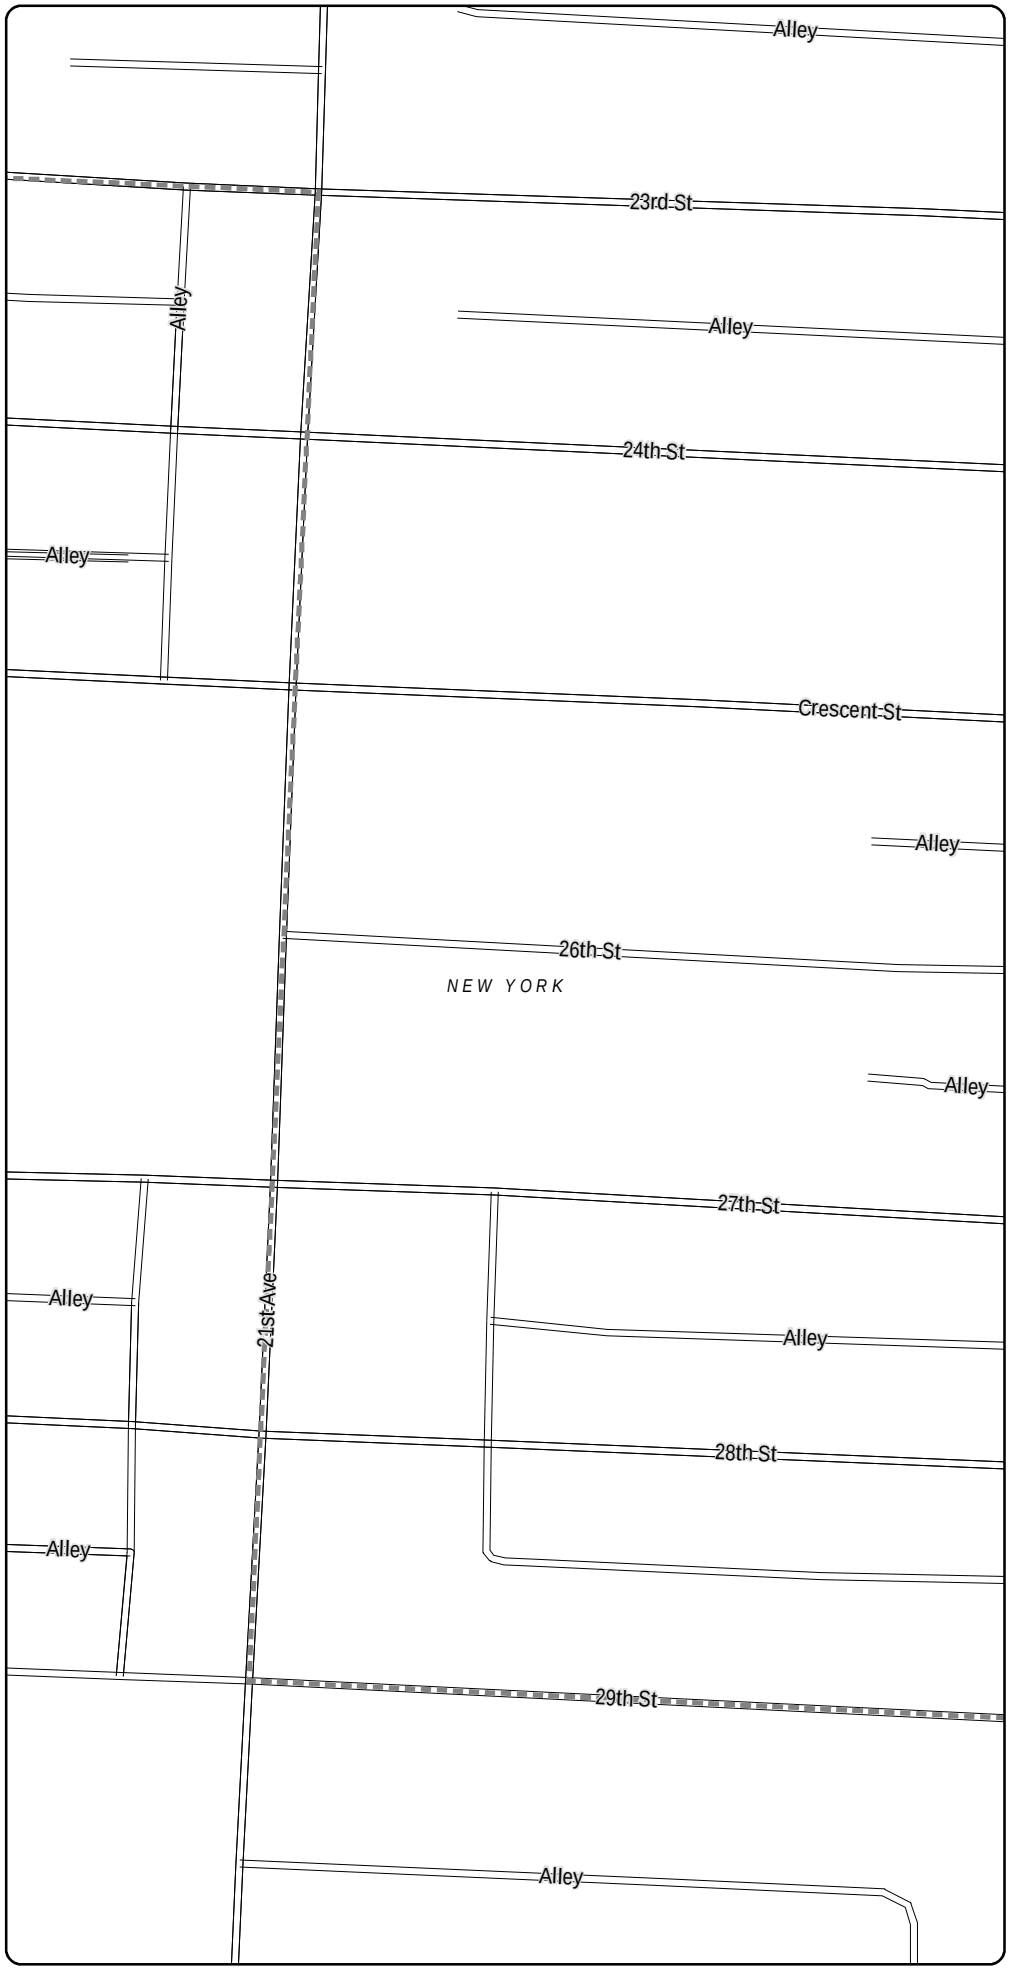

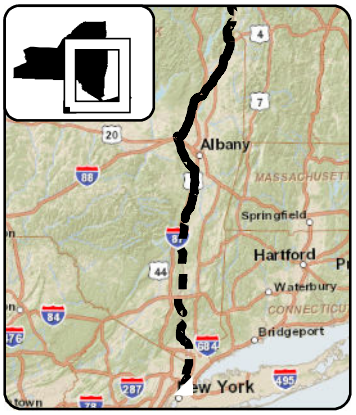

LEGEND

- CHPE Project Milepost
- Proposed CHPE Terrestrial Route HVDC
- Proposed CHPE Submarine Route HVDC
- Proposed CHPE Terrestrial Route HVAC
- Preliminary Construction Corridor
- Perennial Stream Top of Bank
- Intermittent Stream
- Ditch
- Wetland Delineation Line
- Wetland
- 100 Year Flood Zone
- 500 Year Flood Zone
- Hydrography
- Town Boundary
- County Boundary
- Proposed HDD Location
- Proposed Pipe Bridge Location
- Roads
- Rail Line
- Contour - 2'

0 100 200

Feet

Transmission Developers Inc.

Champlain Hudson Power Express Project

Champlain Hudson Power Express Inc.

Plan View Map

Terrestrial Route


Sheet 364 of 370


Prepared on 2/27/2012

by: HDR | DTA & TRC

DATA SOURCES: ESRI, NYSDOT, FEMA, NYDEC, NWI, TDI, TRC

R:\Projects\GIS_2009\168272_TDI_Hudson\MXD\USACE\Terrestrial_Route_8x11_usace_2012.mxd

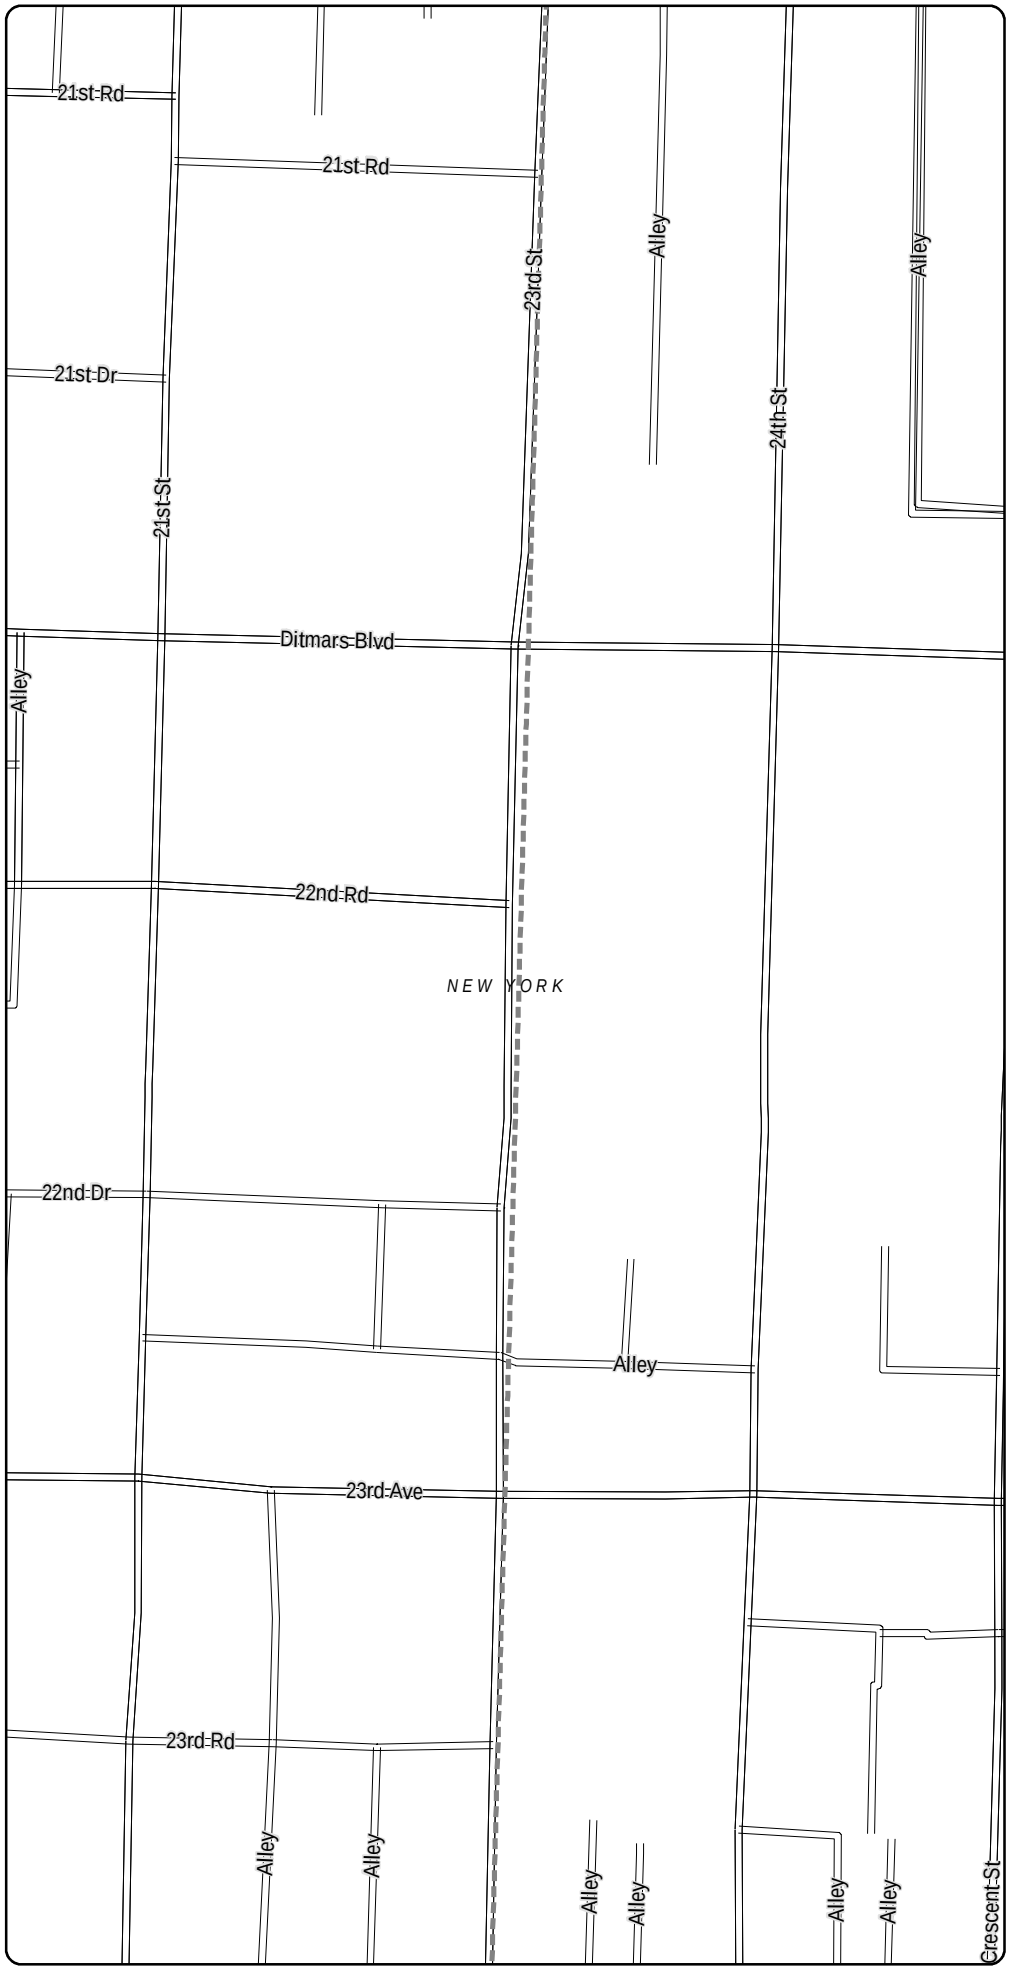

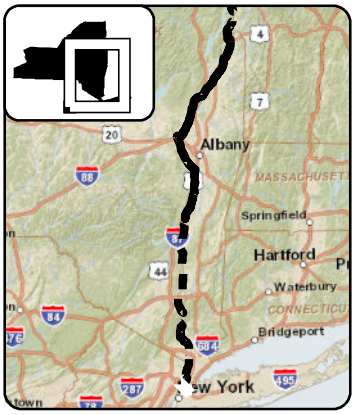

LEGEND

- (1) CHPE Project Milepost
- Proposed CHPE Terrestrial Route HVDC
- Proposed CHPE Submarine Route HVDC
- Proposed CHPE Terrestrial Route HVAC
- Preliminary Construction Corridor
- Perennial Stream Top of Bank
- Intermittent Stream
- Ditch
- Wetland Delineation Line
- Wetland
- 100 Year Flood Zone
- 500 Year Flood Zone
- Hydrography
- Town Boundary
- County Boundary
- Proposed HDD Location
- Proposed Pipe Bridge Location
- Roads
- Rail Line
- Contour - 2'

N

0 100 200

Feet

Transmission Developers Inc.

Champlain Hudson Power Express Project

Champlain Hudson Power Express Inc.

Plan View Map

Terrestrial Route


Sheet 365 of 370


Prepared on 2/27/2012

by: HDR | DTA & TRC

DATA SOURCES: ESRI, NYSDOT, FEMA, NYDEC, NWI, TDI, TRC

R:\Projects\GIS_2009\168272_TDI_Hudson\MXD\USACE\Terrestrial_Route_8x11_usace_2012.mxd

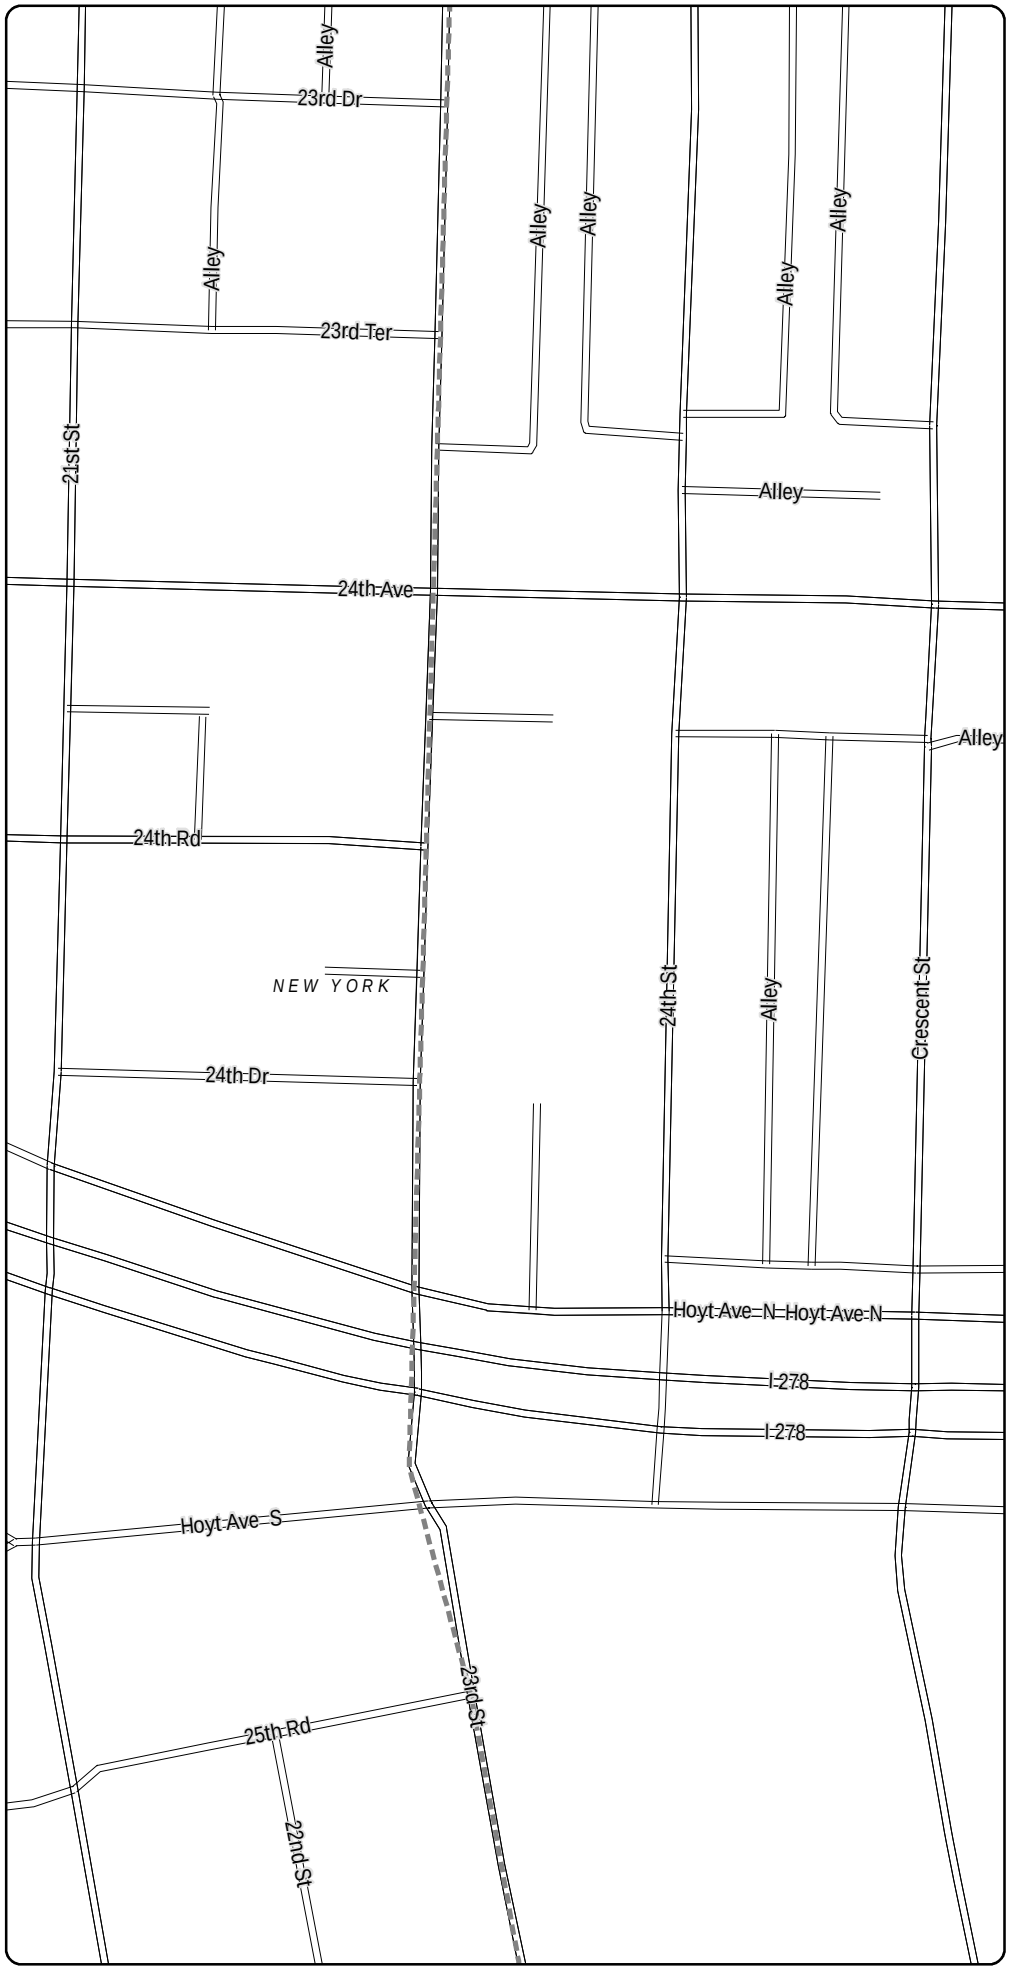

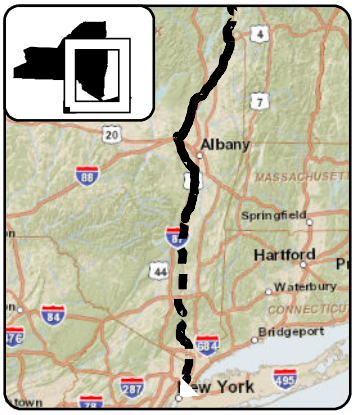

LEGEND

- CHPE Project Milepost
- Proposed CHPE Terrestrial Route HVDC
- Proposed CHPE Submarine Route HVDC
- Proposed CHPE Terrestrial Route HVAC
- Preliminary Construction Corridor
- Perennial Stream Top of Bank
- Intermittent Stream
- Ditch
- Wetland Delineation Line
- Wetland
- 100 Year Flood Zone
- 500 Year Flood Zone
- Hydrography
- Town Boundary
- County Boundary
- Proposed HDD Location
- Proposed Pipe Bridge Location
- Roads
- Rail Line
- Contour - 2'

N

0 100 200

Feet

Transmission Developers Inc.

Champlain Hudson Power Express Project

Champlain Hudson Power Express Inc.

Plan View Map

Terrestrial Route


Sheet 366 of 370


Prepared on 2/27/2012

by: HDR & TRC

DATA SOURCES: ESRI, NYSDOT, FEMA, NYDEC, NWI, TDI, TRC

R:\Projects\GIS_2009\168272_TDI_Hudson\MXD\USACE\Terrestrial_Route_8x11_usace_2012.mxd

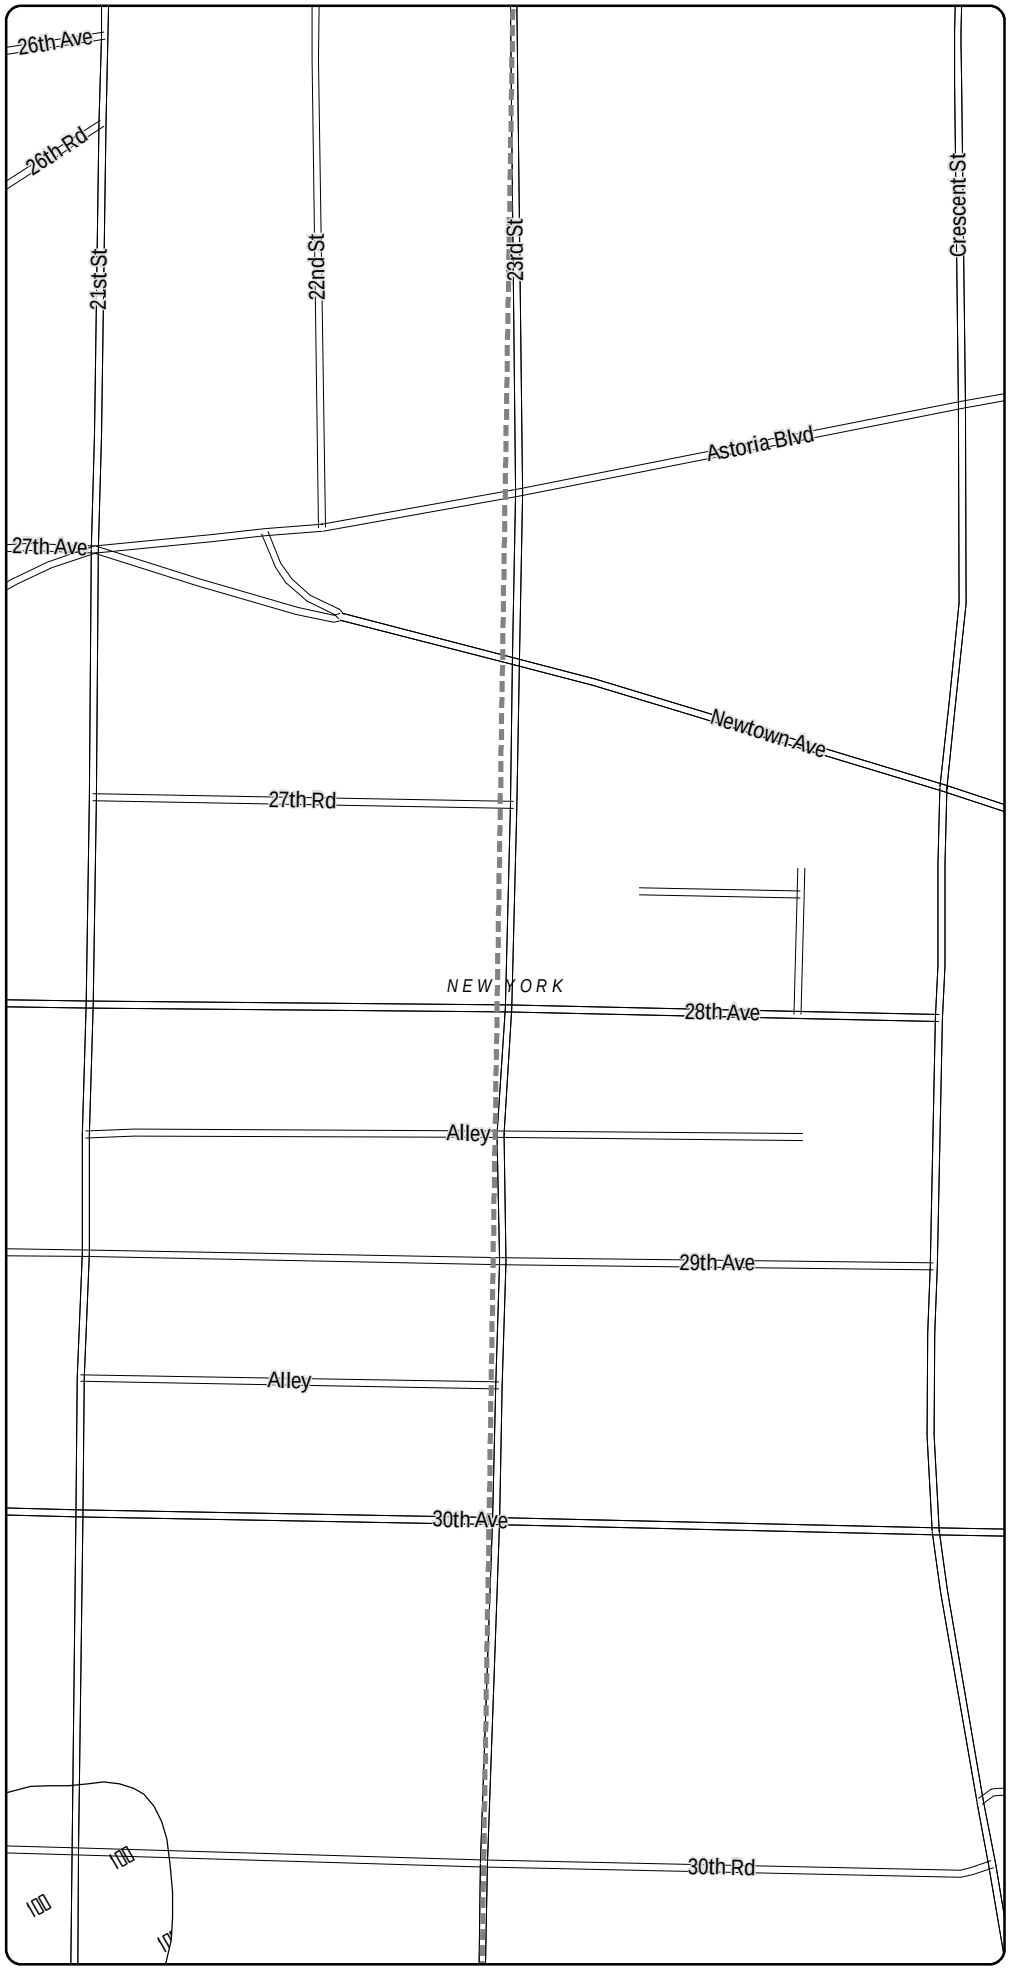

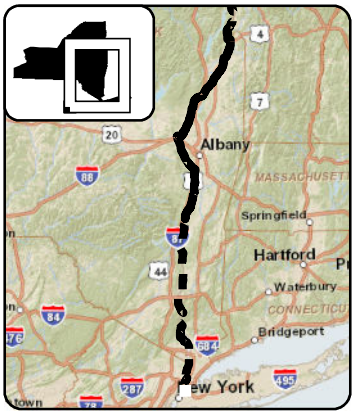

LEGEND

- CHPE Project Milepost
- Proposed CHPE Terrestrial Route HVDC
- Proposed CHPE Submarine Route HVDC
- Proposed CHPE Terrestrial Route HVAC
- Preliminary Construction Corridor
- Perennial Stream Top of Bank
- Intermittent Stream
- Ditch
- Wetland Delineation Line
- Wetland
- 100 Year Flood Zone
- 500 Year Flood Zone
- Hydrography
- Town Boundary
- County Boundary
- Proposed HDD Location
- Proposed Pipe Bridge Location
- Roads
- Rail Line
- Contour - 2'

N

0 100 200

Feet

Transmission Developers Inc.

Champlain Hudson Power Express Project

Champlain Hudson Power Express Inc.

Plan View Map

Terrestrial Route


Sheet 367 of 370


Prepared on 2/27/2012

by: HDR | TRC & TRC

R:\Projects\GIS_2009\168272_TDI_Hudson\MXD\USACE\Terrestrial_Route_8x11_usace_2012.mxd

DATA SOURCES: ESRI, NYSDOT, FEMA, NYDEC, NWI, TDI, TRC

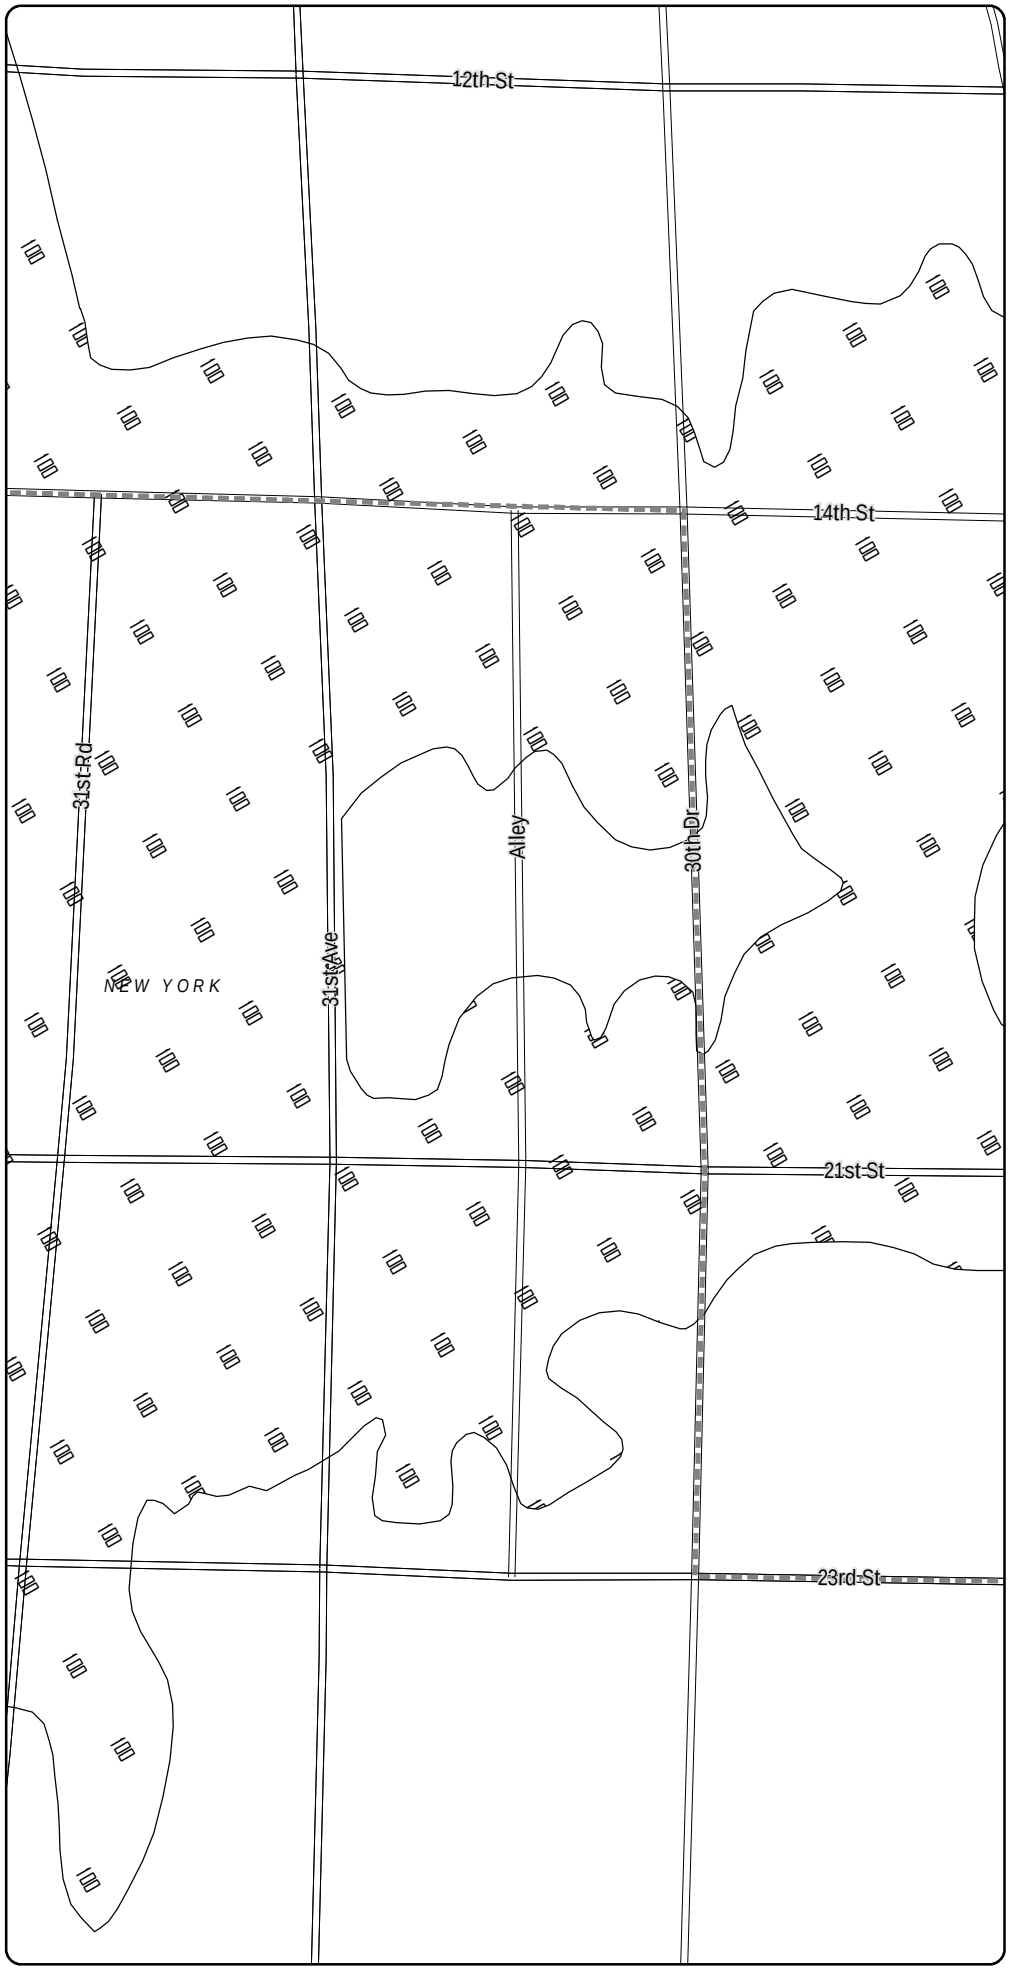

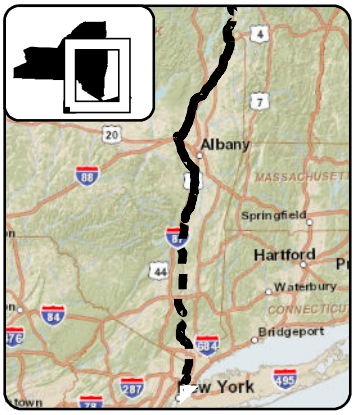

LEGEND

- CHPE Project Milepost
- Proposed CHPE Terrestrial Route HVDC
- Proposed CHPE Submarine Route HVDC
- Proposed CHPE Terrestrial Route HVAC
- Preliminary Construction Corridor
- Perennial Stream Top of Bank
- Intermittent Stream
- Ditch
- Wetland Delineation Line
- Wetland
- 100 Year Flood Zone
- 500 Year Flood Zone
- Hydrography
- Town Boundary
- County Boundary
- Proposed HDD Location
- Proposed Pipe Bridge Location
- Roads
- Rail Line
- Contour - 2'

0 100 200

Feet

Transmission Developers Inc.

Champlain Hudson Power Express Project

Champlain Hudson Power Express Inc.

Plan View Map

Terrestrial Route


Sheet 368 of 370


Prepared on 2/27/2012

by: HDR | TRC &

DATA SOURCES: ESRI, NYSDOT, FEMA, NYDEC, NWI, TDI, TRC

R:\Projects\GIS_2009\168272_TDI_Hudson\MXD\USACE\Terrestrial_Route_8x11_usace_2012.mxd

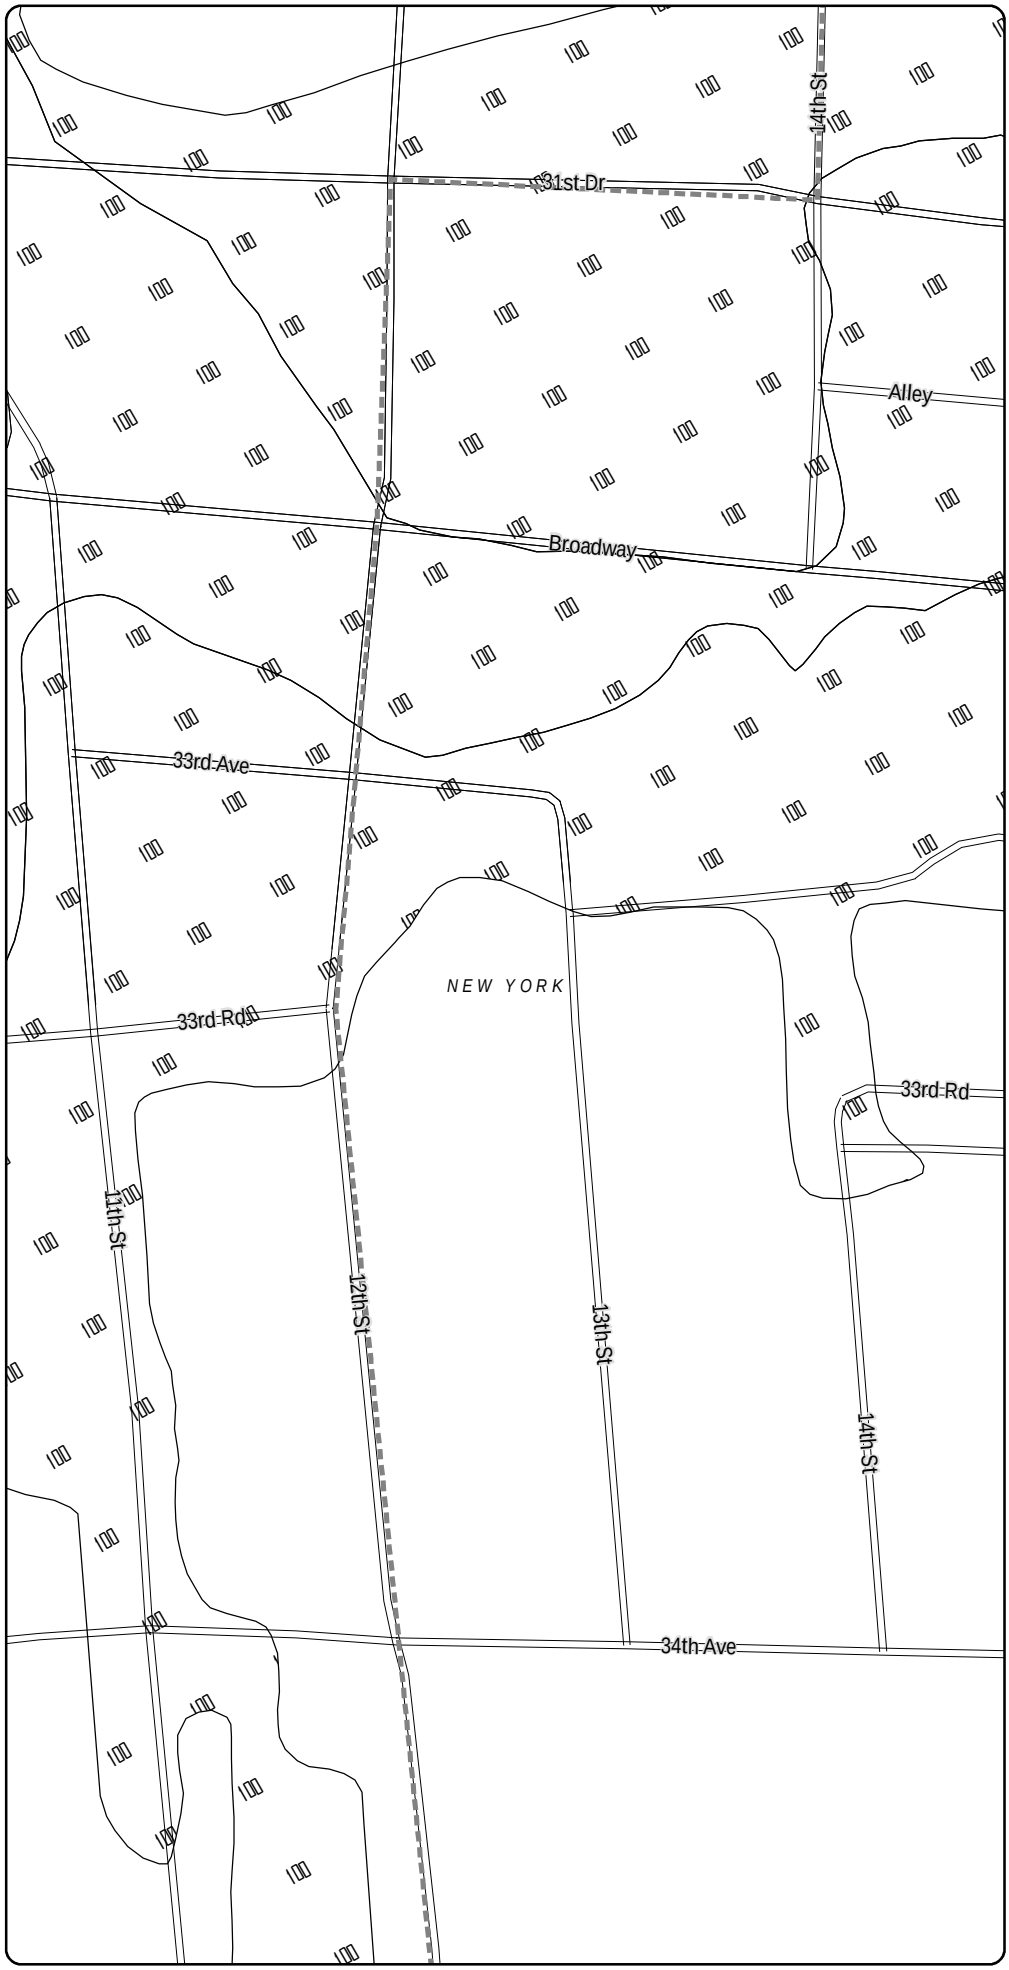

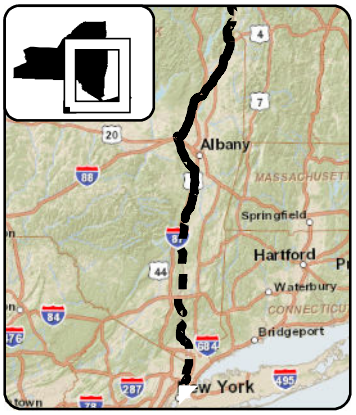

LEGEND

- CHPE Project Milepost
- Proposed CHPE Terrestrial Route HVDC
- Proposed CHPE Submarine Route HVDC
- Proposed CHPE Terrestrial Route HVAC
- Preliminary Construction Corridor
- Perennial Stream Top of Bank
- Intermittent Stream
- Ditch
- Wetland Delineation Line
- Wetland
- 100 Year Flood Zone
- 500 Year Flood Zone
- Hydrography
- Town Boundary
- County Boundary
- Proposed HDD Location
- Proposed Pipe Bridge Location
- Roads
- Rail Line
- Contour - 2'

N

0 100 200

Feet

Transmission Developers Inc.

Champlain Hudson Power Express Project

Champlain Hudson Power Express Inc.

Plan View Map

Terrestrial Route


Sheet 369 of 370


Prepared on 2/27/2012

by: HDR & TRC

DATA SOURCES: ESRI, NYSDOT, FEMA, NYDEC, NWI, TDI, TRC

R:\Projects\GIS_2009\168272_TDI_Hudson\MXD\USACE\Terrestrial_Route_8x11_usace_2012.mxd

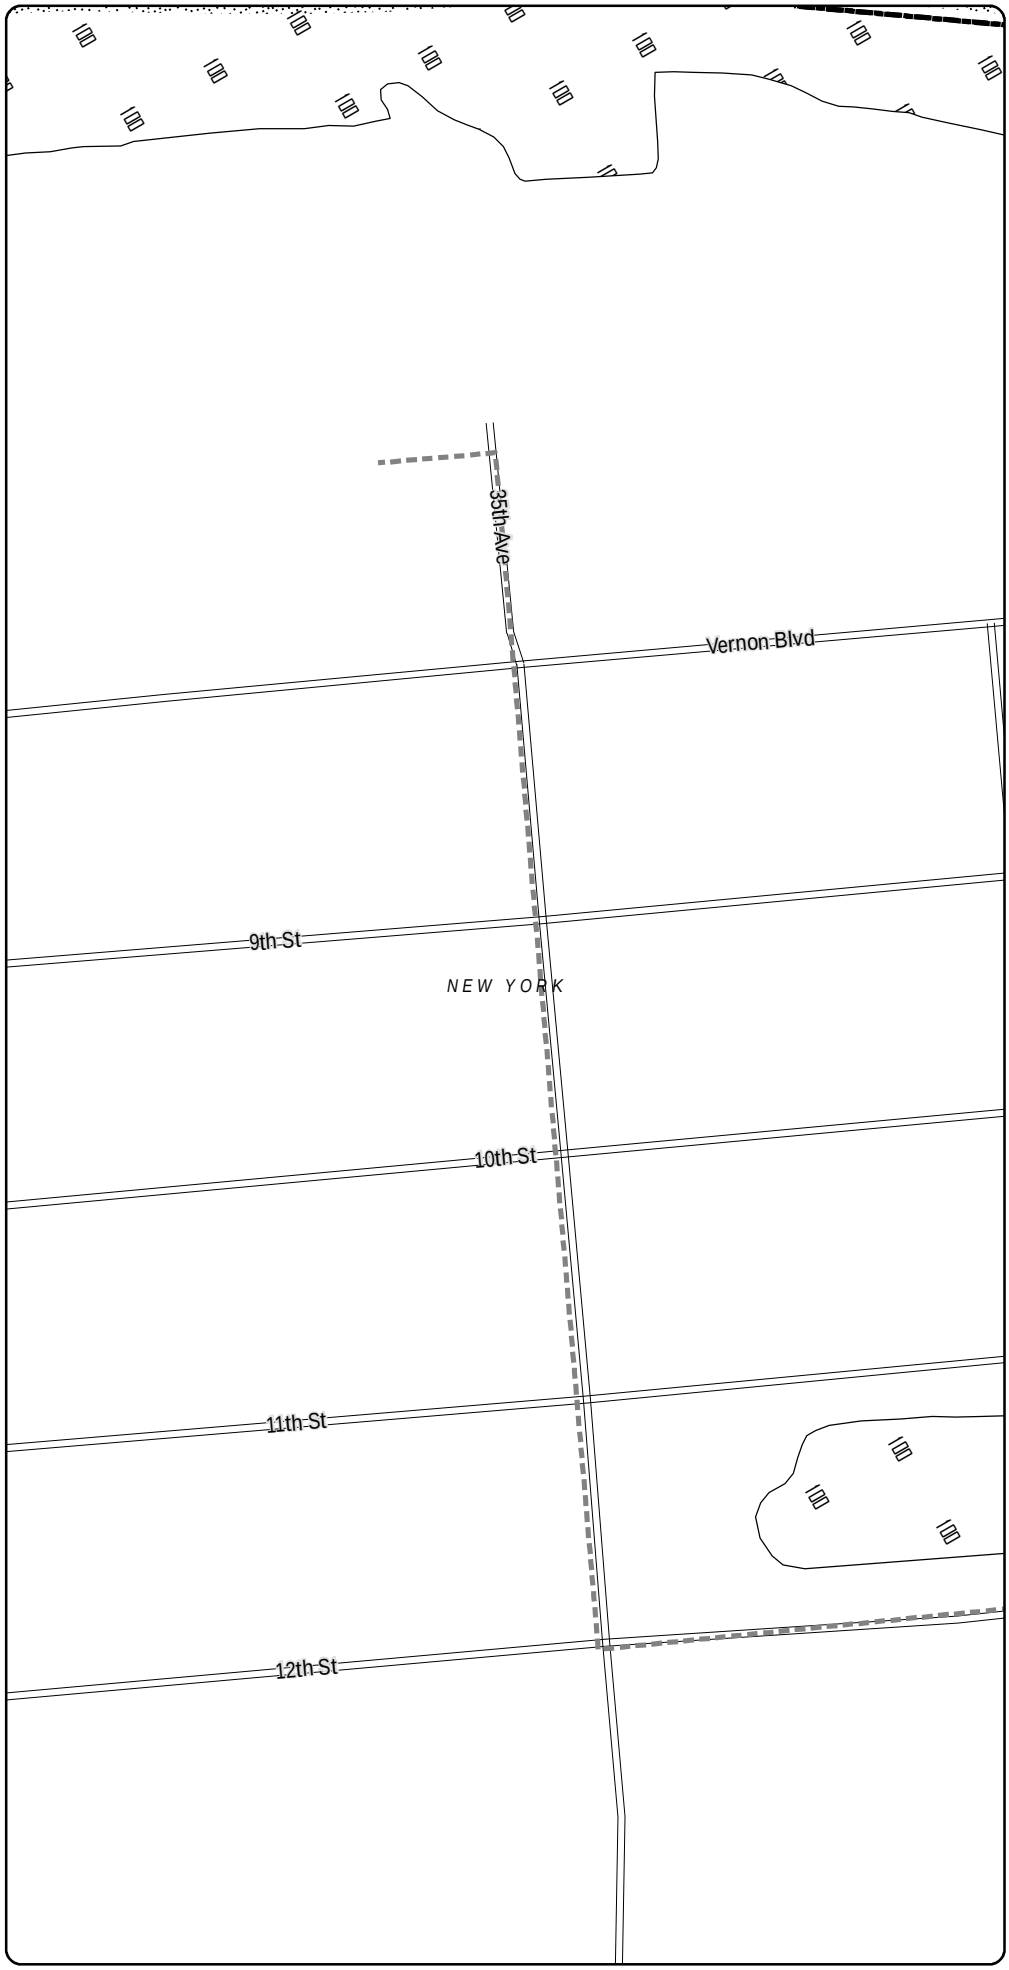

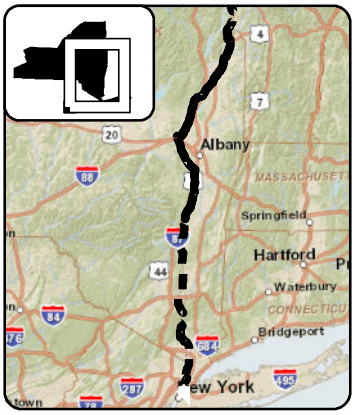

LEGEND

- CHPE Project Milepost
- Proposed CHPE Terrestrial Route HVDC
- Proposed CHPE Submarine Route HVDC
- Proposed CHPE Terrestrial Route HVAC
- Preliminary Construction Corridor
- Perennial Stream Top of Bank
- Intermittent Stream
- Ditch
- Wetland Delineation Line
- Wetland
- 100 Year Flood Zone
- 500 Year Flood Zone
- Hydrography
- Town Boundary
- County Boundary
- Proposed HDD Location
- Proposed Pipe Bridge Location
- Roads
- Rail Line
- Contour - 2'

0 100 200

Feet

Transmission Developers Inc.

Champlain Hudson Power Express Project

Champlain Hudson Power Express Inc.

Plan View Map

Terrestrial Route

Sheet 370 of 370

Prepared on 2/27/2012

by: HDR | DTA & TRC

DATA SOURCES: ESRI, NYSDOT, FEMA, NYDEC, NWI, TDI, TRC

R:\Projects\GIS_2009\168272_TDI_Hudson\MXD\USACE\Terrestrial_Route_8x11_usace_2012.mxd