




File: V:\PROJECTS\ANY\6\06076\_00\09 DESIGN\DRAWINGS\01 SHEETS\DESIGN PACKAGE 1C\06076\_01C - C-401 - C-403.DWG Saved: 4/11/2023 2:50:56 PM Current User: McEnaney III, James LastSavedBy: 3042

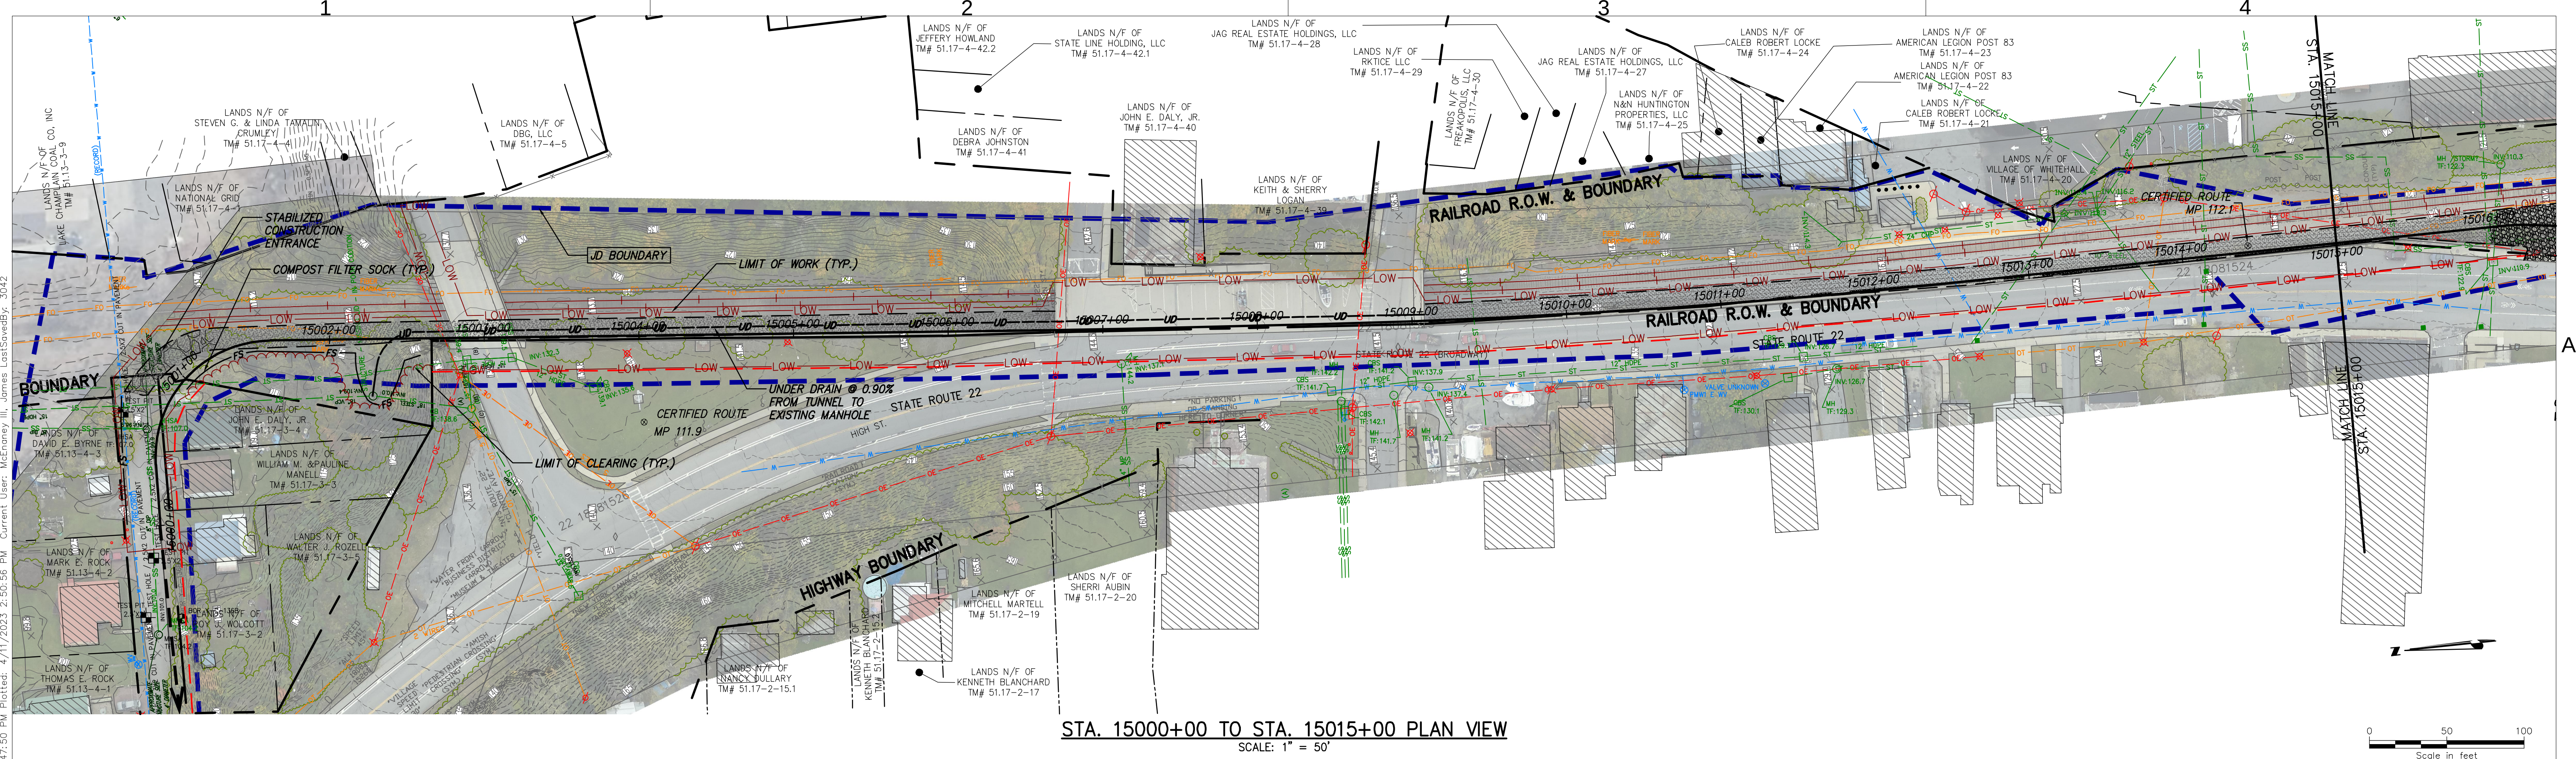

STA. 15000+00 TO STA. 15015+00 PLAN VIEW  
SCALE: 1" = 50'

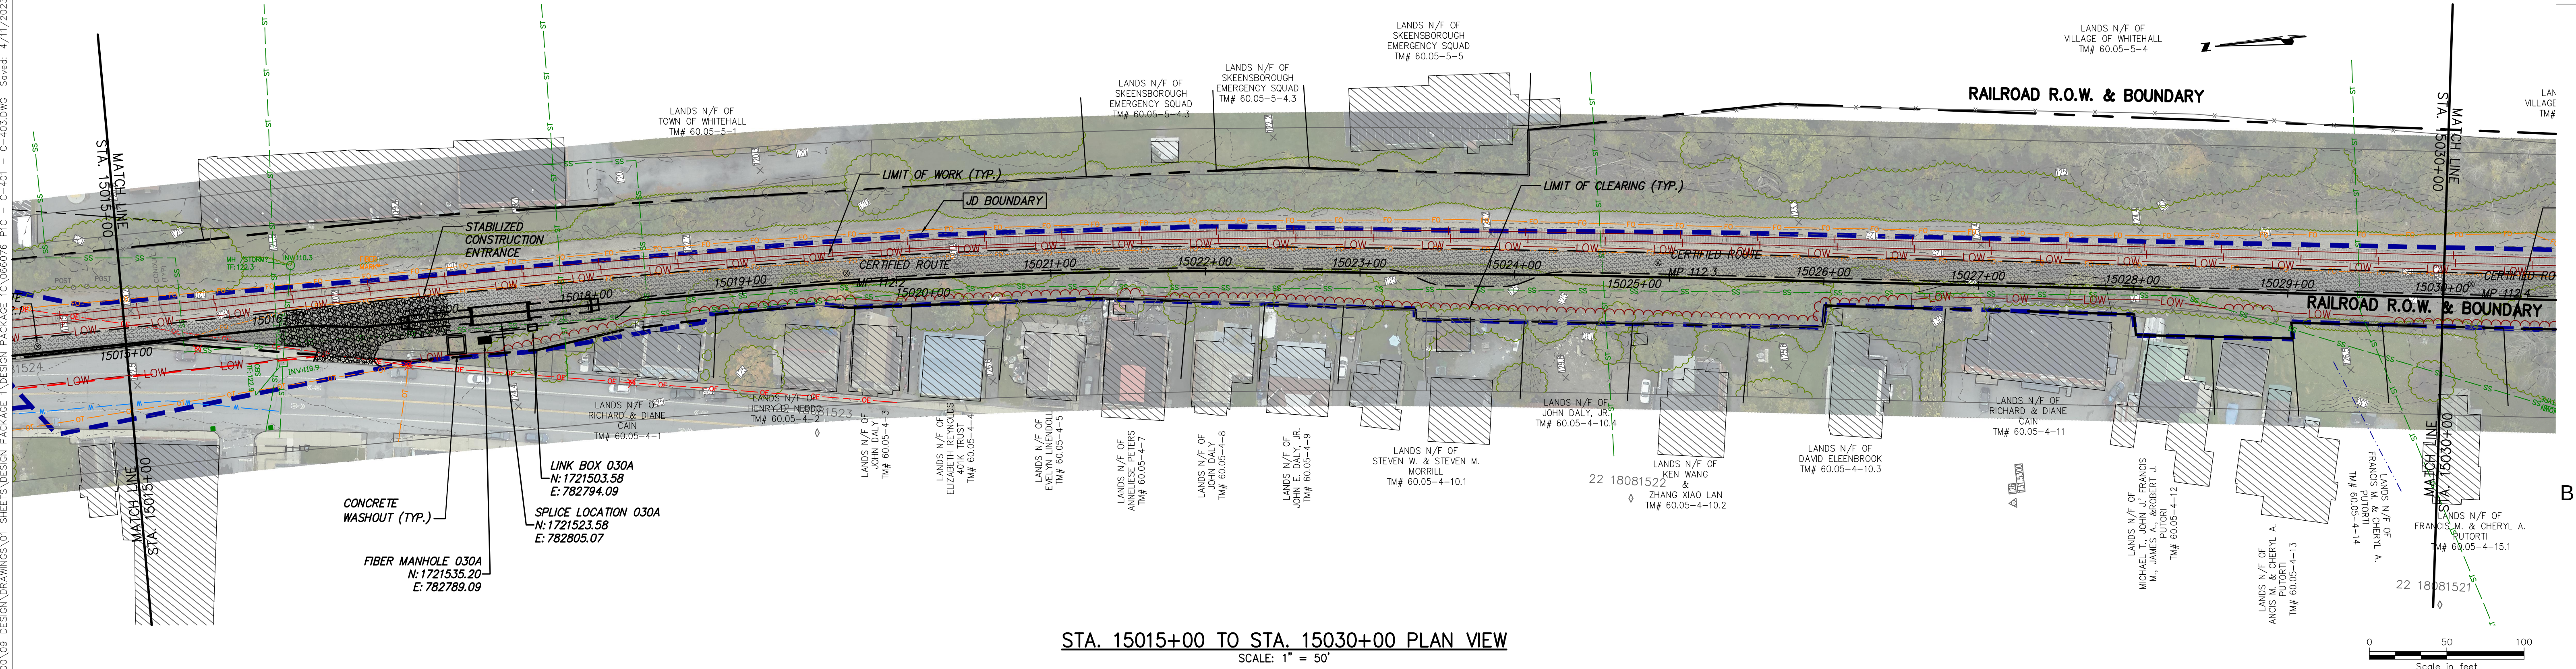

STA. 15015+00 TO STA. 15030+00 PLAN VIEW  
SCALE: 1" = 50'

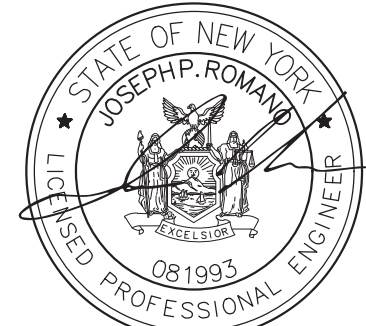

IT IS A VIOLATION OF LAW FOR ANY PERSON, UNLESS THEY ARE ACTING UNDER THE DIRECTION OF A LICENSED PROFESSIONAL ENGINEER, ARCHITECT, LANDSCAPE ARCHITECT OR LAND SURVEYOR TO ALTER AN ITEM IN ANY WAY. IF AN ITEM BEARING THE STAMP OF A LICENSED PROFESSIONAL IS ALTERED, THE ALTERING ENGINEER, ARCHITECT, LANDSCAPE ARCHITECT OR LAND SURVEYOR SHALL STAMP THE DOCUMENT AND INCLUDE THE NOTATION "ALTERED BY" FOLLOWED BY THEIR SIGNATURE, THE DATE OF SUCH ALTERATION, AND A SPECIFIC DESCRIPTION OF THE ALTERATION.


|     |            |                                    |     |     |
|-----|------------|------------------------------------|-----|-----|
| 1   | 04/11/2023 | REVISED PER DPS COMMENTS           | JJE | JPR |
| 0   | 03/22/2023 | ISSUED FOR CONSTRUCTION SUBMISSION | JTM | JPR |
| No. | DATE       | SUBMITTAL / REVISION DESCRIPTION   | DB  | APP |

CHAMPLAIN HUDSON POWER EXPRESS  
SEGMENT 3 (PACKAGE 1C) WHITEHALL TO FORT ANN  
STA. 15000+00 TO STA. 15030+00 EROSION AND  
SEDIMENT CONTROL PLAN


DRAWN BY: JJE DESIGNED BY: JTM APPROVED BY: JPR SCALE: AS NOTED  
REV. NO. X

|                    |            |
|--------------------|------------|
| KIEWIT PROJECT NO. | 21162      |
| CHA PROJECT NO.    | 06076      |
| DRAWING NO.        | C-401      |
| DATE               | 03/22/2023 |

File: V:\PROJECTS\ANY\K6\066076.000\09\_DESIGN\DRAWINGS\01\_SHEETS\DESIGN PACKAGE 1C\066076\_P1C - C-401 - C-403.DWG Saved: 4/6/2023 12:14:28 PM Plotted: 4/6/2023 1:28:24 PM Current User: McEnaney III, James Last Saved By: B314

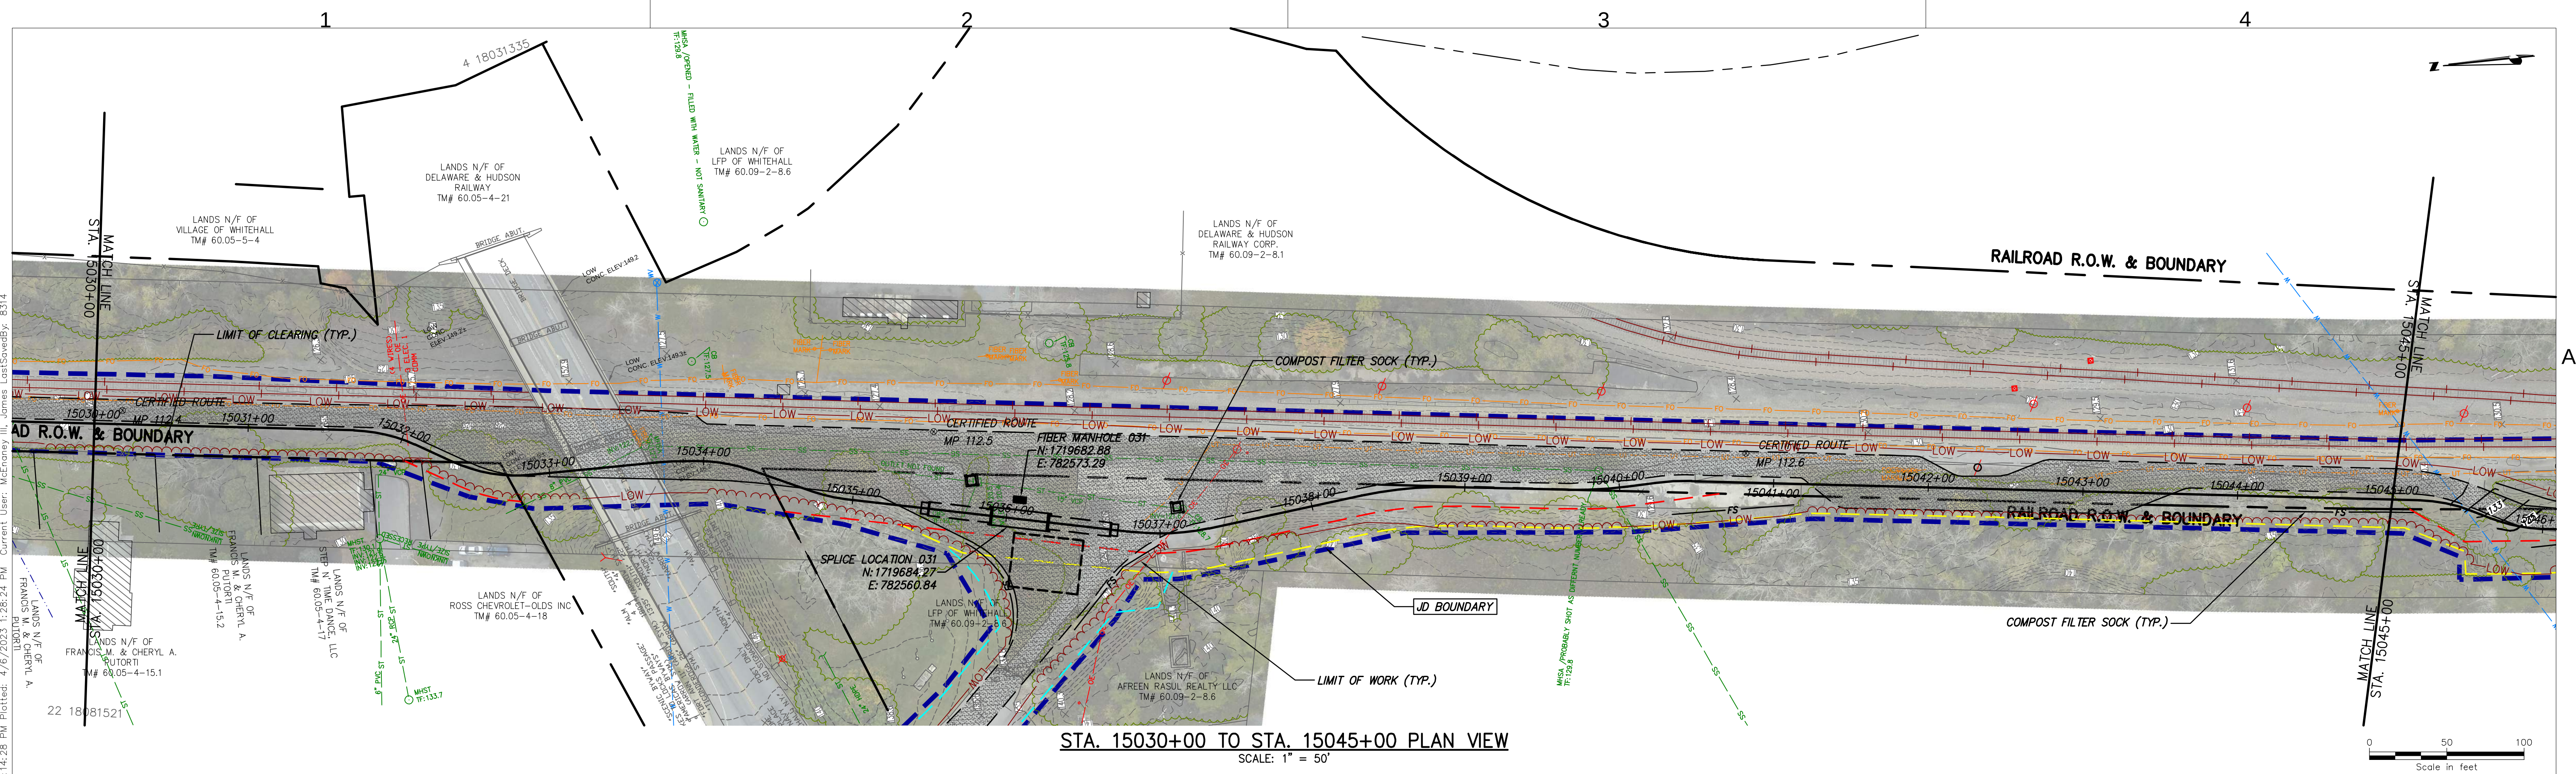

STA. 15030+00 TO STA. 15045+00 PLAN VIEW  
SCALE: 1" = 50'

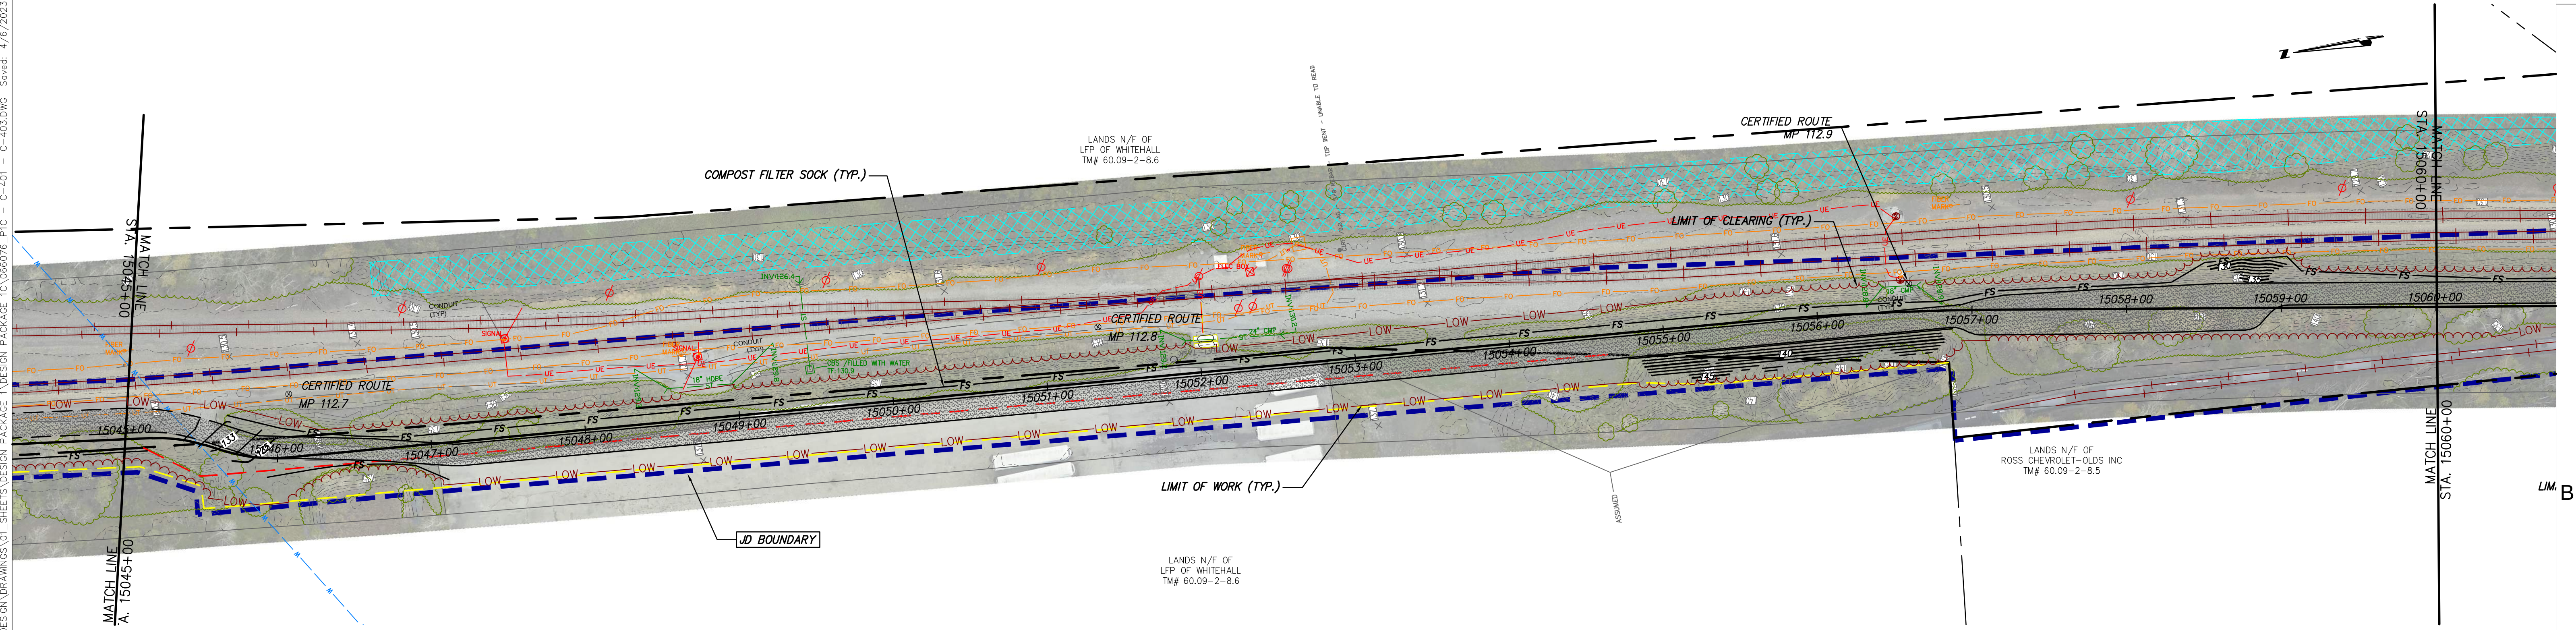

STA. 15045+00 TO STA. 15060+00 PLAN VIEW  
SCALE: 1" = 50'




Champlain Hudson  
Power Express



Kiewit



III Winners Circle, PO Box 5269  
Albany, NY 12205-0269  
518.453.4500 • www.chacompanies.com

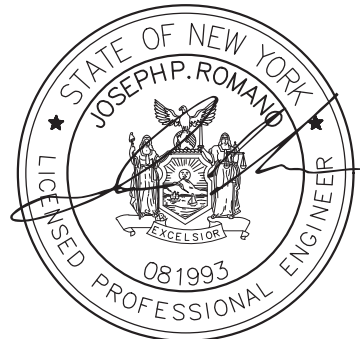

JOSEPH P. ROMAN  
LICENSED PROFESSIONAL ENGINEER  
081993

IT IS A VIOLATION OF LAW FOR ANY PERSON, UNLESS THEY ARE ACTING UNDER THE DIRECTION OF A LICENSED PROFESSIONAL ENGINEER, ARCHITECT, LANDSCAPE ARCHITECT OR LAND SURVEYOR TO ALTER AN ITEM IN ANY WAY. IF AN ITEM BEARING THE STAMP OF A LICENSED PROFESSIONAL IS ALTERED, THE ALTERING ENGINEER, ARCHITECT, LANDSCAPE ARCHITECT OR LAND SURVEYOR SHALL STAMP THE DOCUMENT AND INCLUDE THE NOTATION "ALTERED BY" FOLLOWED BY THEIR SIGNATURE, THE DATE OF SUCH ALTERATION, AND A SPECIFIC DESCRIPTION OF THE ALTERATION.



| No. | DATE       | SUBMITTAL / REVISION DESCRIPTION   | DB  | APP |
|-----|------------|------------------------------------|-----|-----|
| 1   | 04/06/2023 | REVISED PER DPS COMMENTS           | JTM | JPR |
| 0   | 03/22/2023 | ISSUED FOR CONSTRUCTION SUBMISSION | JTM | JPR |

CHAMPLAIN HUDSON POWER EXPRESS  
SEGMENT 3 ( PACKAGE 1C ) WHITEHALL TO FORT ANN  
STA. 15030+00 TO STA. 15060+00 EROSION AND  
SEDIMENT CONTROL PLAN

DRAWN BY: JJE DESIGNED BY: JTM APPROVED BY: JPR SCALE AS NOTED  
REV. NO. X

|                    |            |
|--------------------|------------|
| KIEWIT PROJECT NO. | 21162      |
| CHA PROJECT NO.    | 066076     |
| DRAWING NO.        | C-402      |
| DATE               | 03/22/2023 |

File: V:\PROJECTS\ANY\K6\066076.000\09\_DESIGN\DRAWINGS\01\_SHEETS\DESIGN PACKAGE 1C\066076\_P1C - C-401 - C-403.DWG Saved: 3/14/2023 7:24:54 PM Plotted: 3/16/2023 4:57:38 PM Current User: McEneaney III, James LastSaveBy: 8329

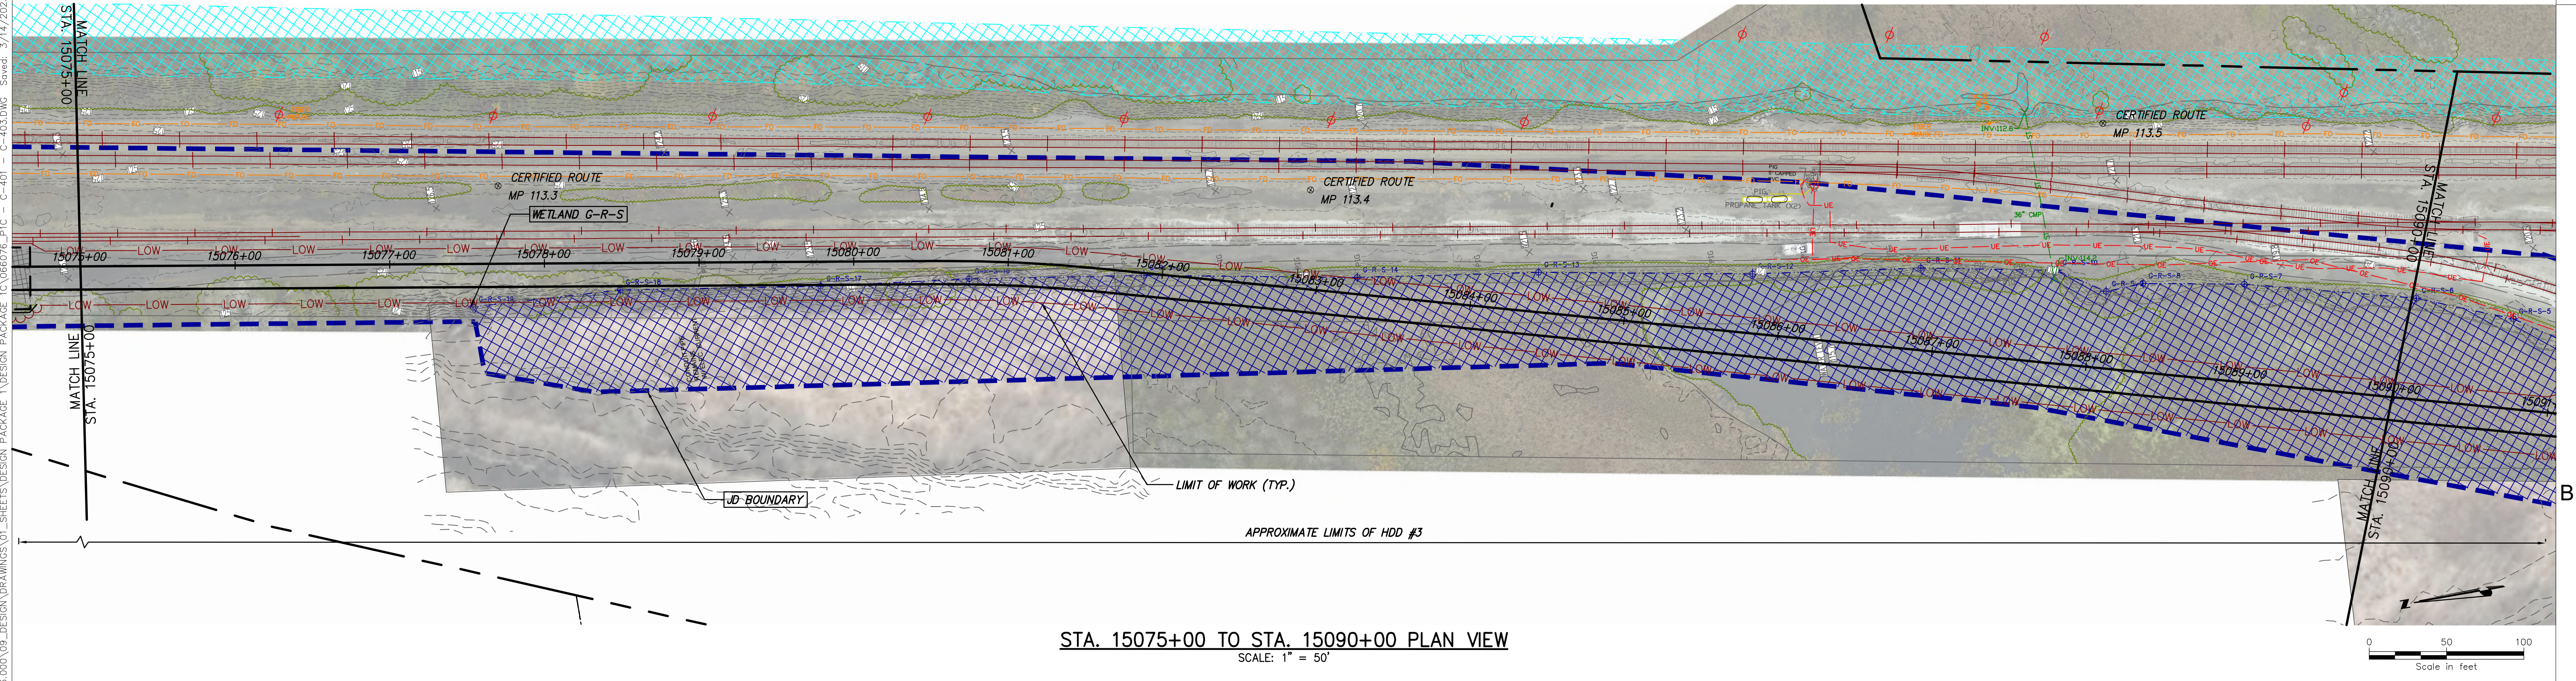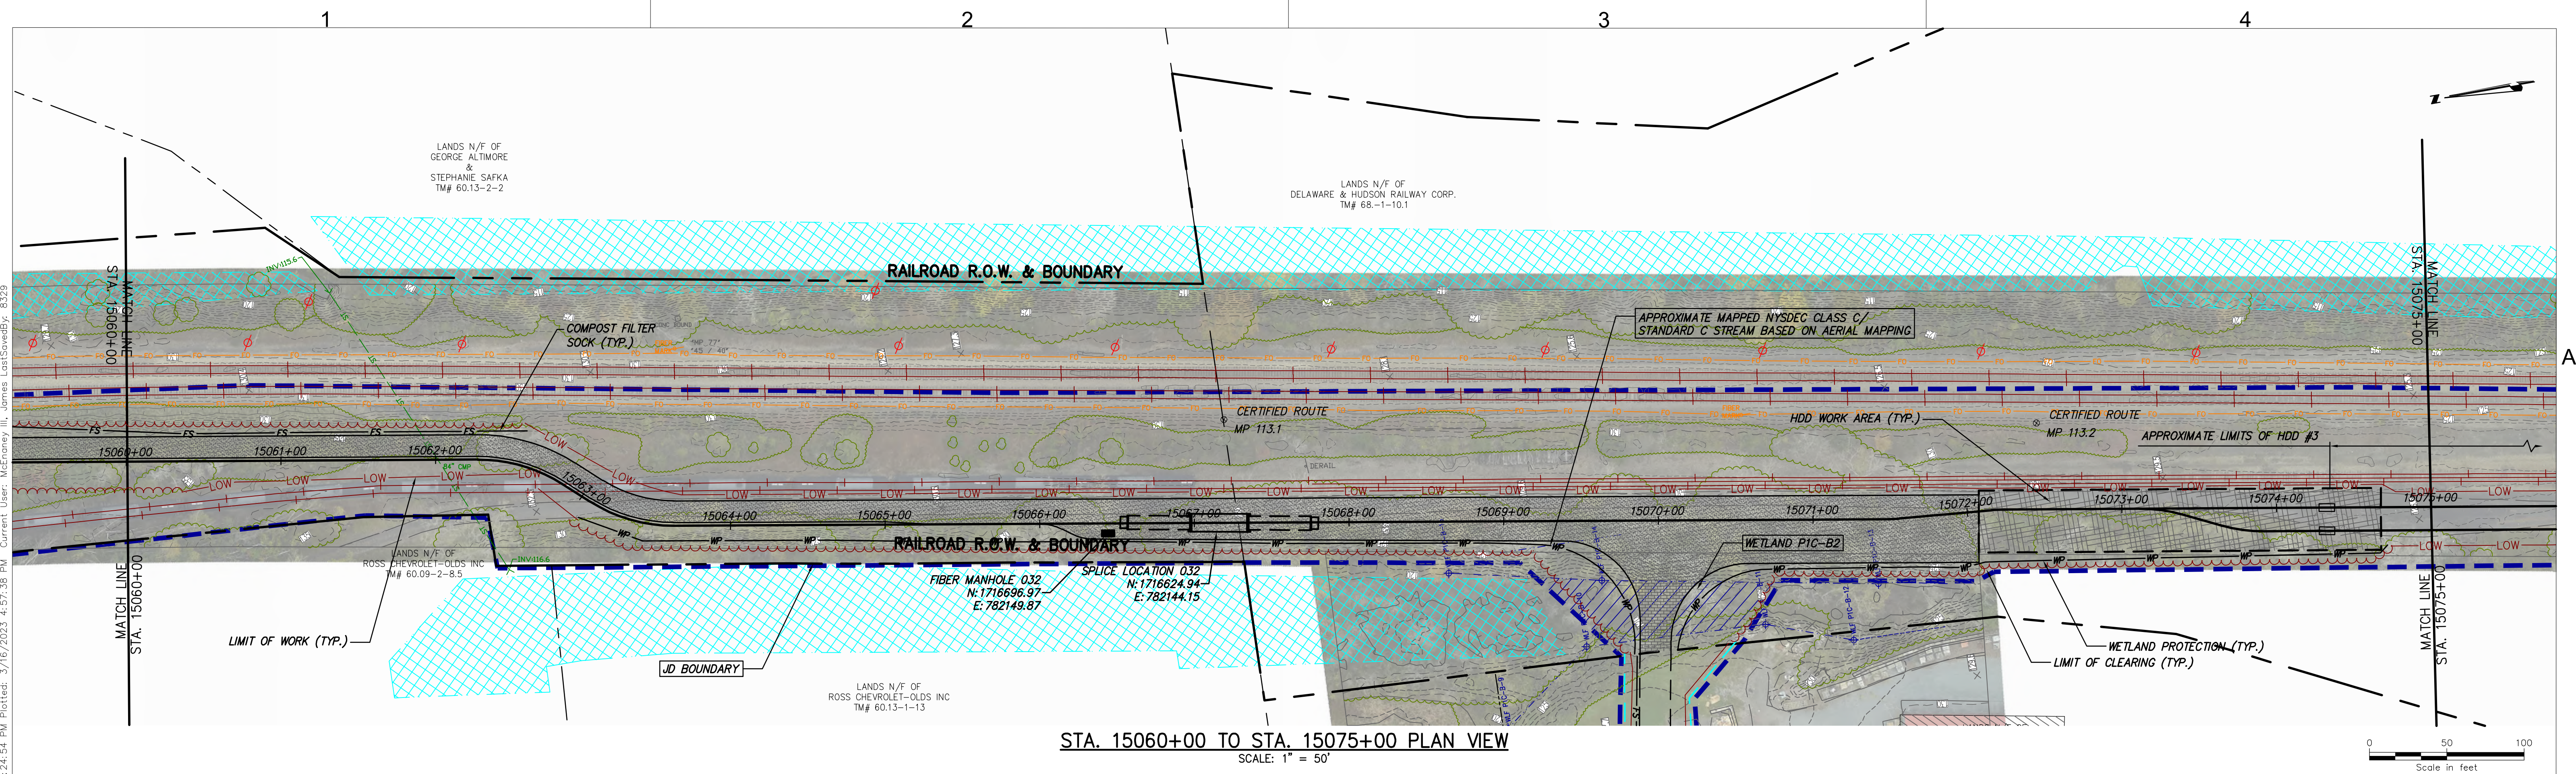



IT IS A VIOLATION OF LAW FOR ANY PERSON, UNLESS THEY ARE ACTING UNDER THE DIRECTION OF A LICENSED PROFESSIONAL ENGINEER, ARCHITECT, LANDSCAPE ARCHITECT OR LAND SURVEYOR TO ALTER AN ITEM IN ANY WAY. IF AN ITEM BEARING THE STAMP OF A LICENSED PROFESSIONAL IS ALTERED, THE ALTERING ENGINEER, ARCHITECT, LANDSCAPE ARCHITECT OR LAND SURVEYOR SHALL STAMP THE DOCUMENT AND INCLUDE THE NOTATION "ALTERED BY" FOLLOWED BY THEIR SIGNATURE, THE DATE OF SUCH ALTERATION, AND A SPECIFIC DESCRIPTION OF THE ALTERATION.

| No. | DATE       | SUBMITTAL / REVISION DESCRIPTION   | DB  | APP |
|-----|------------|------------------------------------|-----|-----|
| 0   | 03/22/2023 | ISSUED FOR CONSTRUCTION SUBMISSION | JTM | JPR |

CHAMPLAIN HUDSON POWER EXPRESS  
SEGMENT 3 ( PACKAGE 1C ) WHITEHALL TO FORT ANN  
STA. 15060+00 TO STA. 15090+00 EROSION AND  
SEDIMENT CONTROL PLAN

DRAWN BY: JJE

DESIGNED BY: JTM


APPROVED BY: JPR

SCALE AS NOTED

REV. NO. X


KIEWIT PROJECT NO. 21162  
CHA PROJECT NO. 066076  
DRAWING NO. **C-403**

DATE 03/22/2023

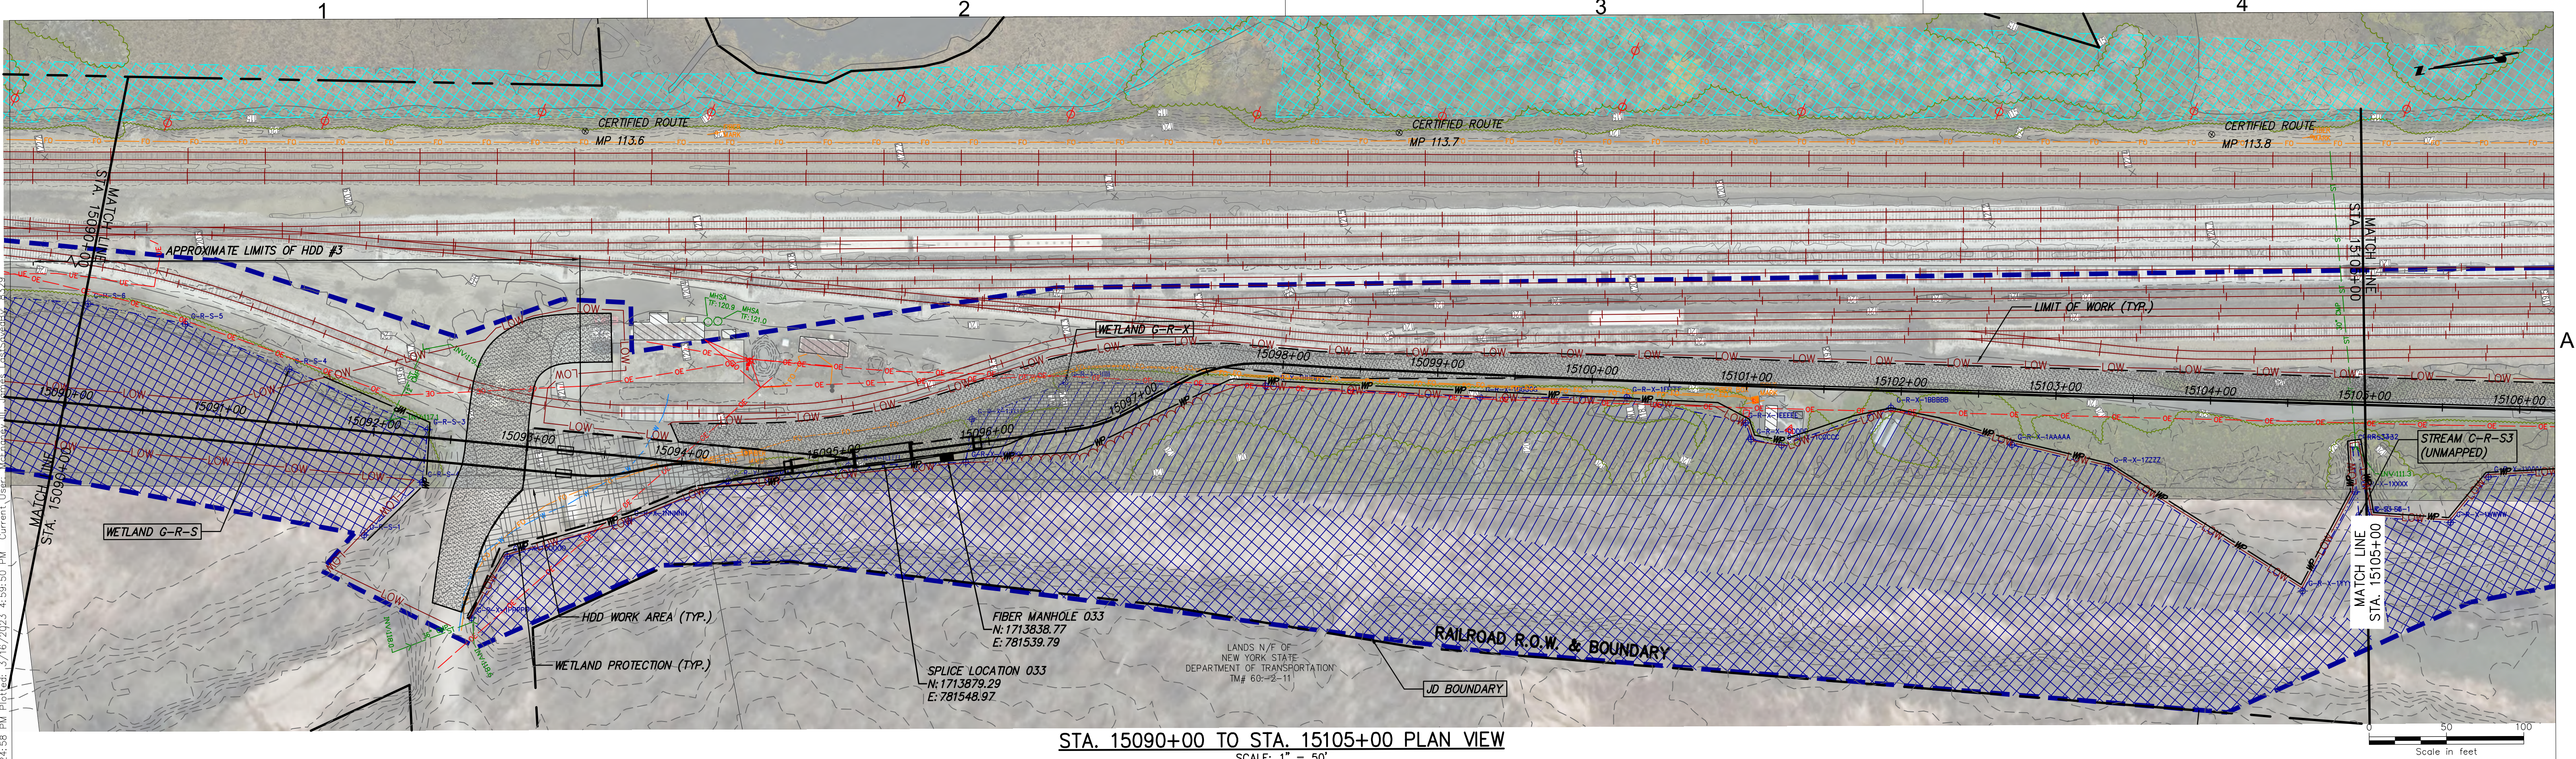

STA. 15090+00 TO STA. 15105+00 PLAN VIEW

SCALE: 1" = 50'

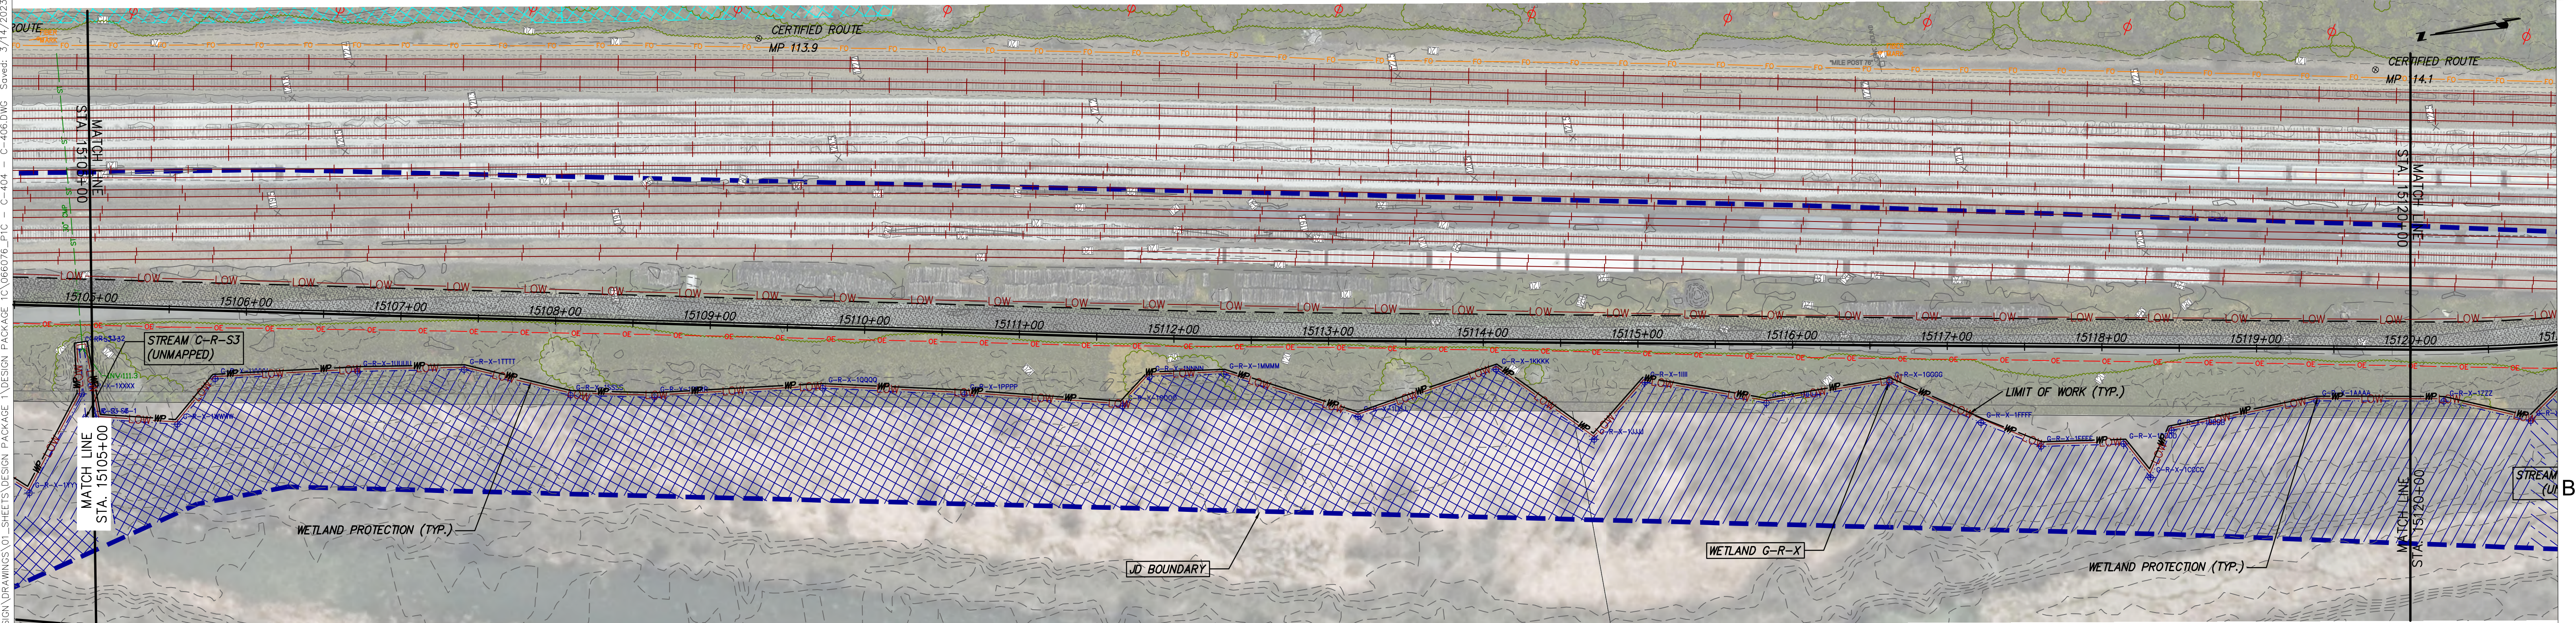

STA. 15105+00 TO STA. 15120+00 PLAN VIEW

SCALE: 1" = 50'



IT IS A VIOLATION OF LAW FOR ANY PERSON, UNLESS THEY ARE ACTING UNDER THE DIRECTION OF A LICENSED PROFESSIONAL ENGINEER, ARCHITECT, LANDSCAPE ARCHITECT OR LAND SURVEYOR TO ALTER AN ITEM IN ANY WAY. IF AN ITEM BEARING THE STAMP OF A LICENSED PROFESSIONAL IS ALTERED, THE ALTERING ENGINEER, ARCHITECT, LANDSCAPE ARCHITECT OR LAND SURVEYOR SHALL STAMP THE DOCUMENT AND INCLUDE THE NOTATION "ALTERED BY" FOLLOWED BY THEIR SIGNATURE, THE DATE OF SUCH ALTERATION, AND A SPECIFIC DESCRIPTION OF THE ALTERATION.

| No. | DATE       | SUBMITTAL / REVISION DESCRIPTION   | DB  | APP |
|-----|------------|------------------------------------|-----|-----|
| 0   | 03/22/2023 | ISSUED FOR CONSTRUCTION SUBMISSION | JTM | JPR |

CHAMPLAIN HUDSON POWER EXPRESS  
SEGMENT 3 (PACKAGE 1C) WHITEHALL TO FORT ANN  
STA. 15090+00 TO STA. 15120+00 EROSION AND  
SEDIMENT CONTROL PLAN

DRAWN BY: JJE

DESIGNED BY: JTM

APPROVED BY: JPR

SCALE AS NOTED


REV. NO. X

KIEWIT PROJECT NO. 21162


CHA PROJECT NO. 066076

DRAWING NO. C-404

DATE 03/22/2023

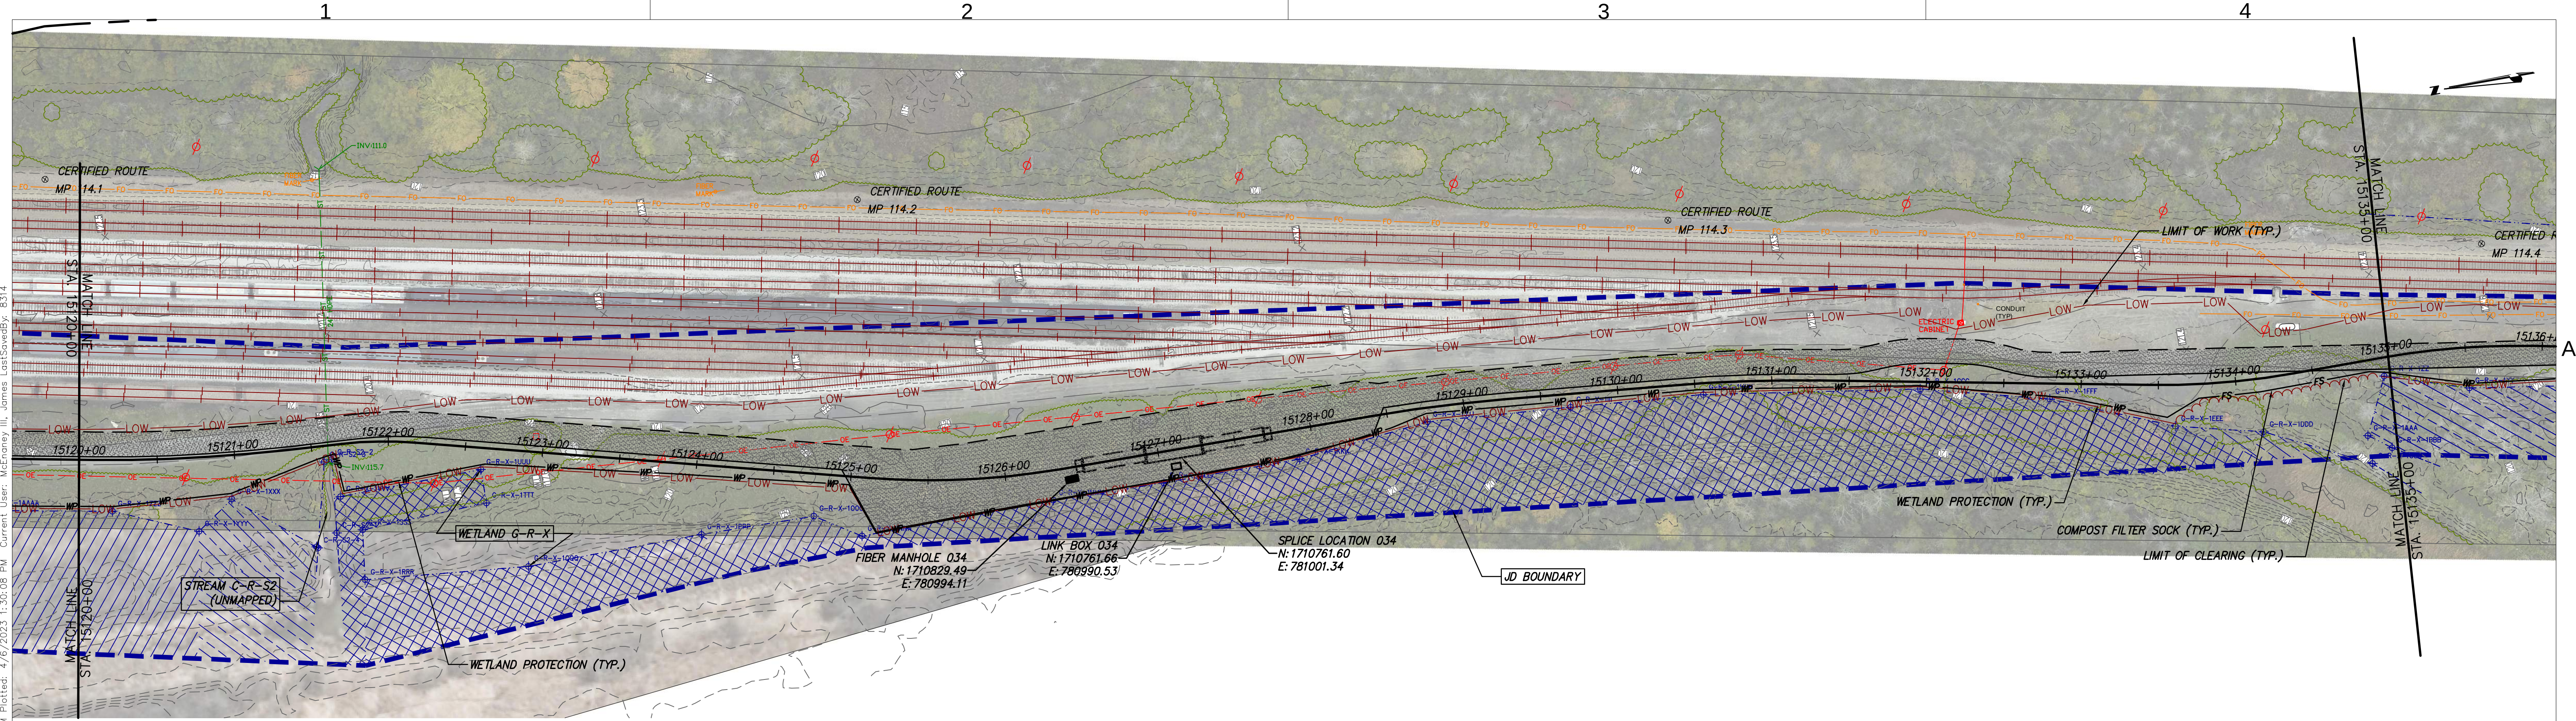

STA. 15120+00 TO STA. 15135+00 PLAN VIEW  
SCALE: 1" = 50'

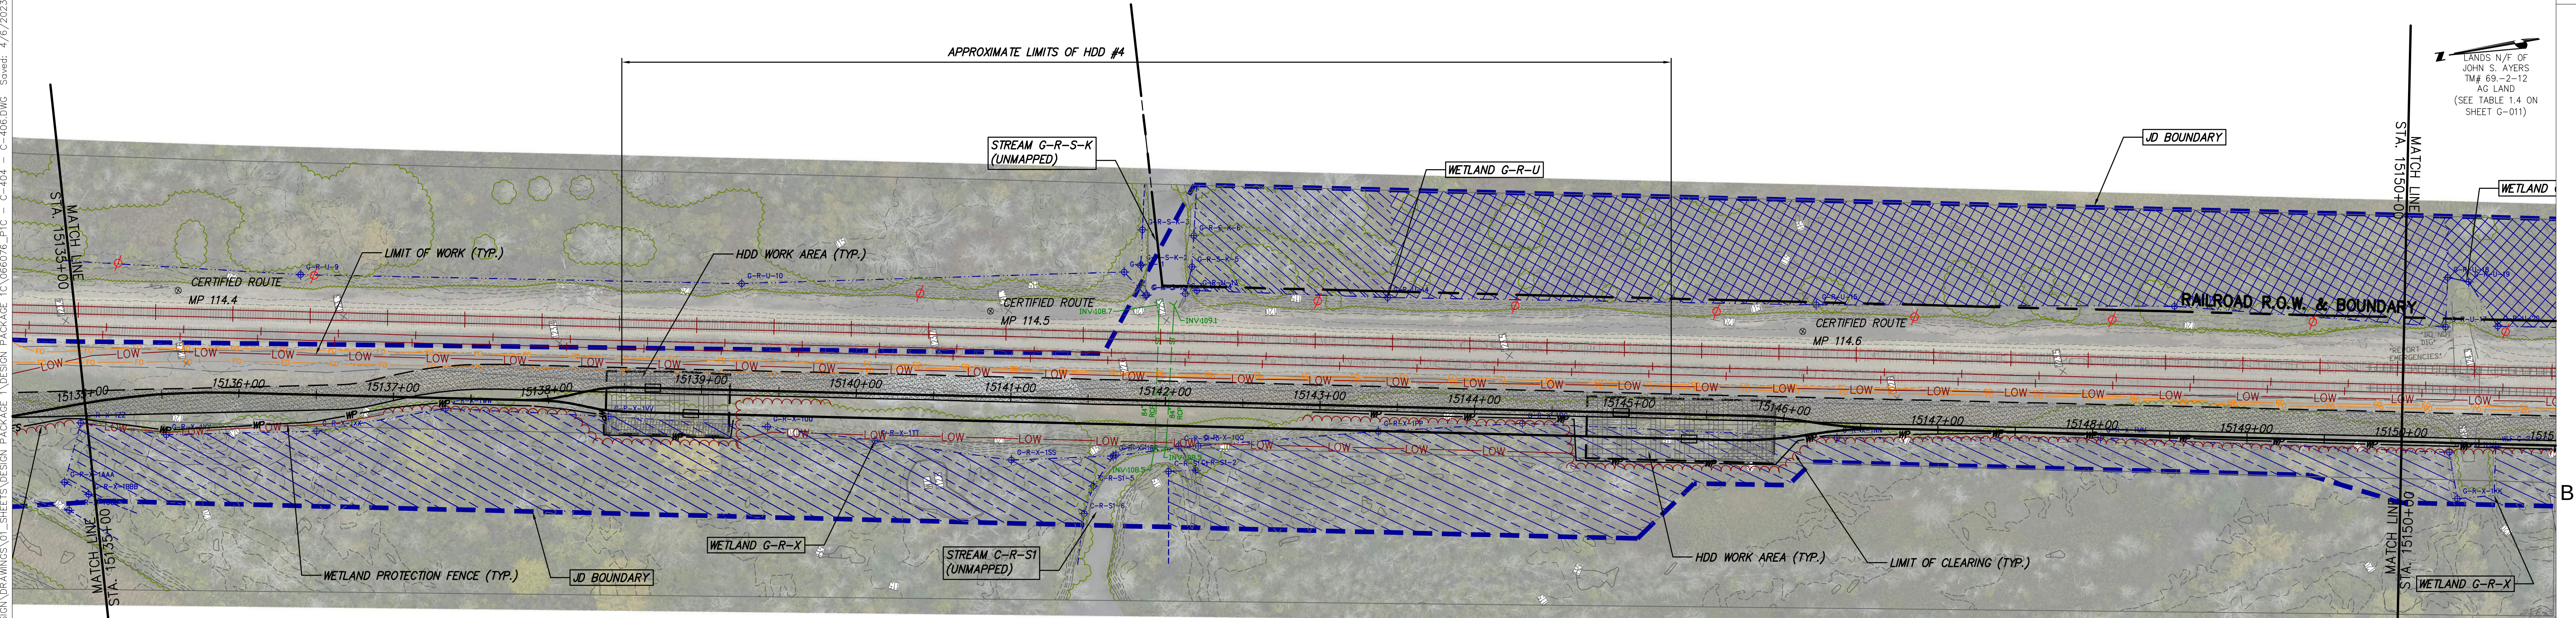

STA. 15135+00 TO STA. 15150+00 PLAN VIEW  
SCALE: 1" = 50'




Champlain Hudson  
Power Express



Kiewit



III Winners Circle, PO Box 5269  
Albany, NY 12205-0269  
518.453.4500 • www.chacompanies.com

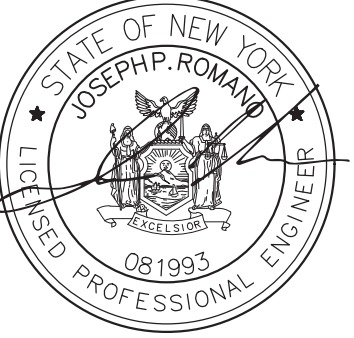

JOSEPH P. ROMAN  
LICENSED PROFESSIONAL ENGINEER  
081993

IT IS A VIOLATION OF LAW FOR ANY PERSON, UNLESS THEY ARE ACTING UNDER THE DIRECTION OF A LICENSED PROFESSIONAL ENGINEER, ARCHITECT, LANDSCAPE ARCHITECT OR LAND SURVEYOR TO ALTER AN ITEM IN ANY WAY. IF AN ITEM BEARING THE STAMP OF A LICENSED PROFESSIONAL IS ALTERED, THE ALTERING ENGINEER, ARCHITECT, LANDSCAPE ARCHITECT OR LAND SURVEYOR SHALL STAMP THE DOCUMENT AND INCLUDE THE NOTATION "ALTERED BY" FOLLOWED BY THEIR SIGNATURE, THE DATE OF SUCH ALTERATION, AND A SPECIFIC DESCRIPTION OF THE ALTERATION.

| No. | DATE       | SUBMITTAL / REVISION DESCRIPTION   | DB  | APP |
|-----|------------|------------------------------------|-----|-----|
| 1   | 04/06/2023 | REVISED PER DPS COMMENTS           | JTM | JPR |
| 0   | 03/22/2023 | ISSUED FOR CONSTRUCTION SUBMISSION | JTM | JPR |

CHAMPLAIN HUDSON POWER EXPRESS  
SEGMENT 3 ( PACKAGE 1C ) WHITEHALL TO FORT ANN  
STA. 15120+00 TO STA. 15150+00 EROSION AND  
SEDIMENT CONTROL PLAN

|           |     |              |     |              |     |          |          |
|-----------|-----|--------------|-----|--------------|-----|----------|----------|
| DRAWN BY: | JJE | DESIGNED BY: | JTM | APPROVED BY: | JPR | SCALE    | AS NOTED |
|           |     |              |     |              |     | REV. NO. | X        |

KIEWIT PROJECT NO. 21162  
CHA PROJECT NO. 066076  
DRAWING NO. C-405  
DATE 03/22/2023